

COURTNEY DRIVE UPPER COOMERA

OPW
STAGE 5
No. 41901-05


SCHEDULE OF DRAWINGS					
NUMBER	REV. NO.	TITLE	NUMBER	REV. NO.	TITLE
GENERAL			SEWER: PROFILES		
41901-05-000	B	COVER SHEET	41901-05-530	B	PROFILES SHEET 01
41901-05-003	A	SAFETY IN DESIGN	41901-05-531	B	PROFILES SHEET 02
41901-05-004	A	RISK MATRIX & NOTES	41901-05-532	B	PROFILES SHEET 03
41901-05-005	A	ROAD HIERARCHY STAGING PLAN & GENERAL NOTES	SEWER: HOUSE CONNECTION PROFILES		
EARTHWORKS: RETAINING WALL & DETAIL GRADING			41901-05-550	A	PROFILES SHEET 01
41901-05-060	A	PLAN SHEET 01	41901-05-551	B	PROFILES SHEET 02
41901-05-061	A	PLAN SHEET 02	DRAINAGE: STORMWATER		
41901-05-062	A	PLAN SHEET 03	41901-05-600	A	PLAN-NOTES & LEGEND
41901-05-063	A	PLAN SHEET 04	DRAINAGE: PROFILES		
41901-05-070	B	RETAINING WALL DETAILS	41901-05-620	A	PROFILES SHEET 01
EARTHWORKS: FINAL SURFACE & SEDIMENT AND EROSION CONTROL			41901-05-621	A	PROFILES SHEET 02
41901-05-080	A	NOTES & LEGEND	DRAINAGE: PIT DETAILS & TYPICAL DETAILS		
41901-05-081	A	PLAN	41901-05-650	A	PIT DETAILS
EARTHWORKS: COMBINED SERVICES			DRAINAGE: CATCHMENT		
41901-05-090	A	PLAN	41901-05-670	A	PLAN
ROADS: ROADWORKS			DRAINAGE: CALCULATION TABLES		
41901-05-100	A	PLAN	41901-05-680	A	MINOR SHEET 01
41901-05-120	B	DETAILS	41901-05-681	A	MAJOR SHEET 01
ROADS: LONGITUDINAL SECTIONS			WATER: WATER RETICULATION		
41901-05-200	A	SHEET 01	41901-05-700	B	PLAN-NOTES & LEGEND
41901-05-201	A	SHEET 02	41901-05-710	A	DETAIL
41901-05-202	A	SHEET 03			
ROADS: CROSS SECTIONS					
41901-05-300	A	SHEET 01			
41901-05-301	A	SHEET 02			
41901-05-302	A	SHEET 03			
ROADS: INTERSECTION GRADING					
41901-05-400	A	DETAILS			
ROADS: JOINTING DETAILS					
41901-05-410	A	PLAN & DETAILS			
ROADS: LINEMARKING AND SIGNAGE					
41901-05-420	A	PLAN-NOTES & LEGND			
SEWER: SEWER RETICULATION					
41901-05-500	A	NOTES & LEGEND			
41901-05-501	A	PLAN			
41901-05-510	A	DETAILS			



CLIENT



SUB-CONSULTANTS

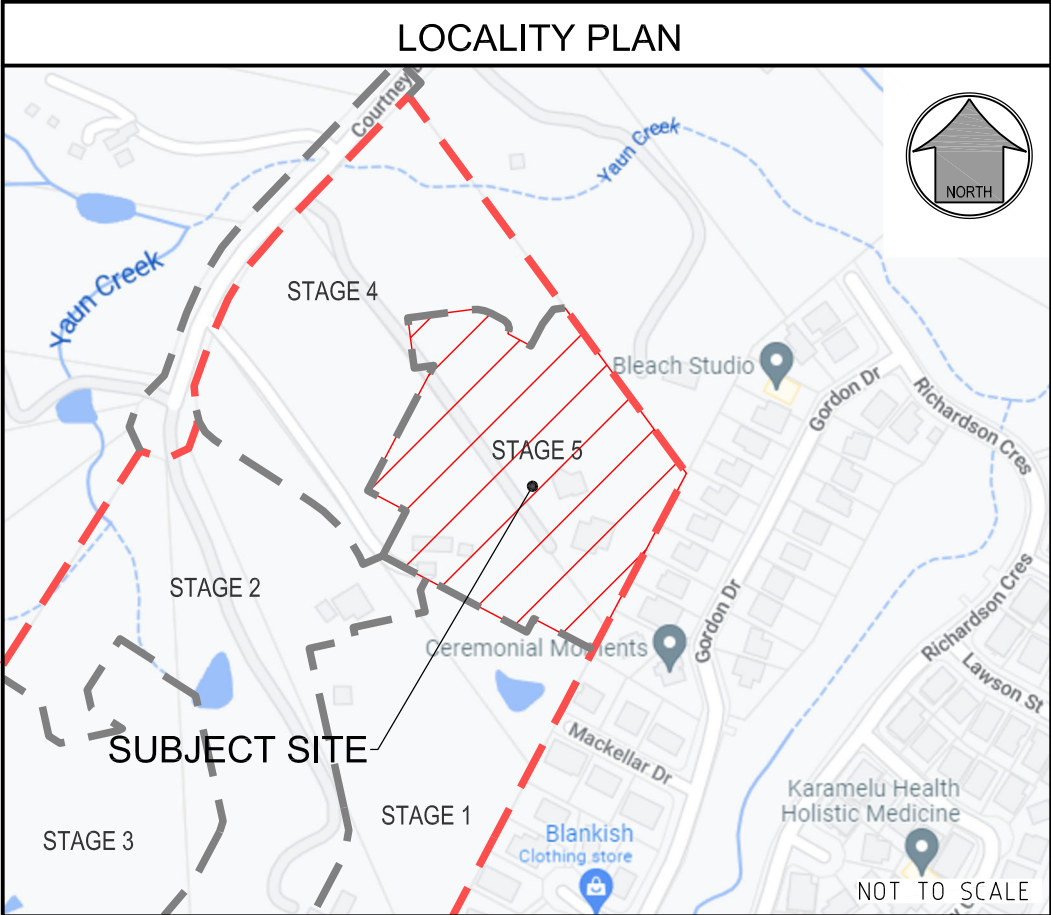


R. P. DESCRIPTION

LOT 188, 189 ON RP173728
COURTNEY DRIVE
LOCALITY OF UPPER COOMERA
LOCAL AUTHORITY - GOLD COAST CITY COUNCIL

DRAWING NUMBER	AMEND.
41901-05-000	B


1. RETAINING WALL DETAILS ARE INDICATIVE ONLY.
2. CONTRACTOR TO ARRANGE FOR DESIGN & CONSTRUCTION OF WALLS BY RPEQ STRUCTURAL ENGINEER. CONTRACTOR TO PROVIDE STRUCTURAL CERTIFICATION OF DESIGN & FINAL CONSTRUCTION.
3. ALLOW FOR 5kPa LOADING TO WALLS EXCEPT ADJACENT TO ROADS WHICH REQUIRE A 10kPa LOADING.
4. CONTRACTOR TO CONFIRM LOCATION OF LOT BOUNDARY PRIOR TO COMMENCING WALL CONSTRUCTION.
5. THE BUILDING ON THE HIGHER SIDE OF THE RETAINING WALL MUST MAINTAIN AN OFFSET OR APPROPRIATE FOUNDATION STRUCTURES (EG, PIERS) IN ORDER TO ENSURE THE ENTIRE DEPTH OF THE RETAINING WALL IS FREE FROM THE ZONE OF INFLUENCE OF THE BUILDING/OVERBURDEN LOAD UNLESS OTHERWISE SPECIFIED BY STRUCTURAL ENGINEER.
6. STRUCTURAL ENGINEER TO DESIGN SLAB & PIER.
7. AGRICULTURAL DRAIN TO DISCHARGE TO 300x300mm STORMWATER PIT. HOUSE BUILDER TO CONNECT 300x300mm STORMWATER PIT TO ROOFWATER SYSTEM.
8. RETAINING WALL DESIGN TO ALLOW FOR ALL SERVICES (ADJACENT OR BELOW) & HAVE NO IMPACT.
9. SANDSTONE & PROPRIETARY RETAINING WALLS TO BE DESIGNED & CONSTRUCTED TO HAVE VERTICAL FACE UNLESS OTHERWISE AGREED BY THE SUPERINTENDENT.
10. ANY WALL GREATER THAN 0.9M HIGH TO INSTALL A FALL BARRIER AT THE TOP OF WALL. THE FALL BARRIER IS TO BE MAINTAINED UNTIL THE END OF THE MAINTENANCE PERIOD OR THE ASSOCIATED LOT IS SOLD BY THE DEVELOPER.
11. REFER TO LANDSCAPE ARCHITECT FOR RETAINING WALL COLOUR & FINISH.
12. SETBACKS- REFER TABLE
13. WHERE RETAINING WALLS ARE LOCATED WITHIN 2m OF A PMT SITE THE RETAINING WALL IS TO BE DESIGNED & CONSTRUCTED TO ALLOW EXCAVATION OF THE FULL PMT SITE TO A DEPTH OF 1.3m.
14. FENCE BRACKETS TO BE INSTALLATION POSTS. NO BRACKETS 5m FROM FRONT BOUNDARY.
15. ALL FOOTINGS MUST BE A MINIMUM OF 200mm FROM PROPERTY BOUNDARY.

1. RETAINING WALL COLOUR AND FINISH IS TO BE CHARCOAL COLOUR WITH SPLIT FACE. STONE PATTERN FINISH

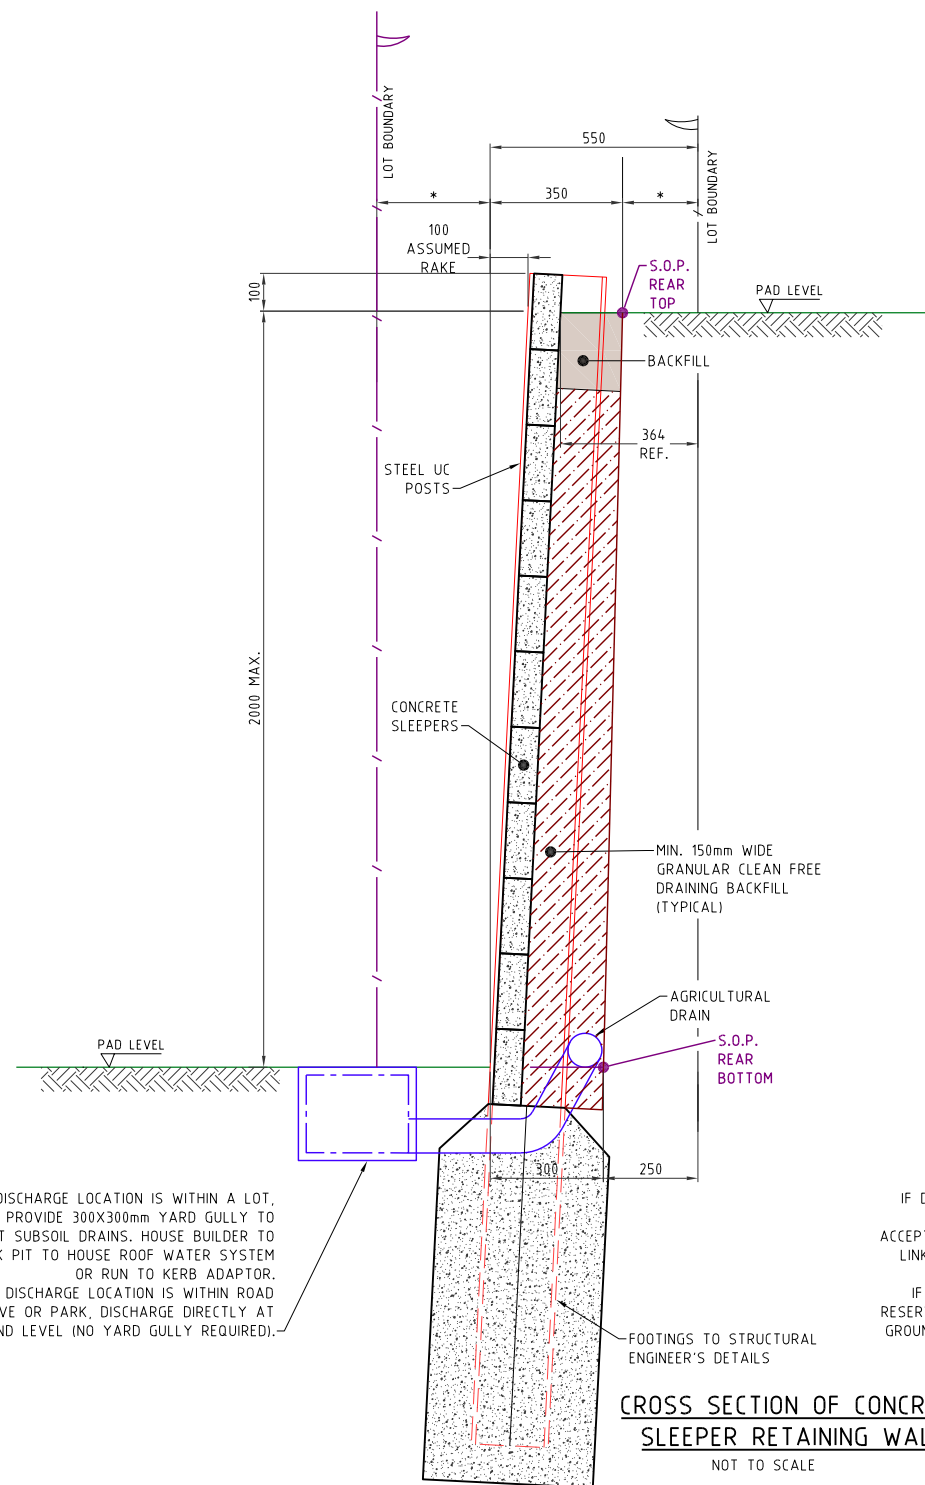

CROSS SECTION OF CONCRETE SLEEPER RETAINING WALL

NOT TO SCALE

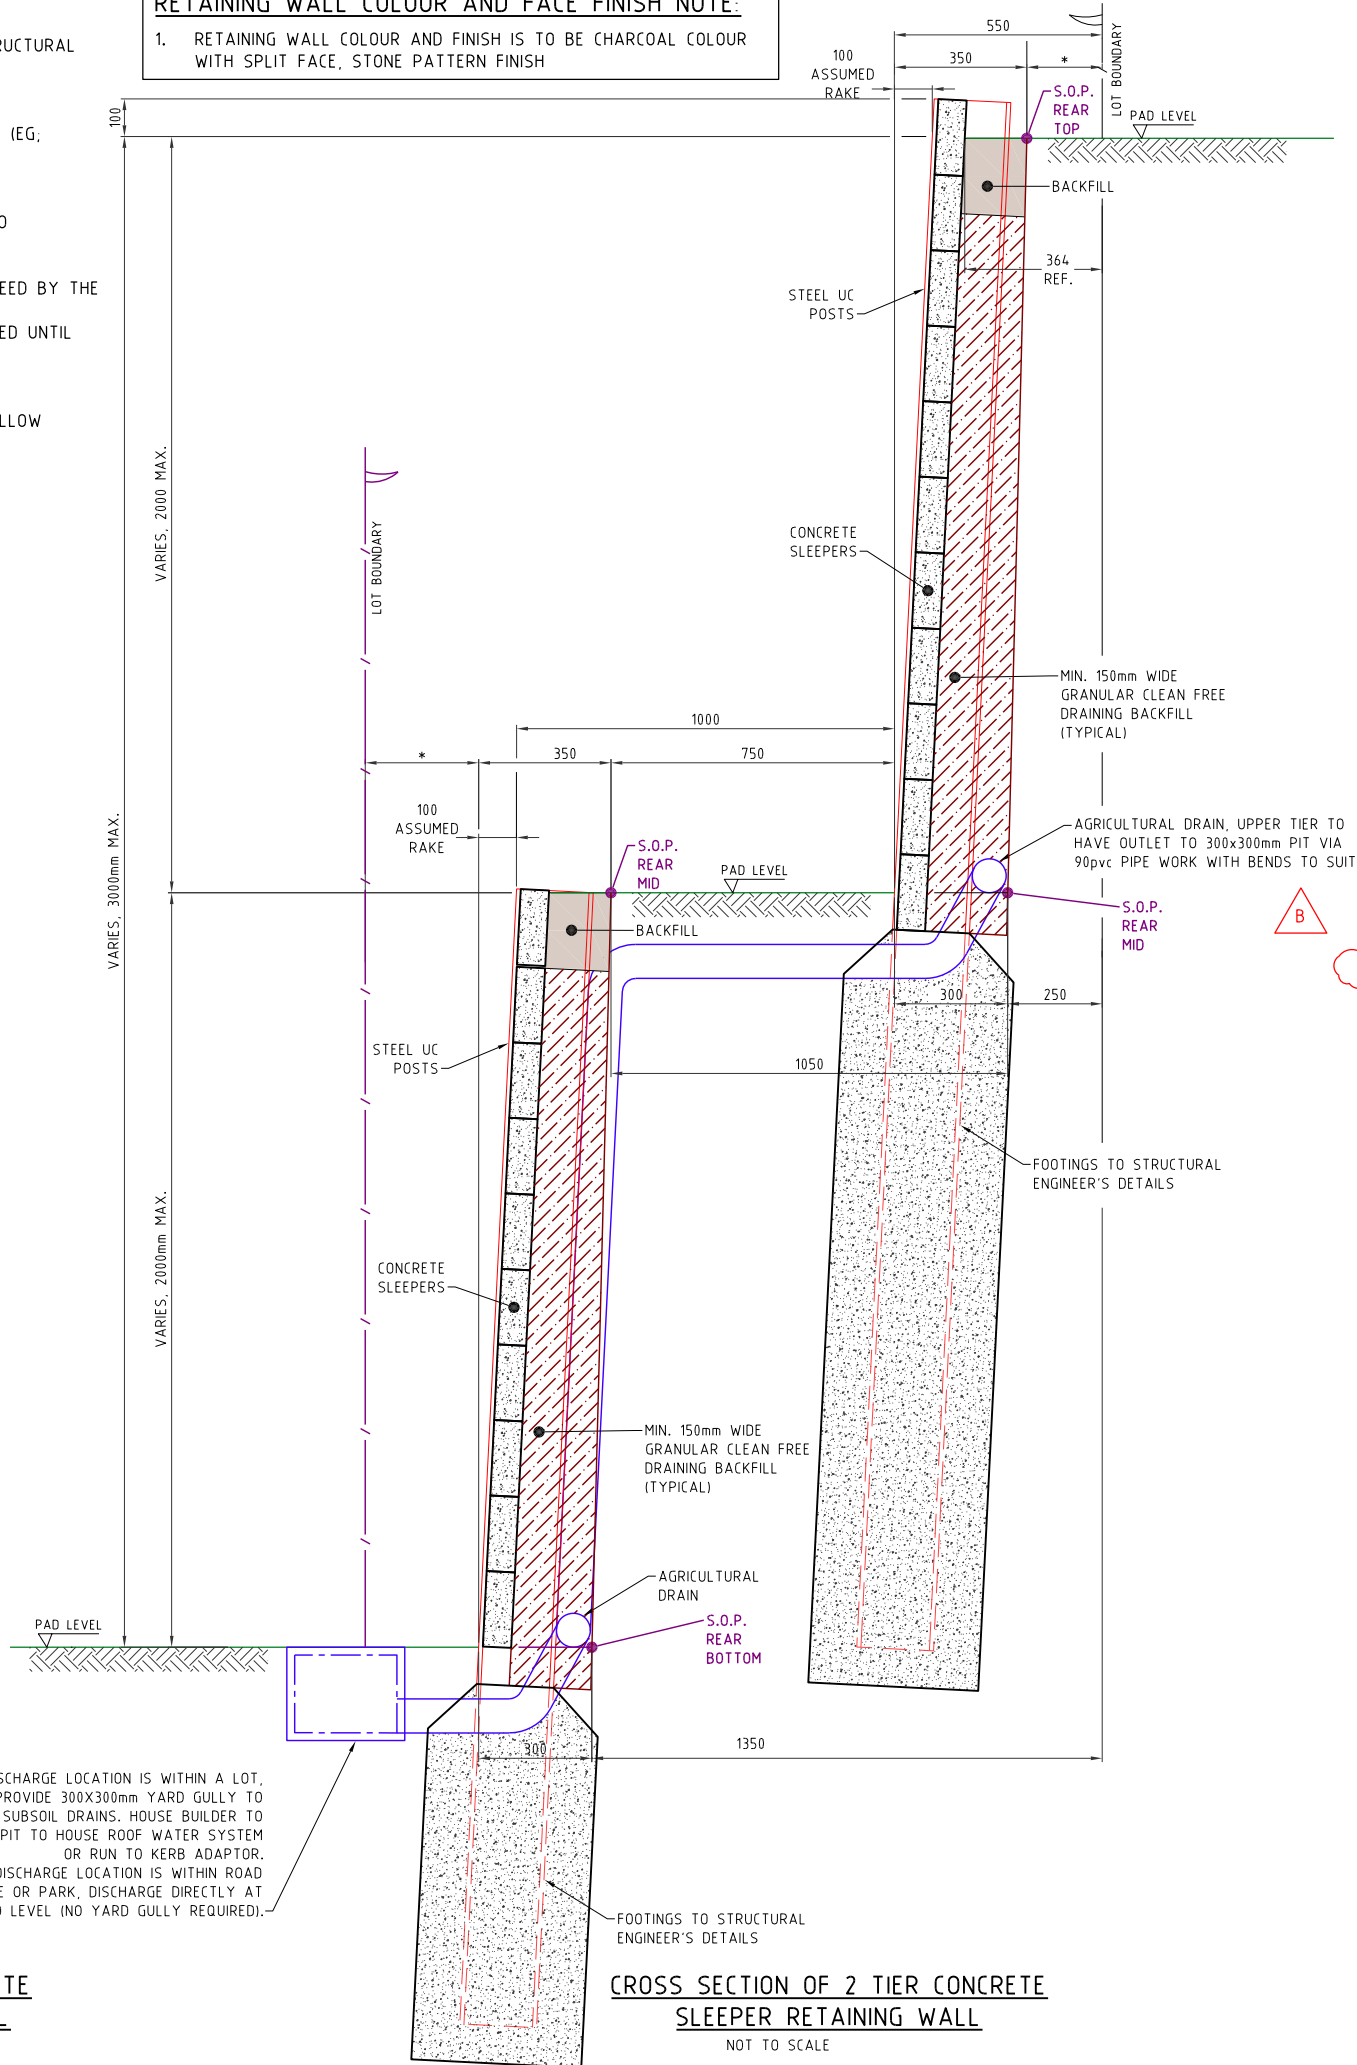

CROSS SECTION OF 2 TIER CONCRETE SLEEPER RETAINING WALL

NOT TO SCALE

COURTNEY DR
UPPER COOMERA

STAGE 05

RP DESCRIPTION

RP DESCRIPTION
LOT 188, 189, 190, 191 & 192 ON RP173728
COURTNEY DRIVE
LOCALITY OF UPPER COOMERA
LOCAL AUTHORITY - GOLD COAST CITY COUNCIL

C L I E N T



B	13-12-24	TITLE BLOCK AMENDED	
A	30-10-24	COUNCIL ISSUE	
REV	DATE	DESCRIPTION	

COPYRIGHT IS VESTED IN MORTONS-URBAN SOLUTIONS AND
WRITTEN CONSENT IS REQUIRED PRIOR TO REPRODUCTION.
DO NOT SCALE FROM THIS DRAWING.

ASSOCIATED CONSULTANTS



D R A W I N G T I T L E

RETAINING WALL DETAILS



MUS Pty Ltd T/As: Postal Address
Mortons-Urban Solutions PO Box 2484
ABN: 39 116 375 065 Southport QLD 4215
mortons@urbansolutions.net.au
www.urbansolutions.net.au
Tel 07 5571 1099


DESIGNED RB	DRAWN BL
APPROVED	DATE 30.10.2

DRAWING NUMBER
41901-05-070






RE
B

SCHEDULE OF PAVEMENT DEPTHS							
ROAD NAME	SURFACING	BASE	SUB-BASE	LOWER SUB-BASE	CLASSIFICATION	VPD	DESIGN GUIDE
ROAD 08	25mm ASPHALT	100mm TYPE 2.1 (CBR 60)	100mm TYPE 2.3 (CBR 45)	100mm TYPE 2.5 (CBR 15)	RESIDENTIAL ACCESS ST	401-750	GCCC TABLE 2.11
ROAD 09	25mm ASPHALT	100mm TYPE 2.1 (CBR 60)	100mm TYPE 2.3 (CBR 45)	100mm TYPE 2.5 (CBR 15)	RESIDENTIAL ACCESS ST	401-750	GCCC TABLE 2.11
ROAD 11	25mm ASPHALT	100mm TYPE 2.1 (CBR 60)	100mm TYPE 2.3 (CBR 45)	100mm TYPE 2.5 (CBR 15)	RESIDENTIAL ACCESS ST	401-750	GCCC TABLE 2.11

NOTE: THE PAVEMENT DEPTHS ARE GIVEN AS A GUIDE ONLY AND FINAL PAVEMENT DESIGN WILL BE DETERMINED AFTER CBR TESTING IS UNDERTAKEN, AND COUNCIL HAVE APPROVED THE DESIGN. PLEASE NOTE CBR10 IS MAXIMUM INSITU CBR VALUE.

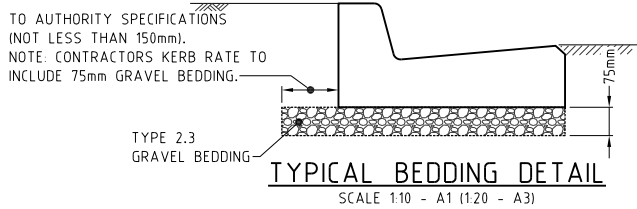

SCHEDULE OF KERB TYPES		
KERB TYPE	IMAGE	REFERENCE
B1		IPWEA DWG. RS-080 NOTE: SUBSOIL DRAINS TO BE PLACED UNDER ALL KERBS.
B2		
CHANNEL 900		

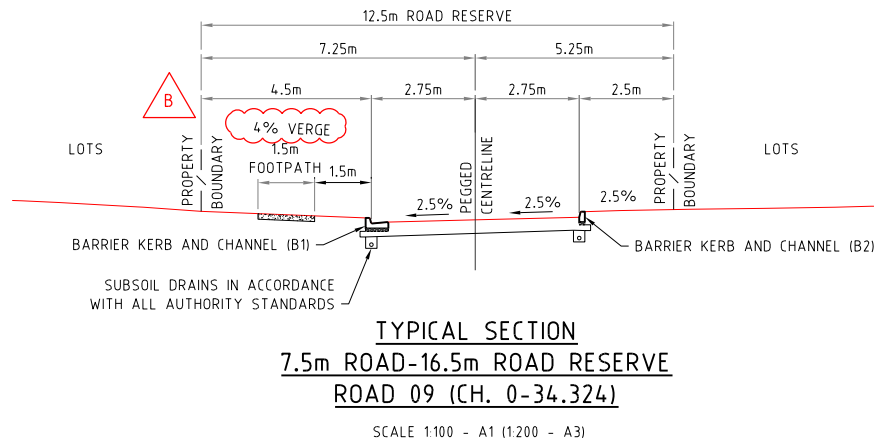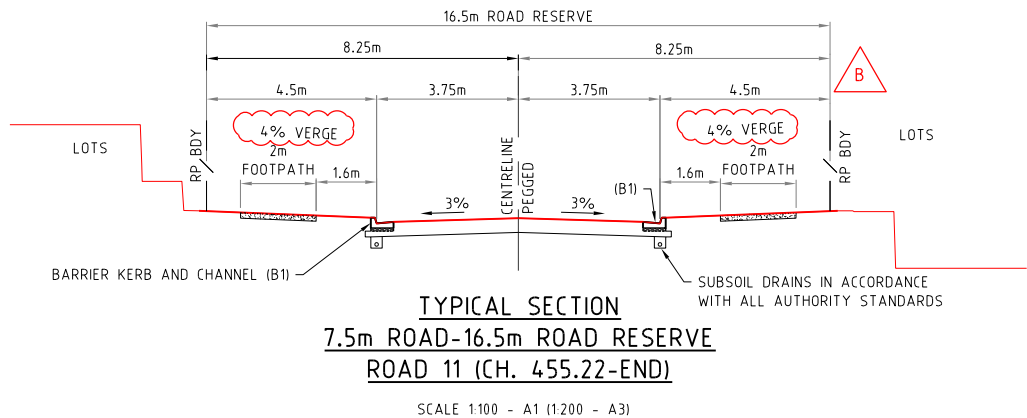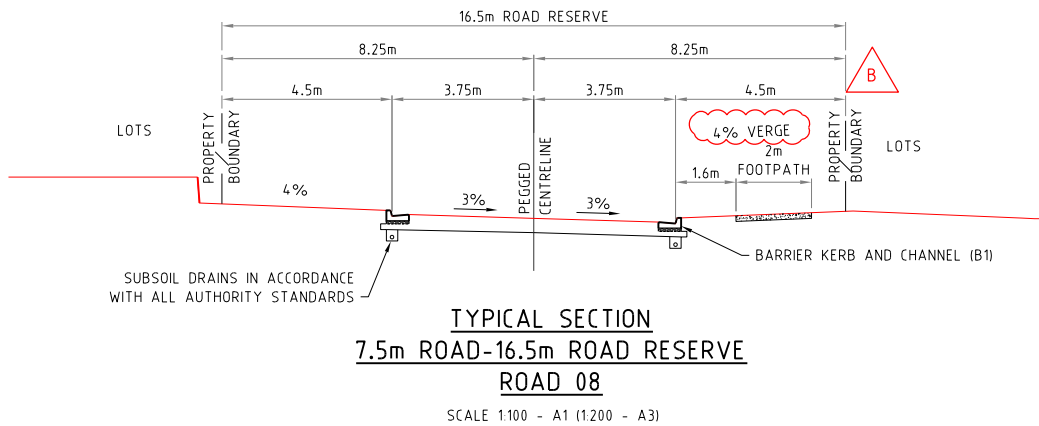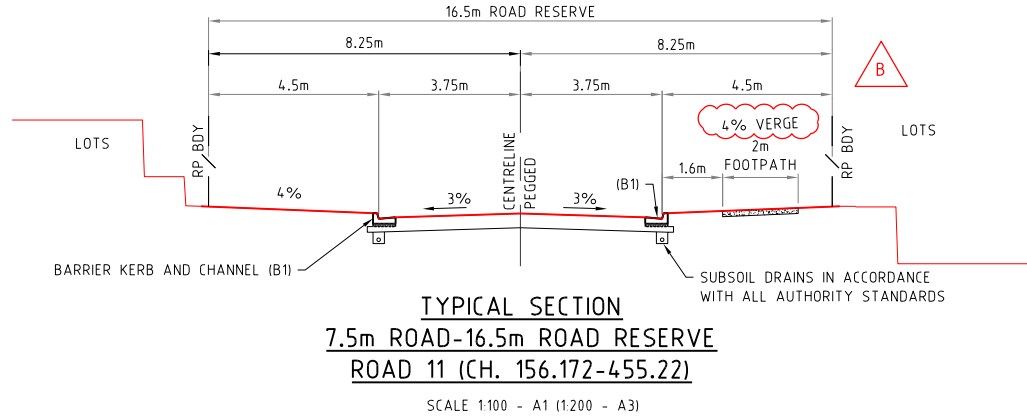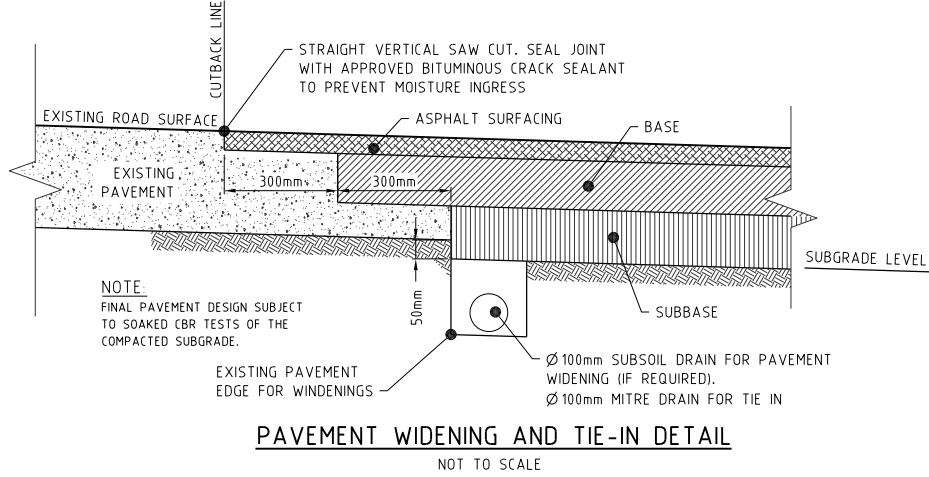

PROJECT NAME

COURTNEY DR
UPPER COOMERA

STAGE 05

RP DESCRIPTION

LOT 188, 189, 190, 191 & 192 ON RP173728

COURTNEY DRIVE

LOCALITY OF UPPER COOMERA

LOCAL AUTHORITY - GOLD COAST CITY COUNCIL

CLIENT

0 0.1 0.2 0.3 0.4 0.5m

Scale 1:10 - A1 (120 - A3)

0 1 2 3 4 5m

Scale 1:100 - A1 (1200 - A3)

B	13-12-24	CROSS SECTION AMENDED	BL
A	30-10-24	COUNCIL ISSUE	BL
REV	DATE	DESCRIPTION	INT

COPYRIGHT IS VESTED IN MORTONS-URBAN SOLUTIONS AND WRITTEN CONSENT IS REQUIRED PRIOR TO REPRODUCTION. DO NOT SCALE FROM THIS DRAWING.

ASSOCIATED CONSULTANTS

WATER AND ENVIRONMENTAL CONSULTING

DRAWING TITLE

ROADWORKS
DETAILS

Urban & Regional Planning
Civil Engineering
Project Coordination

MUS Pty Ltd T/As:
Mortons-Urban Solutions
ABN: 39 116 375 065
mortons@urbansolutions.net.au
www.urbansolutions.net.au
Tel: 07 5571 1099

Postal Address:
PO Box 2484
Southport QLD 4215

Gold Coast Office:
Suite 9, 19 Short St
Southport QLD 4215

DESIGNED RB	DRAWN BL
APPROVED	REPEQ4706
DATE 30-10-24	
DRAWING NUMBER	REV
41901-05-120	B

k:\outlook client\419 - hb land\01 - courtney drive\prelim-stage-05\engineering drawings\Current\41901-05-120.dwg, DETAILS, 13/12/2024 2:24:28 PM, 1:2

RIGS STRUCTURE TYPES	
P(x)	PRECAST CONCRETE SEWER MAINTENANCE STRUCTURE REFER TO SEQ STD DWG SEQ-SEW-1300-1
A	TYPE 'A' 1050mm DIA. MAINTENANCE STRUCTURE REFER TO SEQ STD DWGS SEQ-SEW-1307-1
B	TYPE 'B' 1200mm DIA. MAINTENANCE STRUCTURE REFER TO SEQ STD DWGS SEQ-SEW-1307-1
C	TYPE 'C' 1500mm DIA. MAINTENANCE STRUCTURE REFER TO SEQ STD DWGS SEQ-SEW-1307-1
J1	TYPE 'J1' MAINTENANCE STRUCTURE REFER TO SEQ STD DWGS SEQ-SEW-1314-2
BN D	BEND REFER TO SEQ STD DWGS SEQ-SEW-1314-3
RE	RODDING END MAINTENANCE STRUCTURE REFER TO SEQ STD DWGS SEQ-SEW-1314-1
EN D	PROPRIETARY END CAP
PS	SEWER PUMP STATION REFER TO RELEVANT SEQ STD DWGS
RC M	RECEIVING MAINTENANCE STRUCTURE REFER TO RELEVANT SEQ STD SEWER PUMP STATION DWGS
G6	TYPE 'G6' TERMINAL MAINTENANCE SHAFT REFER TO SEQ STD DWGS SEQ-SEW-1314-1


RIGS STRUCTURE DROPS	
V	STRAIGHT THROUGH SEWER REFER TO SEQ STD DWG SEQ-SEW-1303-1
W	OBLIQUE BACKDROP REFER TO SEQ STD DWG SEQ-SEW-1303-1
X	INTERNAL BACKDROP REFER TO SEQ STD DWG SEQ-SEW-1303-1
Y	EXTERNAL BACKDROP REFER TO SEQ STD DWG SEQ-SEW-1303-1

NOTES

1. IF SHOWN, WATER AND ELECTRICAL CROSSING LOCATIONS ARE INDICATIVE ONLY. REFER TO PLANS TO DETERMINE CROSSING LOCATIONS, WHERE SERVICE INDICATES CLASH WITH SEWER, SEWER TO TAKE PRECEDENCE, SERVICE TO BE CONSTRUCTED OVER OR UNDER SEWER ACCORDING TO SUPERINTENDENTS INSTRUCTION
2. ALL GRAVITY uPVC SEWER PIPE TO BE CLASS SN8 U.N.O.
3. ALL PRESSURE MAINS PE100 PN16 SDR11
4. ALL EMBEDED PIPE IS TO BE TYPE 3 U.N.O.
5. ALL BENDS TO BE LONG RADIUS BEND, 1.2m RADIUS MIN.
6. CONTRACTOR TO VERIFY DOWNSTREAM EXISTING PIPE LEVELS PRIOR TO COMMENCEMENT OF PIPEWORK
7. PROTECTIVE COATING IS TO BE INSTALLED TO MAINTENANCE STRUCTURES (WHERE REQUIRED) IN ACCORDANCE WITH CLAUSE 4.7.2 TYPES OF M.H. CONSTRUCTION & CORROSION PROTECTION.
8. TRENCHSTOPS IN ACCORDANCE WITH SEQ-WAT-1209-1

PIPE DIAMETER (mm)	
PIPE GRADE	
DATUM R.L.	
DEPTH TO INVERT	
PIPE INVERT LEVELS	
DESIGN SURFACE LEVELS	
CHAINAGE	

04

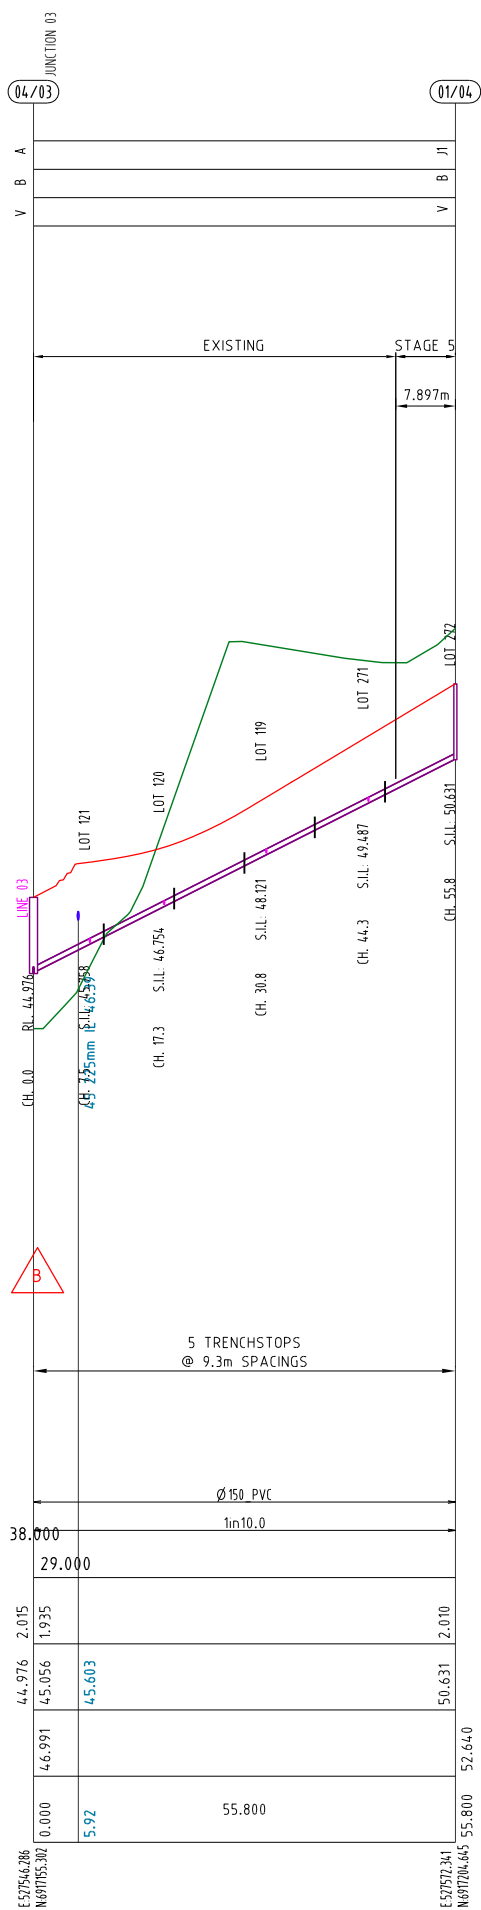

Station	CH	IL	Notes
49.352	51.668	50.301	1 TRENCHSTOP CENTRALLY LOCATED
50.301	51.668	50.301	
50.519	51.668	50.519	
50.622	51.668	50.622	
51.348	52.823	51.348	
51.378	52.823	51.378	
51.475	52.823	51.475	
52.276	52.823	52.276	
52.823	52.823	52.823	
53.144	53.507	52.149	
53.507	53.507	53.507	

STRUCTURE TYPE
LID CLASS
DROP TYPE

* CONSTRUCT BRIDGING
STRUCTURE SPANNING THE
SEWER TRENCH REFER
TYPICAL SECTIONS &
DETAILS FOR BRIDGING
STRUCTURE DETAILS
TRENCHSTOPS,
BULKHEADS & CONCRETE
ENCASEMENTS TO BE
INSTALLED IN
ACCORDANCE WITH SEQ
SEWER CODE
NOTES

- IF SHOWN, WATER AND
ELECTRICAL CROSSING
LOCATIONS ARE
INDICATIVE ONLY. REFER
TO PLANS TO DETERMINE
CROSSING LOCATIONS.
WHERE SERVICE
INDICATES CLASH WITH
SEWER, SEWER TO TAKE
PRECEDENCE, SERVICE TO
BE CONSTRUCTED OVER
OR UNDER SEWER
ACCORDING TO
SUPERINTENDENTS
INSTRUCTION
- ALL GRAVITY uPVC
SEWER PIPE TO BE
CLASS SN8 U.N.O.
- ALL PRESSURE MAINS
PE100 PN16 SDR11
- ALL EMBEDMENT TYPE IS
TO BE TYPE 3 U.N.O
- ALL BENDS TO BE LONG
RADIUS BEND, 1.2m
RADIUS MIN.
- CONTRACTOR TO VERIFY
DOWNSTREAM EXISTING
PIPE LEVELS PRIOR TO
COMMENCEMENT OF
PIPEWORK
- PROTECTIVE COATING IS
TO BE INSTALLED TO
MAINTENANCE
STRUCTURES (WHERE
REQUIRED) IN
ACCORDANCE WITH
CLAUSE 4.7.2 TYPES OF
M.H. CONSTRUCTION &
CORROSION PROTECTION.
- TRENCHSTOPS IN
ACCORDANCE
WITH SEQ-WAT-1209-1

PIPE DIAMETER (mm)
PIPE GRADE

DATUM R.L.


DEPTH TO INVERT

PIPE INVERT
LEVELS

DESIGN SURFACE
LEVELS

CHAINAGE

LINE NO.

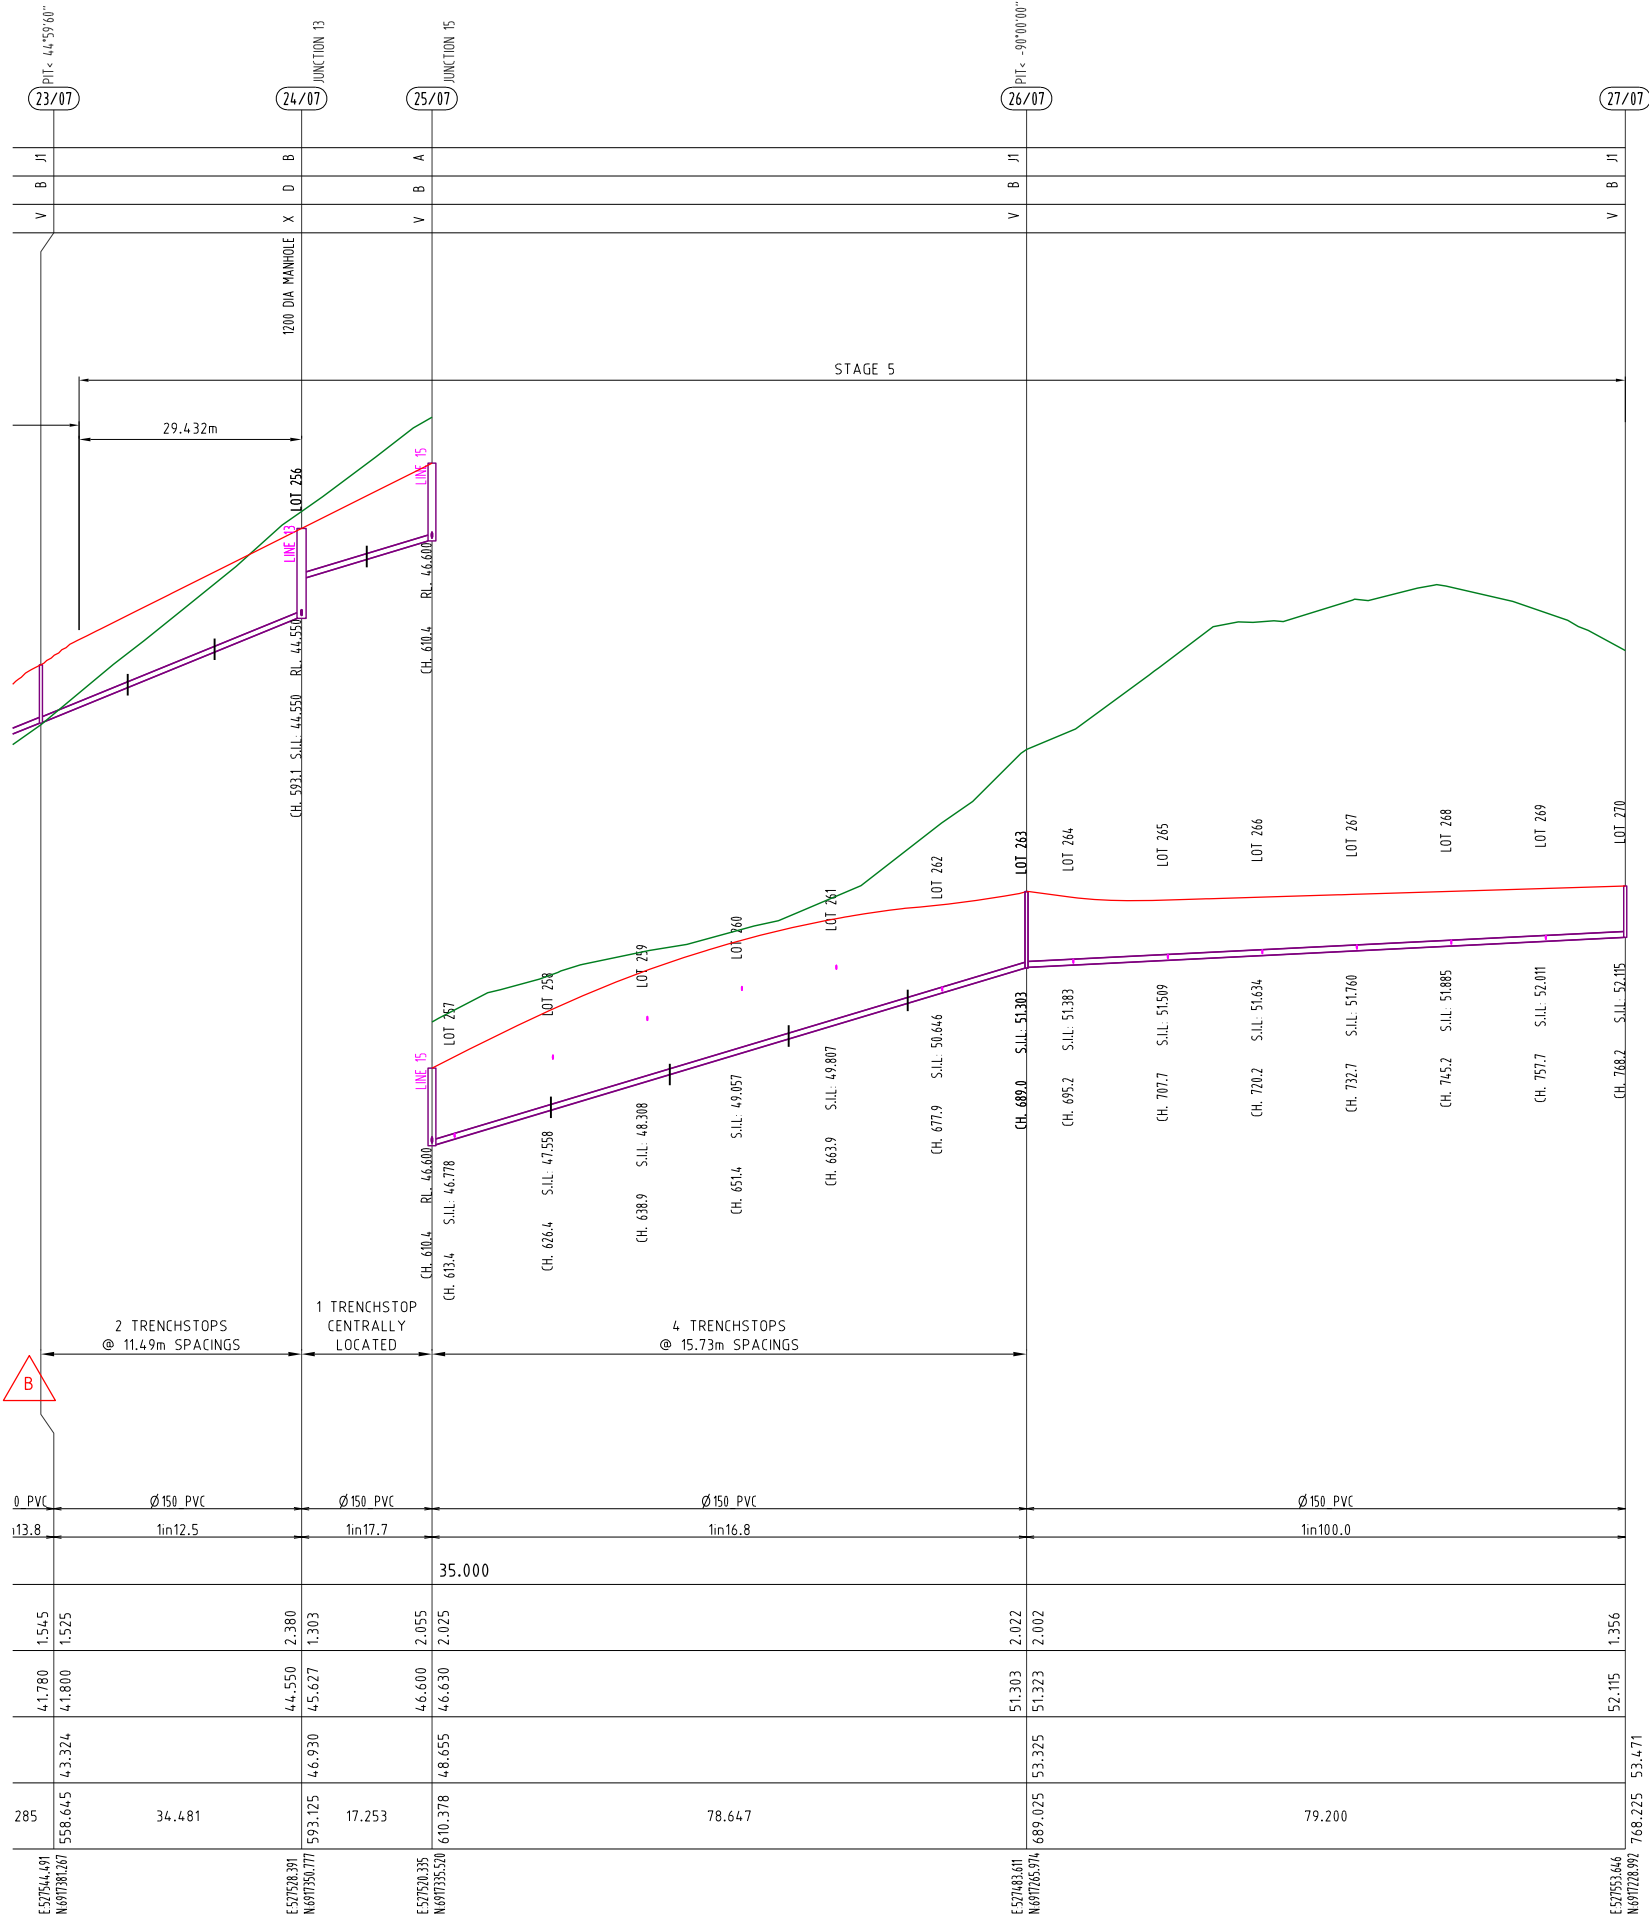

PROJECT NAME


COURTNEY DR
UPPER COOMERA

STAGE 05

RP DESCRIPTION

LOT 188, 189, 190, 191 & 192 ON RP173728
COURTNEY DRIVE
LOCALITY OF UPPER COOMERA
LOCAL AUTHORITY - GOLD COAST CITY COUNCIL

CLIENT

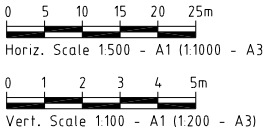

B	13-12-24	UPDATED NOTE	BL
A	30-10-24	COUNCIL ISSUE	BL
REV	DATE	DESCRIPTION	INT

COPYRIGHT IS VESTED IN MORTONS-URBAN SOLUTIONS AND
WRITTEN CONSENT IS REQUIRED PRIOR TO REPRODUCTION.
DO NOT SCALE FROM THIS DRAWING.

ASSOCIATED CONSULTANTS



DRAWING TITLE

SEWER RETICULATION
PROFILES
SHEET 02



MUS Pty Ltd T/As:
Mortons-Urban Solutions
ABN: 39 116 375 065
mortons@urbansolutions.net.au
www.urbansolutions.net.au
Tel: 07 5571 1099

Postal Address:
PO Box 2484
Southport QLD 4215

Gold Coast Office:
Suite 9, 19 Short St
Southport QLD 4215

DESIGNED RB	DRAWN BL
APPROVED <i>AK</i>	PEQ4706

DRAWING NUMBER


41901-05-531

REV

B

COURTNEY DR
UPPER COOMERA

LOT 188, 189, 190, 191 & 192 ON RP173728
COURTNEY DRIVE
LOCALITY OF UPPER COOMERA
LOCAL AUTHORITY - GOLD COAST CITY COUNCIL

 

ASSOCIATED CONSULTANTS



D R A W I N G T I T L E



MORTONS
urban**solutions**
Urban & Regional Planning
Civil Engineering
Project Coordination

MUS Pty Ltd T/As:
Mortons-Urban Solutions
ABN: 39 116 375 065
mortons@urbansolutions.net.au
www.urbansolutions.net.au
Tel 07 5571 1099

Postal Address
PO Box 2484
Southport QLD 4215

Gold Coast Office
Suite 9, 19 Short St
Southport QLD 4215

APPROVED <i>W.K. mott</i>	RPEQ 4706	DATE 30-10-24
---------------------------	-----------	---------------



DRAWING NUMBER	REV
----------------	-----

41901-05-532	B
--------------	---

41901-05-552	D
--------------	---

CHAINAGE

LINE NO.

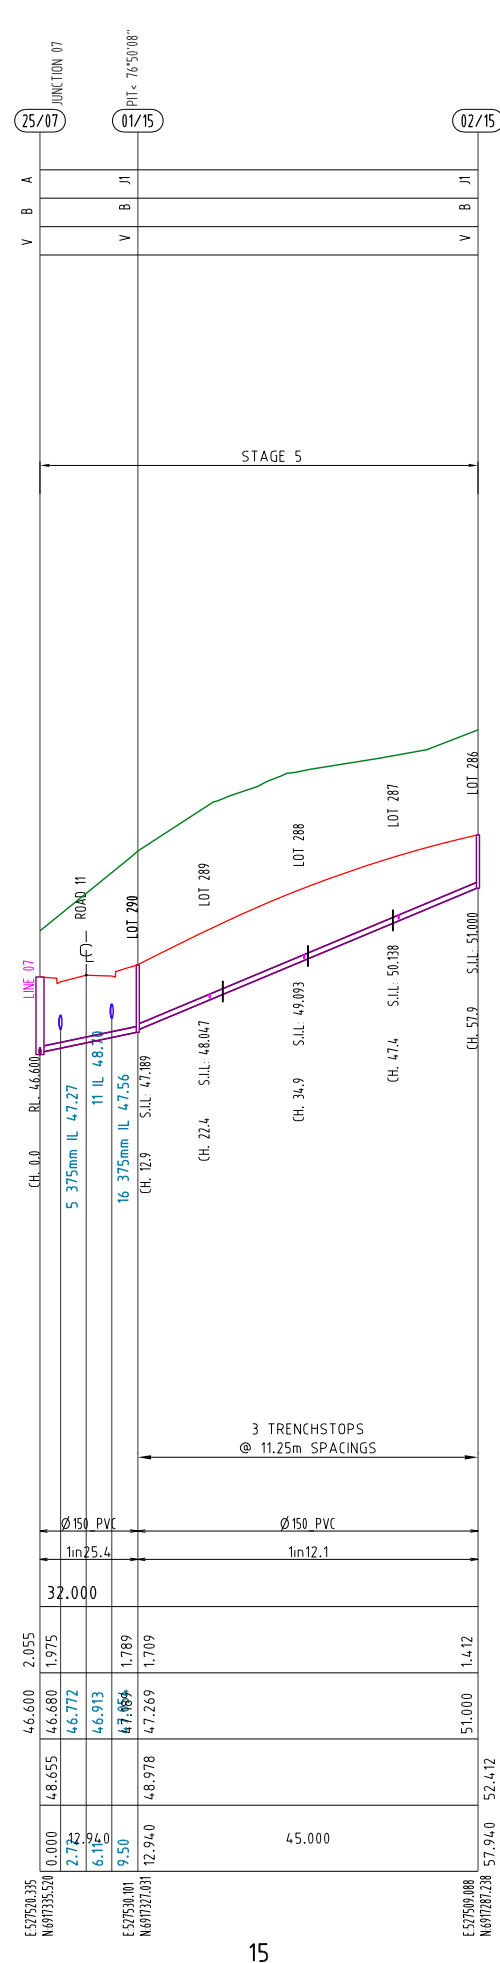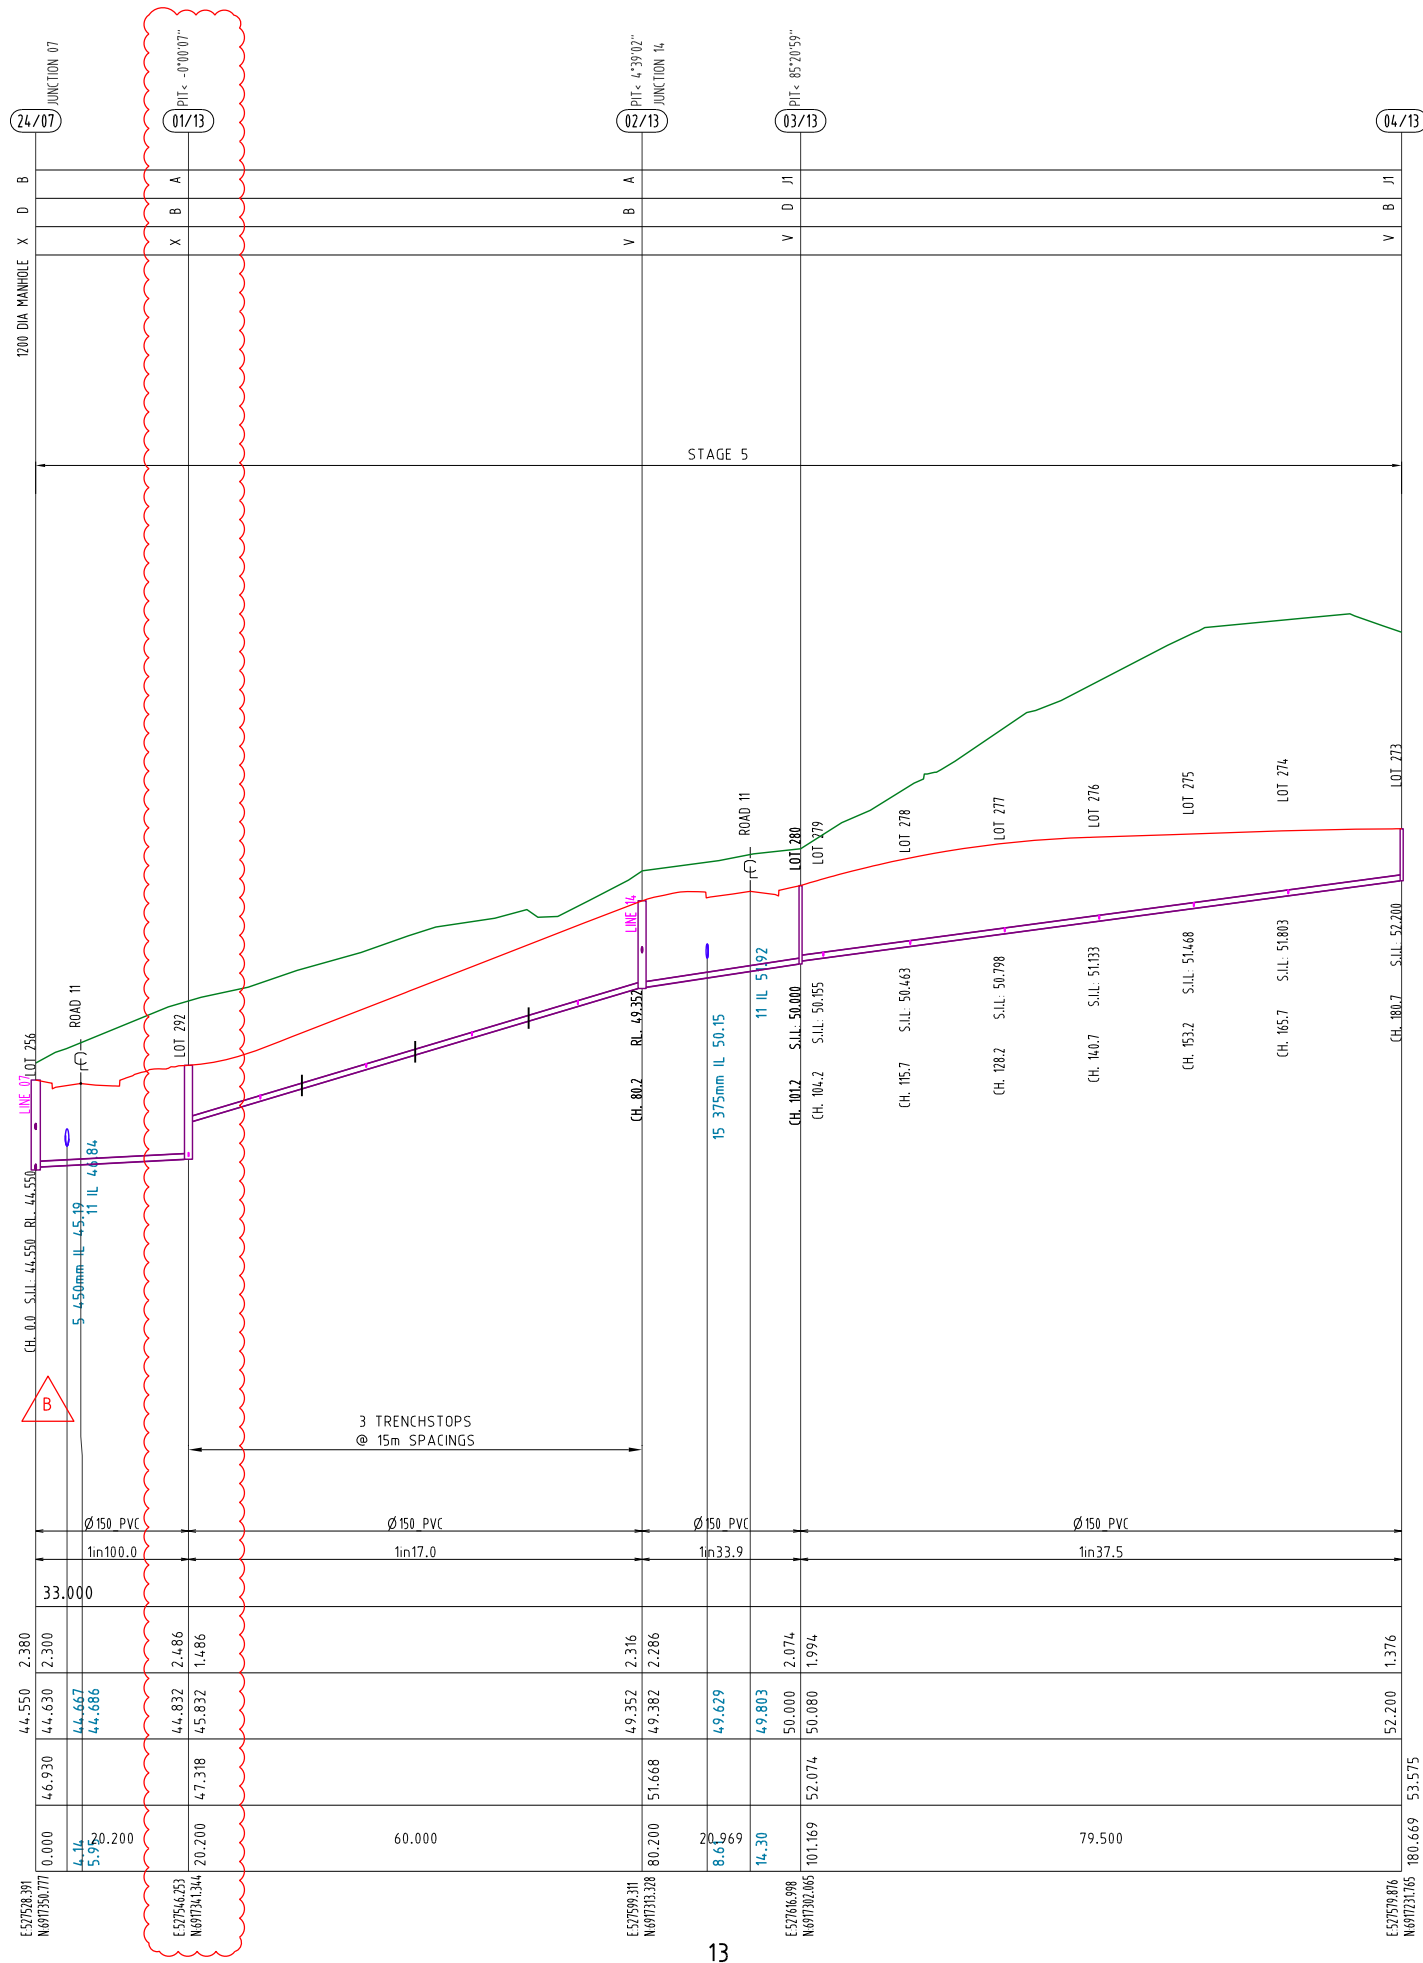

15

k:\autocad client\419 - hb land\01 - courtney drive\prelim-stage-08\engineering drawings\Current\41901-05-50.dwg, PROFILES SHEET 02, 13/12/2024 2:24:38 PM, 12


- NOTES**
1. WATER AND ELECTRICAL CROSSING LOCATIONS ARE INDICATIVE ONLY. REFER TO PLANS TO DETERMINE PRECISE CROSSING LOCATIONS. WHERE SERVICE INDICATES CLASH WITH SEWER, SEWER TO TAKE PRECEDENCE, SERVICE TO BE CONSTRUCTED OVER OR UNDER SEWER ACCORDING TO SUPERINTENDANTS INSTRUCTION.
2. ALL HOUSE CONNECTIONS TO BE 100Ø CLASS SN10 UNLESS NOTED OTHERWISE

PIPE DIAMETER (mm)
PIPE GRADE

DATUM R.L.


DEPTH TO INVERT
PIPE INVERT LEVELS
DESIGN SURFACE LEVELS
CHAINAGE

LOT NO.

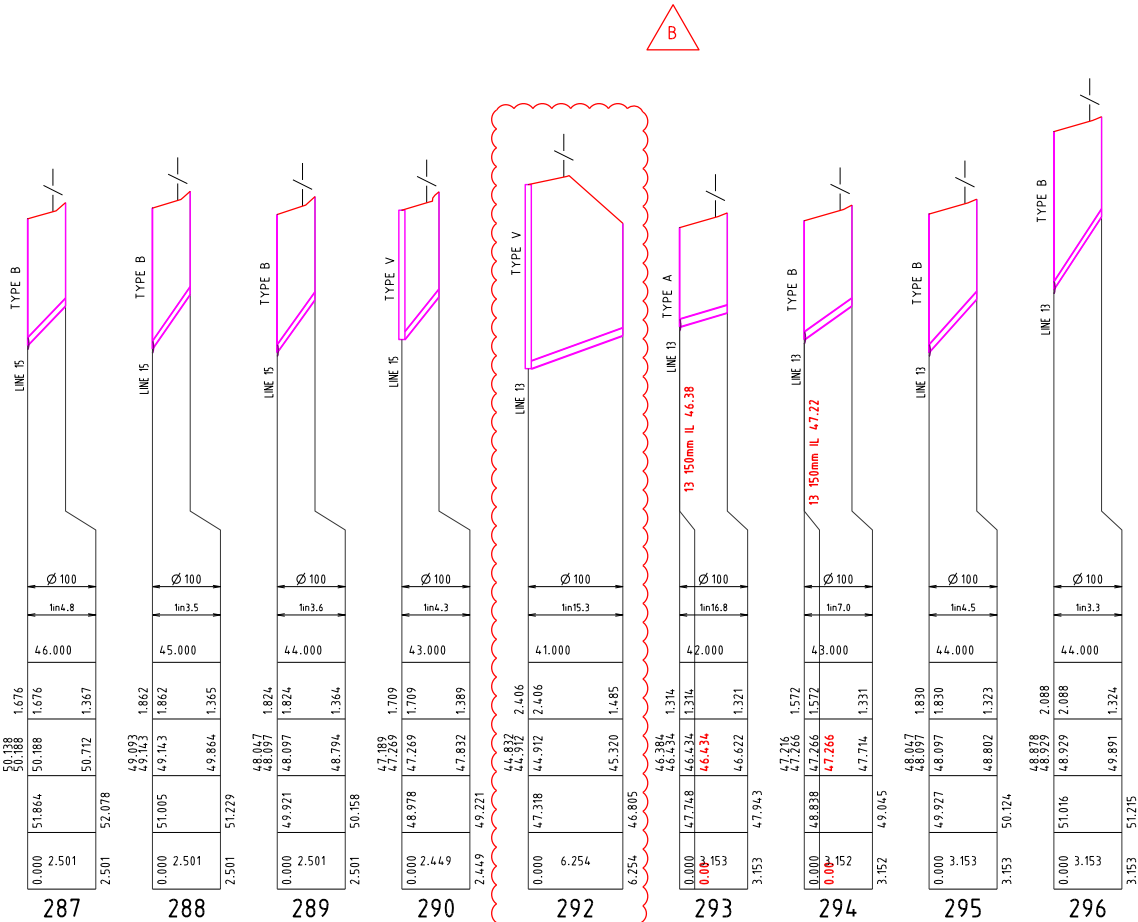

PROJECT NAME
**COURTNEY DR
UPPER COOMERA**

STAGE 05
RP DESCRIPTION
LOT 188, 189, 190, 191 & 192 ON RP173728
COURTNEY DRIVE
LOCALITY OF UPPER COOMERA
LOCAL AUTHORITY - GOLD COAST CITY COUNCIL

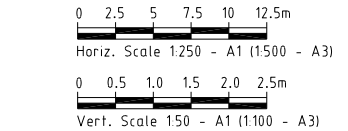

B	13-12-24	UPDATED HOUSE CONNECTION 292	BL
A	30-10-24	COUNCIL ISSUE	BL
REV	DATE	DESCRIPTION	INT

COPYRIGHT IS VESTED IN MORTONS-URBAN SOLUTIONS AND WRITTEN CONSENT IS REQUIRED PRIOR TO REPRODUCTION. DO NOT SCALE FROM THIS DRAWING.



DRAWING TITLE
**SEWER RETICULATION
HOUSE CONNECTION
PROFILES
SHEET 02**

MORTONS
urbansolutions
Urban & Regional Planning
Civil Engineering
Project Coordination

MUS Pty Ltd T/As:
Mortons-Urban Solutions
ABN: 39 116 375 065
mortons@urbansolutions.net.au
www.urbansolutions.net.au
Tel: 07 5571 1099

Postal Address:
PO Box 2484
Southport QLD 4215

Gold Coast Office:
Suite 9, 19 Short St
Southport QLD 4215

DESIGNED RB	DRAWN BL
APPROVED <i>A.K.M.</i>	REQ 4706
DRAWING NUMBER 41901-05-551	DATE 30-10-24 REV B

SEQ CODE WATER NOTES

SEQ CODE NOTES COPIED DIRECTLY FROM DRAWING SEQ-WAT-1101-3 (REV A).

VEGETATION PROTECTION

- A. TREES LOCATED ALONG THE FOOTPATH SHALL BE, TRANSPLANTED PRIOR TO CONSTRUCTION, OR REPLACED IF DESTROYED.
- B. WHEN WORKING WITHIN 4m OF TREES, RUBBER OR HARDWOOD GIRDLES SHALL BE CONSTRUCTED WITH 1.8m BATTENS CLOSELY SPACED & ARRANGED VERTICALLY FROM GROUND LEVEL. GIRDLES SHALL BE STRAPPED TO TREES PRIOR TO CONSTRUCTION & REMAIN UNTIL COMPLETION.
- C. TREE ROOTS SHALL BE TUNNELLED UNDER, RATHER THAN SEVERED. IF ROOTS ARE SEVERED THE DAMAGED AREA SHALL BE TREATED WITH A SUITABLE FUNGICIDE. CONTACT RELEVANT COUNCIL ARBORIST FOR FURTHER ADVICE.
- D. ANY TREE LOPPING REQUIRED SHOULD BE UNDERTAKEN BY AN APPROVED ARBORIST.

SOIL

- A. TOPSOIL & SUBSOIL SHALL BE STOCKPILED SEPARATELY.
- B. CARE SHALL BE TAKEN TO PREVENT SEDIMENT FROM ENTERING THE STORMWATER SYSTEM. THIS MAY INVOLVE PLACING APPROPRIATE SEDIMENT CONTROLS AROUND STOCKPILES.
- C. IF ACID SULPHATE SOILS EXIST IN THE WORKS AREA, THE CONTRACTOR MUST PREPARE A RISK ASSESSMENT BASED ON THE QUEENSLAND ACID SULPHATE SOIL TECHNICAL MANUAL & MANAGE THE ACID SULPHATE SOILS AS PER THE MANUAL.

CREEK CROSSINGS

- A. SILTATION CONTROL MEASURES SHALL BE PLACED DOWNSTREAM OF ANY EXCAVATION WORK.
- B. APPROPRIATE SEDIMENT CONTROLS SHALL BE USED TO PREVENT SEDIMENT FROM ENTERING THE CREEK.
- C. NO SOIL SHALL BE STOCKPILED WITHIN 5m OF THE CREEK.

REHABILITATION

- A. PREDISTURBANCE SOIL PROFILES & COMPACTION LEVELS SHALL BE REINSTATED.
- B. PREDISTURBANCE VEGETATION PATTERNS SHALL BE RESTORED.

GENERAL NOTES

1. ALL WORK & MATERIALS SHALL BE IN ACCORDANCE WITH CURRENT SOUTH EAST QUEENSLAND WATER SUPPLY CODE SPECIFICATIONS & STANDARDS.
2. UNLESS SPECIFIED OTHERWISE ALL MATERIALS & WORK SHALL COMPLY WITH THE RELEVANT AUSTRALIAN STANDARDS.
3. ADOPT LIP OF KERB OR SHOULDER OF ROAD AS PERMANENT LEVEL.
4. COVER ON MAINS FROM PERMANENT LEVEL TO BE AS SHOWN IN SEQ-WAT-1200-2.
5. CONDUITS TO BE INSTALLED IN ACCORDANCE WITH THE STANDARD DRAWINGS.
6. A WATER METER SUPPLIED AT THE DEVELOPER'S COST, IS TO BE INSTALLED AT THE SERVICE POINT OF EACH LOT IN ACCORDANCE WITH THE STANDARD DRAWING FOR THE SEQ-SP.
7. ALL MATERIALS USED IN THE WORKS SHALL COMPLY WITH THE SEQ-SP'S ACCEPTED PRODUCTS & MATERIALS LIST OR BE APPROPRIATELY SHOWN, LISTED & DEFINED IN THE ENGINEERING SUBMISSION SO THAT THE ALTERNATIVE PRODUCT OR MATERIAL CAN BE ASSESSED & IF APPROPRIATE, APPROVED BY THE SEQ-SP.
8. ALL CONCRETE FOOTPATHS TO BE CLEAR OF WATER MAINS.
9. TEST/CHLORINATION POINTS TO BE INSTALLED IN ACCORDANCE WITH STANDARD DRAWING NO. SEQ-WAT-1410-1.
10. THE CONSTRUCTION OF THE WATER RETICULATION WORK SHOWN ON THIS DRAWING MUST BE SUPERVISED BY AN ENGINEER WHO HAS RPEQ REGISTRATION. WORKS NOT COMPLYING WITH THIS REQUIREMENT WILL NOT BE PERMITTED TO CONNECT TO THE RETICULATION SYSTEM.

ALL ENVIRONMENT PROTECTION MEASURES SHALL BE IMPLEMENTED PRIOR TO ANY CONSTRUCTION WORK, INCLUDING CLEARING, COMMENCING.

PROJECT SPECIFIC WATER NOTES

- a. ALL PROPERTY CONNECTION ROAD CROSSINGS TO BE SLEEVED WITH DN100 uPVC FOR COGC CONDUIT.
- b. ALL MATERIALS ARE TO BE SUPPLIED & CONSTRUCTED IN ACCORDANCE WITH SEQ CODE.
- c. WATER METERS ARE TO BE SUPPLIED & INSTALLED AT ALL WATER SERVICE / CONNECTION POINTS IN ACCORDANCE WITH SEQ-WAT-1106-1
- d. THRUST BLOCKS TO BE LOCATED & INSTALLED BY CONTRACTOR IN ACCORDANCE WITH SEQ CODE.
- e. TRENCH STOPS & BULKHEADS TO BE IN ACCORDANCE WITH WATER AUTHORITY REQUIREMENTS.
- f. THE CONTRACTOR IS TO INCLUDE ROCK EXCAVATION AS PART OF THEIR WATER RATES UNLESS SCHEDULED OTHERWISE WITHIN THE CONTRACT.
- g. FOOTPATHS SHOWN FOR INFORMATION PURPOSES ONLY.
- h. ALL WATER CONSTRUCTION WORK UNDERTAKEN BY THE CONTRACTOR SHALL COMPLY WITH ALL APPLICABLE WORKPLACE HEALTH & SAFETY LEGISLATION.
- i. MINIMUM WATERMAIN COVER TO BE IN ACCORDANCE WITH SECTION 7.4.2 TABLE 7.2 OF THE SEQ AMENDMENT TO WATER SUPPLY CODE OF AUSTRALIA.
- j. CONTRACTOR TO PAY ALL FEES & CHARGES ASSOCIATED WITH CONNECTIONS.
- k. END OF LINE ARRANGEMENTS (EG. CUL-DE-SAC HEADS) TO BE CONSTRUCTED IN ACCORDANCE WITH SEQ-WAT-1104-1.
- l. TEMPORARY CONSTRUCTION HYDRANTS TO BE PROVIDED IN ACCORDANCE WITH SEQ-WAT-1303-1 AT ALL CONNECTIONS.
- m. ALL LIVE CONNECTIONS ARE TO BE ORGANISED BY THE CIVIL CONTRACTOR & UNDERTAKEN BY COUNCIL AT THE DEVELOPERS EXPENSE.
- n. MINIMUM CLEARANCES ARE TO BE MAINTAINED BETWEEN PROPOSED WATER & SEWER IN ACCORDANCE WITH TABLE 5.5 OF WSA03 WATER WUPPLY CODE AUSTRALIA.

LEGEND

	EXISTING 100Ø WATER MAIN		SITE BOUNDARY
	EXISTING 150Ø WATER MAIN		STAGE BOUNDARY
	EXISTING 200Ø WATER MAIN		PROPOSED 100Ø WATER MAIN
	EXISTING 225Ø WATER MAIN		PROPOSED 150Ø WATER MAIN
	EXISTING 250Ø WATER MAIN		PROPOSED 200Ø WATER MAIN
	EXISTING 300Ø WATER MAIN		PROPOSED 225Ø WATER MAIN
	EXISTING FOOTPATH		PROPOSED 250Ø WATER MAIN
	EXISTING KERB (INVERT)		PROPOSED 300Ø WATER MAIN
	EXISTING PROPERTY LINE		HYDRANT
	FUTURE 100Ø WATER MAIN		TEE
	FUTURE 150Ø WATER MAIN		REDUCER
	FUTURE 200Ø WATER MAIN		SLUICE VALVE
	FUTURE 225Ø WATER MAIN		ENDCAP
	FUTURE 250Ø WATER MAIN		SCOUR VALVE
	FUTURE 300Ø WATER MAIN		AIR VALVE
	FUTURE KERB (INVERT)		METER LOCATION
	FUTURE PROPERTY LINE		TRENCH STOP
	FUTURE FOOTPATH		SERVICE CONDUIT
	PROPOSED KERB (INVERT)		DICL ROAD CROSSING
	PROPOSED PROPERTY LINE		
	PROPOSED FOOTPATH		



WATER PIPE SPECIFICATIONS

WATER MAIN LOCATION	PIPE MATERIAL SPECIFICATION
FOOTPATH VERGE	PVC-M SERIES 2 PN16
ROAD CROSSING	DICL PN35



PROJECT NAME

COURTNEY DR
UPPER COOMERA

STAGE 05

RP DESCRIPTION

LOT 188, 189, 190, 191 & 192 ON RP173728

COURTNEY DRIVE

LOCALITY OF UPPER COOMERA

LOCAL AUTHORITY - GOLD COAST CITY COUNCIL

CLIENT



0 5 10 15 20 25m
Scale 1:500 - A1 (1:1000 - A3)

B	13-12-24	WATER HYDRANT MOVED	BL
A	30-10-24	COUNCIL ISSUE	BL
REV	DATE	DESCRIPTION	INT

COPYRIGHT IS VESTED IN MORTONS-URBAN SOLUTIONS AND WRITTEN CONSENT IS REQUIRED PRIOR TO REPRODUCTION. DO NOT SCALE FROM THIS DRAWING.

ASSOCIATED CONSULTANTS



DRAWING TITLE

WATER
RETICULATION
PLAN
SHEET 01



MUS Pty Ltd T/As:
Mortons-Urban Solutions
ABN 39 116 375 065
mortons@urbansolutions.net.au
www.urbansolutions.net.au
Tel 07 5571 1099

Postal Address
PO Box 2484
Southport QLD 4215

Gold Coast Office
Suite 9, 19 Short St
Southport QLD 4215

DESIGNED RB	DRAWN BL
APPROVED	CHECKED
DRAWING NUMBER 41901-05-700	REV B