



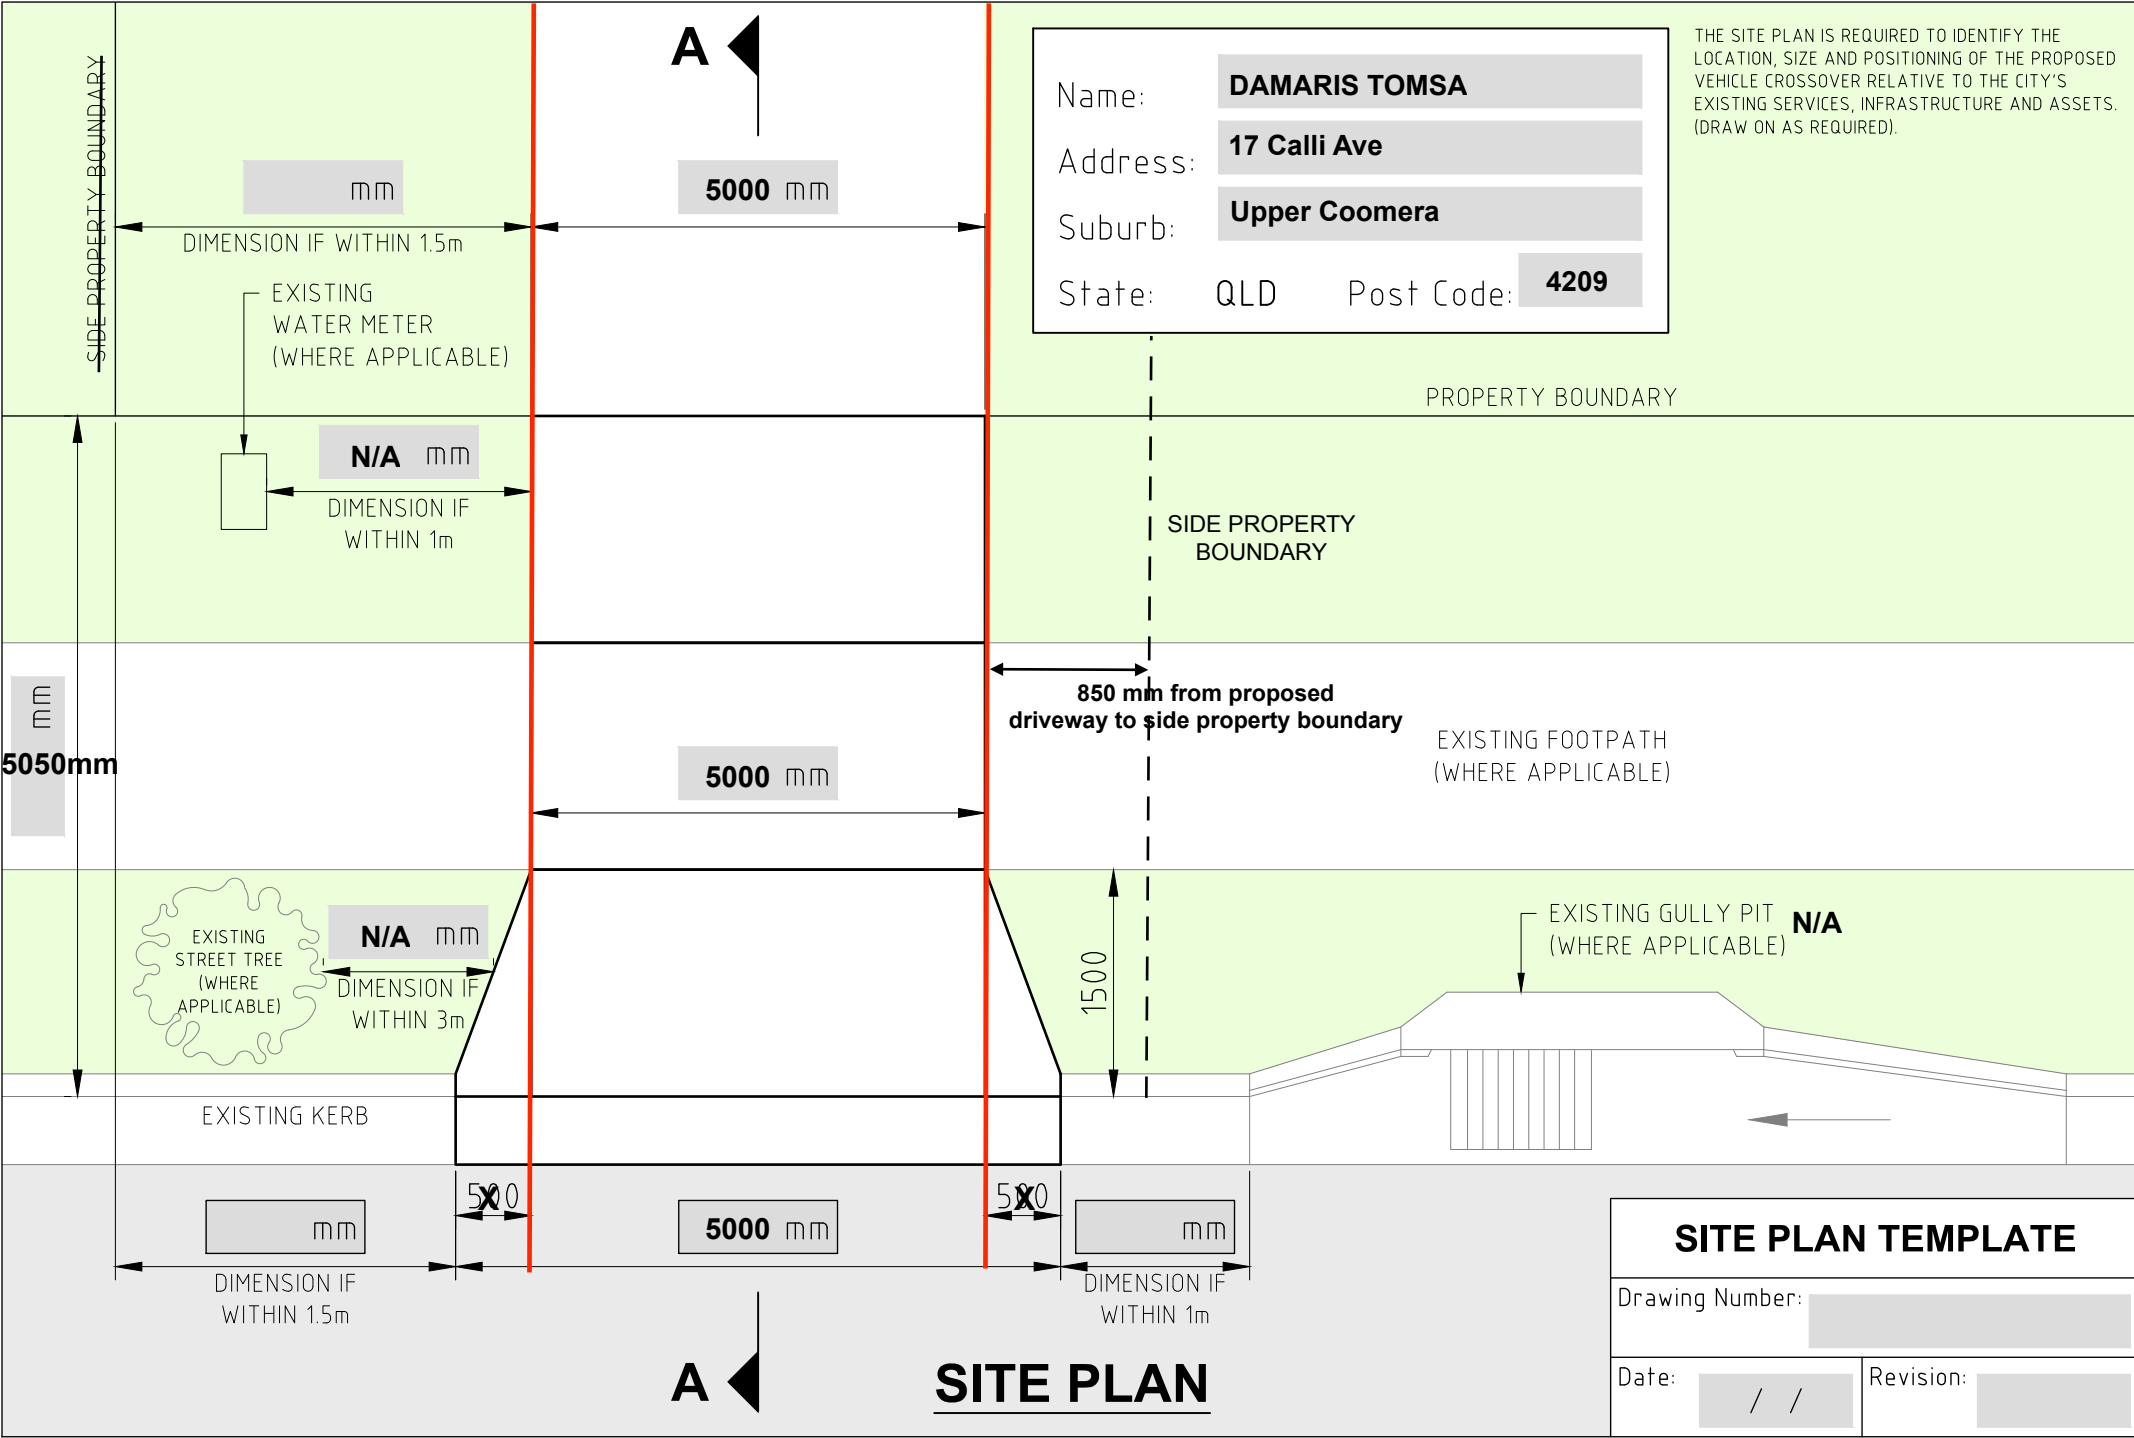

SITE PLAN TEMPLATE

Drawing Number:

Date: / / Revision:

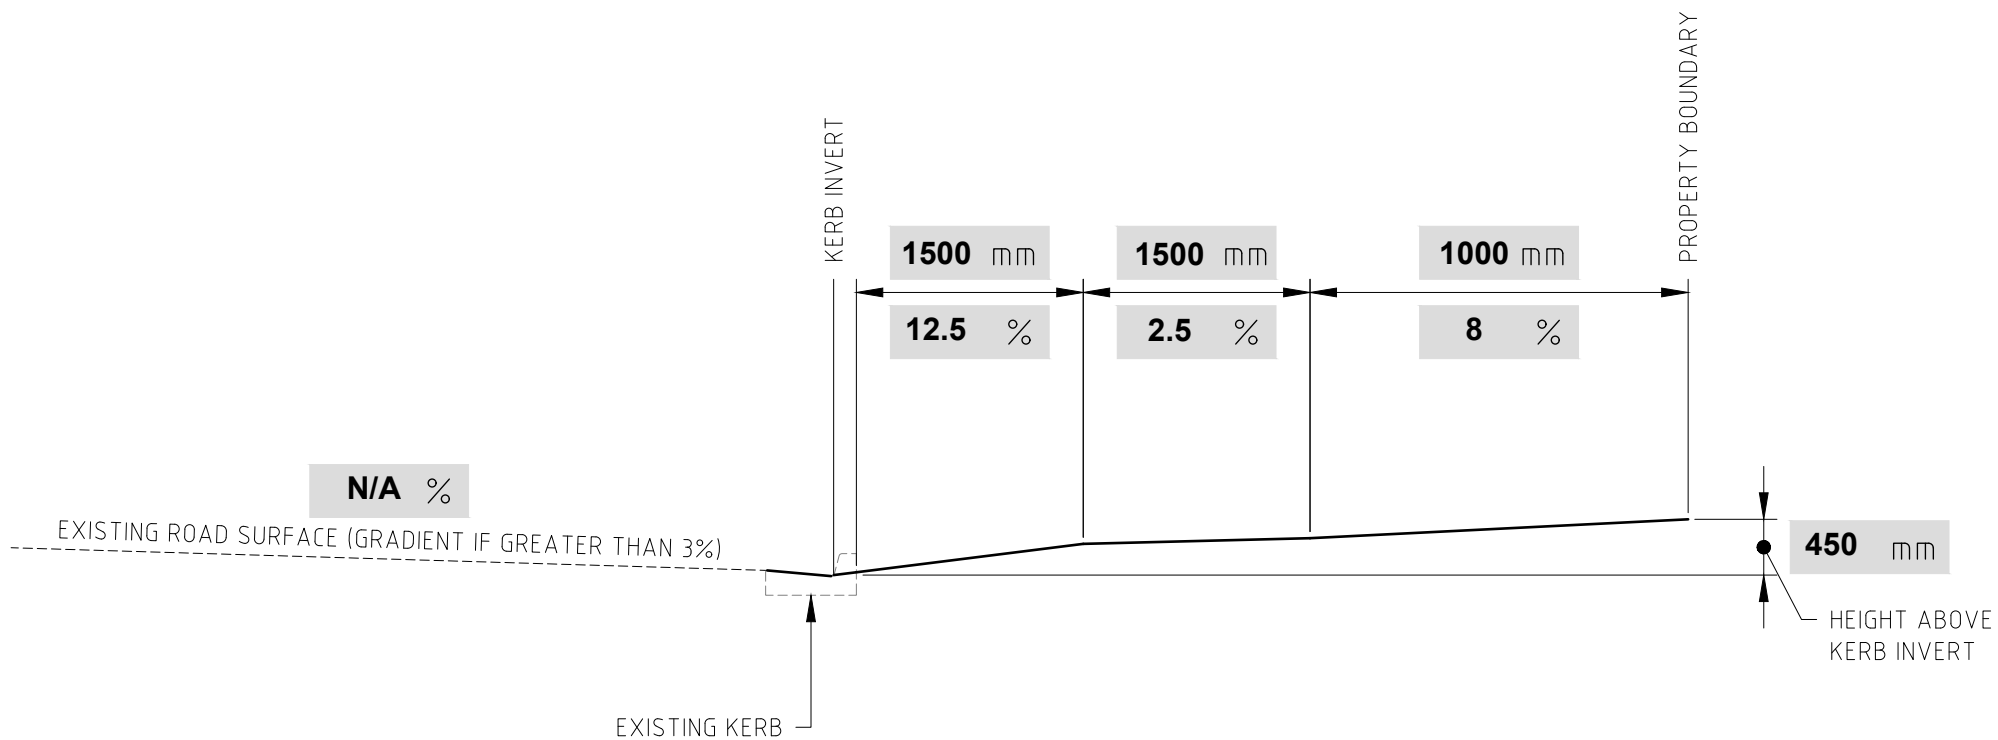

SECTION A-A

THE CROSS SECTION IS REQUIRED TO IDENTIFY IF THE DESIGN GRADIENTS OF THE PROPOSED VEHICLE CROSSOVER IS ACCEPTABLE TO THE CITY'S REQUIREMENTS.

CROSS SECTION TEMPLATE

Drawing Number:	
Date: / /	Revision: