


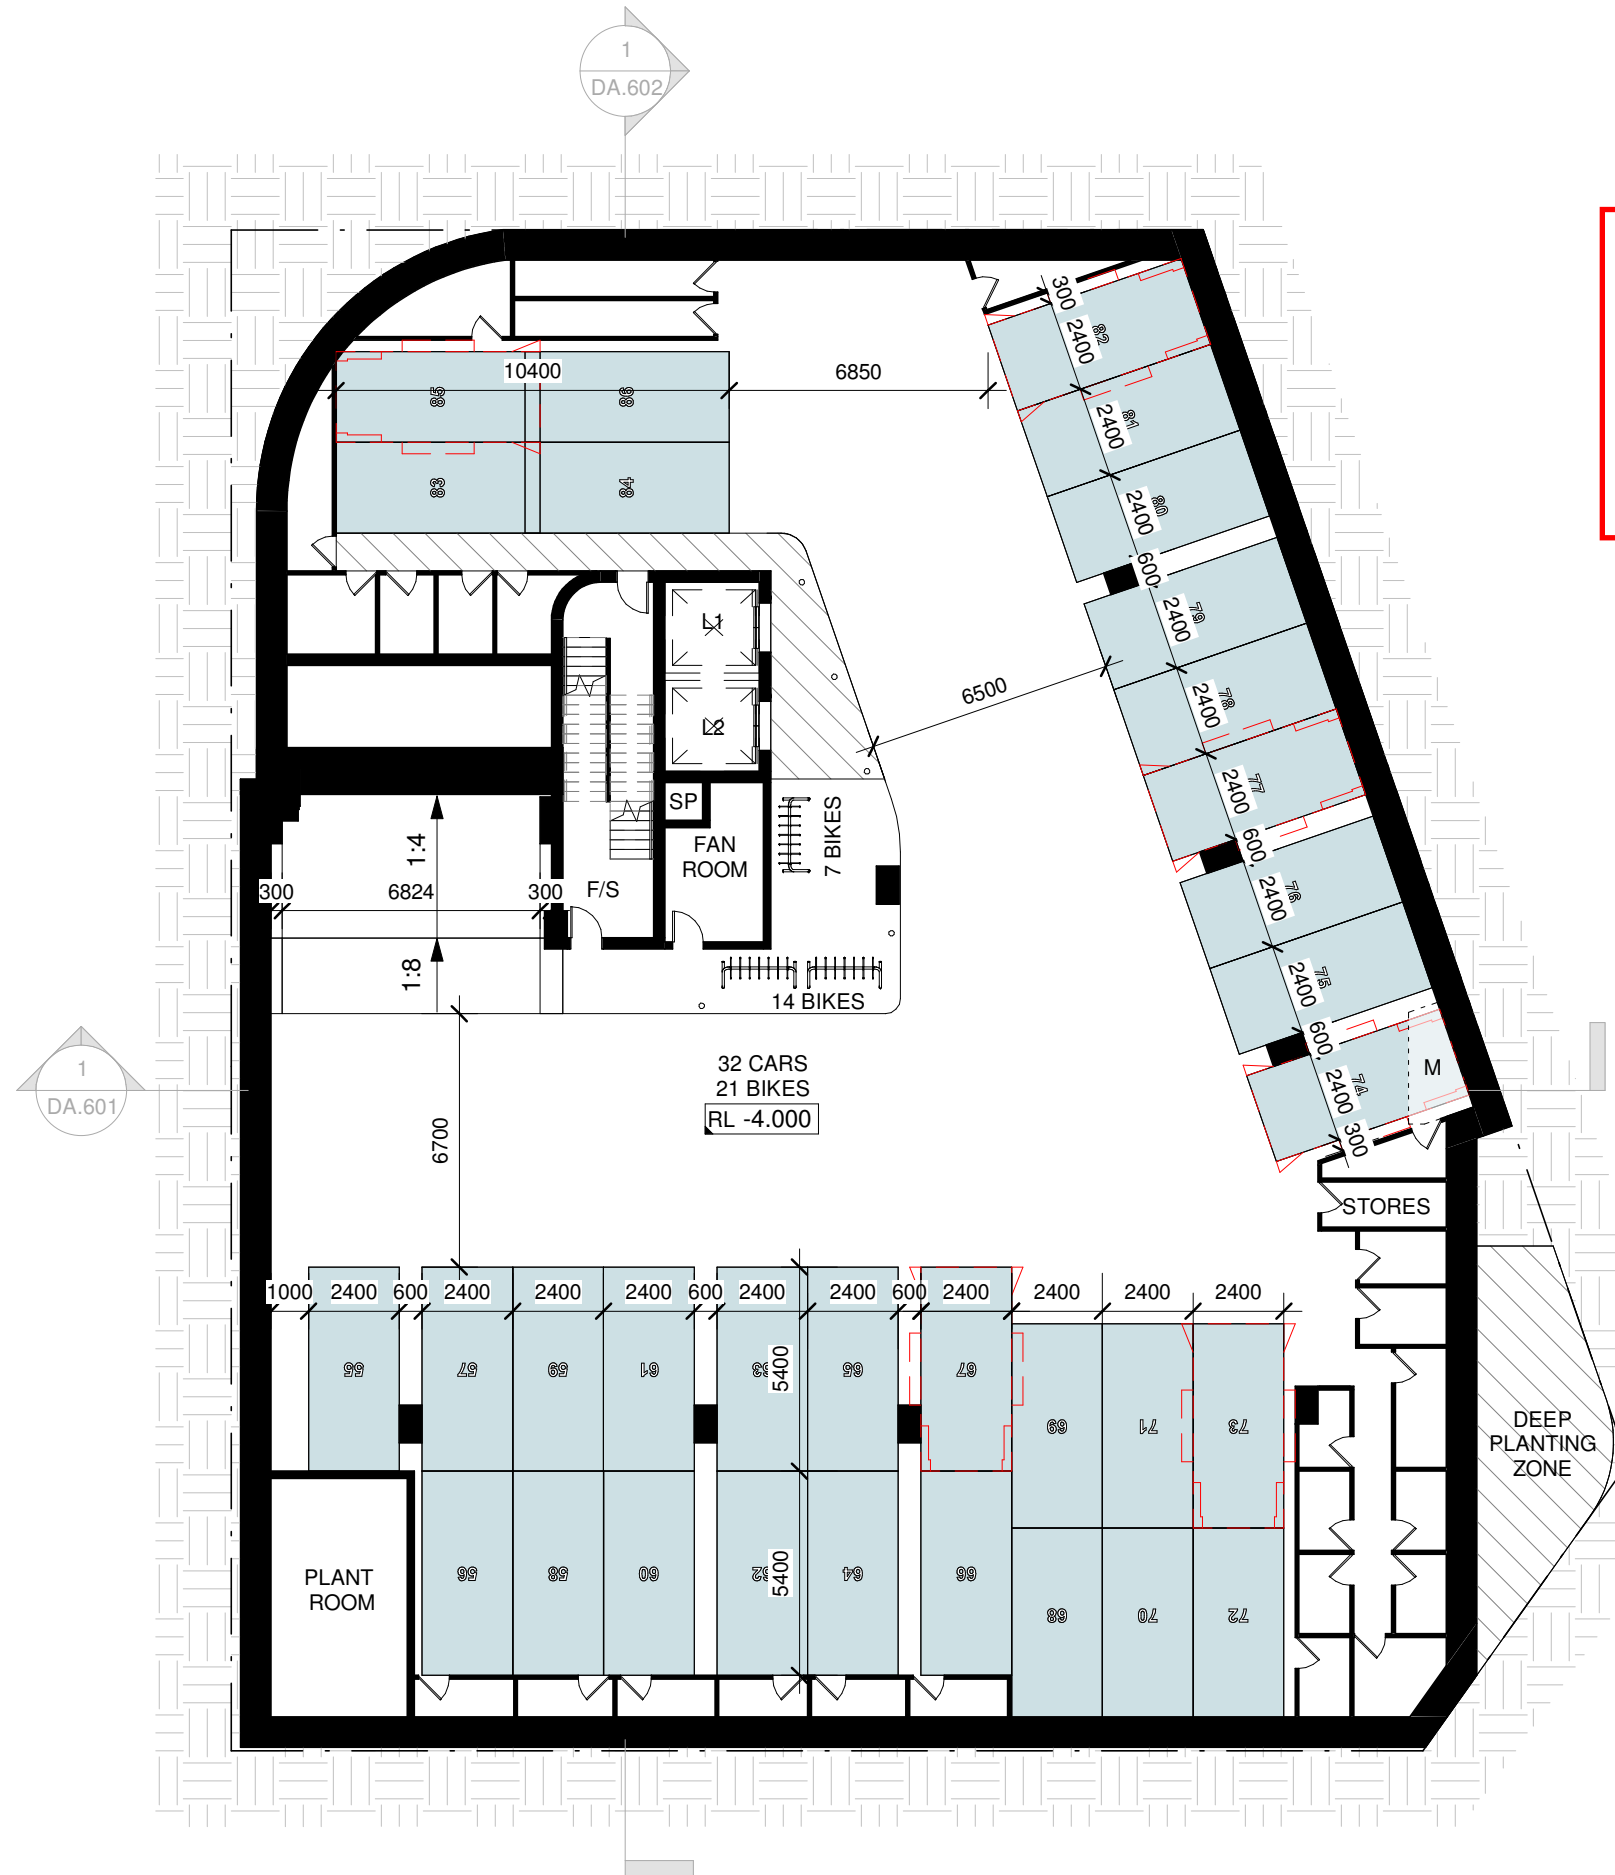



PLANS AND DOCUMENTS referred to in the
DEVELOPMENT APPROVAL

Application No: MCU/2021/603

Dated: 8 September 2022

Development shall comply with the
conditions of approval as detailed in the
Decision Notice and Council's Planning
Scheme, Local Laws and Planning Policies

 

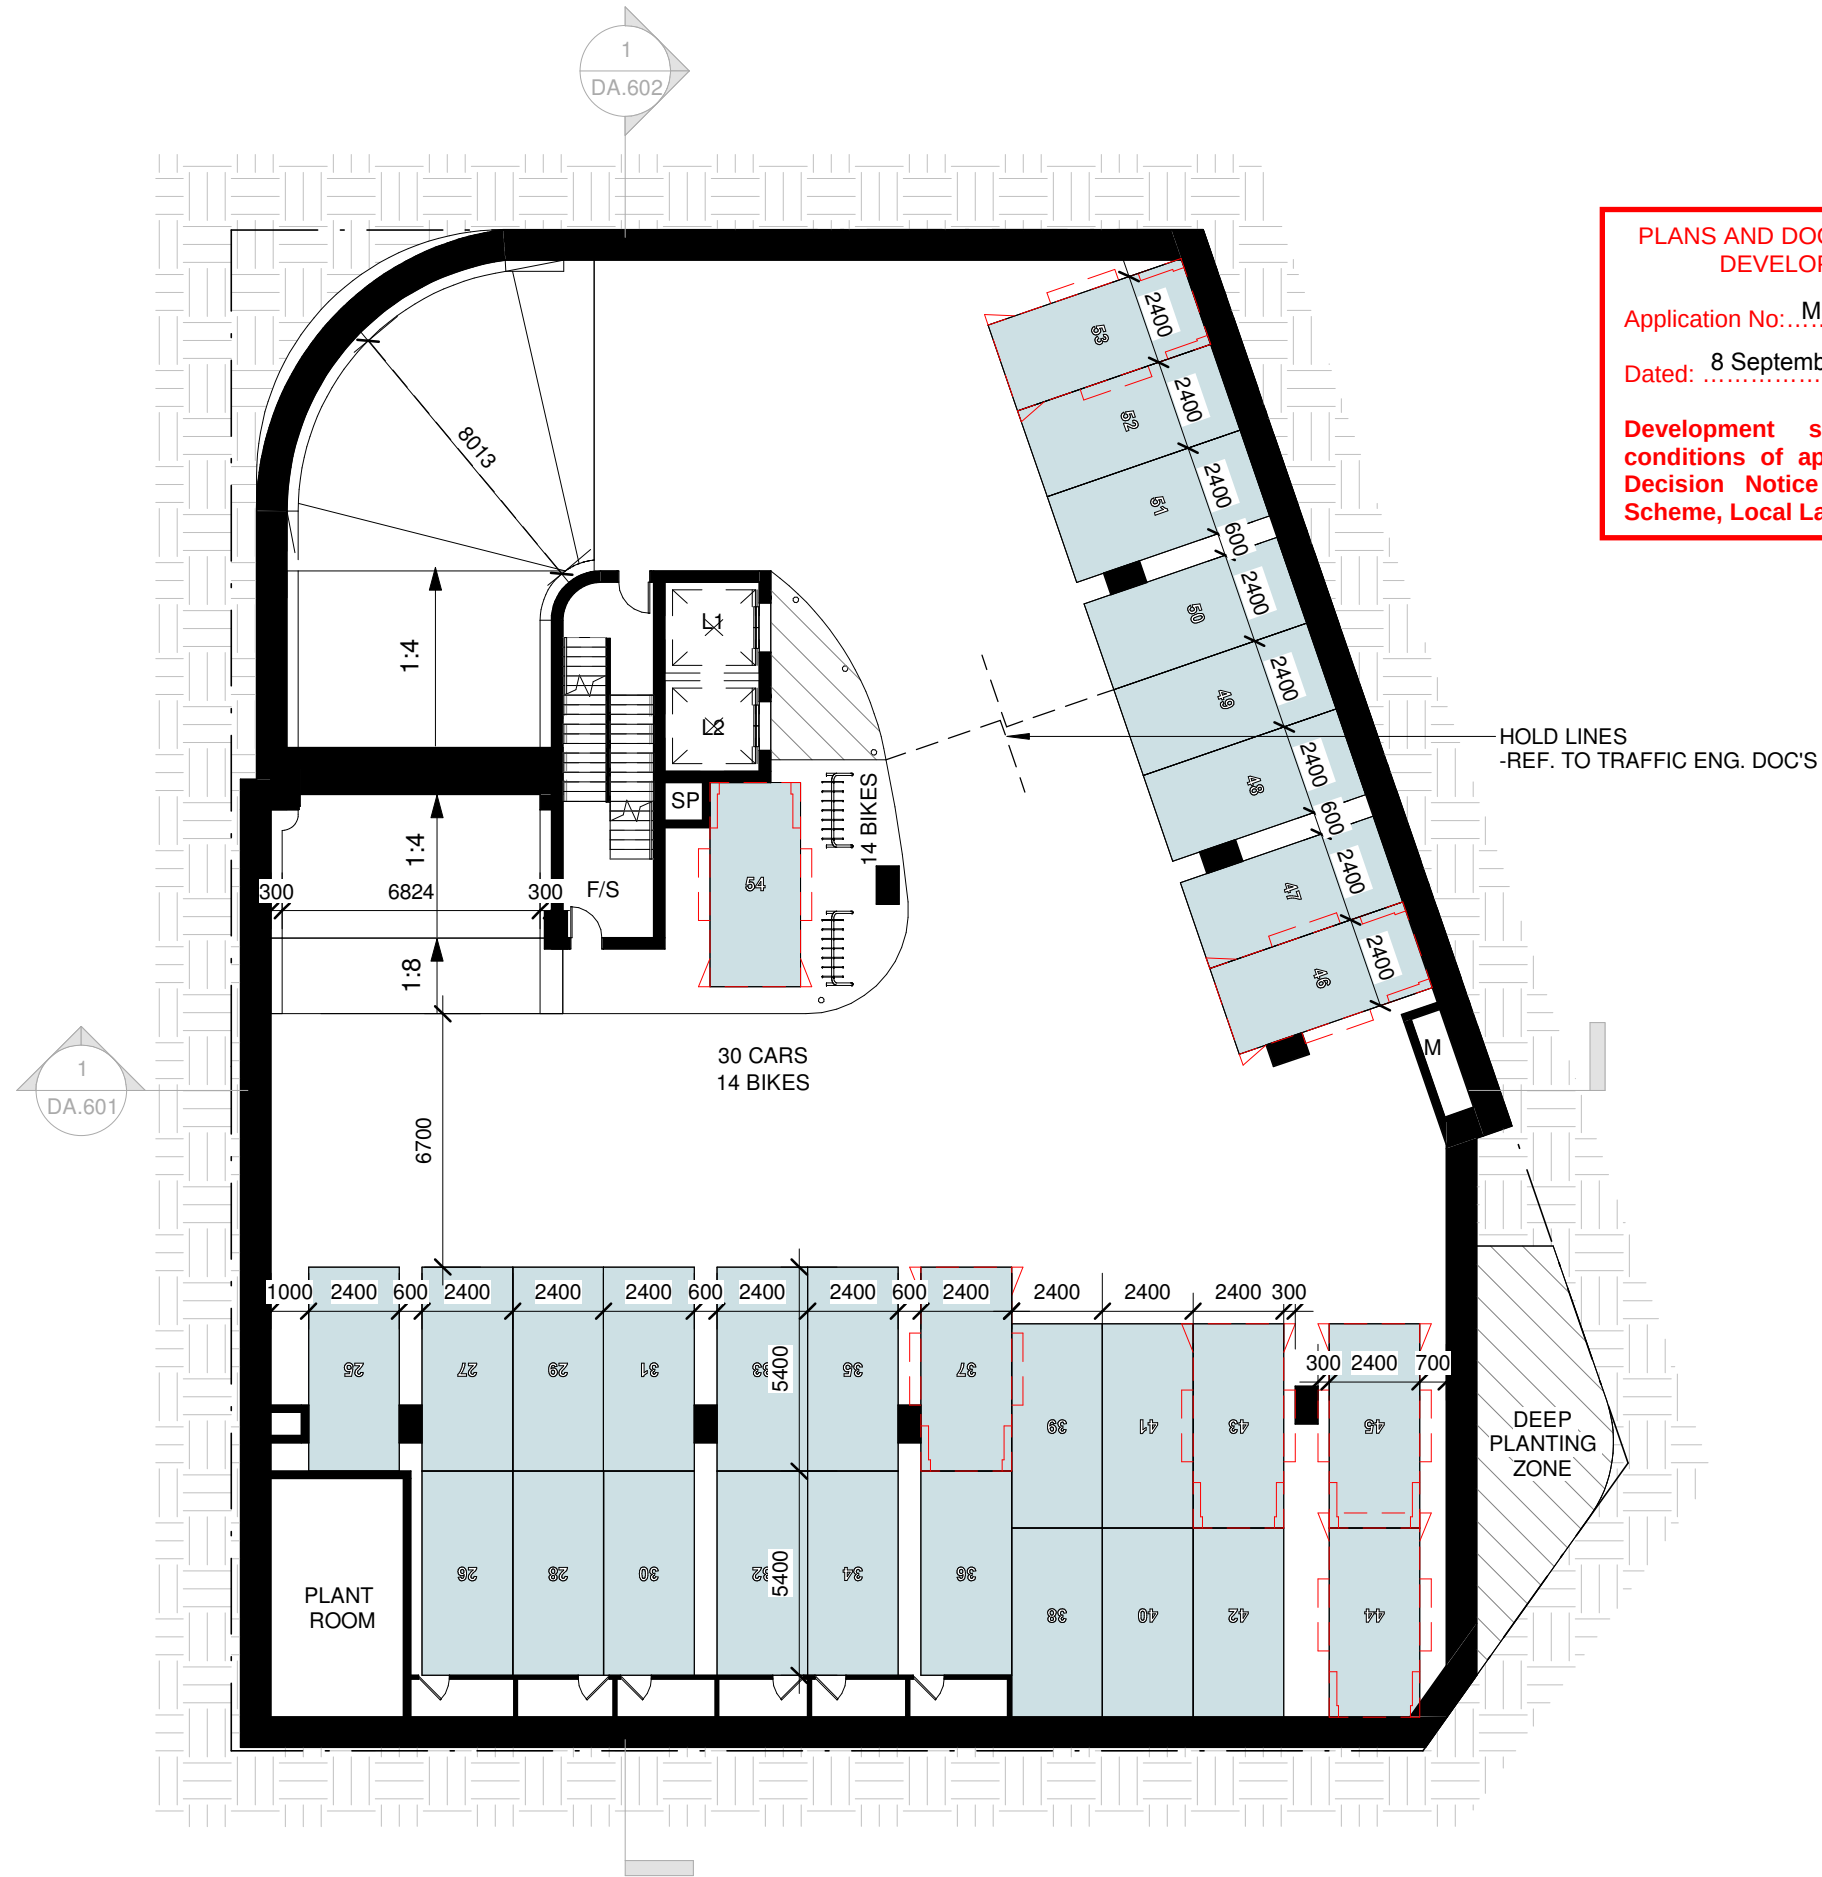

PLANS AND DOCUMENTS referred to in the
DEVELOPMENT APPROVAL

Application No: ...MCU/2021/603

Dated: ...8 September 2022

Development shall comply with the
conditions of approval as detailed in the
Decision Notice and Council's Planning
Scheme, Local Laws and Planning Policies

REVISION	DATE	DESCRIPTION
C	09.11.2021	DA ISSUE
D	12.05.2022	RFI ISSUE
E	13.07.2022	RFI ISSUE
F	11.08.2022	FURTHER RFI ISSUE

PROPOSED ARCHITECTURAL SCHEME IS
CONCEPTUAL AND SUBJECT TO
COORDINATION INPUT BY ALL DESIGN
CONSULTANTS & AUTHORITIES.

THESE DRAWINGS AND DESIGN IN THIS DOCUMENT
ARE COPYRIGHT AND MUST NOT BE REPRODUCED
IN WHOLE OR IN PART WITHOUT THE PERMISSION
OF FERRO CHOW ARCHITECTURE PTY LTD.
INFRINGEMENT OF COPYRIGHT WILL RESULT IN
LEGAL ACTION BEING TAKEN


BASEMENT 2

DRAWING NUMBER
DA.098


SCALE (A3)

1 : 200

REVISION
E

 

RFI ISSUE

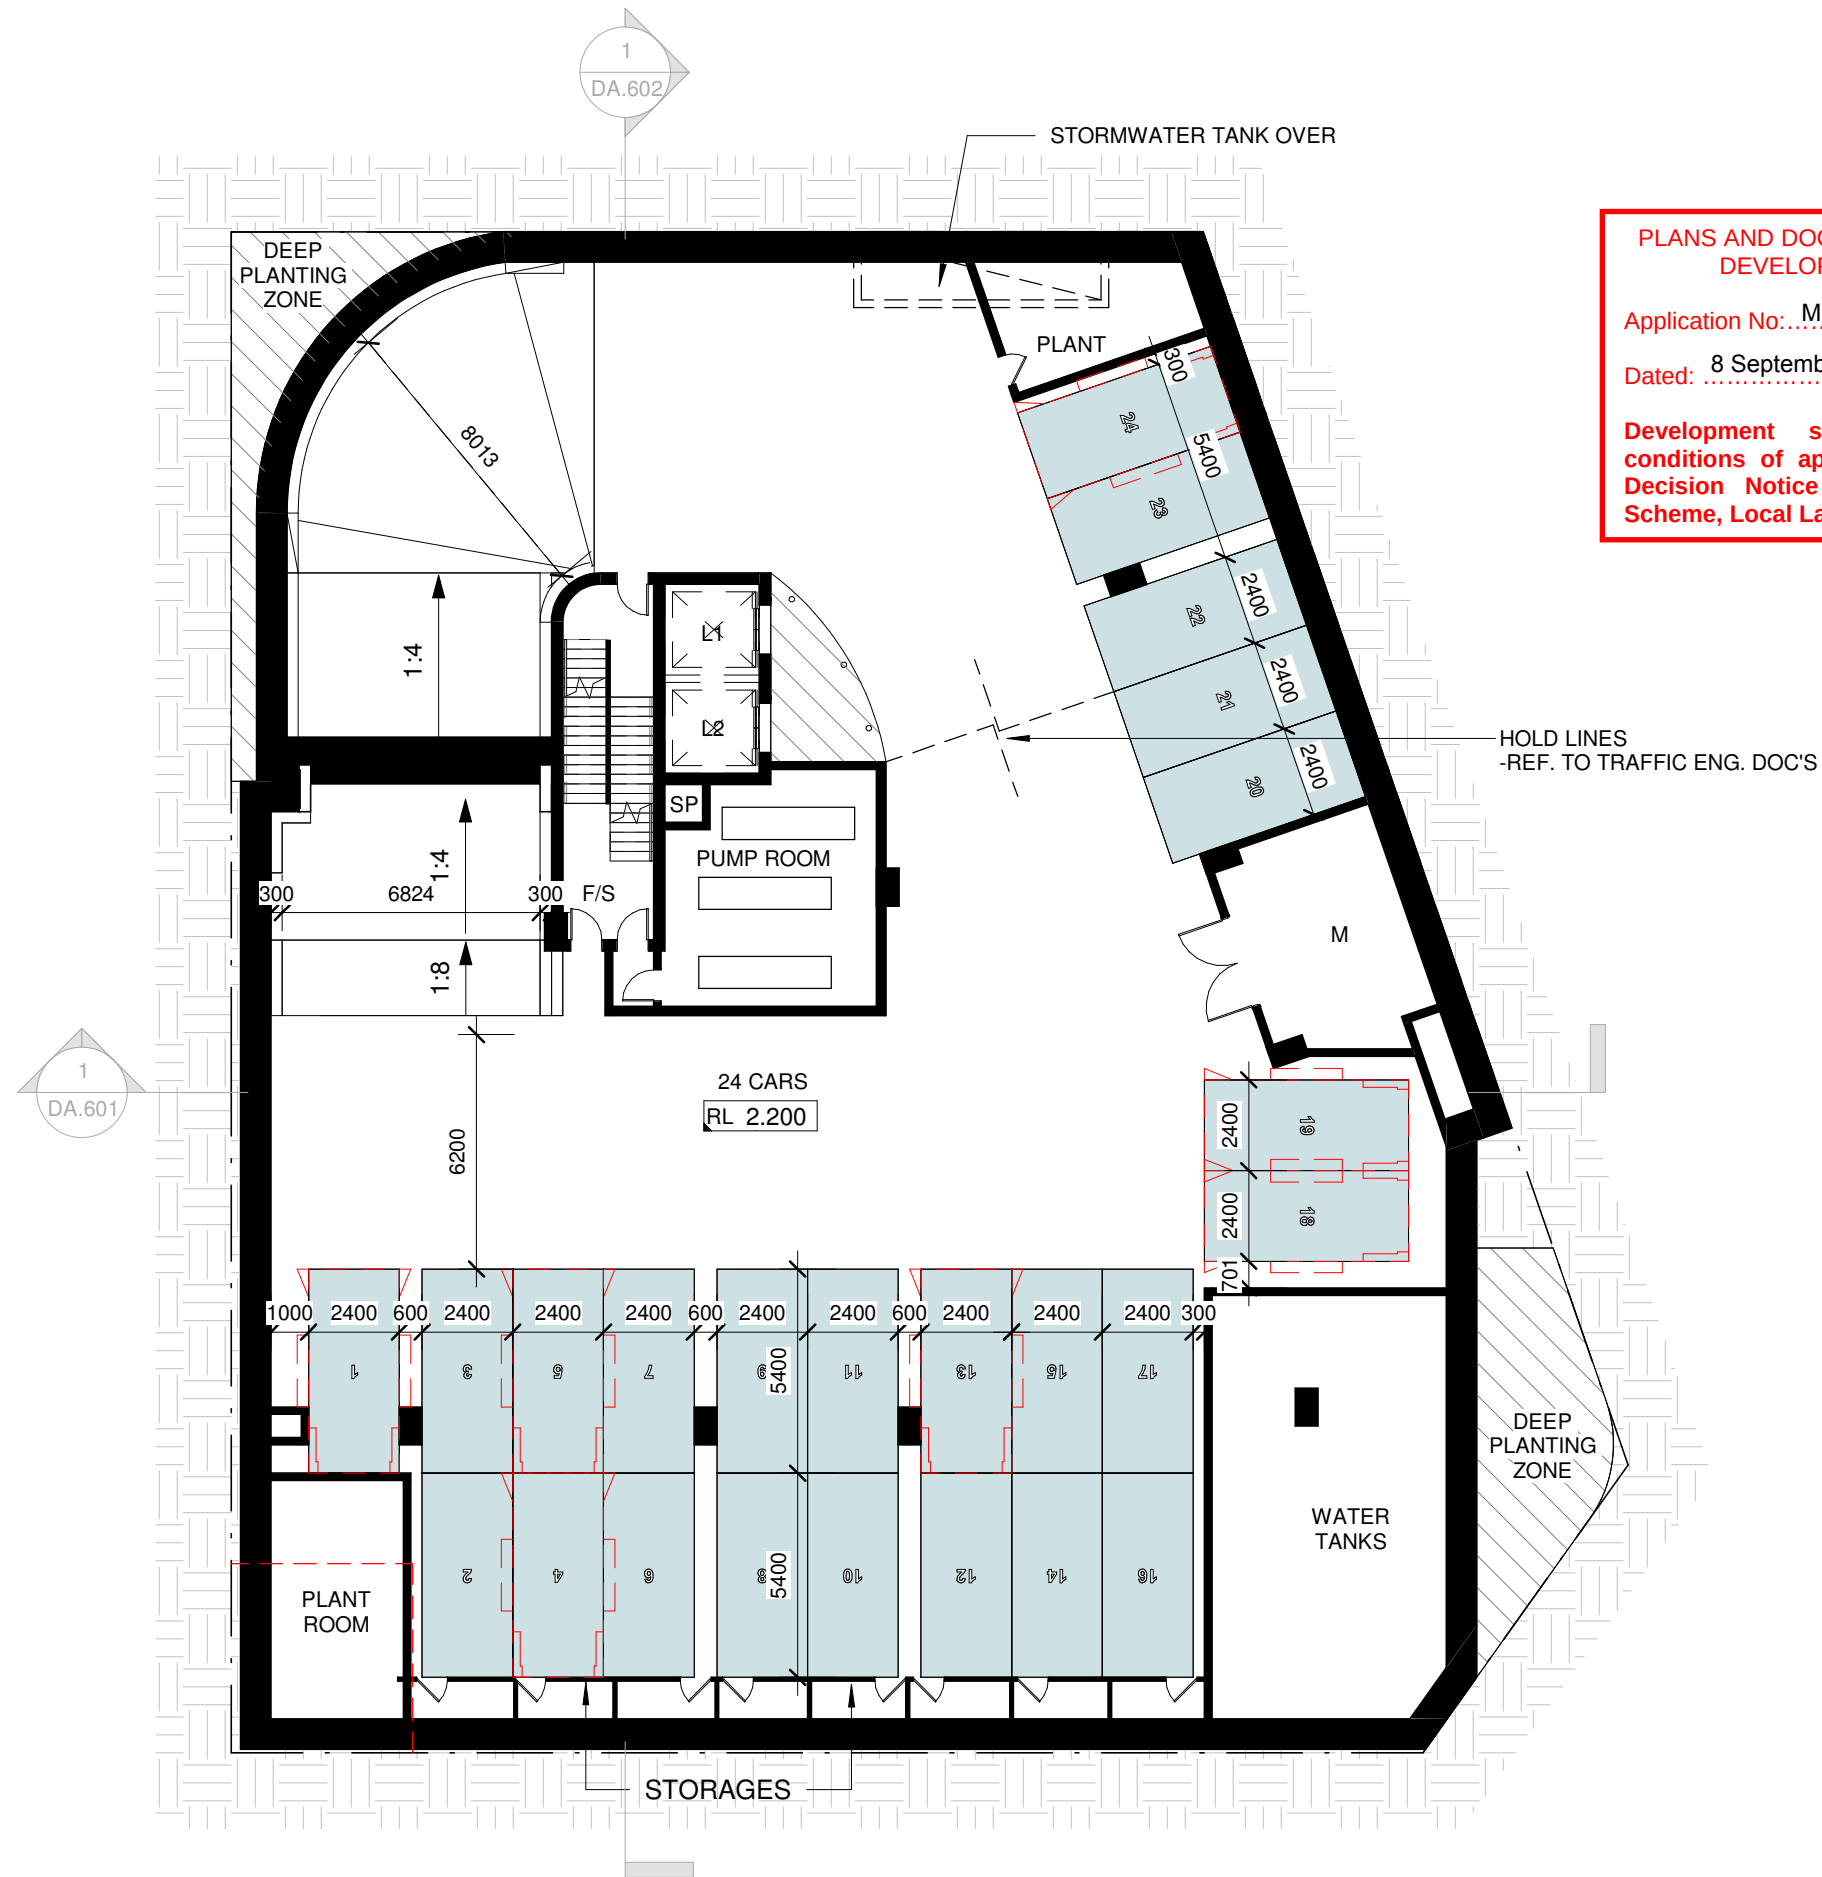



PLANS AND DOCUMENTS referred to in the
DEVELOPMENT APPROVAL

Application No: ...MCU/2021/603

Dated: ...8 September 2022


Development shall comply with the
conditions of approval as detailed in the
Decision Notice and Council's Planning
Scheme, Local Laws and Planning Policies

 

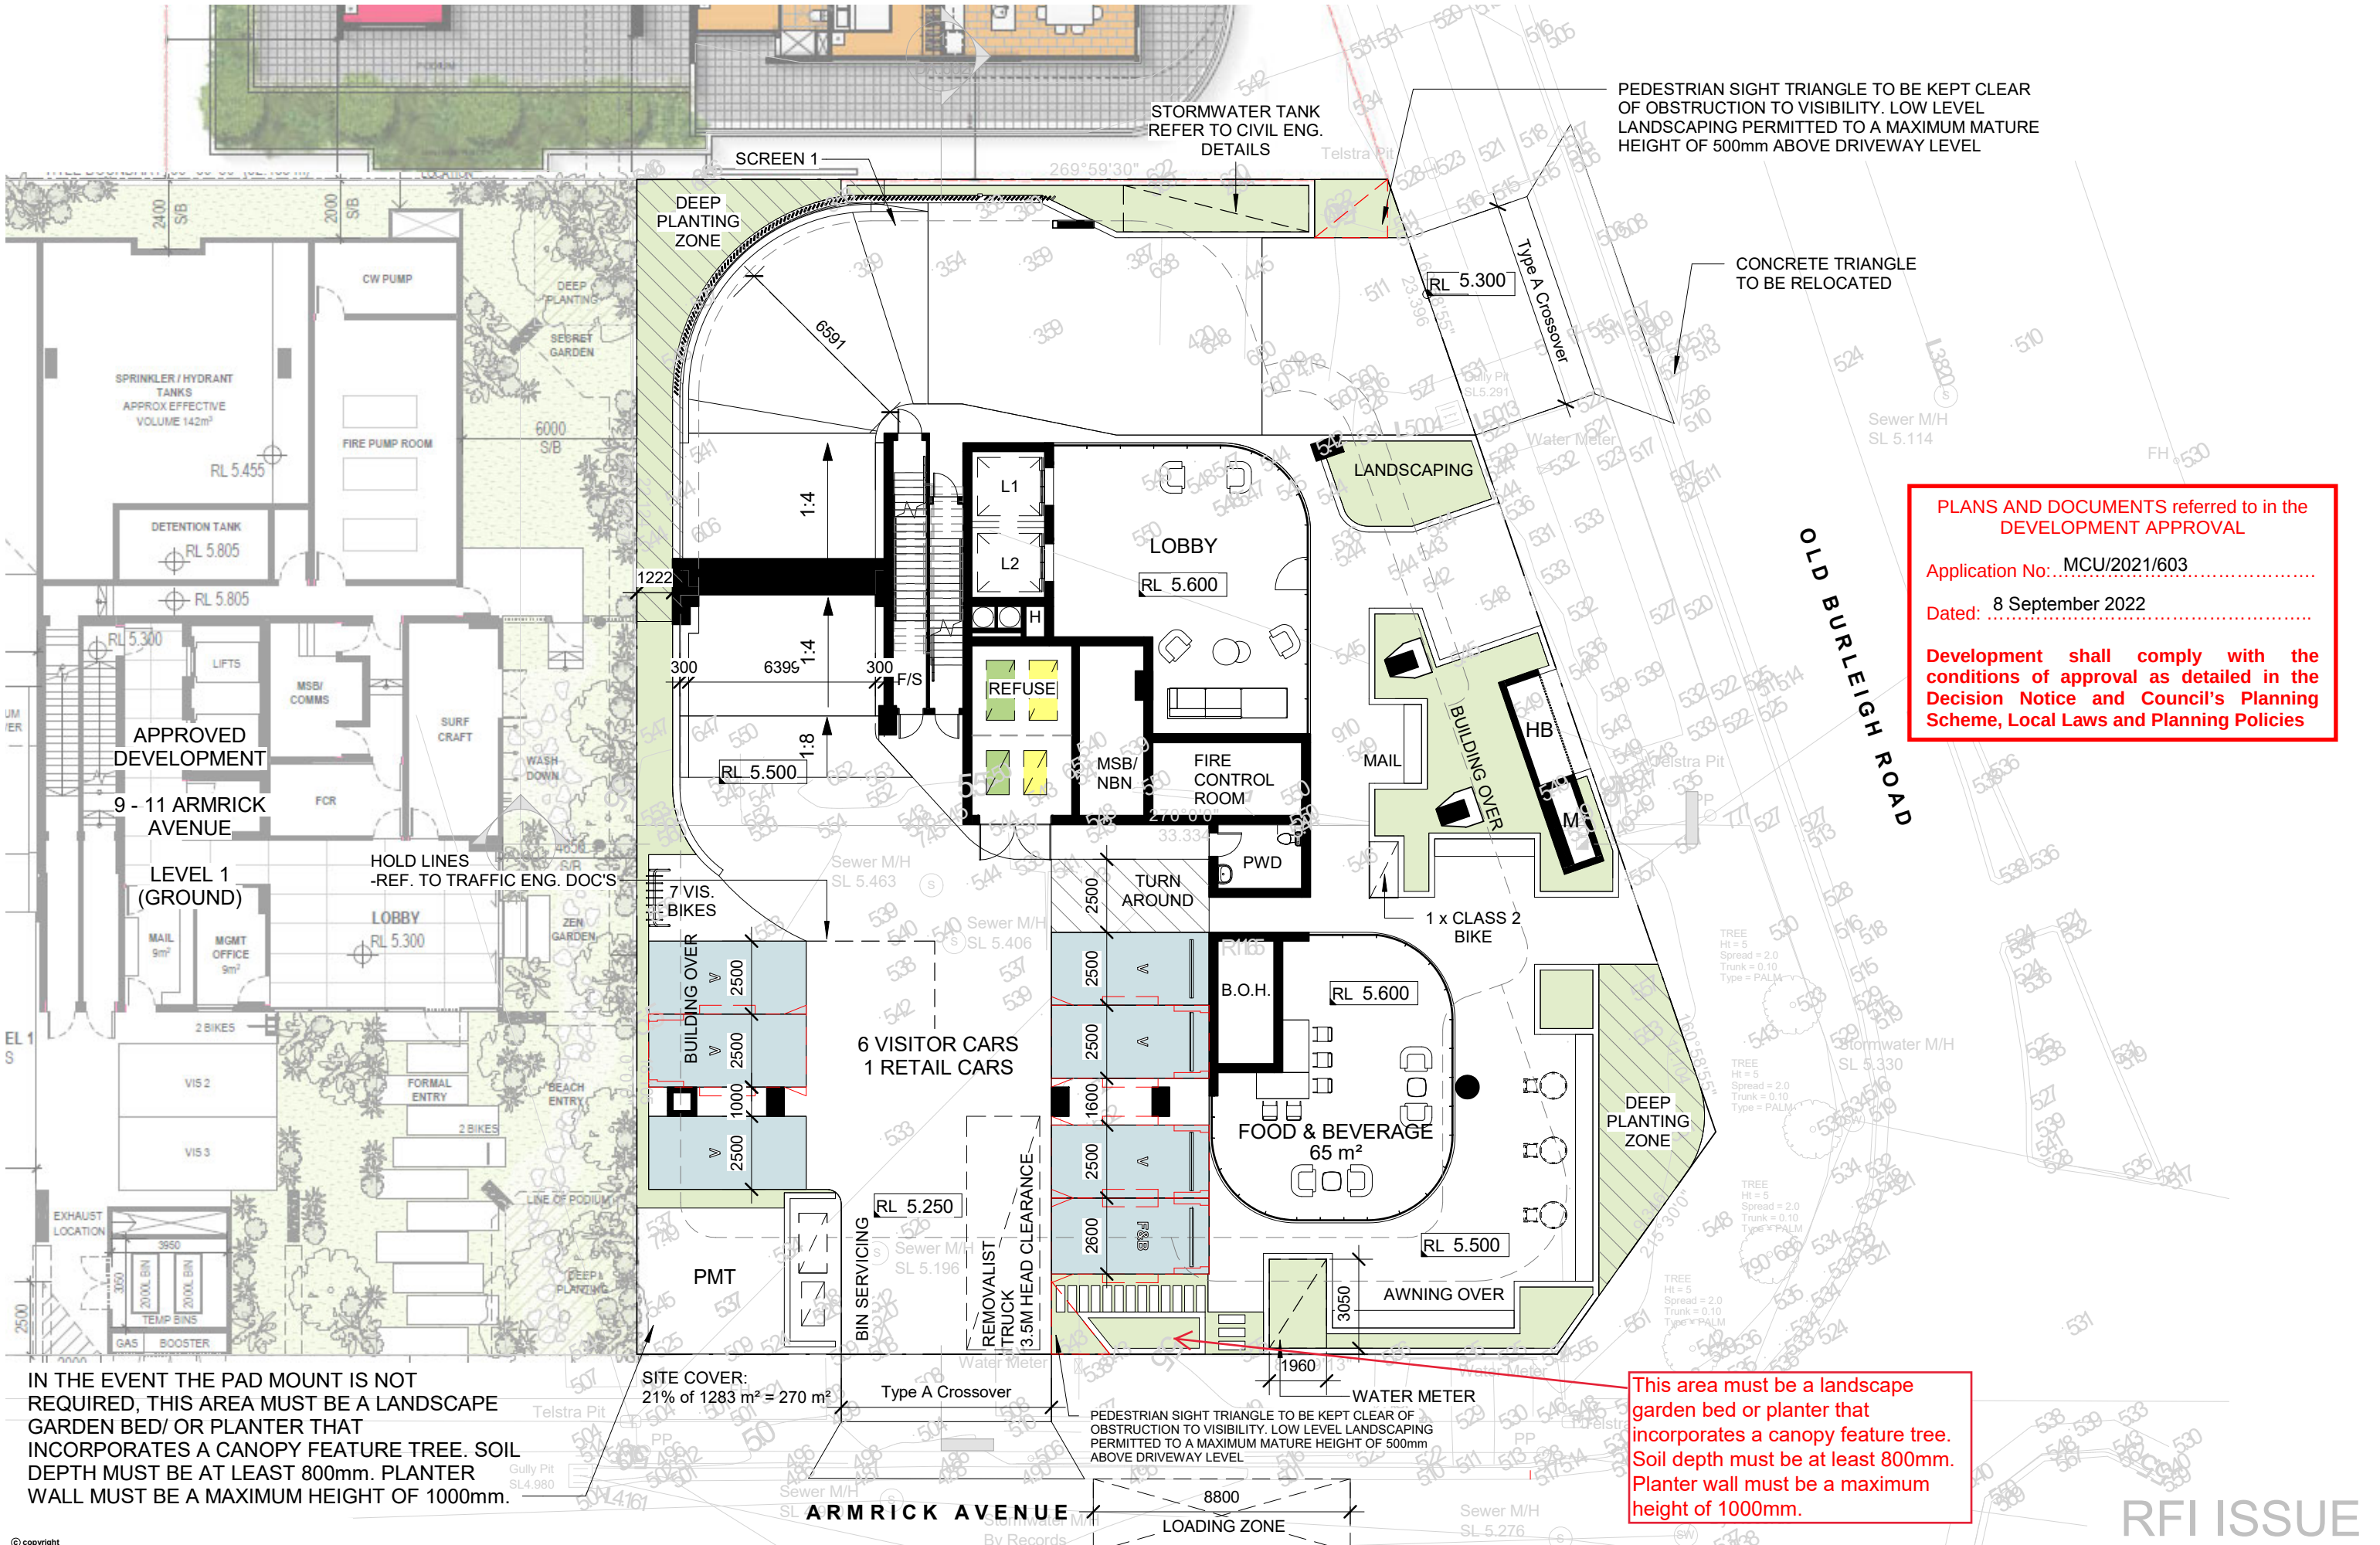

IN THE EVENT THE PAD MOUNT IS NOT REQUIRED, THIS AREA MUST BE A LANDSCAPE GARDEN BED/ OR PLANTER THAT INCORPORATES A CANOPY FEATURE TREE. SOIL DEPTH MUST BE AT LEAST 800mm. PLANTER WALL MUST BE A MAXIMUM HEIGHT OF 1000mm.

This area must be a landscape garden bed or planter that incorporates a canopy feature tree. Soil depth must be at least 800mm. Planter wall must be a maximum height of 1000mm.

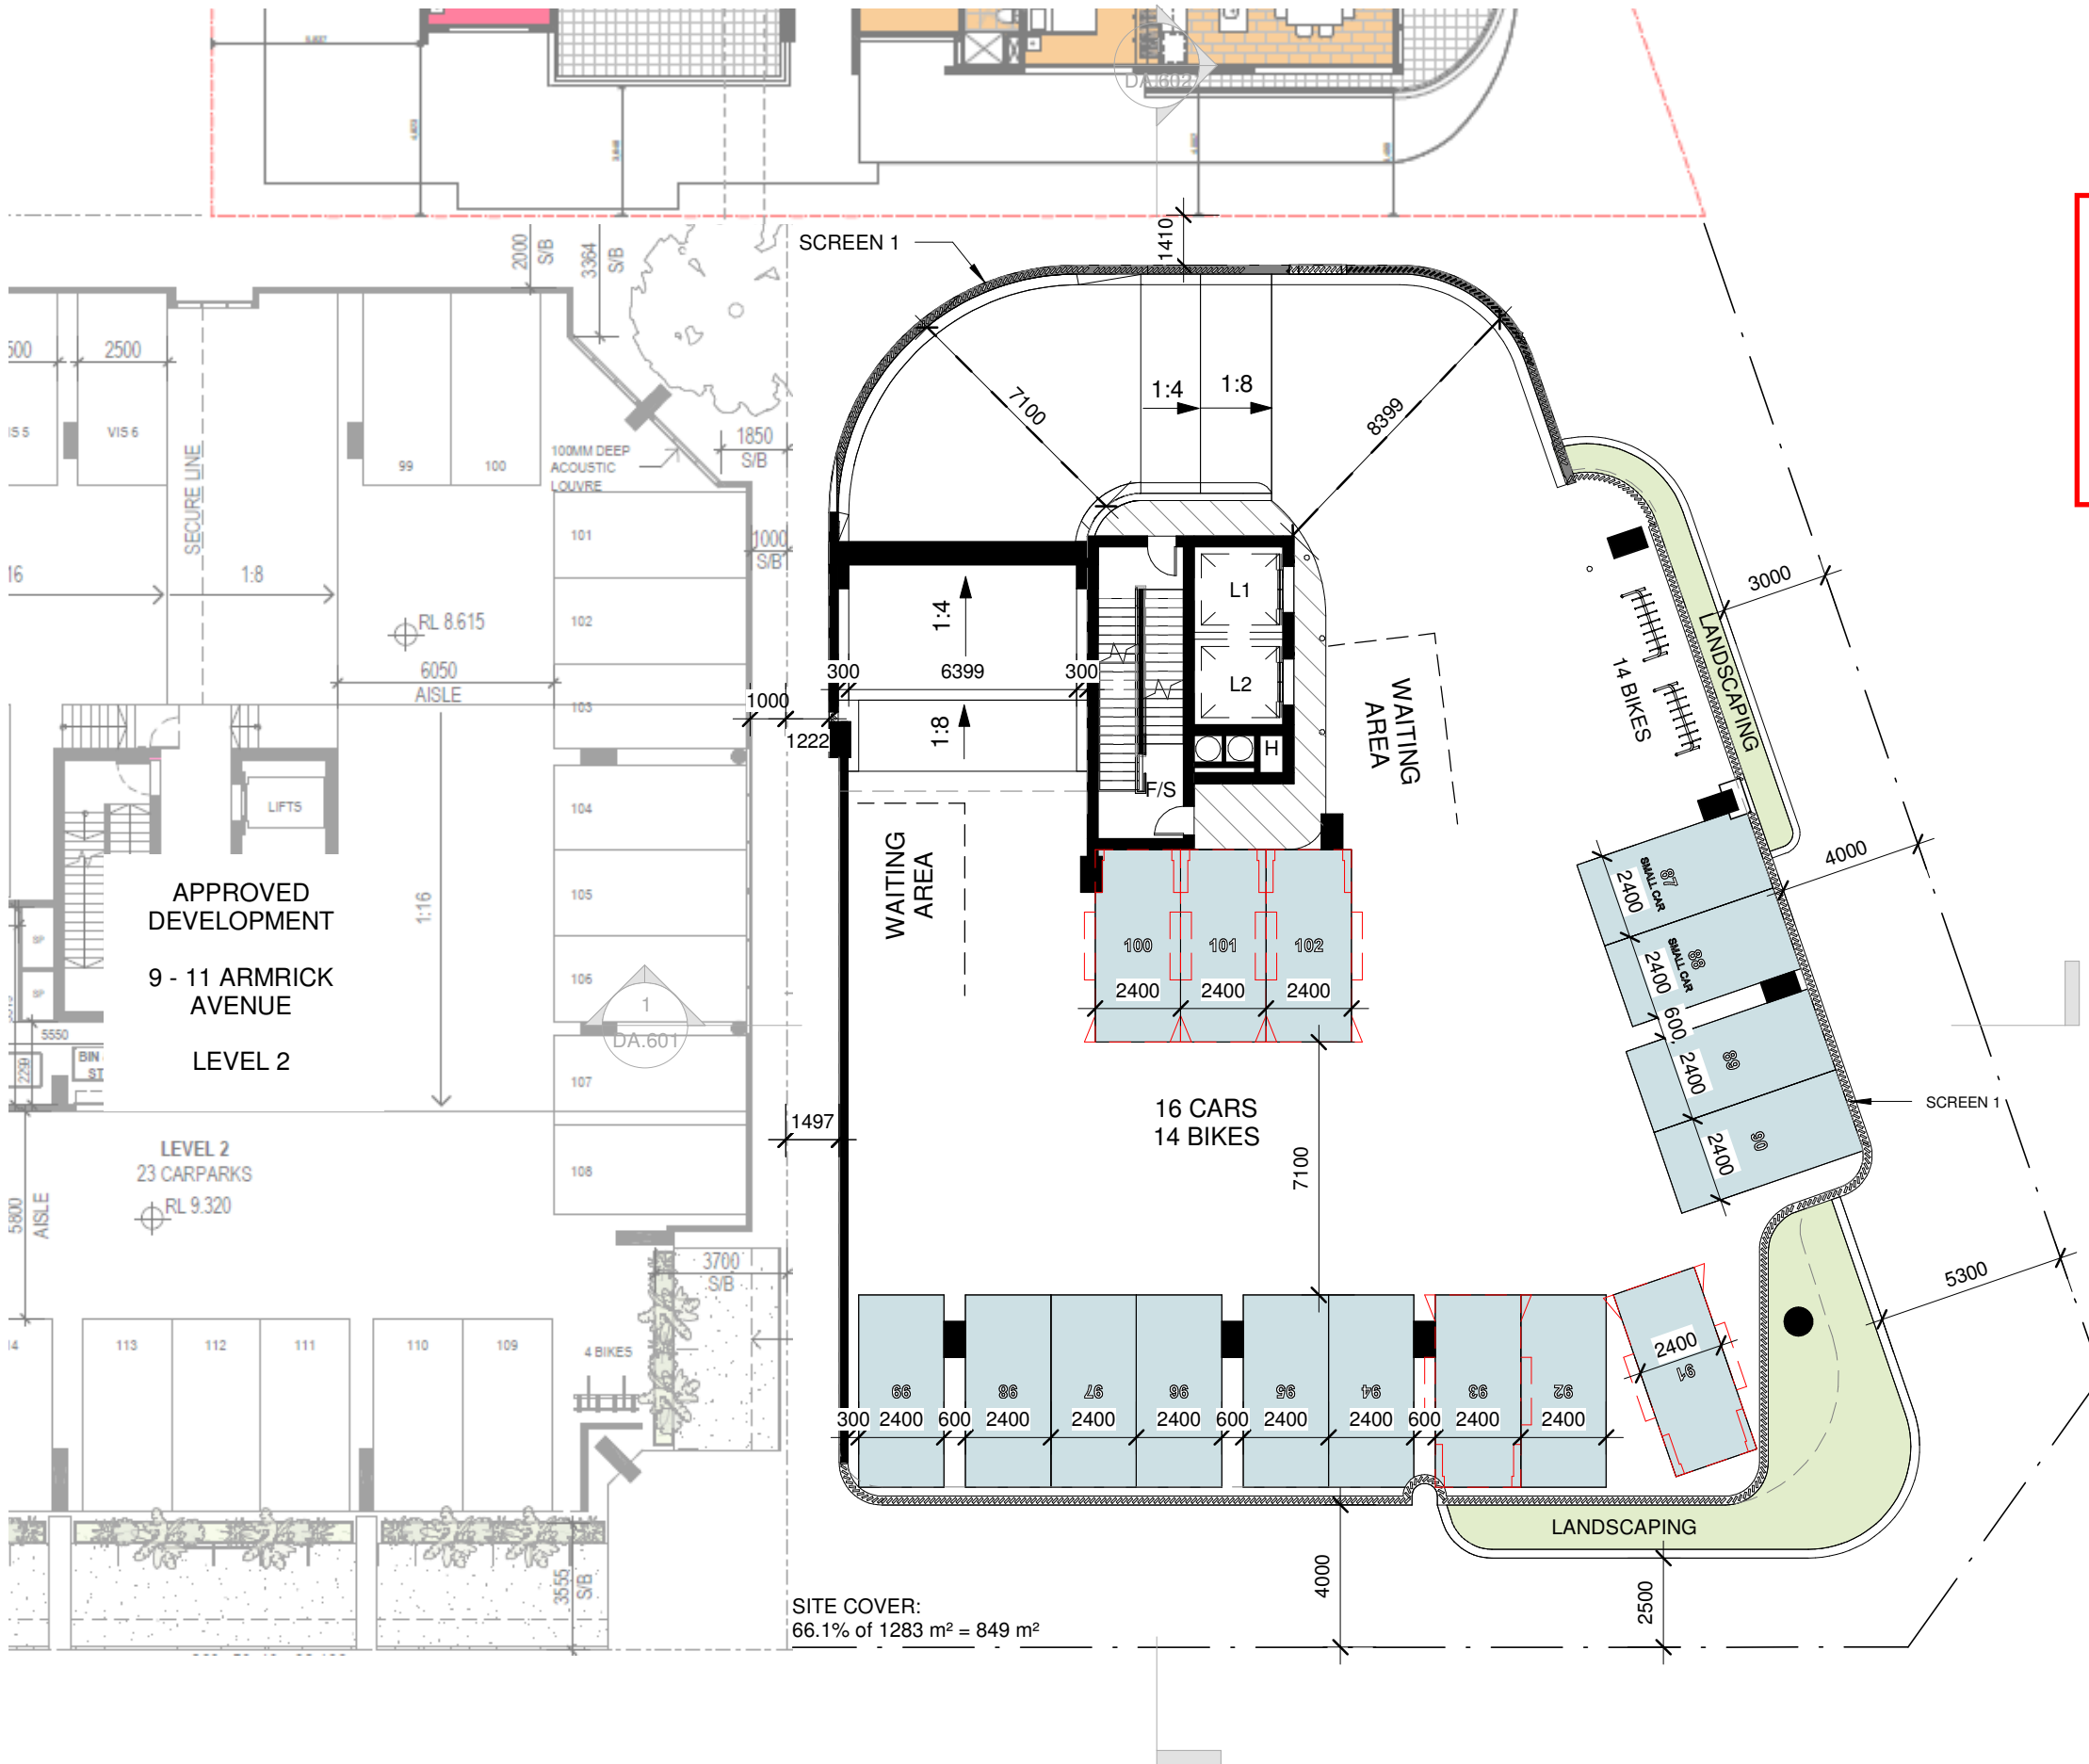

PLANS AND DOCUMENTS referred to in the
DEVELOPMENT APPROVAL

Application No: ...MCU/2021/603

Dated: ...8 September 2022

Development shall comply with the
conditions of approval as detailed in the
Decision Notice and Council's Planning
Scheme, Local Laws and Planning Policies

© copyright

ferrochow
architecture

MIXED-USE DEVELOPMENT

99 & 101 OLD BURLEIGH ROAD, BROADBEACH

ARMRICK AVENUE

REVISION	DATE	DESCRIPTION
C	09.11.2021	DA ISSUE
D	12.05.2022	RFI ISSUE
E	13.07.2022	RFI ISSUE
F	11.08.2022	FURTHER RFI ISSUE

PROPOSED ARCHITECTURAL SCHEME IS
CONCEPTUAL AND SUBJECT TO
COORDINATION INPUT BY ALL DESIGN
CONSULTANTS & AUTHORITIES.

THESE DRAWINGS AND DESIGN IN THIS DOCUMENT
ARE COPYRIGHT AND MUST NOT BE REPRODUCED
IN WHOLE OR IN PART WITHOUT THE PERMISSION
OF FERRO CHOW ARCHITECTURE PTY LTD.
INFRINGEMENT OF COPYRIGHT WILL RESULT IN
LEGAL ACTION BEING TAKEN


LEVEL 1

DRAWING NUMBER
DA.101


SCALE (A3)

1 : 200

REVISION
E

 

RFI ISSUE

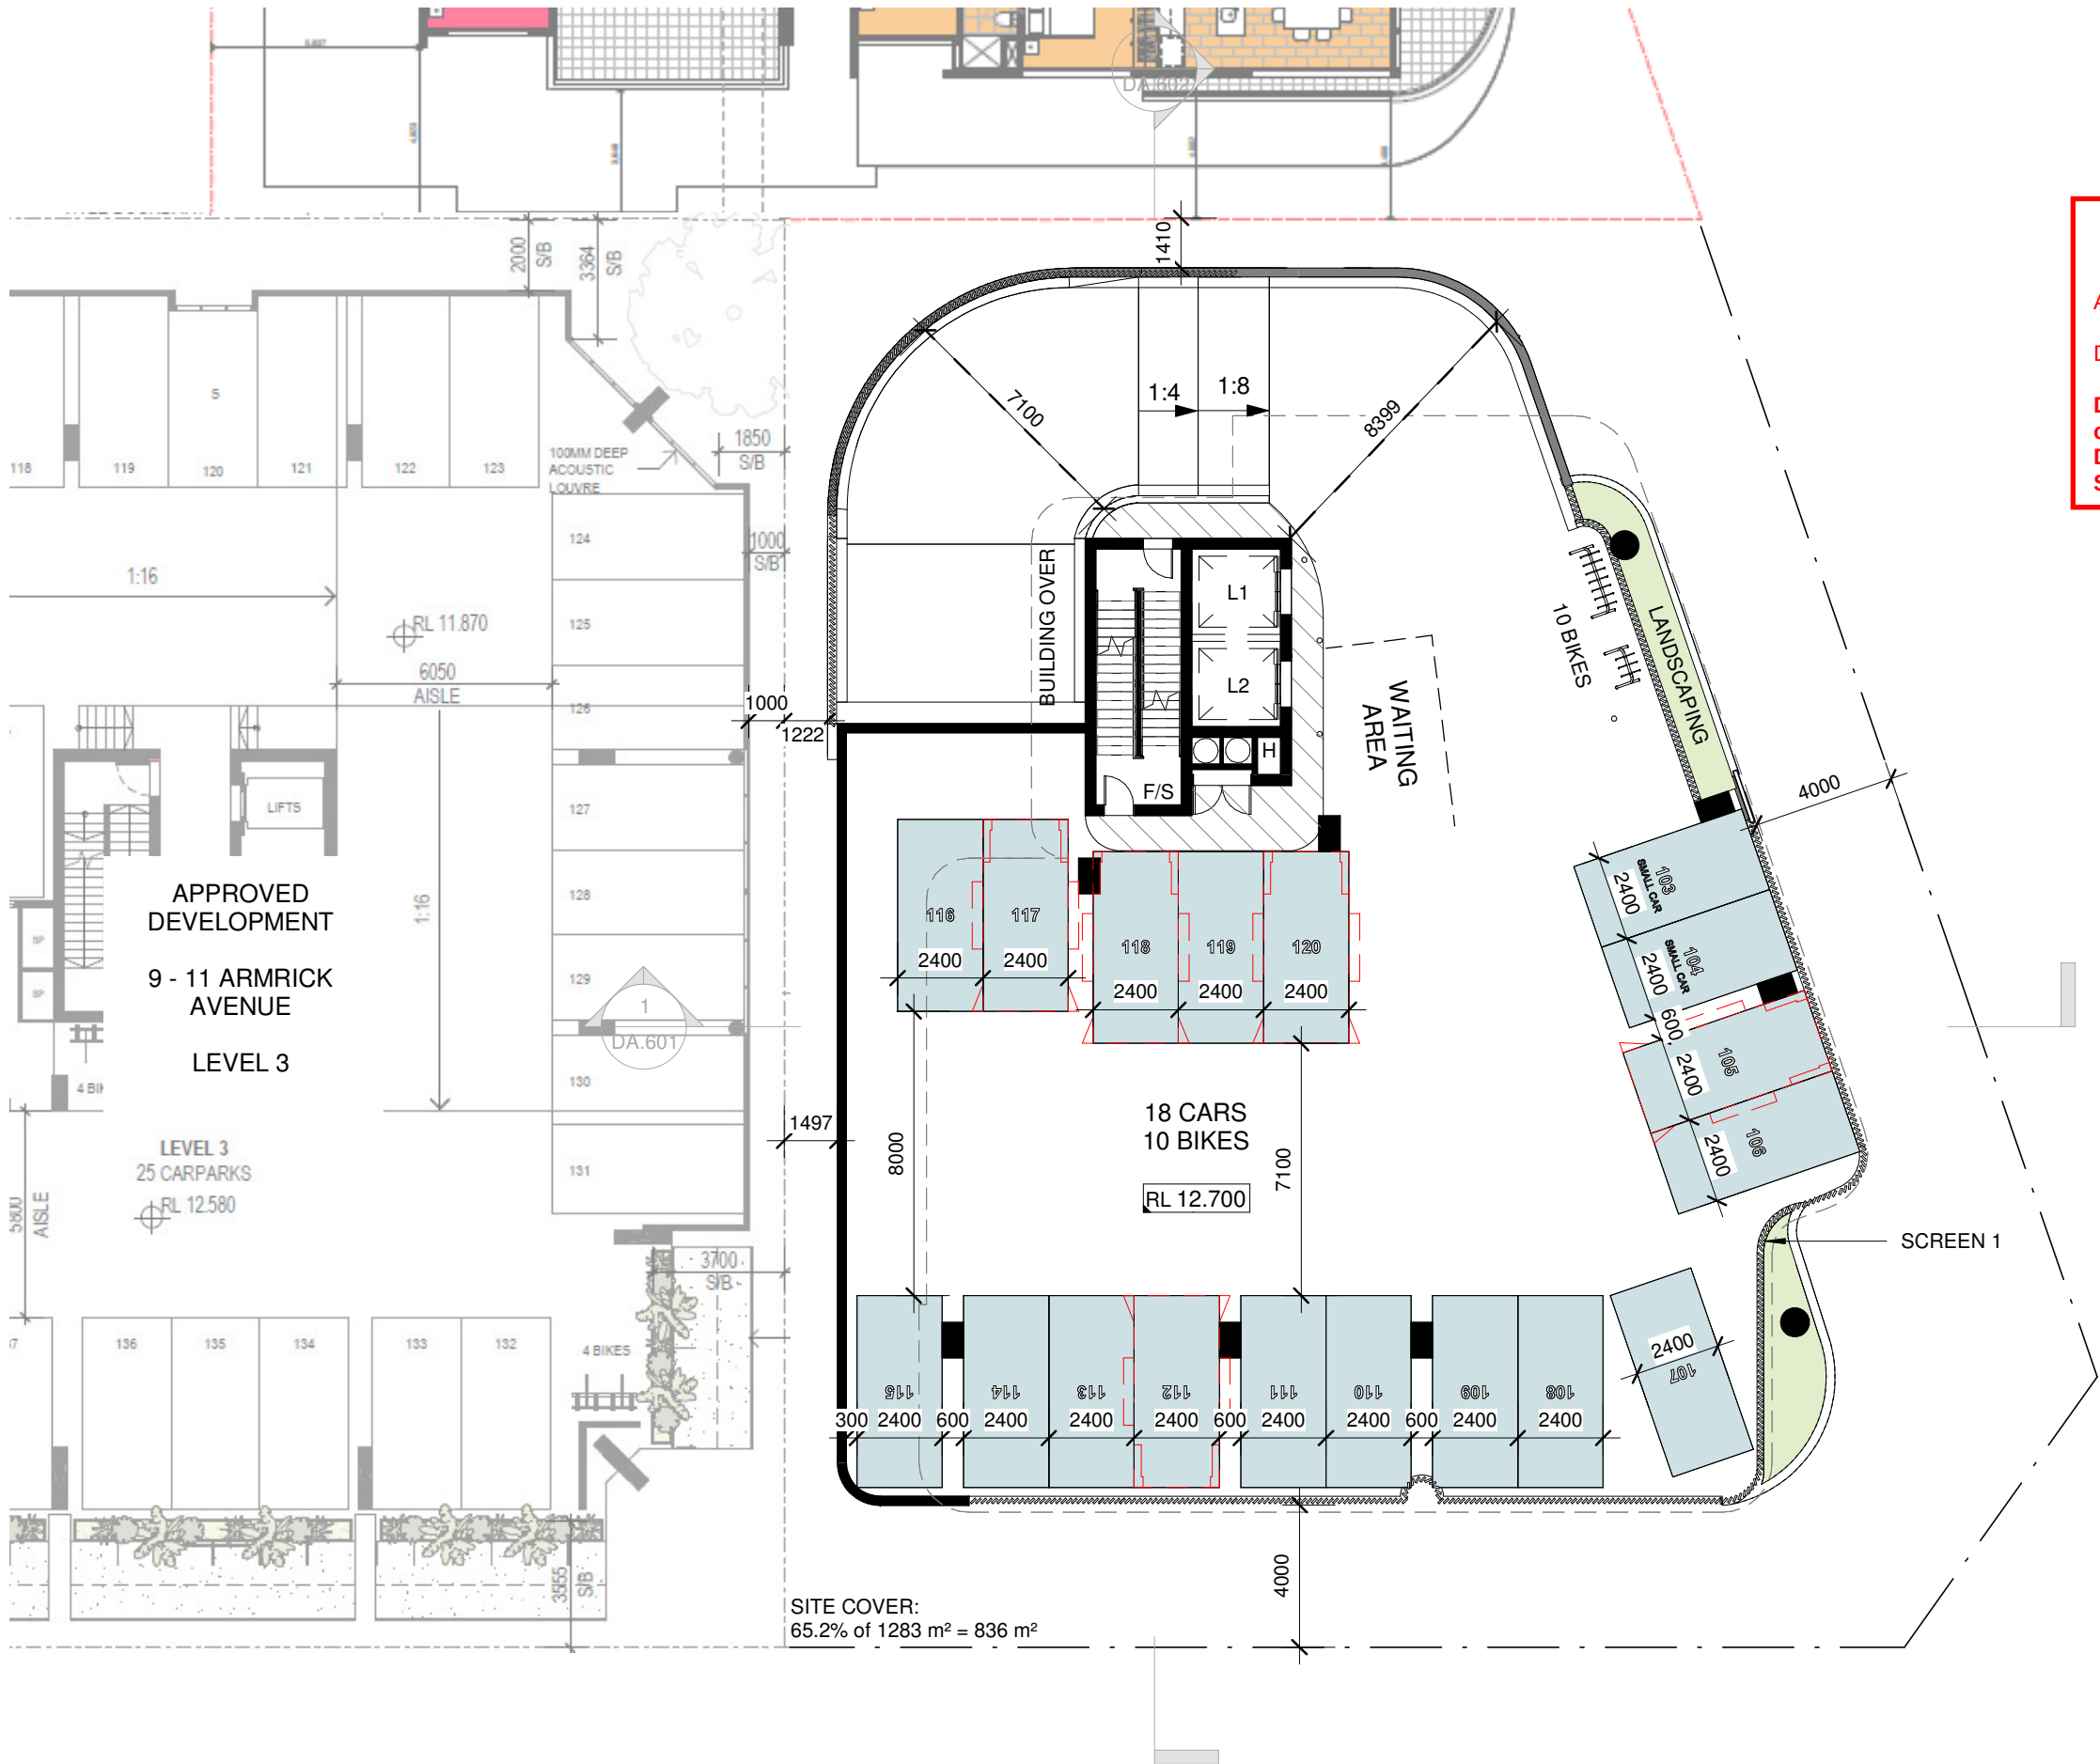


PLANS AND DOCUMENTS referred to in the
DEVELOPMENT APPROVAL

Application No: ...MCU/2021/603.....

Dated: ...8 September 2022.....

Development shall comply with the
conditions of approval as detailed in the
Decision Notice and Council's Planning
Scheme, Local Laws and Planning Policies

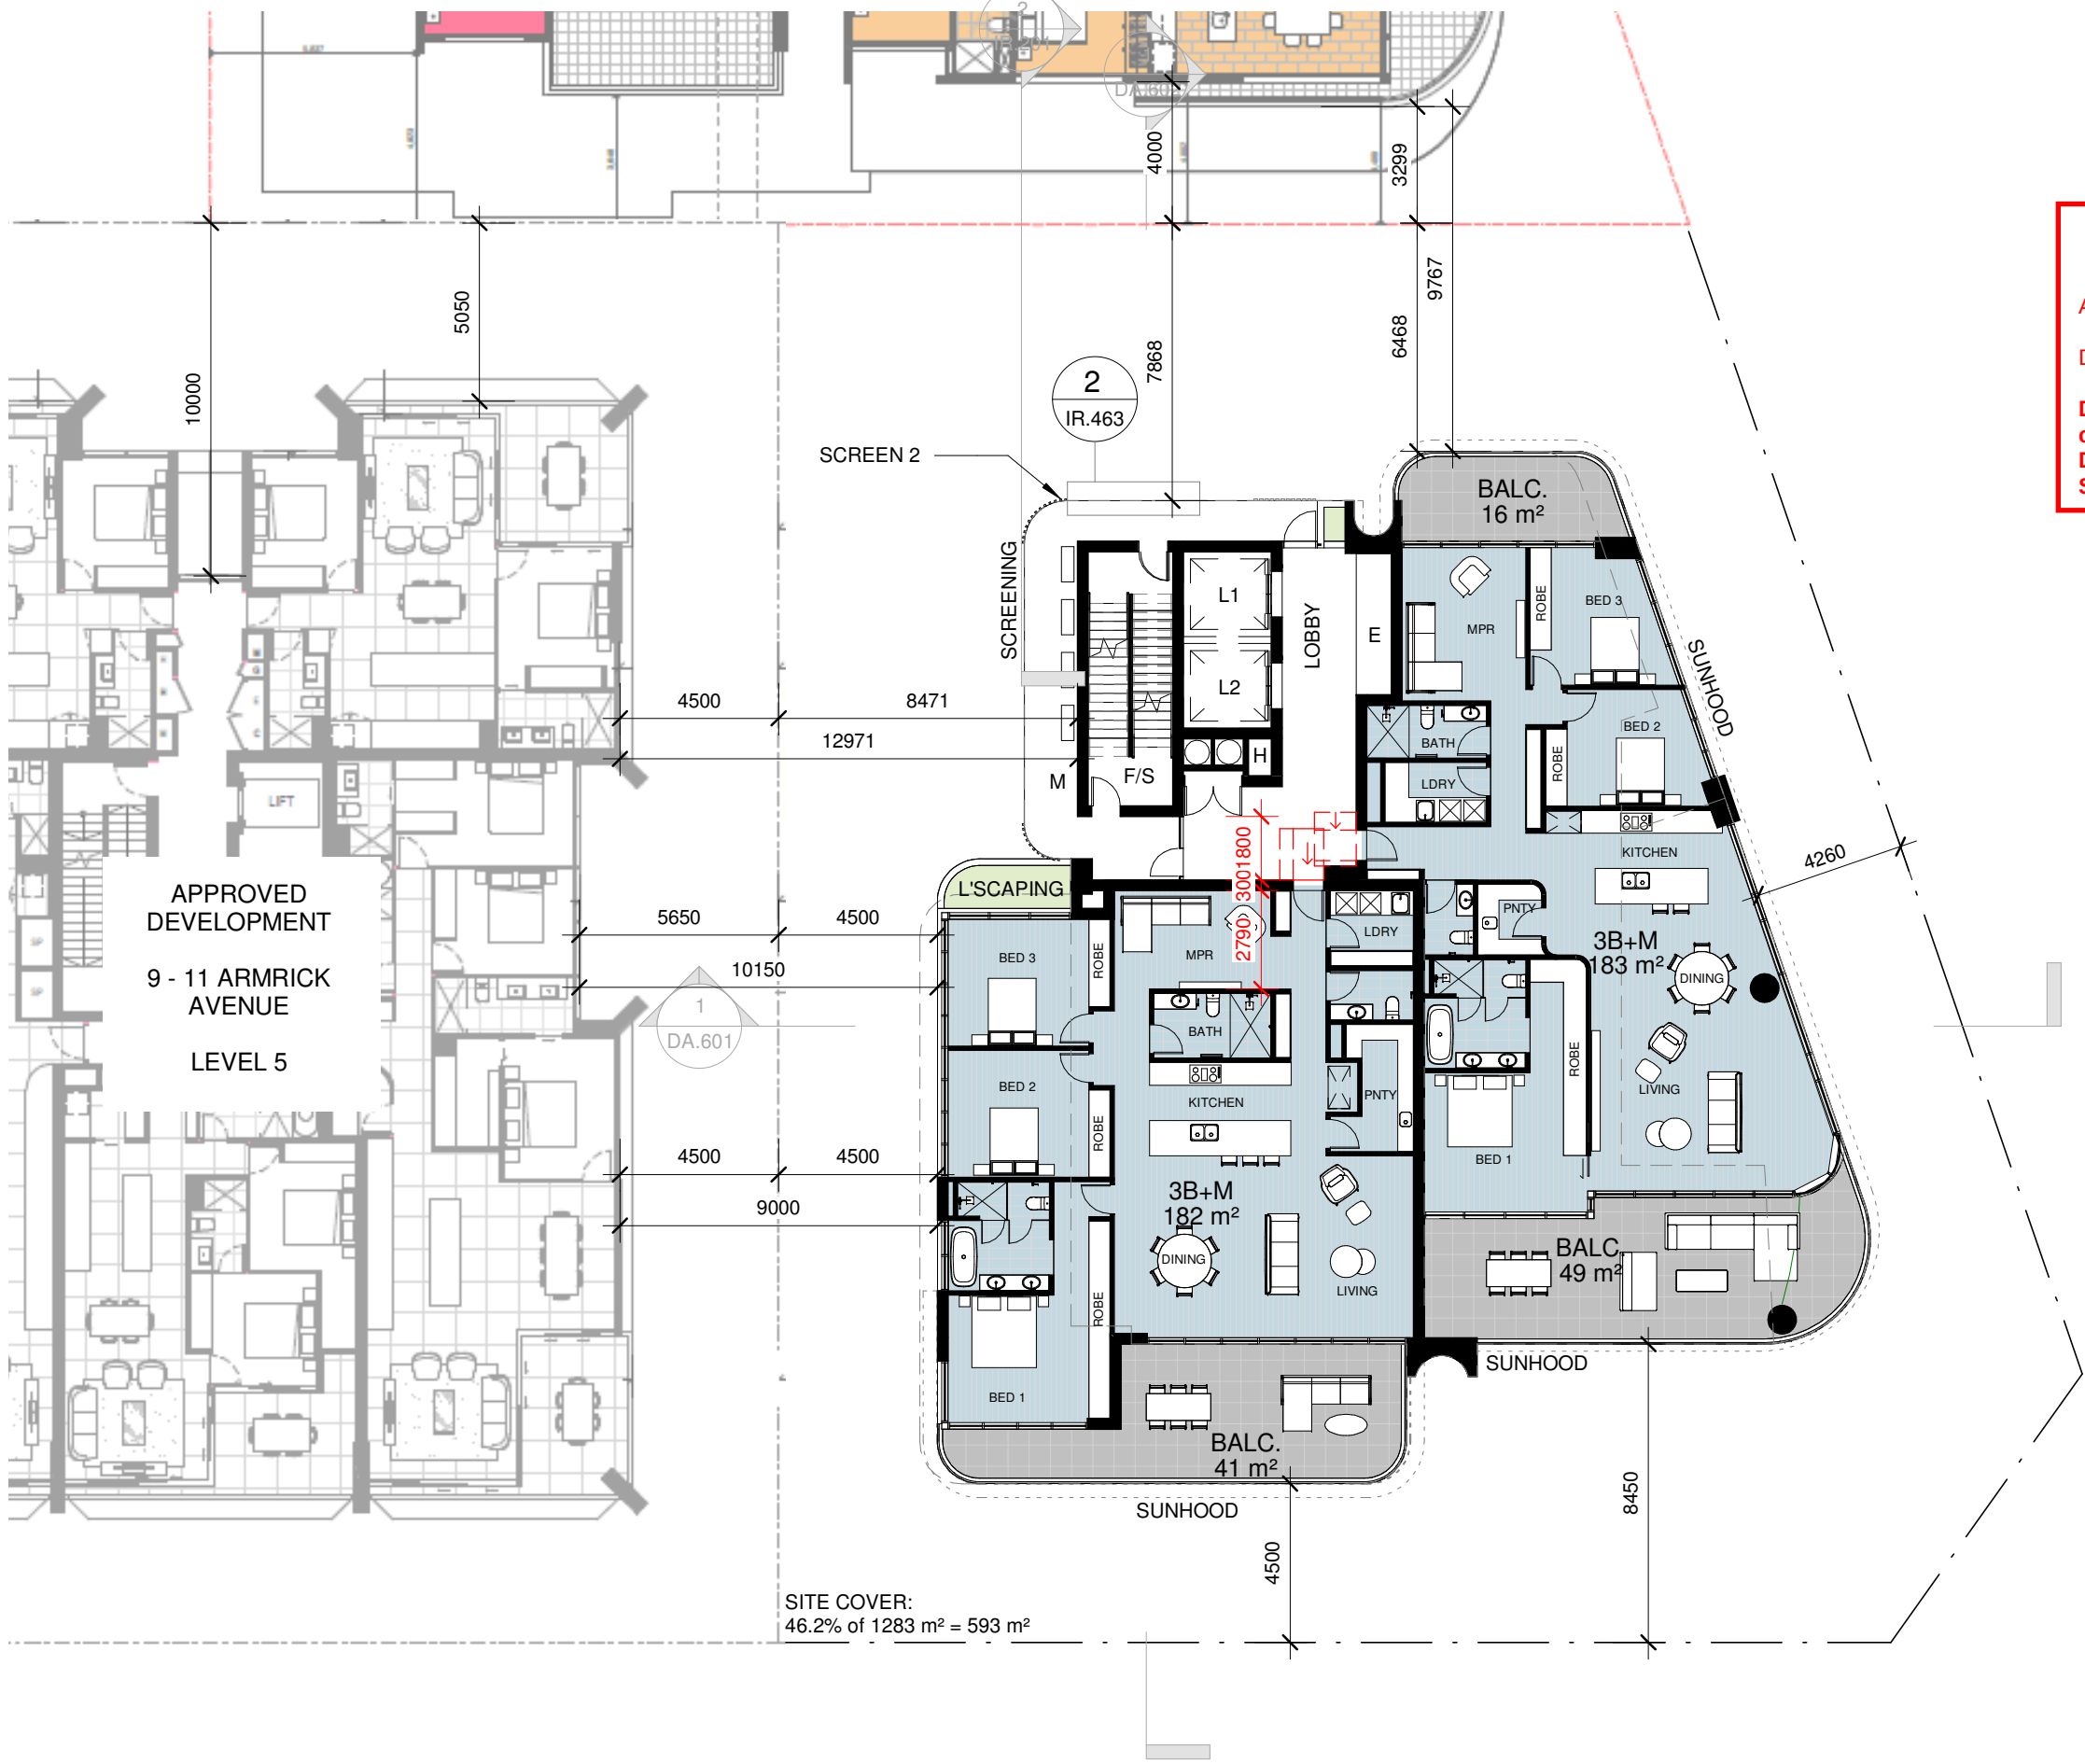

PLANS AND DOCUMENTS referred to in the
DEVELOPMENT APPROVAL

Application No: ...MCU/2021/603.....

Dated: ...8 September 2022.....

Development shall comply with the
conditions of approval as detailed in the
Decision Notice and Council's Planning
Scheme, Local Laws and Planning Policies

3B+M

BALC.

© copyright

ferrochow
architecture

MIXED-USE DEVELOPMENT

99 & 101 OLD BURLEIGH ROAD, BROADBEACH

REVISION	DATE	DESCRIPTION
C	09.11.2021	DA ISSUE
D	12.05.2022	RFI ISSUE
E	13.07.2022	RFI ISSUE
F	11.08.2022	FURTHER RFI ISSUE

PROPOSED ARCHITECTURAL SCHEME IS
CONCEPTUAL AND SUBJECT TO
COORDINATION INPUT BY ALL DESIGN
CONSULTANTS & AUTHORITIES.

THESE DRAWINGS AND DESIGN IN THIS DOCUMENT
ARE COPYRIGHT AND MUST NOT BE REPRODUCED
IN WHOLE OR IN PART WITHOUT THE PERMISSION
OF FERRO CHOW ARCHITECTURE PTY LTD.
INFRINGEMENT OF COPYRIGHT WILL RESULT IN
LEGAL ACTION BEING TAKEN


LEVELS 4 - 21


DRAWING NUMBER
DA.104

RFI ISSUE

SCALE (A3) 1 : 200

REVISION
E

 

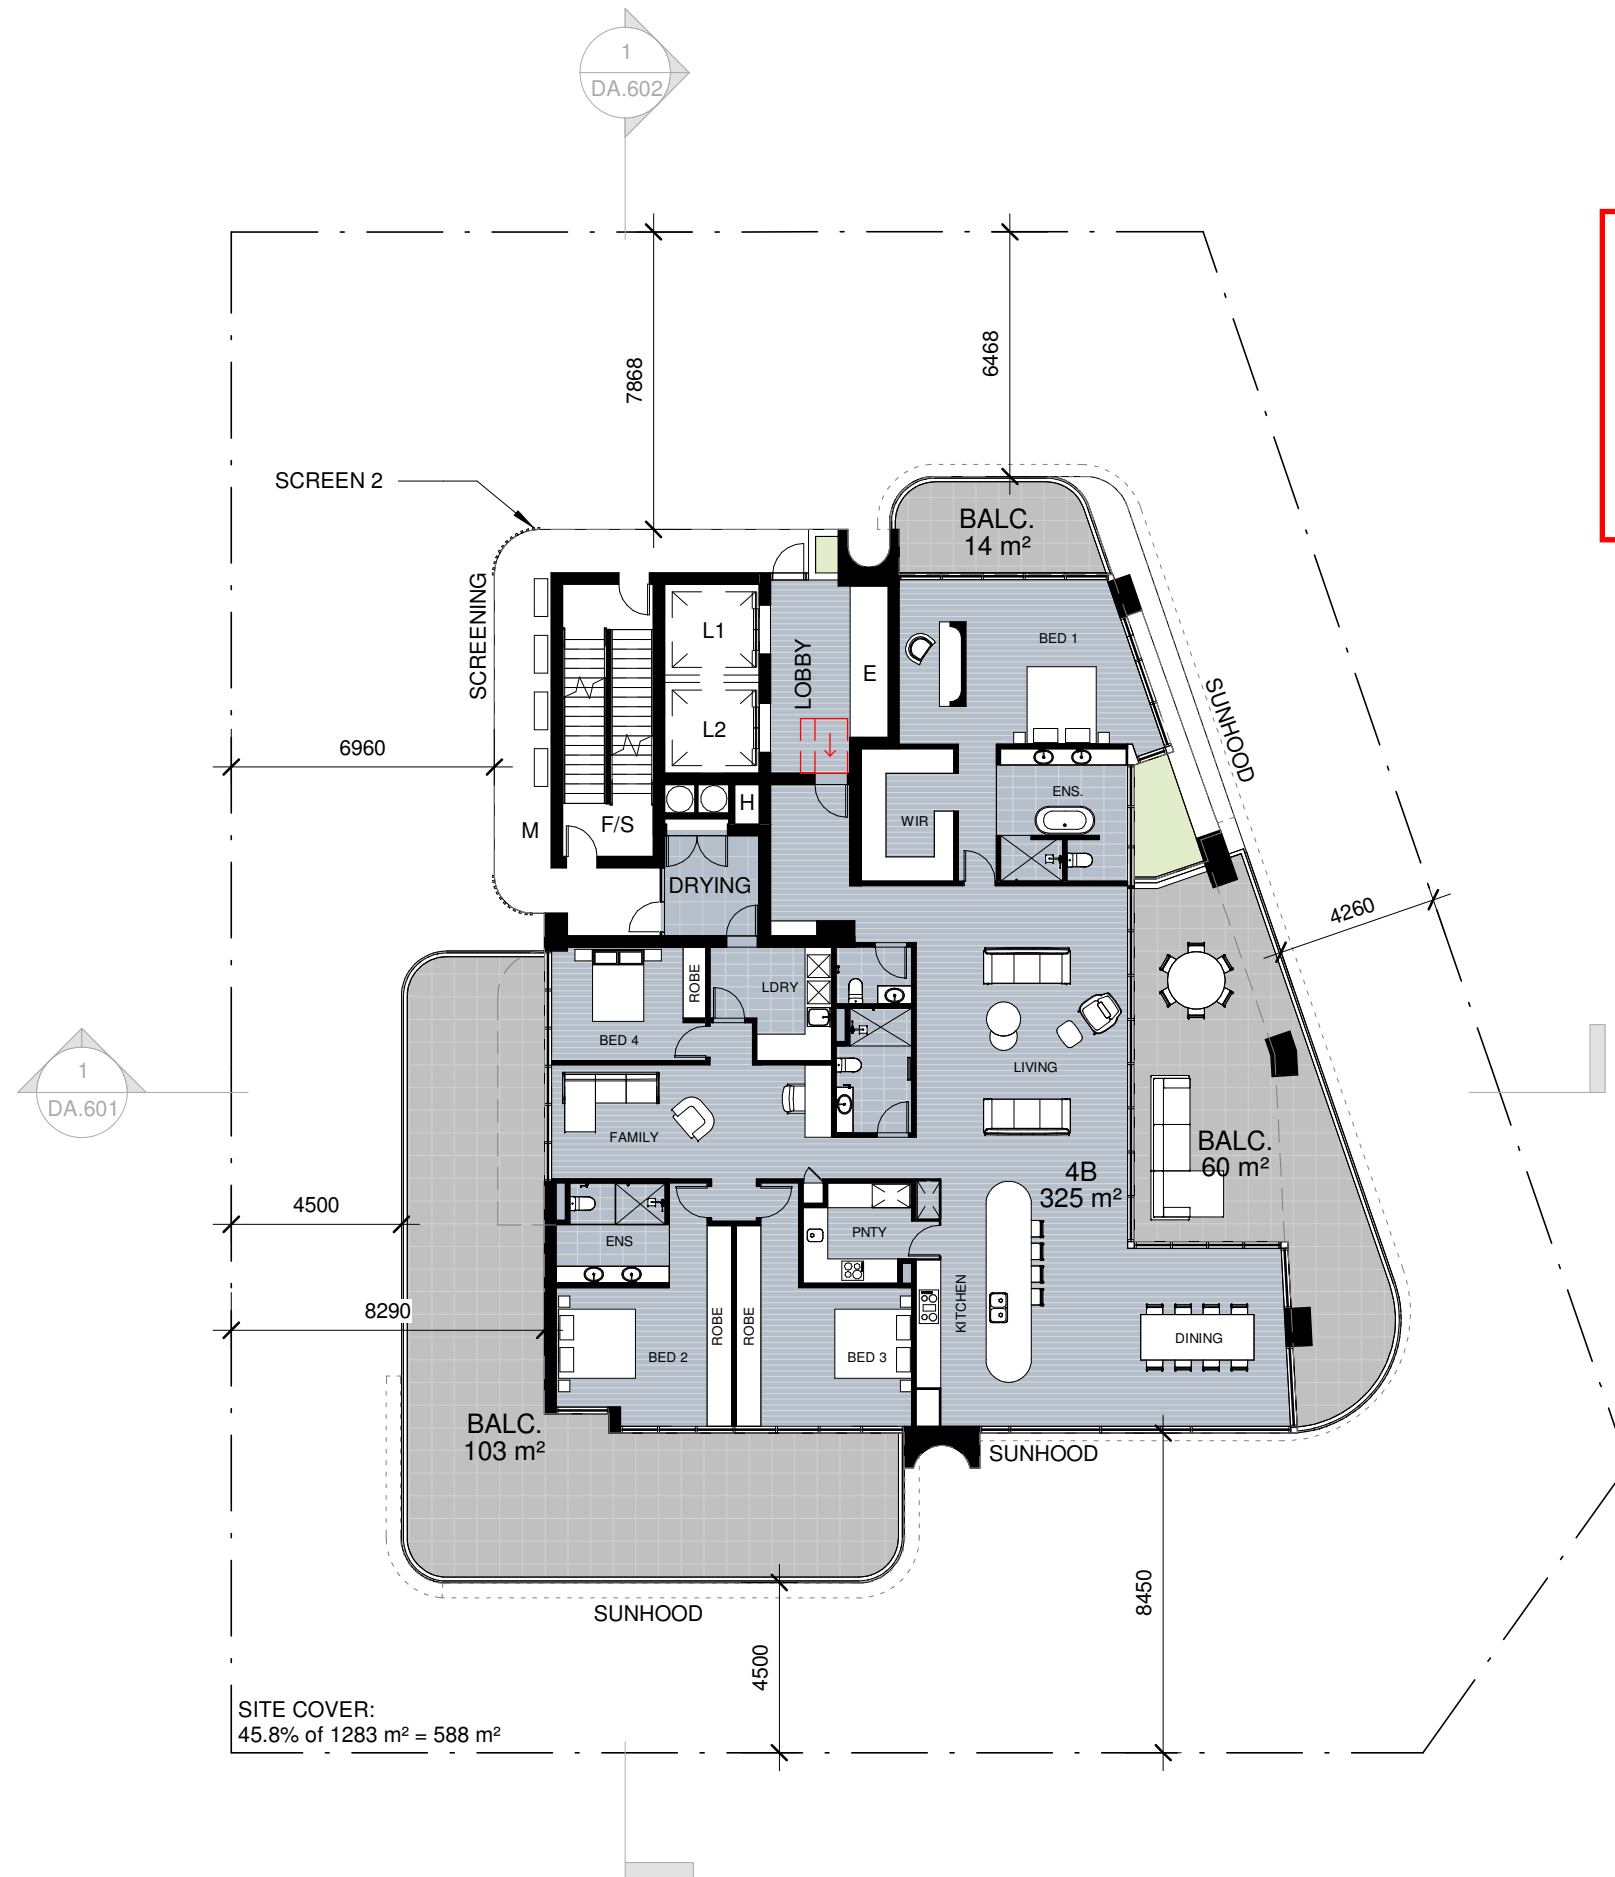

PLANS AND DOCUMENTS referred to in the
DEVELOPMENT APPROVAL


Application No: MCU/2021/603


Dated: 8 September 2022

Development shall comply with the
conditions of approval as detailed in the
Decision Notice and Council's Planning
Scheme, Local Laws and Planning Policies

4B

BALC.

 

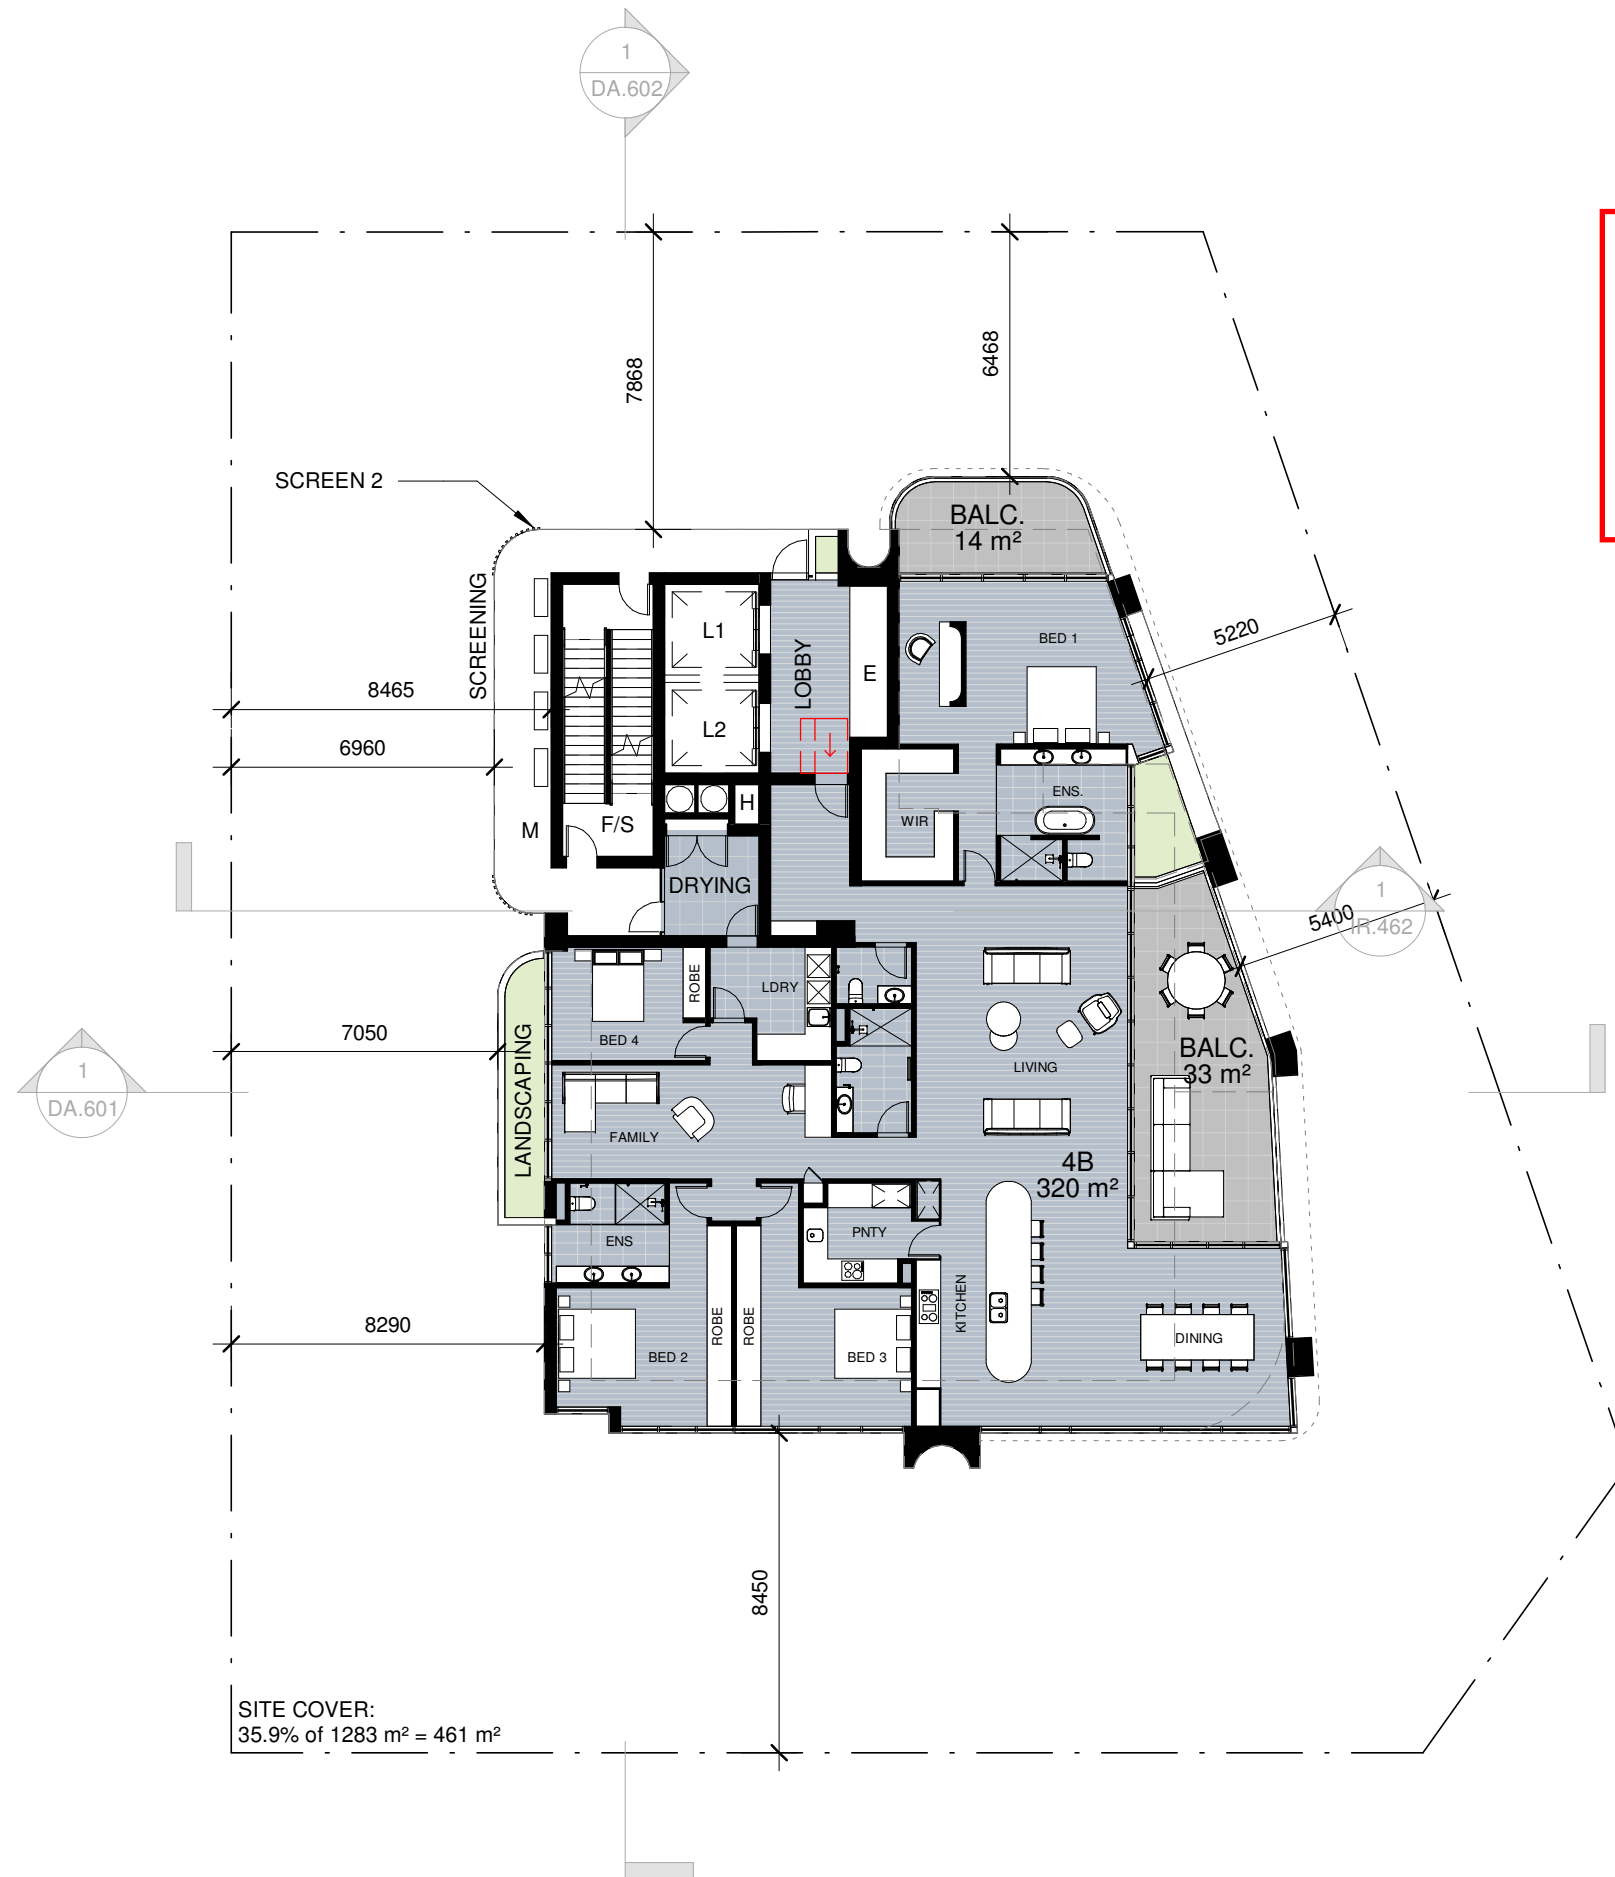

PLANS AND DOCUMENTS referred to in the
DEVELOPMENT APPROVAL

Application No: ...MCU/2021/603

Dated: ...8 September 2022

Development shall comply with the
conditions of approval as detailed in the
Decision Notice and Council's Planning
Scheme, Local Laws and Planning Policies


4B

BALC.

REVISION	DATE	DESCRIPTION
B	09.11.2021	DA ISSUE
C	12.05.2022	RFI ISSUE
D	13.07.2022	RFI ISSUE
E	11.08.2022	FURTHER RFI ISSUE

PROPOSED ARCHITECTURAL SCHEME IS
CONCEPTUAL AND SUBJECT TO
COORDINATION INPUT BY ALL DESIGN
CONSULTANTS & AUTHORITIES.

THESE DRAWINGS AND DESIGN IN THIS DOCUMENT
ARE COPYRIGHT AND MUST NOT BE REPRODUCED
IN WHOLE OR IN PART WITHOUT THE PERMISSION
OF FERRO CHOW ARCHITECTURE PTY LTD.
INFRINGEMENT OF COPYRIGHT WILL RESULT IN
LEGAL ACTION BEING TAKEN

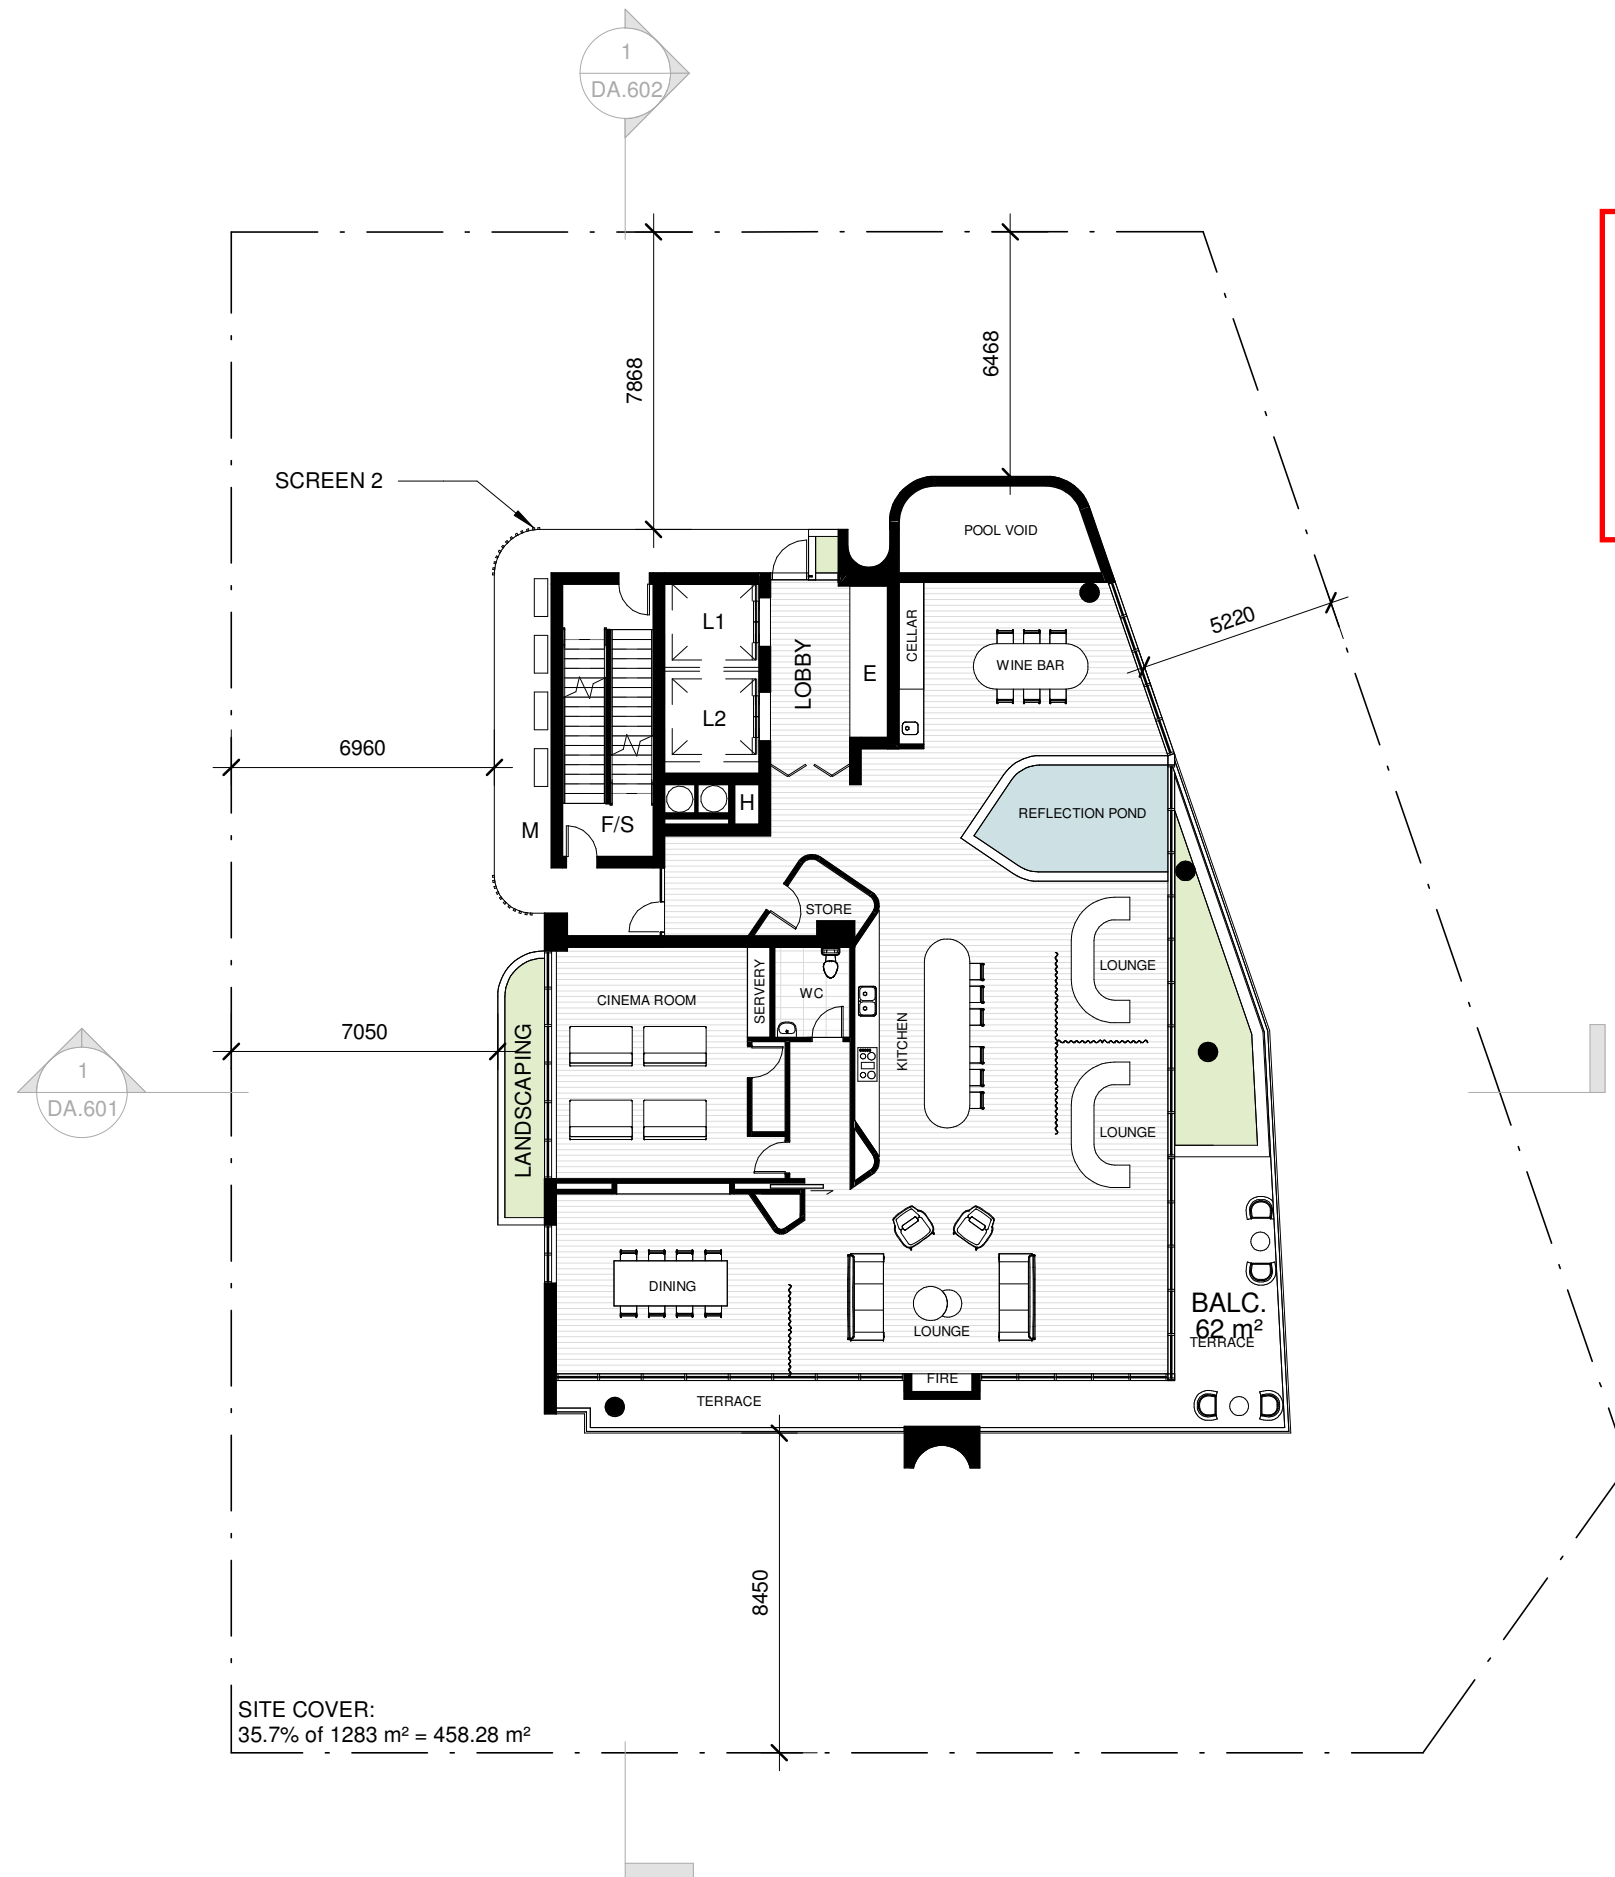

PLANS AND DOCUMENTS referred to in the
DEVELOPMENT APPROVAL

Application No: MCU/2021/603

Dated: 8 September 2022

Development shall comply with the
conditions of approval as detailed in the
Decision Notice and Council's Planning
Scheme, Local Laws and Planning Policies

REVISION	DATE	DESCRIPTION
A	09.11.2021	DA ISSUE
B	12.05.2022	RFI ISSUE
C	13.07.2022	RFI ISSUE
D	11.08.2022	FURTHER RFI ISSUE

PROPOSED ARCHITECTURAL SCHEME IS
CONCEPTUAL AND SUBJECT TO
COORDINATION INPUT BY ALL DESIGN
CONSULTANTS & AUTHORITIES.


THESE DRAWINGS AND DESIGN IN THIS DOCUMENT
ARE COPYRIGHT AND MUST NOT BE REPRODUCED
IN WHOLE OR IN PART WITHOUT THE PERMISSION
OF FERRO CHOW ARCHITECTURE PTY LTD.
INFRINGEMENT OF COPYRIGHT WILL RESULT IN
LEGAL ACTION BEING TAKEN

LEVEL 44


DRAWING NUMBER
DA.144

SCALE (A3) 1 : 200

REVISION **D**

 

RFI ISSUE

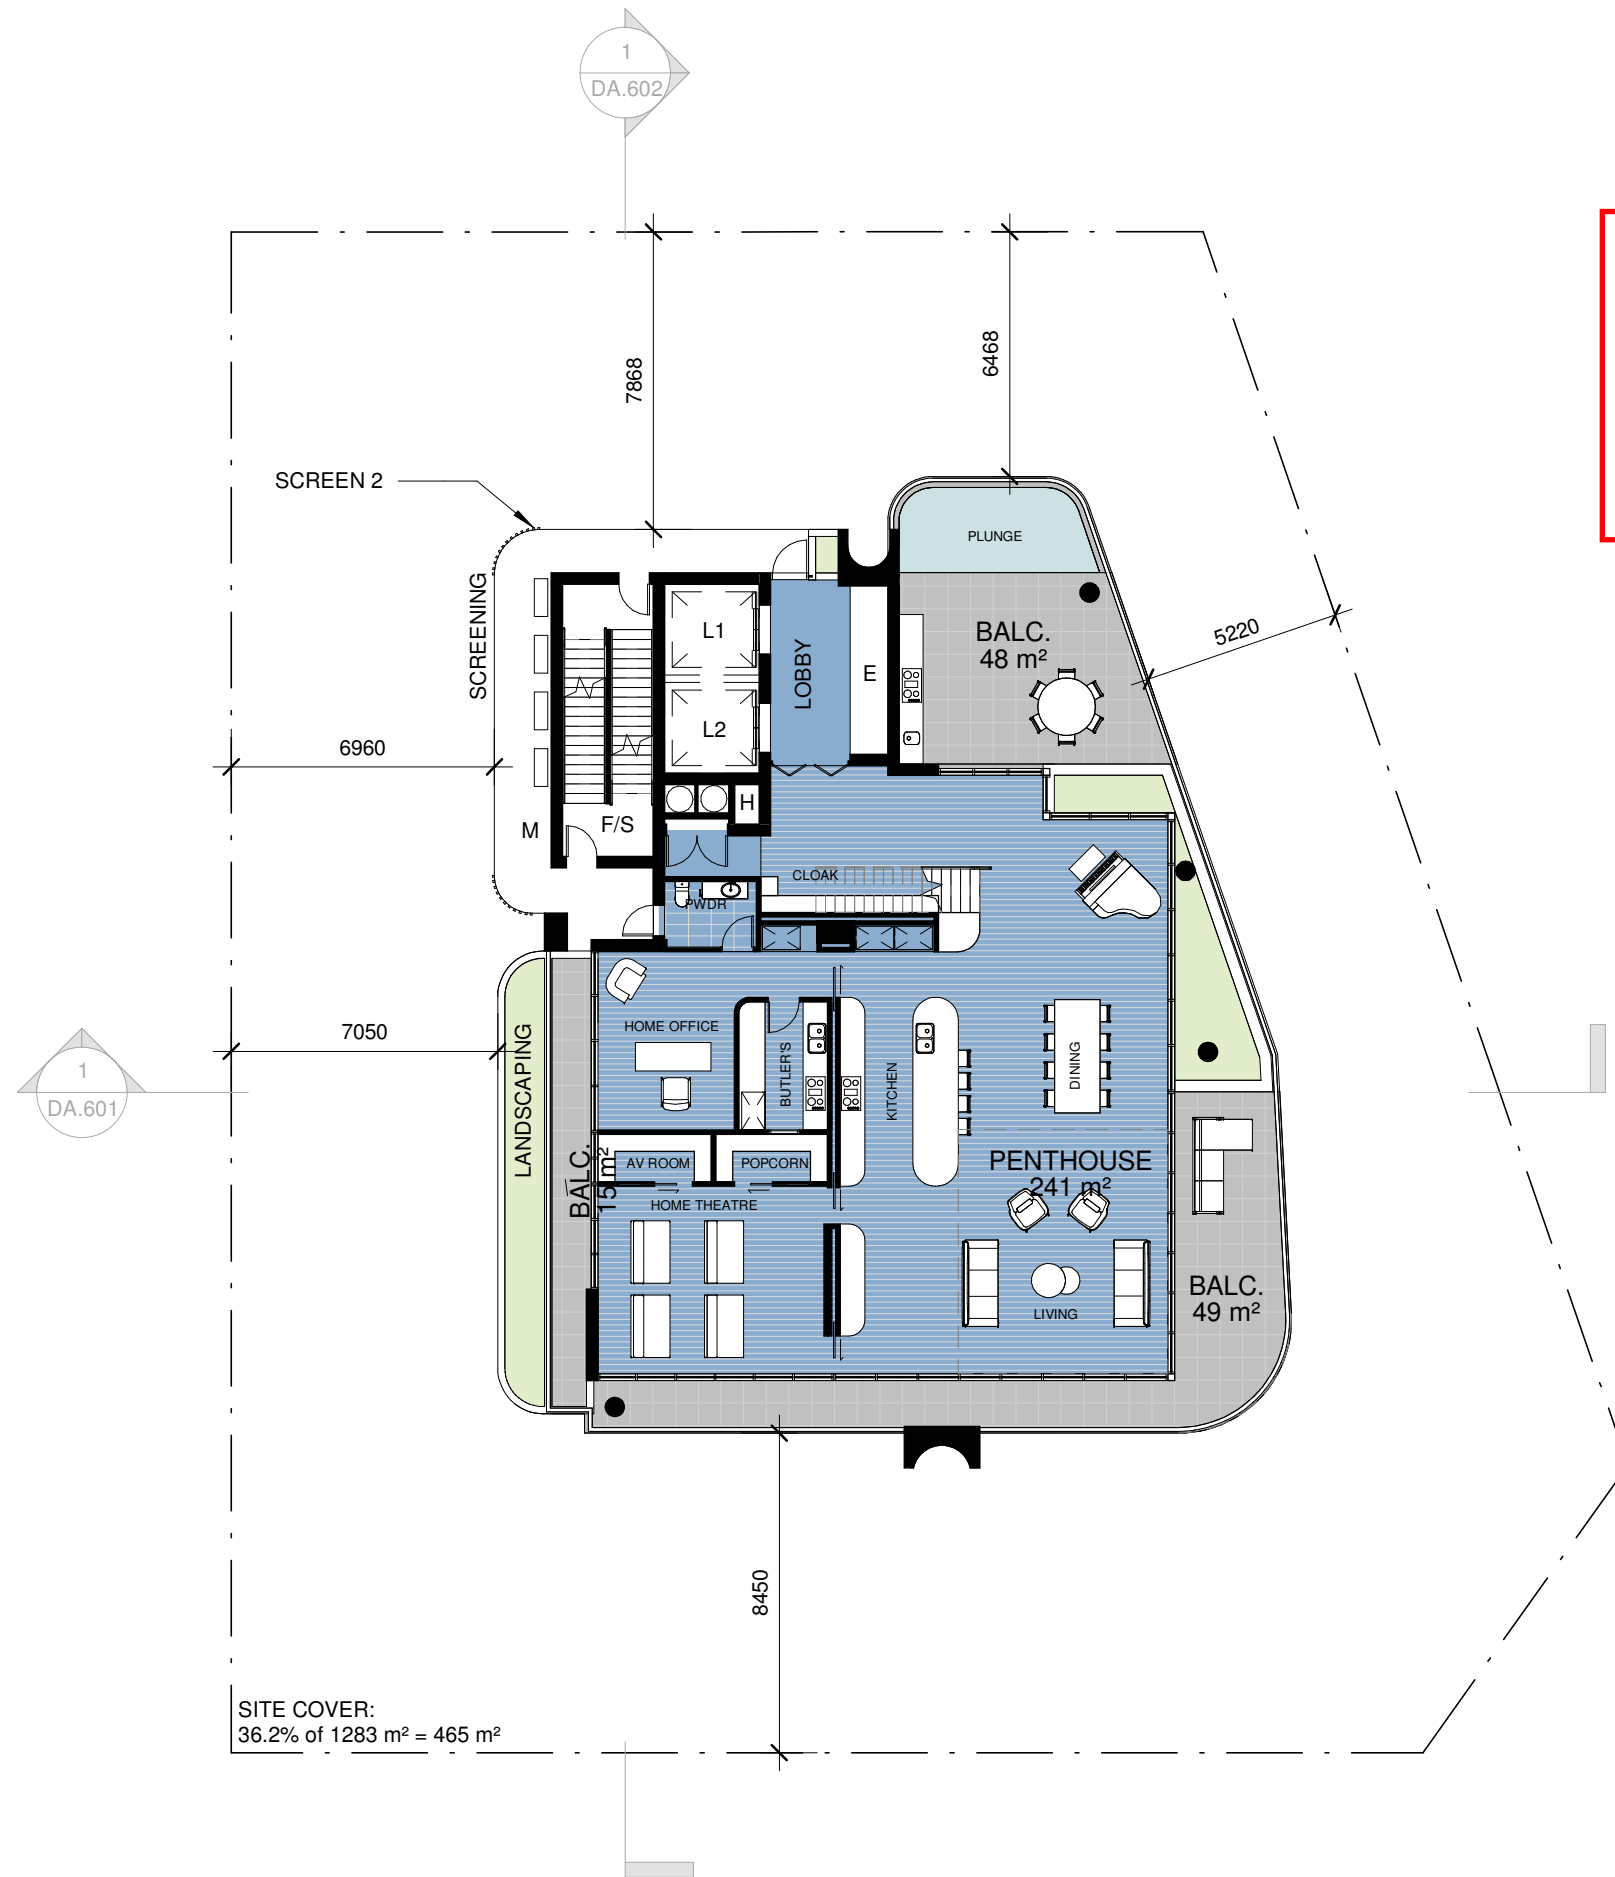

PLANS AND DOCUMENTS referred to in the
DEVELOPMENT APPROVAL

Application No:.....MCU/2021/603.....

Dated: 8 September 2022.....

Development shall comply with the
conditions of approval as detailed in the
Decision Notice and Council's Planning
Scheme, Local Laws and Planning Policies

BALC.

PENTHOUSE

REVISION	DATE	DESCRIPTION
A	09.11.2021	DA ISSUE
B	12.05.2022	RFI ISSUE
C	13.07.2022	RFI ISSUE
D	11.08.2022	FURTHER RFI ISSUE

PROPOSED ARCHITECTURAL SCHEME IS
CONCEPTUAL AND SUBJECT TO
COORDINATION INPUT BY ALL DESIGN
CONSULTANTS & AUTHORITIES.

THESE DRAWINGS AND DESIGN IN THIS DOCUMENT
ARE COPYRIGHT AND MUST NOT BE REPRODUCED
IN WHOLE OR IN PART WITHOUT THE PERMISSION
OF FERRO CHOW ARCHITECTURE PTY LTD.
INFRINGEMENT OF COPYRIGHT WILL RESULT IN
LEGAL ACTION BEING TAKEN


LEVEL 45

DRAWING NUMBER
DA.145

RFI ISSUE

SCALE (A3) 1 : 200

REVISION
D

 



PLANS AND DOCUMENTS referred to in the
DEVELOPMENT APPROVAL

Application No: MCU/2021/603

Dated: 8 September 2022

Development shall comply with the
conditions of approval as detailed in the
Decision Notice and Council's Planning
Scheme, Local Laws and Planning Policies

BALC.

PENTHOUSE

REVISION	DATE	DESCRIPTION
A	09.11.2021	DA ISSUE
B	12.05.2022	RFI ISSUE
C	13.07.2022	RFI ISSUE
D	11.08.2022	FURTHER RFI ISSUE

PROPOSED ARCHITECTURAL SCHEME IS
CONCEPTUAL AND SUBJECT TO
COORDINATION INPUT BY ALL DESIGN
CONSULTANTS & AUTHORITIES.

THESE DRAWINGS AND DESIGN IN THIS DOCUMENT
ARE COPYRIGHT AND MUST NOT BE REPRODUCED
IN WHOLE OR IN PART WITHOUT THE PERMISSION
OF FERRO CHOW ARCHITECTURE PTY LTD.
INFRINGEMENT OF COPYRIGHT WILL RESULT IN
LEGAL ACTION BEING TAKEN


LEVEL 46

DRAWING NUMBER
DA.146

RFI ISSUE

SCALE (A3)
1 : 200

REVISION
D

 

REVISION	DATE	DESCRIPTION
A	25.07.2022	PRELIMINARY ISSUE
B	11.08.2022	FURTHER RFI ISSUE

PROPOSED ARCHITECTURAL SCHEME IS
CONCEPTUAL AND SUBJECT TO
COORDINATION INPUT BY ALL DESIGN
CONSULTANTS & AUTHORITIES.

THESE DRAWINGS AND DESIGN IN THIS DOCUMENT
ARE COPYRIGHT AND MUST NOT BE REPRODUCED
IN WHOLE OR IN PART WITHOUT THE PERMISSION
OF FERRO CHOW ARCHITECTURE PTY LTD.
INFRINGEMENT OF COPYRIGHT WILL RESULT IN
LEGAL ACTION BEING TAKEN



ROOF PLAN

DRAWING NUMBER
DA.147

SCALE (A3)

1 : 200

REVISION
B

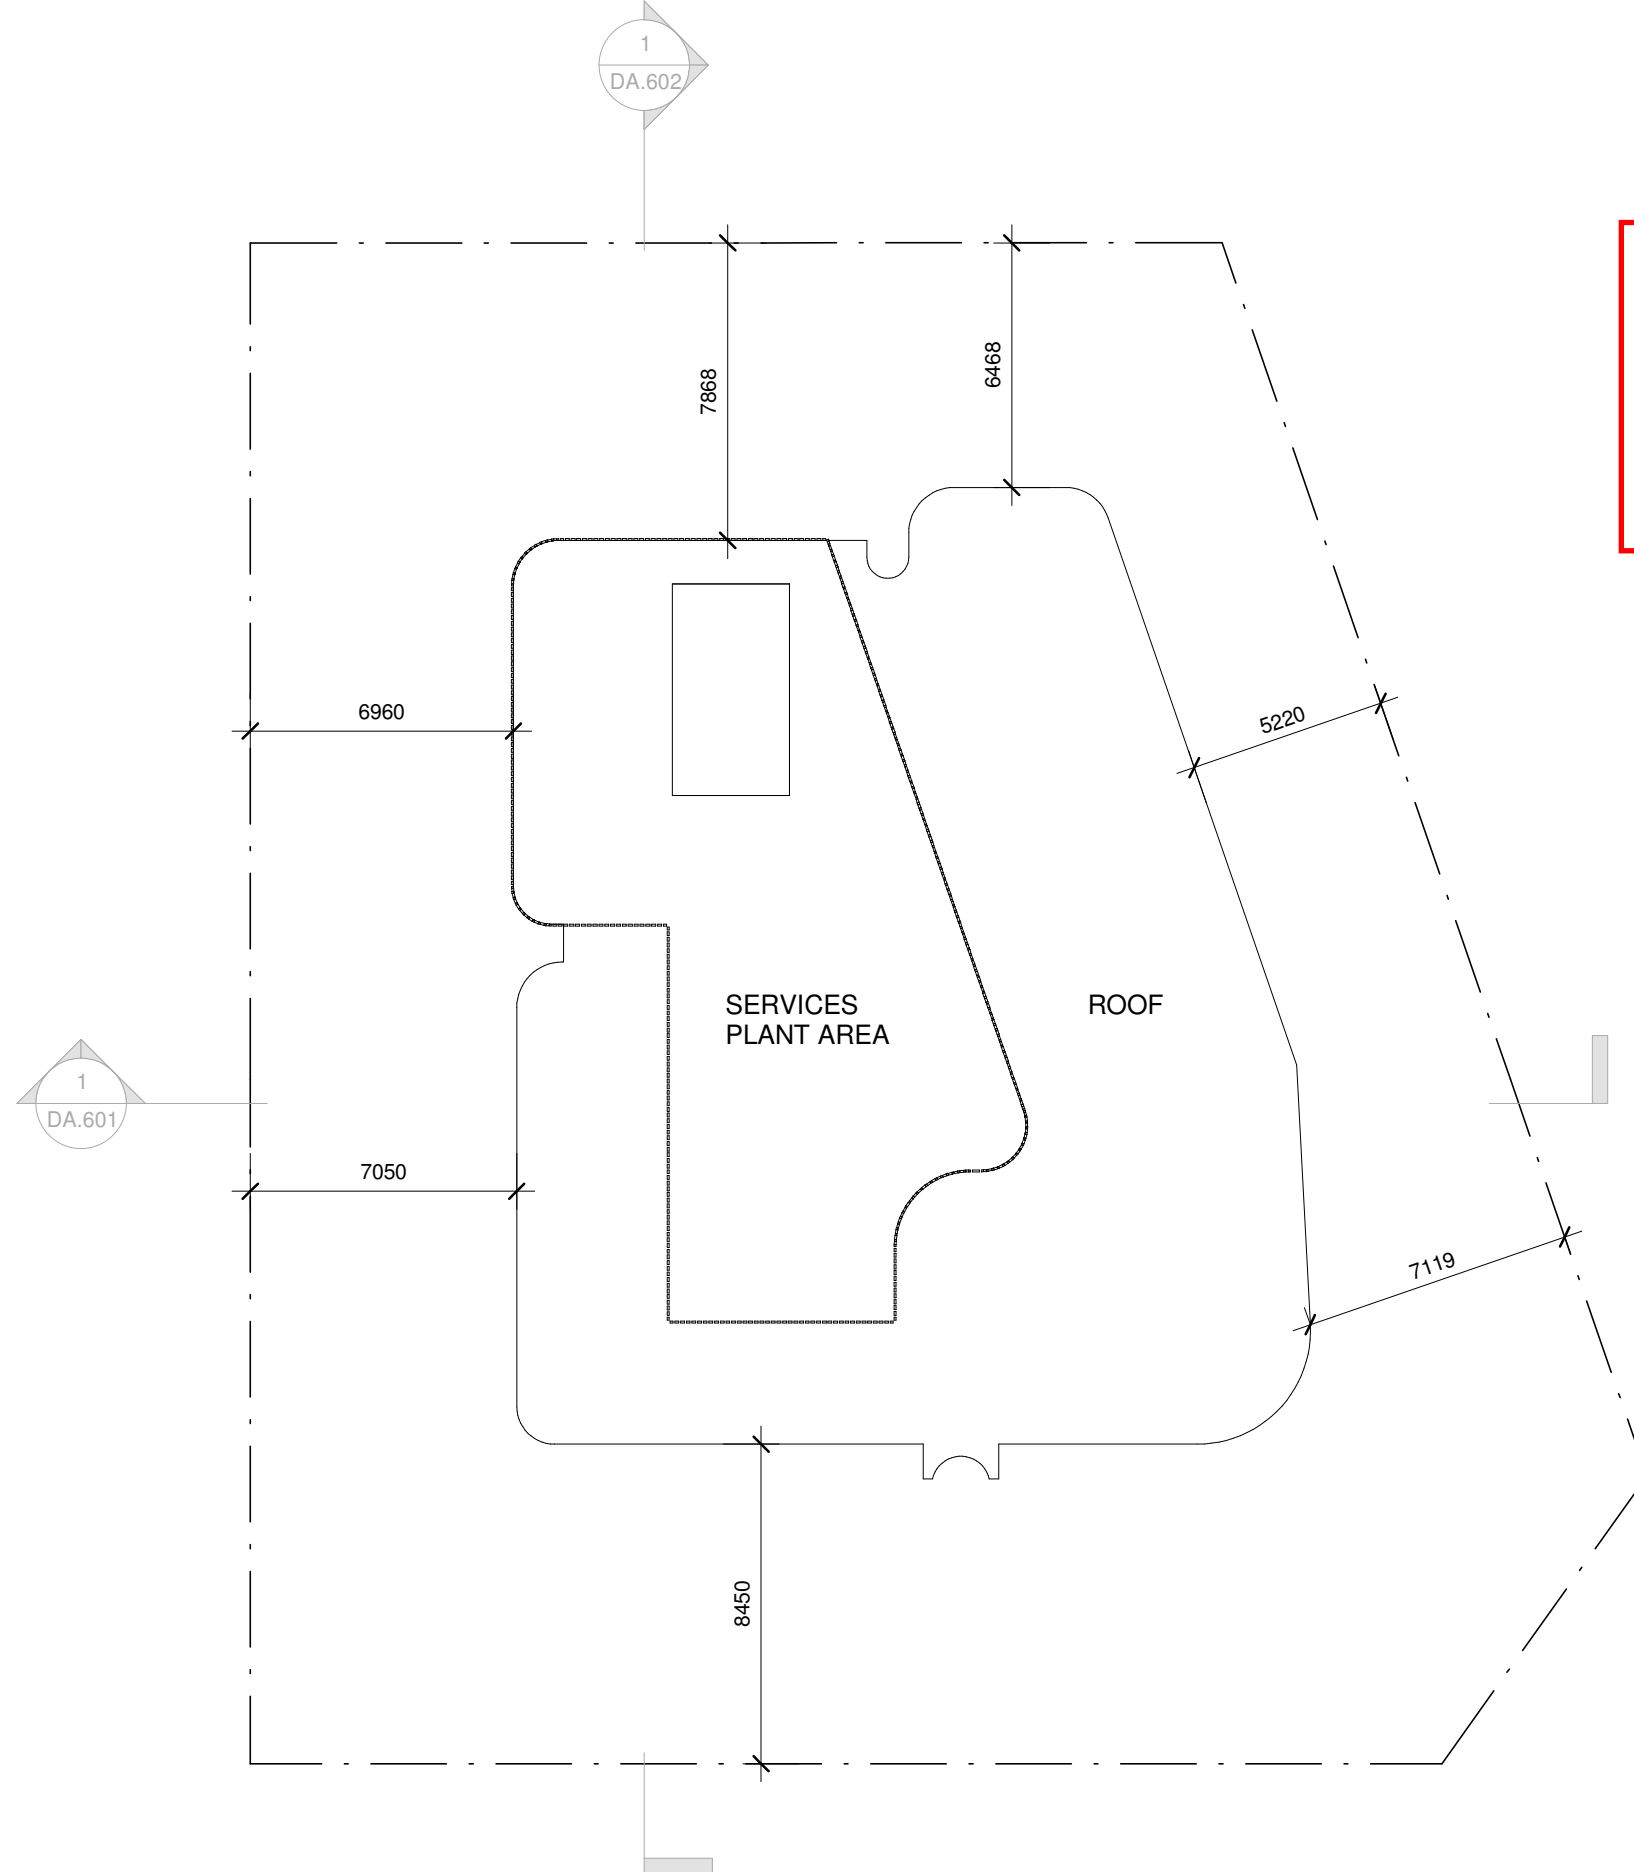 

PLANS AND DOCUMENTS referred to in the
DEVELOPMENT APPROVAL

Application No:.....MCU/2021/603.....


Dated: 8 September 2022.....

Development shall comply with the
conditions of approval as detailed in the
Decision Notice and Council's Planning
Scheme, Local Laws and Planning Policies

RFI ISSUE




SOUTH - EASTERN PODIUM

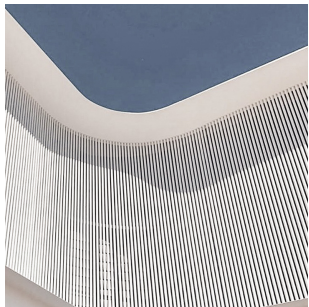


ALUMINIUM SCREEN



ALUMINIUM CLADDING

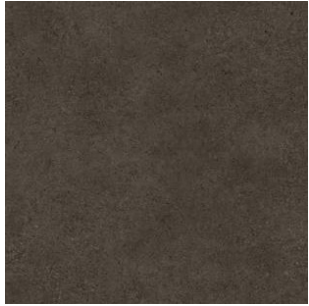

SUNHOOD & RECESSED PLANTER

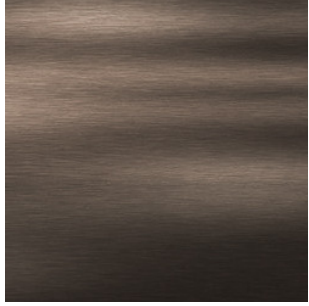

ALUMINIUM SCREEN



NATURAL STONE



NORTH - EASTERN PODIUM

PLANS AND DOCUMENTS referred to in the
DEVELOPMENT APPROVAL

Application No: MCU/2021/603

Dated: 8 September 2022

Development shall comply with the
conditions of approval as detailed in the
Decision Notice and Council's Planning
Scheme, Local Laws and Planning Policies

REVISION	DATE	DESCRIPTION
A	09.11.2021	DA ISSUE
B	12.05.2022	RFI ISSUE
C	13.07.2022	RFI ISSUE
D	11.08.2022	FURTHER RFI ISSUE

PROPOSED ARCHITECTURAL SCHEME IS
CONCEPTUAL AND SUBJECT TO
COORDINATION INPUT BY ALL DESIGN
CONSULTANTS & AUTHORITIES.

THESE DRAWINGS AND DESIGN IN THIS DOCUMENT
ARE COPYRIGHT AND MUST NOT BE REPRODUCED
IN WHOLE OR IN PART WITHOUT THE PERMISSION
OF FERRO CHOW ARCHITECTURE PTY LTD.
INFRINGEMENT OF COPYRIGHT WILL RESULT IN
LEGAL ACTION BEING TAKEN

MATERIALITY

DRAWING NUMBER
DA.411

RFI ISSUE


SCALE (A3)

REVISION

D




EASTERN FACADE

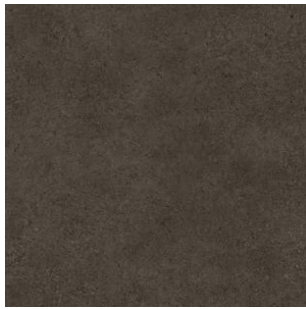

SUNHOOD




GLASS BALUSTRADE

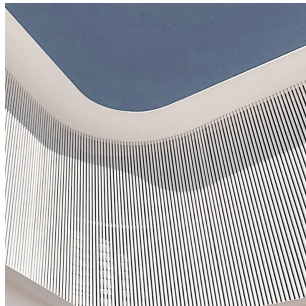

ALUMINIUM SCREEN



LANDSCAPING

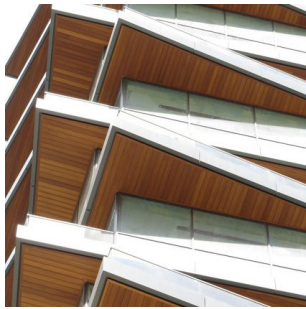

TIMBER LOOK SOFFIT



WESTERN FACADE

PLANTERS REMOVED L4-21

PLANS AND DOCUMENTS referred to in the
DEVELOPMENT APPROVAL

Application No: MCU/2021/603

Dated: 8 September 2022

Development shall comply with the
conditions of approval as detailed in the
Decision Notice and Council's Planning
Scheme, Local Laws and Planning Policies

REVISION	DATE	DESCRIPTION
A	09.11.2021	DA ISSUE
B	12.05.2022	RFI ISSUE
C	13.07.2022	RFI ISSUE
D	11.08.2022	FURTHER RFI ISSUE

PROPOSED ARCHITECTURAL SCHEME IS
CONCEPTUAL AND SUBJECT TO
COORDINATION INPUT BY ALL DESIGN
CONSULTANTS & AUTHORITIES.

THESE DRAWINGS AND DESIGN IN THIS DOCUMENT
ARE COPYRIGHT AND MUST NOT BE REPRODUCED
IN WHOLE OR IN PART WITHOUT THE PERMISSION
OF FERRO CHOW ARCHITECTURE PTY LTD.
INFRINGEMENT OF COPYRIGHT WILL RESULT IN
LEGAL ACTION BEING TAKEN

MATERIALITY


DRAWING NUMBER
DA.412

RFI ISSUE

SCALE (A3)

REVISION

D

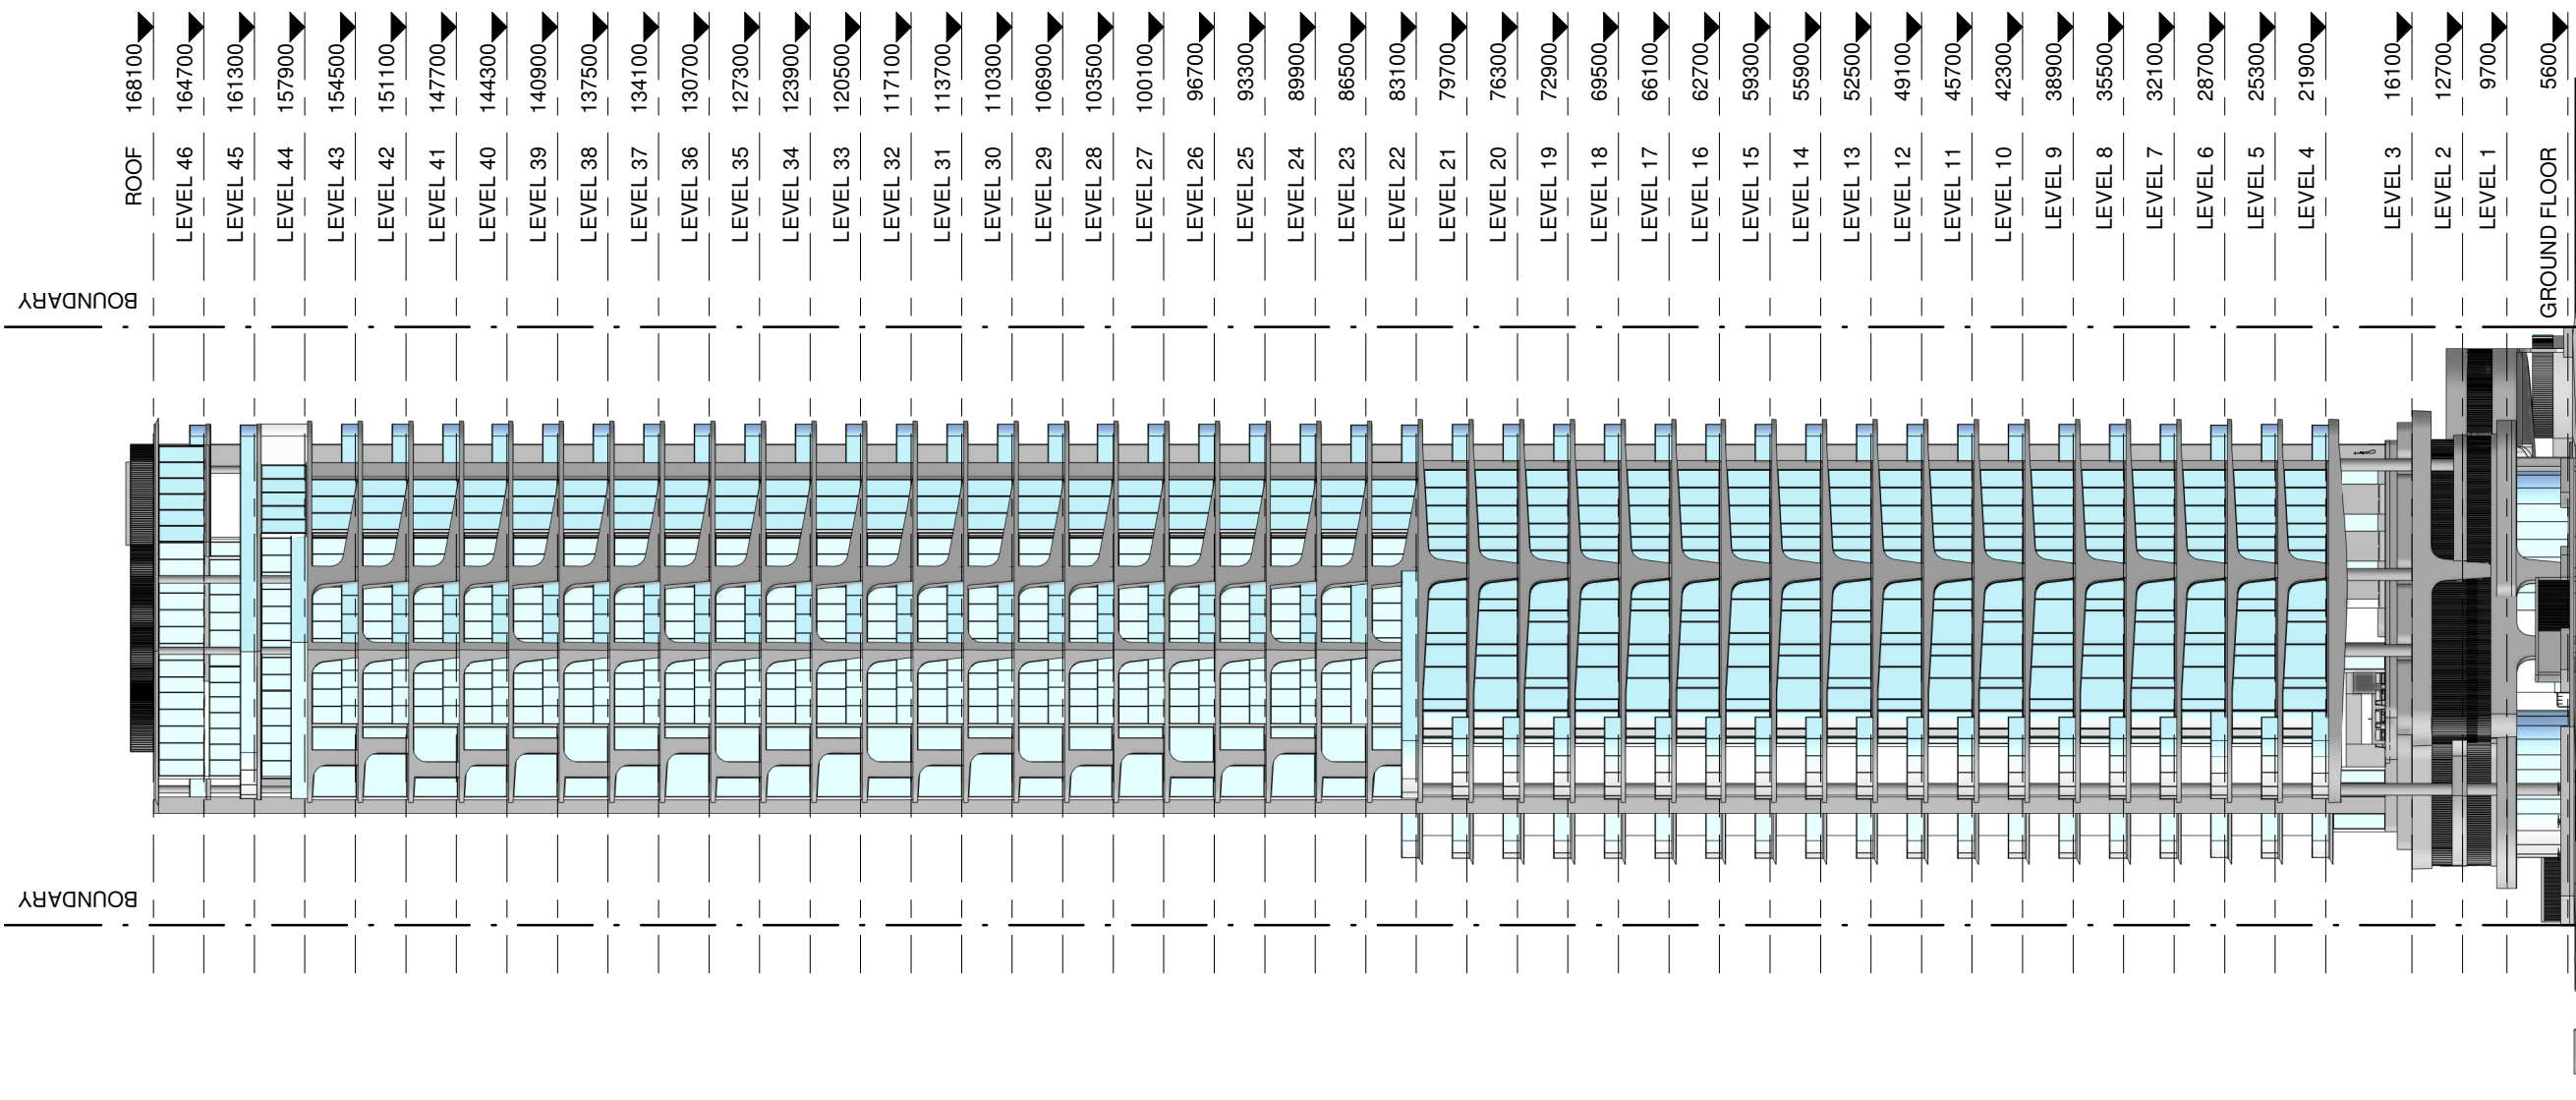

PLANS AND DOCUMENTS referred to in the
DEVELOPMENT APPROVAL

Application No: MCU/2021/603


Dated: 8 September 2022

Development shall comply with the
conditions of approval as detailed in the
Decision Notice and Council's Planning
Scheme, Local Laws and Planning Policies

REVISION	DATE	DESCRIPTION
B	09.11.2021	DA ISSUE
C	12.05.2022	RFI ISSUE
D	13.07.2022	RFI ISSUE
E	11.08.2022	FURTHER RFI ISSUE

PROPOSED ARCHITECTURAL SCHEME IS
CONCEPTUAL AND SUBJECT TO
COORDINATION INPUT BY ALL DESIGN
CONSULTANTS & AUTHORITIES.

THESE DRAWINGS AND DESIGN IN THIS DOCUMENT
ARE COPYRIGHT AND MUST NOT BE REPRODUCED
IN WHOLE OR IN PART WITHOUT THE PERMISSION
OF FERRO CHOW ARCHITECTURE PTY LTD.
INFRINGEMENT OF COPYRIGHT WILL RESULT IN
LEGAL ACTION BEING TAKEN

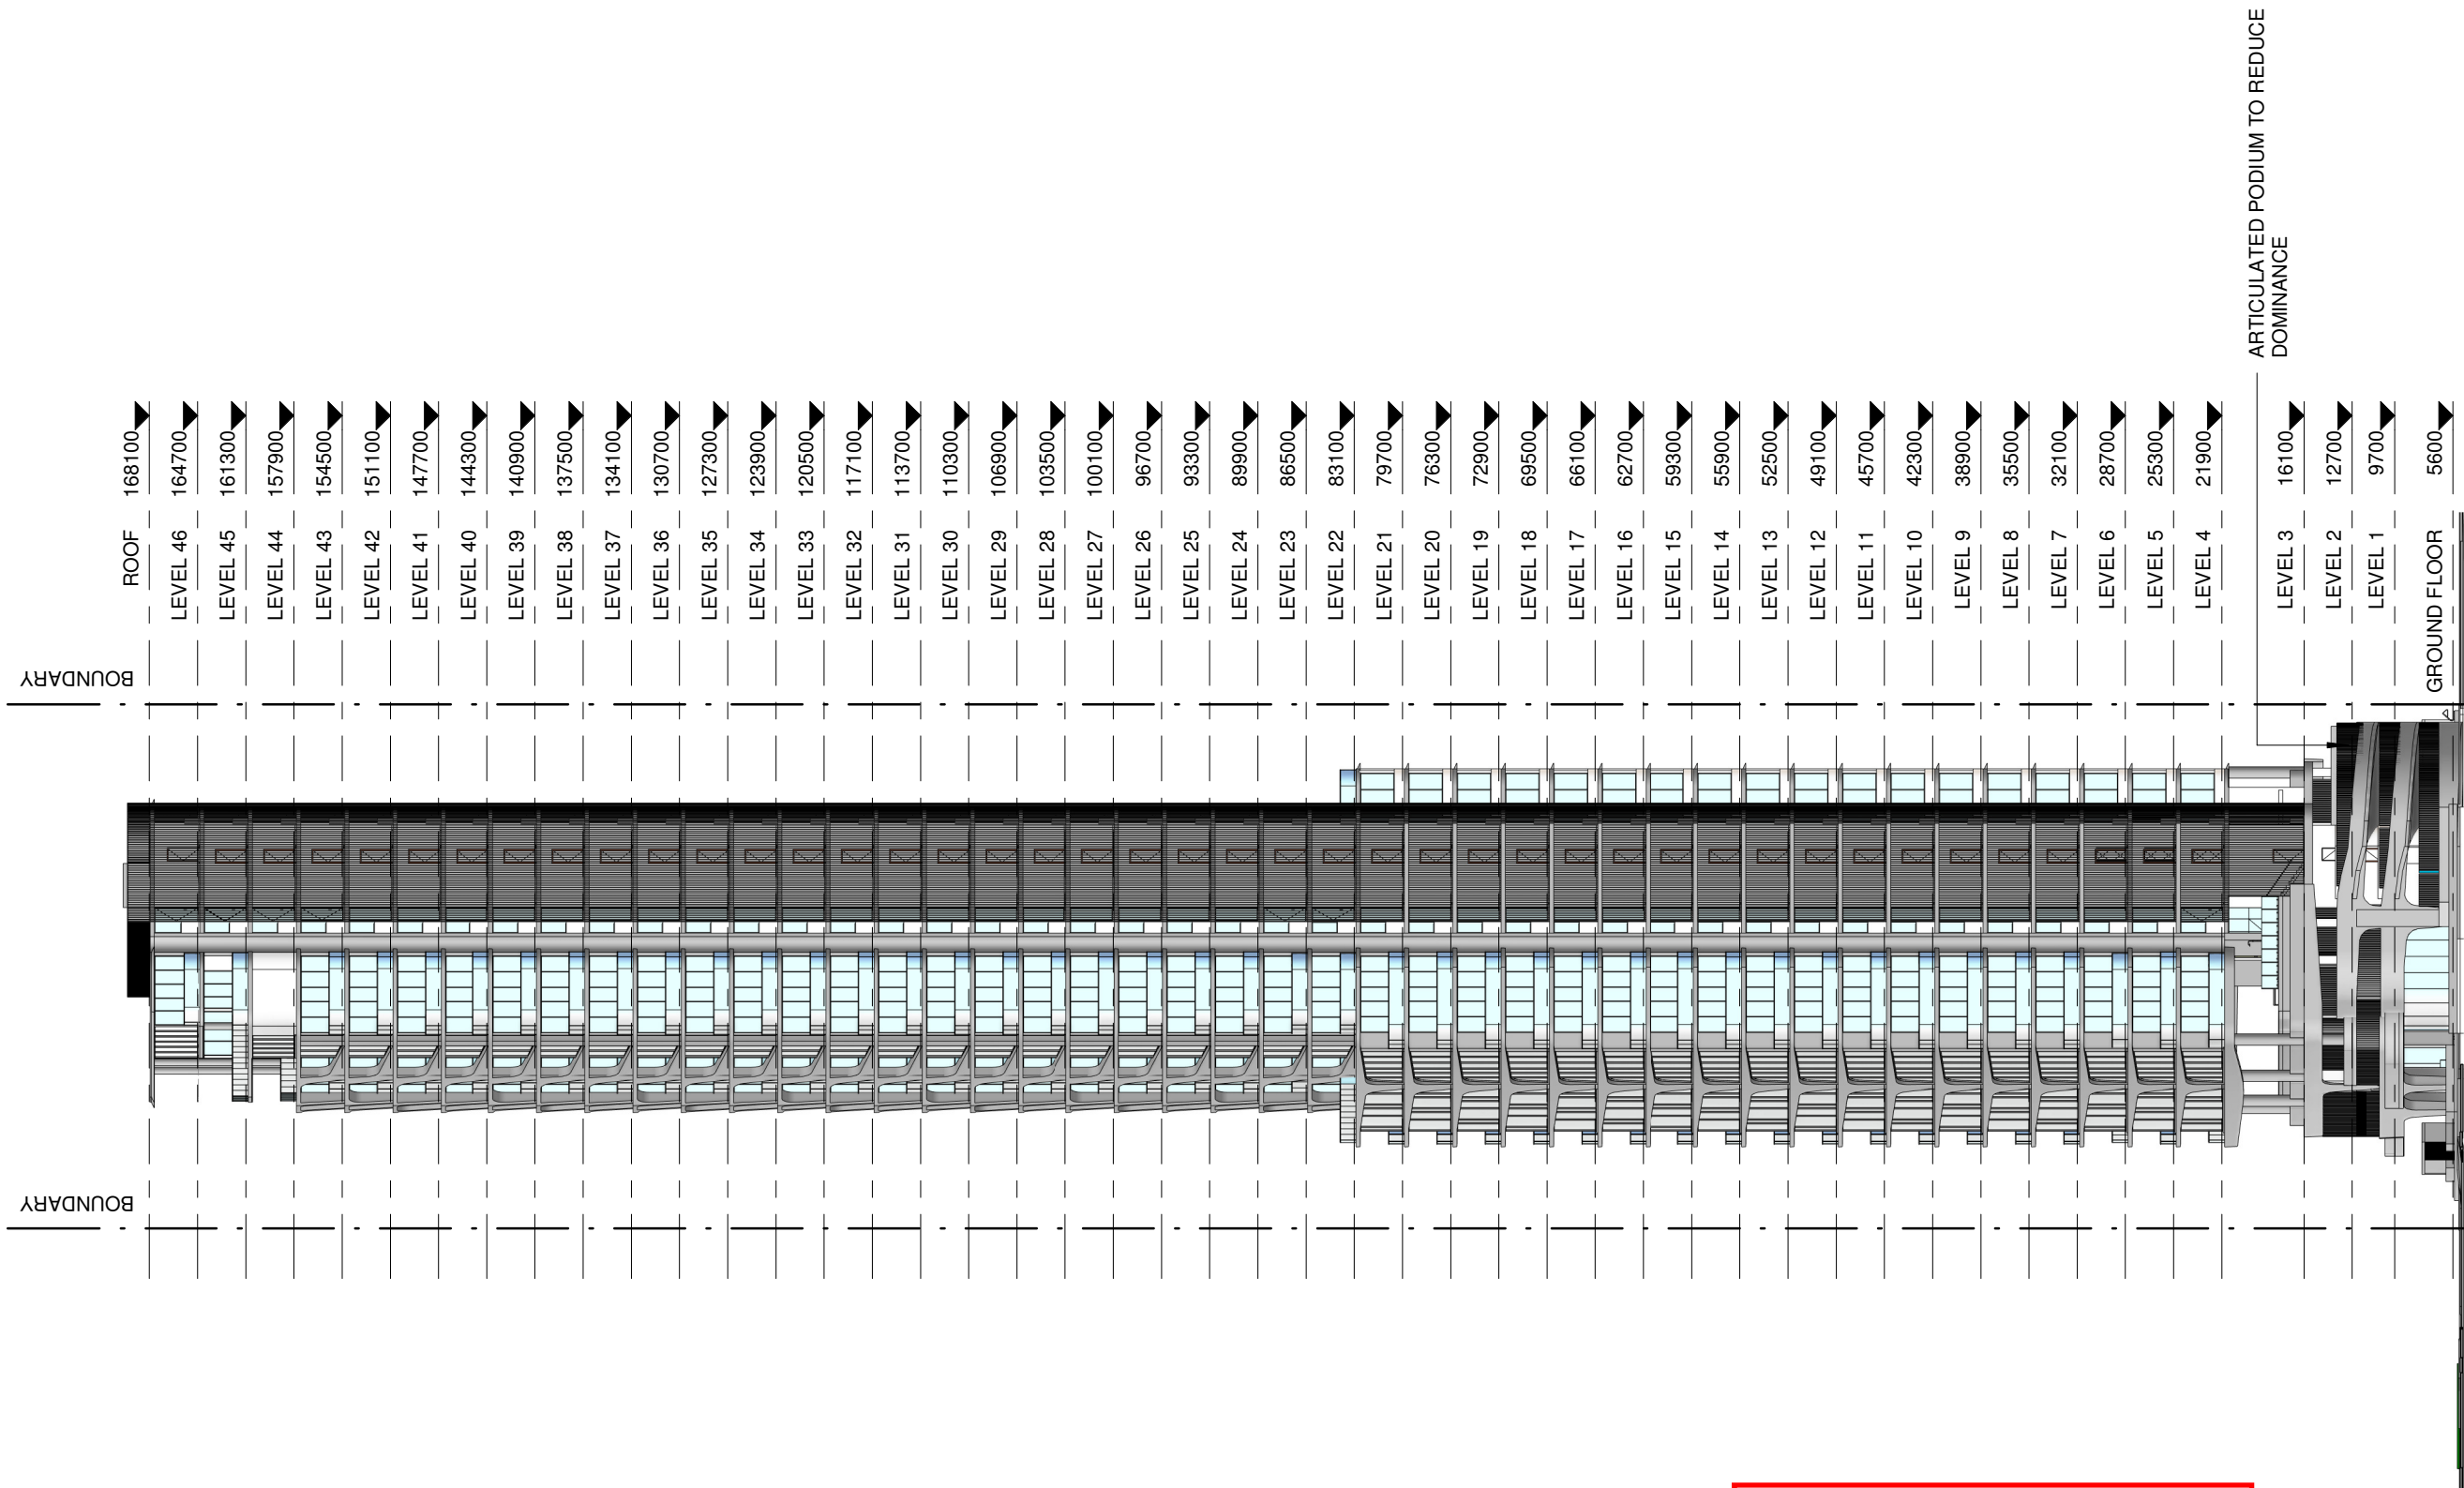

PLANS AND DOCUMENTS referred to in the
DEVELOPMENT APPROVAL

Application No: MCU/2021/603


Dated: 8 September 2022

Development shall comply with the
conditions of approval as detailed in the
Decision Notice and Council's Planning
Scheme, Local Laws and Planning Policies

REVISION	DATE	DESCRIPTION
B	09.11.2021	DA ISSUE
C	12.05.2022	RFI ISSUE
D	13.07.2022	RFI ISSUE
E	11.08.2022	FURTHER RFI ISSUE

PROPOSED ARCHITECTURAL SCHEME IS
CONCEPTUAL AND SUBJECT TO
COORDINATION INPUT BY ALL DESIGN
CONSULTANTS & AUTHORITIES.

THESE DRAWINGS AND DESIGN IN THIS DOCUMENT
ARE COPYRIGHT AND MUST NOT BE REPRODUCED
IN WHOLE OR IN PART WITHOUT THE PERMISSION
OF FERRO CHOW ARCHITECTURE PTY LTD.
INFRINGEMENT OF COPYRIGHT WILL RESULT IN
LEGAL ACTION BEING TAKEN

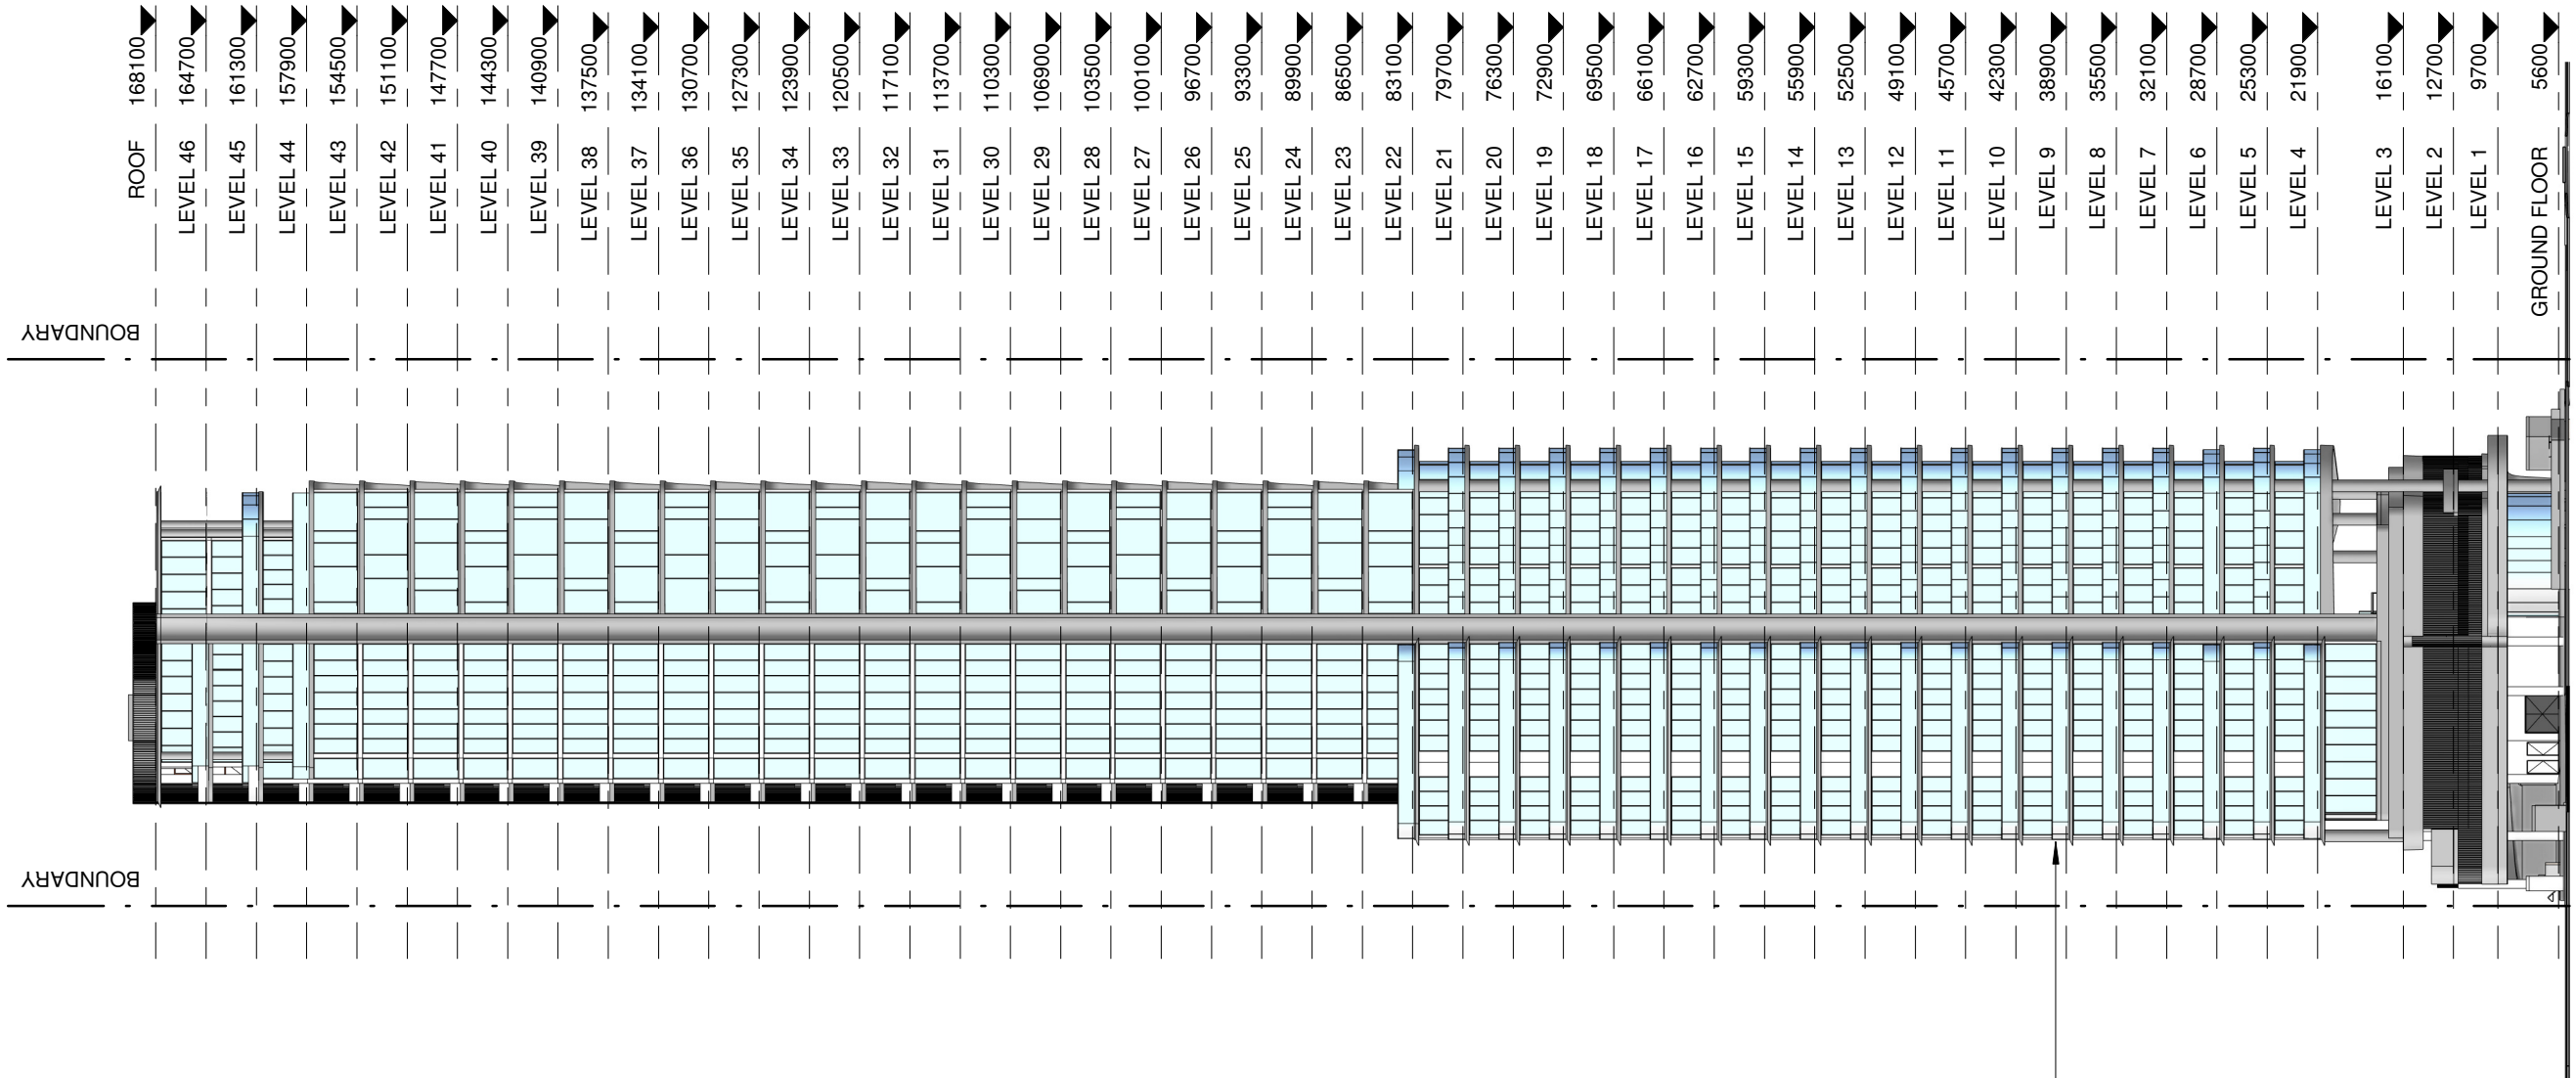

PLANS AND DOCUMENTS referred to in the
DEVELOPMENT APPROVAL

Application No:..MCU/2021/603


Dated: 8 September 2022

Development shall comply with the
conditions of approval as detailed in the
Decision Notice and Council's Planning
Scheme, Local Laws and Planning Policies

REVISION	DATE	DESCRIPTION
B	09.11.2021	DA ISSUE
C	12.05.2022	RFI ISSUE
D	13.07.2022	RFI ISSUE
E	11.08.2022	FURTHER RFI ISSUE

PROPOSED ARCHITECTURAL SCHEME IS
CONCEPTUAL AND SUBJECT TO
COORDINATION INPUT BY ALL DESIGN
CONSULTANTS & AUTHORITIES.

THESE DRAWINGS AND DESIGN IN THIS DOCUMENT
ARE COPYRIGHT AND MUST NOT BE REPRODUCED
IN WHOLE OR IN PART WITHOUT THE PERMISSION
OF FERRO CHOW ARCHITECTURE PTY LTD.
INFRINGEMENT OF COPYRIGHT WILL RESULT IN
LEGAL ACTION BEING TAKEN

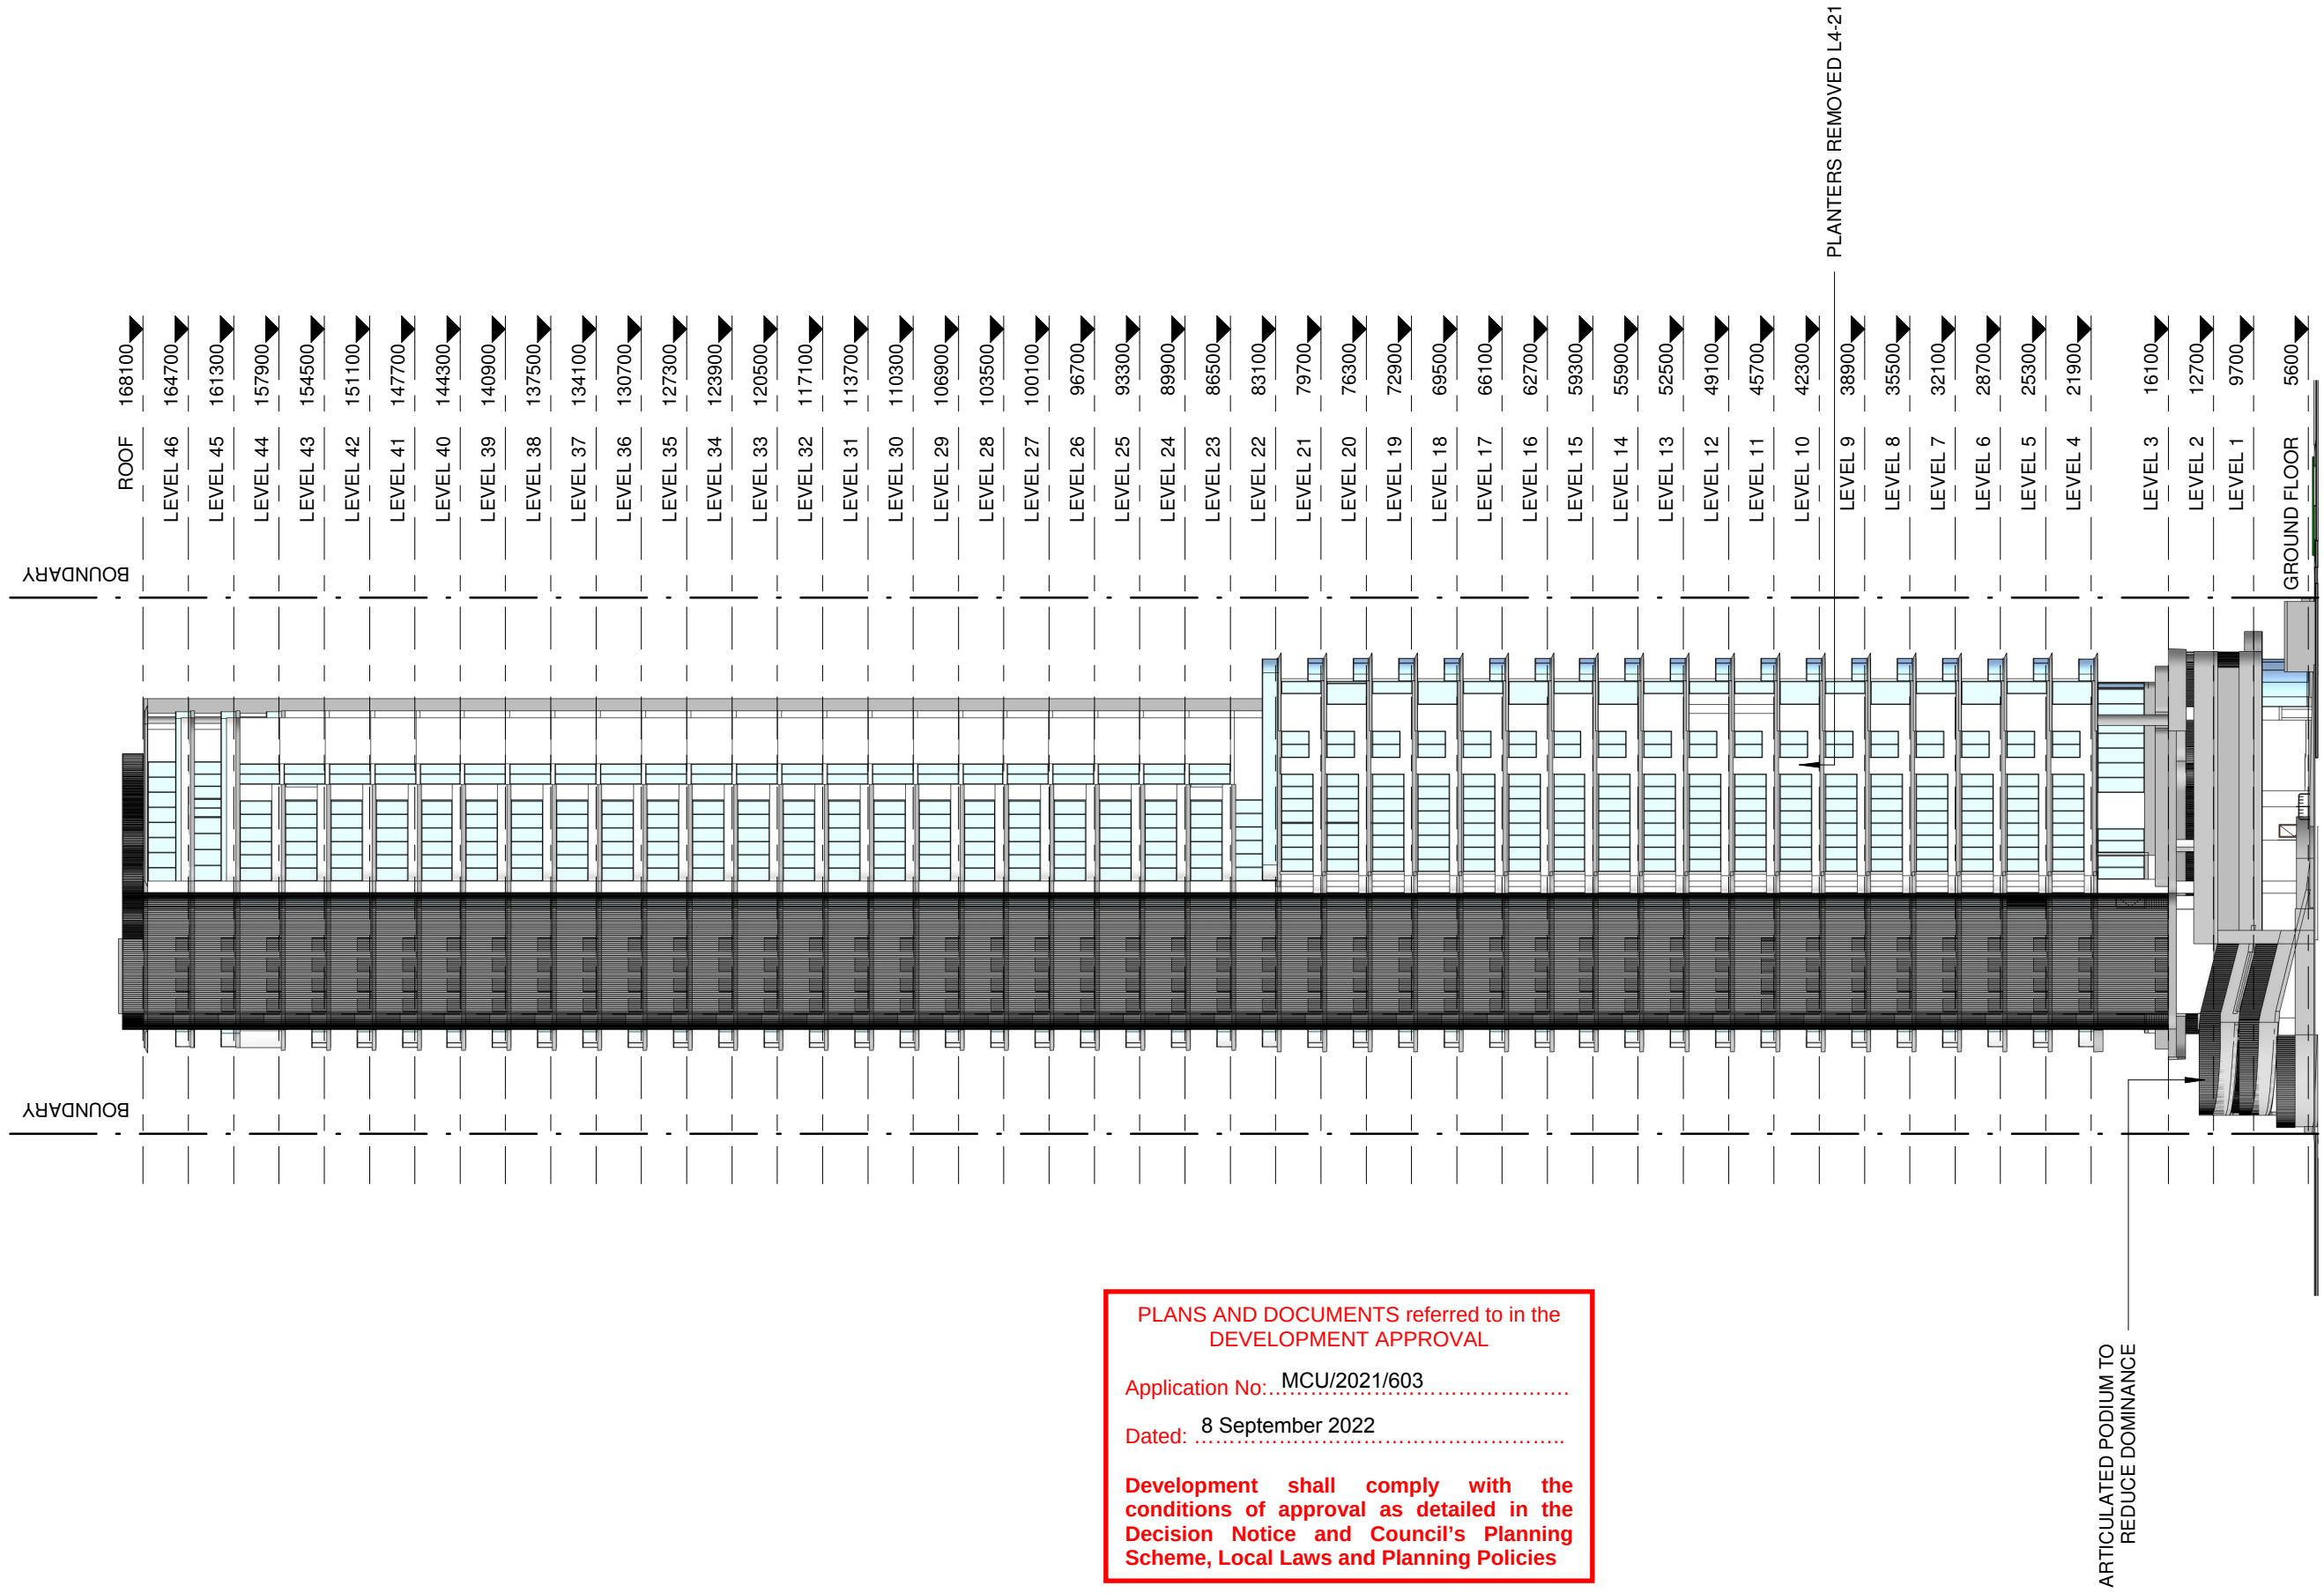


PLANS AND DOCUMENTS referred to in the
DEVELOPMENT APPROVAL

Application No:.....MCU/2021/603

Dated: 8 September 2022

Development shall comply with the
conditions of approval as detailed in the
Decision Notice and Council's Planning
Scheme, Local Laws and Planning Policies

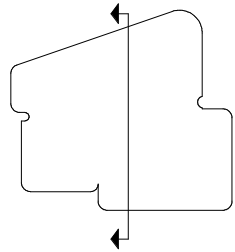


3B+M

4B

BALC.

PENTHOUSE

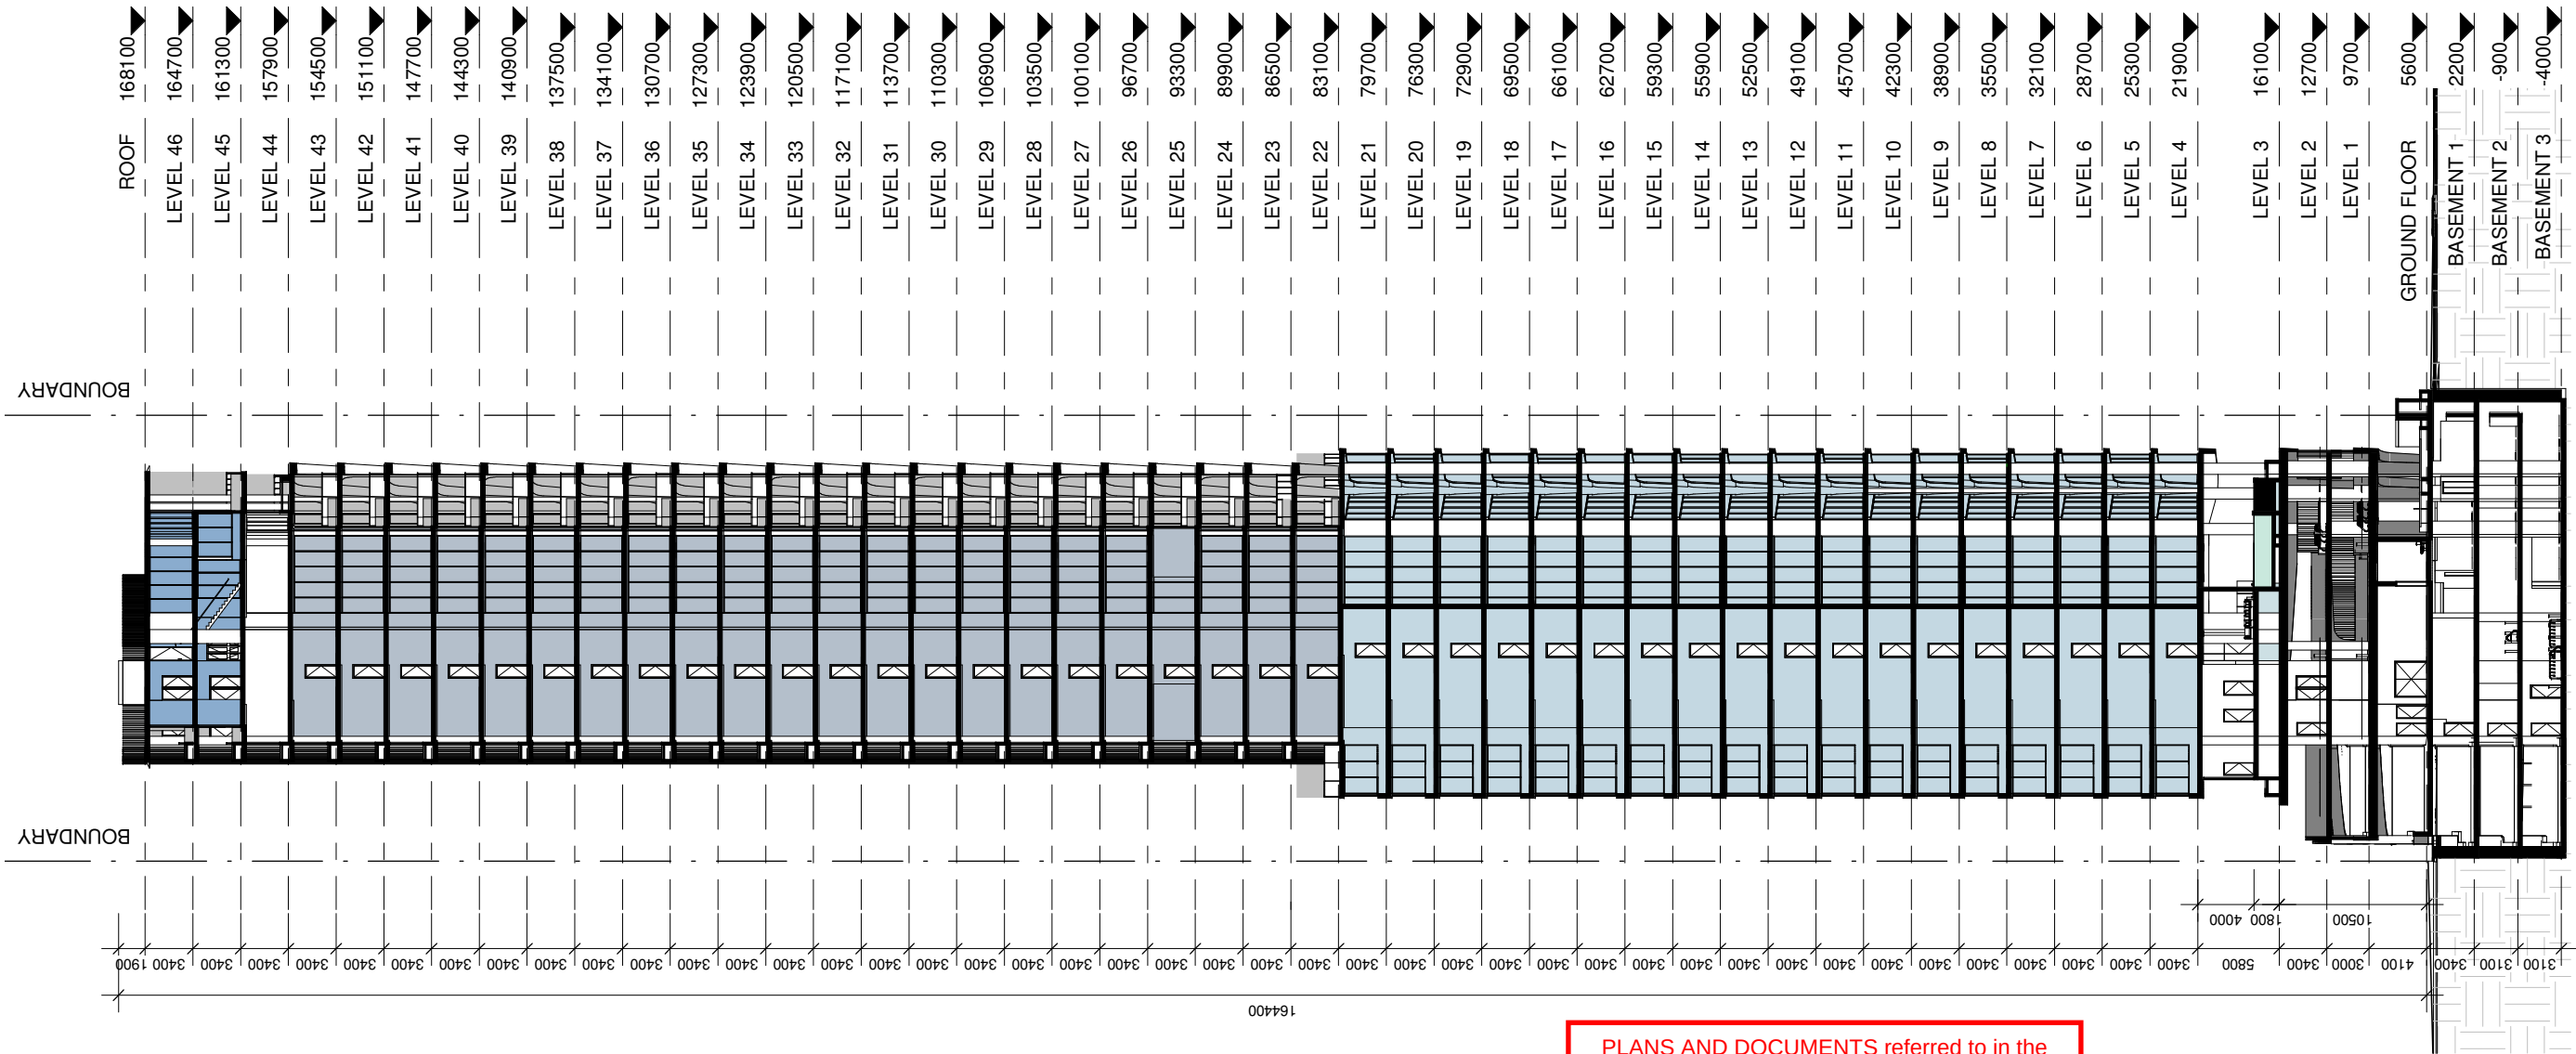

PLANS AND DOCUMENTS referred to in the
DEVELOPMENT APPROVAL

Application No:.....MCU/2021/603

Dated: 8 September 2022

Development shall comply with the
conditions of approval as detailed in the
Decision Notice and Council's Planning
Scheme, Local Laws and Planning Policies

RFI ISSUE

© copyright

ferrochow
architecture

MIXED-USE DEVELOPMENT

99 & 101 OLD BURLEIGH ROAD, BROADBEACH

REVISION	DATE	DESCRIPTION
C	09.11.2021	DA ISSUE
D	12.05.2022	RFI ISSUE
E	13.07.2022	RFI ISSUE
F	11.08.2022	FURTHER RFI ISSUE

PROPOSED ARCHITECTURAL SCHEME IS
CONCEPTUAL AND SUBJECT TO
COORDINATION INPUT BY ALL DESIGN
CONSULTANTS & AUTHORITIES.


THESE DRAWINGS AND DESIGN IN THIS DOCUMENT
ARE COPYRIGHT AND MUST NOT BE REPRODUCED
IN WHOLE OR IN PART WITHOUT THE PERMISSION
OF FERRO CHOW ARCHITECTURE PTY LTD.
INFRINGEMENT OF COPYRIGHT WILL RESULT IN
LEGAL ACTION BEING TAKEN

SECTION A

DRAWING NUMBER
DA.601

SCALE (A3) As indicated



REVISION
E

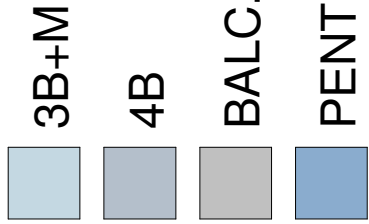

RFI ISSUE

REVISION

Development shall comply with the conditions of approval as detailed in the Decision Notice and Council's Planning Scheme, Local Laws and Planning Policies

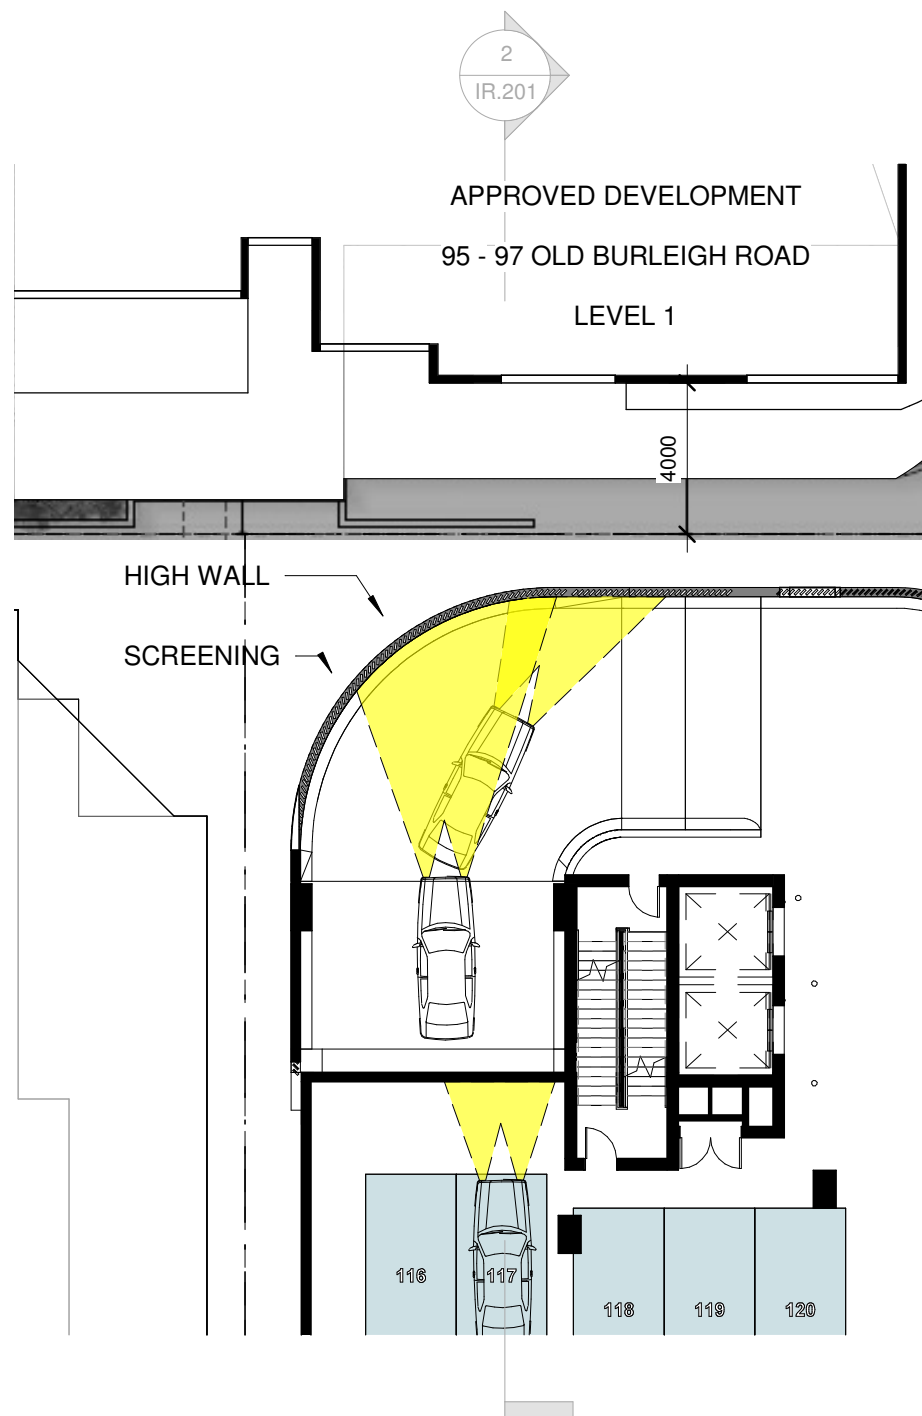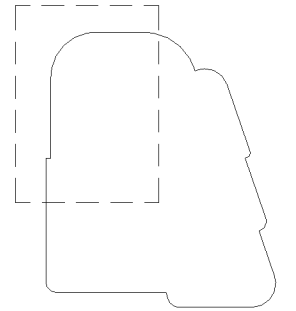


This architectural section drawing, titled "Keyplan - Level 1", illustrates the vertical structure and parking layout of a building. The drawing shows a multi-story building with levels 1 through 5. To the left of the building is a "HIGH WALL" with a height dimension of 8500. A "TO BALCONY" label points to a horizontal section. The building's levels and elevations are as follows:

- LEVEL 5: 25300
- LEVEL 4: 21900
- POOL: 17900
- LEVEL 3: 16100
- 116 & 117 PARKING SPACE: 12700
- LEVEL 2: 12700
- LEVEL 1: 9700
- GROUND FLOOR: 5600


The parking areas are shown on levels 1 and 2. Level 2 features a horizontal parking space with a car, a vertical dimension of 1500, and a 1:4 slope. Level 1 shows a car on a 1:4 slope. A yellow shaded area indicates a ramp or transition between levels. A door is shown on the ground floor.

RFI ISSUE

 

BATTEN SCREEN 180x50 WITH 100 CTR.

LEVEL 1 - SCREEN 1

 

BATTEN SCREEN 50x50 WITH 100 GAP


LEVEL 3 - 46 - SCREEN 2

PLANS AND DOCUMENTS referred to in the
DEVELOPMENT APPROVAL

Application No:MCU/2021/603

Dated:8 September 2022

Development shall comply with the
conditions of approval as detailed in the
Decision Notice and Council's Planning
Scheme, Local Laws and Planning Policies

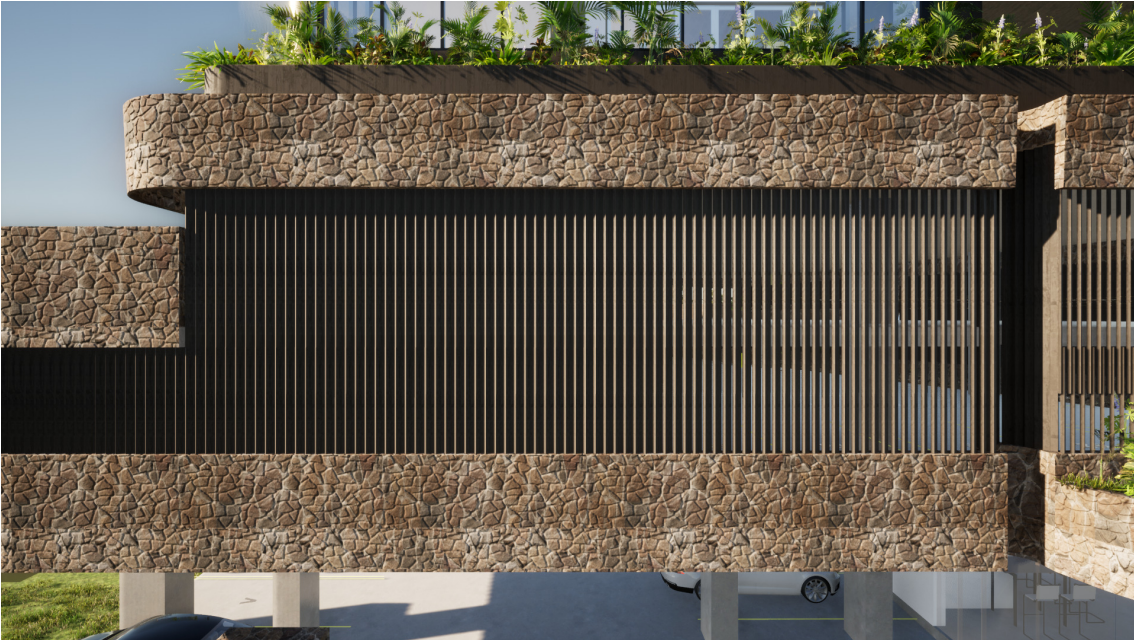

REVISION	DATE	DESCRIPTION
A	12.05.2022	RFI ISSUE
B	11.08.2022	FURTHER RFI ISSUE

PROPOSED ARCHITECTURAL SCHEME IS
CONCEPTUAL AND SUBJECT TO
COORDINATION INPUT BY ALL DESIGN
CONSULTANTS & AUTHORITIES.

THESE DRAWINGS AND DESIGN IN THIS DOCUMENT
ARE COPYRIGHT AND MUST NOT BE REPRODUCED
IN WHOLE OR IN PART WITHOUT THE PERMISSION
OF FERRO CHOW ARCHITECTURE PTY LTD.
INFRINGEMENT OF COPYRIGHT WILL RESULT IN
LEGAL ACTION BEING TAKEN

SCREENING DETAILS

DRAWING NUMBER
IR.463

RFI ISSUE

SCALE (A3)
1 : 25

REVISION
B