


ROOFTOP REC - FLOOR PLAN - 1:400 (A3)

APPLICANT 122 MARINE PARADE P/L ATF 122 MARINE PARADE UNIT TRUST	DISCLAIMER These drawings are conceptual design drawings only. The information contained herewith is subject to design development and further input from independant planning, structural, services and other technical consultants.	COPYRIGHT Copyright in this drawing is the property of BDA Architecture and may not be retained, copied in whole or in part or used other than for the specific uses, licence and site for which it has been prepared and issued.	PROJECT NAME NALU MULTI-RESIDENTIAL DEVELOPMENT	DRAWING ROOFTOP REC - FLOOR PLAN	PROJECT NO.: 568100 SCALE: 1:400 (A3) DATE: 4/12/2025	DRAWING NO. SK2.107	ISSUE D		50 Peerless Avenue, Mermaid Beach QLD 4218 Phone: 07 5555 2600 Email: bda@bdaarch.com.au bda architecture

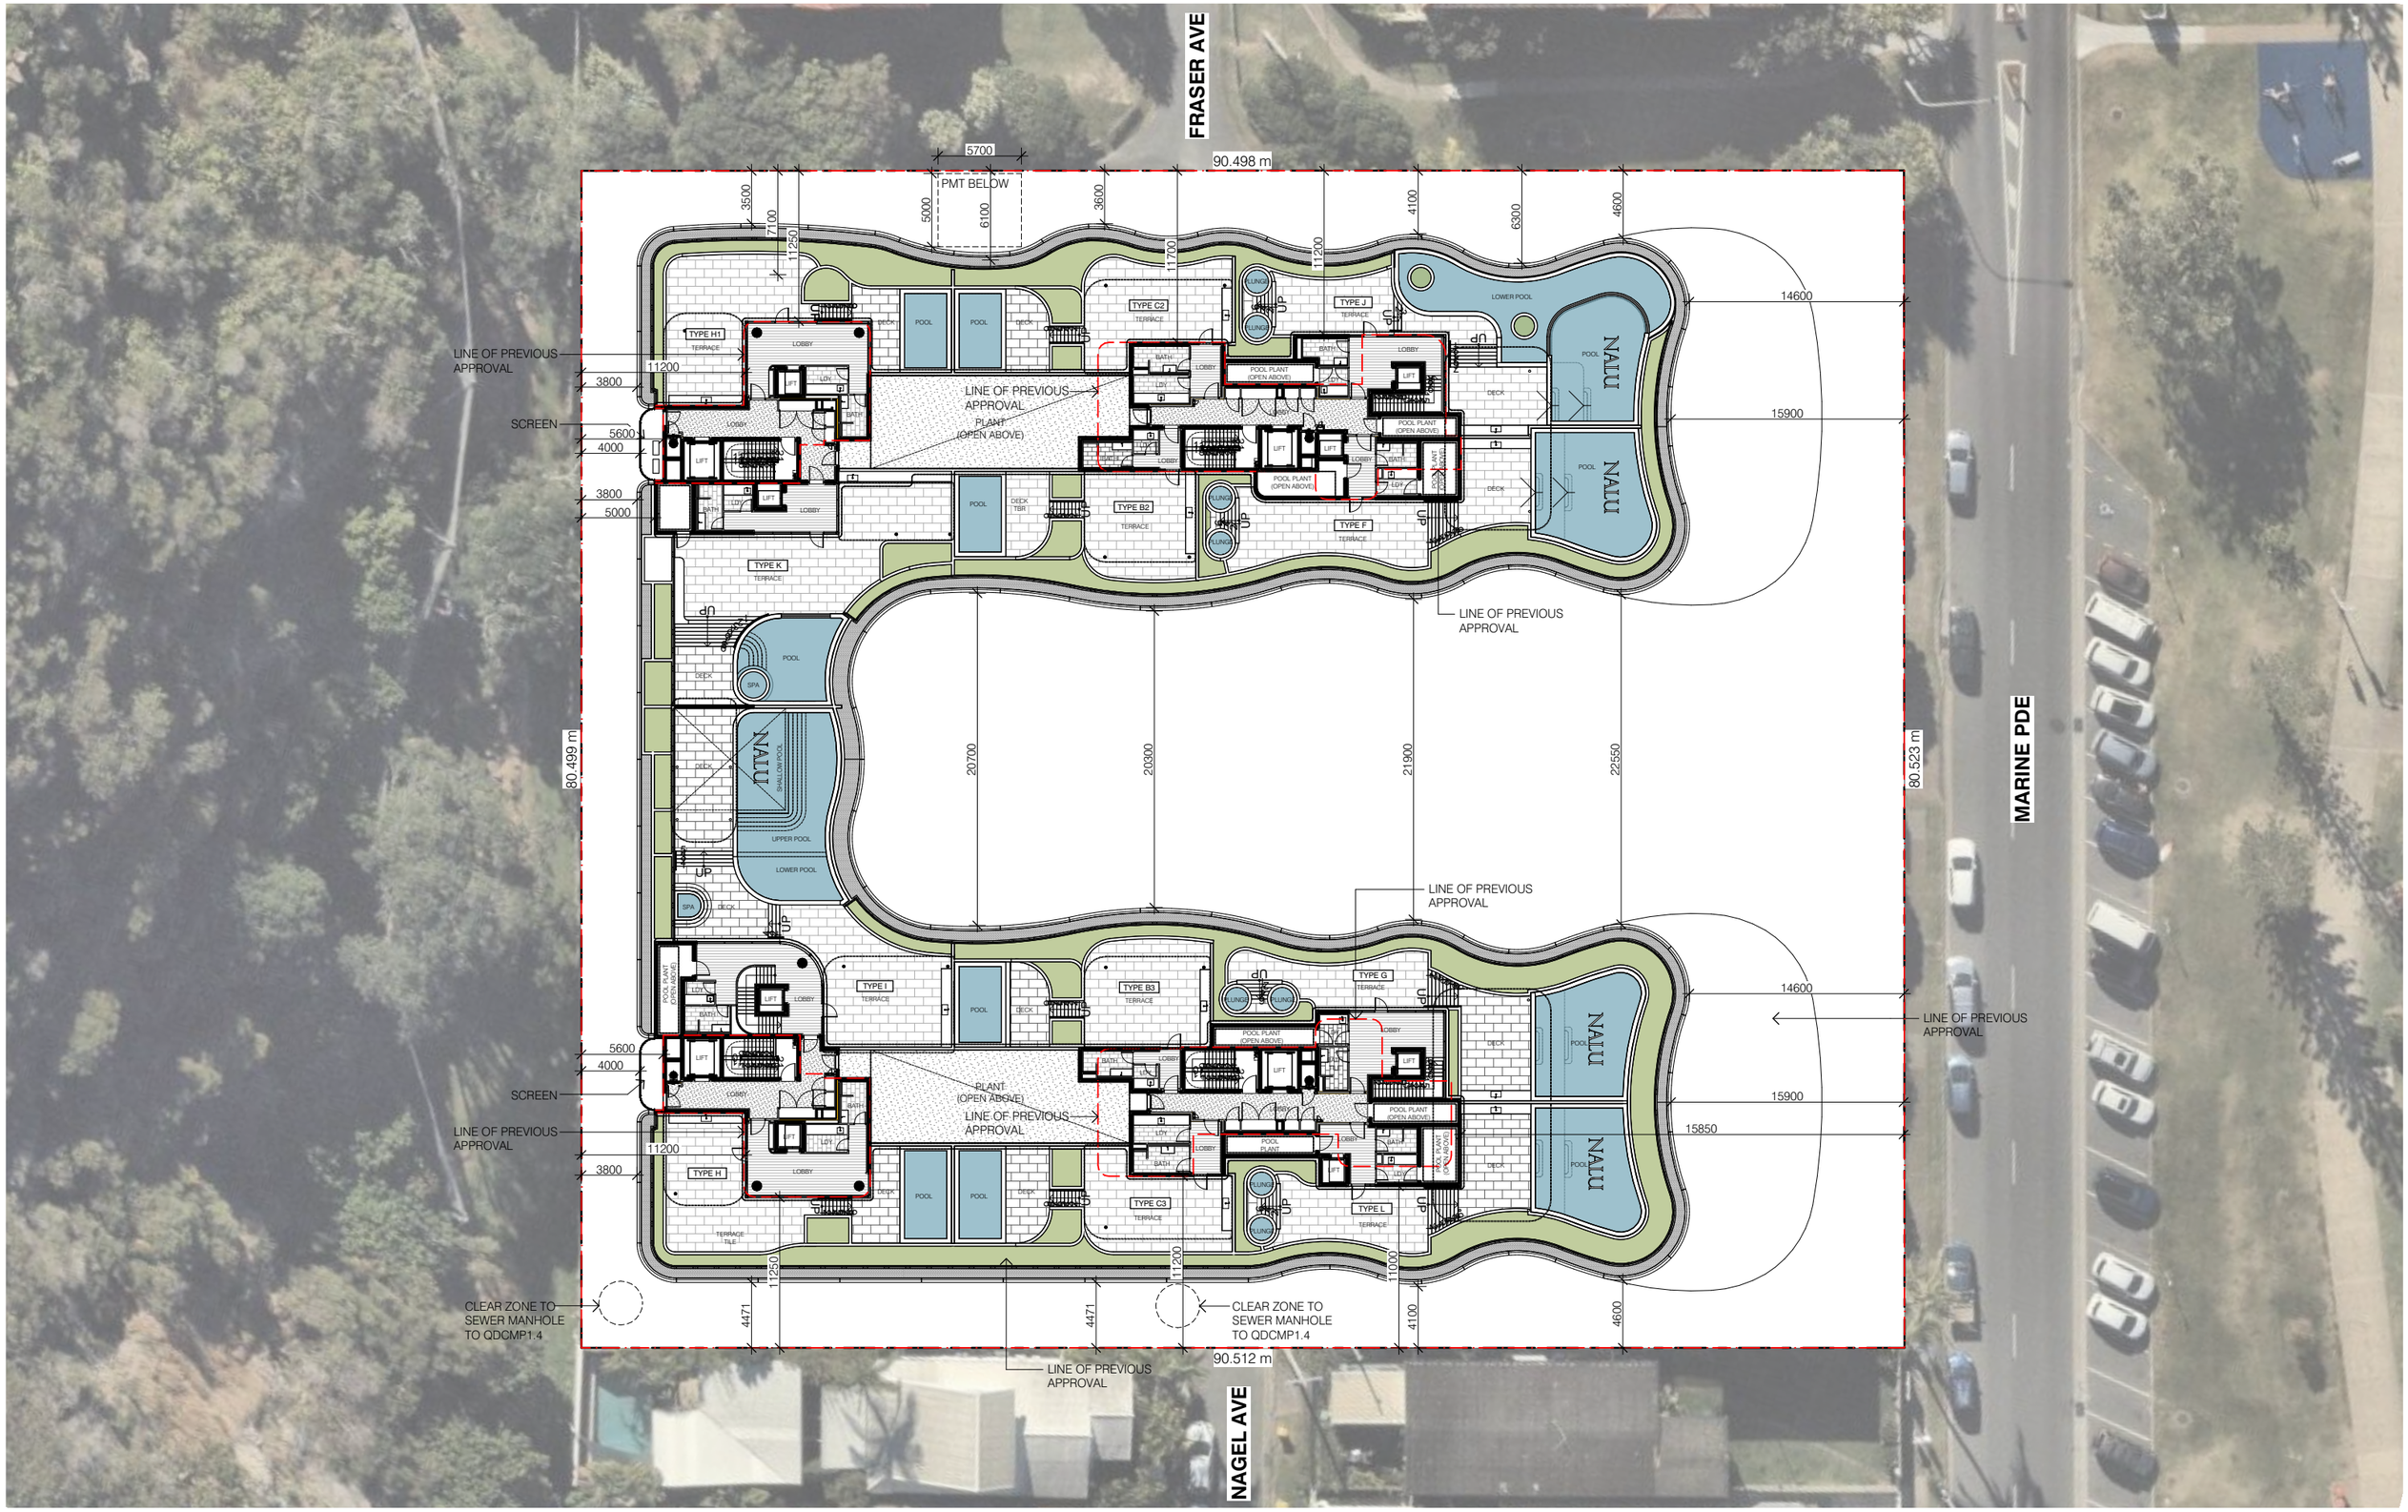

ROOF - PLAN - 1:400 (A3)

APPLICANT 122 MARINE PARADE P/L ATF 122 MARINE PARADE UNIT TRUST	DISCLAIMER These drawings are conceptual design drawings only. The information contained herewith is subject to design development and further input from independant planning, structural, services and other technical consultants.	COPYRIGHT Copyright in this drawing is the property of BDA Architecture and may not be retained, copied in whole or in part or used other than for the specific uses, licence and site for which it has been prepared and issued.	PROJECT NAME NALU MULTI-RESIDENTIAL DEVELOPMENT	DRAWING ROOF - PLAN	PROJECT NO.: 568100 SCALE: 1:400 (A3) DATE: 4/12/2025	DRAWING NO. SK2.108	ISSUE B		50 Peerless Avenue, Mermaid Beach QLD 4218 Phone: 07 5555 2600 Email: bda@bdaarch.com.au bda architecture