OSKA CONSULTING GROUP

ENGINEERING INFRASTRUCTURE REPORT

Proposed Residential Subdivision

31-53 Courtney Drive, 176 & 202 Baileys Mountain Road, Lot 57 & 288 Reserve Road, Upper Coomera

Lots 184-186 on SP173728, Lot 183 on RP156422, Lot 58 on SP191940, Lot 56 on RP162858 & Lot 57 on SP214370

For Norfolk Estates Pty Ltd

20 February 2026

Document No: OSK6521-0004-D

DOCUMENT CONTROL SHEET

Title:	Engineering Infrastructure Report
Document No:	OSK6521- 0004-D
Original Date of Issue:	11 December 2024
Project Manager:	Thomas Watt
Author:	Ben Grant
Applicant:	Norfolk Estates Pty Ltd
Client:	Norfolk Estates Pty Ltd
Client Contact:	John Warlow
Client Reference:	31-53 Courtney Drive, 176 & 202 Baileys Mountain Road, Lot 57 & 288 Reserve Road, Upper Coomera
Synopsis:	This report examines the existing infrastructure and future engineering impacts for the proposed development of the site, including the availability of services and the provision of water and sewerage servicing the development site and determines the demand on these systems from the proposed development.

Reviewed by RPEQ	Reg. No.	Signed	Date
Thomas Watt	16222		20 February 2026

Revision/Checking History			
Revision No	**Date**	**Checked By**	**Issued By**
A	11 December 2024	Aaron Pianta	Adam Iervese
B	26 June 2025	Aaron Pianta	Adam Iervese
C	7 November 2025	Thomas Watt	Ben Grant
D	20 February 2026	Thomas Watt	Ben Grant
Distribution			
Recipient		**No of Copies**	**Method**
Norfolk Estates Pty Ltd - John Warlow		1	PDF

The information contained within this report is provided in good faith in the belief that no information, opinions or recommendations made are misleading. All comments and opinions given in this report are based on information supplied by the client, their agent and third parties.

© Copyright of OSKA Engineers. No part of this document can be reproduced without the prior permission in writing of the Director of OSKA Engineers.

CONTENTS

1.0 INTRODUCTION 1
1.1 Background 1
2.0 SITE DESCRIPTION 1
2.1 Location 1
2.2 Site Topography 2
2.3 Vegetation and Land Use 2
2.4 Proposed Development 3
3.0 EARTHWORKS 3
3.1 Sediment & Erosion Controls 3
4.0 ROADWORKS 4
5.0 STORMWATER 4
6.0 SEWERAGE 5
7.0 WATER 5
8.0 ELECTRICAL AND TELSTRA 6
9.0 CONCLUSIONS 6

TABLES

Table 1: Site Description 1

FIGURES

Figure 1: Locality Plan (Source: Nearmap) 1
Figure 2: Aerial Image of the Site (Source: Nearmap – Image taken 22 December 2025) 2

APPENDICES

Appendix A: LandPartners, *Detail Survey* (Ref: BRJD8528-00-12-1)
Appendix B: Saunders Havill Group; Proposal Plan (Ref: 11694 P 11)
Appendix C: OSKA Consulting Group; Preliminary Bulk Earthworks Layout and Section Plans (Ref: OSK6521-P010 - P019)
Appendix D: OSKA Consulting Group; *Preliminary Roadworks Plan* (Ref: OSK6521-P020 - P030)
Appendix E: OSKA Consulting Group; *Preliminary Services Plan* (Ref: OSK6521-P040 - P045)
Appendix F: OSKA Consulting Group; Preliminary Sediment and Erosion Plan (Ref: OSK6521- P050 – P052)
Appendix G: Email correspondence with Council's Water and Wastewater Team for External Creditable Works
Appendix H: Before You Dig Australia Plans

1.0 INTRODUCTION

1.1 Background

OSKA Engineers has been commissioned by Norfolk Estates Pty Ltd to prepare a Engineering Infrastructure Report (EIR) to support a Development Application for the proposed residential subdivision development situated at 31-53 Courtney Drive, 176 & 202 Baileys Mountain Road, Lot 57 & 288 Reserve Road, Upper Coomera .

The subject site is described as Lots 184-186 on SP173728, Lot 183 on RP156422, Lot 58 on SP191940, Lot 56 on RP162858 & Lot 57 on SP214370 and has a total site area of 18.301 ha.

This revision of the report (D) was issued in response to Council's Further Information Request (Ref: ROL/2024/116) received via email on 27 January 2026.

2.0 SITE DESCRIPTION

2.1 Location

The subject site is located at 31-53 Courtney Drive, 176 & 202 Baileys Mountain Road, Lot 57 & 288 Reserve Road, Upper Coomera . The site fronts Courtney Drive to the north, Baileys Mountain Road to the east, Reserve Road and Richardson Crescent to the south and has existing residential properties to the north, east and west. The site covers a total combined area of 18.301 ha, with details as summarised in *Table 1* and as located in *Figure 1*.

Table 1: Site Description

Client	Lot and Property Description	Street Address
Norfolk Estates Pty Ltd	*Lots 184-186 on SP173728, Lot 183 on RP156422, Lot 58 on SP191940, Lot 56 on RP162858 & Lot 57 on SP214370*	*31-53 Courtney Drive, 176 & 202 Baileys Mountain Road, Lot 57 & 288 Reserve Road, Upper Coomera*



Figure 1: Locality Plan (Source: Nearmap)

2.2 Site Topography

The site generally grades to the south/east either towards the existing waterway through the site or the existing swale along Baileys Mountain Road. The existing site is relatively steep with spot heights ranging from approximately RL 23.00m AHD to 49.50m AHD. Based on the provided survey and aerial information, any stormwater runoff from the site either drains to the existing waterway through the site or the existing swale along Baileys Mountain Road.

Further information of the site survey has been provided by LandPartners, Detail Survey (Ref: BRJD8528-00-12-1) included as Appendix A.

2.3 Vegetation and Land Use

The subject site currently consists of five residential properties and most of the lots contain a number of dwellings/structures typically consisting of a residential dwelling, detached garage and shed. The subject site contains a total of three dams and a waterway that runs through the site from the north-west and along the southern site boundary through the south-eastern corner of the site. The majority of the subject site is covered in grassed areas with multiple trees throughout the site. Access to each lot is gained via dirt driveways from the road fronting each lot.

An aerial photograph taken on the 22 December 2024 of the subject site is included in Figure 2.



Figure 2: Aerial Image of the Site (Source: Nearmap – Image taken 22 December 2024)

2.4 Proposed Development

The proposed development for the site consists of a 187 lot residential subdivision with lot areas ranging between 300-931m^2. Access to the proposed development will be gained via one of the number of new road connections from Courtney Drive, Baileys Mountain Road and Richardson Crescent which will provide access to all lots. The development will be completed through eight stages of works, ranging from 2 – 42 lots per stage.

Refer to Appendix B for further proposed layout details prepared by Saunders Havill Group; Proposal Plan (Ref: 11694 P 11).

3.0 EARTHWORKS

Earthworks will be required across the site to facilitate the development. The proposed site grading will require a combination of cut and fill to construct the proposed roadways, allotment pads and direct the development's overland flow to the proposed basin extents.

Retaining walls will be required within the development site to facilitate construction of building pads, stormwater drainage and facilitate sewer servicing for the development. To minimise slopes across the proposed allotments retaining walls up to a maximum height of 3m will be required, with walls generally higher than 1.6m to be tiered in accordance with Council requirements.

Earthworks will be constructed in accordance with Section 3 of the CoGC Land Development Guidelines (LDG's), and all relevant Australian Standards. Any areas of filling of the site will be to a Level 1 compaction standard in accordance with the Planning Scheme Policy and AS3798.

The proposed road reserves that terminate at the boundary of the neighbouring lots (Lot 182 RP 156422 and Lot 187 RP 173728) will include a temporary batter to tie in with existing levels. Once the neighbouring lots are developed, these respective road reserves can be graded and tied in neatly.

For further details, see schematic drawings showing the proposed earthworks intent as illustrated in OSKA Consulting Group; Preliminary Bulk Earthworks Layout and Section Plans (Ref: OSK6521- P010 - P019) included as Appendix C.

3.1 Sediment & Erosion Controls

Sediment and erosion control devices (S&EC) employed on the site shall be designed and constructed in accordance with the Institution of Engineers, Soil Erosion and Sediment Control Guidelines (IESESC) and City of Gold Coast.

Future Operational Works applications will provide additional details on the sediment and erosion control details proposed for the site. Typically, there are water quality basins proposed for each of the sub catchments and it is proposed that these will be utilised as sediment basins during construction. The OSKA Engineers Conceptual Stormwater Management Plan provides high level sediment and erosion control intents.

For further details, see schematic drawings showing the proposed earthworks intent as illustrated in OSKA Consulting Group; Preliminary Sediment and Erosion Plan (Ref: OSK6521-P050 – P052) included as Appendix F.

4.0 ROADWORKS

The proposed development will be accessed via both Courtney Drive and Baileys Mountain Road. Access will be provided to be via a new intersection on Courtney Drive for the north-eastern lots and the proposed intersection along Baileys Mountain Road which was currently as a part of the neighbouring townhouse development application (Council DA Ref: COM/2024/317).

The design of the internal roads has been undertaken in accordance with CoGC's Planning Scheme Policy. Road grades will vary between a minimum of 0.5% and a maximum of 16%. Final road levels will be set to ensure that driveways can be provided to all allotments with a desirable maximum grade of 16.6% wherever possible.

Internal roadworks across the site will be provided by new 16.5m residential access streets, with 15.5m road reserves proposed where there is a parallel waterway and park. Road 5, which provides access to Basin B, is proposed as a 12.0m residential street.

A 16.5m road reserve has been provided for Road 2, with a 7.5m wide pavement extents proposed to be constructed as a part of the development. Throughout the future development of Lot 182 SP156422, the verge will be completed to allow for future lots to front Road 2. In the interim, a temporary swale drain will be constructed off the proposed pavement, with a temporary batter (maximum 1:2) required to tie in with the existing levels. This road ties in with adjacent existing levels as best practical due to the existing topography with the maximum road grade being 16% (absolute maximum), aligned with Council's planning scheme policy.

External roadworks will be required to facilitate the construction of the major intersection access points to the proposed development, however all roadworks along Baileys Mountain Road will be completed by Council as part of the Bailey Mountain Rd upgrade and the ongoing development at 202 Baileys Mountain Road (DA Ref: COM/2024/317).

A widening of the road pavement has been proposed along Courtney Drive to ensure that half the road of the ultimate Courtney Drive carriageway and road reserve were completed. The works will extend along the complete site frontage and taper back to tie in with the existing roadway. To facilitate the RCV movement into the development site along Courtney Drive, a Basic Right (BAR) turn treatment has been proposed. Refer to the traffic engineering report completed by Colliers for further details.

For further details, see schematic drawing showing the proposed roadworks as illustrated in the OSKA Consulting Group; Preliminary Roadworks Plan (Ref: OSK6521-P020 - P030) included as Appendix D.

5.0 STORMWATER

All captured stormwater from the proposed subdivision is to be directed to the proposed Council owned combined bioretention-detention basins across the site. These Council Stormwater basins has been designed to comply with the requirements of the CoGC LDG's. Internal council stormwater drainage will be provided to convey all site flows in accordance with the LDG's and QUDM requirements.

For further details, see OSKA Consulting Group, Conceptual Stormwater Management Plan (Ref: OSK6521-0003).

6.0 SEWERAGE

There is an existing 300mm PVC trunk sewer main that runs parallel with Yaun Creek traversing the site. As there were multiple ongoing neighbouring developments around the subject site, there are multiple sewer main extensions currently being proposed or constructed. These have been summarised below:

- The subdivision of 79 Courtney Drive has proposed a continuation of the trunk sewer main which will be constructed through the south-west corner of the site (OPW Ref: OPW/2024/987)
- The townhouse development on 155 Baileys Mountain Road has proposed to extend the sewer infrastructure along Baileys Mountain Road past the subject site (DA Ref: MIN/2024/449)

The proposed development will continue the construction of the 225m PVC trunk sewer main through the site from Richardson Crescent and up to Courtney Drive. This asset has been flagged in Council LGIP for construction and therefore can be deemed as trunk infrastructure which will be creditable.

The internal sewerage reticulation will provide new 150mm PVC-U sewer reticulation across the site within the proposed new road reserve to service each new lot. Due to the existing topography of the site, the proposed development will discharge at multiple sewer access points throughout the proposed trunk sewer main and sewer mains to be constructed by others.

One of the required sewer main connection locations will be within Lot 58 on SP191940 to a sewer proposed under application COM/2024/317. If the sewer within Lot 58 is not constructed at the time of connection, the sewer main will be continued through Lot 58 and connected to the existing sewer main within Baileys Mountain Road.

For further details, see schematic drawings showing the existing sewer infrastructure and the proposed modifications to the existing network as illustrated in the OSKA Consulting Group; Preliminary Services Plan (Ref: OSK6521-P040 - P045) included as Appendix E.

The proposed demands upon the existing sewer network due to the proposed development have been calculated in accordance with the SEQ Water Supply and Sewerage Design & Construction Code (SEQ WS&S D&C Code), as amended by the CoGC Desired Standard of Service (DSS) and Water & Sewer demand tables. Refer to the Water and Sewer capacity assessment completed by WCS Engineering.

7.0 WATER

There are currently no existing live water mains servicing the subject site. However, there are currently multiple water mains being proposed or constructed to service neighbouring developments. These have been summarised below:

- The subdivision of 79 Courtney Drive has proposed an internal water main extension through the development from Gordon Drive to Courtney Drive. The water main will extend through to the site's frontage of Courtney Drive, approx. 120m from the subject site (DA Ref: COM/2019/82)
- The townhouse development on 202 Baileys Mountain Road has proposed to extend the external water main into the subject site (along Road 1) to provide their development with an internal connection (DA Ref: COM/2024/317)

- The townhouse development on 155 Baileys Mountain Road has constructed the external water main along Baileys Mountain Road past the subject site (DA Ref: MIN/2024/449)

In accordance with Council's ''WSSIP Planned Water Supply Infrastructure'', a trunk watermain extension along Baileys Mountain Road and along Courtney Drive will be constructed, creating a closed loop water network. A preliminary watermain alignment has been shown on the attached servicing layout plans, however the ultimate alignment, and property boundary offsets will be subject to further detailed design.

The western catchment of the development will be serviced by the proposed trunk watermain along Courtney Drive. The eastern catchment of the proposed development will be connected to the constructed watermain along Baileys Mountain Road.

For further details, see schematic drawings showing the existing water infrastructure and the proposed modifications to the existing network as illustrated in the OSKA Consulting Group; Preliminary Services Plan (Ref: OSK6521-P040 - P045) included as Appendix E.

For further details, see email correspondence with Council's Water and Wastewater Team included as Appendix G.

8.0 ELECTRICAL AND TELSTRA

Electrical, Telecommunications and Gas services are all available to connect to the site. Electrical services are available along Courtney Drive. Telecommunication services are available along Courtney Drive and Baileys Mountain Drive. Gas services are available along Baileys Mountain Drive.

The proposed connection and load requirements and any necessary upgrades will need to be determined as part of more detailed investigations.

The Before You Dig Australia Plans for the existing services is included in Appendix G.

9.0 CONCLUSIONS

OSKA Civil Consultants has been commissioned by Norfolk Estates Pty Ltd to prepare an Engineering Infrastructure Report (EIR) to support a Development Application (DA) to the City of Gold Coast (CoGC) for the proposed Residential Subdivision situated at 31-53 Courtney Drive, 176 & 202 Baileys Mountain Road, Lot 57 & 288 Reserve Road, Upper Coomera . The subject site is described as Lots 184-186 on SP173728, Lot 183 on RP156422, Lot 58 on SP191940, Lot 56 on RP162858 & Lot 57 on SP214370 .

This Engineering Infrastructure Report has detailed the existing infrastructure and the provision of services to the proposed development and determined the proposed demand on the existing water and sewerage infrastructure. The location of the existing water and sewerage reticulation infrastructure as well as the proposed connection points for the development have been shown on the servicing plans in addition to the proposed roadworks.

APPENDIX

A

LandPartners, Detail Survey (Ref: BRJD8528-00-12-1)

COURTNEY DRIVE

BAILEYS MOUNTAIN ROAD

182
RP156422

183
RP156422

184
RP173727

185
RP173727

186
RP173728

187
RP173728

188
RP173728

58
SP191940

57
SP214370

56
RP162858

Emt B SP205586

Emt C SP214374

Emt A SP205586

RESERVE ROAD

75
SP174234

RICHARDSON CRES

900
SP205578

Emt A SP205578

Emt B SP205578

Emt C SP205578

1
SP205578

2
SP205578

3
SP205578

WRIGHT COURT

BRJD8528-000-12-1
Eden - Upper Coomera
Detail Survey
Contour Interval - 0.5m
10/09/2024

10 0 20 50 110m


SCALE BAR

APPENDIX

B

Saunders Havill Group; Proposal Plan (Ref: 11694 P 11)

PROPOSAL PLAN

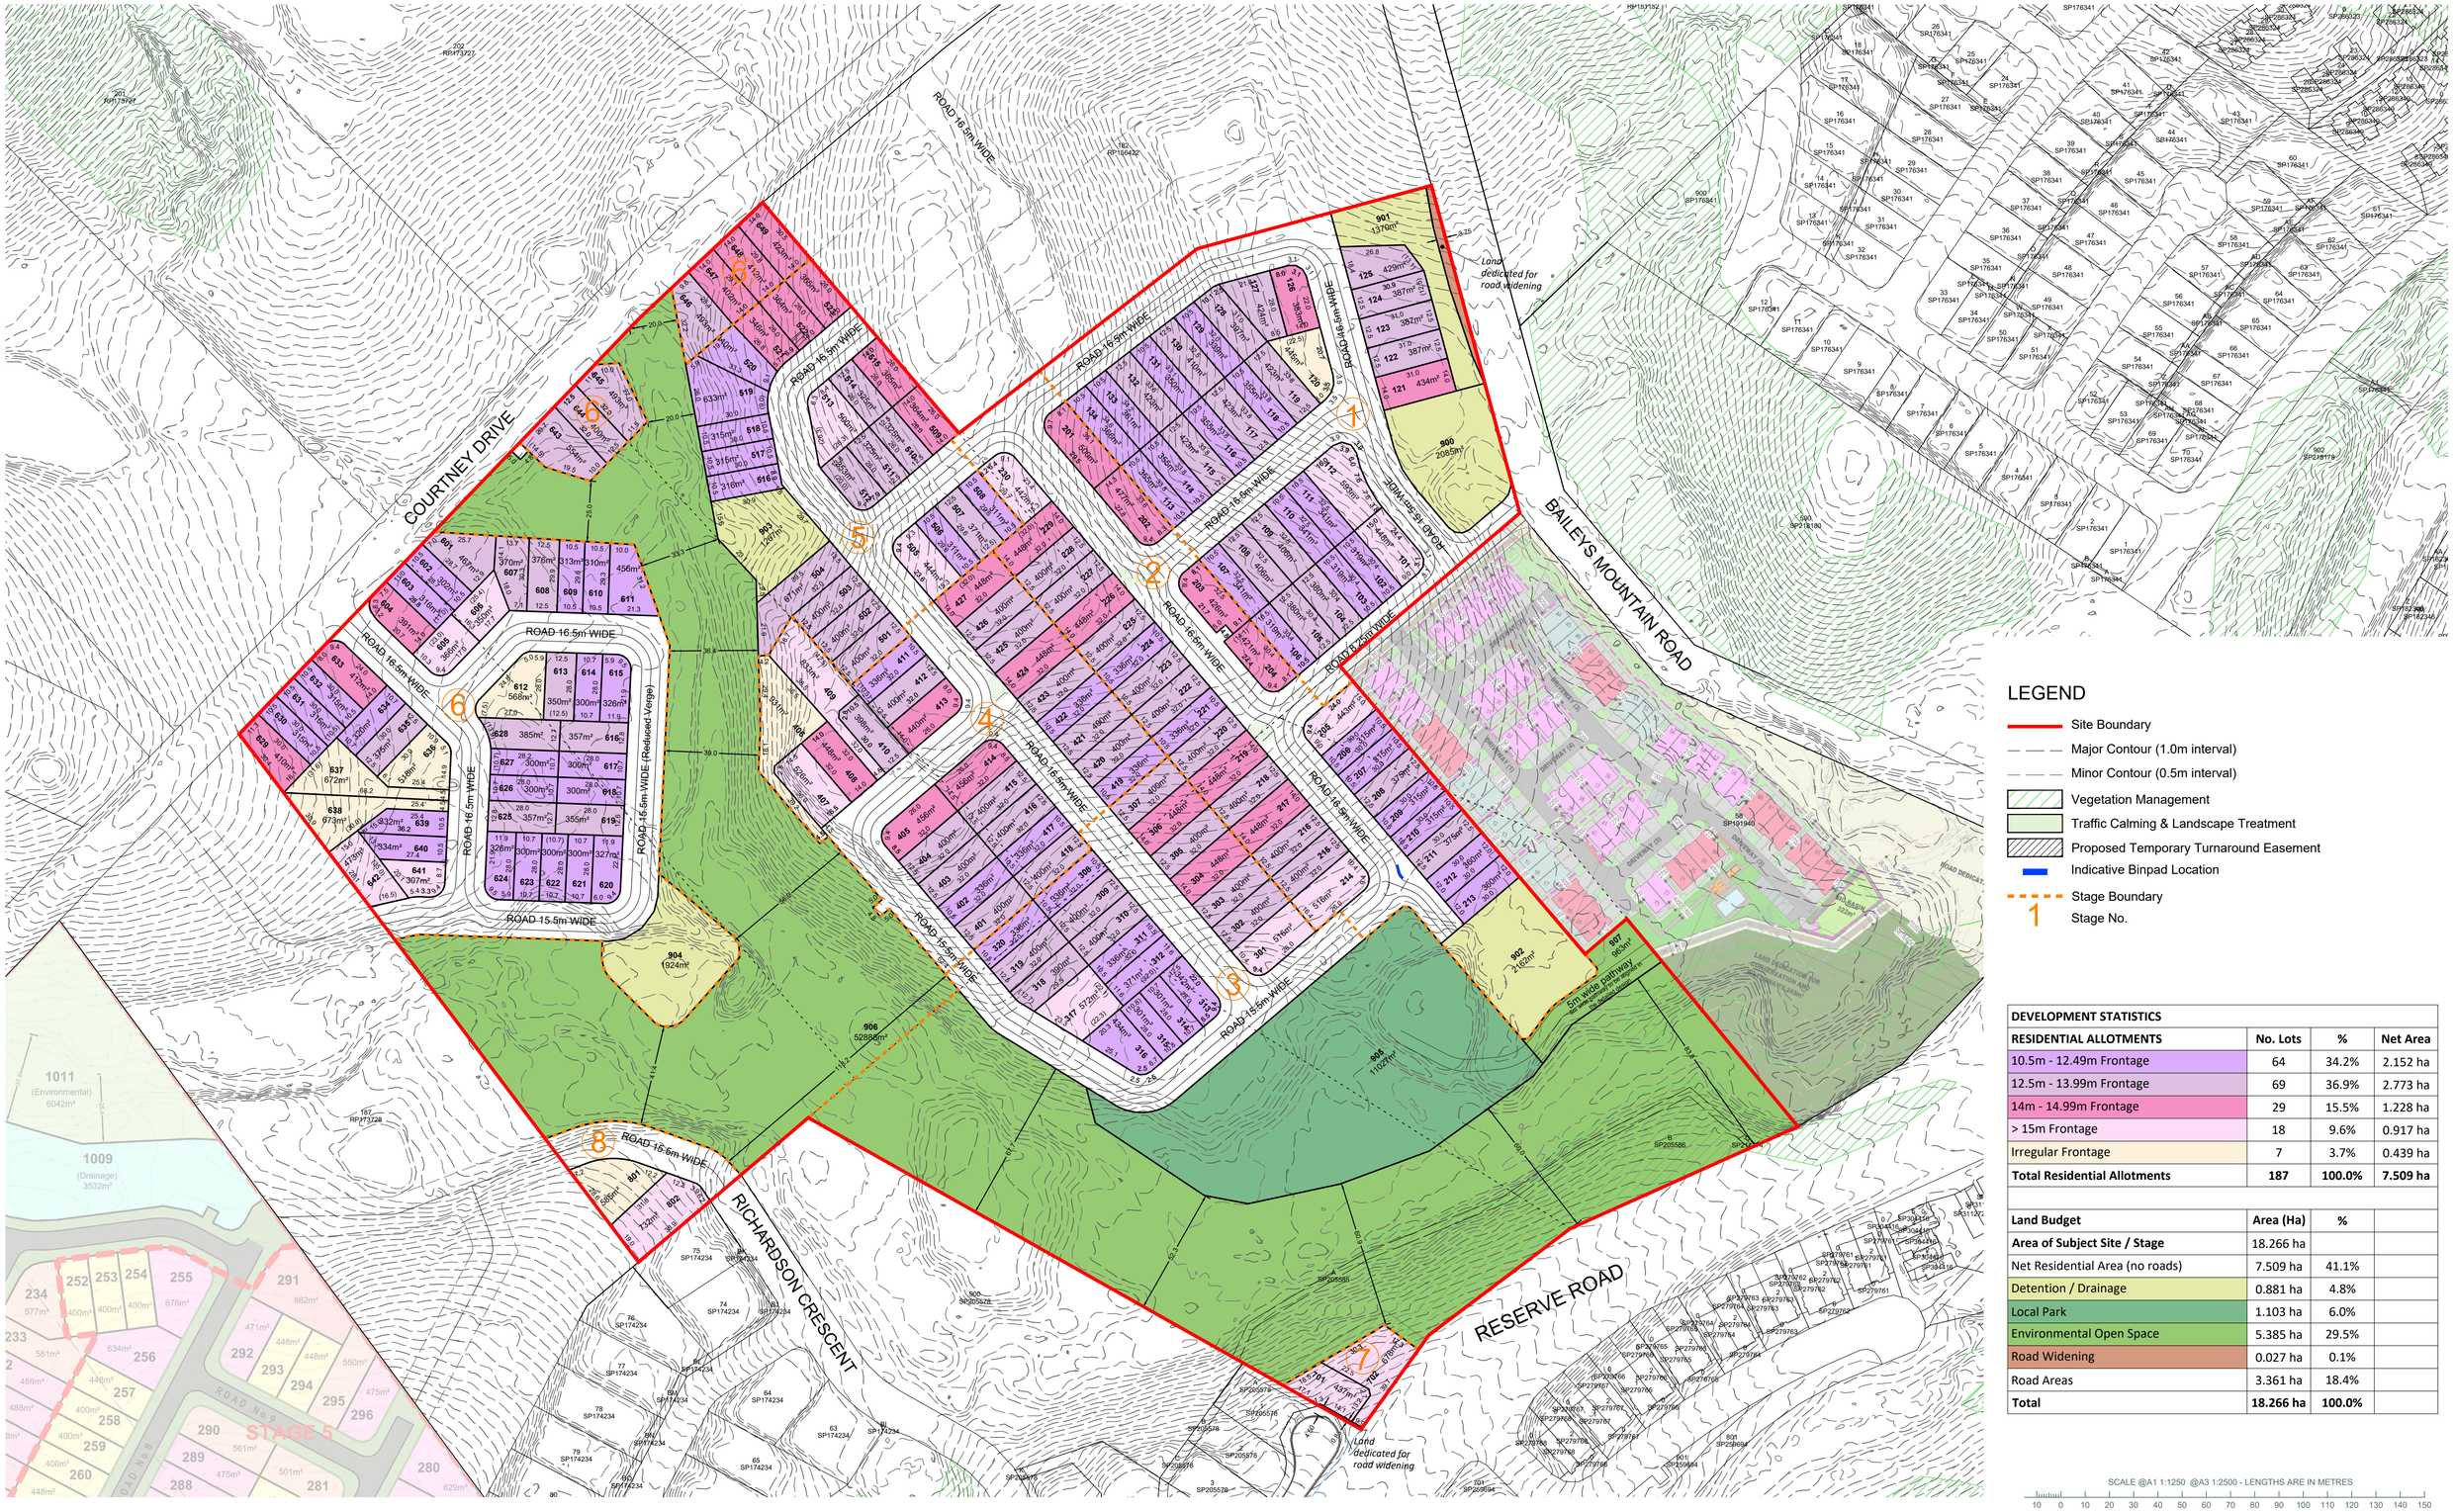

DEVELOPMENT STATISTICS			
RESIDENTIAL ALLOTMENTS	**No. Lots**	**%**	**Net Area**
10.5m - 12.49m Frontage	64	34.2%	2.152 ha
12.5m - 13.99m Frontage	69	36.9%	2.773 ha
14m - 14.99m Frontage	29	15.5%	1.228 ha
> 15m Frontage	18	9.6%	0.917 ha
Irregular Frontage	7	3.7%	0.439 ha
Total Residential Allotments	**187**	**100.0%**	**7.509 ha**

Land Budget	**Area (Ha)**	**%**	
Area of Subject Site / Stage	18.266 ha		
Net Residential Area (no roads)	7.509 ha	41.1%	
Detention / Drainage	0.881 ha	4.8%	
Local Park	1.103 ha	6.0%	
Environmental Open Space	5.385 ha	29.5%	
Road Widening	0.027 ha	0.1%	
Road Areas	3.361 ha	18.4%	
Total	**18.266 ha**	**100.0%**	

SCALE @A1 1:1250 @A3 1:2500 - LENGTHS ARE IN METRES

10 0 10 20 30 40 50 60 70 80 90 100 110 120 130 140 150

Saunders Havill
BOWEN HILLS | SPRINGFIELD
1300 123 744 | saundershavill.com

DISCLAIMER
THIS PLAN WAS PREPARED AS A CONCEPTUAL LAYOUT ONLY. IT IS NOT SUITABLE FOR ANY OTHER PURPOSE. PROPERTY DIMENSIONS, AREAS, LOT NUMBERS, AND OTHER FEATURES ARE BASED ON EXISTING INFORMATION AND MAY NOT HAVE BEEN VERIFIED BY SURVEY. THESE DETAILS MAY CHANGE SUBJECT TO DEVELOPMENT APPROVAL OR FURTHER DESIGN. PAVEMENT AND CENTRELINES SHOWN ARE INDICATIVE ONLY AND ARE SUBJECT TO ENGINEERING DESIGN. THE DESIGNS DOCUMENTED HEREIN REMAIN THE PROPERTY OF SAUNDERS HAVILL GROUP AND MUST NOT BE REPRODUCED OR USED IN WHOLE OR PART WITHOUT WRITTEN PERMISSION. SAUNDERS HAVILL GROUP ACCEPTS NO RESPONSIBILITY FOR ANY USE OR RELIANCE BY THIRD PARTIES. REPRODUCTION WITHOUT THIS NOTE IN FULL RENDERS THE INFORMATION INVALID.

SOURCE
PROJECTION: GDA2020 MGA56
SUBJECT BOUNDARIES: LOT CALCULATIONS BY LANDPARTNERS DATED 25/11/2024

N

CLIENT
NORFOLK ESTATES PTY LTD
ATF SOLANDER INVESTMENT
UNIT TRUST

SITE ADDRESS
41 - 53 COURTNEY DRIVE ,
UPPER COOMERA

RP DESCRIPTION
Lot 183 RP156422, Lot 184 RP173727, Lot 185 on RP173727, Lot 186 on RP173728, Lot 57 on SP214370 & Lot 56 on RP162858, Lot 58 on SP191940

DRAWN
KA

DATE
01/10/2025

DRAWING NO.
11694 P 11 Rev Q - PRO 01

APPENDIX

C

OSKA Consulting Group; Preliminary Bulk Earthworks Layout and Section Plans (Ref: OSK6521- P010 - P019)

BULK EARTHWORKS LEGEND

- 80.0 — FINISHED SURFACE CONTOURS
- 80.0 — EXISTING SURFACE CONTOURS
- 0.0 - 1.6m RETAINING WALL
- 1.6 - 3.0m RETAINING WALL
- STAGE BOUNDARY
- SPLIT LEVEL LOT
- 99 — LOT NUMBER

EXISTING SERVICES LEGEND


- S — EXISTING SEWER MAIN
- W — EXISTING WATER MAIN
- SWD — EXISTING STORMWATER PIPE
- T — EXISTING TELECOMMUNICATIONS CABLE
- E — EXISTING ELECTRICAL CABLE

CUT & FILL LEGEND

EXCAVATION	FILLING
0.0m - 1.0m	0.0m - 1.0m
1.0m - 2.0m	1.0m - 2.0m
2.0m - 3.0m	2.0m - 3.0m
3.0m - 4.0m	3.0m - 4.0m
GREATER THAN 4m	GREATER THAN 4m

APPROVAL ISSUE
NOT FOR CONSTRUCTION
UNLESS STAMPED

CONTRACTOR TO DETERMINE AND LOCATE ALL EXISTING SERVICES PRIOR TO COMMENCEMENT OF WORKS

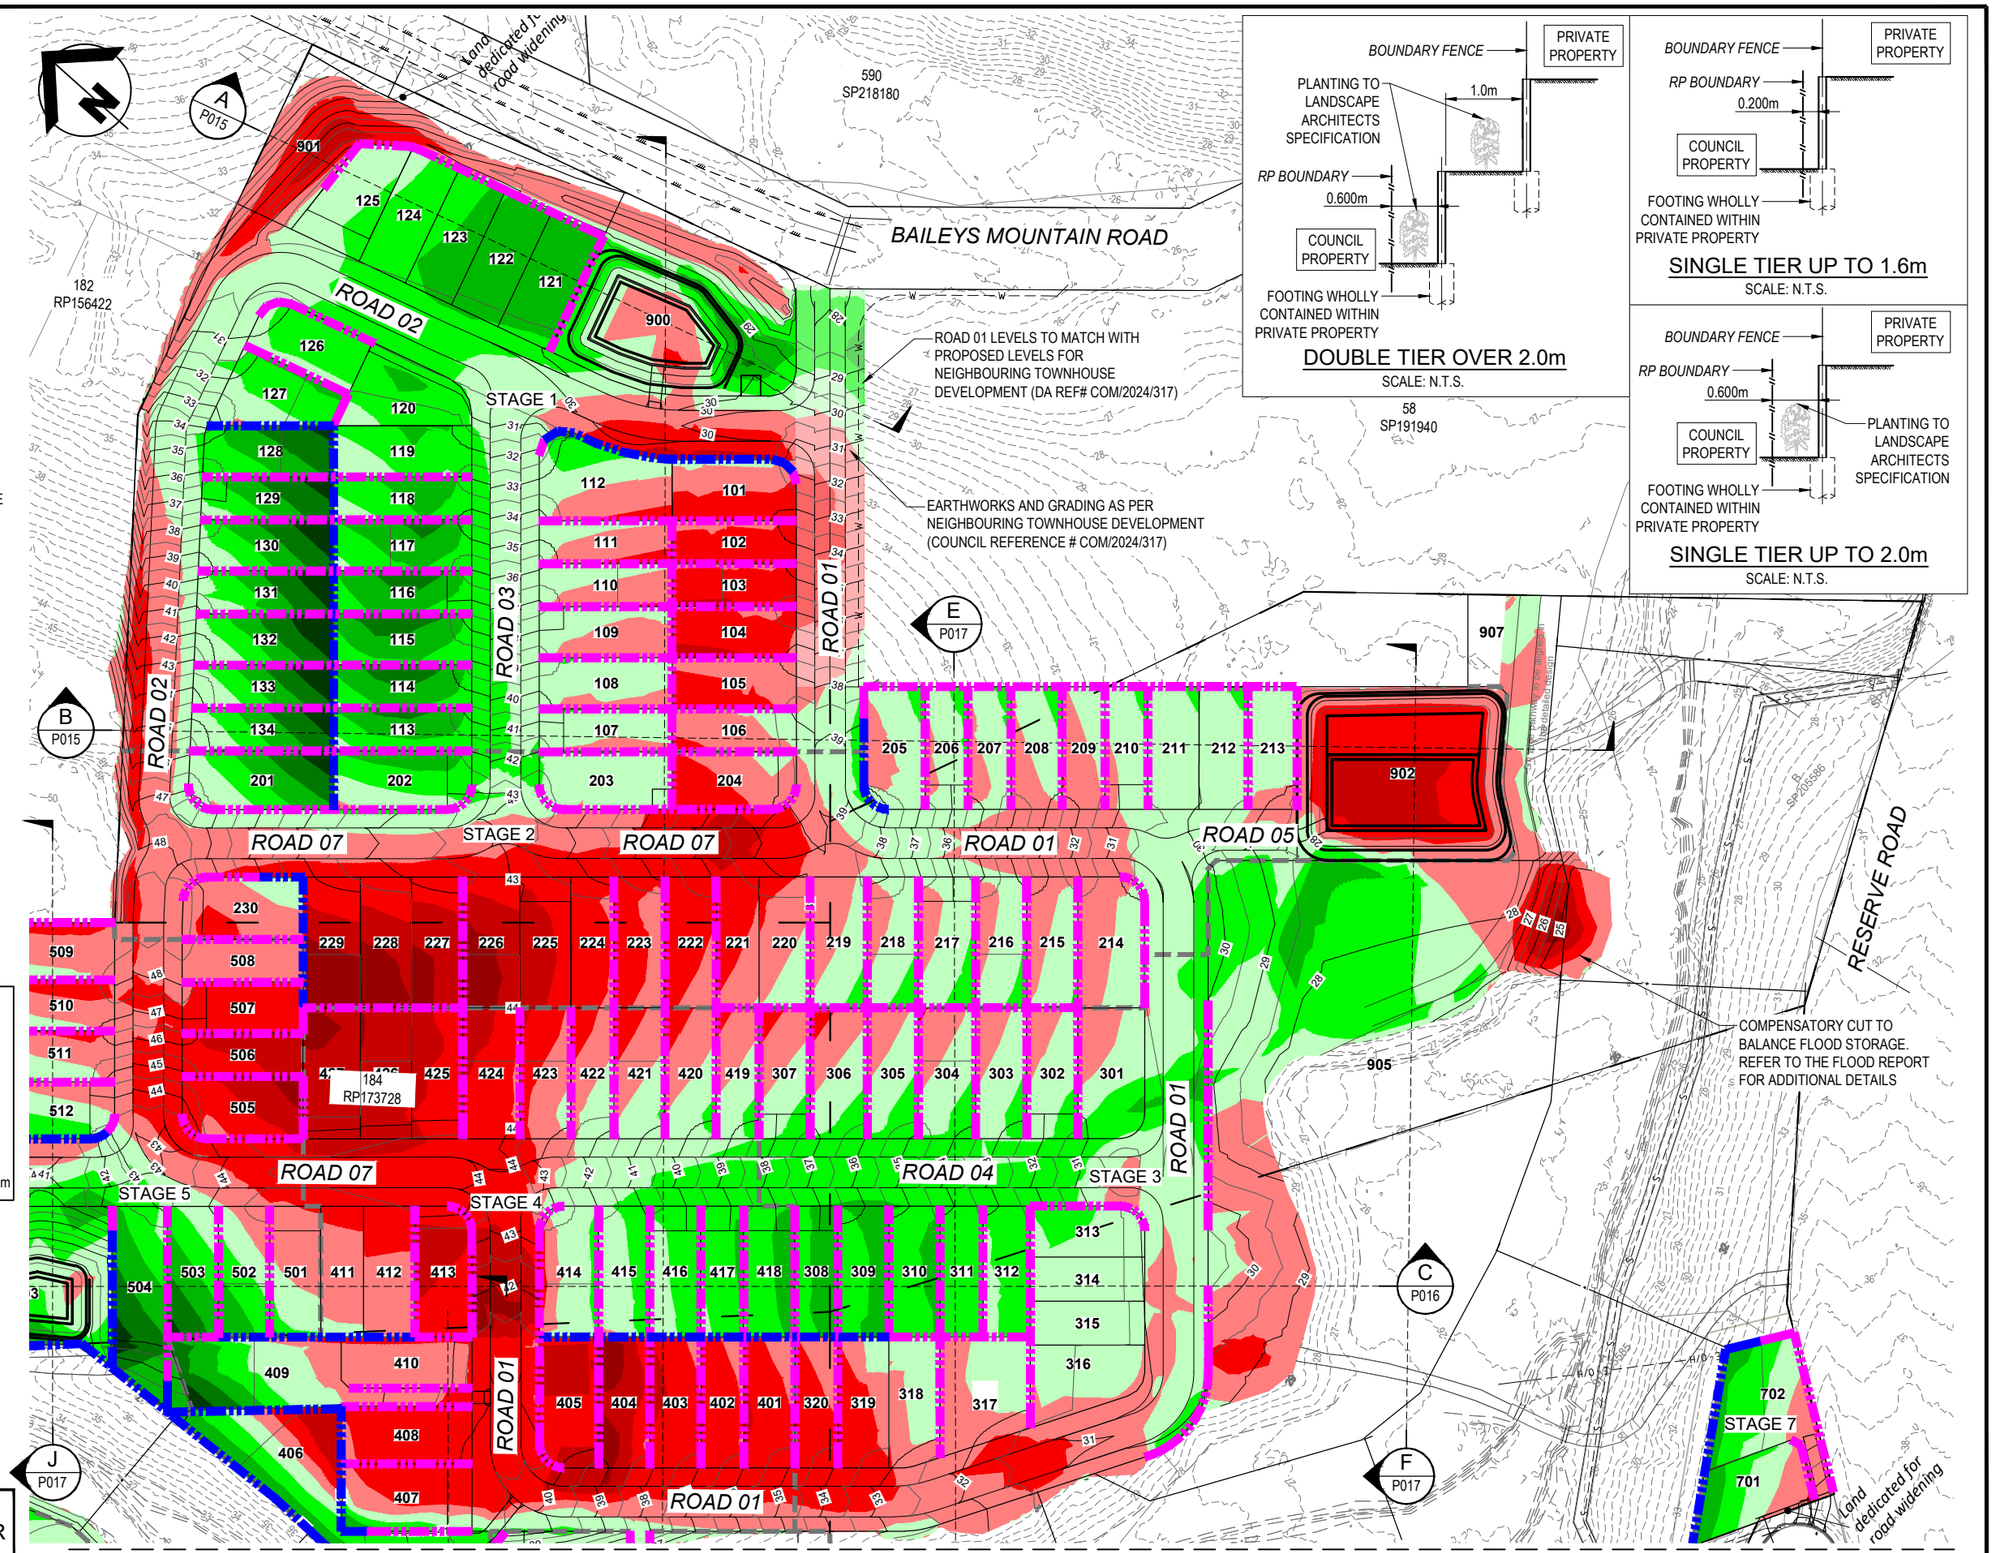

DOUBLE TIER OVER 2.0m
SCALE: N.T.S.

SINGLE TIER UP TO 1.6m
SCALE: N.T.S.

SINGLE TIER UP TO 2.0m
SCALE: N.T.S.

FOR CONTINUATION REFER SHEET 2

ISSUE No.	DATE	AMENDMENT
D	07-11-25	RESPONSE TO FURTHER INFORMATION REQUEST
C	26-06-25	ISSUED FOR REPORT
B	11-12-24	ISSUED FOR APPROVAL
A	06-12-24	ISSUED FOR INFORMATION
2	05-11-24	ISSUED FOR INFORMATION

OSKA CONSULTING GROUP

CLIENT: NORFOLK ESTATES PTY LTD

PROJECT: PROPOSED RESIDENTIAL SUBDIVISION
31-53 COURTNEY DRIVE
UPPER COOMERA, QLD, 4209

DESIGN	DRAWN	APPROVED
DR	MS	DC

TITLE: PRELIMINARY BULK EARTHWORKS PLAN
SHEET 1 OF 2

SCALE: 1:750 AT A1, 1:1500 AT A3 (0, 15, 30, 45, 60m)

PROJECT NO. OSK6521

DWG NO. P010

ISSUE D

BULK EARTHWORKS LEGEND

- 80.0 — FINISHED SURFACE CONTOURS
- 80.0 — EXISTING SURFACE CONTOURS
- 0.0 - 1.6m RETAINING WALL
- 1.6 - 3.0m RETAINING WALL
- STAGE BOUNDARY
- SPLIT LEVEL LOT
- 99 LOT NUMBER

EXISTING SERVICES LEGEND

- S EXISTING SEWER MAIN
- W EXISTING WATER MAIN
- SWD EXISTING STORMWATER PIPE
- T EXISTING TELECOMMUNICATIONS CABLE
- E EXISTING ELECTRICAL CABLE

CUT & FILL LEGEND

EXCAVATION	FILLING
0.0m - 1.0m	0.0m - 1.0m
1.0m - 2.0m	1.0m - 2.0m
2.0m - 3.0m	2.0m - 3.0m
3.0m - 4.0m	3.0m - 4.0m
GREATER THAN 4m	GREATER THAN 4m

APPROVAL ISSUE
NOT FOR CONSTRUCTION
UNLESS STAMPED

CONTRACTOR TO DETERMINE AND LOCATE ALL EXISTING SERVICES PRIOR TO COMMENCEMENT OF WORKS

FOR CONTINUATION REFER SHEET 1



ISSUE No.	DATE	AMENDMENT
D	07-11-25	RESPONSE TO FURTHER INFORMATION REQUEST
C	26-06-25	ISSUED FOR REPORT
B	11-12-24	ISSUED FOR APPROVAL
A	06-12-24	ISSUED FOR INFORMATION
2	05-11-24	ISSUED FOR INFORMATION

OSKA CONSULTING GROUP

CLIENT: NORFOLK ESTATES PTY LTD

PROJECT: PROPOSED RESIDENTIAL SUBDIVISION
31-53 COURTNEY DRIVE
UPPER COOMERA, QLD, 4209

DESIGN	DRAWN	APPROVED
DR	MS	DC

TITLE: PRELIMINARY BULK EARTHWORKS PLAN
SHEET 2 OF 2

SCALE: 1:750 AT A1
1:1500 AT A3
0 15 30 45 60m

PROJECT NO. OSK6521


DWG NO. P011

ISSUE D


LEGEND


DESIGN SURFACE

EXISTING SURFACE

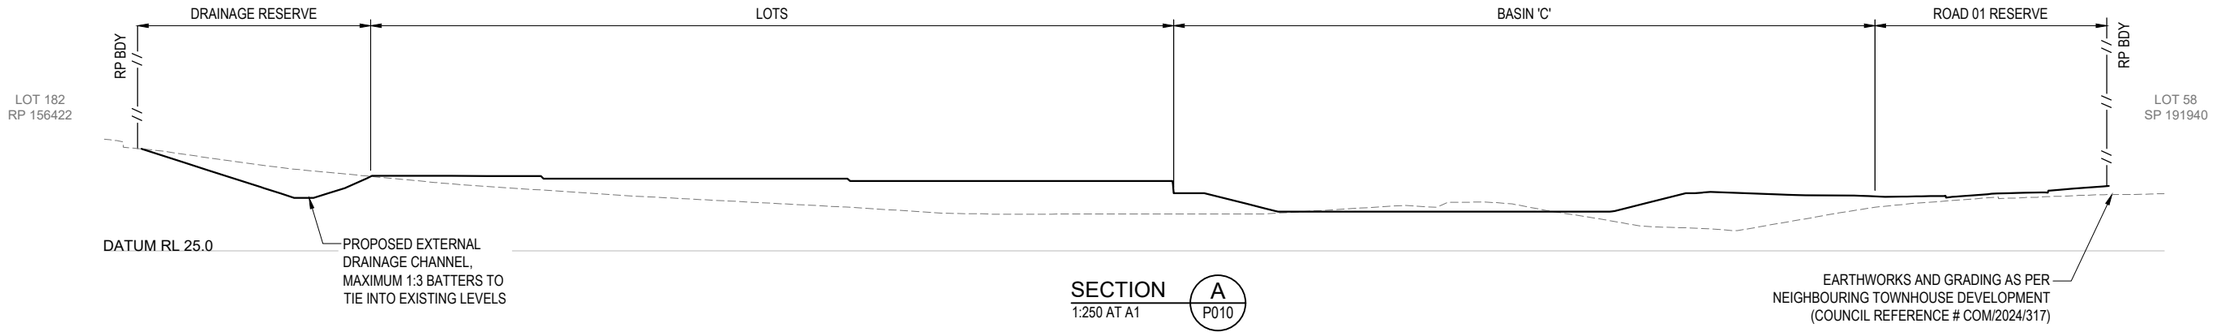

SECTION A
1:250 AT A1
P010

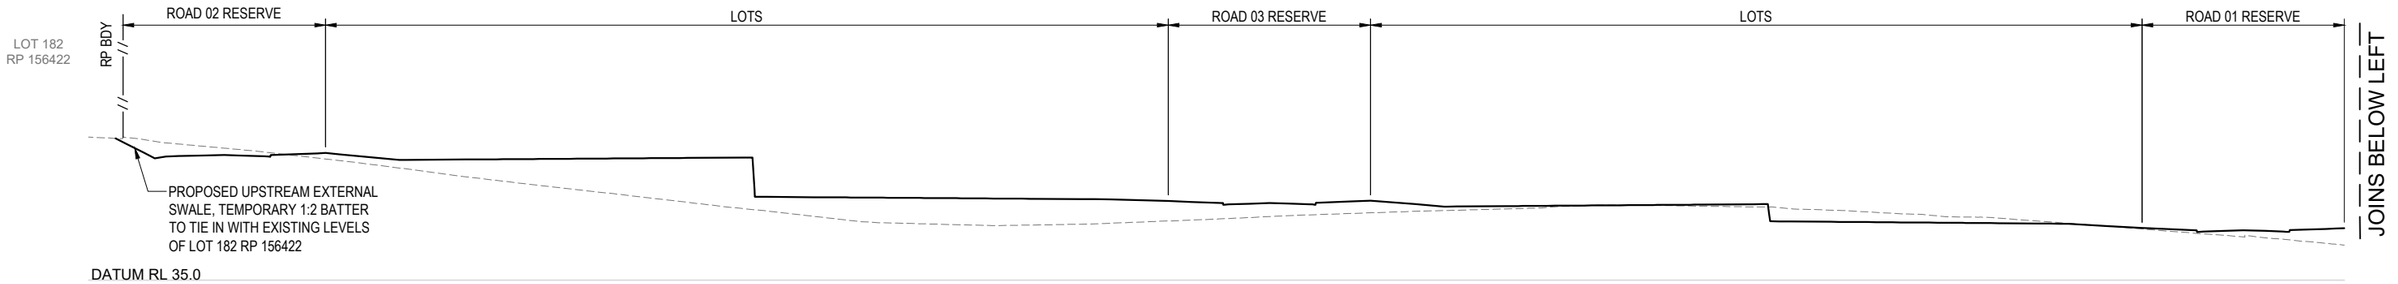

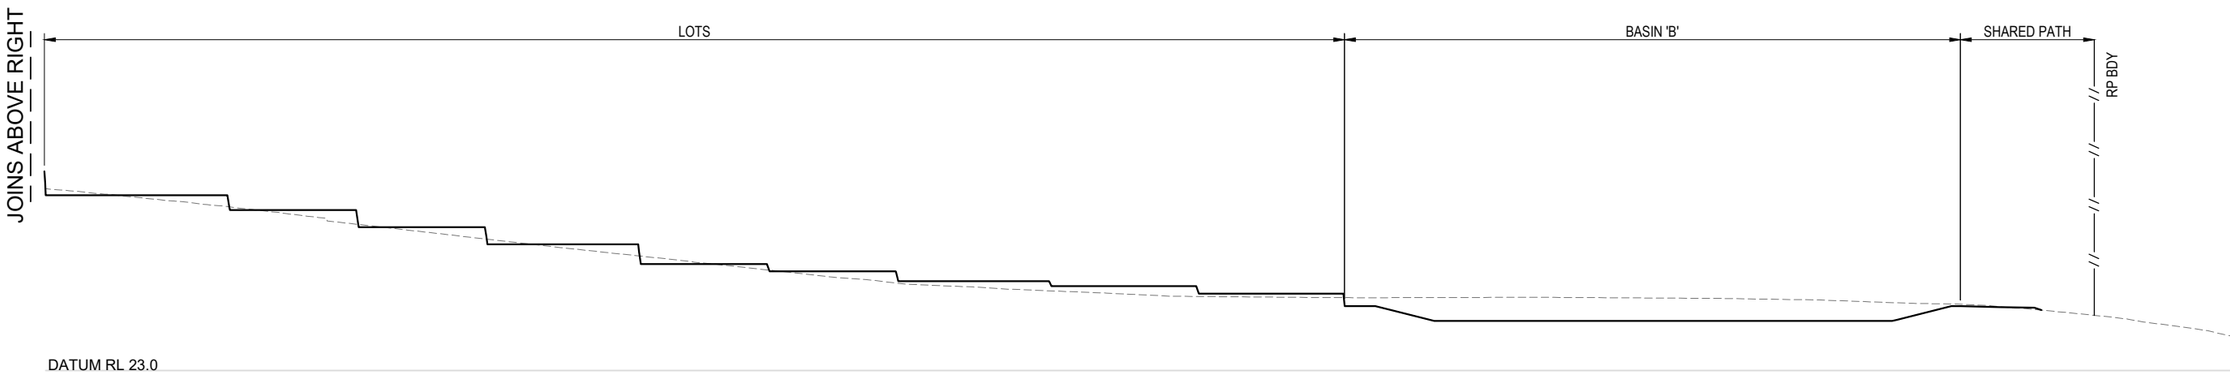

SECTION B
1:250 AT A1
P010

APPROVAL ISSUE
NOT FOR CONSTRUCTION
UNLESS STAMPED

CONTRACTOR TO DETERMINE AND LOCATE ALL EXISTING SERVICES PRIOR TO COMMENCEMENT OF WORKS

ISSUE No.	DATE	AMENDMENT
D	07-11-25	RESPONSE TO FURTHER INFORMATION REQUEST
C	26-06-25	ISSUED FOR REPORT
B	11-12-24	ISSUED FOR APPROVAL
A	06-12-24	ISSUED FOR INFORMATION

OSKA CONSULTING GROUP

CLIENT: NORFOLK ESTATES PTY LTD

PROJECT: PROPOSED RESIDENTIAL SUBDIVISION
31-53 COURTNEY DRIVE
UPPER COOMERA, QLD, 4209

DESIGN	DRAWN	APPROVED
DR	MS	DC

TITLE: PRELIMINARY BULK EARTHWORKS SITE SECTIONS - SHEET 1 OF 5

SCALE: 1:250 AT A1, 1:500 AT A3 — 0 5 10 15 20m

PROJECT NO. OSK6521


DWG NO. P015

ISSUE D


LEGEND

DESIGN SURFACE

EXISTING SURFACE

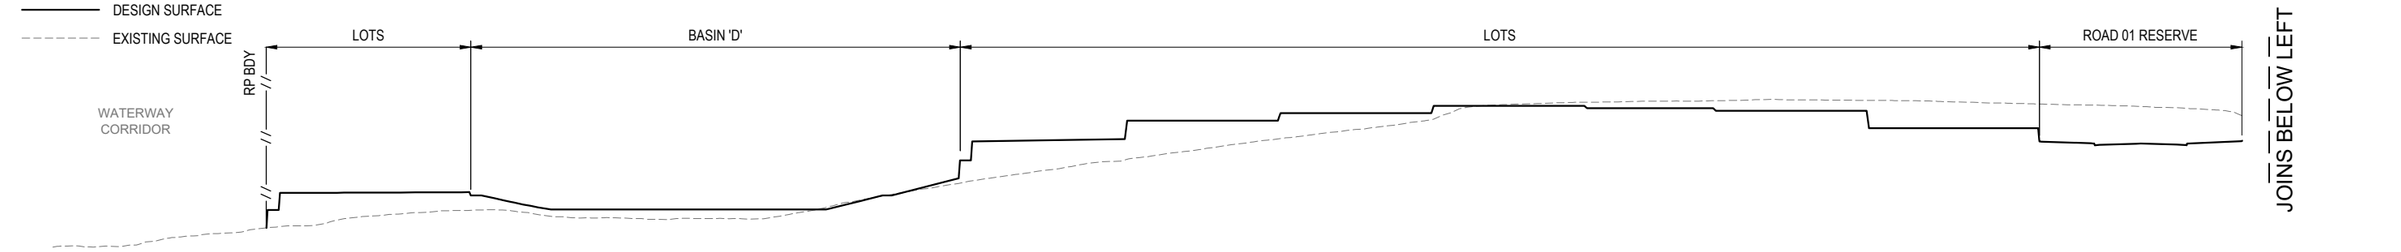

SECTION C
1:250 AT A1 P010

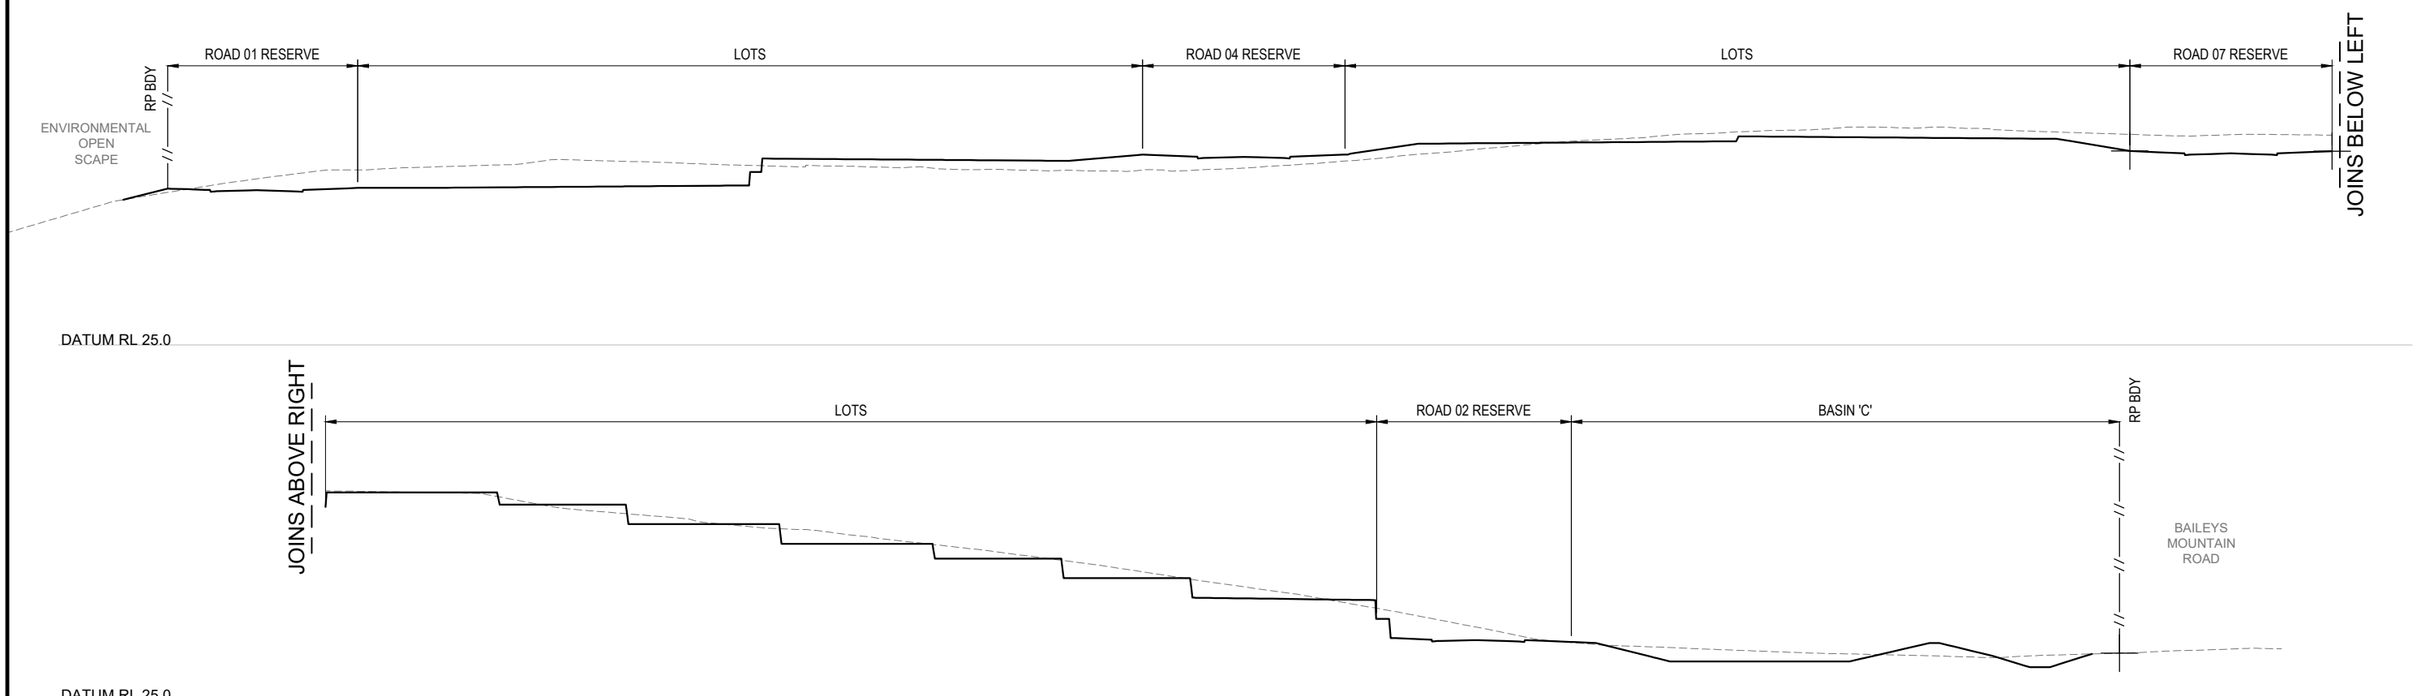

SECTION D
1:250 AT A1 P011

CONTRACTOR TO DETERMINE AND LOCATE ALL EXISTING SERVICES PRIOR TO COMMENCEMENT OF WORKS

APPROVAL ISSUE
NOT FOR CONSTRUCTION UNLESS STAMPED

ISSUE No.	DATE	AMENDMENT
D	07-11-25	RESPONSE TO FURTHER INFORMATION REQUEST
C	26-06-25	ISSUED FOR REPORT
B	11-12-24	ISSUED FOR APPROVAL
A	06-12-24	ISSUED FOR INFORMATION

OSKA CONSULTING GROUP

CLIENT: NORFOLK ESTATES PTY LTD

PROJECT: PROPOSED RESIDENTIAL SUBDIVISION
31-53 COURTNEY DRIVE
UPPER COOMERA, QLD, 4209

DESIGN	DRAWN	APPROVED
DR	MS	DC

TITLE: PRELIMINARY BULK EARTHWORKS SITE SECTIONS - SHEET 2 OF 5

SCALE: 1:250 AT A1, 1:500 AT A3 (0 5 10 15 20m)

PROJECT NO. OSK6521


DWG NO. P016


ISSUE D

LEGEND


DESIGN SURFACE

EXISTING SURFACE

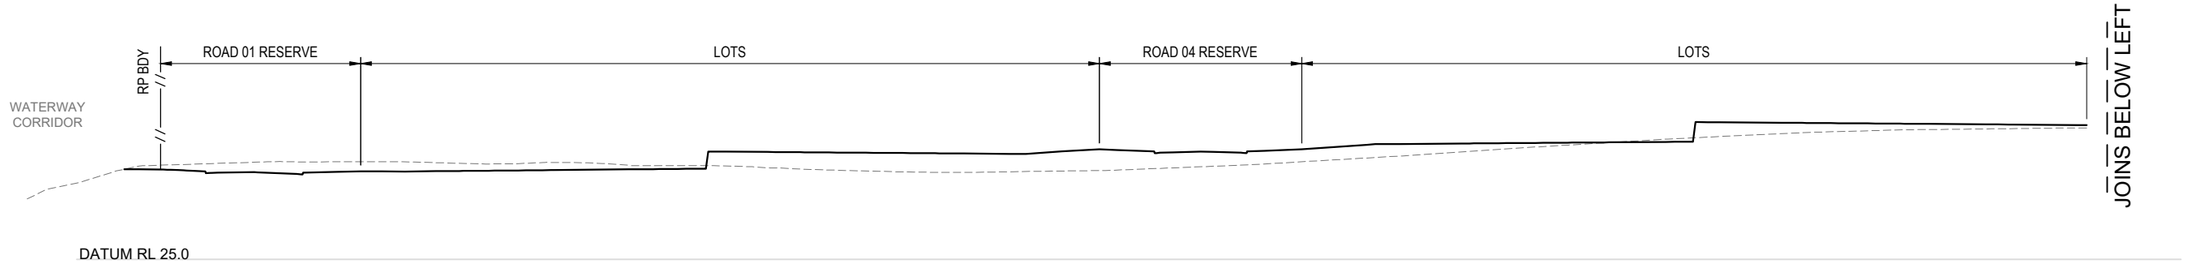

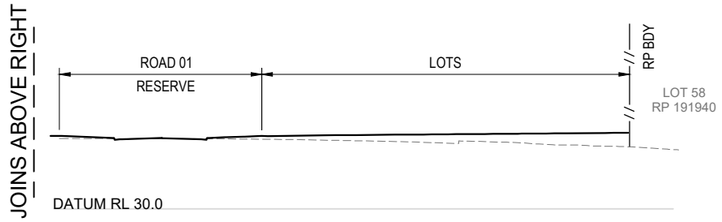

SECTION E
1:250 AT A1
P010

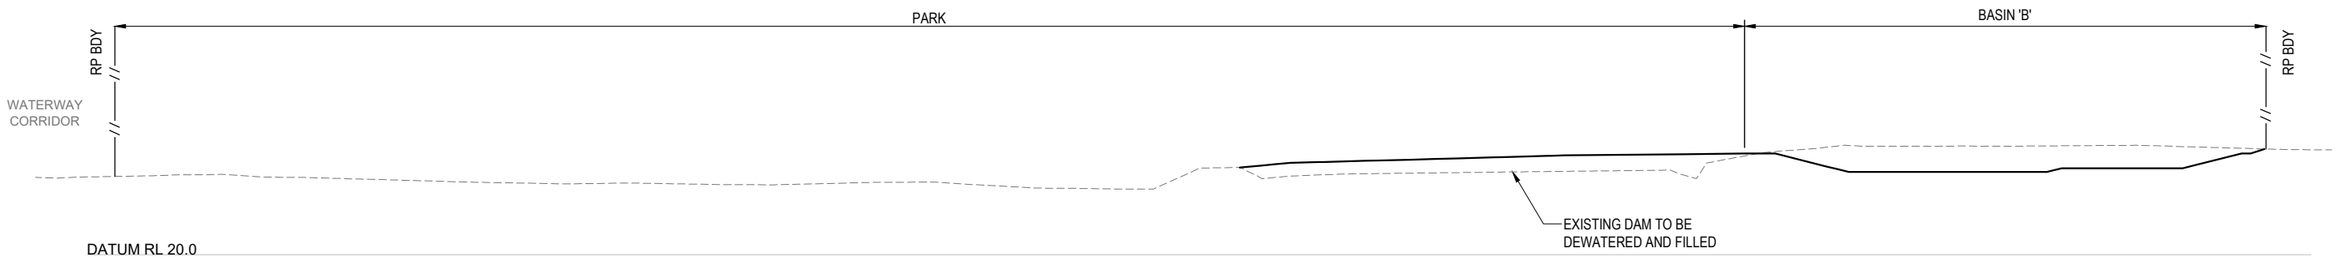

SECTION F
1:250 AT A1
P010

APPROVAL ISSUE
NOT FOR CONSTRUCTION UNLESS STAMPED

CONTRACTOR TO DETERMINE AND LOCATE ALL EXISTING SERVICES PRIOR TO COMMENCEMENT OF WORKS

ISSUE No.	DATE	AMENDMENT
D	07-11-25	RESPONSE TO FURTHER INFORMATION REQUEST
C	26-06-25	ISSUED FOR REPORT
B	11-12-24	ISSUED FOR APPROVAL
A	06-12-24	ISSUED FOR INFORMATION

OSKA CONSULTING GROUP

CLIENT: NORFOLK ESTATES PTY LTD

PROJECT: PROPOSED RESIDENTIAL SUBDIVISION
31-53 COURTNEY DRIVE
UPPER COOMERA, QLD, 4209

DESIGN	DRAWN	APPROVED
DR	MS	DC

TITLE: PRELIMINARY BULK EARTHWORKS SITE SECTIONS - SHEET 3 OF 5

SCALE: 1:250 AT A1, 1:500 AT A3 (0 5 10 15 20m)

PROJECT NO. OSK6521


DWG NO. P017


ISSUE D

LEGEND


DESIGN SURFACE


EXISTING SURFACE

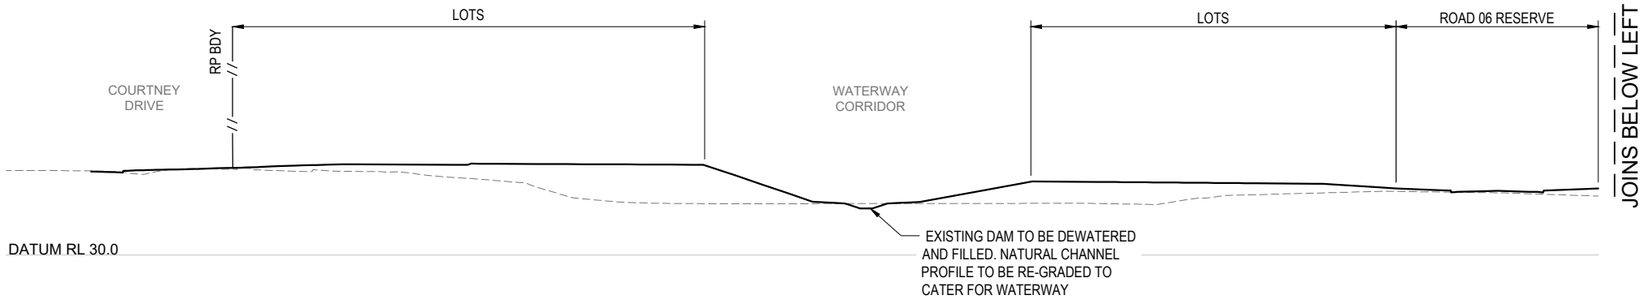

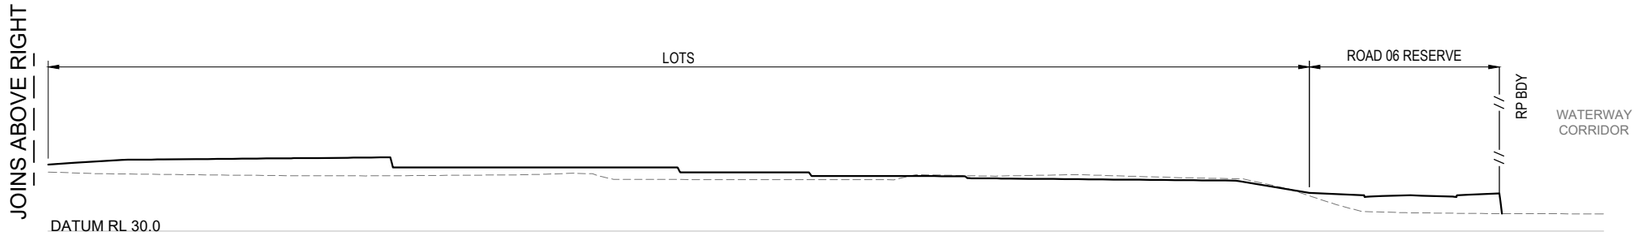

SECTION G
1:250 AT A1 P011

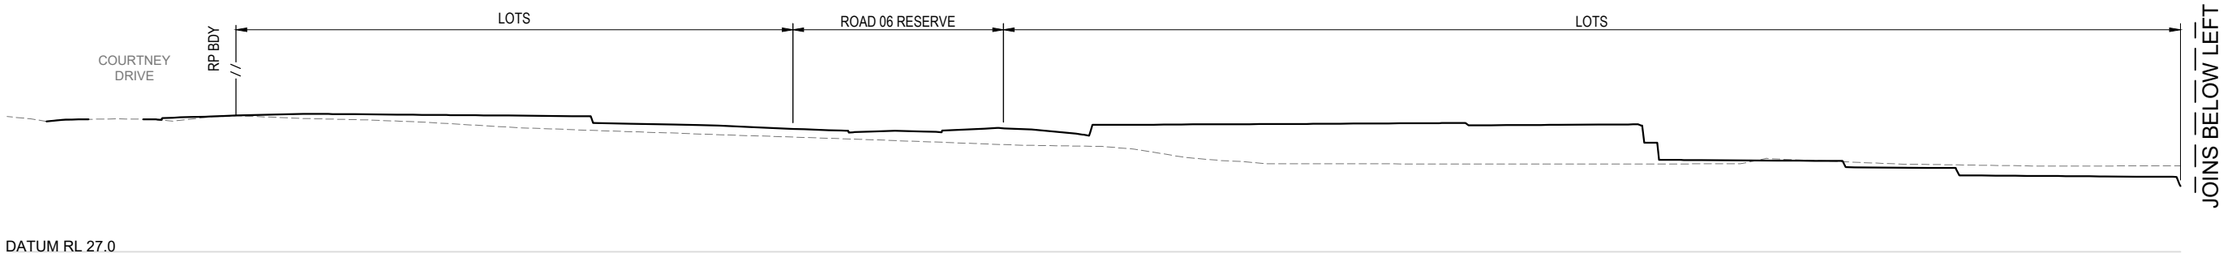

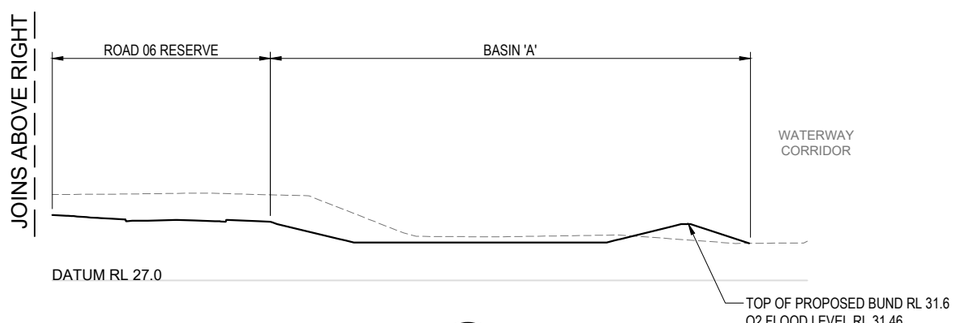

SECTION H
1:250 AT A1 P011

APPROVAL ISSUE
NOT FOR CONSTRUCTION UNLESS STAMPED

CONTRACTOR TO DETERMINE AND LOCATE ALL EXISTING SERVICES PRIOR TO COMMENCEMENT OF WORKS

ISSUE No.	DATE	AMENDMENT
D	07-11-25	RESPONSE TO FURTHER INFORMATION REQUEST
C	26-06-25	ISSUED FOR REPORT
B	11-12-24	ISSUED FOR APPROVAL
A	06-12-24	ISSUED FOR INFORMATION

OSKA CONSULTING GROUP

CLIENT: NORFOLK ESTATES PTY LTD

PROJECT: PROPOSED RESIDENTIAL SUBDIVISION
31-53 COURTNEY DRIVE
UPPER COOMERA, QLD, 4209

DESIGN	DRAWN	APPROVED
DR	MS	DC

TITLE: PRELIMINARY BULK EARTHWORKS SITE SECTIONS - SHEET 4 OF 5

SCALE: 1:250 AT A1, 1:500 AT A3 — 0 5 10 15 20m

PROJECT NO. OSK6521

DWG NO. P018

ISSUE D


LEGEND

DESIGN SURFACE

EXISTING SURFACE



SECTION I
1:250 AT A1 P011

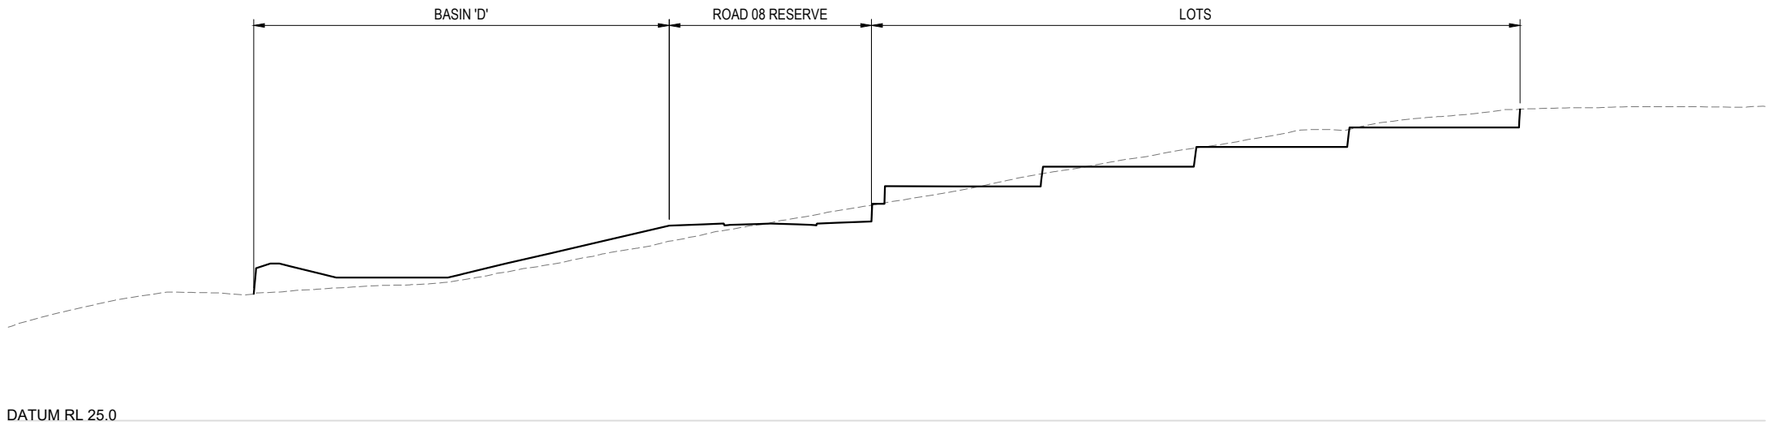

SECTION J
1:250 AT A1 P011

APPROVAL ISSUE
NOT FOR CONSTRUCTION UNLESS STAMPED

CONTRACTOR TO DETERMINE AND LOCATE ALL EXISTING SERVICES PRIOR TO COMMENCEMENT OF WORKS

ISSUE No.	DATE	AMENDMENT
D	07-11-25	RESPONSE TO FURTHER INFORMATION REQUEST
C	26-06-25	ISSUED FOR REPORT
B	11-12-24	ISSUED FOR APPROVAL
A	06-12-24	ISSUED FOR INFORMATION

OSKA CONSULTING GROUP

CLIENT: NORFOLK ESTATES PTY LTD

PROJECT: PROPOSED RESIDENTIAL SUBDIVISION
31-53 COURTNEY DRIVE
UPPER COOMERA, QLD, 4209

DESIGN	DRAWN	APPROVED
DR	MS	DC

TITLE: PRELIMINARY BULK EARTHWORKS SITE SECTIONS - SHEET 5 OF 5

SCALE: 1:250 AT A1, 1:500 AT A3 (0 5 10 15 20m)

PROJECT NO. OSK6521

DWG NO. P019

ISSUE D

APPENDIX

D

OSKA Consulting Group; Preliminary Roadworks Plan (Ref: OSK6521-P020 - P030)

ROADWORKS LEGEND

- FINISHED SURFACE CONTOURS
- EXISTING SURFACE CONTOURS
- ROAD CONTROL LINE
- PROPOSED PAVEMENT
- INDICATIVE DRIVEWAY LOCATION
- PROPOSED BASIN MAINTENANCE ACCESS
- STAGE BOUNDARY
- CONCRETE BIN PADS
- PROPOSED SWALE
- EXISTING ACCESS AND CULVERTS TO BE REMOVED

EXISTING SERVICES LEGEND

- EXISTING SEWER MAIN
- EXISTING WATER MAIN
- EXISTING STORMWATER PIPE
- EXISTING TELECOMMUNICATIONS CABLE
- EXISTING ELECTRICAL CABLE

PROPOSED 6.0m WIDE ROAD ALONG NORTHERN BOUNDARY OF DEVELOPMENT TO ALLOW FOR THE CONSTRUCTION OF A TEMPORARY SWALE DRAIN TO DIVERT THE UPSTREAM CATCHMENT

PROPOSED ROAD WIDENING DEDICATION EXTENTS

Land dedicated for road widening

BAILEYS MOUNTAIN ROAD

BAILEYS MOUNTAIN ROAD INTERSECTION TO BE COMPLETED BY NEIGHBOURING DEVELOPMENT (COUNCIL REFERENCE # COM/2024/317)

ROADWORKS AS PER NEIGHBOURING TOWNHOUSE DEVELOPMENT (COUNCIL REFERENCE # COM/2024/317)

RESERVE ROAD

ROAD 01 · ROAD 02 · ROAD 03 · ROAD 04 · ROAD 05 · ROAD 07

STAGE 1 · STAGE 2 · STAGE 3 · STAGE 4 · STAGE 5 · STAGE 7

590 SP218180 · 182 RP156422 · 58 SP191940 · 184 RP173728 · SP205586

FOR CONTINUATION REFER SHEET 2

APPROVAL ISSUE
NOT FOR CONSTRUCTION UNLESS STAMPED

CONTRACTOR TO DETERMINE AND LOCATE ALL EXISTING SERVICES PRIOR TO COMMENCEMENT OF WORKS

ISSUE No.	DATE	AMENDMENT
D	07-11-25	RESPONSE TO FURTHER INFORMATION REQUEST
C	26-06-25	ISSUED FOR REPORT
B	11-12-24	ISSUED FOR APPROVAL
A	06-12-24	ISSUED FOR INFORMATION
1	31-10-24	ISSUED FOR INFORMATION

OSKA CONSULTING GROUP

CLIENT: NORFOLK ESTATES PTY LTD

PROJECT: PROPOSED RESIDENTIAL SUBDIVISION
31-53 COURTNEY DRIVE
UPPER COOMERA, QLD, 4209

DESIGN	DRAWN	APPROVED
DR	MS	DC

TITLE: PRELIMINARY ROADWORKS LAYOUT PLAN SHEET 1 OF 2

SCALE: 1:750 AT A1 · 1:1500 AT A3 · 0 15 30 45 60m

PROJECT NO. OSK6521

DWG NO. P020

ISSUE D


ROADWORKS LEGEND

- 80.0 — FINISHED SURFACE CONTOURS
- 80.0 — EXISTING SURFACE CONTOURS
- ROAD CONTROL LINE
- PROPOSED PAVEMENT
- INDICATIVE DRIVEWAY LOCATION
- PROPOSED BASIN MAINTENANCE ACCESS
- STAGE BOUNDARY
- CONCRETE BIN PADS
- PROPOSED SWALE
- EXISTING ACCESS AND CULVERTS TO BE REMOVED

EXISTING SERVICES LEGEND

- S — EXISTING SEWER MAIN
- W — EXISTING WATER MAIN
- SWD — EXISTING STORMWATER PIPE
- T — EXISTING TELECOMMUNICATIONS CABLE
- E — EXISTING ELECTRICAL CABLE

FOR CONTINUATION REFER SHEET 1

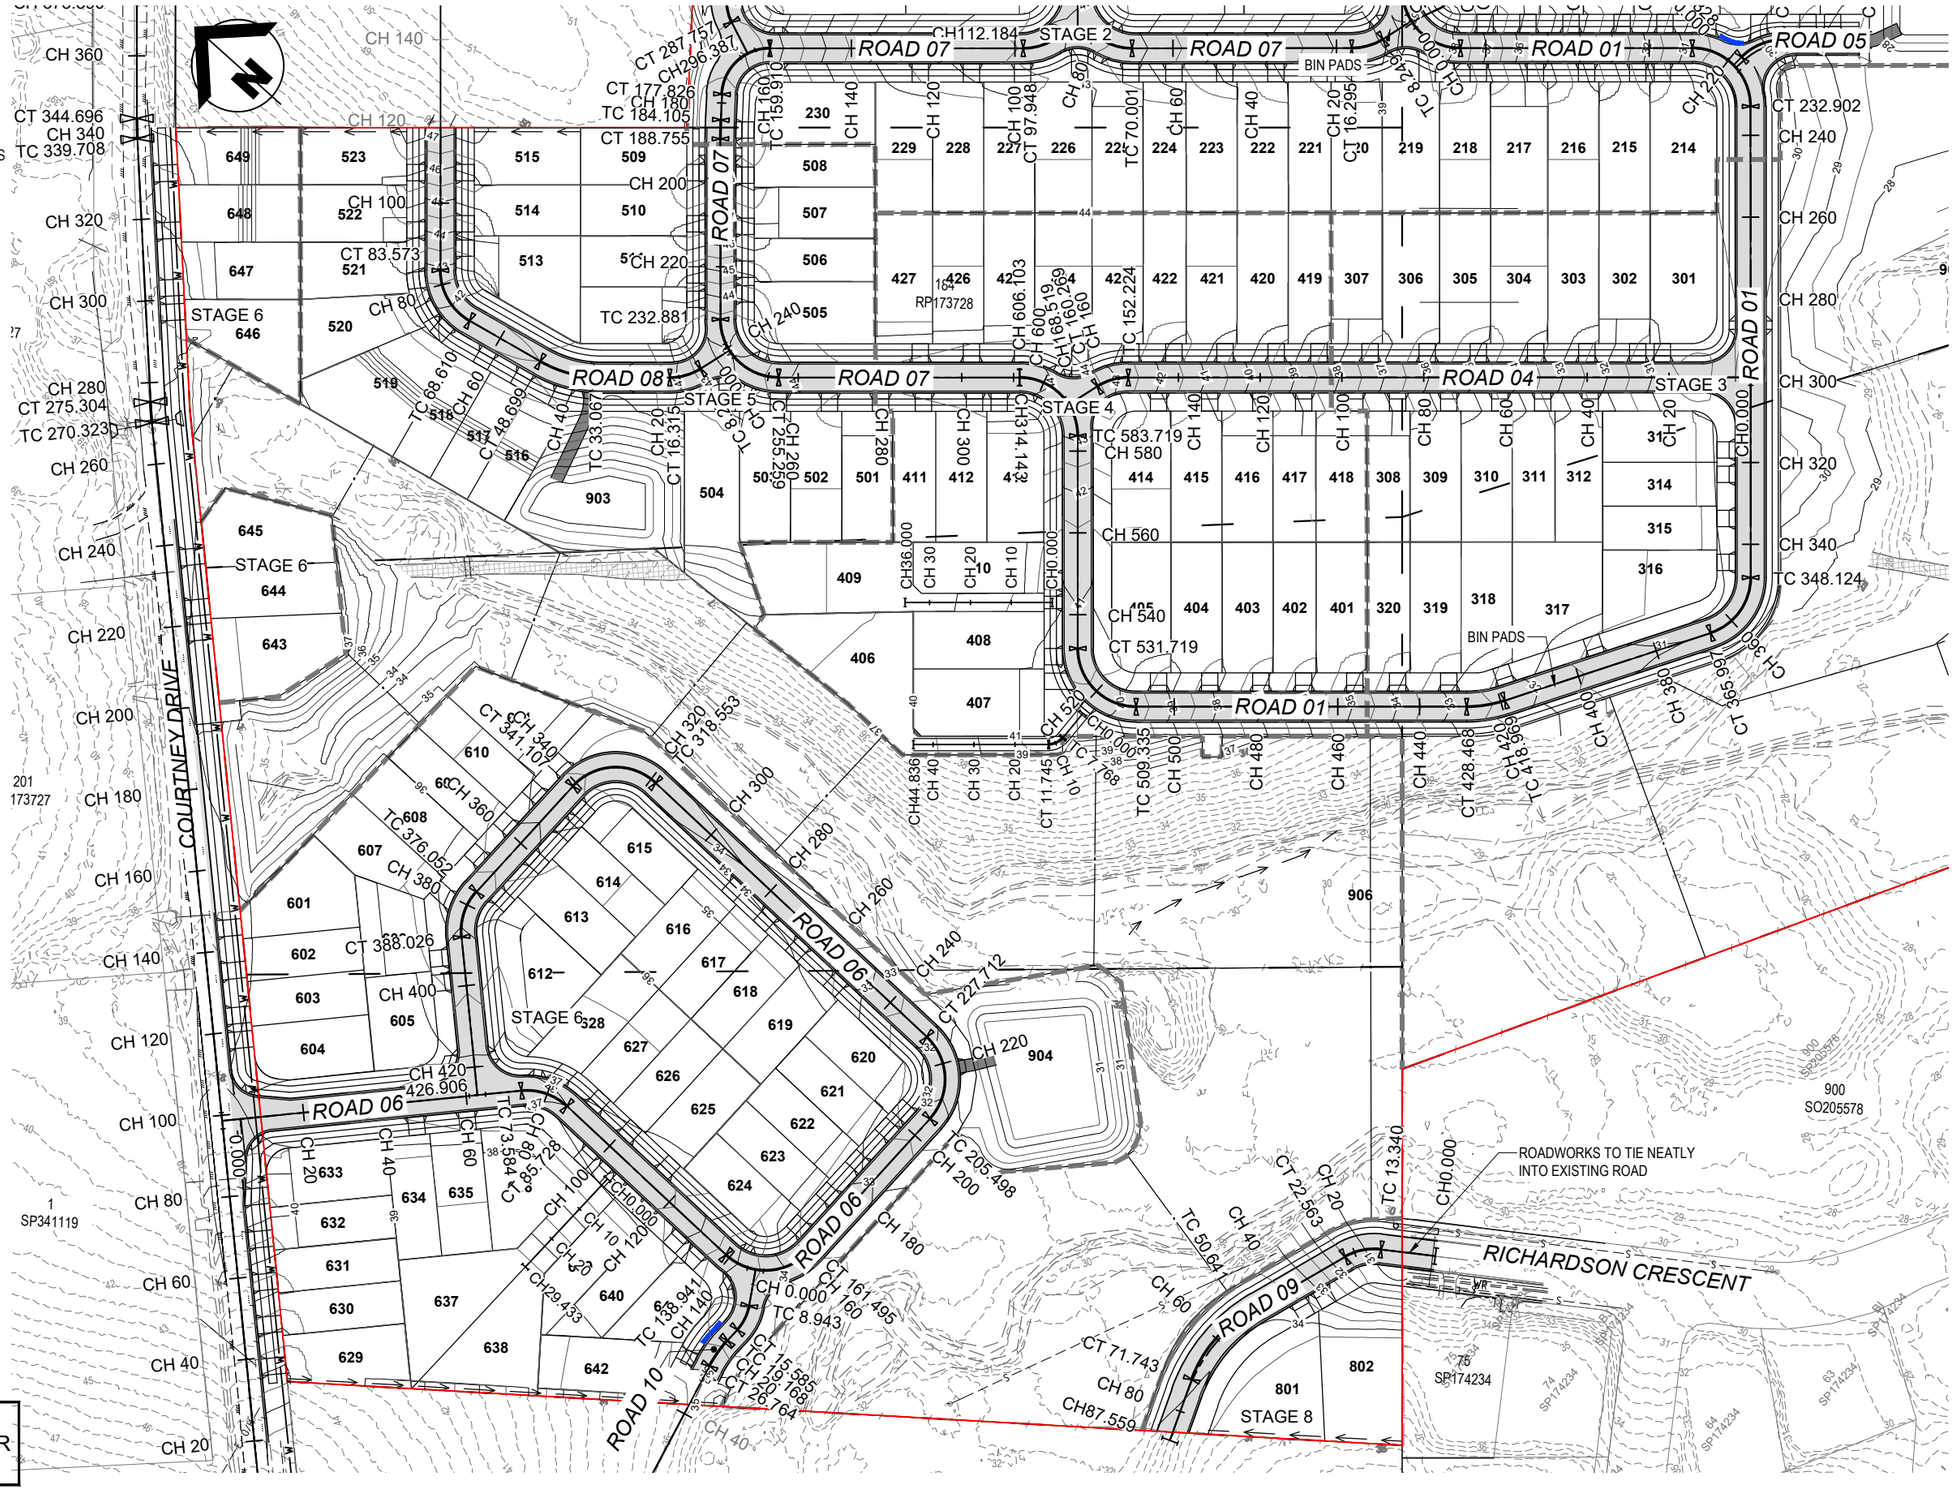

APPROVAL ISSUE
NOT FOR CONSTRUCTION UNLESS STAMPED

CONTRACTOR TO DETERMINE AND LOCATE ALL EXISTING SERVICES PRIOR TO COMMENCEMENT OF WORKS

ISSUE No.	DATE	AMENDMENT
D	07-11-25	RESPONSE TO FURTHER INFORMATION REQUEST
C	26-06-25	ISSUED FOR REPORT
B	11-12-24	ISSUED FOR APPROVAL
A	06-12-24	ISSUED FOR INFORMATION
1	31-10-24	ISSUED FOR INFORMATION

OSKA CONSULTING GROUP

CLIENT: NORFOLK ESTATES PTY LTD

PROJECT: PROPOSED RESIDENTIAL SUBDIVISION
31-53 COURTNEY DRIVE
UPPER COOMERA, QLD, 4209

DESIGN	DRAWN	APPROVED
DR	MS	DC

TITLE: PRELIMINARY ROADWORKS LAYOUT PLAN SHEET 2 OF 2

SCALE: 1:750 AT A1, 1:1500 AT A3 (0, 15, 30, 45, 60m)

PROJECT NO.: OSK6521

DWG NO.: P021


ISSUE: D

ROADWORKS LEGEND

- 80.0 — FINISHED SURFACE CONTOURS
- 80.0 — EXISTING SURFACE CONTOURS
- ROAD CONTROL LINE
- PROPOSED PAVEMENT
- B1 — PROPOSED BARRIER KERB & CHANNEL TYPE 'B1'
- ER2 — PROPOSED EDGE RESTRAINT TYPE 'ER2'


EXISTING SERVICES LEGEND

- S — EXISTING SEWER MAIN
- W — EXISTING WATER MAIN
- SWD — EXISTING STORMWATER PIPE
- T — EXISTING TELECOMMUNICATIONS CABLE
- E - O/H — EXISTING OVERHEAD ELECTRICAL CABLE

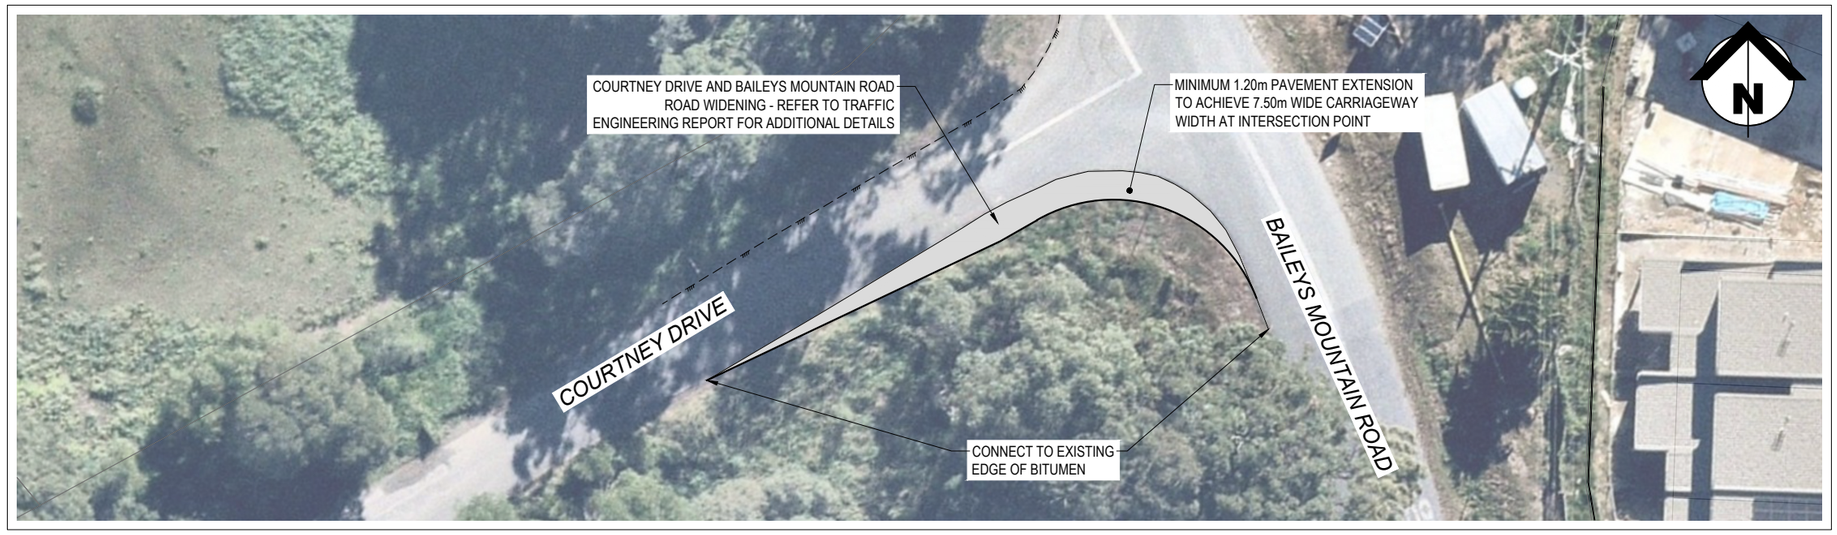

COURTNEY DRIVE & BAILEYS MOUNTAIN ROAD INTERSECTION

SCALE: 1:200 (A1)

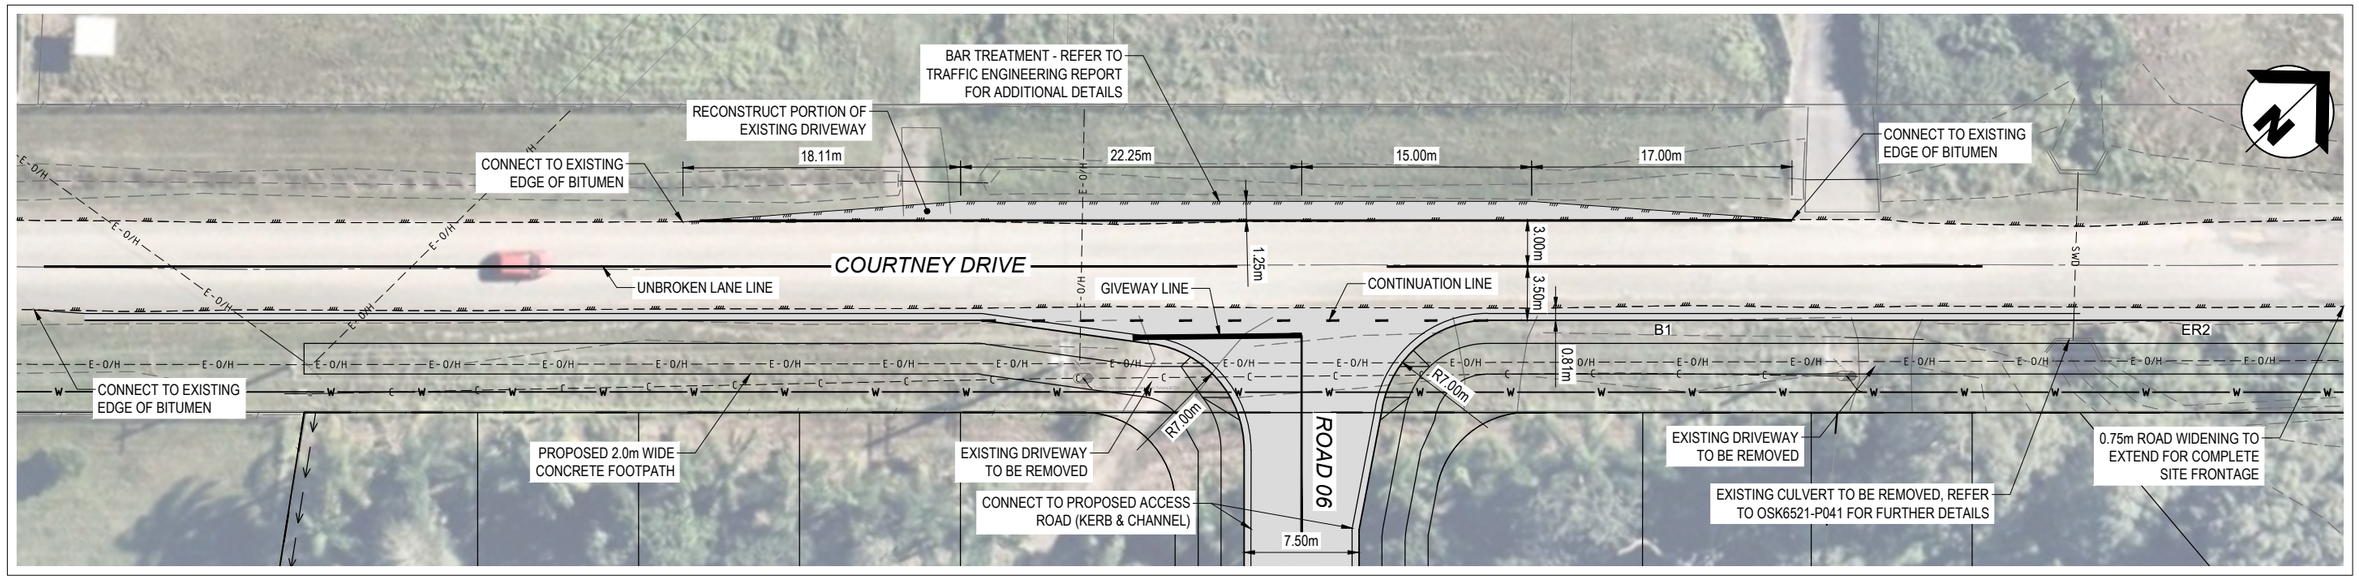

ROAD 06 & COURTNEY DRIVE INTERSECTION

SCALE: 1:200 (A1)

APPROVAL ISSUE
NOT FOR CONSTRUCTION UNLESS STAMPED

CONTRACTOR TO DETERMINE AND LOCATE ALL EXISTING SERVICES PRIOR TO COMMENCEMENT OF WORKS

ISSUE No.	DATE	AMENDMENT
B	07-11-25	RESPONSE TO FURTHER INFORMATION REQUEST
A	26-06-25	ISSUED FOR REPORT

OSKA CONSULTING GROUP

CLIENT: NORFOLK ESTATES PTY LTD

PROJECT: PROPOSED RESIDENTIAL SUBDIVISION
31-53 COURTNEY DRIVE
UPPER COOMERA, QLD, 4209

DESIGN	DRAWN	APPROVED
DR	MS	DC

TITLE: PRELIMINARY EXTERNAL ROADWORKS PLAN

SCALE: 1:200 AT A1 / 1:400 AT A3 (0, 5, 10, 15, 20m)


PROJECT NO.: OSK6521

DWG NO.: P022

ISSUE: B

APPROVAL ISSUE
NOT FOR CONSTRUCTION
UNLESS STAMPED

CONTRACTOR TO DETERMINE AND LOCATE ALL EXISTING SERVICES PRIOR TO COMMENCEMENT OF WORKS

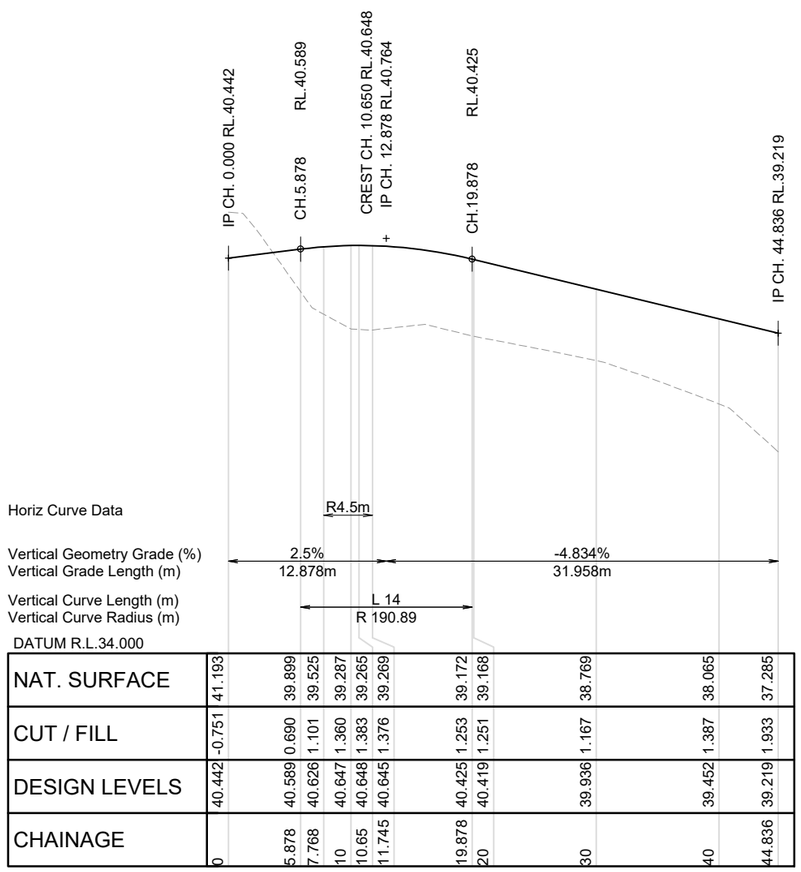


DATUM R.L.34.000

NAT. SURFACE	41.193	39.899	39.525	39.287	39.265	39.269	39.172	39.168	38.769	38.065	37.285
CUT / FILL	-0.751	0.690	1.101	1.360	1.383	1.376	1.253	1.251	1.167	1.387	1.933
DESIGN LEVELS	40.442	40.589	40.626	40.647	40.648	40.645	40.425	40.419	39.936	39.452	39.219
CHAINAGE	0	5.878	7.768	10	10.65	11.745	19.878	20	30	40	44.836

LONGITUDINAL SECTION LOT 406 DRIVEWAY

SCALE HORIZ: 1:250 AT A1
VERTI: 1:50 AT A1

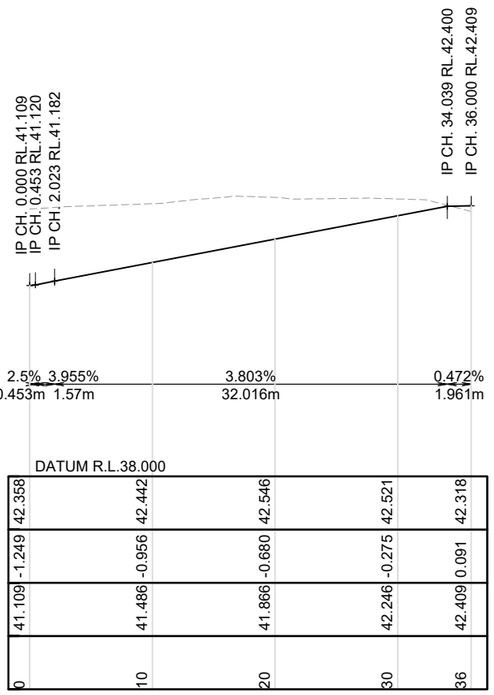


DATUM R.L.38.000

NAT. SURFACE	42.358	42.442	42.546	42.521	42.318
CUT / FILL	-1.249	-0.956	-0.680	-0.275	0.091
DESIGN LEVELS	41.109	41.486	41.866	42.246	42.409
CHAINAGE	0	10	20	30	36

LONGITUDINAL SECTION LOT 409 DRIVEWAY

SCALE HORIZ: 1:250 AT A1
VERTI: 1:50 AT A1

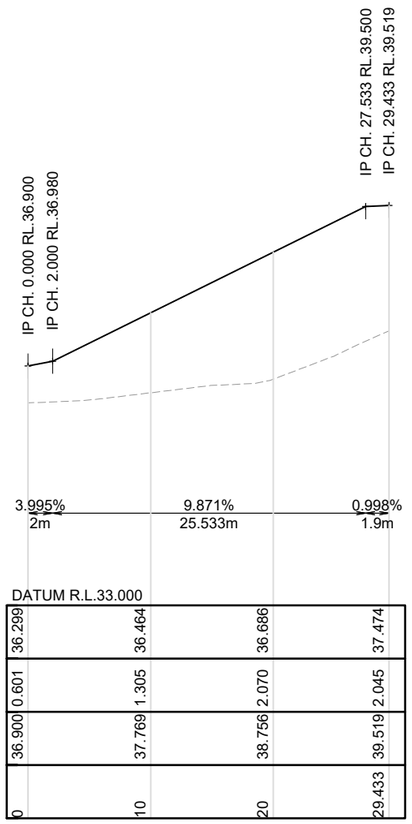


DATUM R.L.33.000

NAT. SURFACE	36.299	36.464	36.686	37.474
CUT / FILL	0.601	1.305	2.070	2.045
DESIGN LEVELS	36.900	37.769	38.756	39.519
CHAINAGE	0	10	20	29.433

LONGITUDINAL SECTION LOT 637 & 638 DRIVEWAY

SCALE HORIZ: 1:250 AT A1
VERTI: 1:50 AT A1

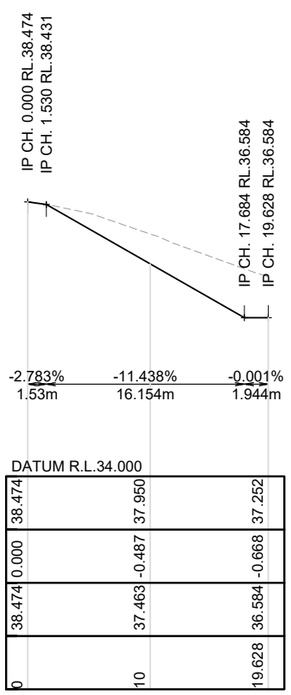

DATUM R.L.34.000

NAT. SURFACE	38.474	37.950	37.252	
CUT / FILL	0.000	-0.487	-0.668	
DESIGN LEVELS	38.474	37.463	36.584	
CHAINAGE	0	10	19.628	

LONGITUDINAL SECTION LOT 646 DRIVEWAY

SCALE HORIZ: 1:250 AT A1
VERTI: 1:50 AT A1

1:250 AT A1 (1:500 AT A3) 0 5 10 15 20 25m HOR
1:50 AT A1 (1:100 AT A3) 0 1 2 3 4 5m VERT

ISSUE No.	DATE	AMENDMENT
B	07-11-25	RESPONSE TO FURTHER INFORMATION REQUEST
A	26-06-25	ISSUED FOR REPORT

OSKA CONSULTING GROUP

CLIENT: NORFOLK ESTATES PTY LTD

PROJECT: PROPOSED RESIDENTIAL SUBDIVISION
31-53 COURTNEY DRIVE
UPPER COOMERA, QLD, 4209

DESIGN	DRAWN	APPROVED
DR	MS	DC


TITLE: PRELIMINARY DRIVEWAY ACCESS LONGITUDINAL SECTIONS

SCALE:

PROJECT NO. OSK6521

DWG NO. P023

ISSUE B

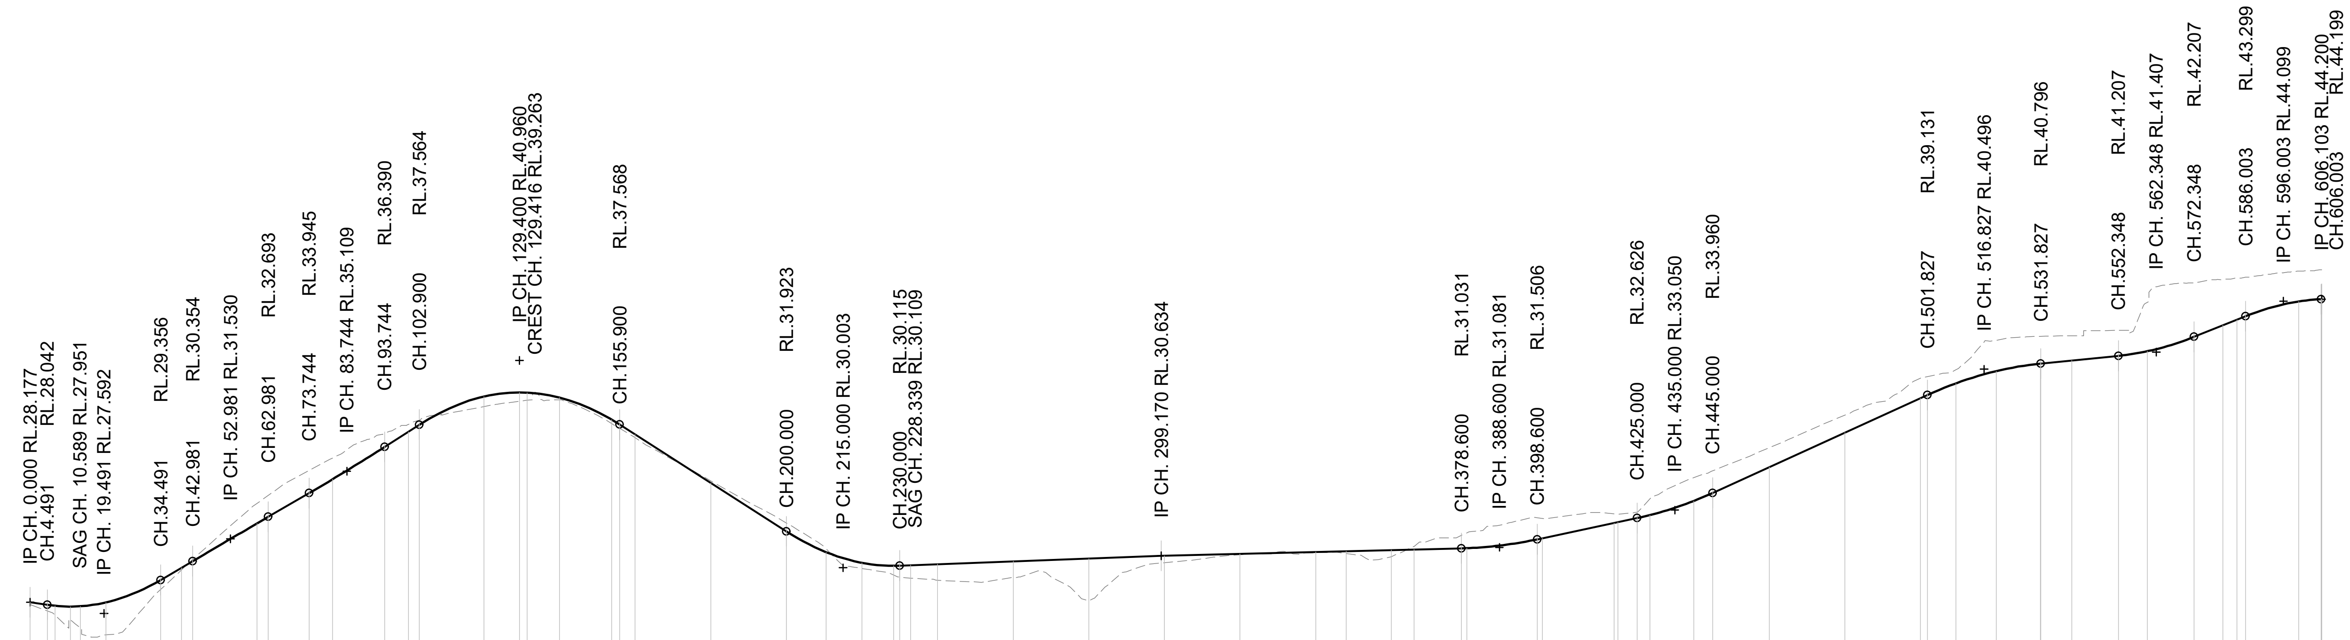

Horiz Curve Data: R-30m | R-14.25m | R14.25m | R14.25m | R30m | R14.25m | R-14.25m

Vertical Geometry Grade (%): -3% | 11.758% | 11.632% | 12.815% | -12.8% | 0.75% | 0.5% | 4.243% | 9.1% | 2% | 8% | 1%

Vertical Grade Length (m): 19.491m | 33.49m | 30.764m | 45.656m | 85.6m | 84.17m | 89.43m | 46.4m | 81.827m | 45.521m | 33.655m | 10.1m

Vertical Curve Length (m): L 30 | L 20 | L 20 | L 53 | L 30 | L 20 | L 20 | L 30 | L 20 | L 20

Vertical Curve Radius (m): R 203.279 | R 15871.957 | R 1690.161 | R 206.907 | R 221.402 | R 534.331 | R 411.777 | R 422.535 | R 333.333 | R 285.714

DATUM R.L.16.000

NAT. SURFACE	CUT / FILL	DESIGN LEVELS	CHAINAGE
28.065	0.112	28.177	0
27.726	0.316	28.042	4.491
27.501	0.490	27.991	6.555
27.244	0.707	27.951	10.589
26.841	1.127	27.968	13.232
26.456	1.713	28.169	20
28.849	0.507	29.356	34.491
29.887	0.117	30.004	40
30.451	-0.097	30.354	42.981
33.406	-1.059	32.346	60
33.829	-1.135	32.693	62.981
35.143	-1.197	33.945	73.744
35.808	-1.124	34.685	80
37.098	-0.707	36.390	93.744
37.575	-0.383	37.192	100
37.809	-0.245	37.564	102.9
38.521	0.527	39.048	120
38.808	0.454	39.263	129.416
38.861	0.392	39.253	131.434
38.883	0.109	38.992	140
37.626	0.198	37.824	153.817
37.374	0.194	37.568	155.9
36.873	0.170	37.043	160
34.598	-0.115	34.483	180
32.375	-0.452	31.923	200
31.005	-0.179	30.826	210.519
29.963	0.303	30.266	220
29.619	0.490	30.109	228.339
29.507	0.609	30.115	230
29.455	0.682	30.137	232.902
29.341	0.849	30.190	240
29.470	0.871	30.340	260
28.248	2.242	30.490	280
30.268	0.370	30.638	300
30.696	0.043	30.738	320
30.796	0.042	30.838	340
30.749	0.130	30.879	348.124
30.591	0.347	30.938	360
31.130	-0.161	30.968	365.997
31.717	-0.686	31.031	378.6
31.845	-0.805	31.040	380
32.650	-1.144	31.506	398.6
32.611	-1.046	31.565	400
32.859	-0.489	32.370	418.969
32.842	-0.428	32.414	420
32.940	-0.314	32.626	425
33.652	-0.865	32.787	428.468
34.772	-1.236	33.535	440
35.125	-1.165	33.960	445
36.342	-1.017	35.325	460
38.066	-0.921	37.145	480
40.028	-1.063	38.965	500
40.112	-0.981	39.131	501.827
40.467	-0.719	39.748	509.335
42.025	-1.631	40.394	520
42.235	-1.441	40.794	531.719
42.235	-1.439	40.796	531.827
42.268	-1.309	40.960	540
42.546	-1.340	41.207	552.348
44.034	-2.586	41.447	560
45.064	-2.858	42.207	572.348
45.238	-2.419	42.819	580
45.314	-2.197	43.116	583.719
45.360	-2.061	43.299	586.003
45.689	-1.613	44.076	600
45.758	-1.559	44.199	606.003
45.760	-1.560	44.200	606.103

ROAD CONSTRUCTION TO BE COMPLETED BY NEIGHBOURING DEVELOPMENT (DA REF COM/2024/317)

LONGITUDINAL SECTION ROAD 01

SCALE HORIZ: 1:1000 AT A1
VERTI: 1:200 AT A1

CONTRACTOR TO DETERMINE AND LOCATE ALL EXISTING SERVICES PRIOR TO COMMENCEMENT OF WORKS


APPROVAL ISSUE
NOT FOR CONSTRUCTION UNLESS STAMPED

1:1000 AT A1 (1:2000 AT A3) 0 20 40 60 80 100m HOR
1:200 AT A1 (1:400 AT A3) 0 4 8 12 16 20m VERT

ISSUE No.	DATE	AMENDMENT
D	07-11-25	RESPONSE TO FURTHER INFORMATION REQUEST
C	26-06-25	ISSUED FOR REPORT
B	11-12-24	ISSUED FOR APPROVAL
A	06-12-24	ISSUED FOR INFORMATION
1	31-10-24	ISSUED FOR INFORMATION

OSKA CONSULTING GROUP


CLIENT: NORFOLK ESTATES PTY LTD
PROJECT: PROPOSED RESIDENTIAL SUBDIVISION, 31-53 COURTNEY DRIVE, UPPER COOMERA, QLD, 4209
DESIGN: DR | DRAWN: MS | APPROVED: DC
TITLE: PRELIMINARY ROADWORKS LONGITUDINAL SECTIONS - SHEET 1 OF 5
SCALE:
PROJECT NO. OSK6521
DWG NO. P025 | ISSUE D

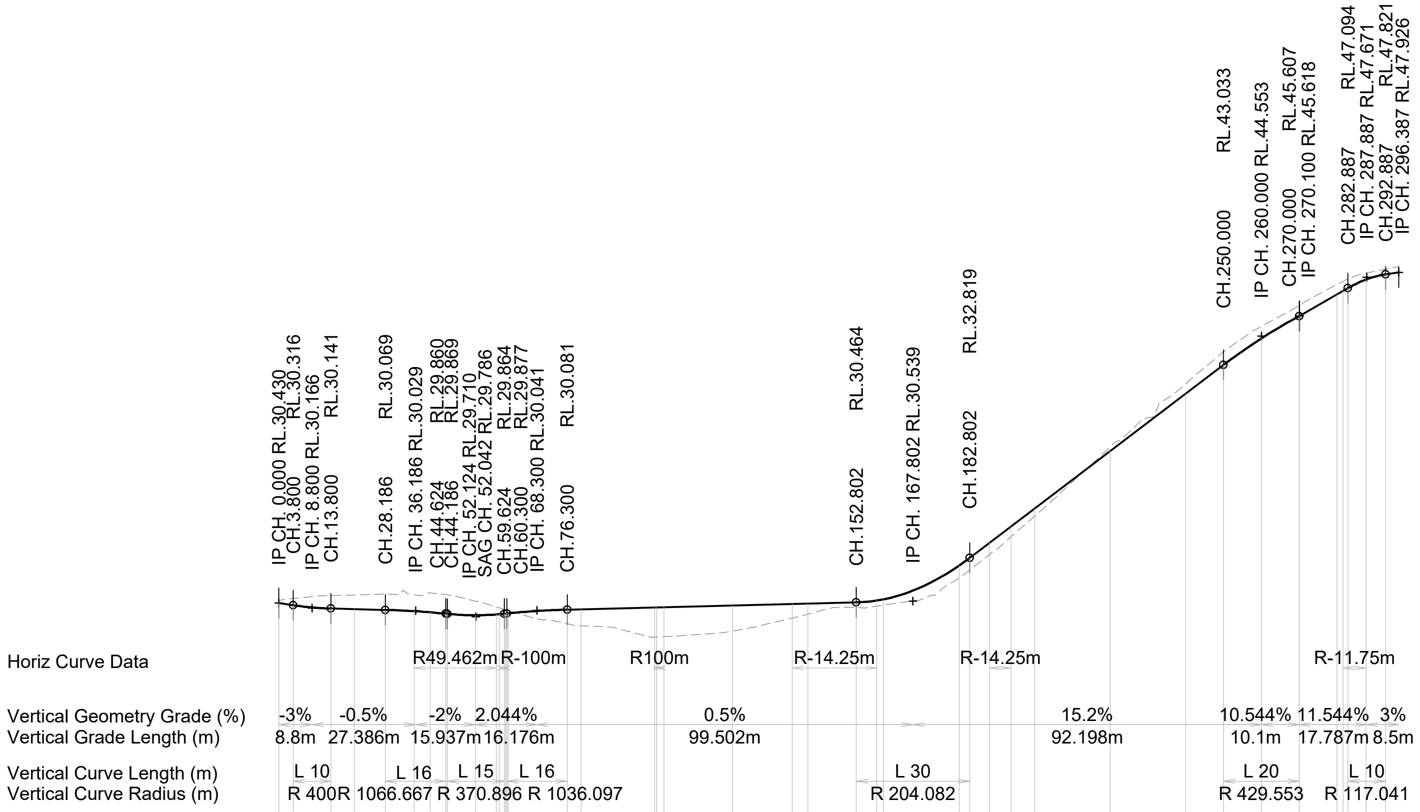

NAT. SURFACE	30.576	30.671	30.823	30.859	30.906	30.870	30.972	30.882	30.869	30.537	30.222	30.179	30.095	30.072	30.054	30.031	29.334	29.230	28.627	28.632	28.651	28.946	29.636	29.846	30.198	30.272	30.323	31.746	32.173	33.011	33.949	35.027	38.697	42.028	43.725	45.062	46.159	47.291	47.460	47.586	47.899	48.103
CUT / FILL	-0.146	-0.355	-0.682	-0.749	-0.837	-0.866	-1.027	-1.013	-1.008	-0.751	-0.395	-0.340	-0.231	-0.201	-0.177	-0.145	0.747	0.869	1.570	1.567	1.558	1.353	0.742	0.553	0.266	0.291	0.303	0.666	0.646	0.616	0.533	0.406	-0.225	-0.515	-0.692	-0.626	-0.552	-0.530	-0.513	-0.492	-0.345	-0.282
DESIGN LEVELS	30.430	30.316	30.141	30.110	30.069	30.004	29.945	29.869	29.860	29.786	29.827	29.838	29.864	29.871	29.877	29.885	30.081	30.100	30.197	30.200	30.209	30.300	30.379	30.400	30.464	30.563	30.626	32.412	32.819	33.626	34.482	35.433	38.473	41.513	43.033	44.436	45.607	46.760	46.946	47.094	47.555	47.821
CHAINAGE	0	3.8	13.8	20	28.186	35.762	40	44.186	44.624	52.042	57.577	58.27	59.624	60	60.3	60.697	76.3	80	99.478	100	101.917	120	135.842	140	152.802	158.231	160	180	182.802	188.118	193.746	200	220	240	250	260	270	280	281.612	282.887	287.757	292.887

LONGITUDINAL SECTION ROAD 02


SCALE HORIZ: 1:1000 AT A1
VERTI: 1:200 AT A1

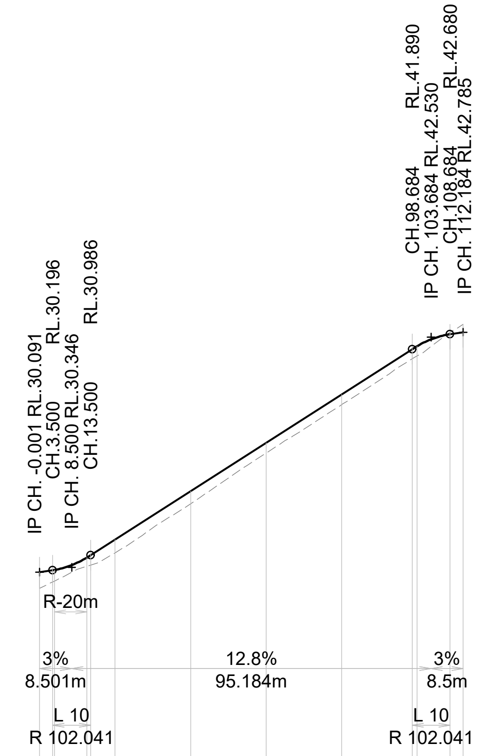

NAT. SURFACE	29.245	29.582	29.626	30.408	30.470	31.118	33.708	36.399	38.958	41.383	41.540	42.762	43.201
CUT / FILL	0.846	0.614	0.585	0.461	0.516	0.700	0.670	0.539	0.540	0.506	0.510	-0.083	-0.416
DESIGN LEVELS	30.091	30.196	30.211	30.869	30.986	31.818	34.378	36.938	39.498	41.890	42.050	42.680	42.785
CHAINAGE	0	3.5	3.953	12.548	13.5	20	40	60	80	98.684	100	108.684	112.184

LONGITUDINAL SECTION ROAD 03

SCALE HORIZ: 1:1000 AT A1
VERTI: 1:200 AT A1

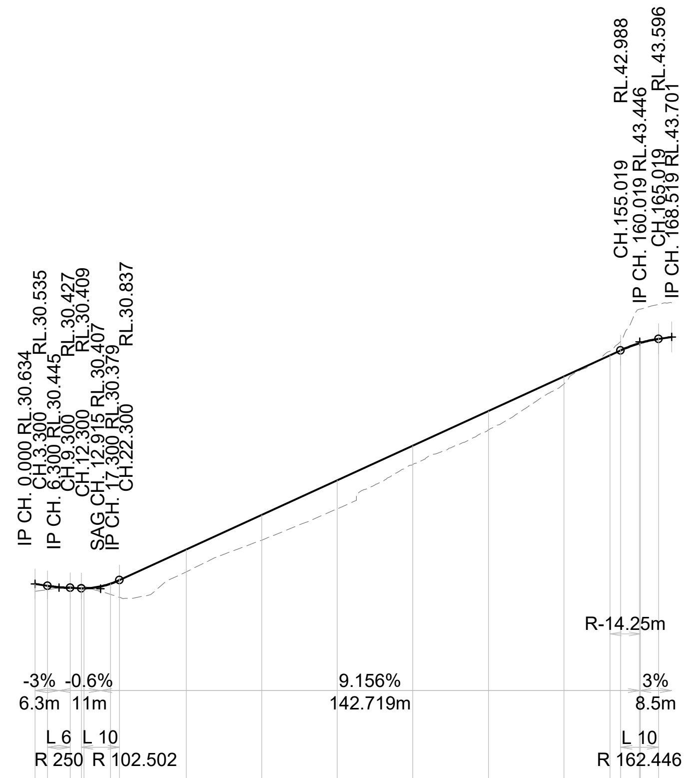

NAT. SURFACE	30.252	30.339	30.496	30.549	30.518	30.085	29.937	31.278	32.956	34.612	36.953	38.783	41.215	42.951	43.464	45.161	45.173	45.418
CUT / FILL	0.382	0.196	-0.069	-0.140	-0.110	0.567	0.900	1.180	1.332	1.508	0.998	0.999	0.398	-0.219	-0.475	-1.793	-1.789	-1.821
DESIGN LEVELS	30.634	30.535	30.427	30.409	30.407	30.652	30.837	32.457	34.289	36.120	37.951	39.782	41.613	42.733	42.988	43.368	43.384	43.596
CHAINAGE	0	3.3	9.3	12.3	12.915	20	22.3	40	60	80	100	120	140	152.224	155.019	160	160.269	165.019

LONGITUDINAL SECTION ROAD 04

SCALE HORIZ: 1:1000 AT A1
VERTI: 1:200 AT A1

CONTRACTOR TO DETERMINE AND LOCATE ALL EXISTING SERVICES PRIOR TO COMMENCEMENT OF WORKS

APPROVAL ISSUE
NOT FOR CONSTRUCTION UNLESS STAMPED

1:1000 AT A1 (1:2000 AT A3) 0 20 40 60 80 100m HOR
1:200 AT A1 (1:400 AT A3) 0 4 8 12 16 20m VERT

ISSUE No.	DATE	AMENDMENT
D	07-11-25	RESPONSE TO FURTHER INFORMATION REQUEST
C	26-06-25	ISSUED FOR REPORT
B	11-12-24	ISSUED FOR APPROVAL
A	06-12-24	ISSUED FOR INFORMATION
1	31-10-24	ISSUED FOR INFORMATION

OSKA CONSULTING GROUP

CLIENT: NORFOLK ESTATES PTY LTD

PROJECT: PROPOSED RESIDENTIAL SUBDIVISION
31-53 COURTNEY DRIVE
UPPER COOMERA, QLD, 4209

DESIGN	DRAWN	APPROVED
DR	MS	DC


TITLE: PRELIMINARY ROADWORKS LONGITUDINAL SECTIONS - SHEET 2 OF 5

SCALE

PROJECT NO. OSK6521

DWG NO. P026

ISSUE D

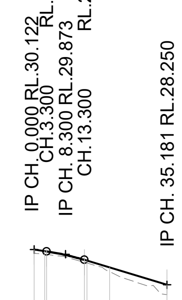

Horiz Curve Data: R14.25m

Vertical Geometry Grade (%): -3% | -6.038%
Vertical Grade Length (m): 8.3m | 26.881m
Vertical Curve Length (m): L 10
Vertical Curve Radius (m): R 329.194


DATUM R.L.17.000

CHAINAGE	NAT. SURFACE	CUT / FILL	DESIGN LEVELS
0	29.909	0.213	30.122
2.828	29.868	0.170	30.037
3.3	29.858	0.165	30.023
13.3	29.446	0.125	29.571
14.02	29.406	0.122	29.528
20	28.939	0.228	29.167
35.181	27.725	0.525	28.250

BASIN MAINTENANCE PATHWAY

LONGITUDINAL SECTION ROAD 05

SCALE HORIZ: 1:1000 AT A1
VERTI: 1:200 AT A1

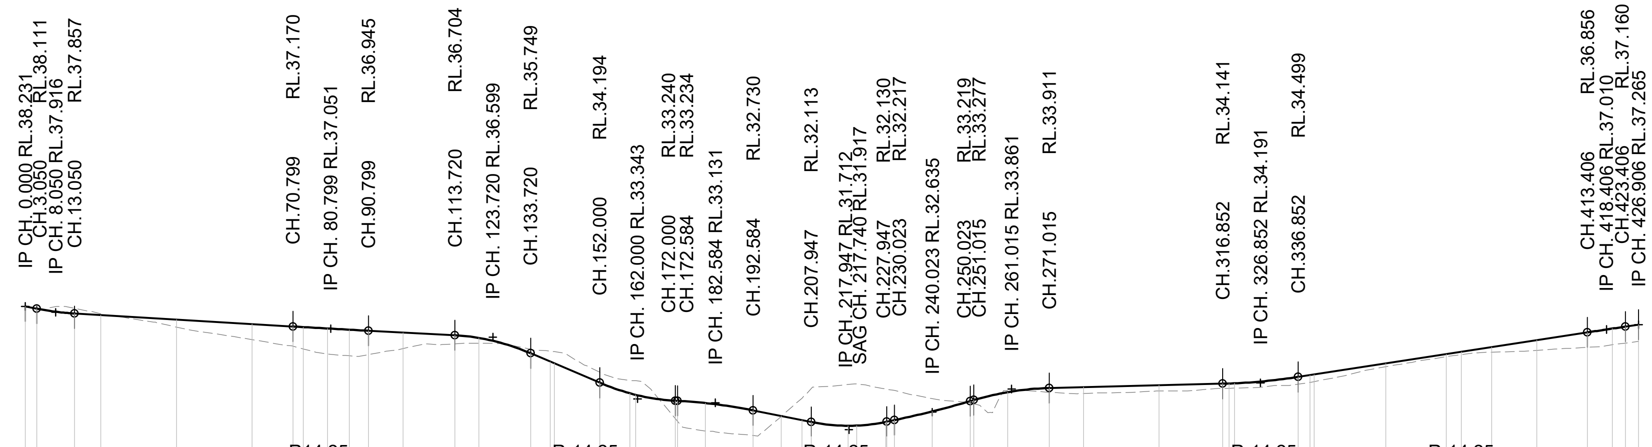

Horiz Curve Data: R14.25m | R-14.25m | R-14.25m | R-14.25m | R-14.25m

Vertical Geometry Grade (%) / Vertical Grade Length (m): -3.907% 8.05m | -1.19% 72.749m | -1.052% 42.921m | -8.505% 38.28m | -1.031% 20.584m | -4.013% 35.363m | 4.183% 22.076m | 5.841% 20.991m | 0.5% 65.837m | 3.08% 91.554m | 3% 8.5m


Vertical Curve Length (m) / Radius (m): L 10 R 368.027 | L 20 R 14477.92 | L 20 R 268.337 | L 20 R 267.608 | L 20 R 670.732 | L 20 R 244.012 | L 20 R 1206.646 | L 20 R 374.489 | L 20 R 775.338 | L 10 R 12575.294

DATUM R.L.21.000

CHAINAGE	NAT. SURFACE	CUT / FILL	DESIGN LEVELS
0	38.230	0.000	38.231
3.05	38.116	-0.005	38.111
13.05	38.126	-0.269	37.857
20	37.842	-0.068	37.774
40	37.138	0.398	37.536
60	36.473	0.825	37.298
70.799	36.128	1.042	37.170
73.584	35.982	1.155	37.137
80	35.716	1.347	37.063
85.728	35.619	1.381	37.000
90.799	35.678	1.267	36.945
100	36.002	0.847	36.849
113.72	36.256	0.448	36.704
120	36.287	0.278	36.565
133.72	35.958	-0.210	35.749
138.941	35.870	-0.565	35.305
140	35.842	-0.628	35.215
152	34.735	-0.541	34.194
160	34.310	-0.677	33.633
161.495	34.307	-0.753	33.555
172	32.303	0.938	33.240
172.584	32.163	1.071	33.234
180	31.639	1.478	33.117
192.584	31.401	1.329	32.730
200	32.406	0.026	32.432
205.498	33.373	-1.162	32.212
207.947	33.856	-1.742	32.113
217.74	34.100	-2.183	31.917
220	34.122	-2.195	31.927
227.712	33.856	-1.735	32.120
227.947	33.848	-1.718	32.130
230.023	33.781	-1.564	32.217
240	33.356	-0.681	32.676
250.023	33.125	0.095	33.219
251.015	33.075	0.202	33.277
260	33.768	-0.074	33.694
271.015	33.688	0.223	33.911
280	33.626	0.330	33.956
300	33.757	0.300	34.056
316.852	33.897	0.244	34.141
318.553	33.903	0.248	34.151
320	33.906	0.257	34.163
336.852	34.117	0.382	34.499
340	34.215	0.381	34.595
341.107	34.255	0.374	34.630
360	35.040	0.172	35.211
376.052	35.572	0.134	35.706
380	35.685	0.142	35.827
388.026	35.813	0.262	36.074
400	35.903	0.540	36.443
413.406	36.064	0.792	36.856
420	36.200	0.858	37.057
423.406	36.292	0.868	37.160
426.906	36.380	0.885	37.265

LONGITUDINAL SECTION ROAD 06

SCALE HORIZ: 1:1000 AT A1
VERTI: 1:200 AT A1

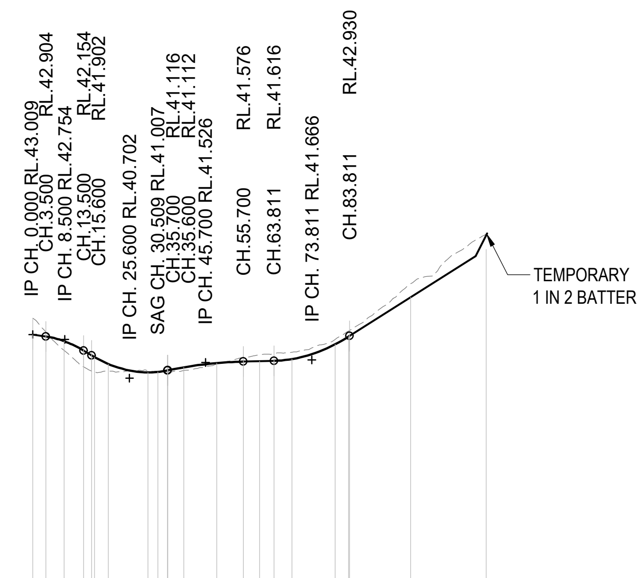

Horiz Curve Data: R14.25m | R30m | R14.25m

Vertical Geometry Grade (%) / Vertical Grade Length (m): -3% 8.5m | -12% 17.1m | 4.098% 20.1m | 0.5% 28.111m | 12.639% 46.189m

Vertical Curve Length (m) / Radius (m): L 10 R 111.111 | L 20 R 124.24 | L 20 R 555.889 | L 20 R 164.758

DATUM R.L.20.000

CHAINAGE	NAT. SURFACE	CUT / FILL	DESIGN LEVELS
0	43.866	-0.857	43.009
3.5	43.135	-0.231	42.904
8.277	42.169	0.489	42.658
13.5	41.287	0.867	42.154
15.6	41.068	0.834	41.902
16.315	41.042	0.776	41.818
20	41.065	0.387	41.452
30.509	41.092	-0.085	41.007
33.067	41.060	-0.027	41.034
35.6	41.046	0.065	41.112
35.7	41.041	0.075	41.116
40	41.105	0.170	41.275
48.699	41.453	0.044	41.497
55.7	41.788	-0.212	41.576
60	41.939	-0.342	41.597
63.811	42.008	-0.392	41.616
68.61	42.074	-0.364	41.710
80	42.743	-0.250	42.493
83.573	43.194	-0.294	42.900
83.811	43.224	-0.294	42.930
100	45.698	-0.722	44.976
120	48.328	-0.824	47.504

LONGITUDINAL SECTION ROAD 08

SCALE HORIZ: 1:1000 AT A1
VERTI: 1:200 AT A1

CONTRACTOR TO DETERMINE AND LOCATE ALL EXISTING SERVICES PRIOR TO COMMENCEMENT OF WORKS


APPROVAL ISSUE
NOT FOR CONSTRUCTION UNLESS STAMPED

1:1000 AT A1 (1:2000 AT A3) 0 20 40 60 80 100m HOR
1:200 AT A1 (1:400 AT A3) 0 4 8 12 16 20m VERT

ISSUE No.	DATE	AMENDMENT
D	07-11-25	RESPONSE TO FURTHER INFORMATION REQUEST
C	26-06-25	ISSUED FOR REPORT
B	11-12-24	ISSUED FOR APPROVAL
A	06-12-24	ISSUED FOR INFORMATION
1	31-10-24	ISSUED FOR INFORMATION

OSKA CONSULTING GROUP

CLIENT: NORFOLK ESTATES PTY LTD
PROJECT: PROPOSED RESIDENTIAL SUBDIVISION, 31-53 COURTNEY DRIVE, UPPER COOMERA, QLD, 4209
DESIGN: DR | DRAWN: MS | APPROVED: DC
TITLE: PRELIMINARY ROADWORKS LONGITUDINAL SECTIONS - SHEET 3 OF 5
SCALE:
PROJECT NO. OSK6521
DWG NO. P027 | ISSUE D

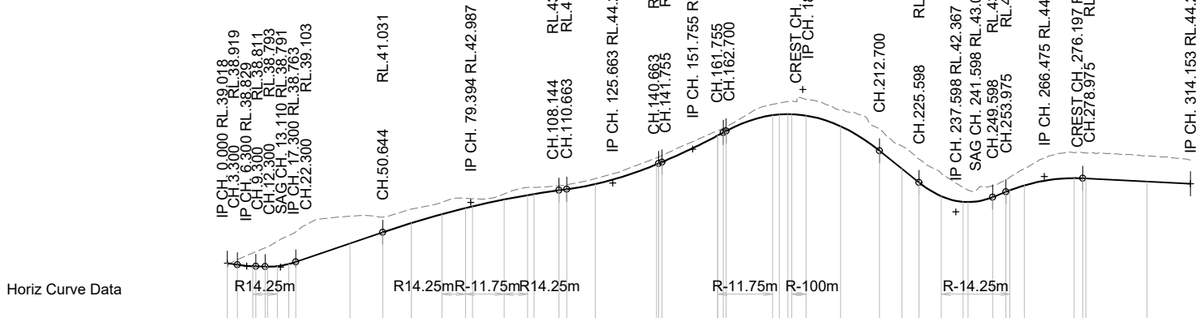


DATUM R.L.28.000

NAT. SURFACE	38.886	39.263	39.686	39.773	40.023	40.093	40.445	40.822	41.061	42.087	42.023	42.548	42.995	43.254	43.227	43.538	43.957	43.965	44.063	44.141	44.528	45.881	45.942	46.043	47.655	47.662	47.815	47.912	49.379	49.460	49.567	49.582	49.701	49.033	47.796	46.668	44.878	43.962	43.780	44.051	44.460	44.624	45.174	46.231	46.226	46.212	46.025
CUT / FILL	0.132	-0.344	-0.867	-0.962	-1.230	-1.303	-1.617	-1.856	-1.958	-1.779	-0.992	-0.911	-0.779	-0.643	-0.504	-0.366	-0.500	-0.438	-0.290	-0.300	-0.348	-0.416	-0.421	-0.430	-0.311	-0.308	-0.273	-0.267	-0.711	-0.746	-0.831	-0.849	-1.057	-1.083	-1.446	-1.486	-1.518	-1.492	-0.943	-0.774	-0.725	-0.783	-0.847	-1.081	-1.665	-1.675	-1.671	-1.684
DESIGN LEVELS	39.018	38.919	38.820	38.811	38.793	38.791	38.828	38.966	39.103	40.307	41.031	41.637	42.216	42.611	42.723	43.172	43.457	43.527	43.773	43.842	44.180	45.465	45.521	45.614	47.345	47.354	47.542	47.645	48.668	48.714	48.736	48.732	48.643	47.950	46.350	45.182	44.287	43.386	43.019	43.007	43.327	43.677	43.776	44.093	44.566	44.552	44.541	44.341
CHAINAGE	0	3.3	8.249	9.3	12.3	13.11	16.295	20	22.3	40	50.644	41.031	60	70.001	77.659	80	90.289	97.948	100	108.144	110.663	120	140	140.663	141.755	159.91	160	161.755	162.7	177.826	180	182.875	184.105	188.755	200	212.7	220	225.598	232.881	240	241.598	249.598	253.975	255.259	260	276.197	278.975	280	300

LONGITUDINAL SECTION ROAD 07

SCALE HORIZ: 1:1000 AT A1
VERTI: 1:200 AT A1

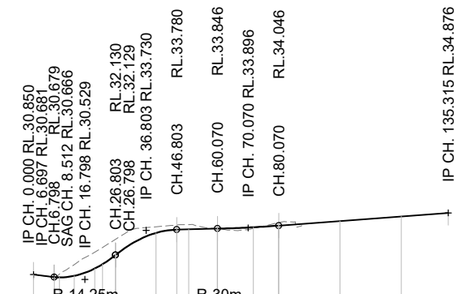


DATUM R.L.20.000

30.850	-0.000	30.850	30.677	30.899	31.498	32.307	32.619	33.151	33.152	33.970	34.084	34.110	33.826	33.824	33.854	34.243	34.245		
30.850	-0.000	30.679	0.002	30.666	-0.232	30.768	-0.730	31.244	-1.064	31.530	-1.089	32.129	-1.022	32.130	-1.022	33.567	-0.403	33.780	-0.304	33.799	-0.311	33.846	0.020	33.846	0.022	33.939	0.085	34.045	-0.197	34.046	-0.199	34.346	34.646
0	6.798	8.512	13.34	20	22.563	26.798	26.803	40	46.803	50.641	60	60.07	71.743	80	80.07	100	120		

LONGITUDINAL SECTION ROAD 09

SCALE HORIZ: 1:1000 AT A1
VERTI: 1:200 AT A1

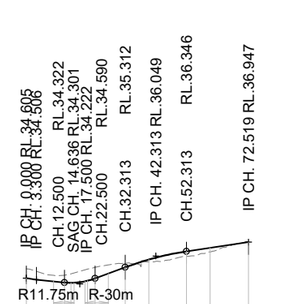

DATUM R.L.24.000

34.605	-0.612	34.785	34.793	34.880	34.938	35.140	35.188	35.313	35.468	35.575	35.664	36.021	36.317	36.947
34.605	-0.612	34.393	-0.392	34.322	-0.471	34.301	-0.579	34.305	-0.633	34.397	-0.744	34.435	-0.752	34.590	-0.723	34.904	-0.564	35.312	-0.263	35.814	0.150	36.346	0.325	36.575	0.257	36.947	0.000
0	8.943	12.5	14.636	15.585	19.168	20	22.5	26.764	32.313	40	52.313	60	72.519						

LONGITUDINAL SECTION ROAD 10

SCALE HORIZ: 1:1000 AT A1
VERTI: 1:200 AT A1

CONTRACTOR TO DETERMINE AND LOCATE ALL EXISTING SERVICES PRIOR TO COMMENCEMENT OF WORKS

APPROVAL ISSUE
NOT FOR CONSTRUCTION UNLESS STAMPED

1:1000 AT A1 (1:2000 AT A3) 0 20 40 60 80 100m HOR
1:200 AT A1 (1:400 AT A3) 0 4 8 12 16 20m VERT

ISSUE No.	DATE	AMENDMENT
D	07-11-25	RESPONSE TO FURTHER INFORMATION REQUEST
C	26-06-25	ISSUED FOR REPORT
B	11-12-24	ISSUED FOR APPROVAL
A	06-12-24	ISSUED FOR INFORMATION
1	31-10-24	ISSUED FOR INFORMATION

OSKA CONSULTING GROUP

CLIENT: NORFOLK ESTATES PTY LTD

PROJECT: PROPOSED RESIDENTIAL SUBDIVISION
31-53 COURTNEY DRIVE
UPPER COOMERA, QLD, 4209

DESIGN	DRAWN	APPROVED
DR	MS	DC

TITLE: PRELIMINARY ROADWORKS LONGITUDINAL SECTIONS - SHEET 4 OF 5

SCALE:


PROJECT NO.: OSK6521

DWG NO.: P028

ISSUE: D


APPROVAL ISSUE
NOT FOR CONSTRUCTION
UNLESS STAMPED

CONTRACTOR TO DETERMINE AND LOCATE ALL EXISTING SERVICES PRIOR TO COMMENCEMENT OF WORKS

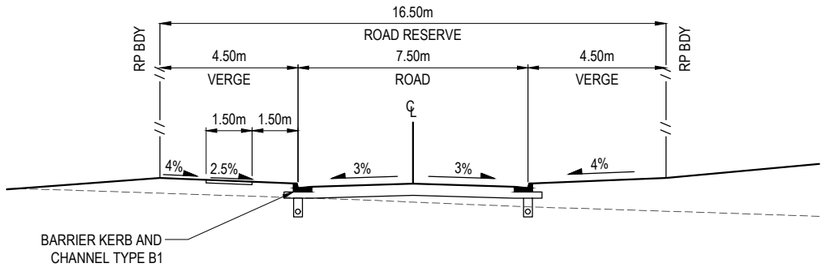

TYPICAL SECTION - ROAD 01 CH.520 TO CH.606.103 / ROAD 02 CH.0 TO CH.158.231/ ROAD 03 / ROAD 04 / ROAD 06 CH.80 TO CH.160 & CH.320 TO CH.426.906 / ROAD 07 CH.0 TO CH.187 / ROAD 08 CH.0 TO CH.120

SCALE 1:100 AT A1

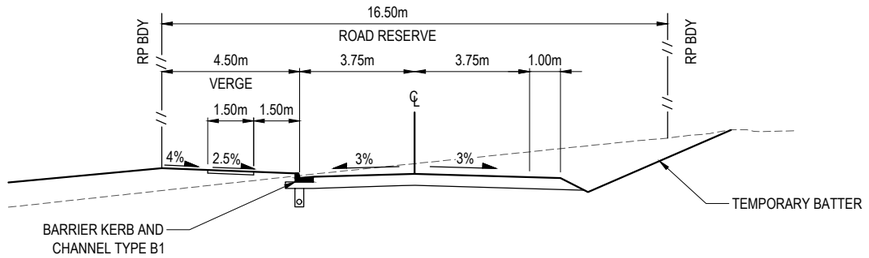


TYPICAL SECTION - ROAD 02 CH.158.231 TO CH.296.387

SCALE 1:100 AT A1


TYPICAL SECTION - ROAD 01 CH.0 TO CH.300 / ROAD 06 CH.0 TO CH.80 / ROAD 07 CH.187 TO CH.314.143

SCALE 1:100 AT A1

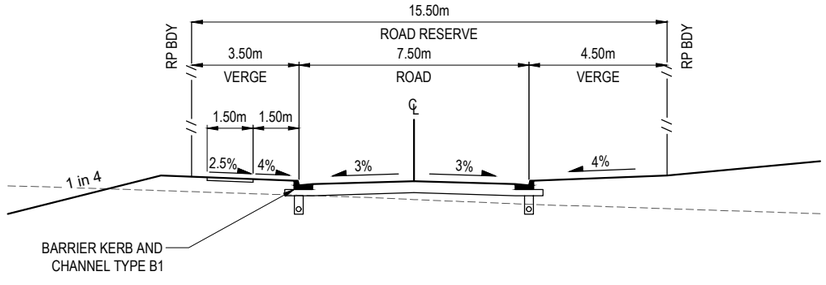


TYPICAL SECTION - ROAD 01 CH.300 TO CH.520 / ROAD 06 CH.160 TO CH.320 / ROAD 09 / ROAD 10

SCALE 1:100 AT A1

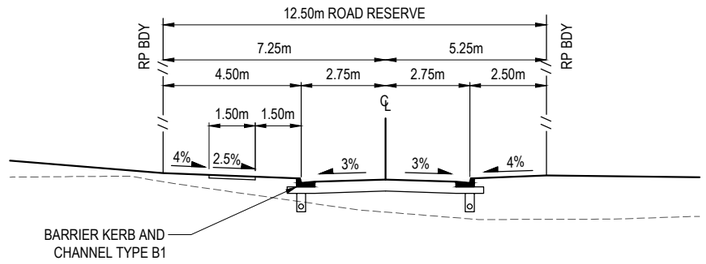


TYPICAL SECTION - ROAD 05

SCALE 1:100 AT A1

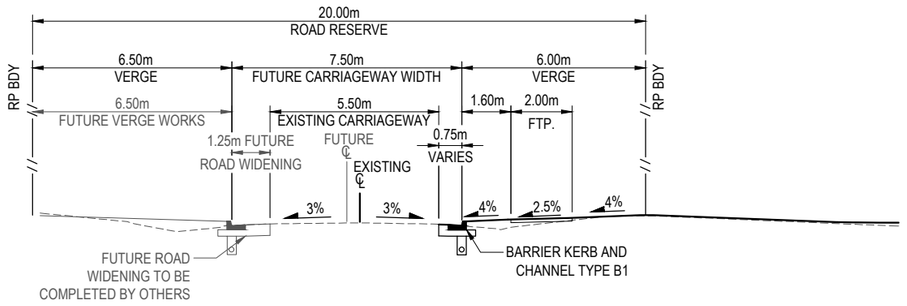

TYPICAL SECTION - COURTNEY DRIVE FRONTAGE ROAD WIDENING (ADJACENT LOTS)

SCALE 1:100 AT A1

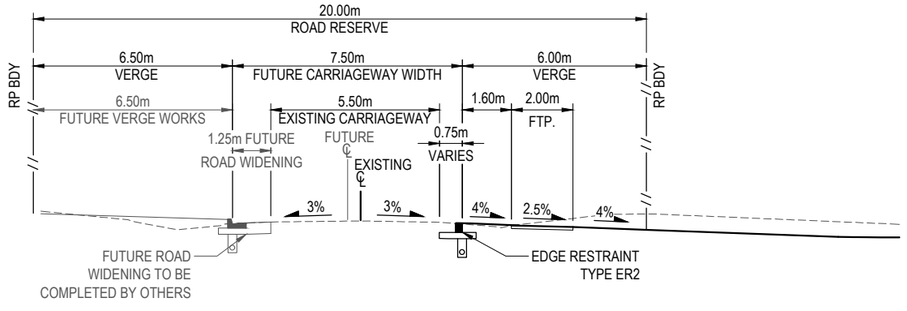

TYPICAL SECTION - COURTNEY DRIVE FRONTAGE ROAD WIDENING (ADJACENT WATERWAY)

SCALE 1:100 AT A1

ISSUE No.	DATE	AMENDMENT
D	07-11-25	RESPONSE TO FURTHER INFORMATION REQUEST
C	26-06-25	ISSUED FOR REPORT
B	11-12-24	ISSUED FOR APPROVAL
A	06-12-24	ISSUED FOR INFORMATION
1	31-10-24	ISSUED FOR INFORMATION

OSKA CONSULTING GROUP

CLIENT: NORFOLK ESTATES PTY LTD

PROJECT: PROPOSED RESIDENTIAL SUBDIVISION
31-53 COURTNEY DRIVE
UPPER COOMERA, QLD, 4209

DESIGN	DRAWN	APPROVED
DR	MS	DC

TITLE: PRELIMINARY ROADWORKS TYPICAL CROSS SECTIONS

SCALE: 1:100 AT A1, 1:200 AT A3 (0 2 4 6 8 10m)

PROJECT NO.: OSK6521

DWG NO.: P029

ISSUE: D

LONGITUDINAL SECTION COURTNEY DRIVE

SCALE HORIZ: 1:1000 AT A1
VERTI: 1:200 AT A1

CONTRACTOR TO DETERMINE AND LOCATE ALL EXISTING SERVICES PRIOR TO COMMENCEMENT OF WORKS

APPROVAL ISSUE
NOT FOR CONSTRUCTION UNLESS STAMPED

1:1000 AT A1 (1:2000 AT A3) 0 20 40 60 80 100m HOR
1:200 AT A1 (1:400 AT A3) 0 4 8 12 16 20m VERT

ISSUE No.	DATE	AMENDMENT
A	07-11-25	RESPONSE TO FURTHER INFORMATION REQUEST

OSKA CONSULTING GROUP

CLIENT: NORFOLK ESTATES PTY LTD

PROJECT: PROPOSED RESIDENTIAL SUBDIVISION
31-53 COURTNEY DRIVE
UPPER COOMERA, QLD, 4209

DESIGN	DRAWN	APPROVED
DR	MS	DC

TITLE: PRELIMINARY ROADWORKS LONGITUDINAL SECTIONS - SHEET 5 OF 5

SCALE:

PROJECT NO. OSK6521

DWG NO. P030

ISSUE A

APPENDIX

E


OSKA Consulting Group; Preliminary Services Plan (Ref: OSK6521-P040 - P045)

LEGEND

- PROPOSED SEWER MAIN
- PROPOSED TRUNK SEWER MAIN
- PROPOSED DN100 WATER MAIN
- PROPOSED DN150 WATER MAIN
- PROPOSED DN100 EXTERNAL WATER MAIN
- PROPOSED DN150 EXTERNAL WATER MAIN
- PROPOSED DN225 EXTERNAL WATER MAIN
- PROPOSED STORMWATER DRAINAGE
- FINISHED SURFACE CONTOURS
- EXISTING SURFACE CONTOURS
- STAGE BOUNDARY
- CONCRETE BIN PADS
- PROPOSED SEWER MAIN (CONSTRUCTED BY OTHERS)
- PROPOSED WATER MAIN (CONSTRUCTED BY OTHERS)
- PROPOSED STORMWATER MAIN (CONSTRUCTED BY OTHERS)
- PROPOSED SERVICE EASEMENTS
- MAINTENANCE HOLE NUMBER
- INDICATIVE DRIVEWAY LOCATION
- STREET TREES

EXISTING SERVICES LEGEND

- EXISTING SEWER MAIN
- EXISTING WATER MAIN
- EXISTING STORMWATER PIPE
- EXISTING TELECOMMUNICATIONS CABLE
- EXISTING ELECTRICAL CABLE

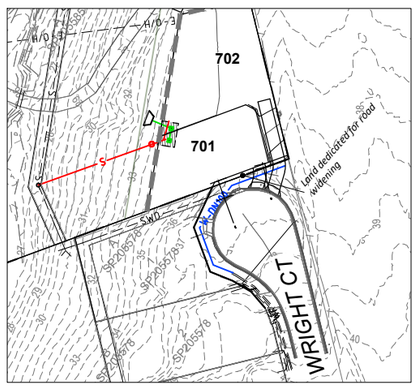

INSET A
SCALE 1:750 AT A1

APPROVAL ISSUE
NOT FOR CONSTRUCTION UNLESS STAMPED

CONTRACTOR TO DETERMINE AND LOCATE ALL EXISTING SERVICES PRIOR TO COMMENCEMENT OF WORKS

BIO-RETENTION & DETENTION BASIN C:	
FILTER AREA:	305m²
SURFACE AREA:	444m²
DETENTION BASE AREA:	444m²
DETENTION TOP AREA:	924m²
BASIN FLOOR IL:	27.9m AHD
TOP OF BASIN:	29.4m AHD

10m WEIR AT 0.80m ABOVE DETENTION INVERT

Ø 450mm OUTLET PIPE AT APPROX 1.50% GRADE AT 0.325m ABOVE DETENTION INVERT

PROPOSED STORMWATER CULVERTS TO BE CONSTRUCTED BY NEIGHBOURING DEVELOPMENT (COUNCIL REFERENCE # COM/2024/317)

BAILEYS MOUNTAIN ROAD

WATER MAIN TO BE CONSTRUCTED BY NEIGHBOURING DEVELOPMENT (COUNCIL REFERENCE # COM/2024/317)

Ø375mm OUTLET PIPE AT APPROX. 1.0% GRADE

APPROXIMATE LOCATION OF PEDESTRIAN LINK PROPOSED BY NEIGHBOURING DEVELOPMENT (COUNCIL REFERENCE # COM/2024/317)

SHARE PATH ZONE REFER LANDSCAPE PLAN FOR DETAILS

WEIR AND SHARED PATH INTEGRATION TO BE CONFIRMED AT DETAILED DESIGN STAGE

PROPOSED WATER MAIN INFRASTRUCTURE TO BE CONNECTED TO NEWLY CONSTRUCTED WATER MAIN

10m WEIR AT 0.775m ABOVE DETENTION INVERT

Ø 525mm OUTLET PIPE AT APPROX 1.5% GRADE AT 0.25m ABOVE DETENTION INVERT

Ø375mm OUTLET PIPE AT APPROX. 1.1% GRADE

RESERVE ROAD

BIO-RETENTION & DETENTION BASIN B:	
FILTER AREA:	495m²
SURFACE AREA:	694m²
DETENTION BASE AREA:	1063m²
DETENTION TOP AREA:	1778m²
BASIN FLOOR IL:	26.1m AHD
TOP OF BASIN:	27.6m AHD

182 RP156422
183 RP156422
184 RP173728
58 SP191940
57 SP214370
56 RP162858

STAGE 1
STAGE 2
STAGE 3
STAGE 4
STAGE 5
STAGE 7

FOR CONTINUATION REFER SHEET 2

REFER INSET A

ISSUE No.	DATE	AMENDMENT
E	16-02-26	RESPONSE TO FURTHER INFORMATION REQUEST
D	07-11-25	RESPONSE TO FURTHER INFORMATION REQUEST
C	26-06-25	ISSUED FOR REPORT
B	11-12-24	ISSUED FOR APPROVAL
A	06-12-24	ISSUED FOR INFORMATION

OSKA CONSULTING GROUP

CLIENT: NORFOLK ESTATES PTY LTD

PROJECT: PROPOSED RESIDENTIAL SUBDIVISION
31-53 COURTNEY DRIVE
UPPER COOMERA, QLD, 4209

DESIGN	DRAWN	APPROVED
DR	MS	TW

TITLE: PRELIMINARY SERVICES LAYOUT PLAN - SHEET 1 OF 2

SCALE: 1:750 AT A1, 1:1500 AT A3 (0, 15, 30, 45, 60m)

PROJECT NO.: OSK6521

DWG NO.: P040


ISSUE: E

LEGEND

- PROPOSED SEWER MAIN
- PROPOSED TRUNK SEWER MAIN
- PROPOSED DN100 WATER MAIN
- PROPOSED DN150 WATER MAIN
- PROPOSED DN100 EXTERNAL WATER MAIN
- PROPOSED DN150 EXTERNAL WATER MAIN
- PROPOSED DN225 EXTERNAL WATER MAIN
- PROPOSED STORMWATER DRAINAGE
- FINISHED SURFACE CONTOURS
- EXISTING SURFACE CONTOURS
- STAGE BOUNDARY
- CONCRETE BIN PADS
- PROPOSED SEWER MAIN (CONSTRUCTED BY OTHERS)
- PROPOSED WATER MAIN (CONSTRUCTED BY OTHERS)
- PROPOSED STORMWATER MAIN (CONSTRUCTED BY OTHERS)
- PROPOSED SERVICE EASEMENTS
- MAINTENANCE HOLE NUMBER
- INDICATIVE DRIVEWAY LOCATION
- STREET TREES

EXISTING SERVICES LEGEND

- EXISTING SEWER MAIN
- EXISTING WATER MAIN
- EXISTING STORMWATER PIPE
- EXISTING TELECOMMUNICATIONS CABLE
- EXISTING ELECTRICAL CABLE

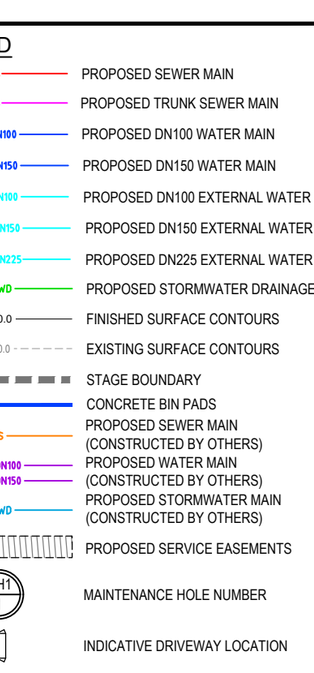

INSET B
SCALE 1:750 AT A1

REFER INSET B

REFER TO OSK6521-P045 FOR PROPOSED WATER MAIN EXTENSION ALONG COURTNEY DRIVE

FOR CONTINUATION REFER SHEET 1

BIO-RETENTION & DETENTION BASIN D:

FILTER AREA:	135m²
SURFACE AREA:	267m²
DETENTION BASE AREA:	267m²
DETENTION TOP AREA:	643m²
BASIN FLOOR IL:	36.4m AHD
TOP OF BASIN:	37.55m AHD

EXISTING CULVERT TO BE EXTENDED

5m WEIR AT 0.50m ABOVE DETENTION INVERT

Ø 375mm OUTLET PIPE AT 1.5% GRADE AT 0.20m ABOVE DETENTION INVERT

Ø 375mm OUTLET PIPE AT 1.0% GRADE

Ø 375mm OUTLET PIPE AT APPROX 1.0% GRADE AT 0.35m ABOVE DETENTION INVERT

OUTLET SWALE AT 0.5% GRADE

Ø375mm OUTLET PIPE AT APPROX. 0.5% GRADE

BIO-RETENTION & DETENTION BASIN A:

FILTER AREA:	230m²
SURFACE AREA:	355m²
DETENTION BASE AREA:	611m²
DETENTION TOP AREA:	1162m²
BASIN FLOOR IL:	31.6m AHD
TOP OF BASIN:	33.1m AHD

10m WEIR AT 0.80m ABOVE DETENTION INVERT

EXISTING Ø225 TRUNK SEWER MAIN

TRUNK SEWER WORKS TO CONNECT INTO Ø225 STUB CONNECTION PROVIDE AS A PART OF THE ONGOING SEWER OPW APPLICATION (COUNCIL REFERENCE # OPW/2024/987)

COURTNEY DRIVE

RICHARDSON CRESCENT

STAGE 2 STAGE 3 STAGE 4 STAGE 5 STAGE 6 STAGE 6 STAGE 6 STAGE 8

CONTRACTOR TO DETERMINE AND LOCATE ALL EXISTING SERVICES PRIOR TO COMMENCEMENT OF WORKS

APPROVAL ISSUE
NOT FOR CONSTRUCTION UNLESS STAMPED

ISSUE No.	DATE	AMENDMENT
E	16-02-26	RESPONSE TO FURTHER INFORMATION REQUEST
D	07-11-25	RESPONSE TO FURTHER INFORMATION REQUEST
C	26-06-25	ISSUED FOR REPORT
B	11-12-24	ISSUED FOR APPROVAL
A	06-12-24	ISSUED FOR INFORMATION

OSKA CONSULTING GROUP

CLIENT: NORFOLK ESTATES PTY LTD

PROJECT: PROPOSED RESIDENTIAL SUBDIVISION
31-53 COURTNEY DRIVE
UPPER COOMERA, QLD, 4209

DESIGN	DRAWN	APPROVED
DR	MS	TW

TITLE: PRELIMINARY SERVICES LAYOUT PLAN - SHEET 2 OF 2

SCALE: 1:750 AT A1, 1:1500 AT A3 (0, 15, 30, 45, 60m)

PROJECT NO. OSK6521

DWG NO. P041

ISSUE E

LEGEND


- W-DN100 — PROPOSED DN100 EXTERNAL WATER MAIN
- W-DN150 — PROPOSED DN150 EXTERNAL WATER MAIN
- W-DN225 — PROPOSED DN225 EXTERNAL WATER MAIN

EXISTING SERVICES LEGEND

- S — EXISTING SEWER MAIN (FROM RECORDS)
- W — EXISTING WATER MAIN (FROM RECORDS)
- SWD — EXISTING STORMWATER PIPE (FROM RECORDS)
- TEL — EXISTING TELSTRA CABLE (FROM RECORDS)
- E — EXISTING ELECTRICAL CABLE (FROM RECORDS)
- G — EXISTING GAS MAIN (FROM RECORDS)
- NBN — EXISTING NATIONAL BROADBAND NETWORK CABLE (FROM RECORDS)

APPROVAL ISSUE
NOT FOR CONSTRUCTION UNLESS STAMPED

EXISTING SERVICES REALIGNMENT TO BE CONFIRMED AT DETAILED DESIGN STAGE AND INCLUDED IN TRUNK CREDITS AWARDED FOR DEVELOPMENT

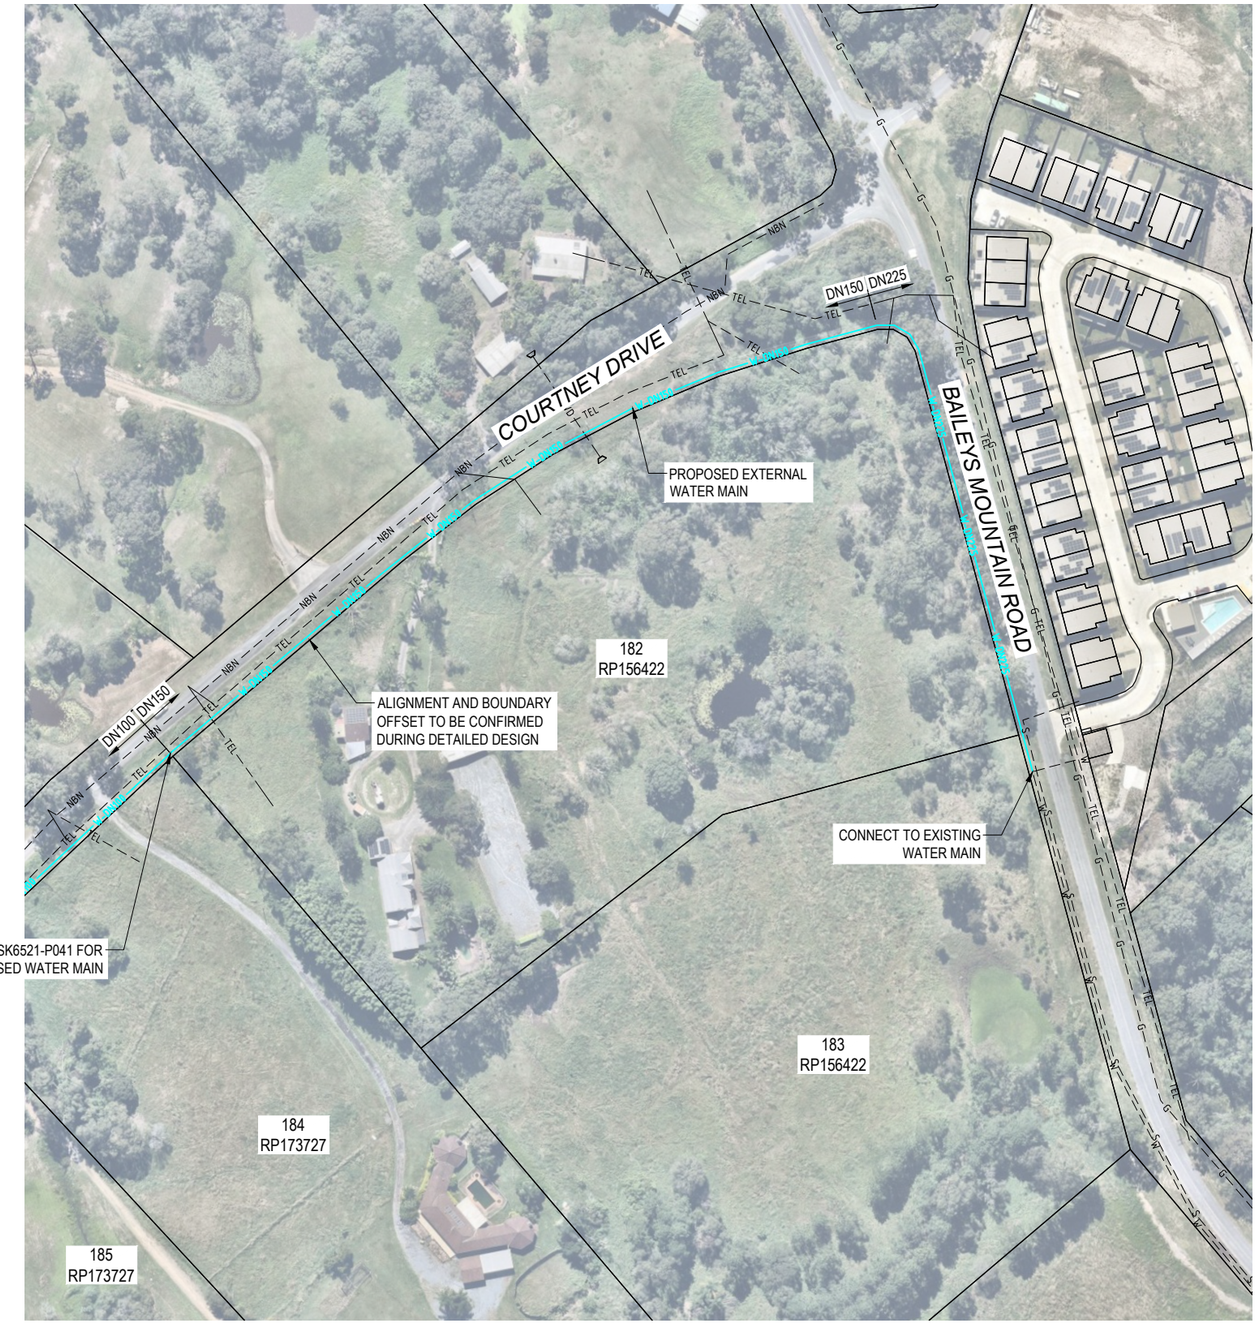

COURTNEY DRIVE x BAILEYS MOUNTAIN ROAD
SCALE 1:1000 AT A1

CONTRACTOR TO DETERMINE AND LOCATE ALL EXISTING SERVICES PRIOR TO COMMENCEMENT OF WORKS

ISSUE No.	DATE	AMENDMENT
C	16-02-26	RESPONSE TO FURTHER INFORMATION REQUEST
B	07-11-25	RESPONSE TO FURTHER INFORMATION REQUEST
A	26-06-25	ISSUED FOR REPORT

OSKA CONSULTING GROUP

CLIENT: NORFOLK ESTATES PTY LTD

PROJECT: PROPOSED RESIDENTIAL SUBDIVISION
31-53 COURTNEY DRIVE
UPPER COOMERA, QLD, 4209

DESIGN	DRAWN	APPROVED
DR	MS	TW

TITLE: PRELIMINARY TRUNK WATER MAIN EXTENSION PLAN

SCALE: 1:1000 AT A1 / 1:2000 AT A3 (0 20 40 60 80 100m)

PROJECT NO. OSK6521

DWG NO. P045

ISSUE C


APPENDIX

F

OSKA Consulting Group; Preliminary Sediment and Erosion Plan (Ref: OSK6521- P050 – P052)

SEDIMENT & EROSION CONTROL LEGEND

- SEDIMENT FENCE
- TEMPORARY DIVERSION DRAIN
- TEMPORARY SEDIMENT PONDS WITHIN FUTURE BIO RETENTION BASINS
- S.E.P. — LOCATION OF STABILISED ENTRY/EXIT POINT
- DSP — DRAINAGE STRUCTURE PROTECTION
- MS1 — WATER QUALITY MONITORING STATION
- FLOW ARROW
- LPOD — LAWFUL POINT OF DISCHARGE
- 80.0 — EXISTING SURFACE CONTOURS
- SWD — PROPOSED STORMWATER PIPE
- STAGE BOUNDARY

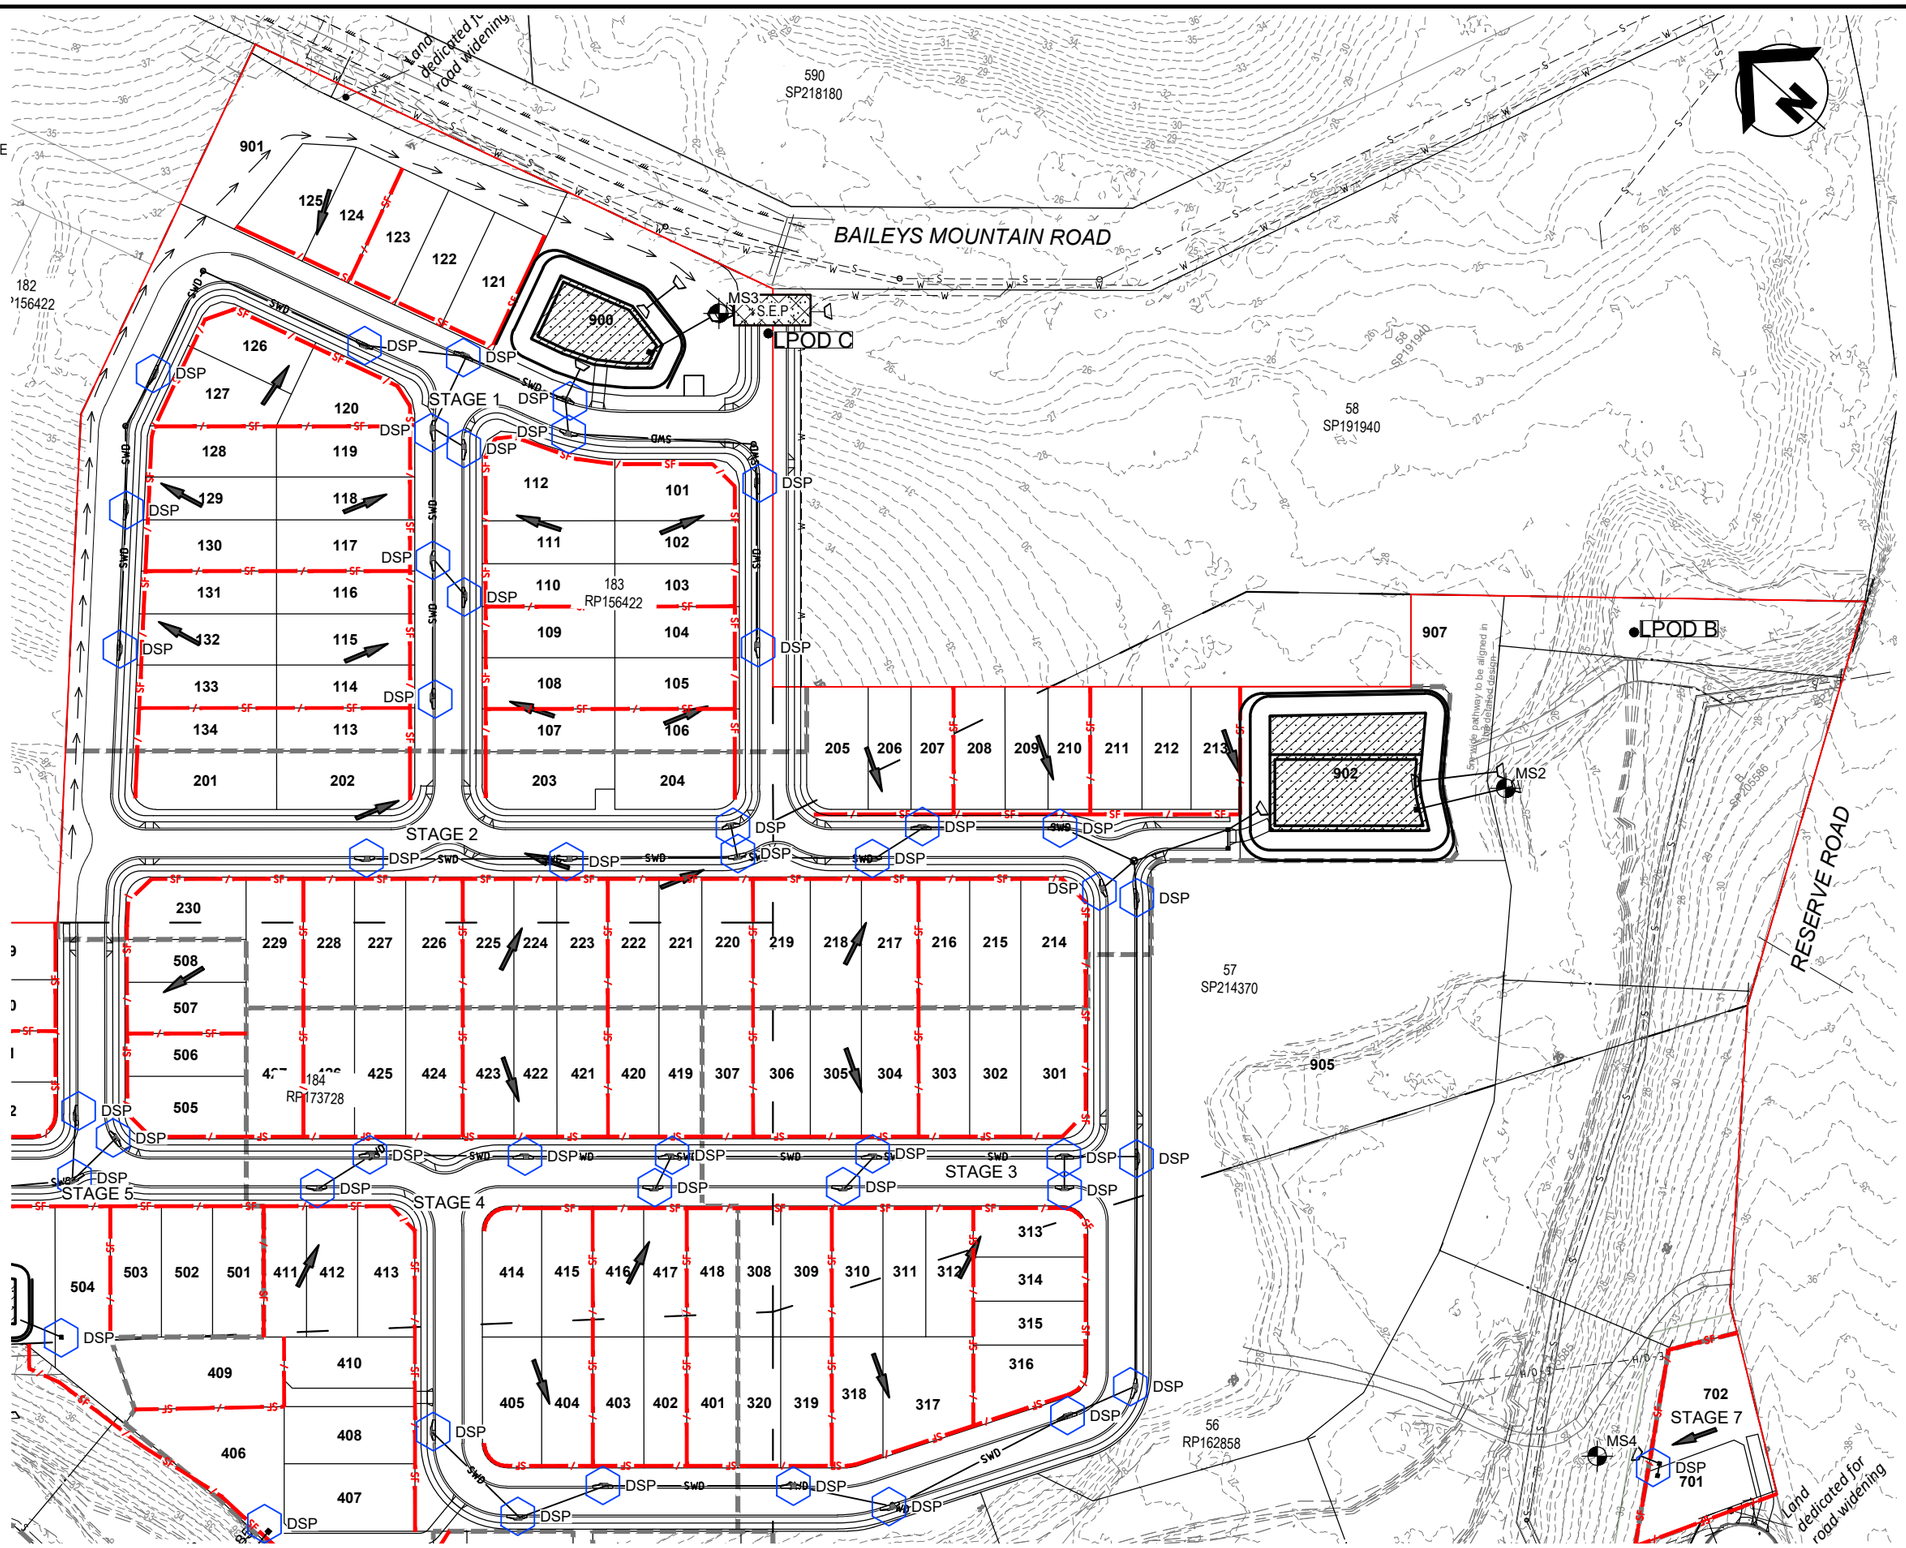

CONCEPT ONLY

IT IS THE CONTRACTOR'S RESPONSIBILITY TO MAINTAIN ADEQUATE SEDIMENT & EROSION CONTROL DURING ALL PHASES OF CONSTRUCTION TO THE SATISFACTION OF BOTH THE SUPERINTENDENT AND COUNCIL.

APPROVAL ISSUE
NOT FOR CONSTRUCTION UNLESS STAMPED

CONTRACTOR TO DETERMINE AND LOCATE ALL EXISTING SERVICES PRIOR TO COMMENCEMENT OF WORKS

ISSUE No.	DATE	AMENDMENT
D	07-11-25	RESPONSE TO FURTHER INFORMATION REQUEST
C	26-06-25	ISSUED FOR REPORT
B	11-12-24	ISSUED FOR APPROVAL
A	06-12-24	ISSUED FOR INFORMATION

OSKA CONSULTING GROUP

CLIENT: NORFOLK ESTATES PTY LTD

PROJECT: PROPOSED RESIDENTIAL SUBDIVISION
31-53 COURTNEY DRIVE
UPPER COOMERA, QLD, 4209

DESIGN	DRAWN	APPROVED
DR	MS	DC

TITLE: SEDIMENT AND EROSION CONTROL PLAN - SHEET 1 OF 2

SCALE: 1:750 AT A1 / 1:1500 AT A3 (0, 15, 30, 45, 60m)

PROJECT NO.: OSK6521


DWG NO.: P050

ISSUE: D

SEDIMENT & EROSION CONTROL LEGEND

- SEDIMENT FENCE
- TEMPORARY DIVERSION DRAIN
- TEMPORARY SEDIMENT PONDS WITHIN FUTURE BIO RETENTION BASINS
- S.E.P. — LOCATION OF STABILISED ENTRY/EXIT POINT
- DSP — DRAINAGE STRUCTURE PROTECTION
- MS1 — WATER QUALITY MONITORING STATION
- FLOW ARROW
- LPOD — LAWFUL POINT OF DISCHARGE
- 80.0 — EXISTING SURFACE CONTOURS
- SWD — PROPOSED STORMWATER PIPE
- STAGE BOUNDARY

FOR CONTINUATION REFER SHEET 1

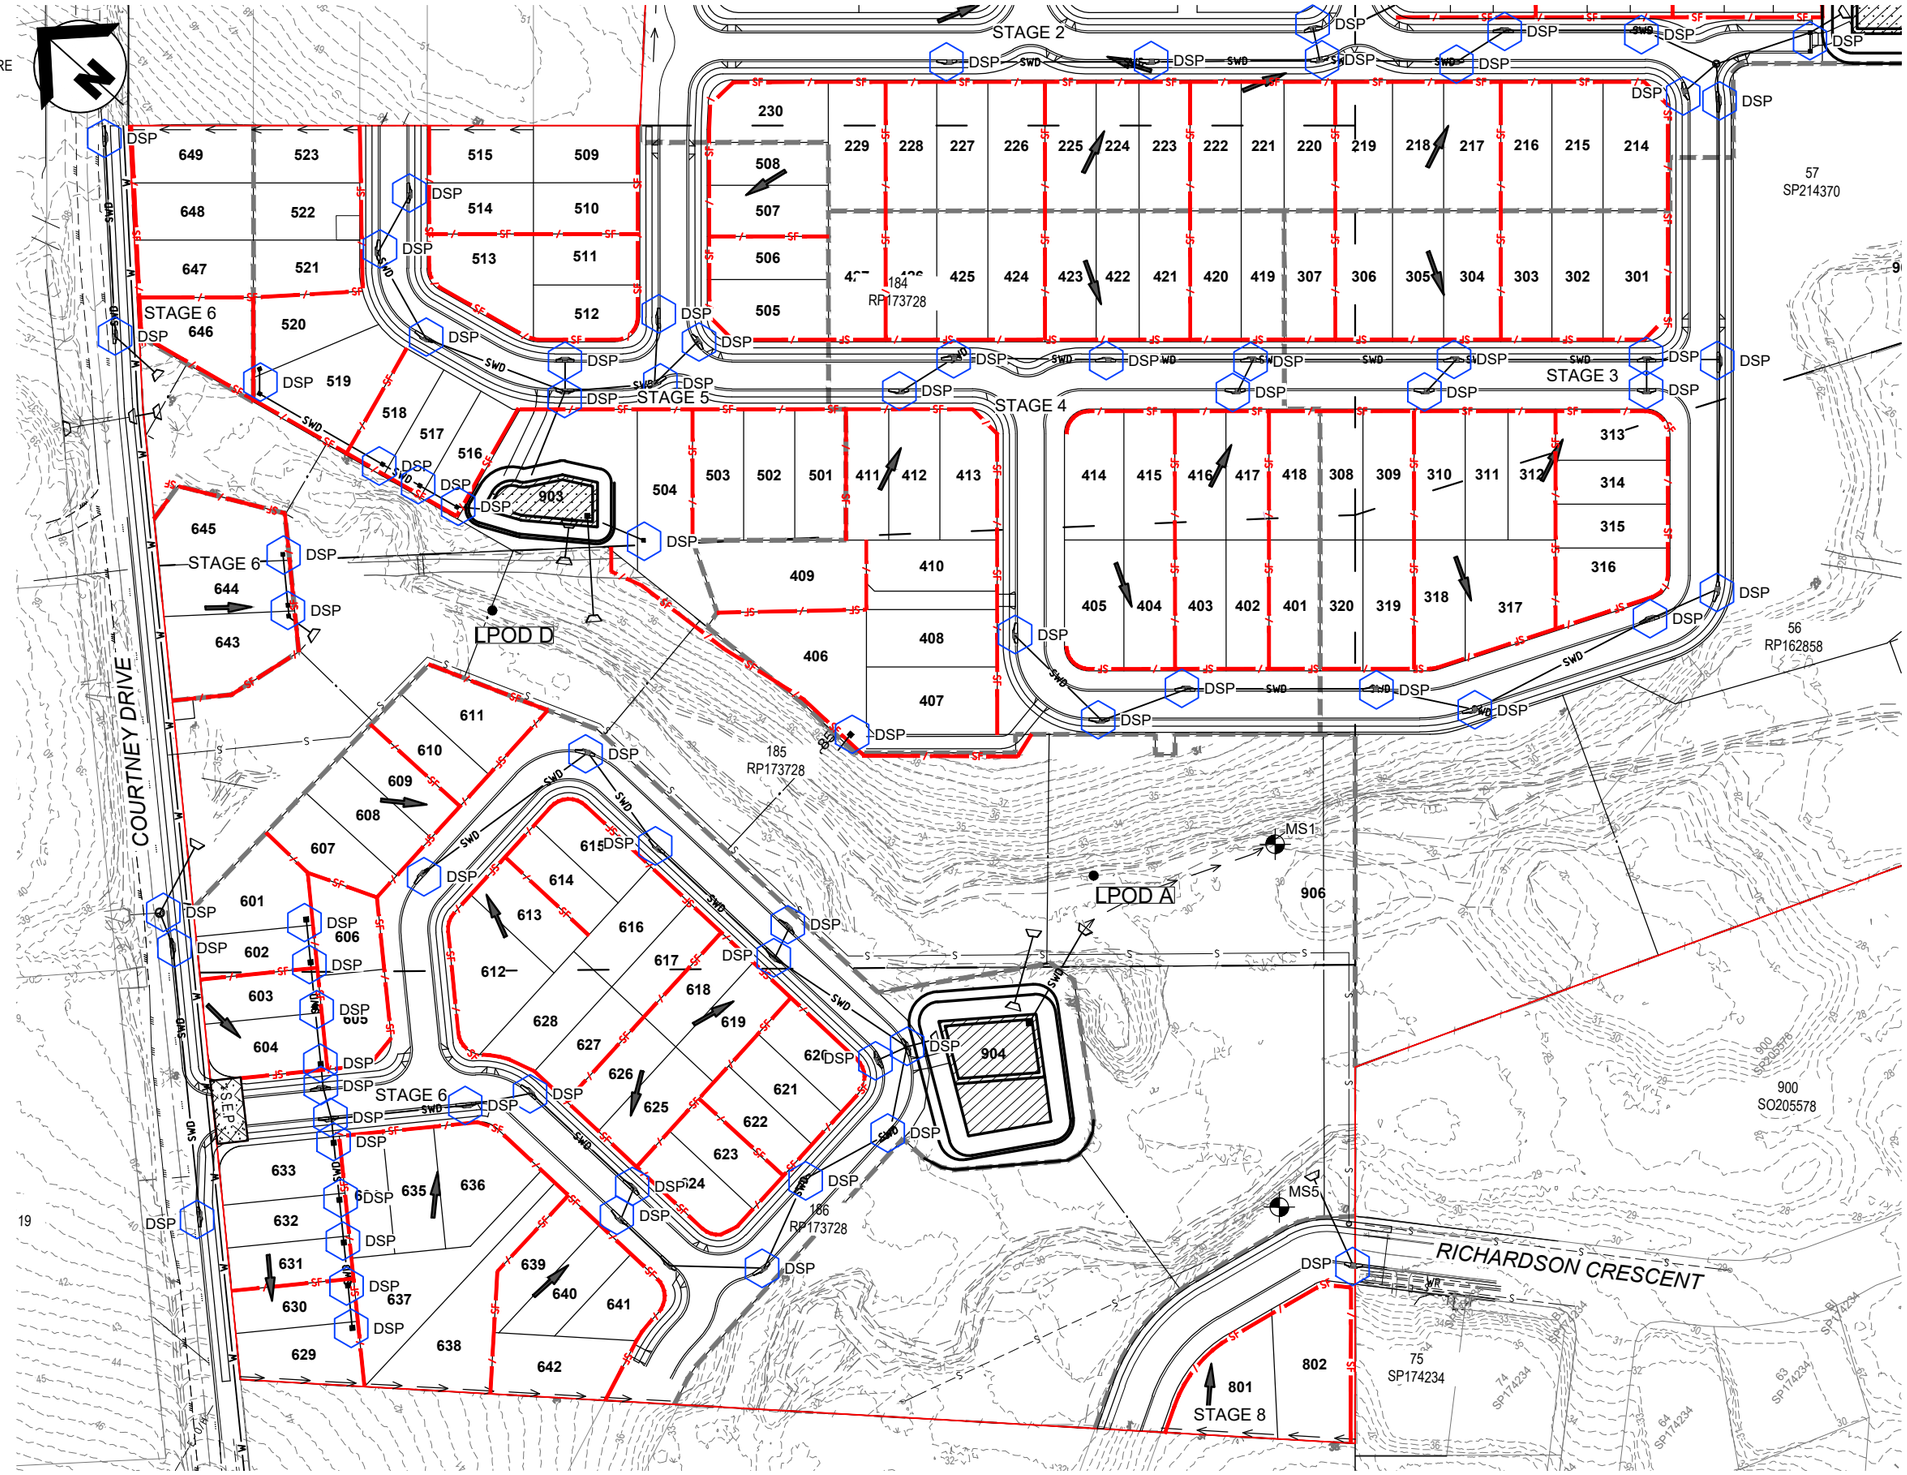

CONCEPT ONLY

IT IS THE CONTRACTOR'S RESPONSIBILITY TO MAINTAIN ADEQUATE SEDIMENT & EROSION CONTROL DURING ALL PHASES OF CONSTRUCTION TO THE SATISFACTION OF BOTH THE SUPERINTENDENT AND COUNCIL.

APPROVAL ISSUE
NOT FOR CONSTRUCTION UNLESS STAMPED

CONTRACTOR TO DETERMINE AND LOCATE ALL EXISTING SERVICES PRIOR TO COMMENCEMENT OF WORKS

ISSUE No.	DATE	AMENDMENT
D	07-11-25	RESPONSE TO FURTHER INFORMATION REQUEST
C	26-06-25	ISSUED FOR REPORT
B	11-12-24	ISSUED FOR APPROVAL
A	06-12-24	ISSUED FOR INFORMATION

OSKA CONSULTING GROUP

CLIENT: NORFOLK ESTATES PTY LTD

PROJECT: PROPOSED RESIDENTIAL SUBDIVISION
31-53 COURTNEY DRIVE
UPPER COOMERA, QLD, 4209

DESIGN	DRAWN	APPROVED
DR	MS	DC


TITLE: SEDIMENT AND EROSION CONTROL PLAN - SHEET 2 OF 2

SCALE: 1:750 AT A1, 1:1500 AT A3 (0, 15, 30, 45, 60m)


PROJECT NO. OSK6521

DWG NO. P051


ISSUE D

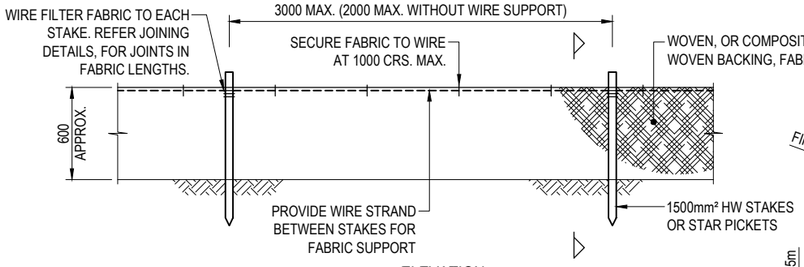

ELEVATION

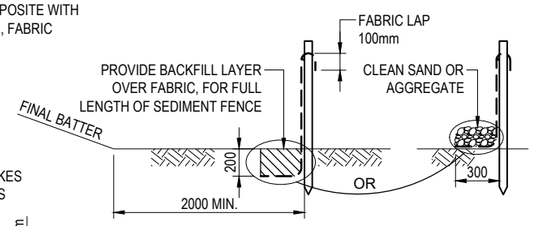


SECTION

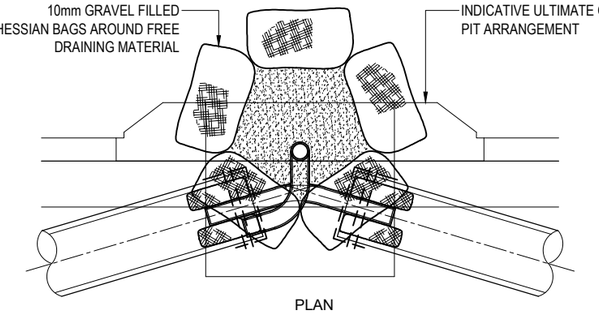

PLAN

NOTE: INSTALL 1.5m (MIN.) DEEP 'RETURNS' AT 20m SPACING (MAX.) ON UPSLOPE SIDE OF FENCELINE (5-10m MAX SPACING IF FENCE ALIGNED AT ANGLE TO CONTOUR). EG:

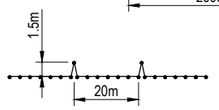


SEDIMENT FENCE DETAILS

N.T.S. —— / —— SF —— DENOTES SEDIMENT FENCE. REFER PLAN FOR LOCATION AND EXTENTS.


APPROVAL ISSUE
NOT FOR CONSTRUCTION UNLESS STAMPED

CONTRACTOR TO DETERMINE AND LOCATE ALL EXISTING SERVICES PRIOR TO COMMENCEMENT OF WORKS


CONCEPT ONLY
IT IS THE CONTRACTOR'S RESPONSIBILITY TO MAINTAIN ADEQUATE SEDIMENT & EROSION CONTROL DURING ALL PHASES OF CONSTRUCTION TO THE SATISFACTION OF BOTH THE SUPERINTENDENT AND COUNCIL.

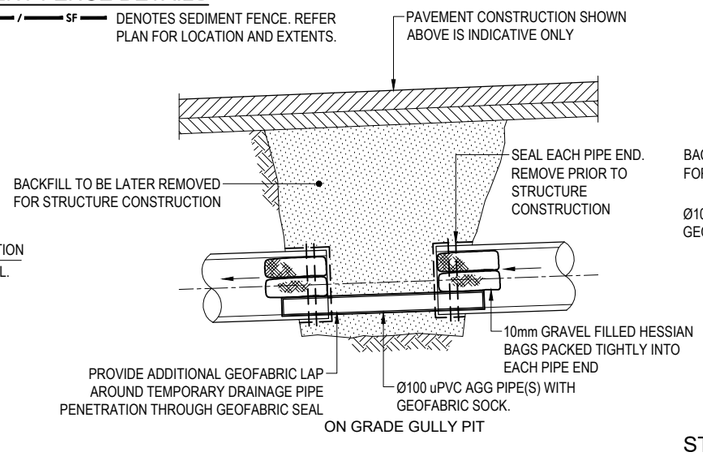

ON GRADE GULLY PIT

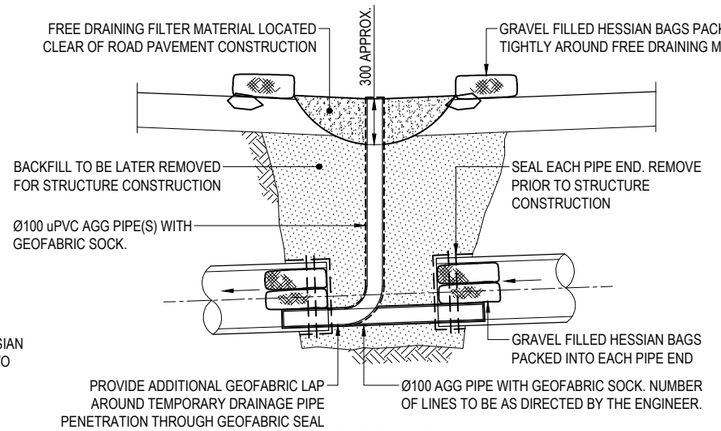


SAG GULLY PIT

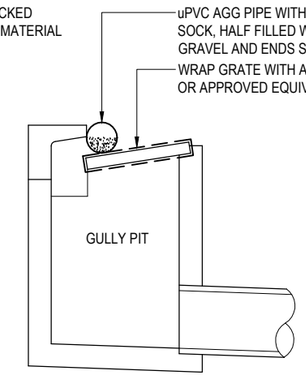


STAGE 2
STRUCTURE COMPLETE

STAGE 1
EXCAVATION, PIPE INSTALLATION AND INTERIM BACKFILLING

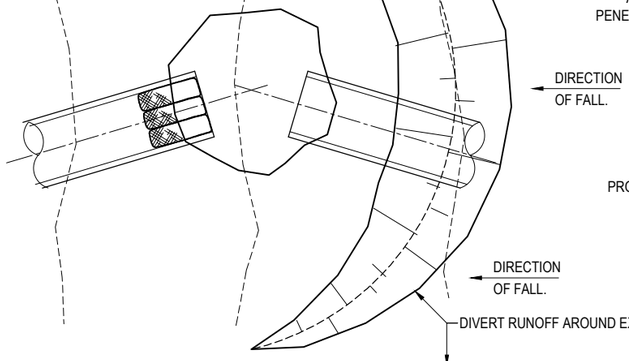

PLAN

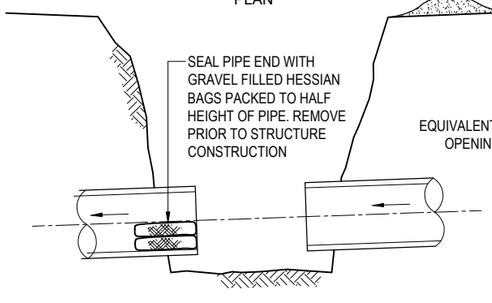


STAGE 1
EXCAVATION AND PIPE INSTALLATION

ROADWAY GULLY PIT DSP

DENOTES DRAINAGE STRUCTURE PROTECTION. REFER PLAN FOR LOCATION & EXTENTS.

N.T.S.

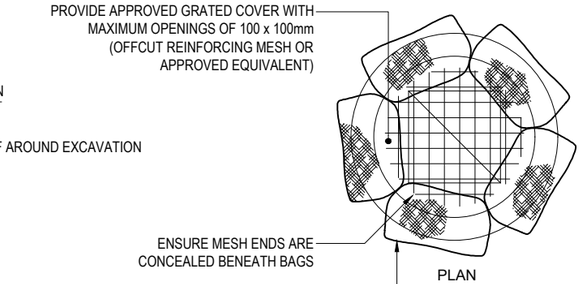


PLAN

ACCESS CHAMBER

INLET STRUCTURE


STAGE 2

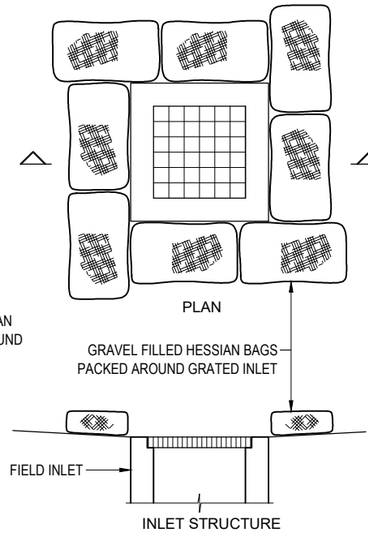

PLAN


INLET STRUCTURE

STAGE 3

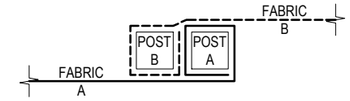

FABRIC TO FOLD AROUND EACH STAKE ONE FULL TURN. STAKE B TO BE DRIVEN TIGHTLY AGAINST STAKE A. THE TOPS OF BOTH STAKES TO BE SECURED WITH WIRE.


METHOD 1

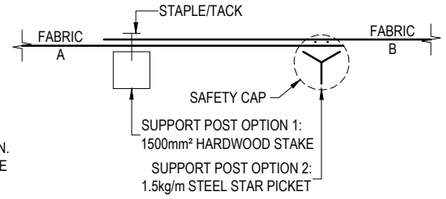

METHOD 2

SEDIMENT FENCE FABRIC JOINING DETAILS

N.T.S.

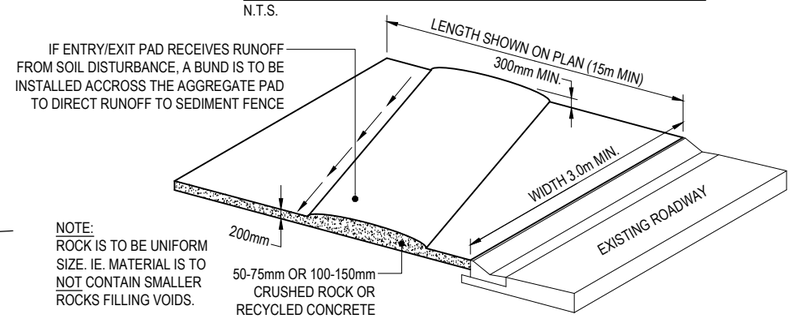

NOTE:
ROCK IS TO BE UNIFORM SIZE. IE. MATERIAL IS TO NOT CONTAIN SMALLER ROCKS FILLING VOIDS.

STABILISED ENTRY/EXIT POINT

N.T.S. OR APPROVED EQUIVALENT

SEP DENOTES STABILISED ENTRY/EXIT POINT, REFER PLAN FOR LOCATIONS.

ISSUE No.	DATE	AMENDMENT
D	07-11-25	RESPONSE TO FURTHER INFORMATION REQUEST
C	26-06-25	ISSUED FOR REPORT
B	11-12-24	ISSUED FOR APPROVAL
A	06-12-24	ISSUED FOR INFORMATION

OSKA CONSULTING GROUP

CLIENT: NORFOLK ESTATES PTY LTD

PROJECT: PROPOSED RESIDENTIAL SUBDIVISION
31-53 COURTNEY DRIVE
UPPER COOMERA, QLD, 4209

DESIGN	DRAWN	APPROVED
DR	MS	DC

TITLE: SEDIMENT AND EROSION CONTROL DETAILS

SCALE:

PROJECT NO.: OSK6521

DWG NO.: P052

ISSUE: D

APPENDIX

G

Email correspondence with Council's Water and Wastewater Team for External Creditable Works

Adam Iervese

From: THOMAS Soorya <STHOMAS@goldcoast.qld.gov.au>
Sent: Monday, 23 June 2025 7:46 AM
To: Adam Iervese
Cc: Daley Curran; Daniel Roosmalen; 'Andrew Rickert'; SAHA Uttam; BRIERLEY Matt
Subject: RE: OSK6521 - 176 Baileys Mountain Road - DA RFI Item 38

Hi Adam,

Thank you for your recent email and phone call. Apologies for the delay in getting back to you on this.

Following ongoing discussions with the Transport Infrastructure team, and due to the uncertainty around the timing of the road works, Council has decided to proceed with the LGIP planned alignment of water supply infrastructure via Baileys Mountain Road and Courtney Drive to service the proposed development (refer to the extract/markup below).

As previously discussed, Council also intends to extend the water main from Rangeview Road to Lawson Street to connect the two supply zones.

Therefore, based on the above requirements, please amend the Preliminary Services Plans ensuring that the reticulation layout plans are consistent with Council's planned servicing strategy for the area.

Please note that Uttam Saha from the water modelling team is currently away and is expected to return this Thursday (26/06/2025), so any further technical Network Planning queries may need to wait until then. In the meantime, we are happy to arrange a Teams call to discuss this further if needed.

Thank you.

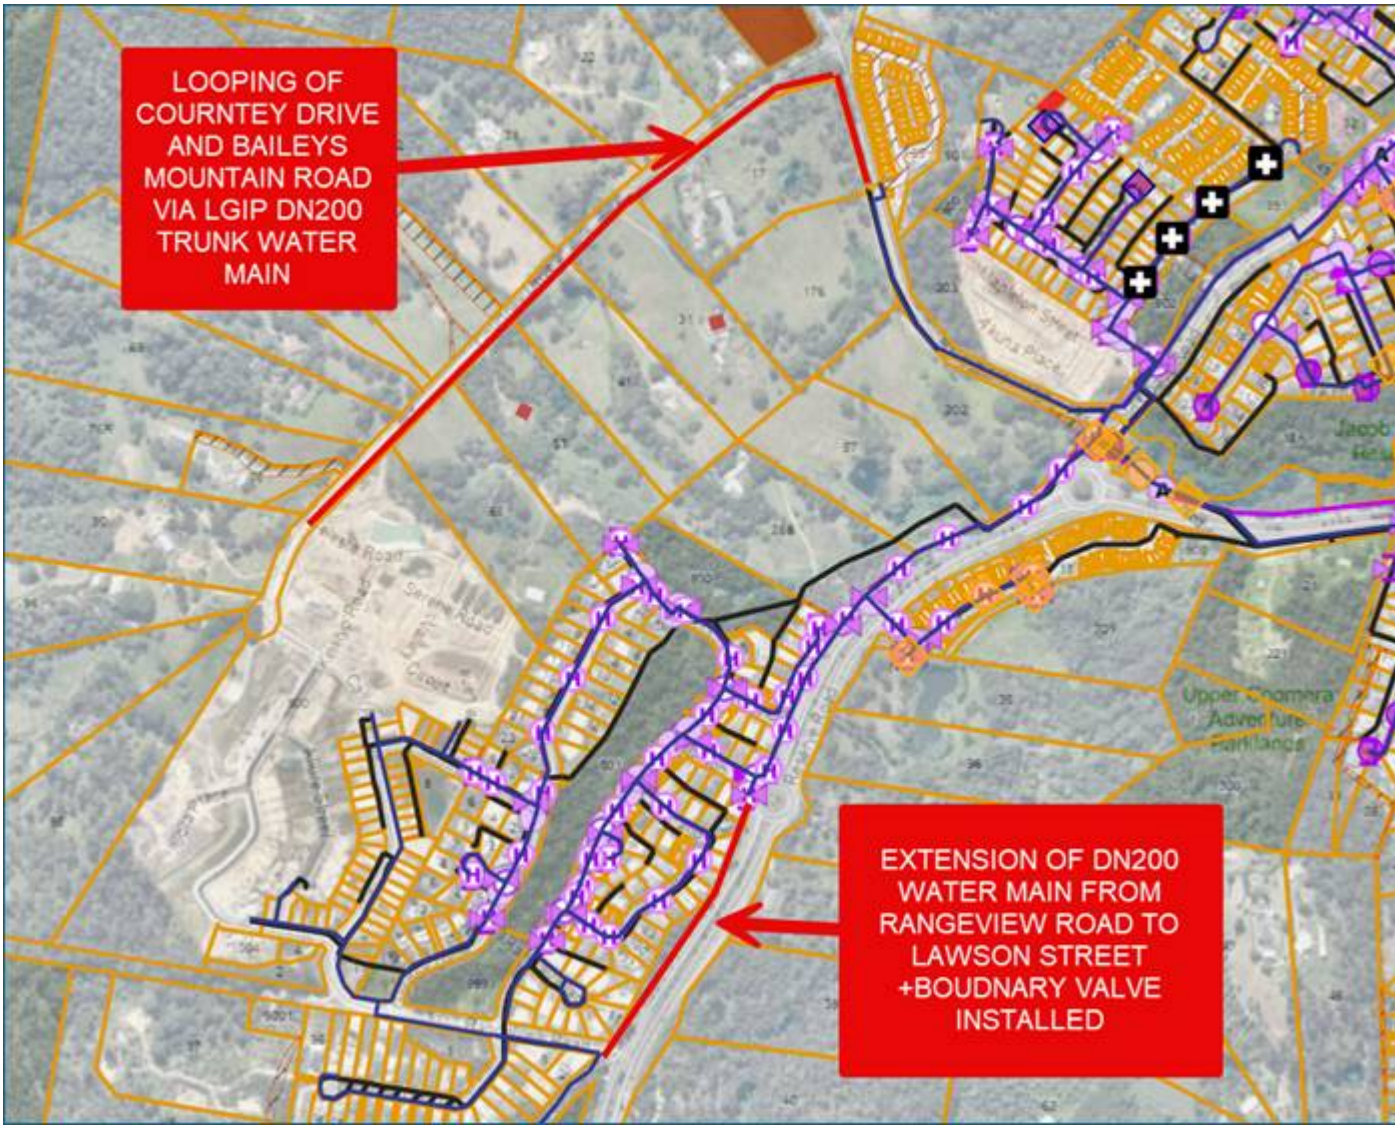


Fig: Extract from GIS showing Council's preferred option

Kind Regards,

Soorya Thomas
Civil Engineer – Water and Waste Assessment
City Development

P: +61 5582 9013
City of Gold Coast

CITY OF
GOLDCOAST.

From: Adam Iervese
Sent: Thursday, 19 June 2025 12:35 PM
To: THOMAS Soorya
Cc: Daley Curran ; Daniel Roosmalen ; 'Andrew Rickert'
Subject: RE: OSK6521 - 176 Baileys Mountain Road - DA RFI Item 38

Hi Soorya,

Just following up on the below email thread. Have you been able to confirm internally regarding the extent of creditable works that could be considered for this development?

Kind Regards,

ADAM IERVESE
ENGINEER - CIVIL

M: 0404 858 226

aiervese@oska.net.au

OSKA
CONSULTING GROUP
CIVIL | STRUCTURAL | HYDRAULIC
OSKA.NET.AU | Level 1, 155 Varsity Pde, Varsity Lakes QLD 4227

FIND US ON SOCIAL MEDIA

Think before you print - Please consider the environment
This email message (including any file attachments transmitted with it) is for the sole use of the intended recipient(s) and may contain confidential and legally privileged information. Any unauthorised review, use, alteration, disclosure or distribution of this email (including any attachments) by an unintended recipient is prohibited. If you have received this email in error, please notify the sender by return email and destroy all copies of the original message. Any confidential or legal professional privilege is not waived or lost by any mistaken delivery of the email. If you have received this e-mail in error please notify OSKA Consulting Group immediately by reply e-mail.

From: Adam Iervese <aiervese@oska.net.au>
Sent: Friday, 13 June 2025 3:11 PM
To: 'THOMAS Soorya' <STHOMAS@goldcoast.qld.gov.au>
Cc: Daley Curran <dcurran@oska.net.au>; Daniel Roosmalen <droosmalen@oska.net.au>; Andrew Rickert <andrew.rickert@wcsengineering.com>
Subject: RE: OSK6521 - 176 Baileys Mountain Road - DA RFI Item 38

Hi Soorya,

Thank you for providing the below update, much appreciated.

Look forward to hearing back from you next week, enjoy your weekend.

Kind Regards,

ADAM IERVESE
ENGINEER - CIVIL

M: 0404 858 226

aiervese@oska.net.au

OSKA
CONSULTING GROUP
CIVIL | STRUCTURAL | HYDRAULIC
OSKA.NET.AU | Level 1, 155 Varsity Pde, Varsity Lakes QLD 4227

FIND US ON SOCIAL MEDIA

Think before you print - Please consider the environment
This email message (including any file attachments transmitted with it) is for the sole use of the intended recipient(s) and may contain confidential and legally privileged information. Any unauthorised review, use, alteration, disclosure or distribution of this email (including any attachments) by an unintended recipient is prohibited. If you have received this email in error, please notify the sender by return email and destroy all copies of the original message. Any confidential or legal professional privilege is not waived or lost by any mistaken delivery of the email. If you have received this e-mail in error please notify OSKA Consulting Group immediately by reply e-mail.

From: THOMAS Soorya <STHOMAS@goldcoast.qld.gov.au>
Sent: Friday, 13 June 2025 2:59 PM
To: Adam Iervese <aiervese@oska.net.au>
Cc: Daley Curran <dcurran@oska.net.au>; Daniel Roosmalen <droosmalen@oska.net.au>; Andrew Rickert <andrew.rickert@wcsengineering.com>
Subject: RE: OSK6521 - 176 Baileys Mountain Road - DA RFI Item 38

Hi Adam,

Thanks for confirming this.

Also, just wanted to let you know that we are making good progress and expect to be in a position to provide a direct answer by mid-late next week. Thank you.

Kind Regards,

Soorya Thomas
Civil Engineer – Water and Waste Assessment
City Development

P: +61 5582 9013
City of Gold Coast

CITY OF
GOLDCOAST.

From: Adam Iervese <aiervese@oska.net.au>
Sent: Wednesday, 11 June 2025 4:31 PM

To: THOMAS Soorya <STHOMAS@goldcoast.qld.gov.au>
Cc: Daley Curran <dcurran@oska.net.au>; SAHA Uttam <USAHA@goldcoast.qld.gov.au>; Daniel Roosmalen <droosmalen@oska.net.au>; Andrew Rickert <andrew.rickert@wcsengineering.com>
Subject: RE: OSK6521 - 176 Baileys Mountain Road - DA RFI Item 38

Hi Soorya,

Yes, 31 Courtney Drive will be added into the development application as a part of the process of responding to Council's RFI.

Kind Regards,

ADAM IERVESE
ENGINEER - CIVIL

M: 0404 858 226

aiervese@oska.net.au

OSKA
CONSULTING GROUP
CIVIL | STRUCTURAL | HYDRAULIC
OSKA.NET.AU | Level 1, 155 Varsity Pde, Varsity Lakes QLD 4227


FIND US ON SOCIAL MEDIA

Think before you print - Please consider the environment
This email message (including any file attachments transmitted with it) is for the sole use of the intended recipient(s) and may contain confidential and legally privileged information. Any unauthorised review, use, alteration, disclosure or distribution of this email (including any attachments) by an unintended recipient is prohibited. If you have received this email in error, please notify the sender by return email and destroy all copies of the original message. Any confidential or legal professional privilege is not waived or lost by any mistaken delivery of the email. If you have received this e-mail in error please notify OSKA Consulting Group immediately by reply e-mail.

From: THOMAS Soorya <STHOMAS@goldcoast.qld.gov.au>
Sent: Wednesday, 11 June 2025 4:13 PM
To: Adam Iervese <aiervese@oska.net.au>
Cc: Daley Curran <dcurran@oska.net.au>; SAHA Uttam <USAHA@goldcoast.qld.gov.au>; Daniel Roosmalen <droosmalen@oska.net.au>; Andrew Rickert <andrew.rickert@wcsengineering.com>
Subject: RE: OSK6521 - 176 Baileys Mountain Road - DA RFI Item 38

Hi Adam,

Is the lot marked in orange (crossed out) included in this subdivision plan. The water modelling diagram provided seems to indicate that it is. Could you please confirm? Thank you 😊

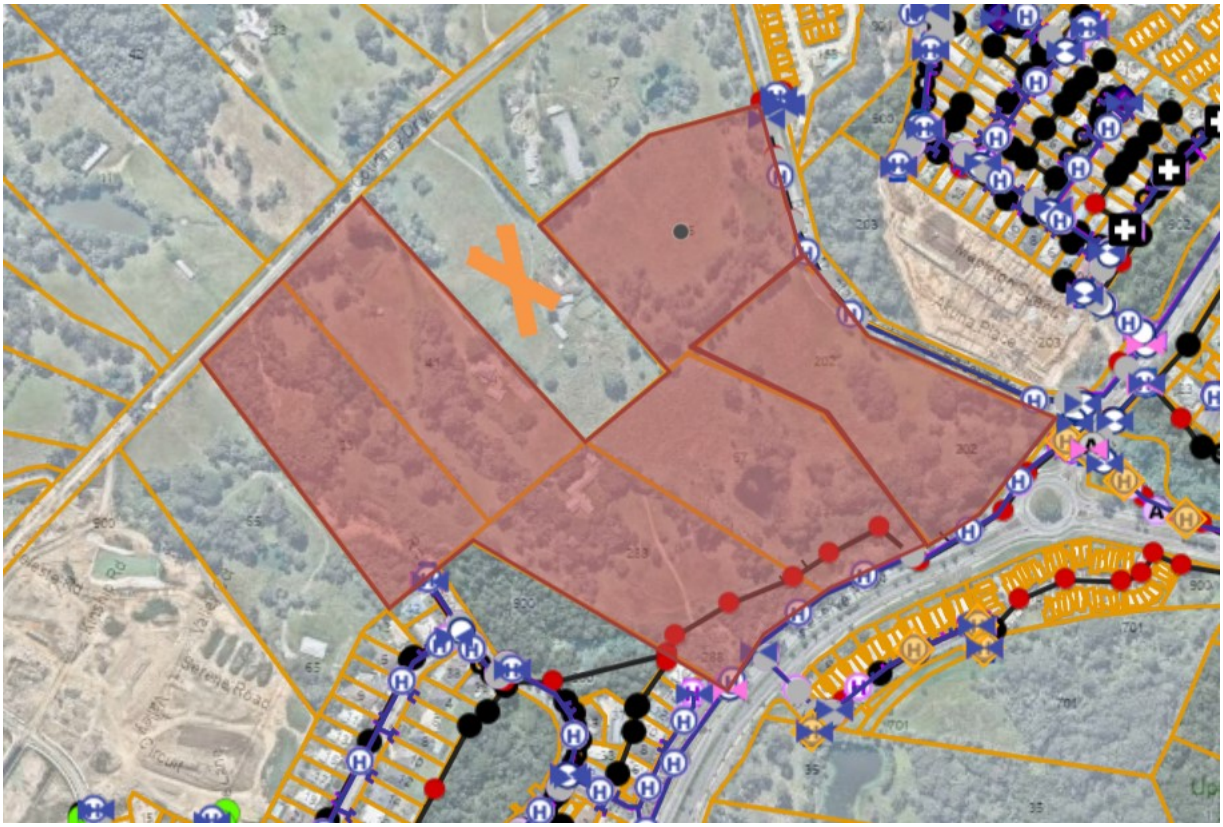

Kind Regards,

Soorya Thomas
Civil Engineer – Water and Waste Assessment
City Development

P: +61 5582 9013
City of Gold Coast

From: THOMAS Soorya
Sent: Wednesday, 11 June 2025 2:47 PM
To: Andrew Rickert <andrew.rickert@wcsengineering.com>
Cc: Daley Curran <dcurran@oska.net.au>; Adam Iervese <aiervese@oska.net.au>; SAHA Uttam <USAHA@goldcoast.qld.gov.au>; Daniel Roosmalen <droosmalen@oska.net.au>
Subject: RE: OSK6521 - 176 Baileys Mountain Road - DA RFI Item 38

Thanks, Andrew, for sending this information through. I'll check with Roman and let you know. Thank you!

Kind Regards,

Soorya Thomas
Civil Engineer – Water and Waste Assessment
City Development

P: +61 5582 9013

City of Gold Coast

CITY OF GOLDCOAST.

From: Andrew Rickert <andrew.rickert@wcsengineering.com>
Sent: Wednesday, 11 June 2025 2:19 PM
To: THOMAS Soorya <STHOMAS@goldcoast.qld.gov.au>; Daniel Roosmalen <droosmalen@oska.net.au>
Cc: Daley Curran <dcurran@oska.net.au>; Adam Iervese <aiervese@oska.net.au>; SAHA Uttam <USAHA@goldcoast.qld.gov.au>
Subject: RE: OSK6521 - 176 Baileys Mountain Road - DA RFI Item 38

Hello Soorya / Daniel,

Thanks for your just now to discuss options for servicing the proposed 176 Baileys Mtn Road DA. See attached screen shot with indicative DN150 trunk loop between Baileys Mountain Road and Courtney Drive. From a modelling perspective, the alignment is indicative and based on the current site concept plan. A more direct alignment may be possible to reduce total length.

Sincere Regards,

WCS Engineering | Andrew Rickert
Mobile: +61 4 04 081 646
Website: www.wcsengineering.com

Please note my scheduled office hours are Monday through Wednesday. Response times may be variable outside of these hours.

From: THOMAS Soorya <STHOMAS@goldcoast.qld.gov.au>
Sent: Friday, 6 June 2025 2:45 PM
To: Adam Iervese <aiervese@oska.net.au>
Cc: Andrew Rickert <andrew.rickert@wcsengineering.com>; Daley Curran <dcurran@oska.net.au>; Daniel Roosmalen <droosmalen@oska.net.au>
Subject: RE: OSK6521 - 176 Baileys Mountain Road - DA RFI Item 38

Hi Adam,

Apologies for the delay. I'm still waiting to hear back regarding the creditability of the works. I've followed up on this and will let you know as soon as I receive a response.

Regarding the booster pump, the water modelling team advised that since the water main will be extended from Rangeview Road to Lawson Street in this ROL, there is no need for a booster pump.

We're happy to organise the meeting for next Wednesday (11/06/2025). I'll send the team invitation shortly. Thank you

Kind Regards,

Soorya Thomas
Civil Engineer – Water and Waste Assessment
City Development

P: +61 5582 9013
City of Gold Coast

CITY OF GOLDCOAST.

From: Adam Iervese <aiervese@oska.net.au>
Sent: Thursday, 5 June 2025 8:20 PM
To: THOMAS Soorya <STHOMAS@goldcoast.qld.gov.au>
Cc: Andrew Rickert <andrew.rickert@wcsengineering.com>; Daley Curran <dcurran@oska.net.au>; Daniel Roosmalen <droosmalen@oska.net.au>
Subject: OSK6521 - 176 Baileys Mountain Road - DA RFI Item 38

Hi Soorya,

Hope you have been well.

We were just looking to follow up on the below queries; had you had a chance to discuss through the creditable works and the previous booster pump modelling query?

In parallel we have been working through the updated water modelling works. Would it be possible to arrange another teams meeting catch up to discuss the water network with Council's modelling team?

Next Tuesday or Wednesday was suitable for us if there was a time that worked for your team.

Look forward to hearing back from you.

Kind Regards,

ADAM IERVESE
ENGINEER - CIVIL

M: 0404 858 226

aiervese@oska.net.au

OSKA
CONSULTING GROUP
CIVIL | STRUCTURAL | HYDRAULIC
OSKA.NET.AU | Level 1, 155 Varsity Pde, Varsity Lakes QLD 4227

FIND US ON SOCIAL MEDIA

Think before you print - Please consider the environment

This email message (including any file attachments transmitted with it) is for the sole use of the intended recipient(s) and may contain confidential and legally privileged information. Any unauthorised review, use, alteration, disclosure or distribution of this email (including any attachments) by an unintended recipient is prohibited. If you have received this email in error, please notify the sender by return email and destroy all copies of the original message. Any confidential or legal professional privilege is not waived or lost by any mistaken delivery of the email. If you have received this e-mail in error please notify OSKA Consulting Group immediately by reply e-mail.

From: THOMAS Soorya <STHOMAS@goldcoast.qld.gov.au>
Sent: Tuesday, 27 May 2025 11:39 AM
To: Adam Iervese <aiervese@oska.net.au>
Cc: Andrew Rickert <andrew.rickert@wcsengineering.com>; Daley Curran <dcurran@oska.net.au>; Daniel Roosmalen <droosmalen@oska.net.au>
Subject: RE: OSK6521 - 176 Baileys Mountain Road - DA RFI Item 38

Hi Adam,

In response to the previous query, Network Modelling has advised that they do not have the water network model for the 79 Courtney Drive development completed by H2One. As the model is H2One's intellectual property, they have recommended obtaining it directly from H2One.

Regarding the creditability of the works, I am still waiting to hear back from the Network team. I have also forwarded the recent enquiry to the Modelling team. Thank you.

Kind Regards,

Soorya Thomas
Civil Engineer – Water and Waste Assessment
City Development

P: +61 5582 9013
City of Gold Coast

CITY OF
GOLDCOAST.

From: Adam Iervese <aiervese@oska.net.au>
Sent: Monday, 26 May 2025 11:53 AM
To: THOMAS Soorya <STHOMAS@goldcoast.qld.gov.au>
Cc: Andrew Rickert <andrew.rickert@wcsengineering.com>; Daley Curran <dcurran@oska.net.au>; Daniel Roosmalen <droosmalen@oska.net.au>
Subject: RE: OSK6521 - 176 Baileys Mountain Road - DA RFI Item 38

Hi Soorya,

Hope you enjoyed your weekend. We were just looking to follow up the previous queries, were these something that Council would be able to advise on in the coming days?

Following on from our initial meeting, regarding the Baileys Booster Pump, can you please follow up internally regarding how we should address the modelling of the booster pump within the updated RFI documentation:

a) Model booster pump at 155 Baileys Mountain Road (as per Revision A)
b) Model booster pump at location in current WSSIP19 network (cnr Baileys Mtn Road & Old Coach Rd).
c) Omit booster pump from network modelling, noting that the assessment would show likely deficiency in water supply in upper Baileys Mountain Road.

Kind Regards,

ADAM IERVESE
ENGINEER - CIVIL

M: 0404 858 226

aiervese@oska.net.au

OSKA
CONSULTING GROUP
CIVIL | STRUCTURAL | HYDRAULIC
OSKA.NET.AU | Level 1, 155 Varsity Pde, Varsity Lakes QLD 4227

FIND US ON SOCIAL MEDIA

Think before you print - Please consider the environment
This email message (including any file attachments transmitted with it) is for the sole use of the intended recipient(s) and may contain confidential and legally privileged information. Any unauthorised review, use, alteration, disclosure or distribution of this email (including any attachments) by an unintended recipient is prohibited. If you have received this email in error, please notify the sender by return email and destroy all copies of the original message. Any confidential or legal professional privilege is not waived or lost by any mistaken delivery of the email. If you have received this e-mail in error please notify OSKA Consulting Group immediately by reply e-mail.

From: THOMAS Soorya <STHOMAS@goldcoast.qld.gov.au>
Sent: Thursday, 22 May 2025 9:57 AM
To: Adam Iervese <aiervese@oska.net.au>
Cc: Daley Curran <dcurran@oska.net.au>; Daniel Roosmalen <droosmalen@oska.net.au>
Subject: RE: OSK6521 - 176 Baileys Mountain Road - DA RFI Item 38

Hi Adam,
Thanks for the email. I can check with the network modelling team and get back to you. Thank you

Kind Regards,

Soorya Thomas
Civil Engineer – Water and Waste Assessment

City Development

P: +61 5582 9013
City of Gold Coast

CITY OF
GOLDCOAST.

From: Adam Iervese <aiervese@oska.net.au>
Sent: Wednesday, 21 May 2025 10:57 AM
To: THOMAS Soorya <STHOMAS@goldcoast.qld.gov.au>
Cc: Daley Curran <dcurran@oska.net.au>; Daniel Roosmalen <droosmalen@oska.net.au>
Subject: OSK6521 - 176 Baileys Mountain Road - DA RFI Item 38

Hi Soorya,

Thank you for your email below.

We will work through some options that consider the water supply main network being looped through our development to link the networks for Courtney Drive and Bailey Mountain Road. If we were able to achieve the water reticulation main through our development, could you confirm that these works would still be considered as creditable works for the development?

Were Council able to share the water network model from the 79 Courtney Drive development completed by H2one?

Kind Regards,

ADAM IERVESE
ENGINEER - CIVIL

M: 0404 858 226

aiervese@oska.net.au

OSKA
CONSULTING GROUP
CIVIL | STRUCTURAL | HYDRAULIC
OSKA.NET.AU | Level 1, 155 Varsity Pde, Varsity Lakes QLD 4227

FIND US ON SOCIAL MEDIA

Think before you print - Please consider the environment
This email message (including any file attachments transmitted with it) is for the sole use of the intended recipient(s) and may contain confidential and legally privileged information. Any unauthorised review, use, alteration, disclosure or distribution of this email (including any attachments) by an unintended recipient is prohibited. If you have received this email in error, please notify the sender by return email and destroy all copies of the original message. Any confidential or


legal professional privilege is not waived or lost by any mistaken delivery of the email. If you have received this e-mail in error please notify OSKA Consulting Group immediately by reply e-mail.

From: THOMAS Soorya <STHOMAS@goldcoast.qld.gov.au>
Sent: Friday, 2 May 2025 2:58 PM
To: Adam Iervese <aiervese@oska.net.au>
Cc: Daley Curran <dcurran@oska.net.au>; Daniel Roosmalen <droosmalen@oska.net.au>
Subject: RE: OSK6521 - 176 Baileys Mountain Road - DA RFI Item 38

Hi Adam,

After internal discussion, Council has determined that the extension of the water supply service from Courtney Drive will be supported, however there remains a strong preference (for network supply contingency) that the mains are looped between Courtney Drive and Bailey's Mountain Road.

Due to the planned upcoming roadworks at the corner of Courtney Drive and Baileys Mountain Road (as you've identified), we request that you explore the option of connecting the Courtney Drive/Baileys Mountain Road water networks via the proposed reticulation networks within your development; This will provide a 'loop' in the system for supply contingency without laying watermain through the areas of planned roadworks where filling activities will result in a deep watermain.

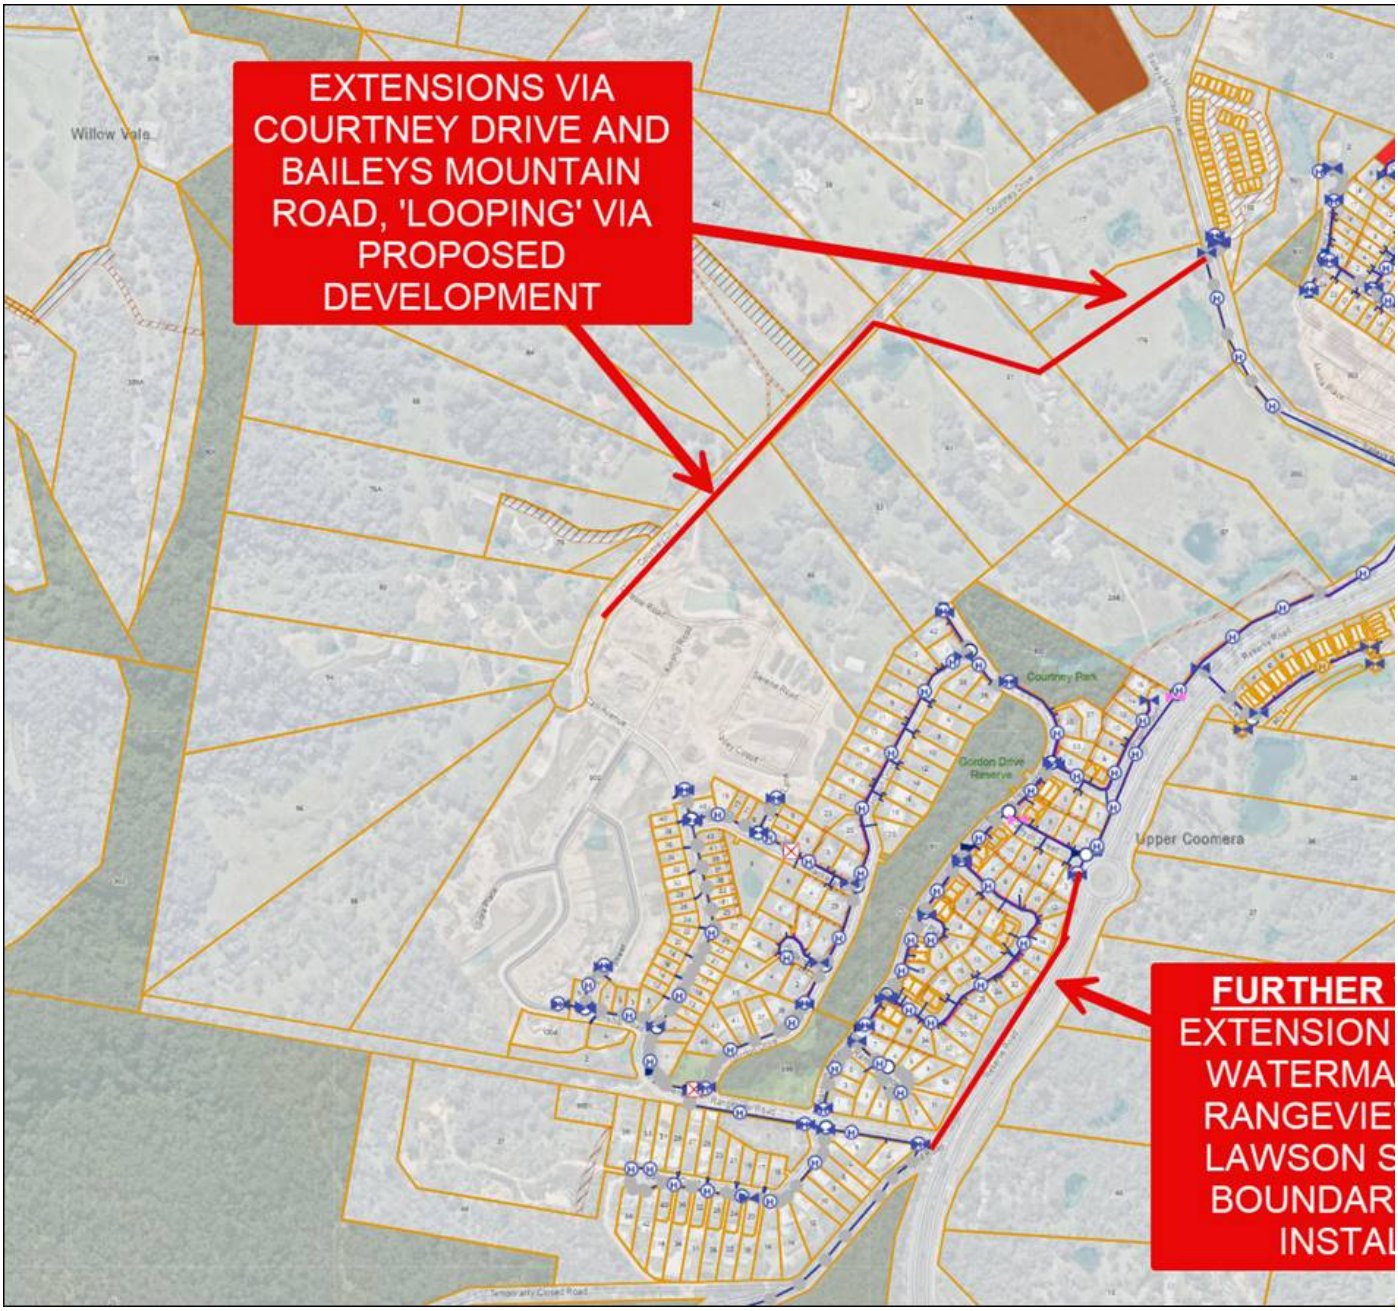

Extract – Markup of Council's preferred option

As a secondary preference, if the above option is not achievable, looping of the Courtney Drive/Bailey's Mountain Road watermains irrespective of the planned roadworks (and filling) is to be pursued.

Furthermore, as discussed during our last meeting, Council has plans to extend the water main from Rangeview Road to Lawson Street to connect the two supply zones (fitted with a boundary valve) which shall also be considered as creditable works as part of this proposed development.

Please reach out if you have any questions regarding the above commentary, or if you would like to setup a subsequent meeting prior to closing out this item.

Thanks Adam.

Soorya Thomas
Civil Engineer – Water and Waste Assessment
City Development

P: +61 5582 9013
City of Gold Coast

CITY OF
GOLDCOAST.

From: Adam Iervese <aiervese@oska.net.au>
Sent: Thursday, 1 May 2025 8:06 AM
To: THOMAS Soorya <STHOMAS@goldcoast.qld.gov.au>
Cc: Daley Curran <dcurran@oska.net.au>; Daniel Roosmalen <droosmalen@oska.net.au>
Subject: RE: OSK6521 - 176 Baileys Mountain Road - DA RFI Item 38

Thanks Soorya,

Much appreciated.

Kind Regards,

ADAM IERVESE
ENGINEER - CIVIL

M: 0404 858 226

aiervese@oska.net.au

OSKA
CONSULTING GROUP
CIVIL | STRUCTURAL | HYDRAULIC
OSKA.NET.AU | Level 1, 155 Varsity Pde, Varsity Lakes QLD 4227

FIND US ON SOCIAL MEDIA

Think before you print - Please consider the environment
This email message (including any file attachments transmitted with it) is for the sole use of the intended recipient(s) and may contain confidential and legally privileged information. Any unauthorised review, use, alteration, disclosure or distribution of this email (including any attachments) by an unintended recipient is prohibited. If you have received this email in error, please notify the sender by return email and destroy all copies of the original message. Any confidential or legal professional privilege is not waived or lost by any mistaken delivery of the email. If you have received this e-mail in error please notify OSKA Consulting Group immediately by reply e-mail.

From: THOMAS Soorya <STHOMAS@goldcoast.qld.gov.au>
Sent: Thursday, 1 May 2025 7:47 AM

To: Adam Iervese <aiervese@oska.net.au>
Cc: Daley Curran <dcurran@oska.net.au>; Daniel Roosmalen <droosmalen@oska.net.au>
Subject: RE: OSK6521 - 176 Baileys Mountain Road - DA RFI Item 38

Hi Adam,

I will follow up on this one with the network team. Thank you

Kind Regards,

Soorya Thomas
Civil Engineer – Water and Waste Assessment
City Development

P: +61 5582 9013
City of Gold Coast

CITY OF
GOLDCOAST.

From: Adam Iervese <aiervese@oska.net.au>
Sent: Wednesday, 30 April 2025 1:21 PM
To: THOMAS Soorya <STHOMAS@goldcoast.qld.gov.au>
Cc: Daley Curran <dcurran@oska.net.au>; Daniel Roosmalen <droosmalen@oska.net.au>
Subject: OSK6521 - 176 Baileys Mountain Road - DA RFI Item 38

Hi Soorya,

Hope you have been well.

I was just reaching out to see if Council had an opportunity to review our previous comments?

We would be happy to discuss any further queries as required. If Council were generally in agreeance with the outlined strategy, we will commence on the modelling to confirm this was a suitable outcome.

Kind Regards,

ADAM IERVESE
ENGINEER - CIVIL

M: 0404 858 226

aiervese@oska.net.au

OSKA
CONSULTING GROUP
CIVIL | STRUCTURAL | HYDRAULIC
OSKA.NET.AU | Level 1, 155 Varsity Pde, Varsity Lakes QLD 4227

FIND US ON SOCIAL MEDIA

Think before you print - Please consider the environment
This email message (including any file attachments transmitted with it) is for the sole use of the intended recipient(s) and may contain confidential and legally privileged information. Any unauthorised review, use, alteration, disclosure or distribution of this email (including any attachments) by an unintended recipient is prohibited. If you have received this email in error, please notify the sender by return email and destroy all copies of the original message. Any confidential or legal professional privilege is not waived or lost by any mistaken delivery of the email. If you have received this e-mail in error please notify OSKA Consulting Group immediately by reply e-mail.

From: Adam Iervese <aiervese@oska.net.au>
Sent: Wednesday, 23 April 2025 3:44 PM
To: THOMAS Soorya <STHOMAS@goldcoast.qld.gov.au>
Cc: Daley Curran <dcurran@oska.net.au>
Subject: OSK6521 - 176 Baileys Mountain Road - DA RFI Item 38

Hi Soorya,

Thank you for your time last week.

As discussed, please find attached the water catchment breakdown sketch for the proposed development. Could you please forward through this email to the appropriate parties to give further context of our proposed water connections and reticulation network.

A few points/minutes to note from our discussion:

- OSKA has concern relating to the construction of the trunk water main from Baileys Mountain Road, through to Courtney Drive across the frontage of the site (as per the below sketch). This is predominantly due to the upgrade works proposed for Baileys Mountain Road and Courtney Drive which look to raise levels by 4.0m – refer below screenshot of the Council design.
    - If the trunk main (or any water main for that matter) was to be constructed now, it would be circa 3.5m deep, requiring to be remove and relayed upon construction of the external work by Council – which has no estimated start date to our knowledge.
- The above is the basis for us proposing the alternate connection points/catchments as discussed during our meeting.
- If the alternate catchments are to be considered by Council – network modelling would be required to support this
- All external watermains for the site frontage are to be constructed along the ultimate trunk alignment and sizing (to be confirmed via hydraulic modelling).
- Council to confirm whether the booster pump at 155 Baileys Mountain Rd is to be considered in the updated modelling or removed – this was a discussion Council was going to take offline.

If Council could review in high-level and advise if this was a potential solution that could be supported, we will look to undertake the water hydraulic modelling to confirm and respond accordingly within the DA RFI Response for further assessment

Figure 1: Indicative Trunk Water Main Alignment (refer attached sketch for further reference):


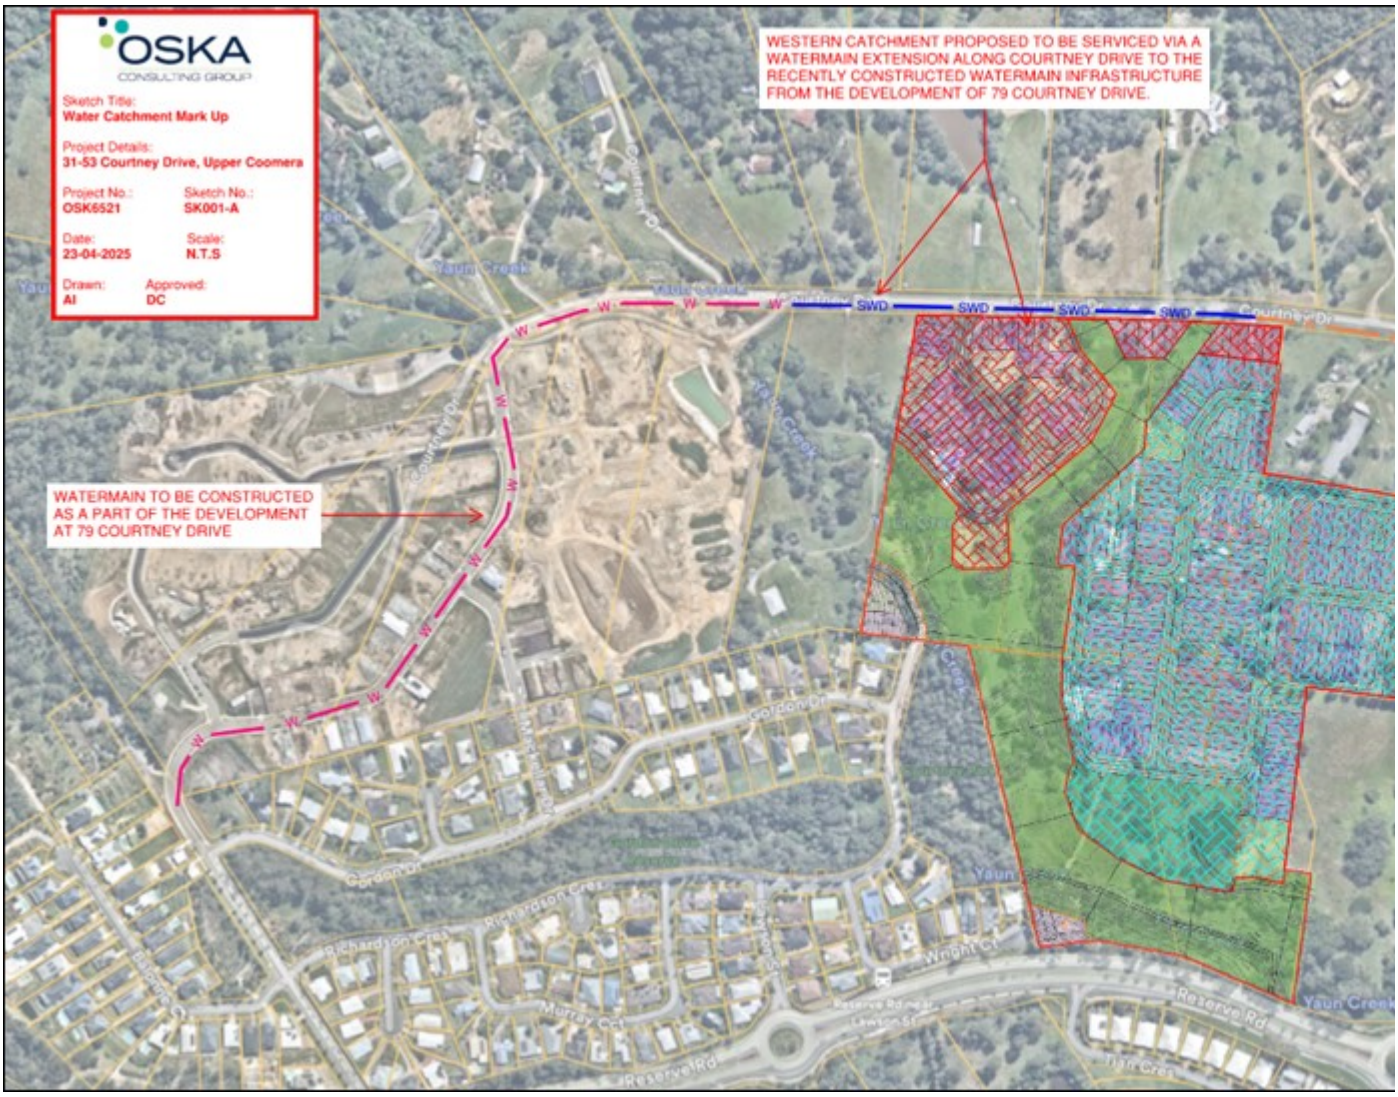


Figure 2: Courtney Drive/Bailey Mountain Rd Intersection Upgrade – Fill Heights Markup

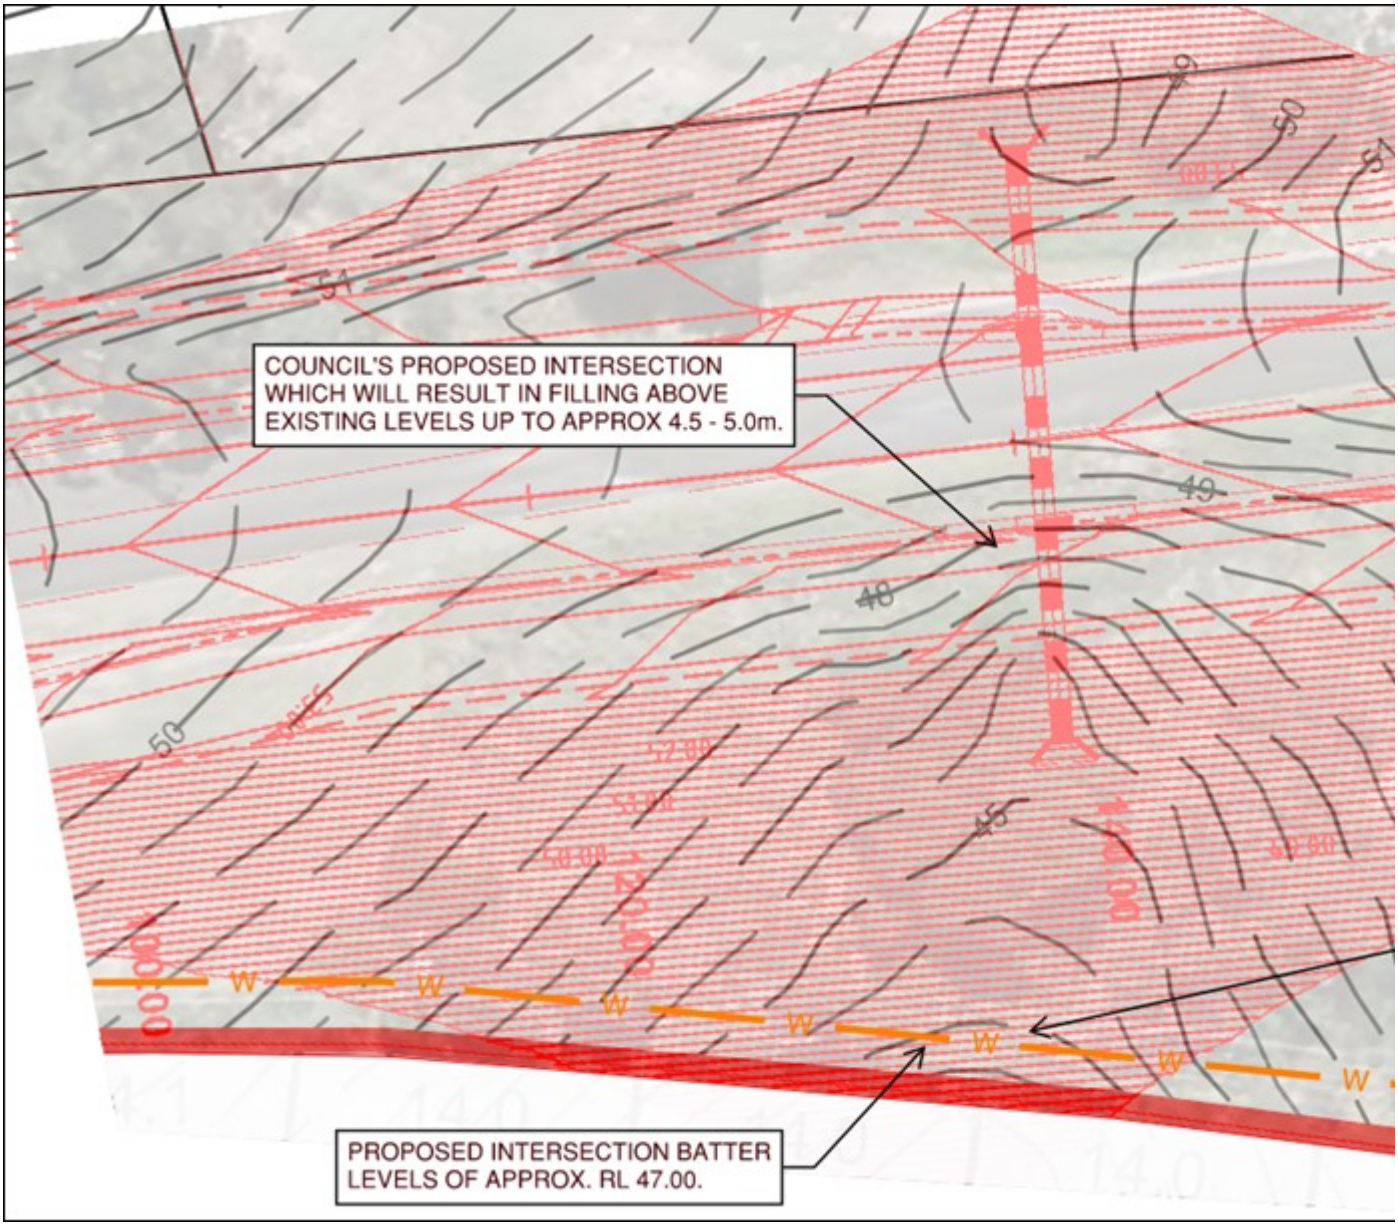

Kind Regards,

ADAM IERVESE
ENGINEER - CIVIL

M: 0404 858 226

aiervese@oska.net.au

OSKA
CONSULTING GROUP
CIVIL | STRUCTURAL | HYDRAULIC
OSKA.NET.AU | Level 1, 155 Varsity Pde, Varsity Lakes QLD 4227

FIND US ON SOCIAL MEDIA

Think before you print - Please consider the environment
This email message (including any file attachments transmitted with it) is for the sole use of the intended recipient(s) and may contain confidential and legally privileged information. Any unauthorised review, use, alteration, disclosure or distribution of this email (including any attachments) by an unintended recipient is prohibited. If you have received this email in error, please notify the sender by return email and destroy all copies of the original message. Any confidential or legal professional privilege is not waived or lost by any mistaken delivery of the email. If you have received this e-mail in error please notify OSKA Consulting Group immediately by reply e-mail.

From: THOMAS Soorya <STHOMAS@goldcoast.qld.gov.au>
Sent: Tuesday, 15 April 2025 1:44 PM
To: Adam Iervese <aiervese@oska.net.au>
Cc: Daley Curran <dcurran@oska.net.au>
Subject: RE: OSK6521 - 176 Baileys Mountain Road - DA RFI Item 38

Hi Adam,
I have organised the meeting for Thursday from 1:00pm to 2:00pm. I hope you have received the Teams invite. Please let me know if you haven't. Thank you.

Kind Regards,

Soorya Thomas
Civil Engineer – Water and Waste Assessment
City Development

P: +61 5582 9013
City of Gold Coast

CITY OF
GOLDCOAST.

From: Adam Iervese <aiervese@oska.net.au>
Sent: Tuesday, 15 April 2025 9:52 AM
To: THOMAS Soorya <STHOMAS@goldcoast.qld.gov.au>
Cc: Daley Curran <dcurran@oska.net.au>
Subject: RE: OSK6521 - 176 Baileys Mountain Road - DA RFI Item 38

Hi Soorya,

Apologies as I was in a meeting this morning.

Was this afternoon a suitable option? If not, we were free either 8:30am – 10 am tomorrow or 1pm – 4:30pm on Thursday.

Feel free to give me a call back to discuss over the phone if needed.

Kind Regards,

ADAM IERVESE
ENGINEER - CIVIL

M: 0404 858 226

aiervese@oska.net.au

OSKA
CONSULTING GROUP
CIVIL | STRUCTURAL | HYDRAULIC
OSKA.NET.AU | Level 1, 155 Varsity Pde, Varsity Lakes QLD 4227

FIND US ON SOCIAL MEDIA

Think before you print - Please consider the environment
This email message (including any file attachments transmitted with it) is for the sole use of the intended recipient(s) and may contain confidential and legally privileged information. Any unauthorised review, use, alteration, disclosure or distribution of this email (including any attachments) by an unintended recipient is prohibited. If you have received this email in error, please notify the sender by return email and destroy all copies of the original message. Any confidential or legal professional privilege is not waived or lost by any mistaken delivery of the email. If you have received this e-mail in error please notify OSKA Consulting Group immediately by reply e-mail.

From: THOMAS Soorya <STHOMAS@goldcoast.qld.gov.au>
Sent: Tuesday, 15 April 2025 9:27 AM
To: Adam Iervese <aiervese@oska.net.au>
Cc: Daley Curran <dcurran@oska.net.au>
Subject: RE: OSK6521 - 176 Baileys Mountain Road - DA RFI Item 38

Hi Adam,

I tried to contact you but couldn't reach you.

I had a discussion with the water modelling team, and we think it would be better to have an online meeting to discuss this.

Please let me know which day suits you best .We're available on Wednesday, Thursday, or after Easter.

Once you confirm your preferred day, I'll check everyone's availability and schedule a meeting.

Thank you.

Kind Regards,

Soorya Thomas
Civil Engineer – Water and Waste Assessment
City Development

P: +61 5582 9013
City of Gold Coast

From: THOMAS Soorya
Sent: Monday, 14 April 2025 9:26 AM
To: Adam Iervese <aiervese@oska.net.au>
Cc: Daley Curran <dcurran@oska.net.au>
Subject: RE: OSK6521 - 176 Baileys Mountain Road - DA RFI Item 38

Hi Adam,
Thanks for your email.
I've checked with the water modelling team, and they are currently assessing this one. I can get back to you once their assessment is complete. In the meantime, if you have any further questions, feel free to send them through. I'm happy to forward them to the modelling team. Thank you

Kind Regards,

Soorya Thomas
Civil Engineer – Water and Waste Assessment
City Development

P: +61 5582 9013
City of Gold Coast

From: Adam Iervese <aiervese@oska.net.au>
Sent: Monday, 14 April 2025 8:47 AM
To: THOMAS Soorya <STHOMAS@goldcoast.qld.gov.au>
Cc: Daley Curran <dcurran@oska.net.au>
Subject: OSK6521 - 176 Baileys Mountain Road - DA RFI Item 38

This email originates outside of the City of Gold Coast's email system. If suspicious, report it using the 'Report Email' button.

Hi Sooray,

Hope you had a good weekend.

We were just looking to follow up on the below email, would it be possible if we could discuss the below in further detail with either yourself or a member of the water modelling team?

Kind Regards,

ADAM IERVESE
ENGINEER - CIVIL

M: 0404 858 226

aiervese@oska.net.au

OSKA
CONSULTING GROUP
CIVIL | STRUCTURAL | HYDRAULIC
OSKA.NET.AU | Level 1, 155 Varsity Pde, Varsity Lakes QLD 4227

FIND US ON SOCIAL MEDIA

Think before you print - Please consider the environment
This email message (including any file attachments transmitted with it) is for the sole use of the intended recipient(s) and may contain confidential and legally privileged information. Any unauthorised review, use, alteration, disclosure or distribution of this email (including any attachments) by an unintended recipient is prohibited. If you have received this email in error, please notify the sender by return email and destroy all copies of the original message. Any confidential or legal professional privilege is not waived or lost by any mistaken delivery of the email. If you have received this e-mail in error please notify OSKA Consulting Group immediately by reply e-mail.

From: Adam Iervese
Sent: Thursday, 10 April 2025 2:52 PM
To: 'sthomas@goldcoast.qld.gov.au' <sthomas@goldcoast.qld.gov.au>
Cc: Daley Curran <dcurran@oska.net.au>
Subject: OSK6521 - 176 Baileys Mountain Road - DA RFI Item 38

Hi Sooray,

Thanks for your time this morning.

Prior to lodging the formal RFI response, we were hoping to discuss RFI Item 38 in further detail in respect to the requested external watermain upgrade along Courtney Drive to Baileys Mountain Road.

It is noted that the current LGIP has the main water supply along Courtney Drive being provided from Baileys Mountain Road, however the existing conditions along Courtney Drive will require significant civil works to facilitate the construction of this watermain (i.e potential electrical relocation works, verge regrading, culvert crossings, etc).

To simplify the proposed construction works and subsequently decrease the financial burden on Council (i.e. less trunk works), we have proposed to extend the watermain through to the end of Courtney Drive and connect via the recently constructed water supply network for 79-99 Courtney Drive.

Note a few preliminary comments regarding this proposed design approach.

- Based on the water modelling report submitted by the neighbouring developer for 79-99 Courtney Drive, the modelled peak hour minimum pressure at the proposed cul de sac connection J210H is 55.9 m at RL 40 m AHD (See Appendix D – Oska W&WW Report).
- Assuming a maximum RL at the proposed development site of 39.7 m AHD, assuming max. allowable headloss, the peak hour minimum pressure is not expected to fall below 50 m.
- Given the maximum RL of 53 m AHD along Courtney Drive (corner of Baileys Mountain Road), assuming max. allowable headloss, the peak hour minimum pressure is not expected to fall below 39 m.
- Fireflow residual pressure is also expected to fall well within minimum service requirements along the entirety of Courtney Drive.
- The proposed trunk connection via Courtney Drive cul de sac provides a more reliable and energy efficient water supply as not requiring to be augmented via the proposed Bailey's Mountain Drive booster pump.

If the water modelling supports the above design outcome, would Council be willing to accept the watermain extension through to the end of Courtney Drive? The intent would still be to construct the watermain to the ultimate trunk alignment and size in any option we proceed with.

Once you have had an opportunity to review the above, feel free to give me a call and I would be happy to discuss further.

Kind Regards,

ADAM IERVESE
ENGINEER - CIVIL

M: 0404 858 226

aiervese@oska.net.au

OSKA
CONSULTING GROUP
CIVIL | STRUCTURAL | HYDRAULIC
OSKA.NET.AU | Level 1, 155 Varsity Pde, Varsity Lakes QLD 4227

FIND US ON SOCIAL MEDIA

Think before you print - Please consider the environment
This email message (including any file attachments transmitted with it) is for the sole use of the intended recipient(s) and may contain confidential and legally privileged information. Any unauthorised review, use, alteration, disclosure or distribution of this email (including any

APPENDIX

H


Before You Dig Australia Plans

CITY OF GOLDCOAST.

Job # 38214212
Seq # 248396249

Provided by City of Gold Coast

BEFORE YOU DIG www.byda.com.au

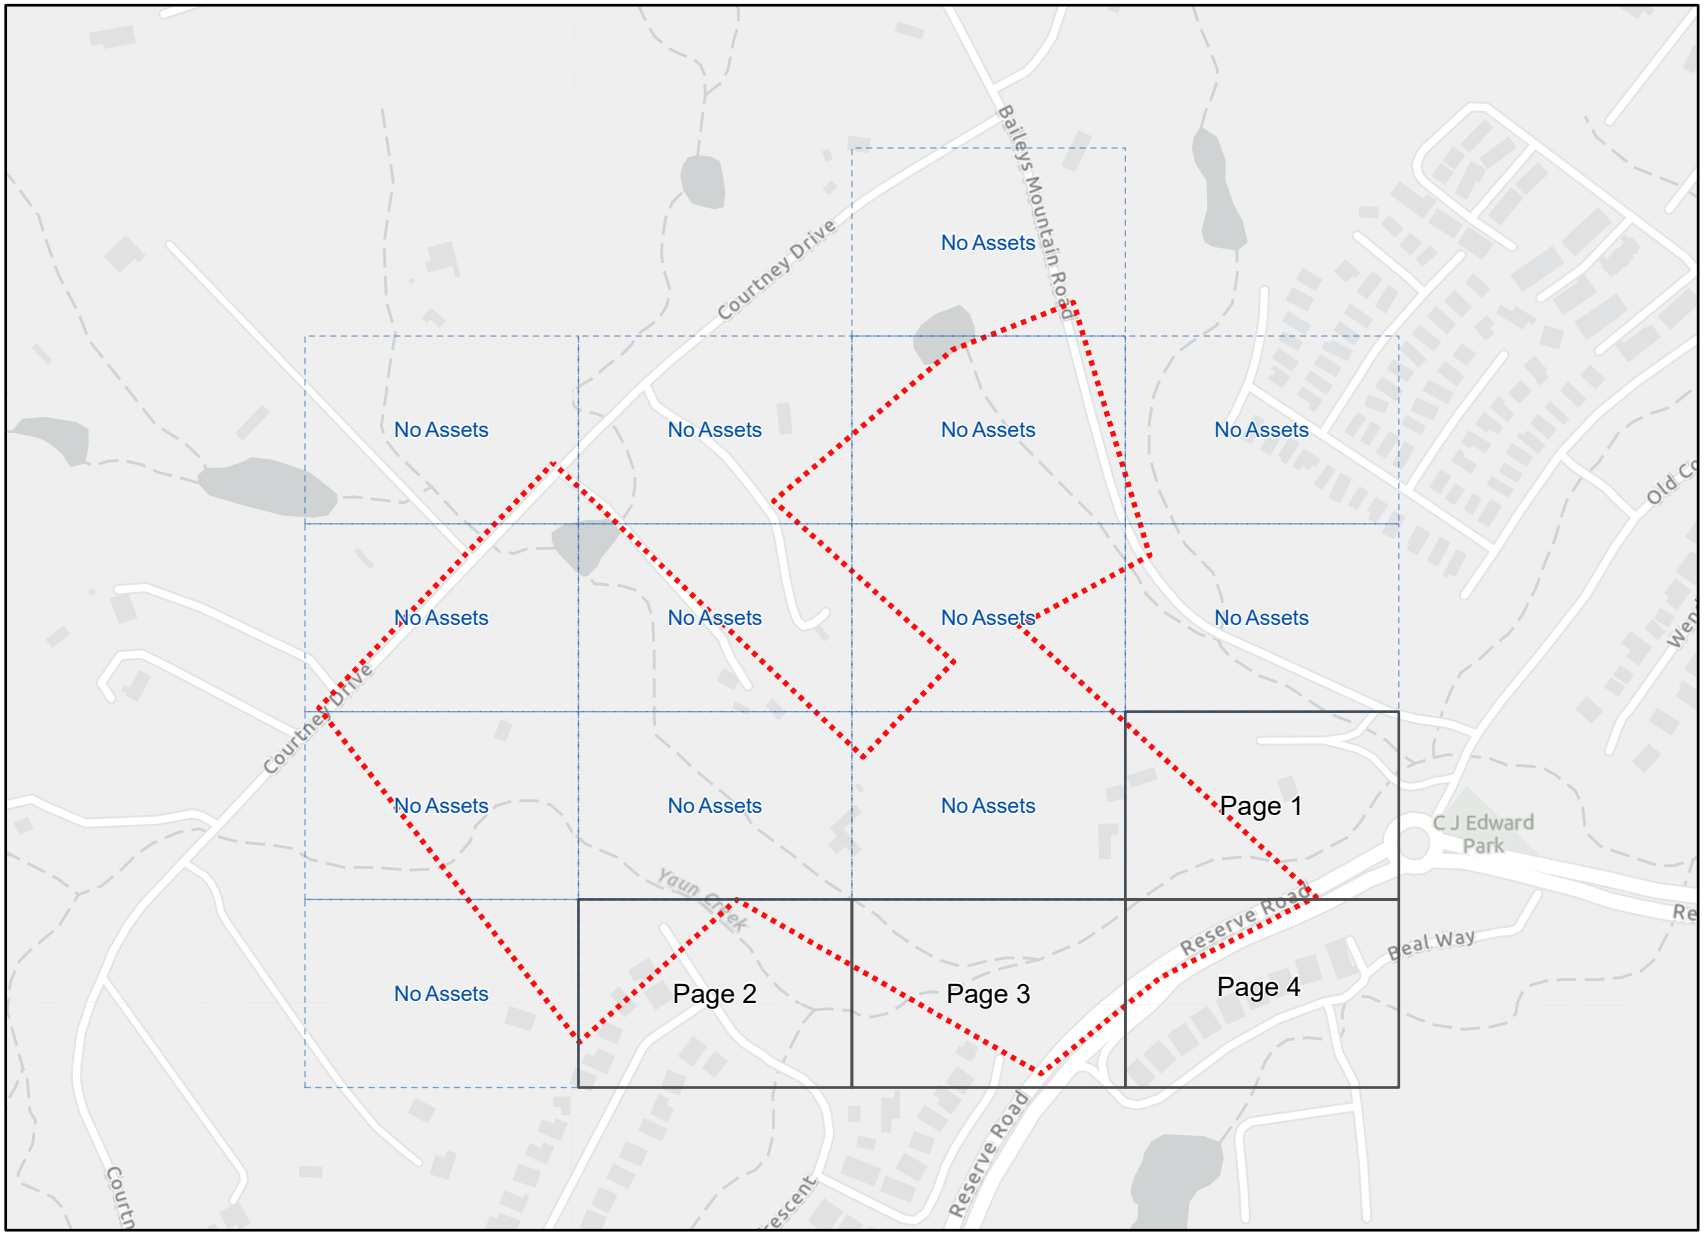

Legend

- BYDA Enquiry
- Detailed map page
- No dig site assets

Esri Community Maps Contributors, Department of Resources, DESI, © OpenStreetMap, Microsoft, Esri, TomTom, Garmin, Foursquare, METI/NASA, USGS

Disclaimer: The Plan is provided in response to a Before You Dig request. While all reasonable care has been taken to ensure the accuracy of the information on this plan, its purpose is to provide a general indication of the location of Gold Coast City Council infrastructure. The information provided may contain errors or omissions and the accuracy may not suit all users. A site inspection and investigation is recommended before commencement of any project based on this data.

In an emergency contact City of Gold Coast on 1300 465 326

Index Sheet

Plans generated by SmarterWX™ Automate

0 60 120 240 m


N

Scale 1:5,500

CITY OF GOLDCOAST.

Job # 38214212
Seq # 248396249
Provided by City of Gold Coast

BEFORE YOU DIG www.byda.com.au

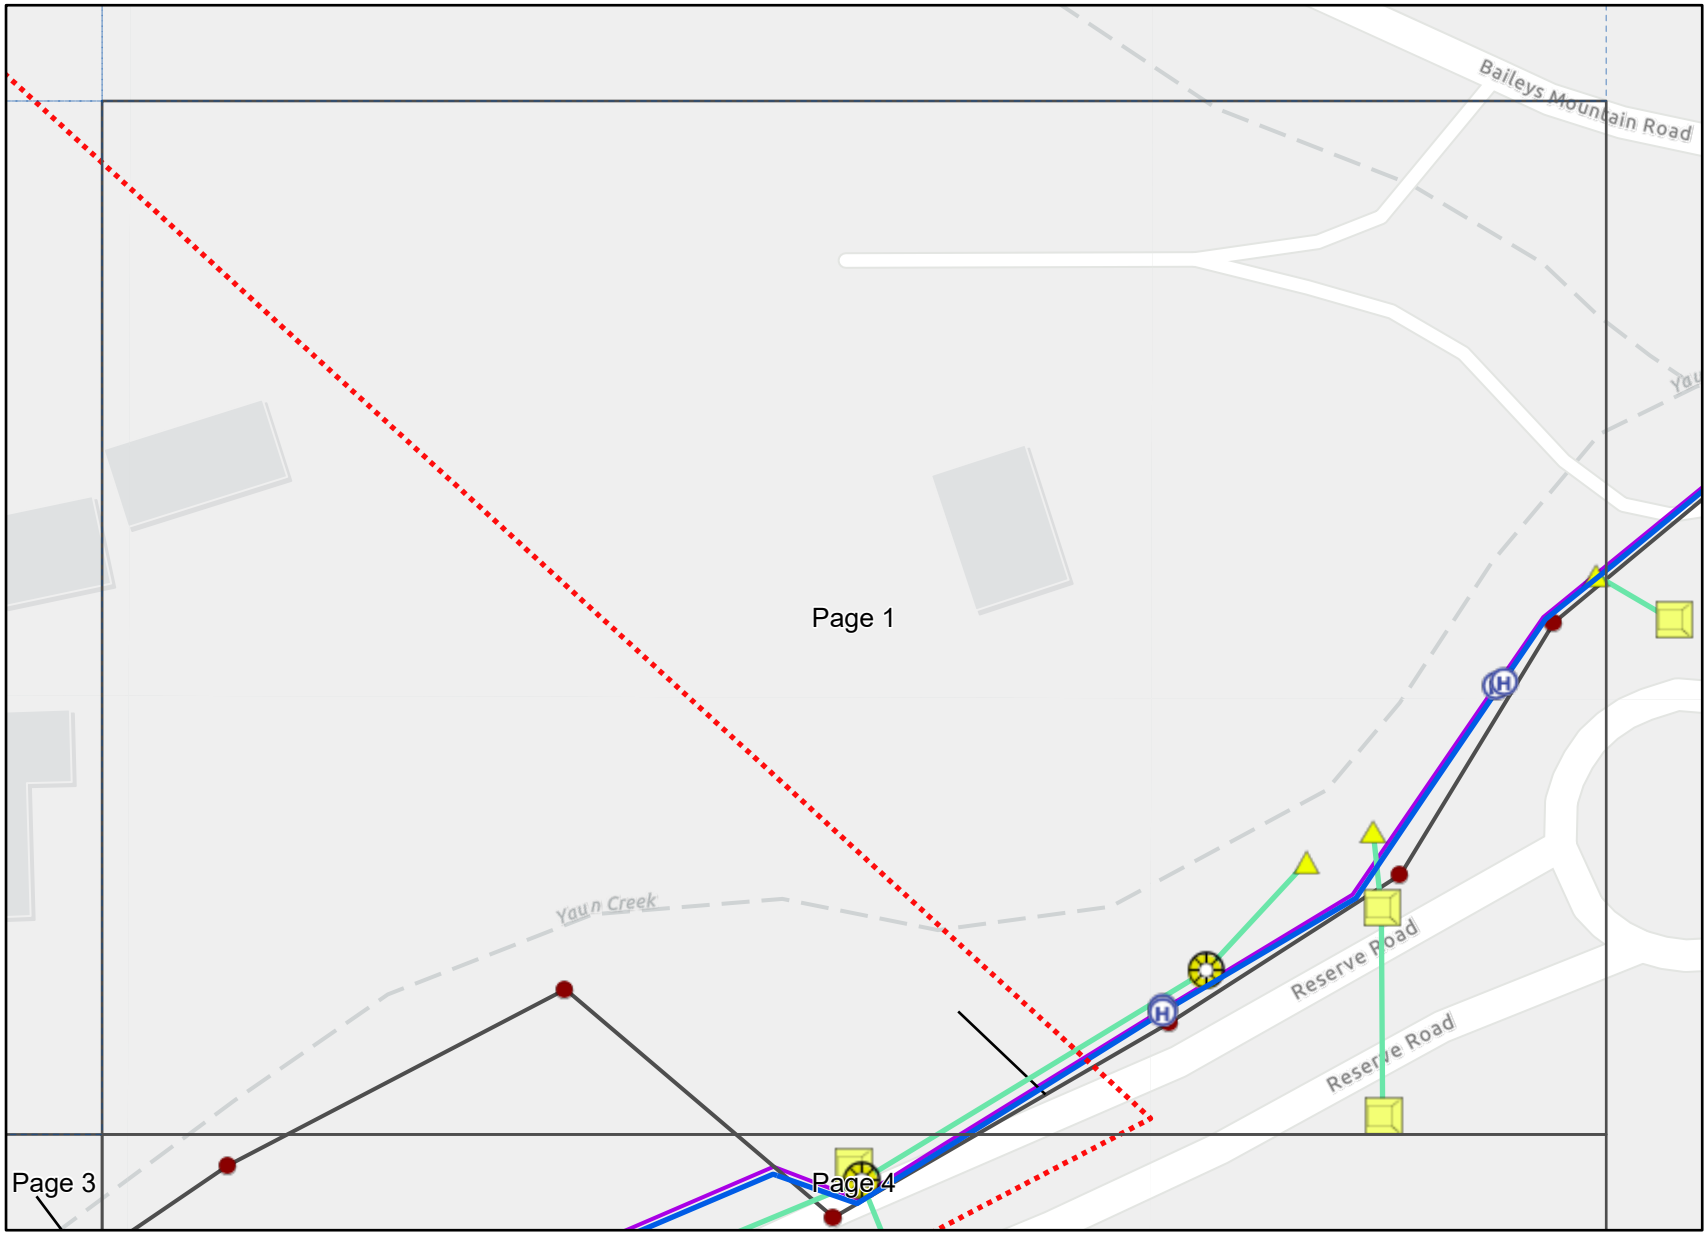

Legend

- BYDA Enquiry
- Water Hydrant
- Water Pipe
- Stormwater Drainage Pipe
- Stormwater Inlet Gully
- Stormwater Manhole
- Stormwater End Structure
- Sewer Connection
- Sewer Pipe Non Pressure
- Sewer Manhole
- Recycled Water Pipe
- Fibre Optic Pit
- Fibre Optic Cable
- GCCC Boundary

Esri Community Maps Contributors, Department of Resources, DESI, © OpenStreetMap, Microsoft, Esri, TomTom, Garmin, Foursquare, METI/NASA, USGS

Disclaimer: The Plan is provided in response to a Before You Dig request. While all reasonable care has been taken to ensure the accuracy of the information on this plan, its purpose is to provide a general indication of the location of Gold Coast City Council infrastructure. The information provided may contain errors or omissions and the accuracy may not suit all users. A site inspection and investigation is recommended before commencement of any project based on this data.

In an emergency contact City of Gold Coast on 1300 465 326

05/12/24 (valid for 30 days)

Plans generated by SmarterWX™ Automate

0 10 20 40 m


N

Scale 1:1,000

CITY OF GOLDCOAST.

Job # 38214212
Seq # 248396249
Provided by City of Gold Coast

BEFORE YOU DIG www.byda.com.au

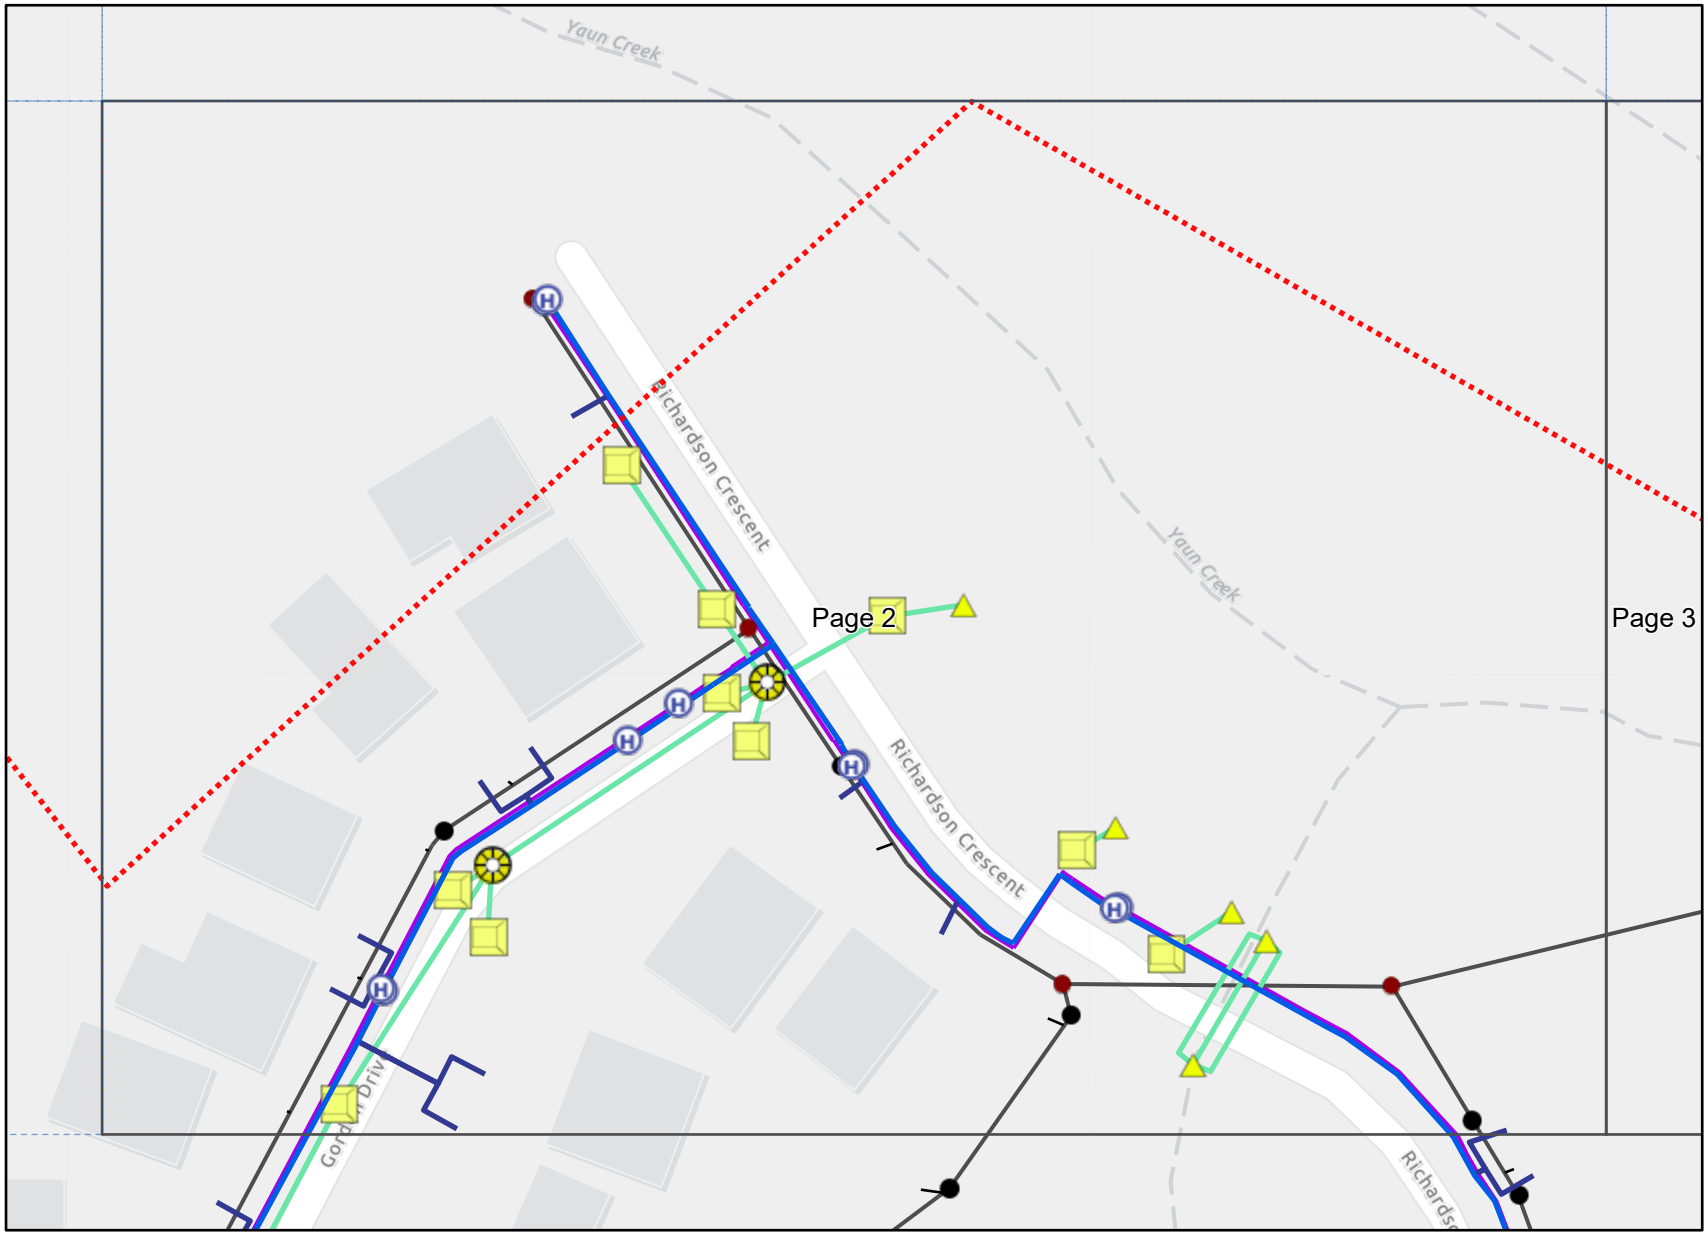

Legend

- BYDA Enquiry
- Water Hydrant
- Water Pipe
- Potable Water Connection
- Stormwater Drainage Pipe
- Stormwater Inlet Gully
- Stormwater Manhole
- Stormwater End Structure
- Sewer Connection
- Sewer Pipe Non Pressure
- Sewer Manhole
- Sewer Lamphole
- Recycled Water Pipe
- Fibre Optic Pit
- Fibre Optic Cable
- GCCC Boundary

Esri Community Maps Contributors, Department of Resources, DESI, © OpenStreetMap, Microsoft, Esri, TomTom, Garmin, Foursquare, METI/NASA, USGS

Disclaimer: The Plan is provided in response to a Before You Dig request. While all reasonable care has been taken to ensure the accuracy of the information on this plan, its purpose is to provide a general indication of the location of Gold Coast City Council infrastructure. The information provided may contain errors or omissions and the accuracy may not suit all users. A site inspection and investigation is recommended before commencement of any project based on this data.

In an emergency contact City of Gold Coast on 1300 465 326

05/12/24 (valid for 30 days)

Plans generated by SmarterWX™ Automate

0 10 20 40 m


N

Scale 1:1,000

CITY OF GOLDCOAST.

Job # 38214212
Seq # 248396249
Provided by City of Gold Coast

BEFORE YOU DIG www.byda.com.au

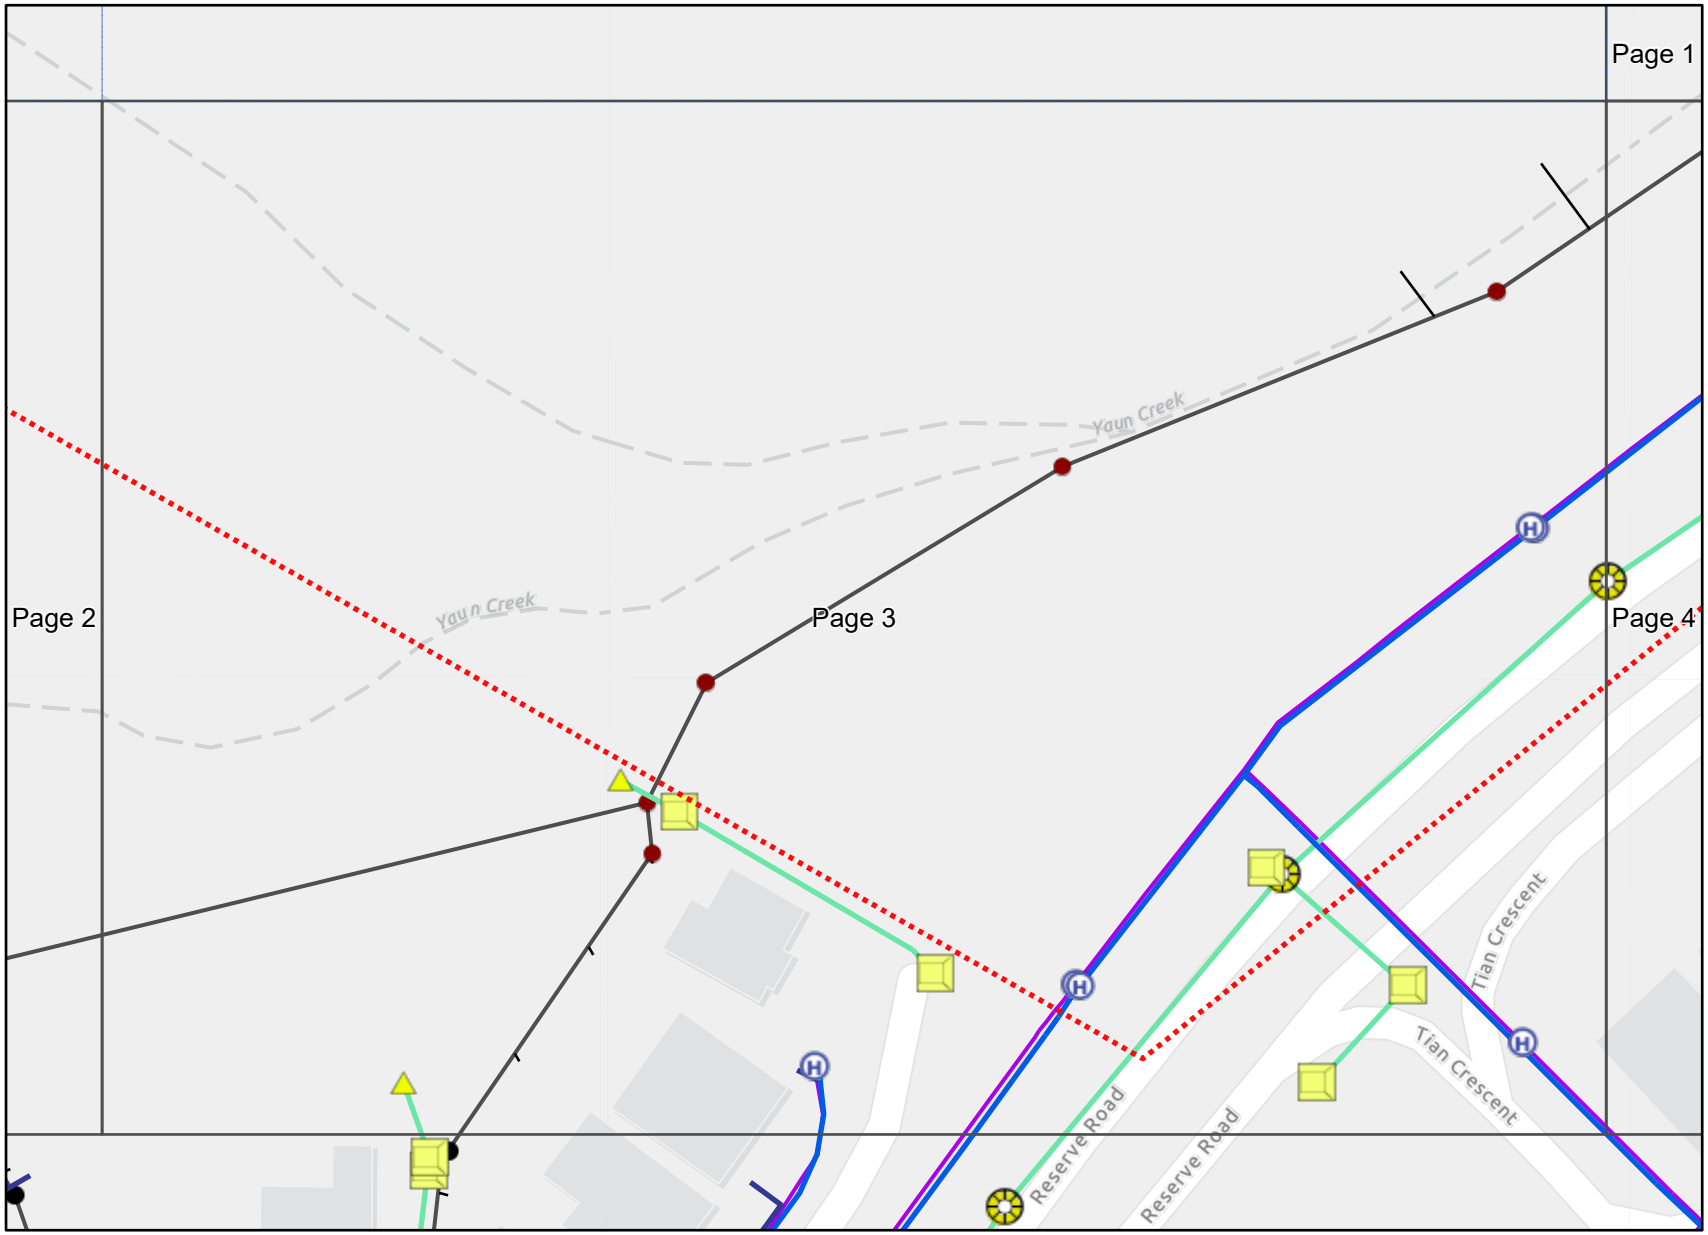

Legend

- BYDA Enquiry
- Water Hydrant
- Water Pipe
- Potable Water Connection
- Stormwater Drainage Pipe
- Stormwater Inlet Gully
- Stormwater Manhole
- Stormwater End Structure
- Sewer Connection
- Sewer Pipe Non Pressure
- Sewer Manhole
- Sewer Lamphole
- Recycled Water Pipe
- Fibre Optic Pit
- Fibre Optic Cable
- GCCC Boundary

Esri Community Maps Contributors, Department of Resources, DESI, © OpenStreetMap, Microsoft, Esri, TomTom, Garmin, Foursquare, METI/NASA, USGS

Disclaimer: The Plan is provided in response to a Before You Dig request. While all reasonable care has been taken to ensure the accuracy of the information on this plan, its purpose is to provide a general indication of the location of Gold Coast City Council infrastructure. The information provided may contain errors or omissions and the accuracy may not suit all users. A site inspection and investigation is recommended before commencement of any project based on this data.

In an emergency contact City of Gold Coast on 1300 465 326

05/12/24 (valid for 30 days)

Plans generated by SmarterWX™ Automate

0 10 20 40 m


N

Scale 1:1,000

CITY OF GOLDCOAST.

Job # 38214212
Seq # 248396249
Provided by City of Gold Coast

BEFORE YOU DIG www.byda.com.au

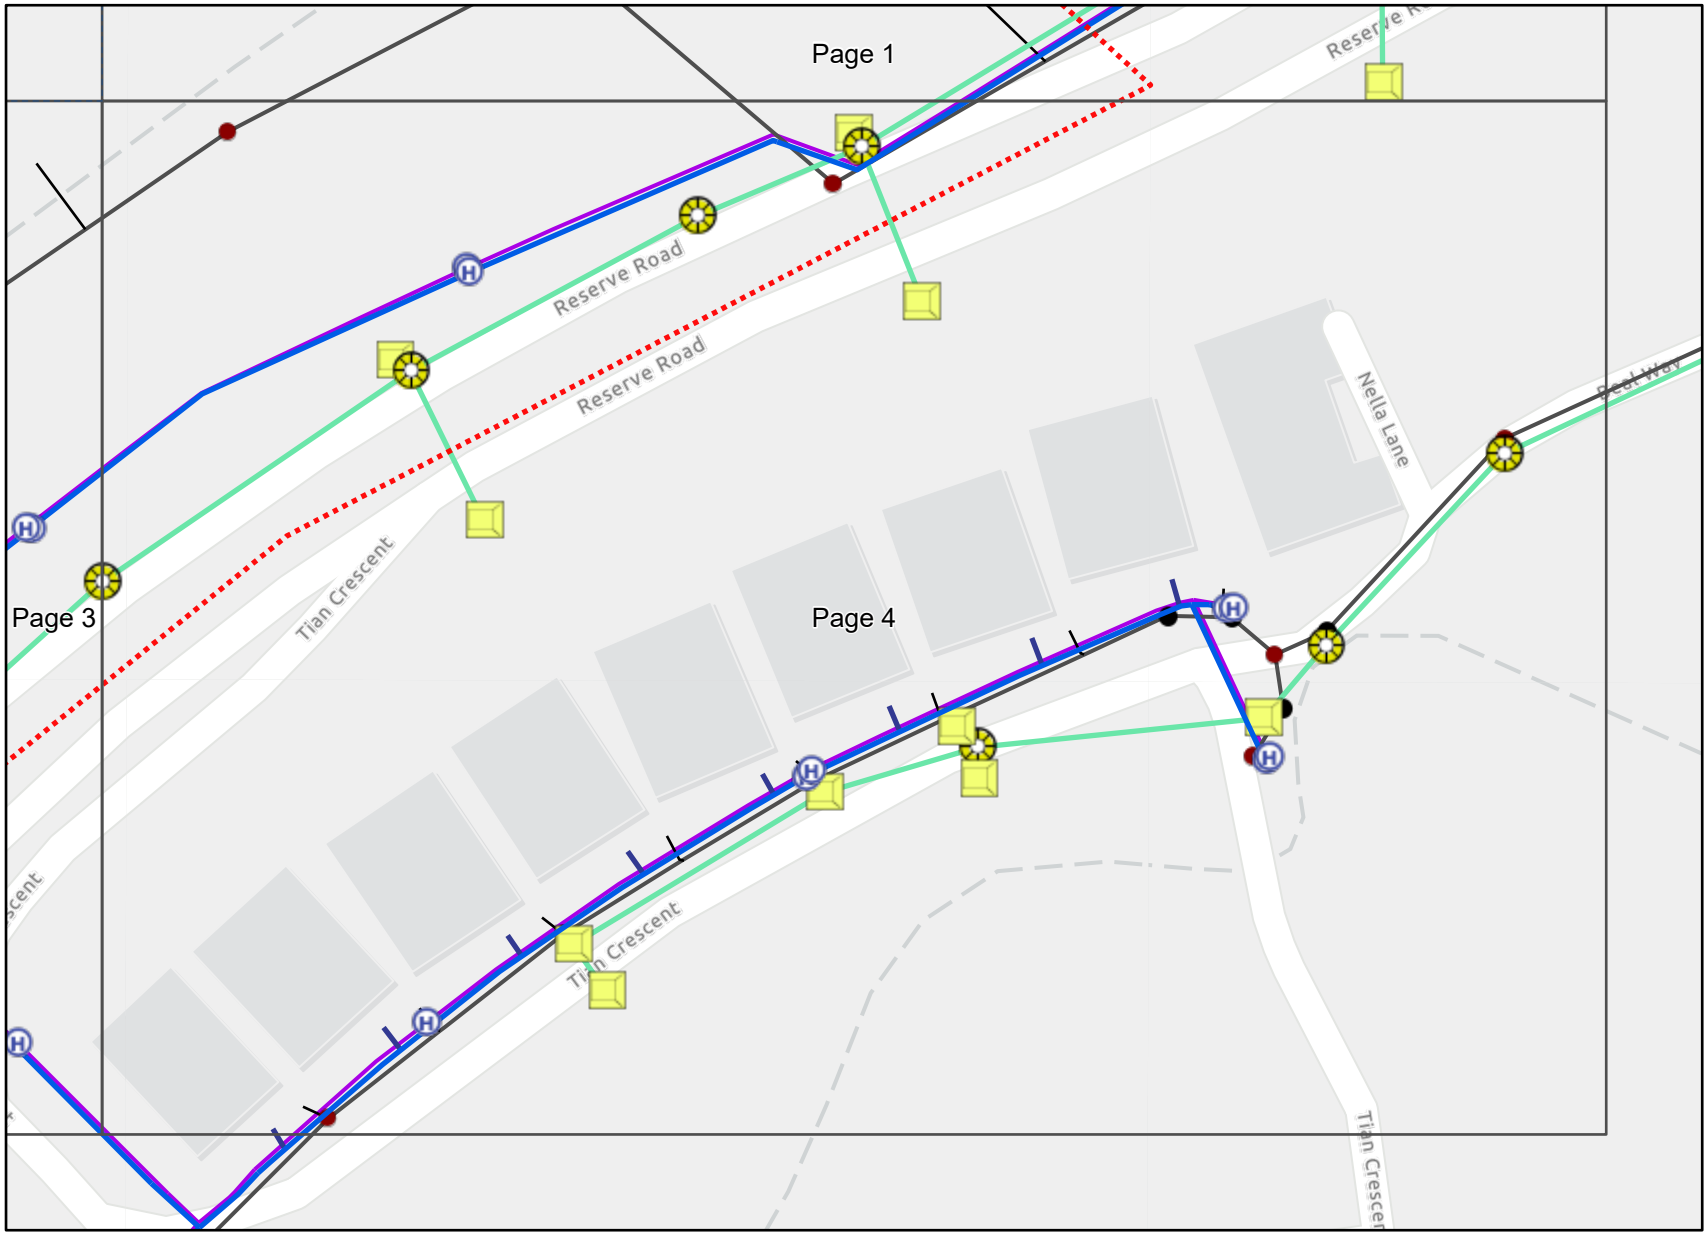

Legend

- BYDA Enquiry
- Water Hydrant
- Water Pipe
- Potable Water Connection
- Stormwater Drainage Pipe
- Stormwater Inlet Gully
- Stormwater Manhole
- Sewer Connection
- Sewer Pipe Non Pressure
- Sewer Manhole
- Sewer Lamphole
- Recycled Water Pipe
- Fibre Optic Pit
- Fibre Optic Cable
- GCCC Boundary

Esri Community Maps Contributors, Department of Resources, DESI, © OpenStreetMap, Microsoft, Esri, TomTom, Garmin, Foursquare, METI/NASA, USGS

Disclaimer: The Plan is provided in response to a Before You Dig request. While all reasonable care has been taken to ensure the accuracy of the information on this plan, its purpose is to provide a general indication of the location of Gold Coast City Council infrastructure. The information provided may contain errors or omissions and the accuracy may not suit all users. A site inspection and investigation is recommended before commencement of any project based on this data.

In an emergency contact City of Gold Coast on 1300 465 326

05/12/24 (valid for 30 days)

Plans generated by SmarterWX™ Automate

0 10 20 40 m

N

Scale 1:1,000

Before You Dig Australia

Classification: Networks

Enquiry Date:	05/12/2024
Sequence Number:	248396250
Work Site Address:	57 Courtney Drive Upper Coomera QLD 4209



NO WORK TO PROCEED UNTIL APPROVED BY APA

For your immediate information THERE IS A CRITICAL GAS PIPELINE OR INFRASTRUCTURE (Gas Assets) located in close vicinity to your works.

Enquiry Date: 05/12/2024
Enquirer: Jake Lowry

Sequence Number: 248396250
Worksite Address: 57 Courtney Drive
Upper Coomera
QLD 4209

Thank you for your Before You Dig enquiry regarding the location of gas assets.

We confirm there are CRITICAL Gas Assets located in close vicinity of the above location. Damage to gas assets may result in explosion, fire and personal injury.

Any work activity in vicinity of Critical Gas Assets operated by APA requires an assessment by APA and may require attendance by APA Site Watch whilst work is in progress. Please ensure you read and comply with all the relevant information contained in this response to your BYDA enquiry.

Complete the **Work In The Vicinity Of Critical Gas Assets request form** on the following page and forward this to APA as soon as practicable.

Wait for APA to provide written authorisation before proceeding with works. APA may require supervision of works, issuance of a permit, or conditional instructions to ensure the safety of the community and security of supply.

Work in the vicinity of critical gas assets request form

Work / Excavation Site Details	
Number:	Street:
Suburb:	State:
Sequence Number : 248396250	
Requestors Name:	
Company Name:	
Name of Authorised Company Site Representative:	
Email:	
Phone:	Mobile:

Request to work in the vicinity of critical gas assets conditions

It is the proponent's* responsibility to read these conditions and complete the request form

1. A minimum of three (3) business days is required to process and assess requests to work in vicinity of critical assets and provide a response.
2. This request form must be accompanied by a detailed schedule of works.
3. When an APA Authority to Work permit is issued, the permit will provide the applicable conditions whilst conducting excavation or work in vicinity of the gas assets.
4. Work must not commence until the requestor has received an APA Authority to Work Permit, or written approval from APA.

*Person or company requesting to undertake works in proximity to critical gas assets.

Work/Excavation Drawings Attached ○ Yes ○ No

Proposed Work Dates and Times			
From		To	
Date	Time	Date	Time
/ /	am/pm	/ /	am/pm

*Requestor / Billing Details - Mandatory Information
Company / Requestor Name:
Address:
Purchase Order (if applicable):
Phone:
Email:

Description of Work / Excavation	
Activity/Excavation Details:	
Tick Applicable	
Excavation	Change to surface level
Service crossing	Boring
Proving / Pot-holing	Other (provide details)
Earthworks	
Excavator Size, Tooth Type & Tooth Size (provide details)	

Return this to: BYDA_APA@apa.com.au
Enquiries: APA Before You Dig officer - 1800 085 628

Before You Dig Checklist



1. Plan

- Review maps provided with this BYDA response and confirm the location of your work site is correct.
- Complete the **Work in the Vicinity of Critical Gas Assets** request form and submit to APA.
- Have received contact from APA to confirm details of proposed work.
- Review the **APA Guidelines for Works Near Existing Gas Assets** and clearly understand requirements relating to my scope of work.
- Receive authority to proceed with work from APA.



2. Prepare

- Electronically locate gas assets and mark locations.
- Site Watch booking confirmed (if required by APA).
- Note: Enquirers should still look for visible evidence of gas assets at the worksite not shown on plans.



3. Pothole

- Physically confirm ('prove') the location of gas assets by potholing by hand excavation or non- destructive vacuum excavation methods in accordance with **APA Guidelines for Works Near Existing Gas Assets.**
- Road authorities, councils, utilities and their authorised contractors and agents are responsible to pothole or use other suitable methods to verify the location and depth of all gas assets, including gas (inlet) services, prior to commencing any works.



4. Protect


- Protect gas assets by maintaining clearances whilst excavating and following conditions provided by APA.
- Where required by APA, only conducting work in proximity to gas assets while Site Watch is on site.
- Where applicable, APA Authority To Work permit conditions are clearly understood and complied.
- Strap and support exposed mains and inlet services. Cover exposed mains to prevent damage until the excavation can be restored permanently.



5. Proceed

- Only proceed with your work once you have completed all the planning, preparation, potholing and protection requirements.
- APA BYDA response (including maps) are on site for reference at all times, and less than 30 days old.

Site Address	57 Courtney Drive Upper Coomera QLD 4209	Sequence No 248396250

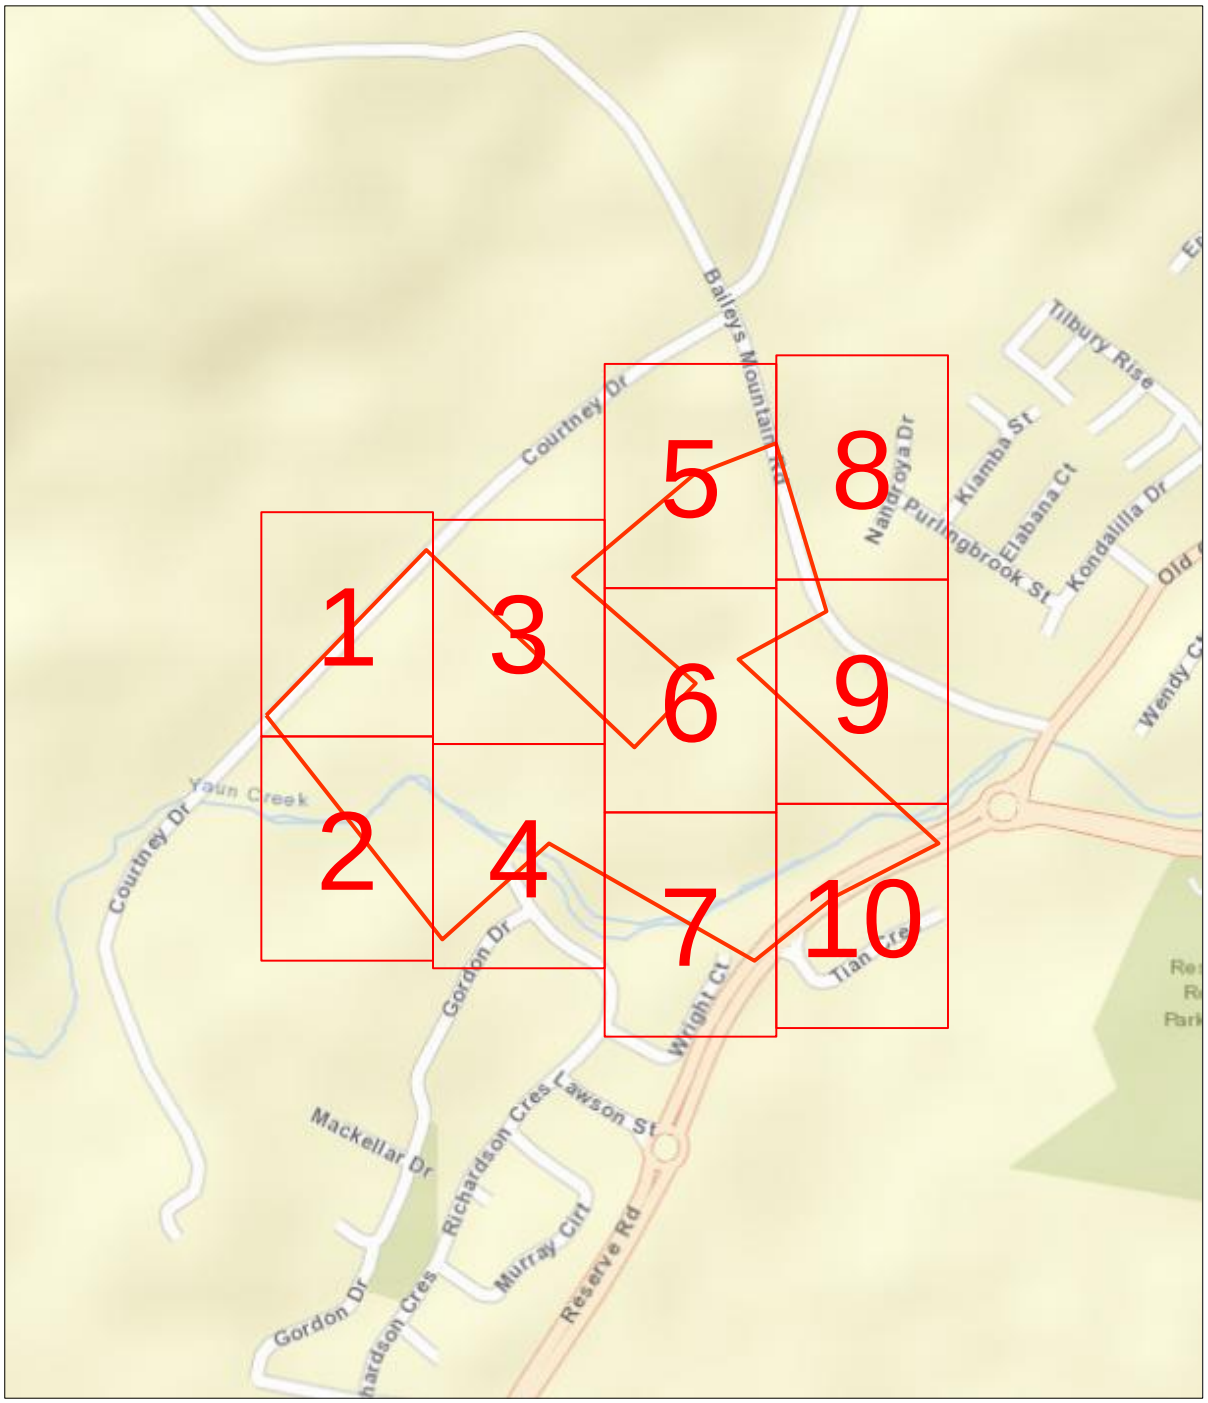

Scale 1: 6000

Map Sources: Esri, Garmin, HERE, FAO, NOAA, USGS, © OpenStreetMap contributors, and the GIS User Community


N

Enquiry Area

Map Key Area

Site Address 57 Courtney Drive
Upper Coomera
QLD 4209

Sequence No 248396250

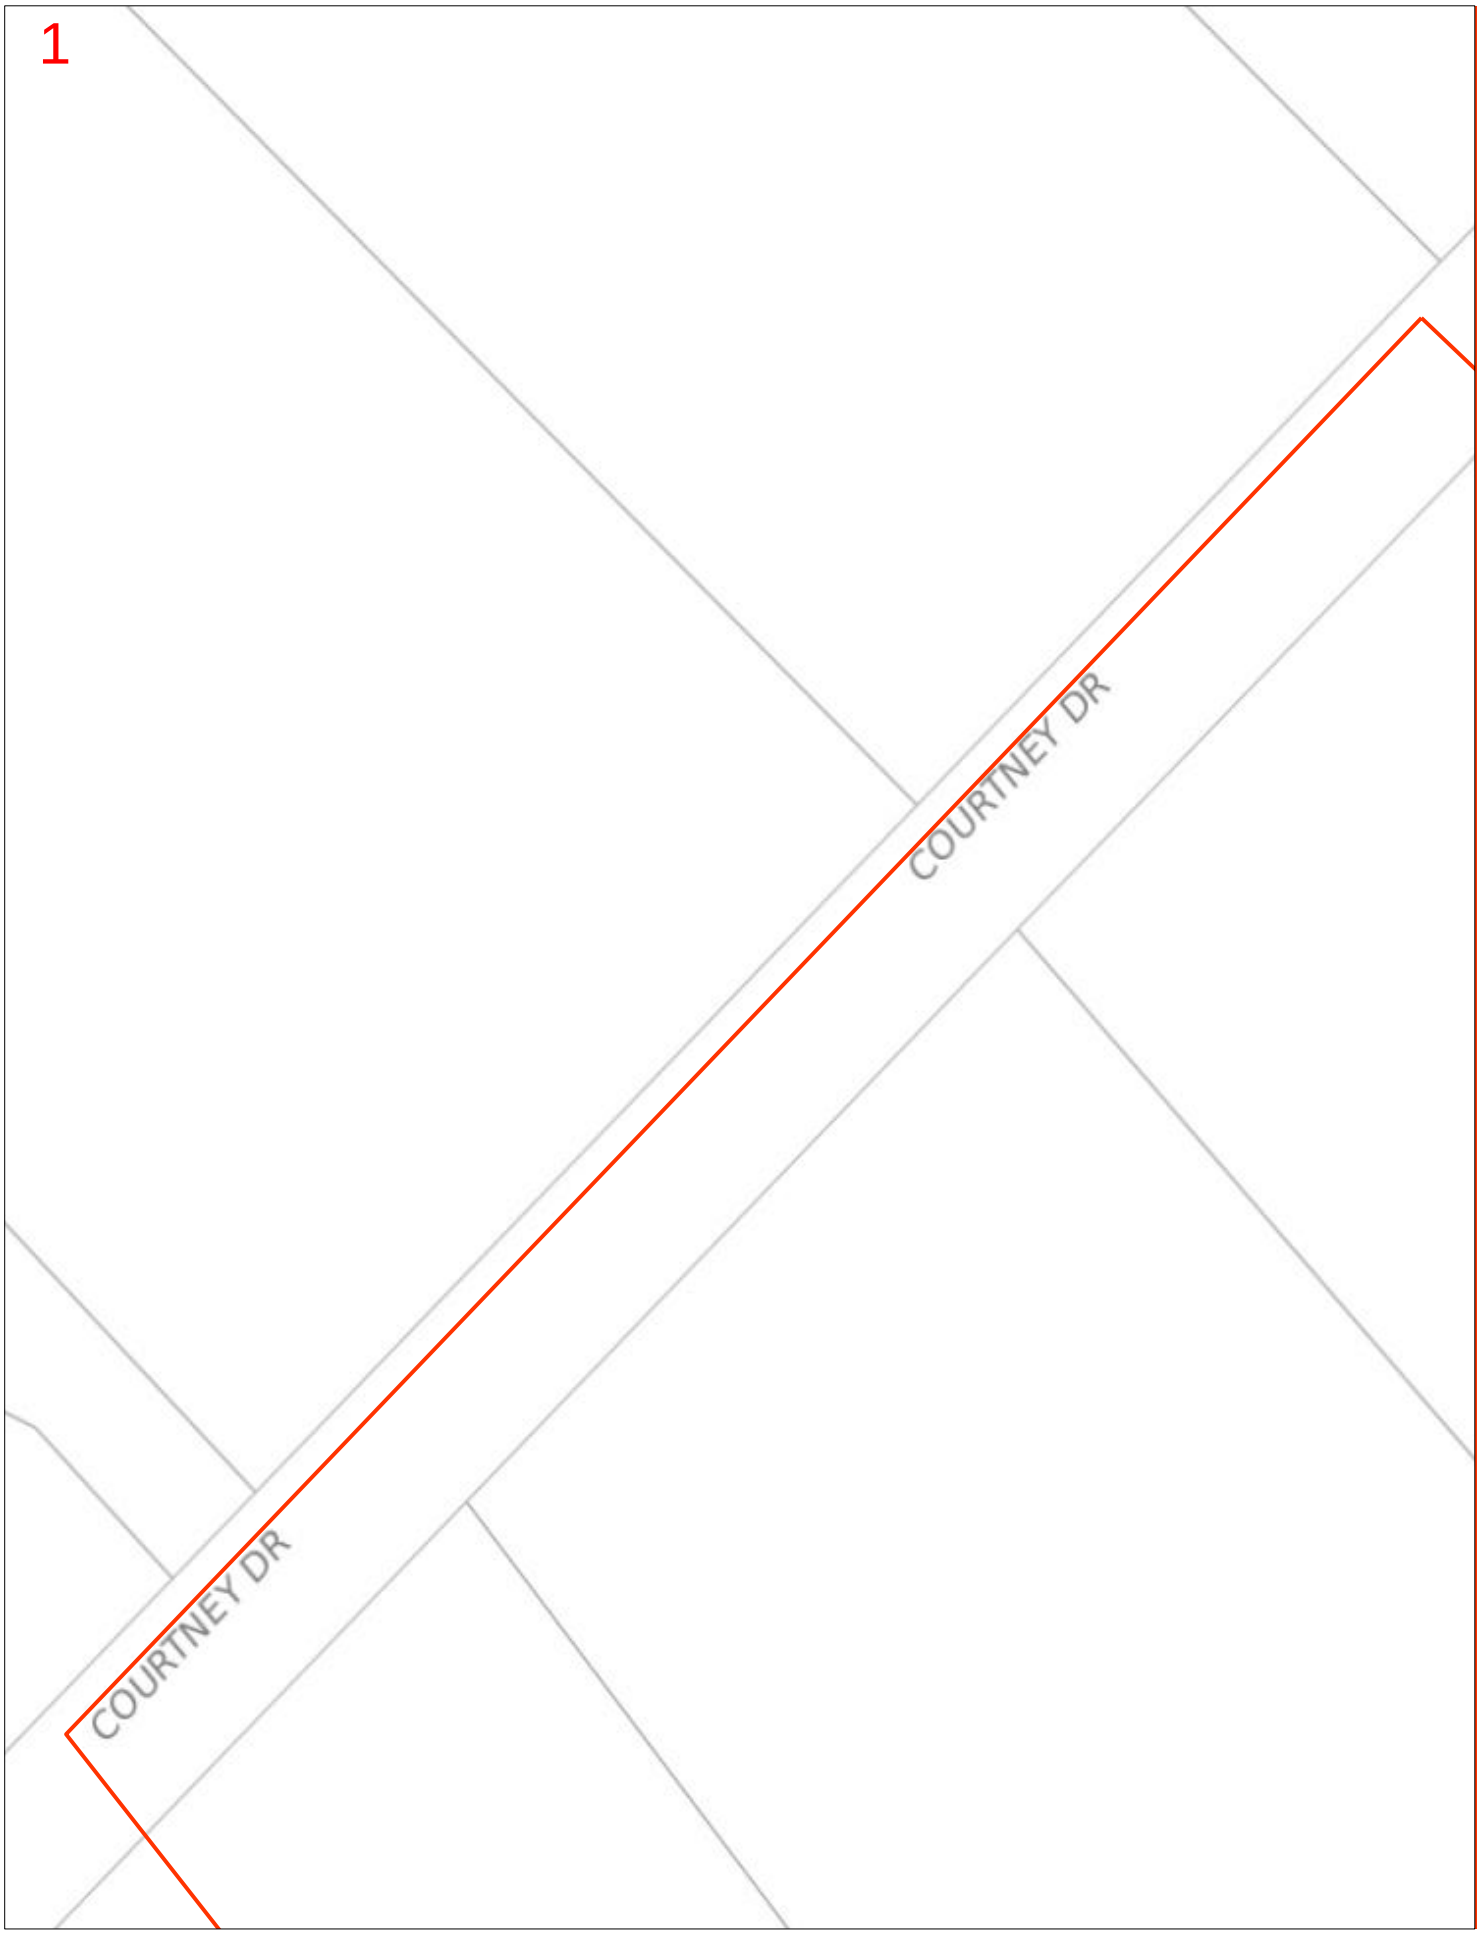


Scale 1: 700

Map Sources: Esri, Garmin, HERE, FAO, NOAA, USGS, © OpenStreetMap contributors, and the GIS User Community

N

Enquiry Area

Map Key Area

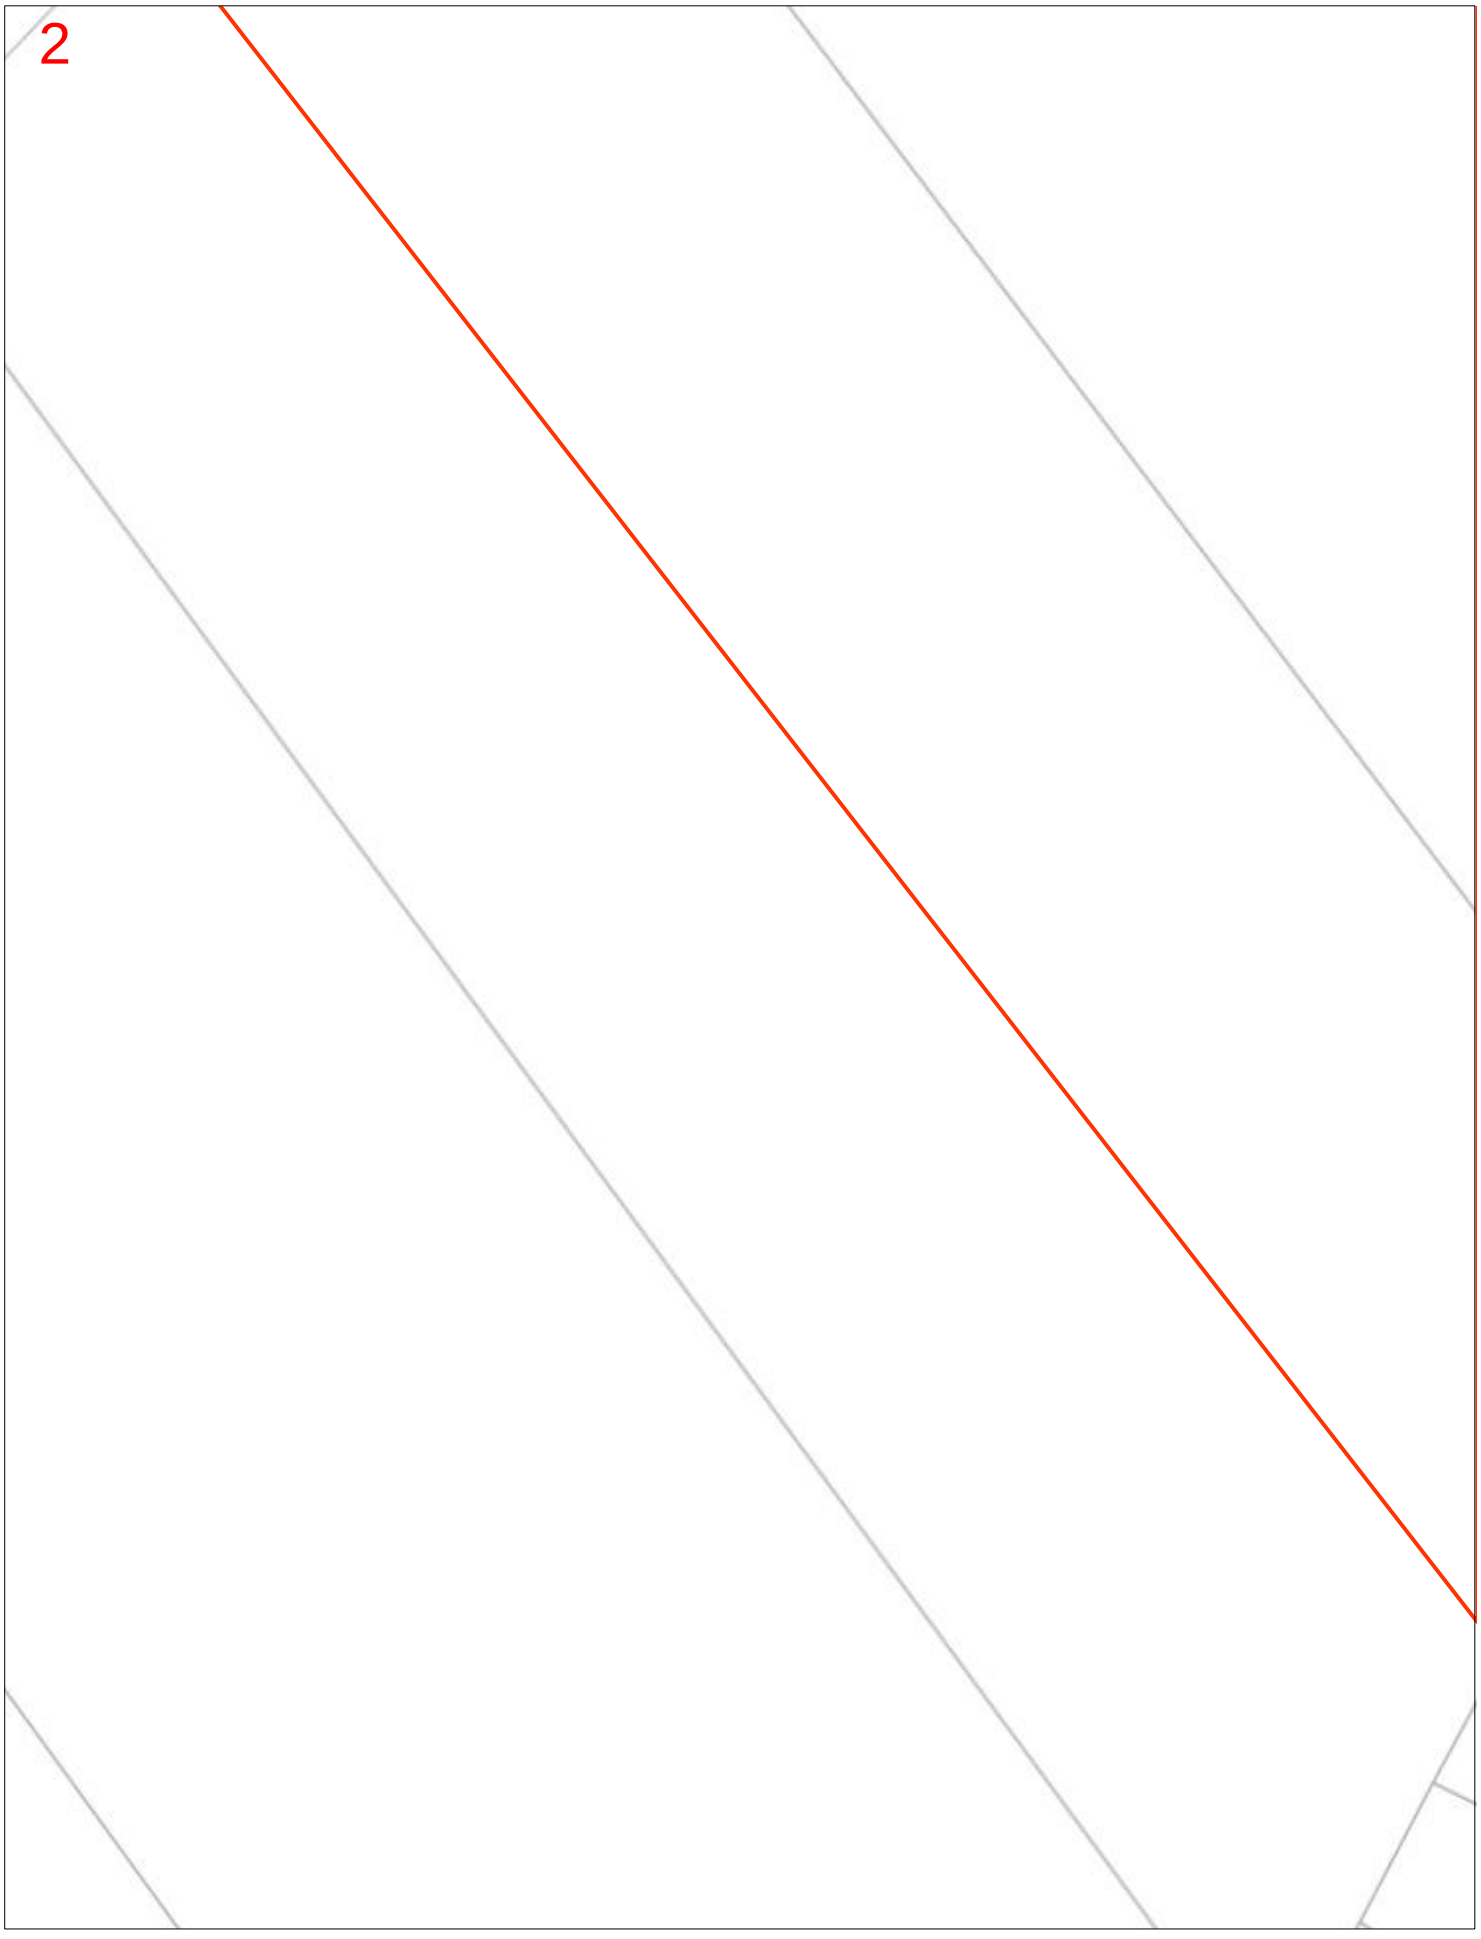


Scale 1: 700

Map Sources: Esri, Garmin, HERE, FAO, NOAA, USGS, © OpenStreetMap contributors, and the GIS User Community

N

Enquiry Area

Map Key Area

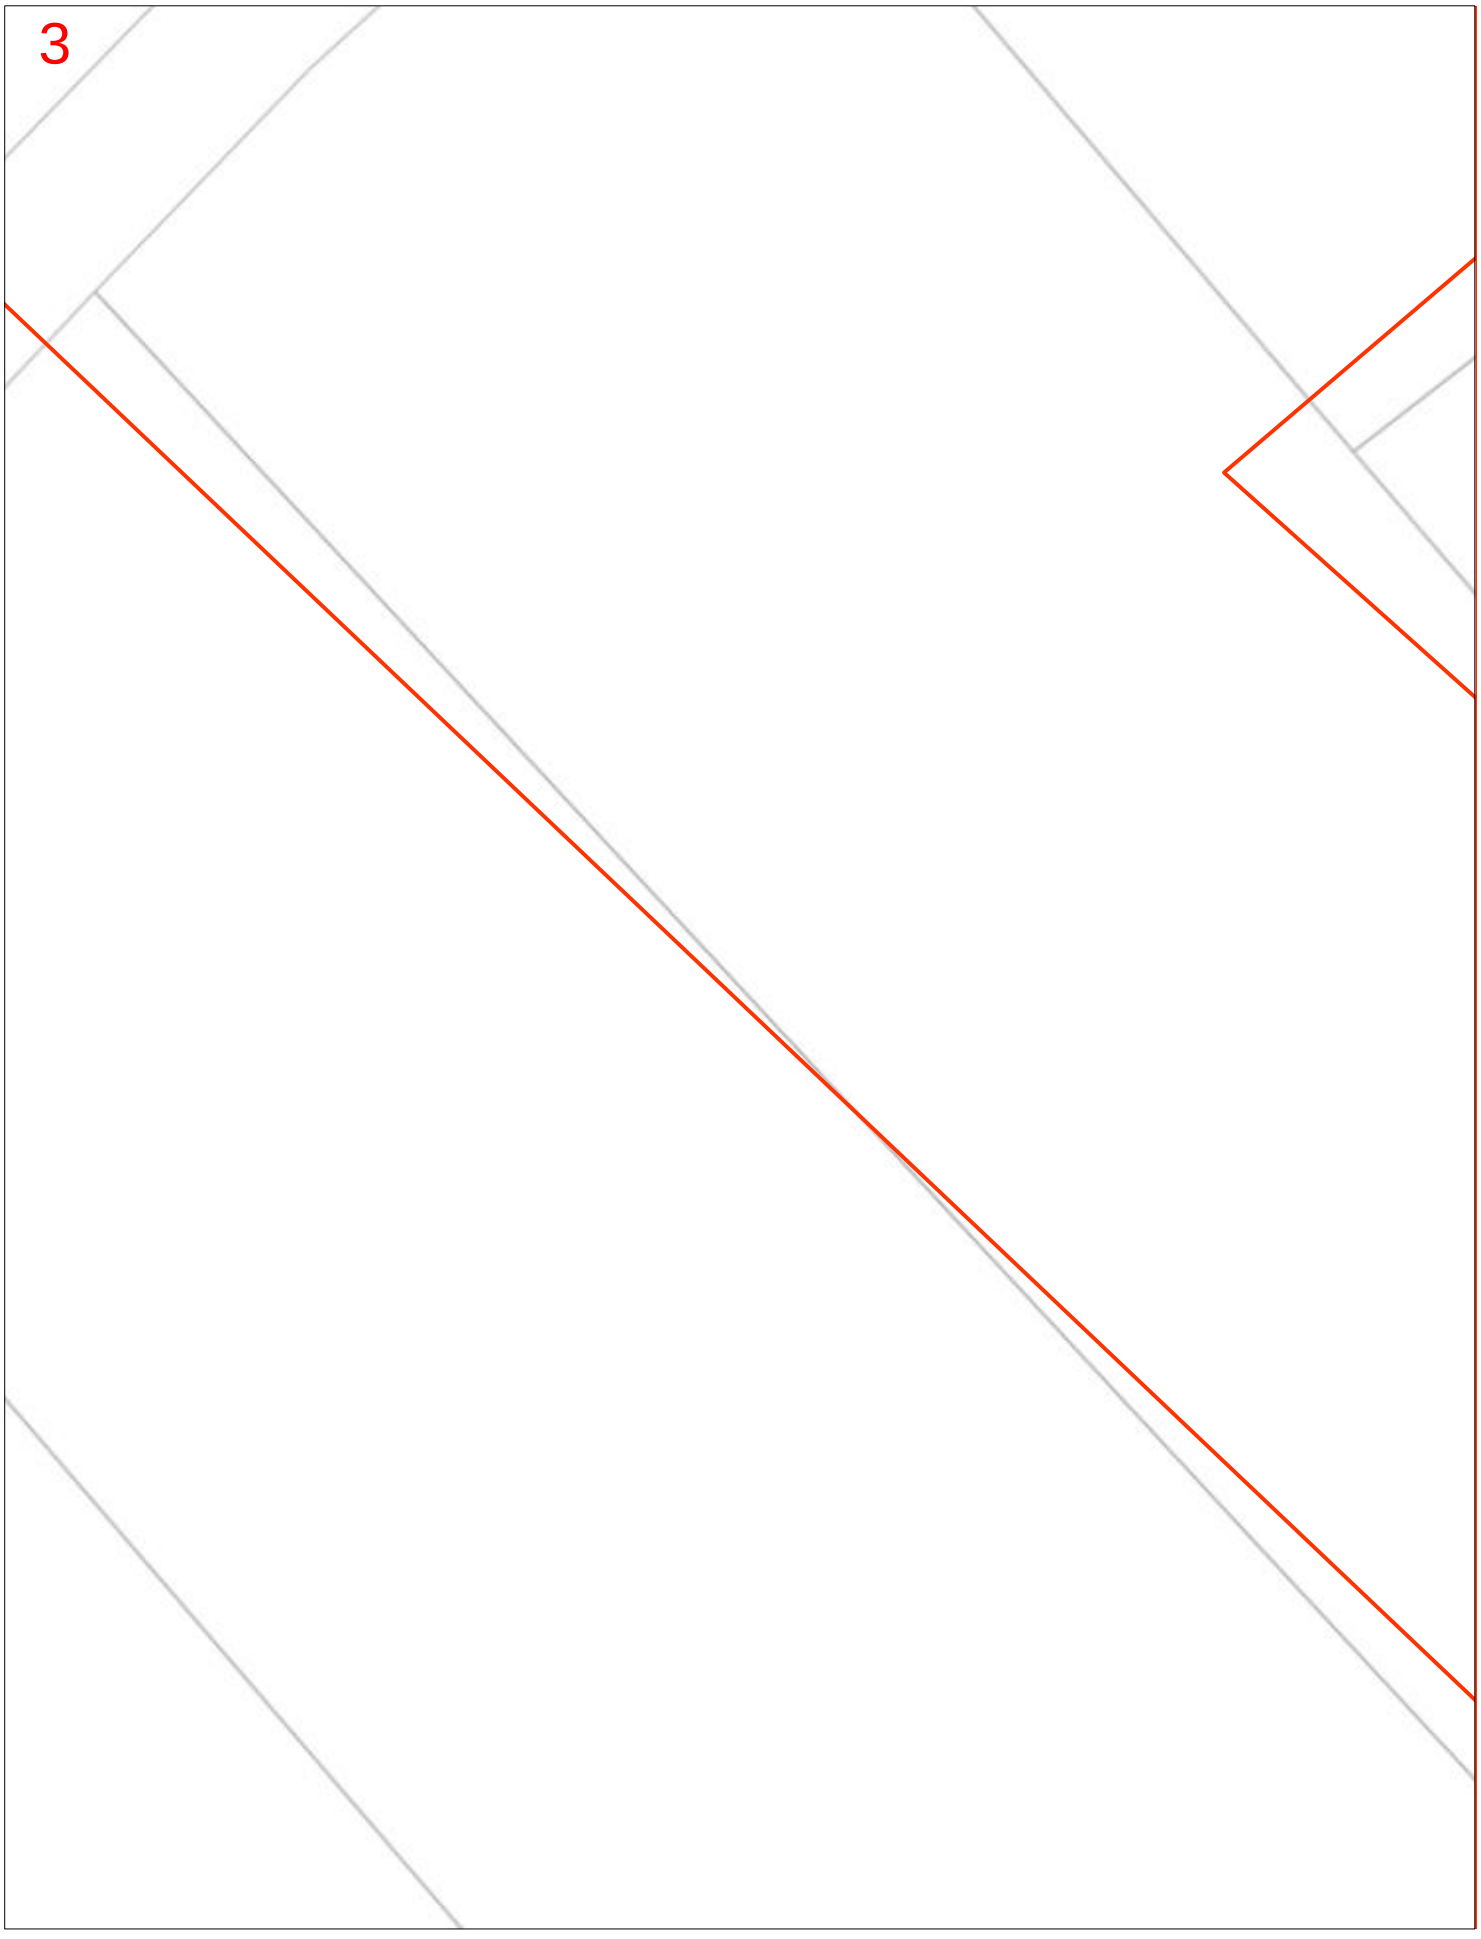

Scale 1: 700

Map Sources: Esri, Garmin, HERE, FAO, NOAA, USGS, © OpenStreetMap contributors, and the GIS User Community

N

Enquiry Area

Map Key Area

4




Scale 1: 700

Map Sources: Esri, Garmin, HERE, FAO, NOAA, USGS, © OpenStreetMap contributors, and the GIS User Community

N

Enquiry Area

Map Key Area

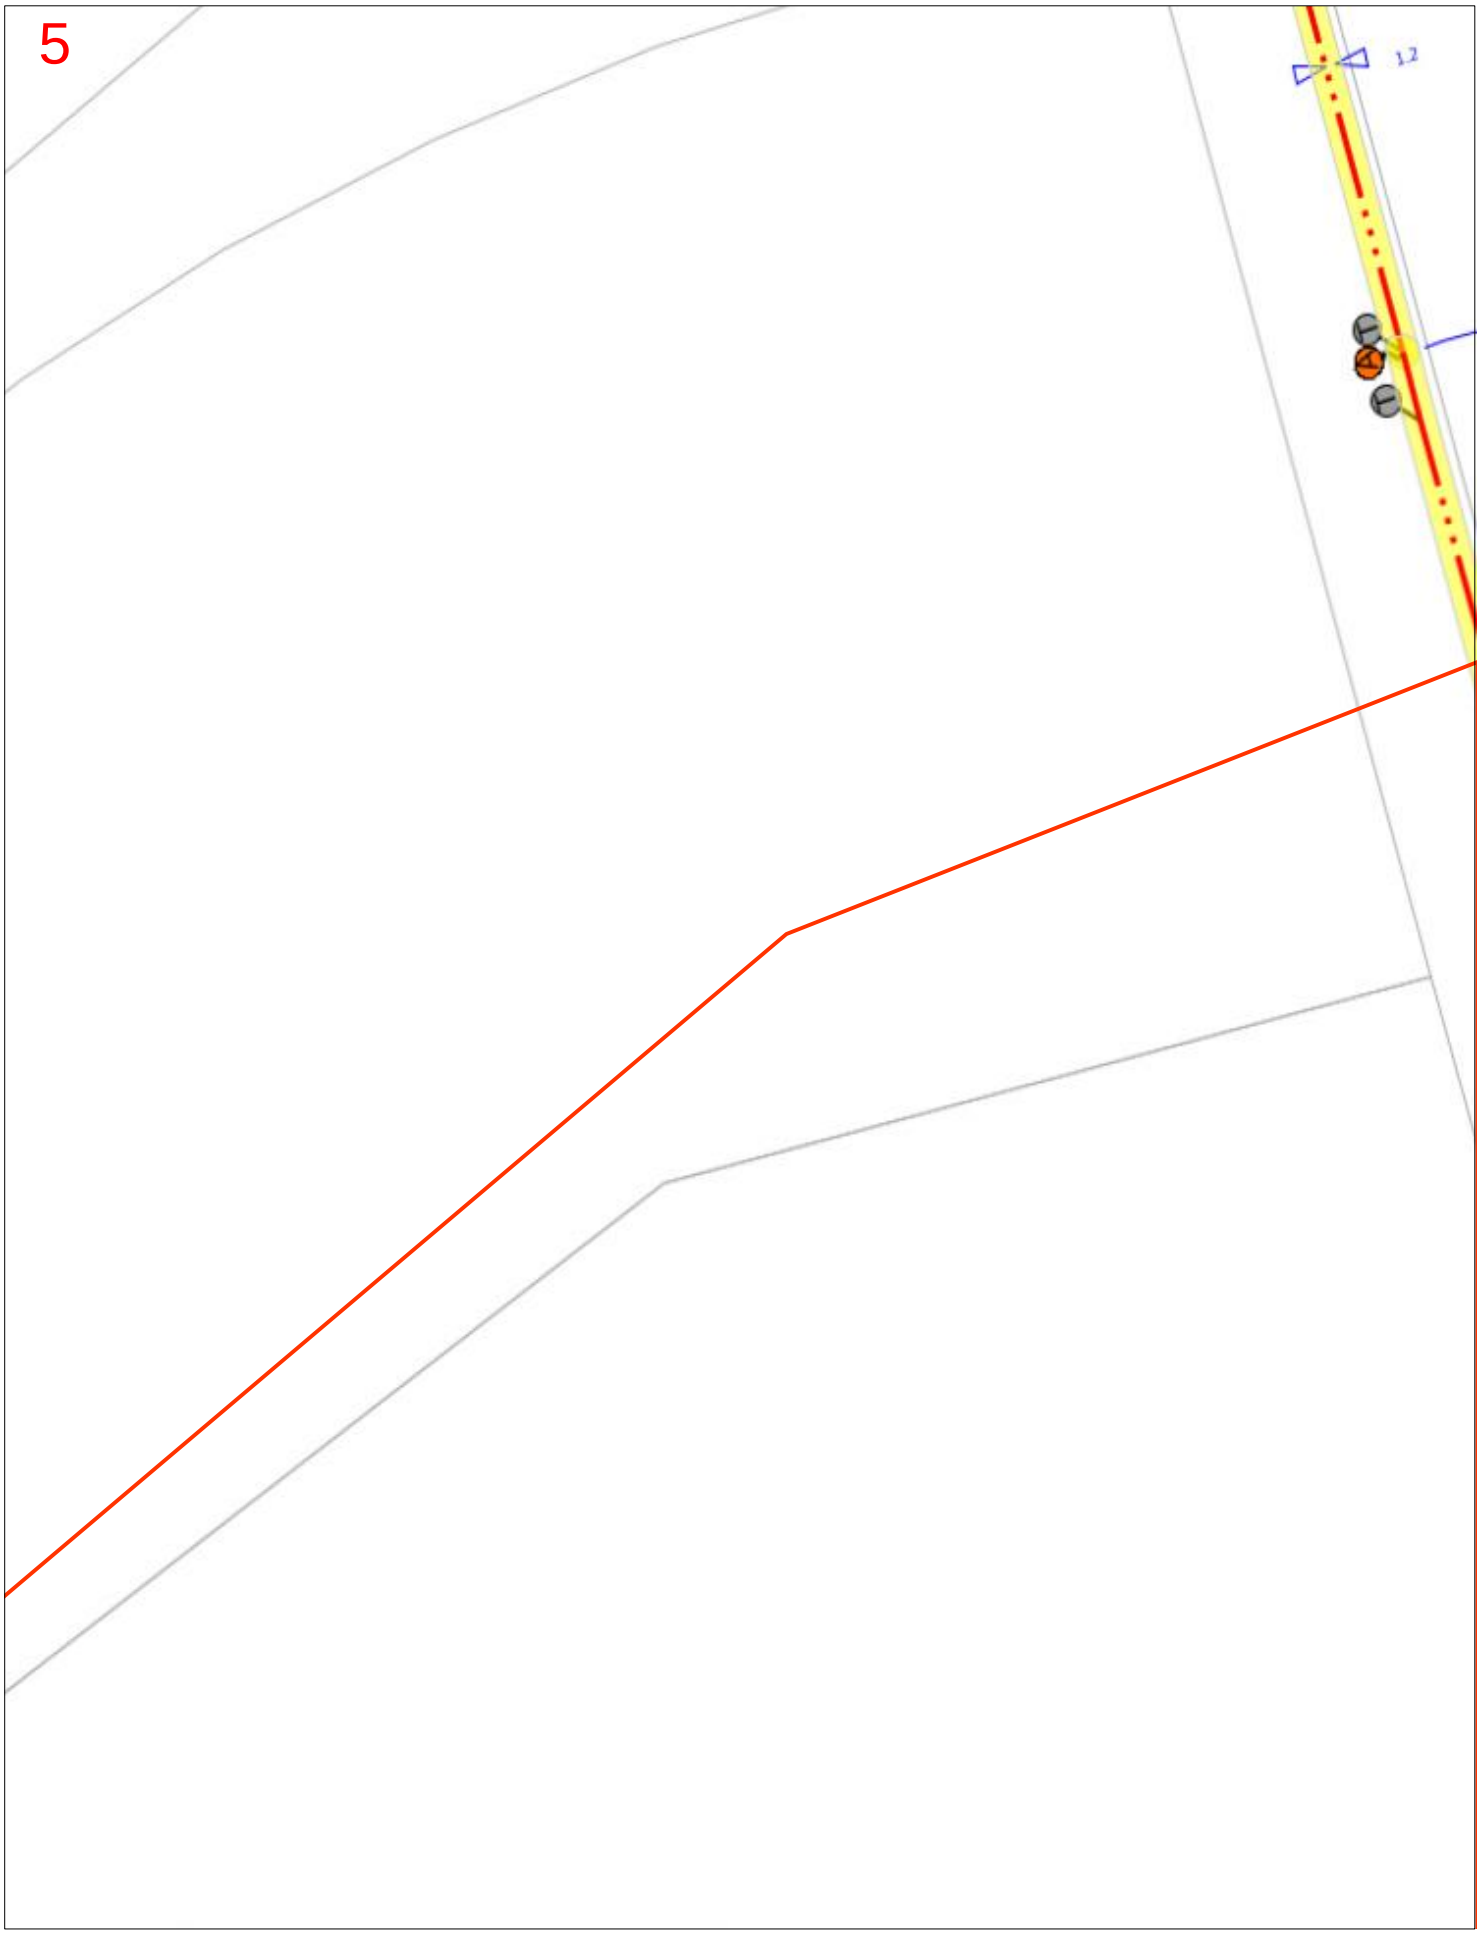


Scale 1: 700

Map Sources: Esri, Garmin, HERE, FAO, NOAA, USGS, © OpenStreetMap contributors, and the GIS User Community

N

Enquiry Area

Map Key Area

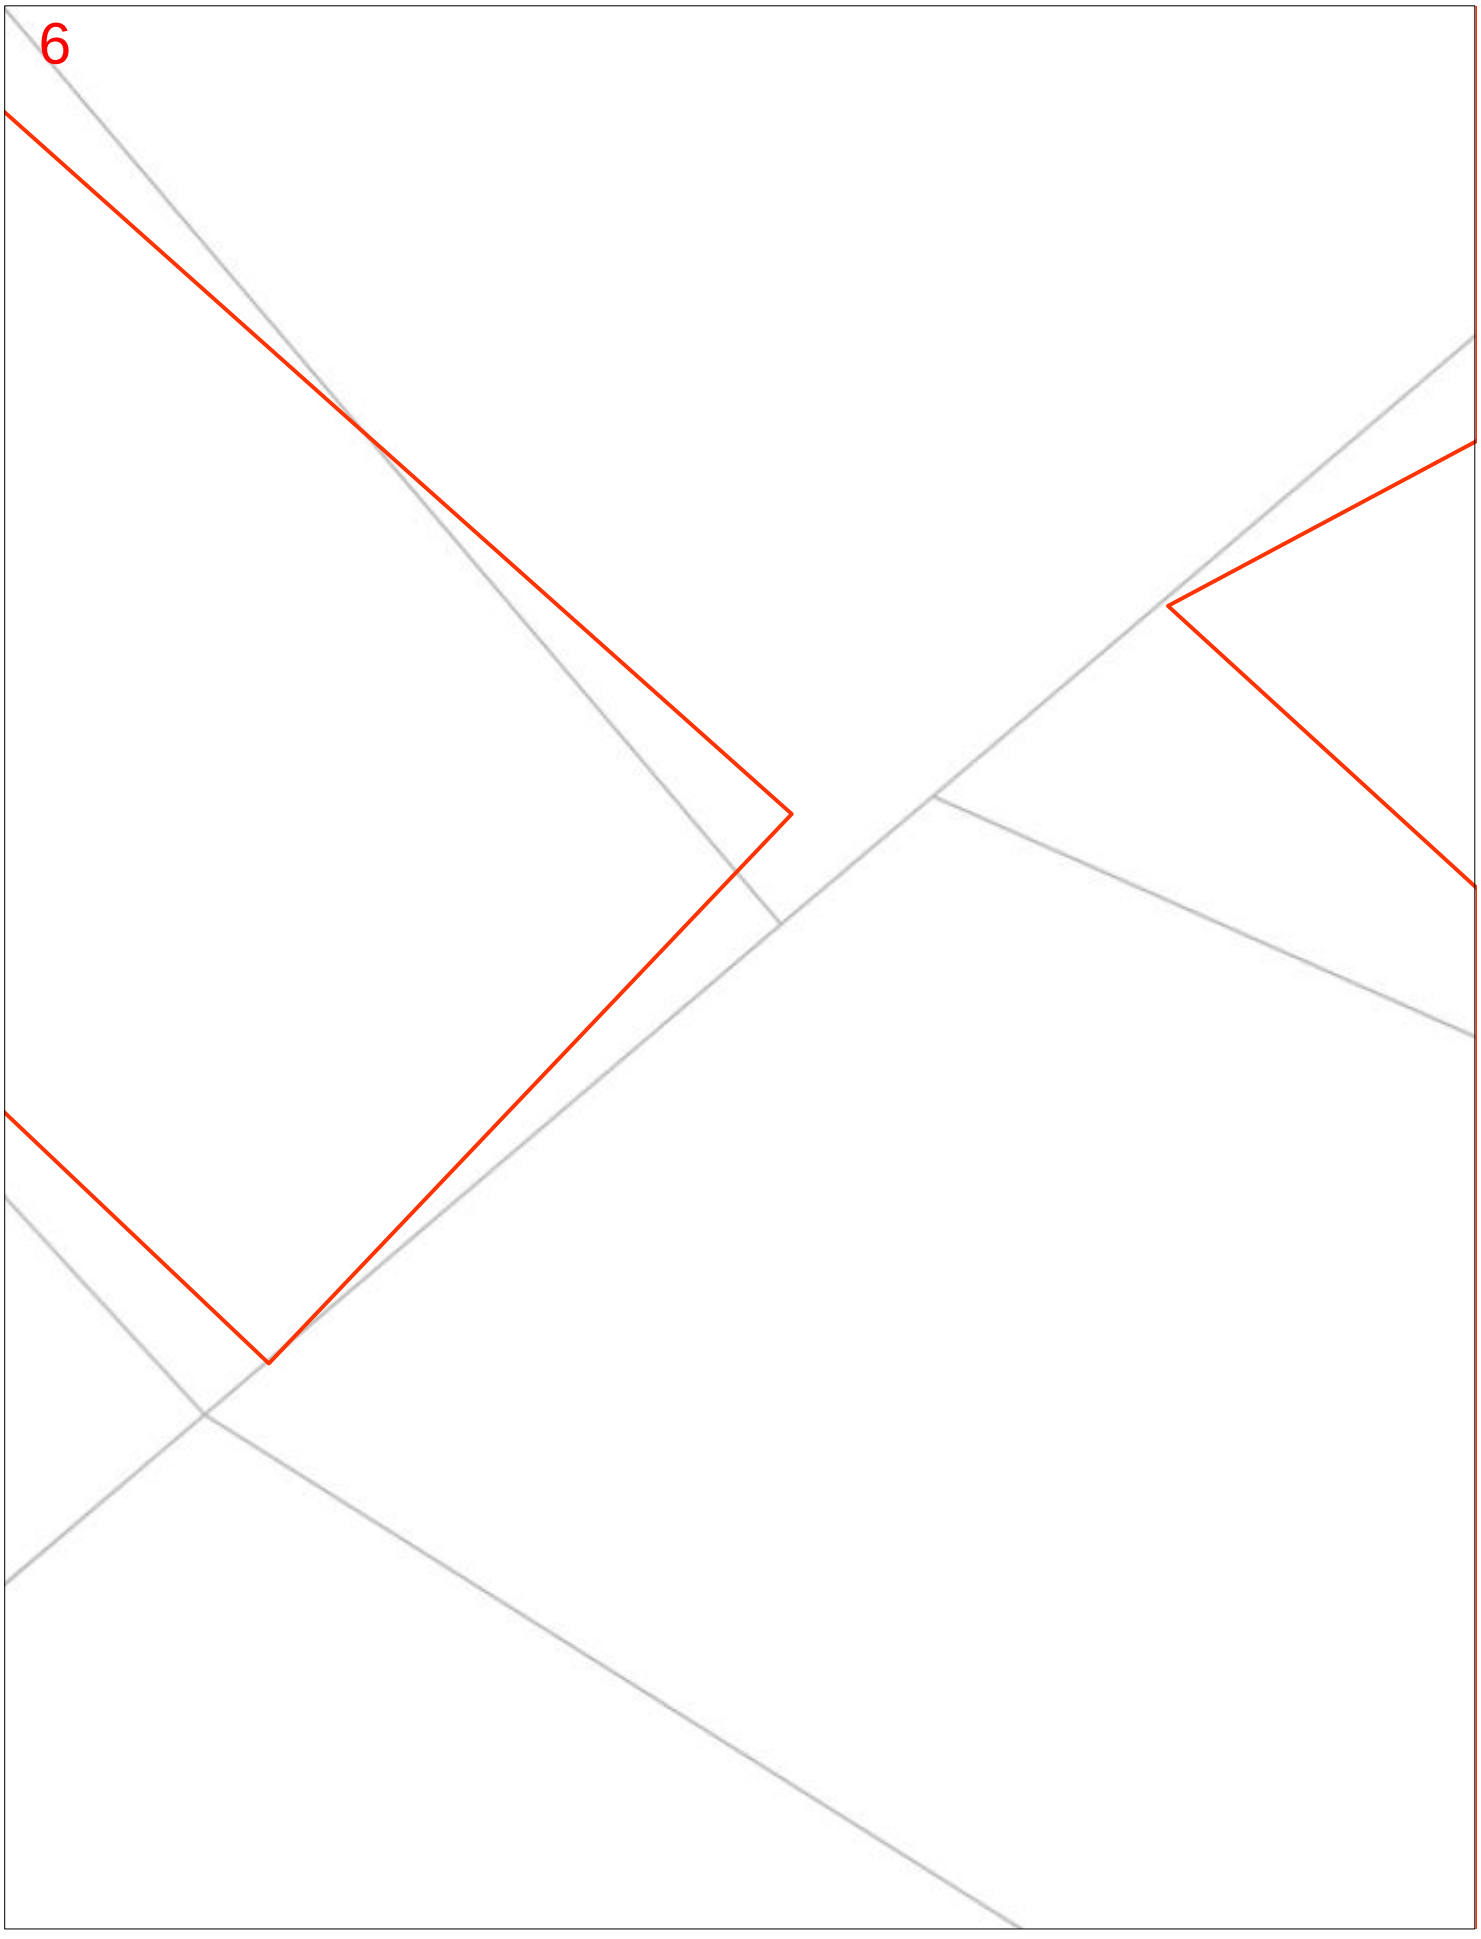

Scale 1: 700


Map Sources: Esri, Garmin, HERE, FAO, NOAA, USGS, © OpenStreetMap contributors, and the GIS User Community

N

Enquiry Area

Map Key Area

7

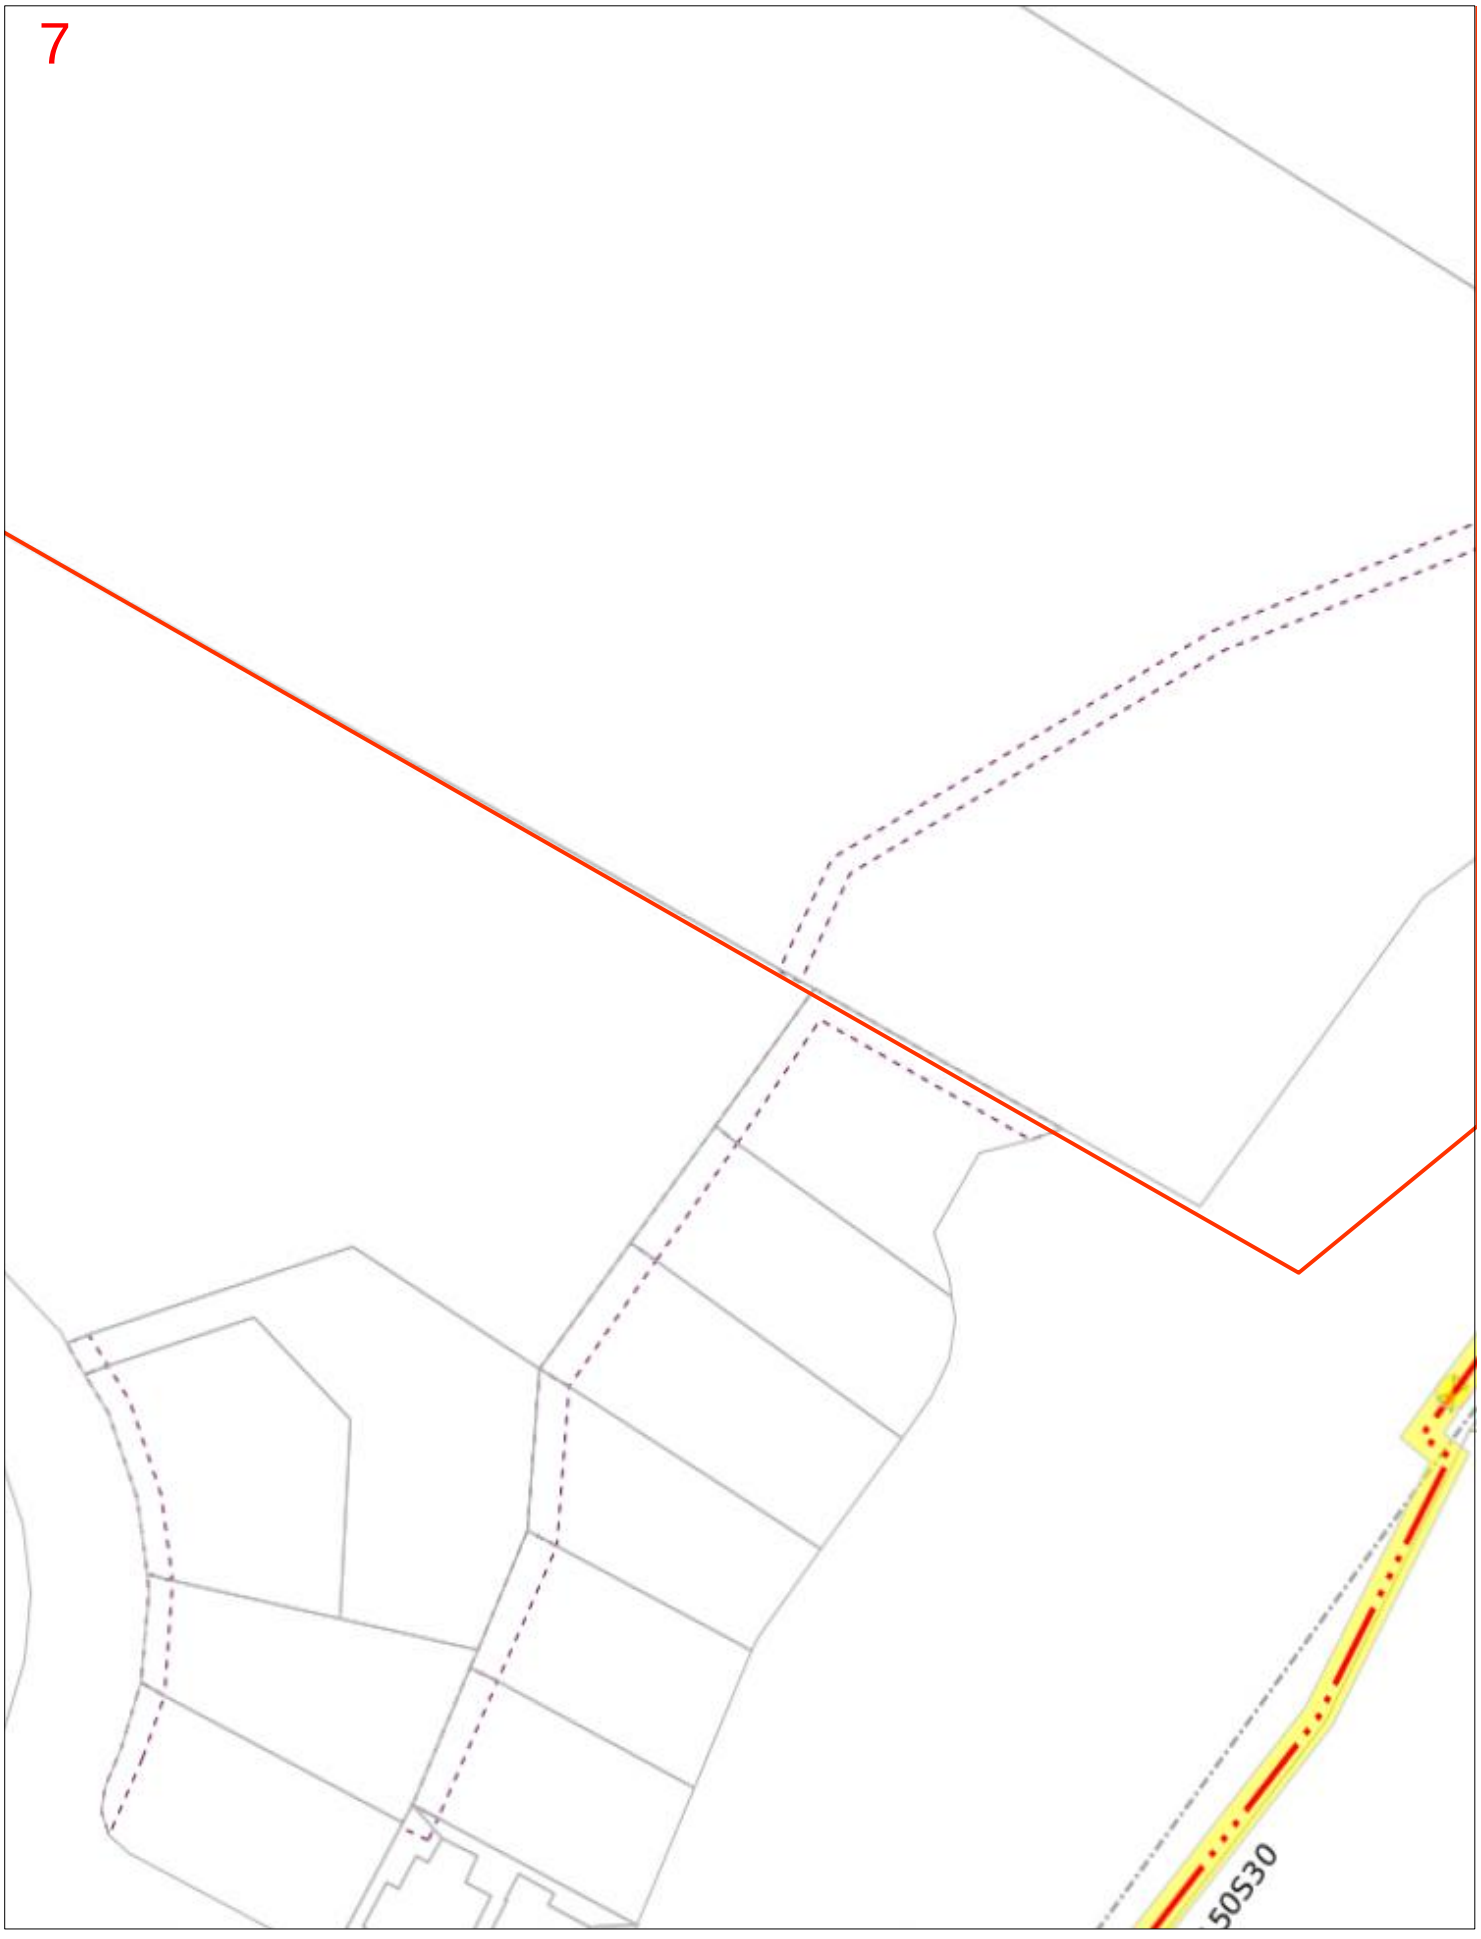


Scale 1: 700

Map Sources: Esri, Garmin, HERE, FAO, NOAA, USGS, © OpenStreetMap contributors, and the GIS User Community

N

Enquiry Area

Map Key Area

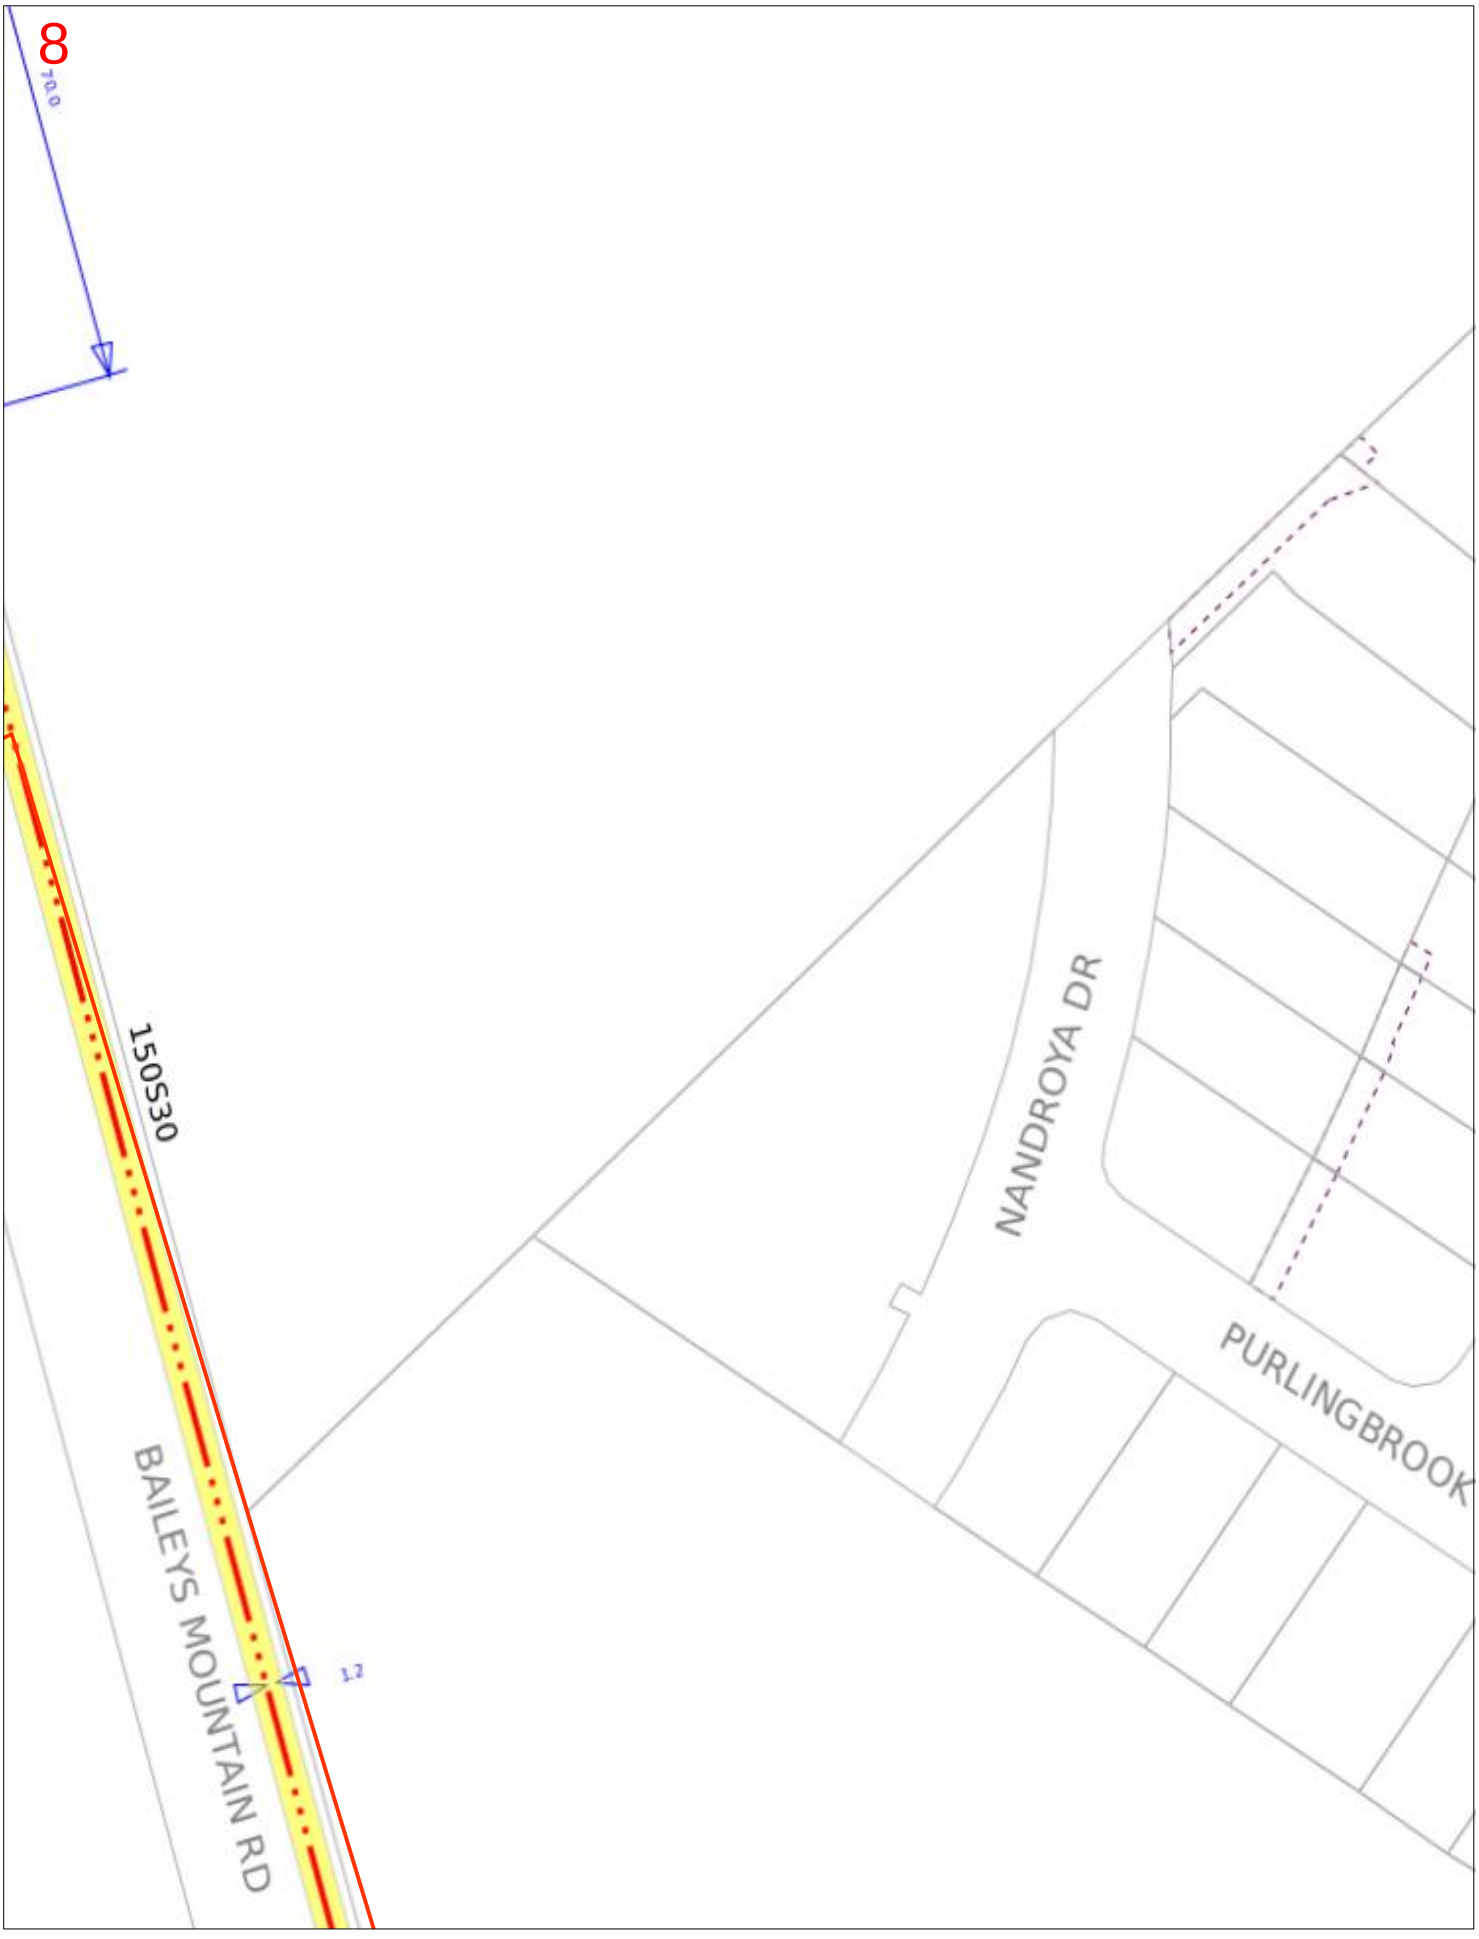


Scale 1: 700

Map Sources: Esri, Garmin, HERE, FAO, NOAA, USGS, © OpenStreetMap contributors, and the GIS User Community

N

Enquiry Area

Map Key Area

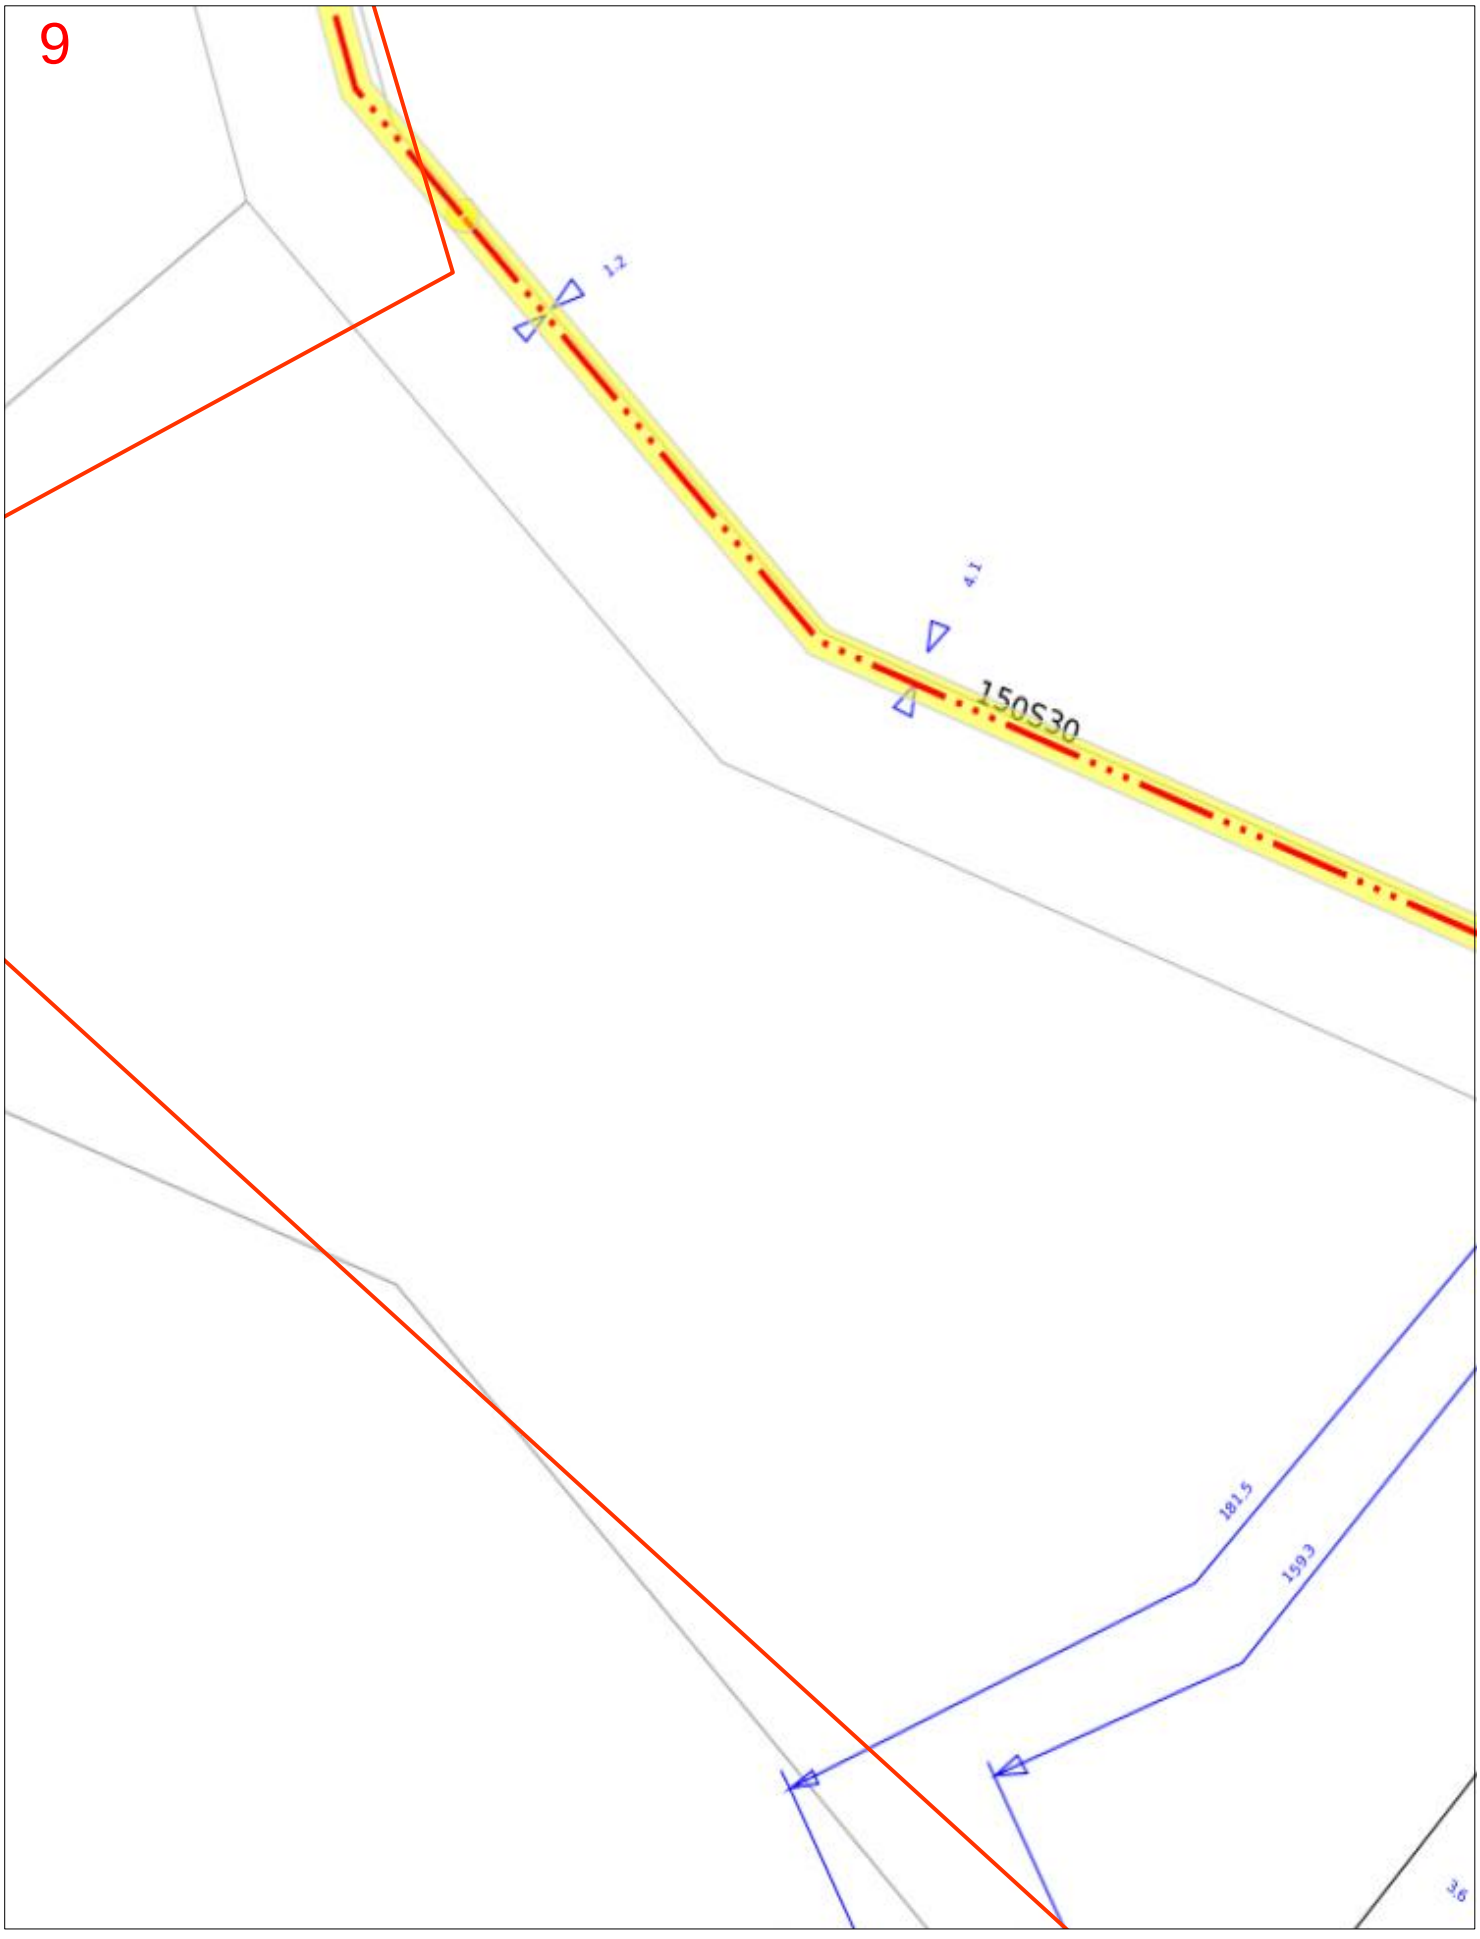

Scale 1: 700


Map Sources: Esri, Garmin, HERE, FAO, NOAA, USGS, © OpenStreetMap contributors, and the GIS User Community

N

Enquiry Area

Map Key Area

10

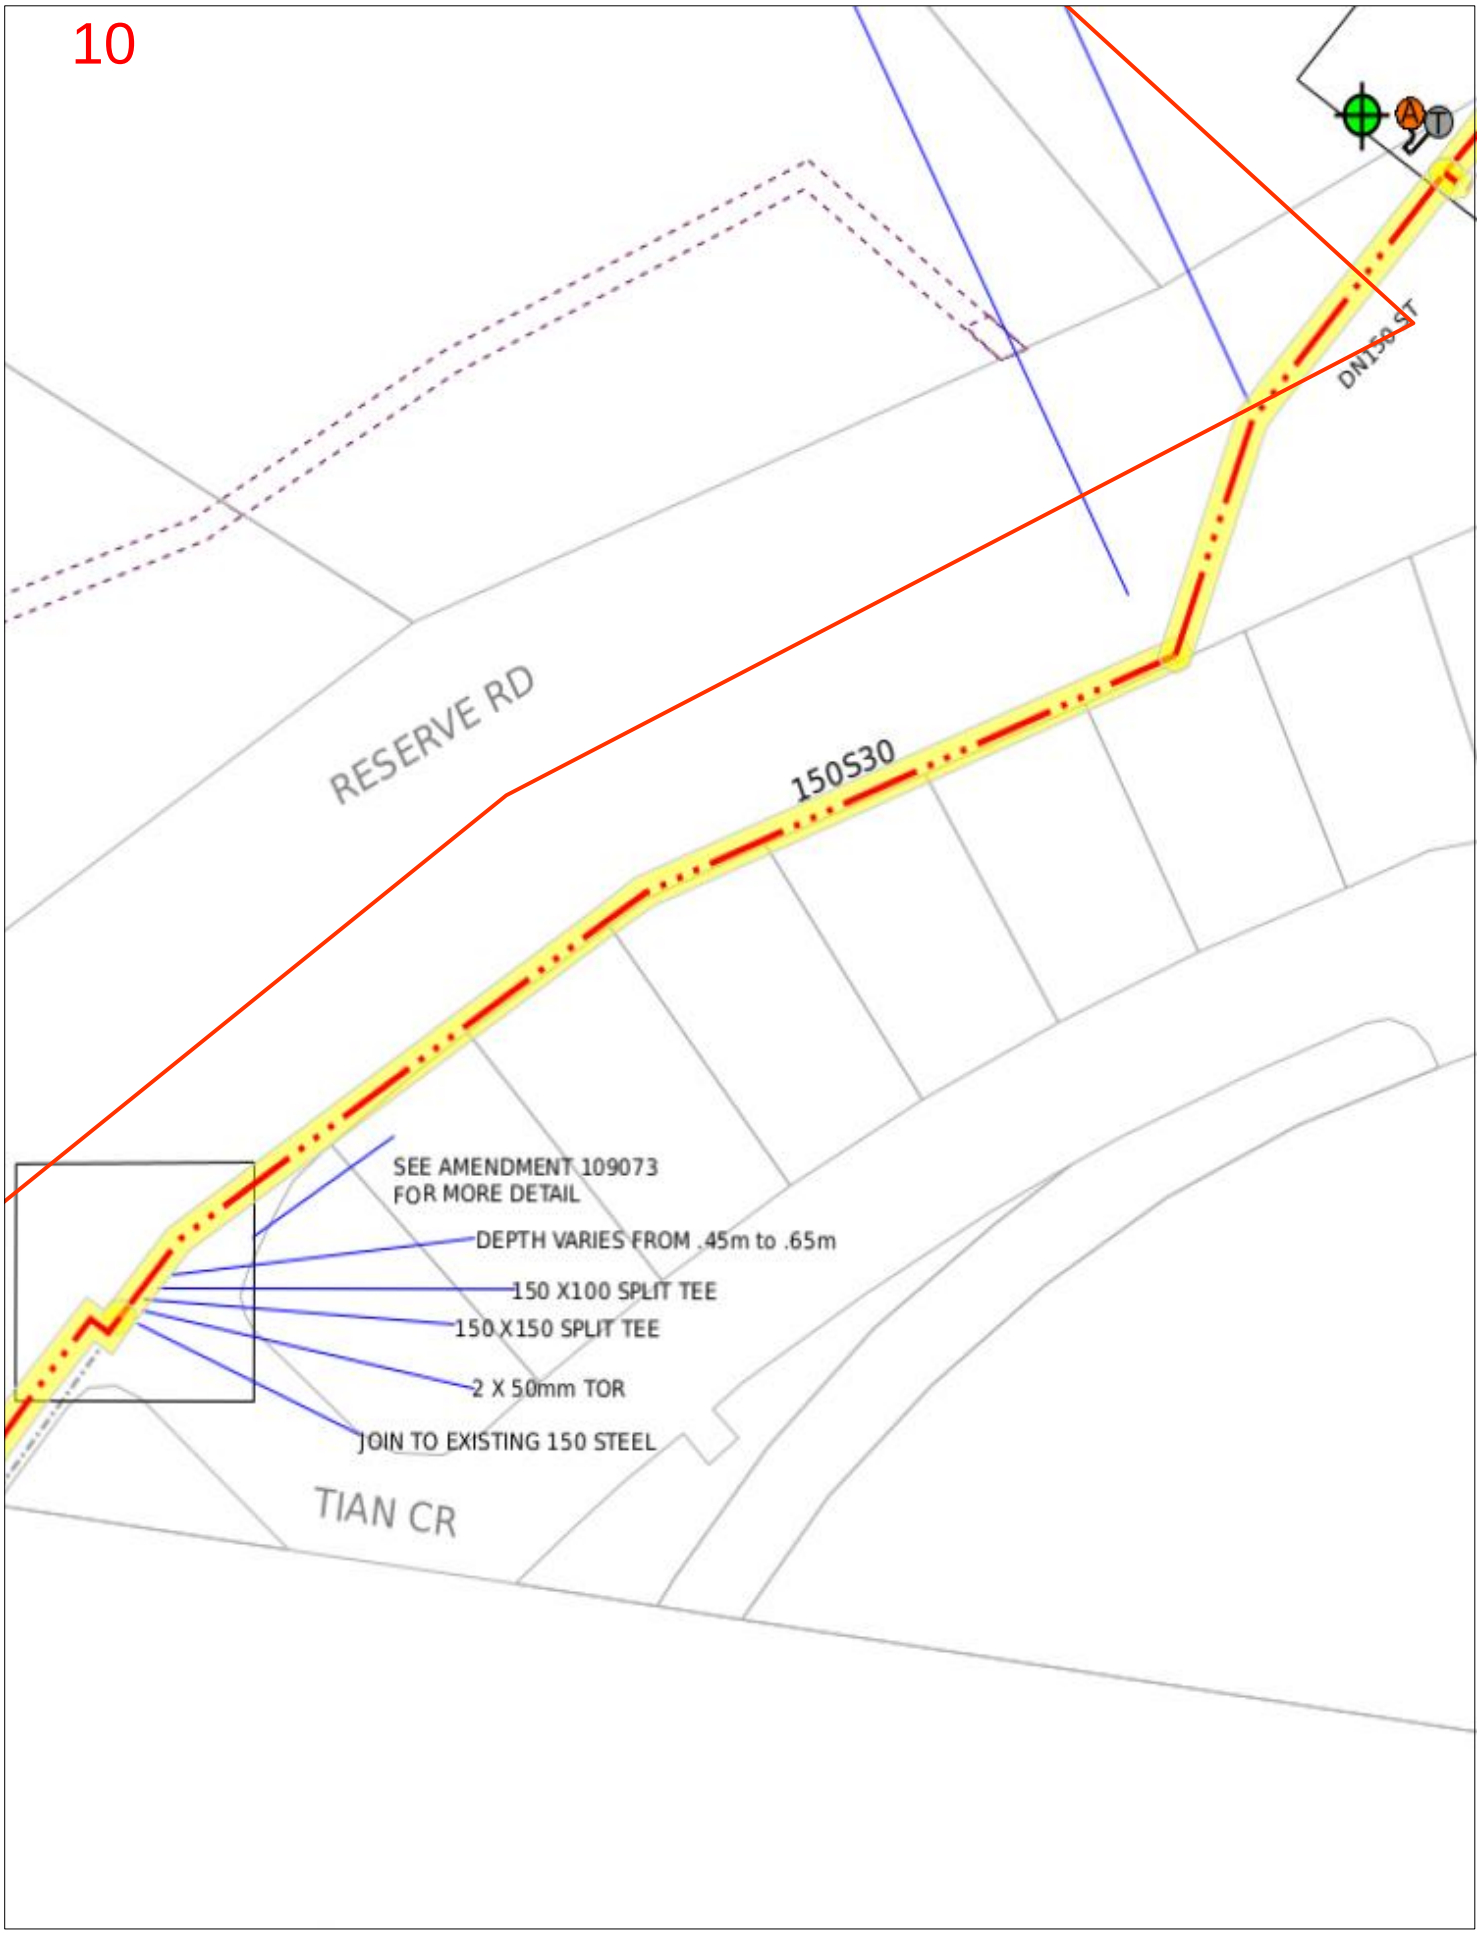

Scale 1: 700

Map Sources: Esri, Garmin, HERE, FAO, NOAA, USGS, © OpenStreetMap contributors, and the GIS User Community

N

Enquiry Area

Map Key Area

Map Symbology

Pipe

- Low pressure
- Medium pressure
- High pressure
- Transmission pressure
- Critical main (behind pipe)
- Proposed (pressure by colour)
- LPG (pressure by colour)
- Abandoned
- Idle/inactive
- Sleeve
- Casing (behind pipe)

Area

- BYDA area of interest

Pipe code and material

C* (for example, C2)	Cast iron
CU	Copper
N2	Nylon
P*	Polyethylene (PE)
P6, P7, P9–P12	Medium density PE
P2, P4, P8	High density PE
S*	Steel
W2	Wrought galv iron
W3	PE coat wrought galv iron

Object

- Valve
- Buried valve
- Regulator
- Gas supplied = yes
- CP rectifier terminal
- CP test station
- CP anode
- CP bond wire
- Syphon
- Trace wire point

Abbreviation

BoK	Back of kerb	FoK	Front of kerb
C	Depth of cover	Galv	Galvanized
CP	Cathodic protection	NTI	Not tied in

Example

Pipe

40P6 in 80C2 — 40 mm high pressure medium density poly in an 80 mm cast iron casing

63S8 — 63 mm medium pressure steel

Pipe code

Pipe diameter in millimetres is shown before pipe code.
40P6 = 40 mm nominal diameter

This map was created in colour and should be printed in colour

Site Watch

Site Watch is where an APA field officer attends your work site to monitor and ensure controls are in place to protect critical gas assets from damage during work. The following rates apply for this service (1 hour minimum charge):

Item	Rate (excl. gst)
Site Watch - Business Hours	$143.42 per hour
Site Watch - After Hours	$175.06 per hour
Cancellation Fee Fee applies where cancellations received after 12pm (midday) 1 business day prior to the booking	$286.84

- Contact APA - Before You Dig officer for state specific hours of business.

Contacts

Contacts APA Group	
Enquiry	Contact Numbers
General enquiries or feedback regarding this information or gas assets.	APA - Before You Dig Officer Phone: 1800 085 628 Email: BYDA_APA@apa.com.au
Gas Emergencies	Phone: 1800 GAS LEAK (1800 427 532)

Important Information

- Refer to requirements relating to construction, excavation and other work activities in the APA **Guidelines for Works Near Existing Gas Assets** document with this BYDA response.
- BYDA enquiries are valid for 30 days. If your works commence after 30 days from the date of this response a new enquiry is required to validate location information.
- For some BYDA enquiries, you may receive two (2) responses from APA. Please read both responses carefully as they relate to different assets.
- Gas (inlet) services connecting Gas Assets in the street to the gas meter on the property are not marked on the map. South Australia Only - if a meter box is installed on the property, a sketch of the gas service location may be found inside the gas meter box. APA does not guarantee the accuracy or completeness of these sketches.


Disclaimer and legal details

- This information is valid for 30 days from the date of this response.
- This information has been generated by an automated system based on the area highlighted in your BYDA request and has not been independently verified.
- Map location information is provided as AS5488-2022 Quality Level D, as such supplied location information is indicative only.
- Whilst APA has taken reasonable steps to ensure that the information supplied is accurate, the information is provided strictly on the condition that no assurance, representation, warranty or guarantee (express or implied) is given by APA in relation to the information (including without limitation quality, accuracy, reliability, completeness, currency, sustainability, or suitability for any particular purpose) except that the information has been disclosed in good faith.
- Any party who undertakes activities in the vicinity of APA operated assets has a legal duty of care that must be observed. This legal obligation requires all parties to adhere to a standard of reasonable care while performing any acts that could foreseeably harm these assets.



All underground cables shall be treated as being energised. Where a cable is located that is not represented on the ENERGEX BYDA map, then ENERGEX shall be contacted immediately.

For Emergency Situations
Please Call 13 19 62

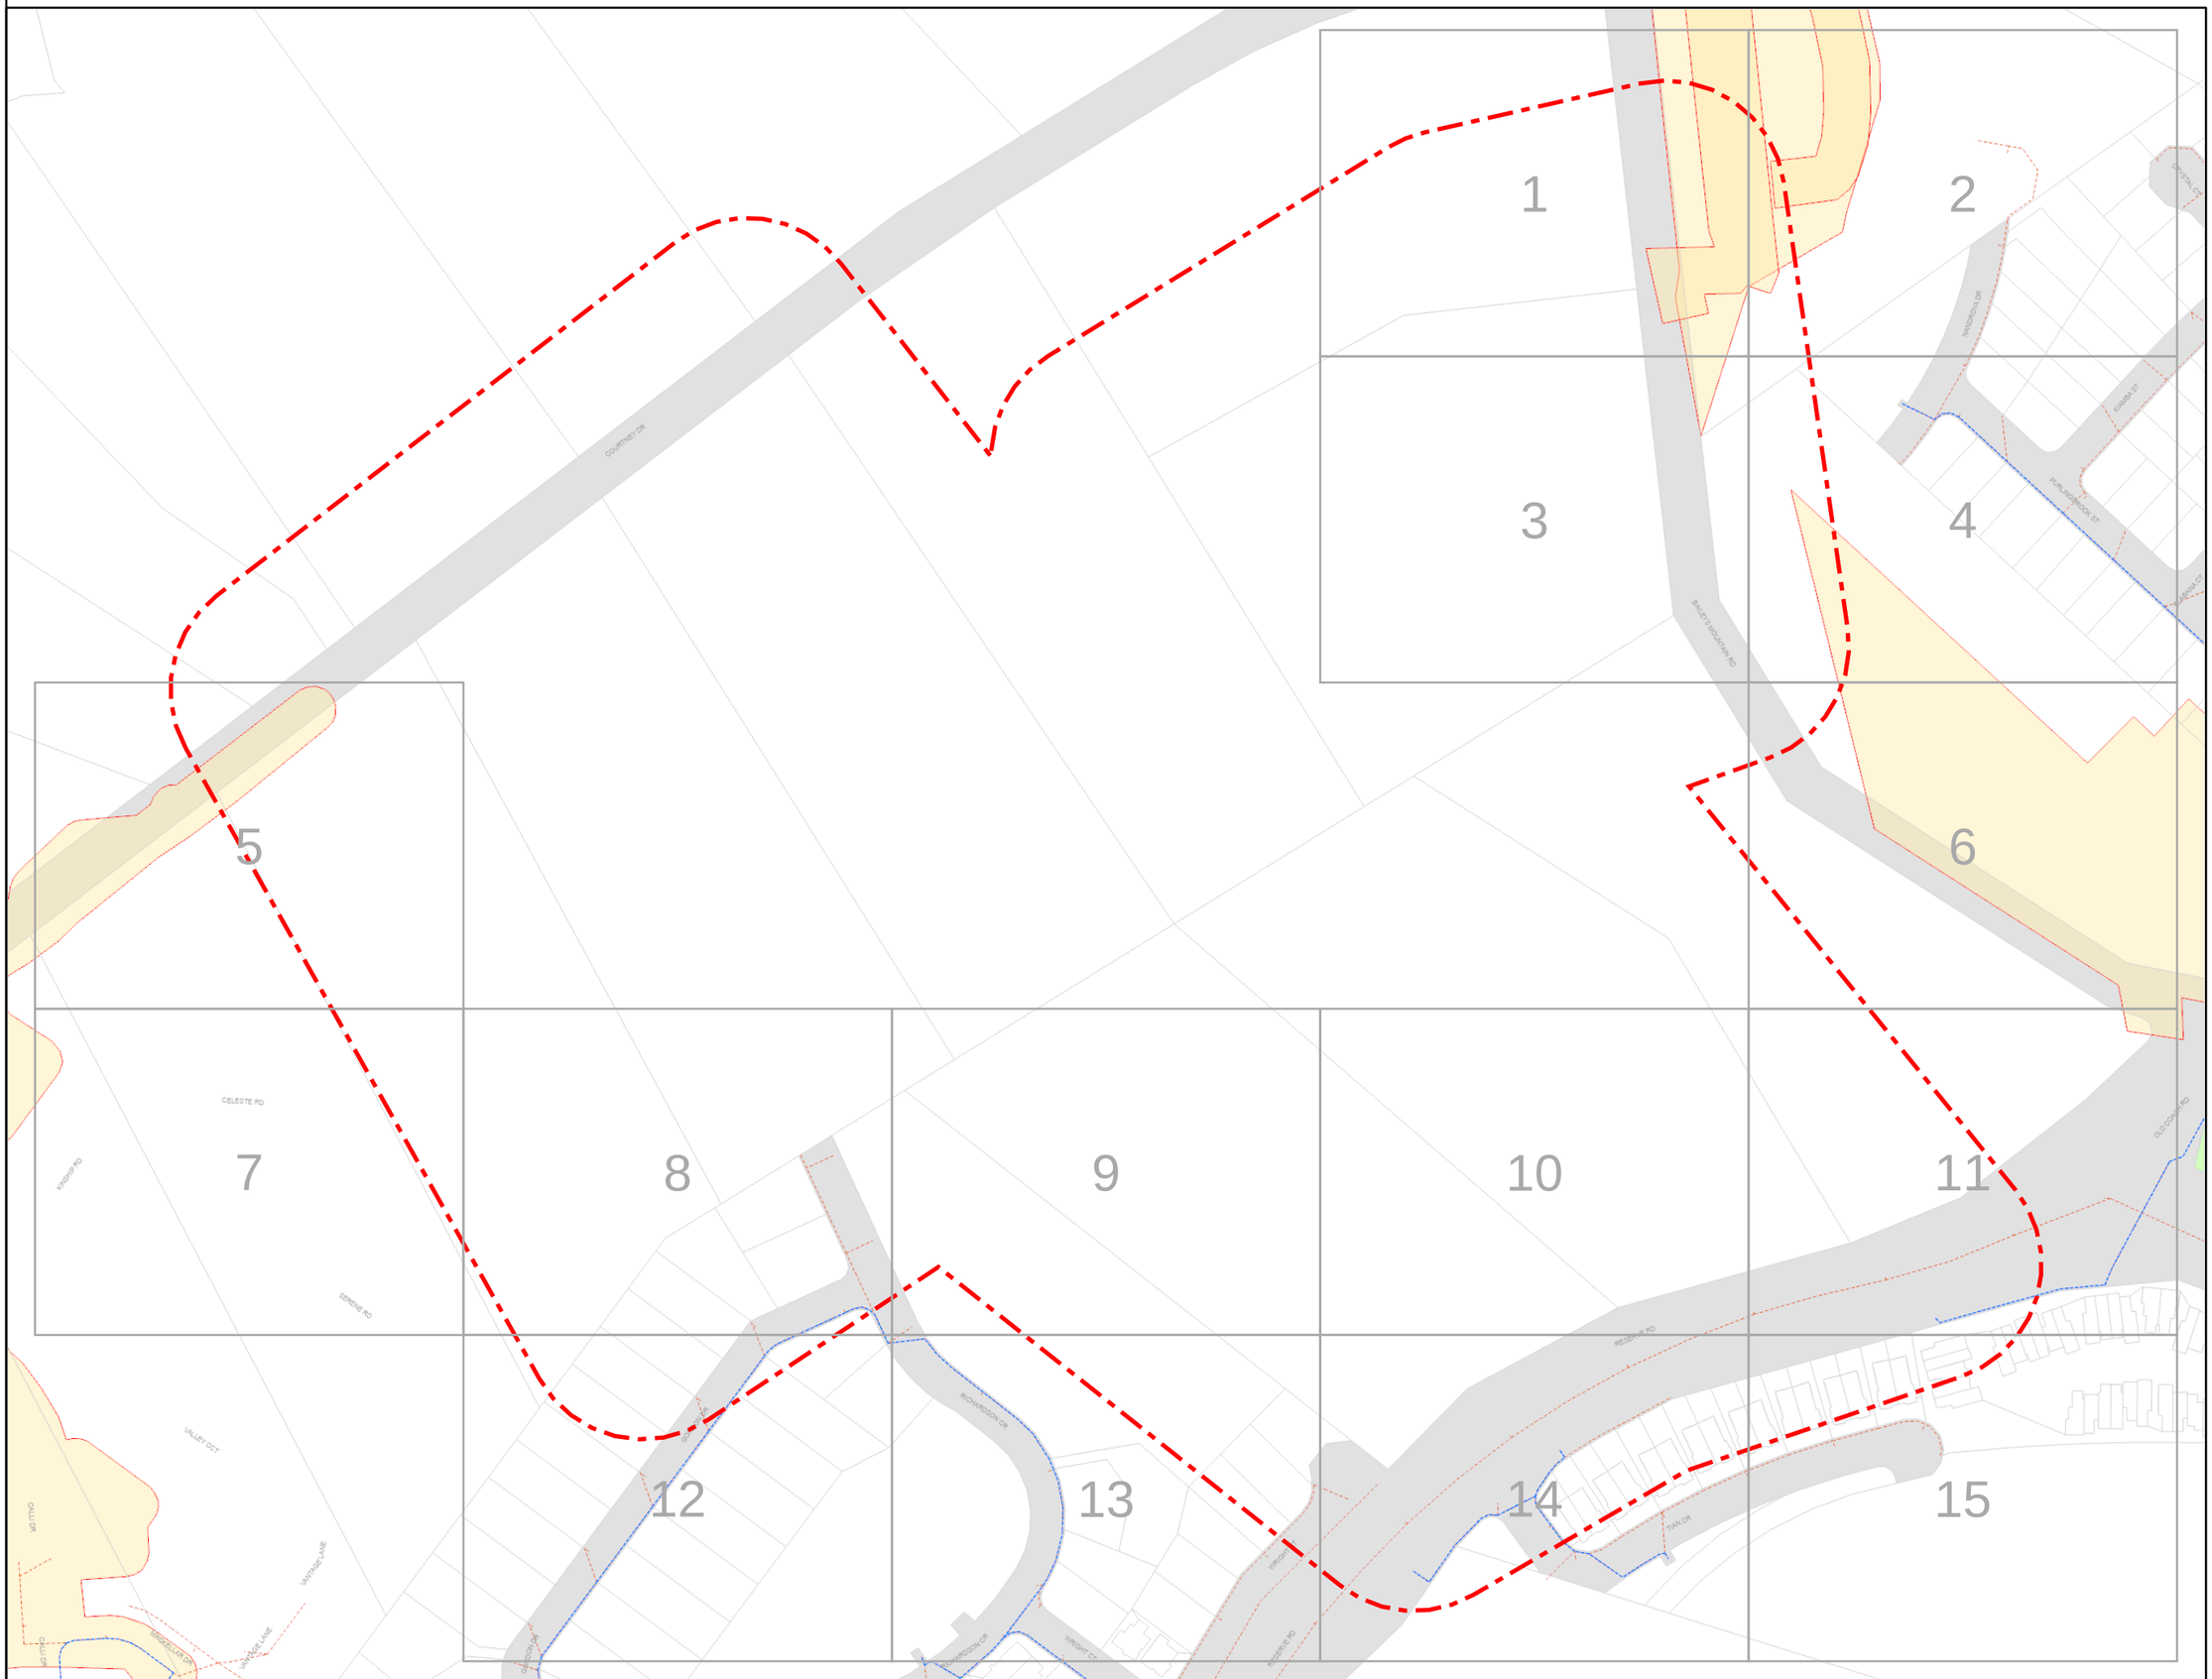

energex

BYDA

Sequence: 248396251
Date: 05/12/2024

Scale: 1:2563
Tile No: **OVERVIEW**

CAUTION - HIGH VOLTAGE

LEGEND

- Substation
- Cable Marker
- Pit
- Pole
- Pillar
- LV Cable (up to 1kV)
- HV Cable (1kV – <33kV)
- HV Cable (33kV and over)
- Pit Boundary
- Planned Work Area

AS5488 Category “D” Plan


N
W E
S

DISCLAIMER: While reasonable measures have been taken to ensure the accuracy of the information contained in this plan response, neither Energex nor Pelican Corp shall have any liability whatsoever in relation to any loss, damage, cost or expense arising from the use of this plan response or the information contained in it or the completeness or accuracy of such information. Use of such information is subject to and constitutes acceptance of these terms.

This output provides details of the ENERGEX electrical network. As variations may exist no responsibility is incurred by ENERGEX for the accuracy or completeness of the information provided. Exact positions of cables and electrical connectivity should be confirmed on site.

All underground cables shall be treated as being energised. Where a cable is located that is not represented on the ENERGEX BYDA map, then ENERGEX shall be contacted immediately.

For Emergency Situations
Please Call 13 19 62

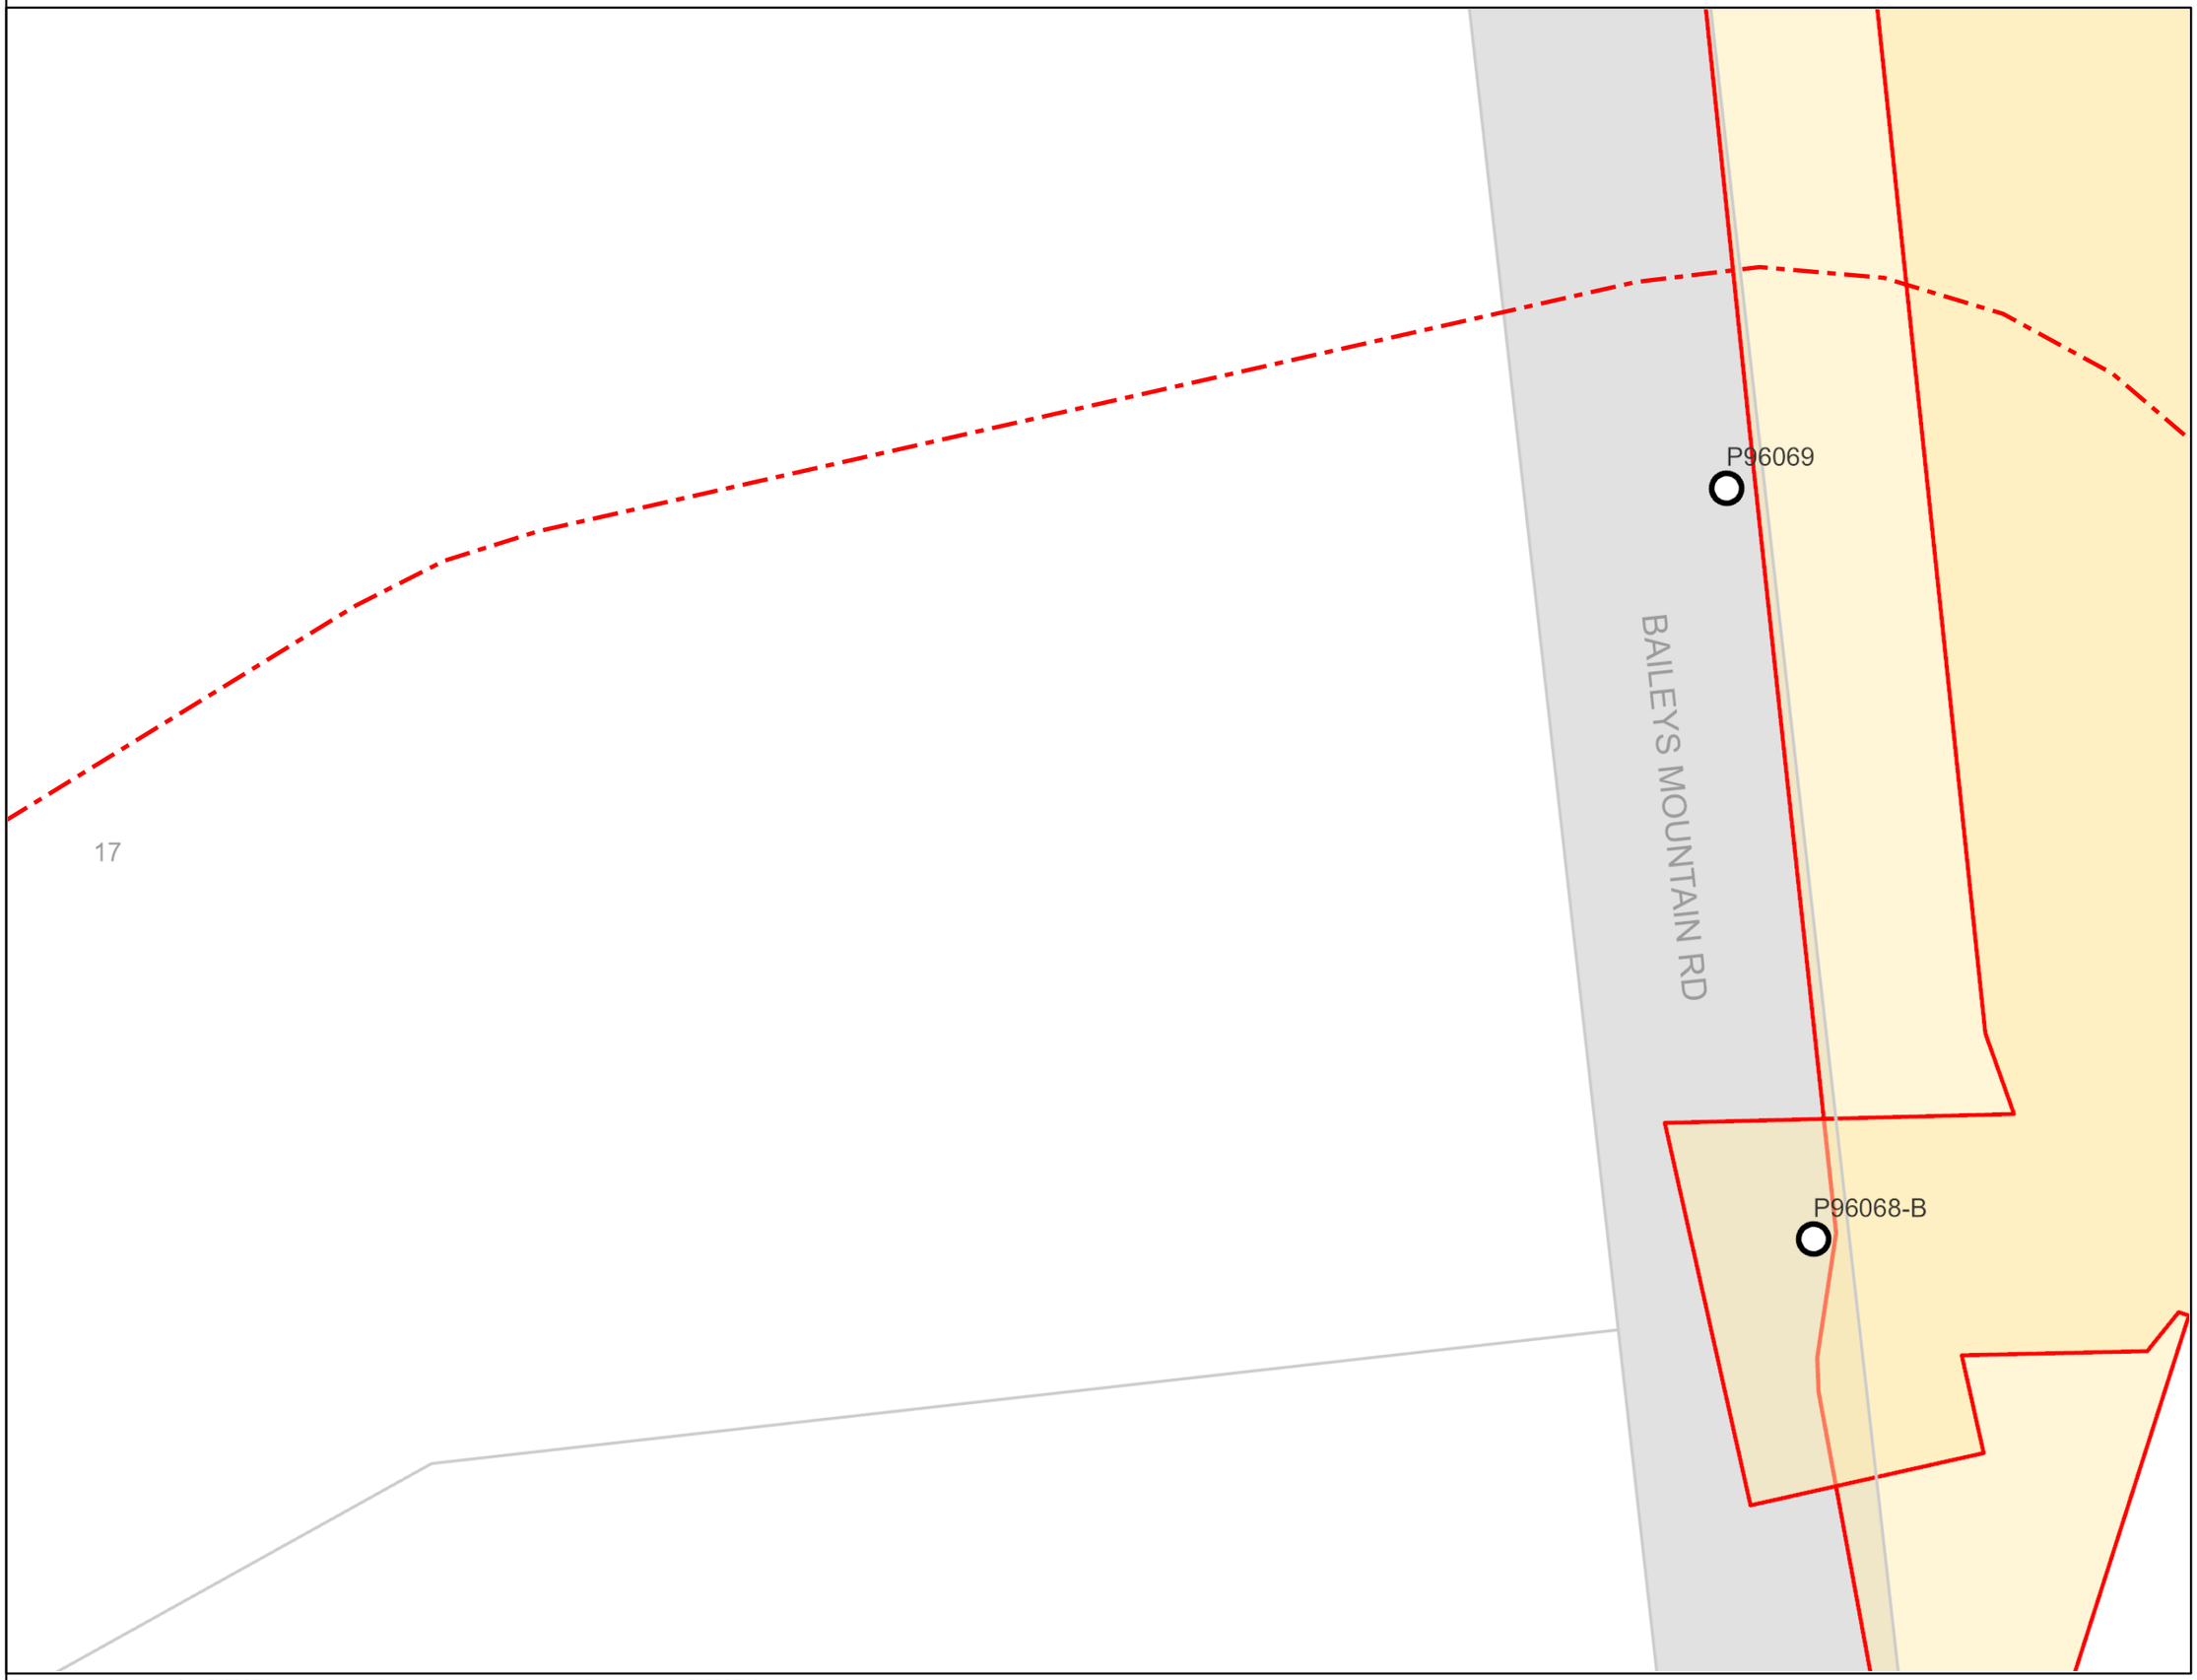

energex

BYDA

Sequence: 248396251
Date: 05/12/2024

Scale: 1:500
Tile No: **Tile No: 1**

CAUTION - HIGH VOLTAGE

LEGEND

- Substation
- Cable Marker
- Pit
- Pole
- Pillar
- LV Cable (up to 1kV)
- HV Cable (1kV – <33kV)
- HV Cable (33kV and over)
- Pit Boundary
- Planned Work Area

AS5488 Category “D” Plan


N
W E
S

DISCLAIMER: While reasonable measures have been taken to ensure the accuracy of the information contained in this plan response, neither Energex nor Pelican Corp shall have any liability whatsoever in relation to any loss, damage, cost or expense arising from the use of this plan response or the information contained in it or the completeness or accuracy of such information. Use of such information is subject to and constitutes acceptance of these terms.

This output provides details of the ENERGEX electrical network. As variations may exist no responsibility is incurred by ENERGEX for the accuracy or completeness of the information provided. Exact positions of cables and electrical connectivity should be confirmed on site.

All underground cables shall be treated as being energised. Where a cable is located that is not represented on the ENERGEX BYDA map, then ENERGEX shall be contacted immediately.

For Emergency Situations
Please Call 13 19 62

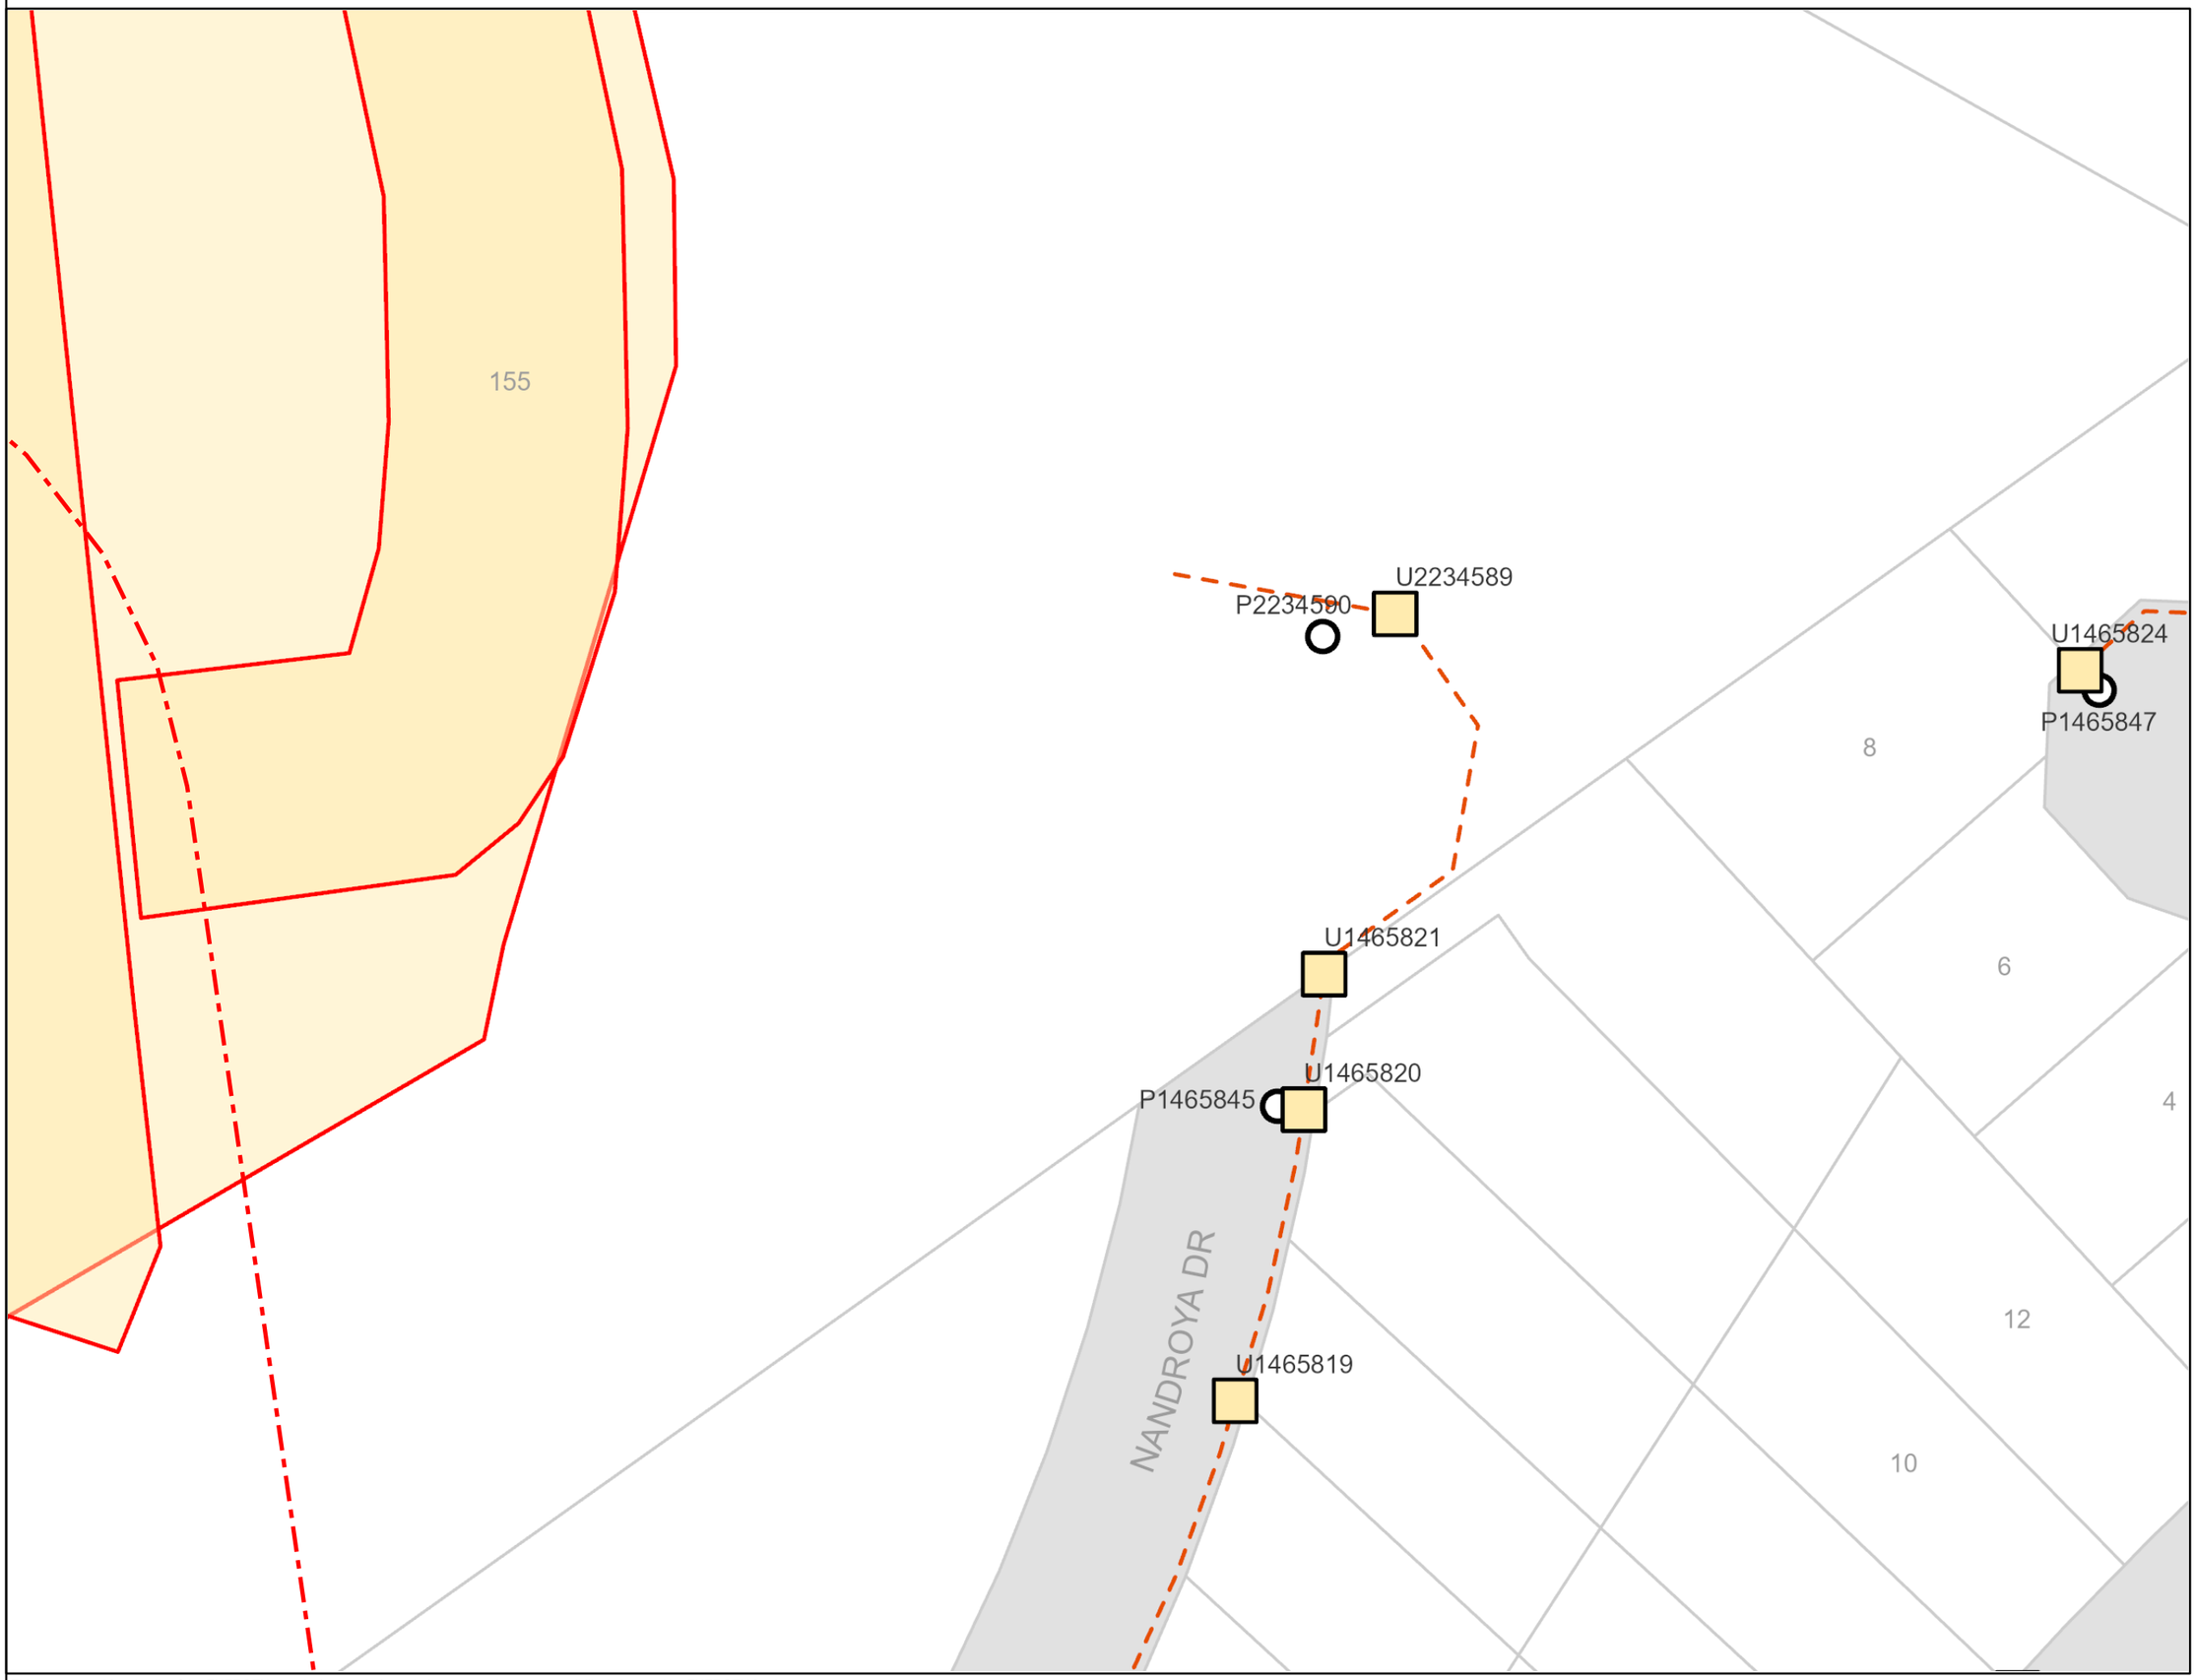

energex

BYDA

Sequence: 248396251
Date: 05/12/2024

Scale: 1:500
Tile No: **Tile No: 2**

CAUTION - HIGH VOLTAGE

LEGEND

- Substation
- Cable Marker
- Pit
- Pole
- Pillar
- LV Cable (up to 1kV)
- HV Cable (1kV – <33kV)
- HV Cable (33kV and over)
- Pit Boundary
- Planned Work Area

AS5488 Category “D” Plan


N
W E
S

DISCLAIMER: While reasonable measures have been taken to ensure the accuracy of the information contained in this plan response, neither Energex nor Pelican Corp shall have any liability whatsoever in relation to any loss, damage, cost or expense arising from the use of this plan response or the information contained in it or the completeness or accuracy of such information. Use of such information is subject to and constitutes acceptance of these terms.

This output provides details of the ENERGEX electrical network. As variations may exist no responsibility is incurred by ENERGEX for the accuracy or completeness of the information provided. Exact positions of cables and electrical connectivity should be confirmed on site.

All underground cables shall be treated as being energised. Where a cable is located that is not represented on the ENERGEX BYDA map, then ENERGEX shall be contacted immediately.

For Emergency Situations
Please Call 13 19 62

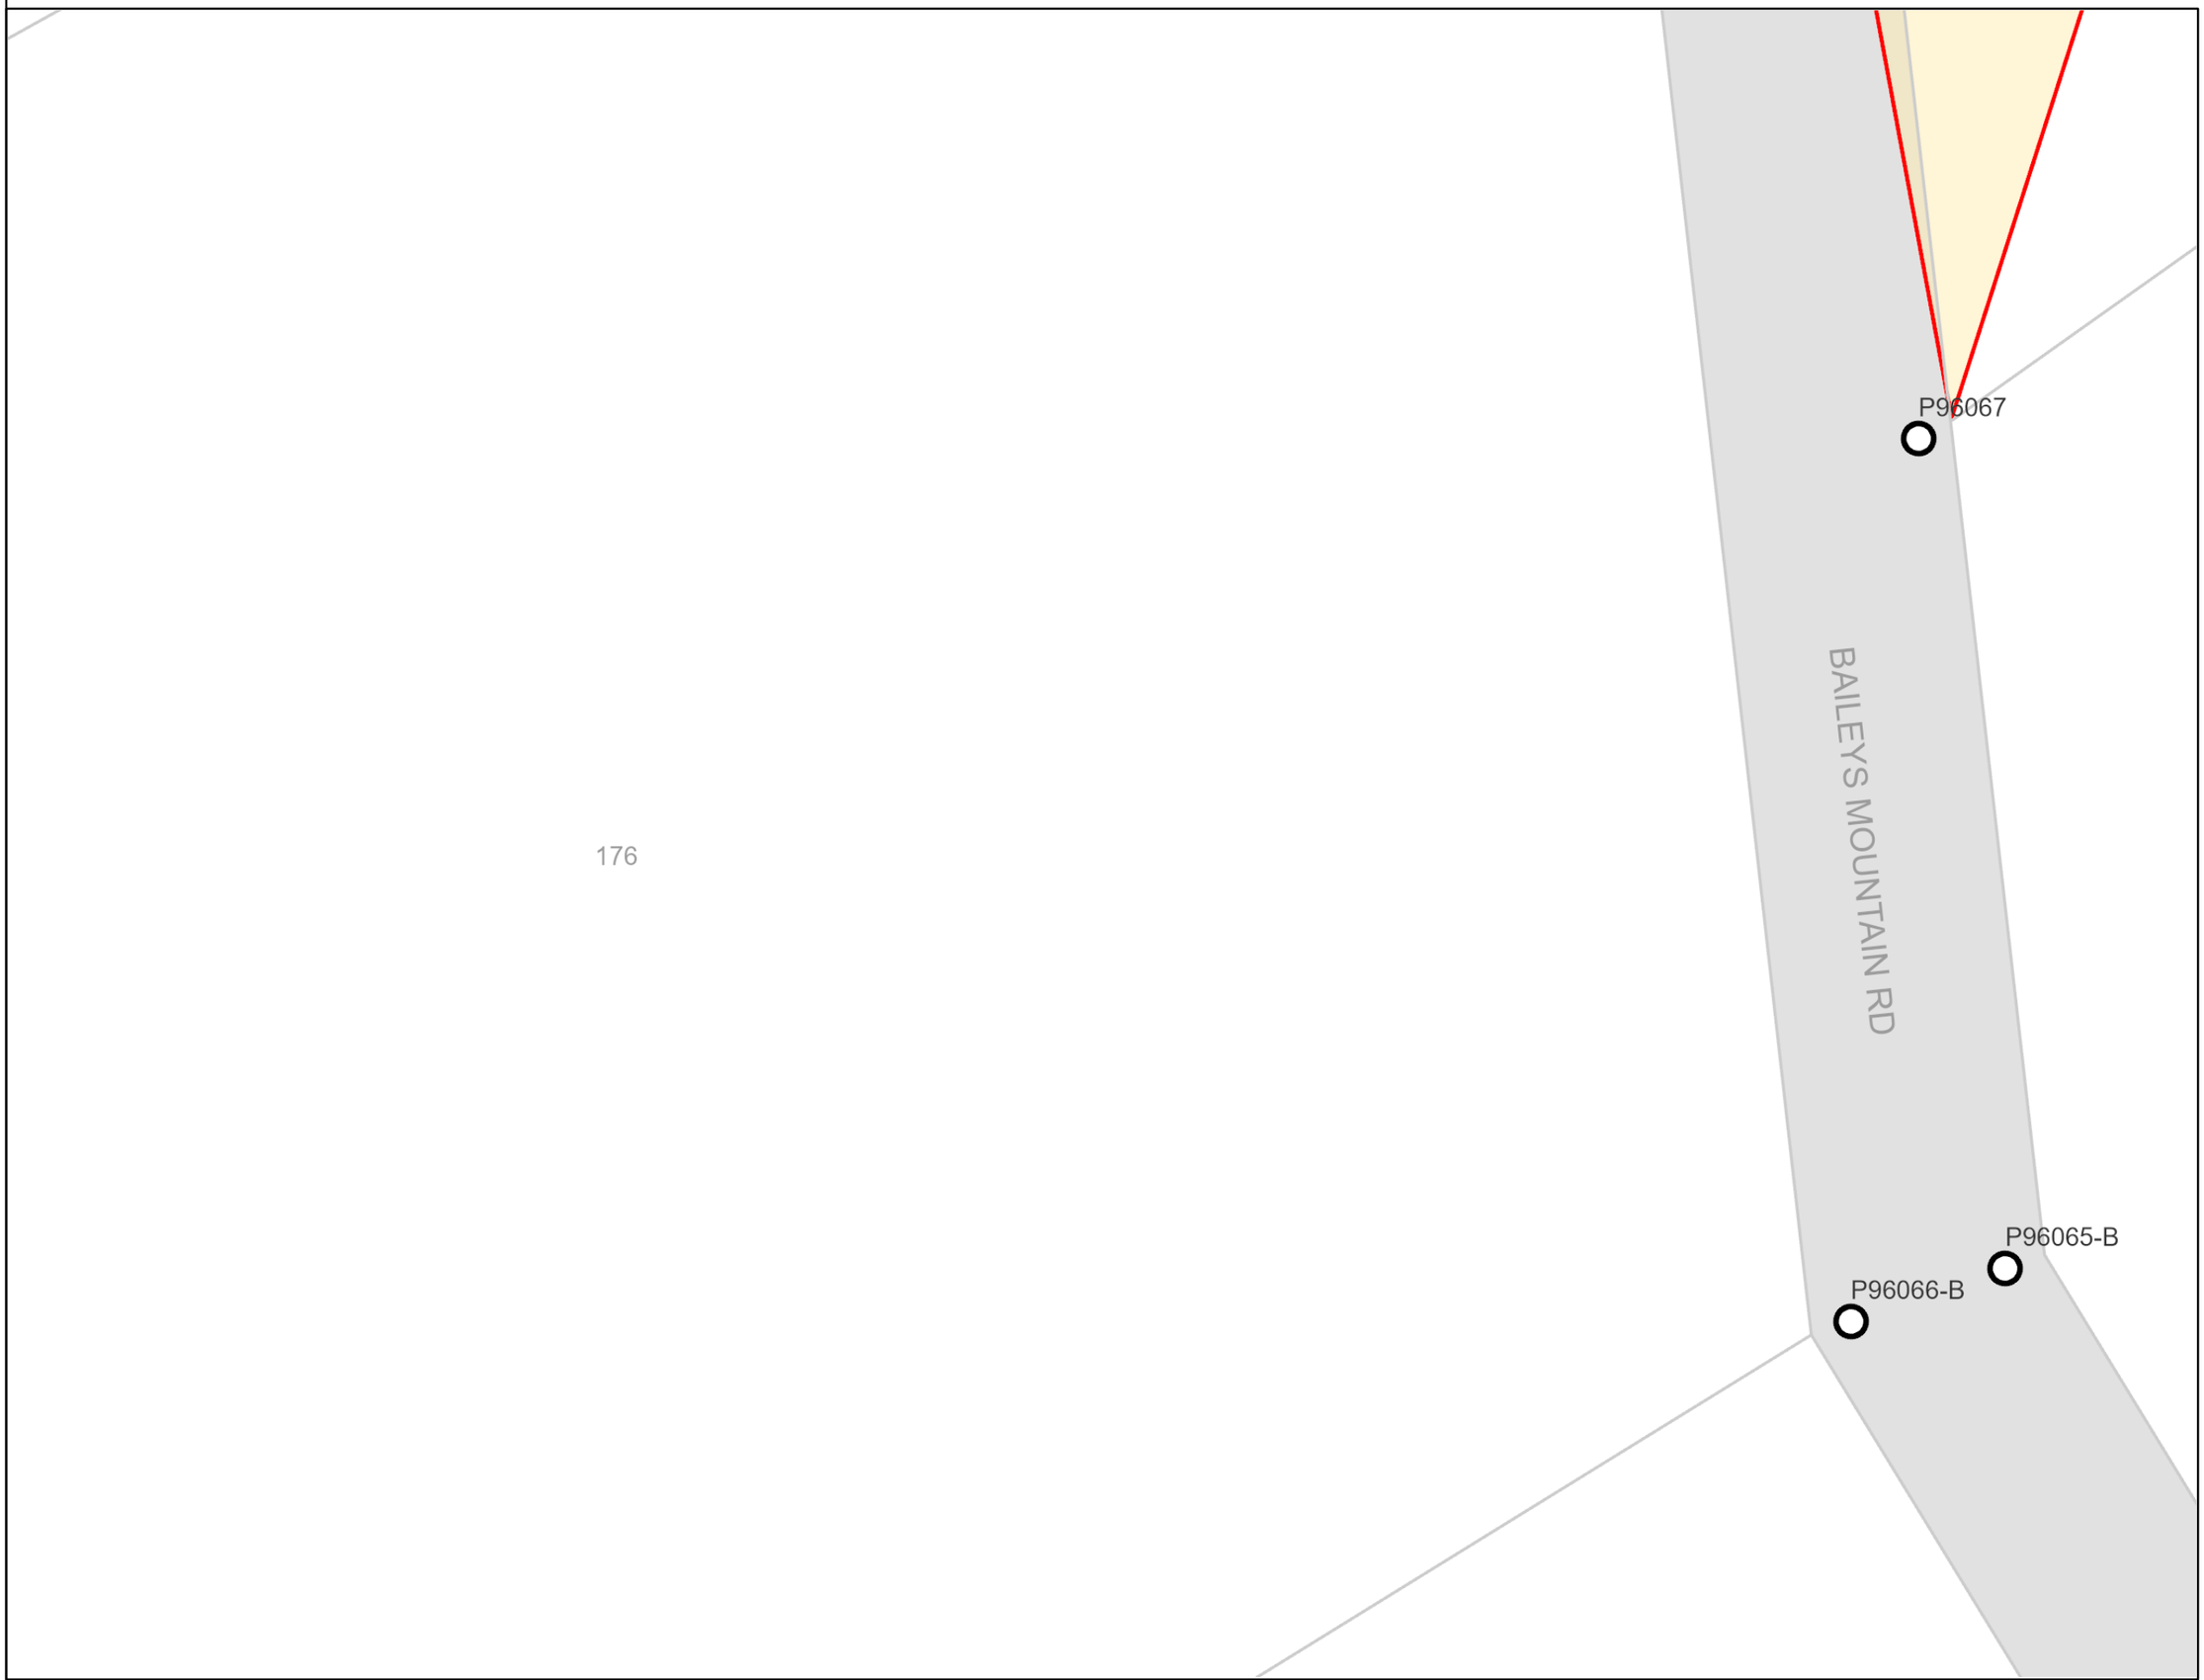

energex

BYDA

Sequence: 248396251
Date: 05/12/2024

Scale: 1:500
Tile No: **Tile No: 3**

CAUTION - HIGH VOLTAGE

LEGEND

- Substation
- Cable Marker
- Pit
- Pole
- Pillar
- LV Cable (up to 1kV)
- HV Cable (1kV – <33kV)
- HV Cable (33kV and over)
- Pit Boundary
- Planned Work Area

AS5488 Category “D” Plan


N
W E
S

DISCLAIMER: While reasonable measures have been taken to ensure the accuracy of the information contained in this plan response, neither Energex nor Pelican Corp shall have any liability whatsoever in relation to any loss, damage, cost or expense arising from the use of this plan response or the information contained in it or the completeness or accuracy of such information. Use of such information is subject to and constitutes acceptance of these terms.

This output provides details of the ENERGEX electrical network. As variations may exist no responsibility is incurred by ENERGEX for the accuracy or completeness of the information provided. Exact positions of cables and electrical connectivity should be confirmed on site.

All underground cables shall be treated as being energised. Where a cable is located that is not represented on the ENERGEX BYDA map, then ENERGEX shall be contacted immediately.

For Emergency Situations
Please Call 13 19 62

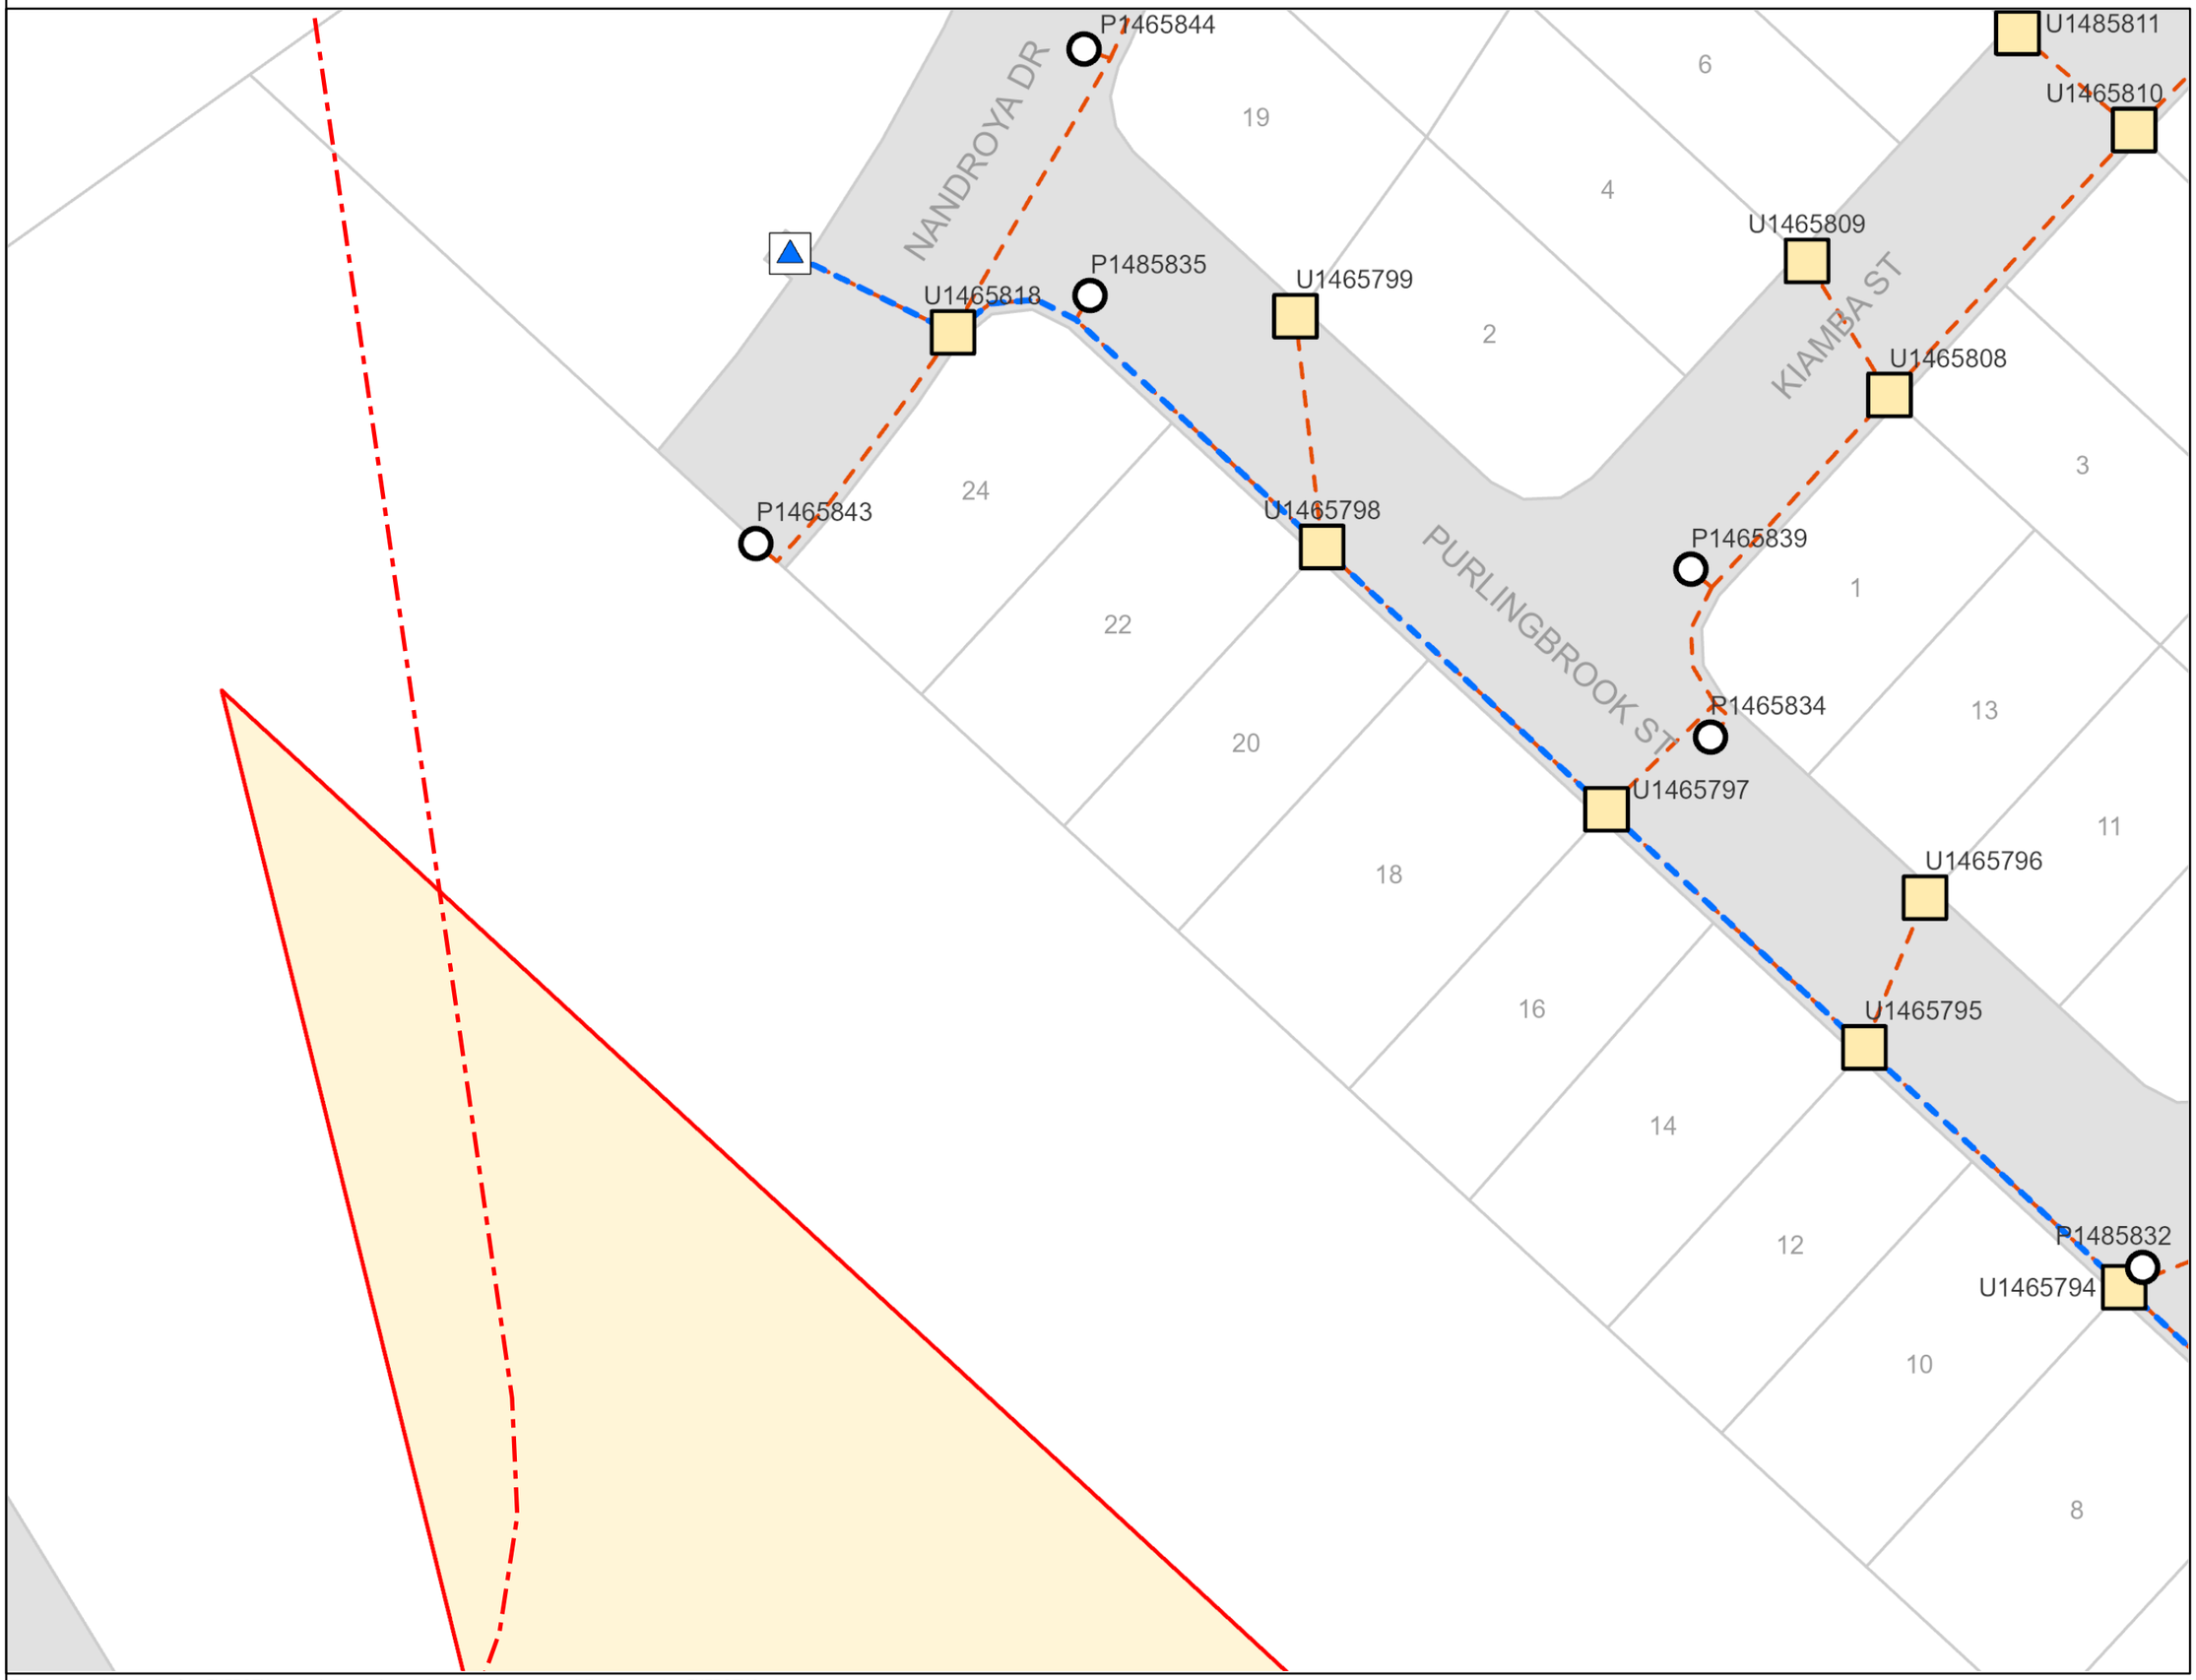

energex

BYDA

Sequence: 248396251
Date: 05/12/2024

Scale: 1:500
Tile No: **Tile No: 4**

CAUTION - HIGH VOLTAGE

LEGEND

- Substation
- Cable Marker
- Pit
- Pole
- Pillar
- LV Cable (up to 1kV)
- HV Cable (1kV – <33kV)
- HV Cable (33kV and over)
- Pit Boundary
- Planned Work Area

AS5488 Category “D” Plan


N
W E
S

DISCLAIMER: While reasonable measures have been taken to ensure the accuracy of the information contained in this plan response, neither Energex nor Pelican Corp shall have any liability whatsoever in relation to any loss, damage, cost or expense arising from the use of this plan response or the information contained in it or the completeness or accuracy of such information. Use of such information is subject to and constitutes acceptance of these terms.

This output provides details of the ENERGEX electrical network. As variations may exist no responsibility is incurred by ENERGEX for the accuracy or completeness of the information provided. Exact positions of cables and electrical connectivity should be confirmed on site.

All underground cables shall be treated as being energised. Where a cable is located that is not represented on the ENERGEX BYDA map, then ENERGEX shall be contacted immediately.

For Emergency Situations
Please Call 13 19 62

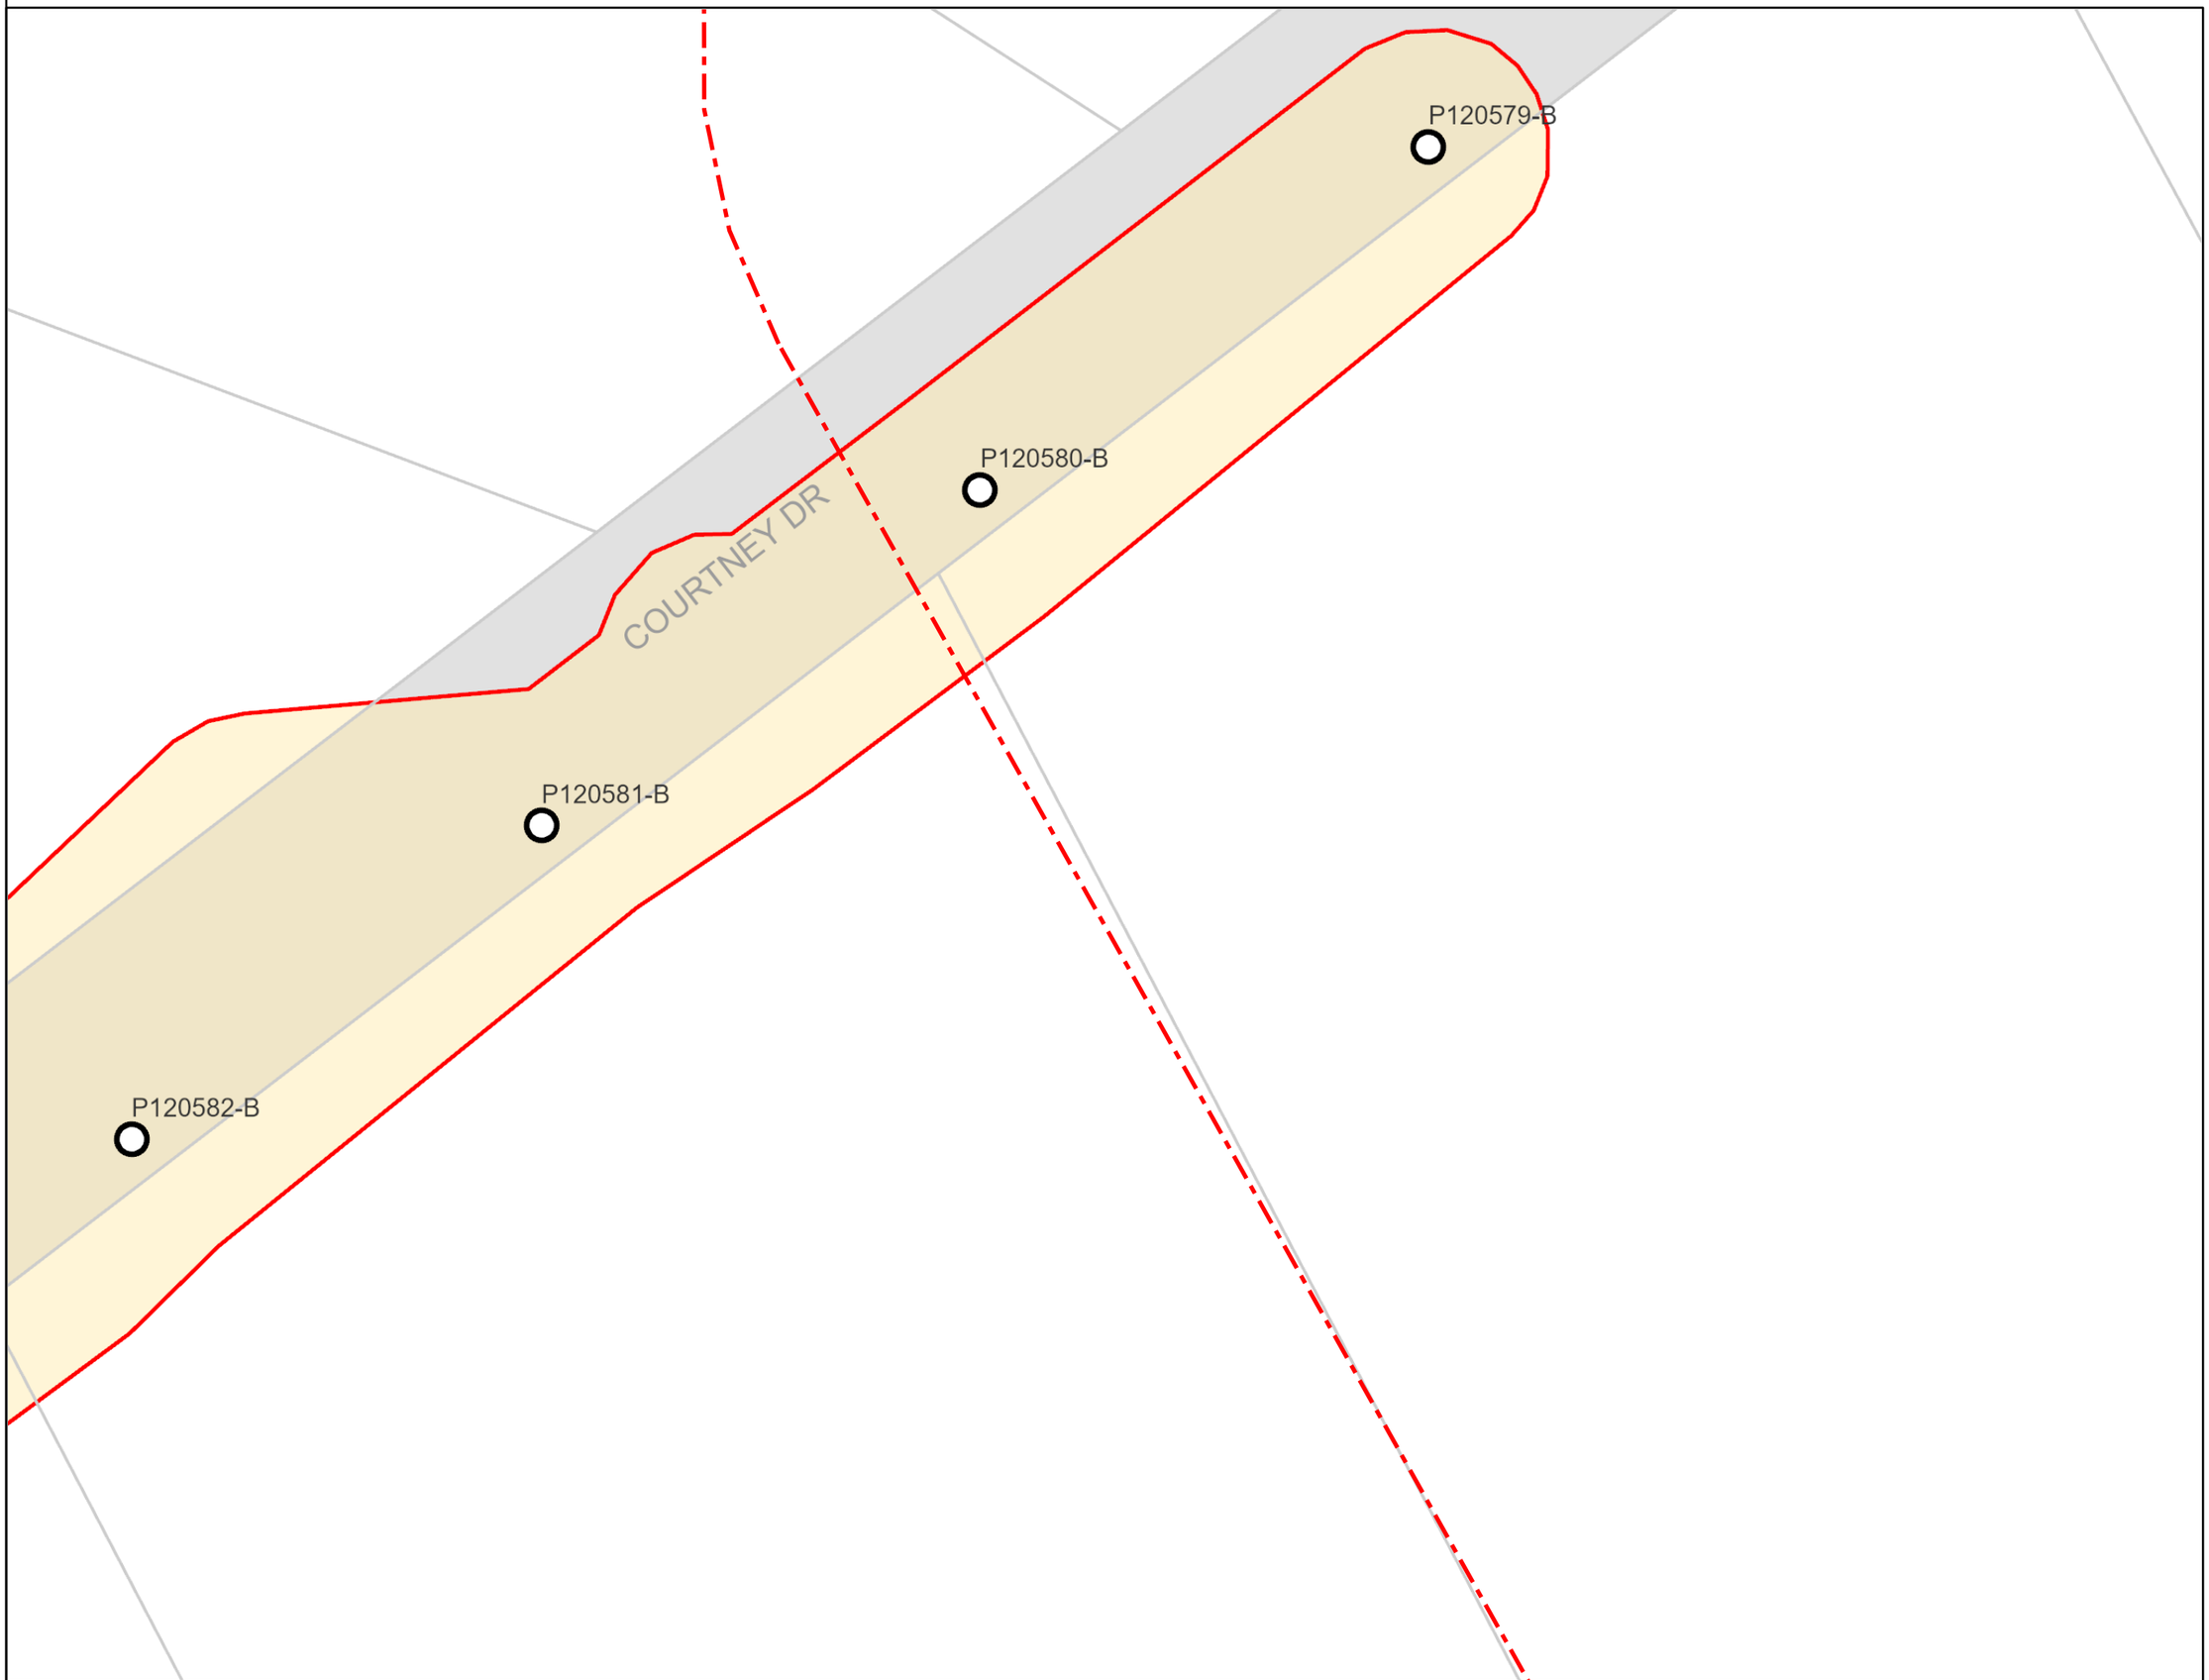

energex

BYDA

Sequence: 248396251
Date: 05/12/2024

Scale: 1:500
Tile No: **Tile No: 5**

CAUTION - HIGH VOLTAGE

LEGEND

- Substation
- Cable Marker
- Pit
- Pole
- Pillar
- LV Cable (up to 1kV)
- HV Cable (1kV – <33kV)
- HV Cable (33kV and over)
- Pit Boundary
- Planned Work Area

AS5488 Category “D” Plan


N
W E
S

DISCLAIMER: While reasonable measures have been taken to ensure the accuracy of the information contained in this plan response, neither Energex nor Pelican Corp shall have any liability whatsoever in relation to any loss, damage, cost or expense arising from the use of this plan response or the information contained in it or the completeness or accuracy of such information. Use of such information is subject to and constitutes acceptance of these terms.

This output provides details of the ENERGEX electrical network. As variations may exist no responsibility is incurred by ENERGEX for the accuracy or completeness of the information provided. Exact positions of cables and electrical connectivity should be confirmed on site.

All underground cables shall be treated as being energised. Where a cable is located that is not represented on the ENERGEX BYDA map, then ENERGEX shall be contacted immediately.

For Emergency Situations
Please Call 13 19 62

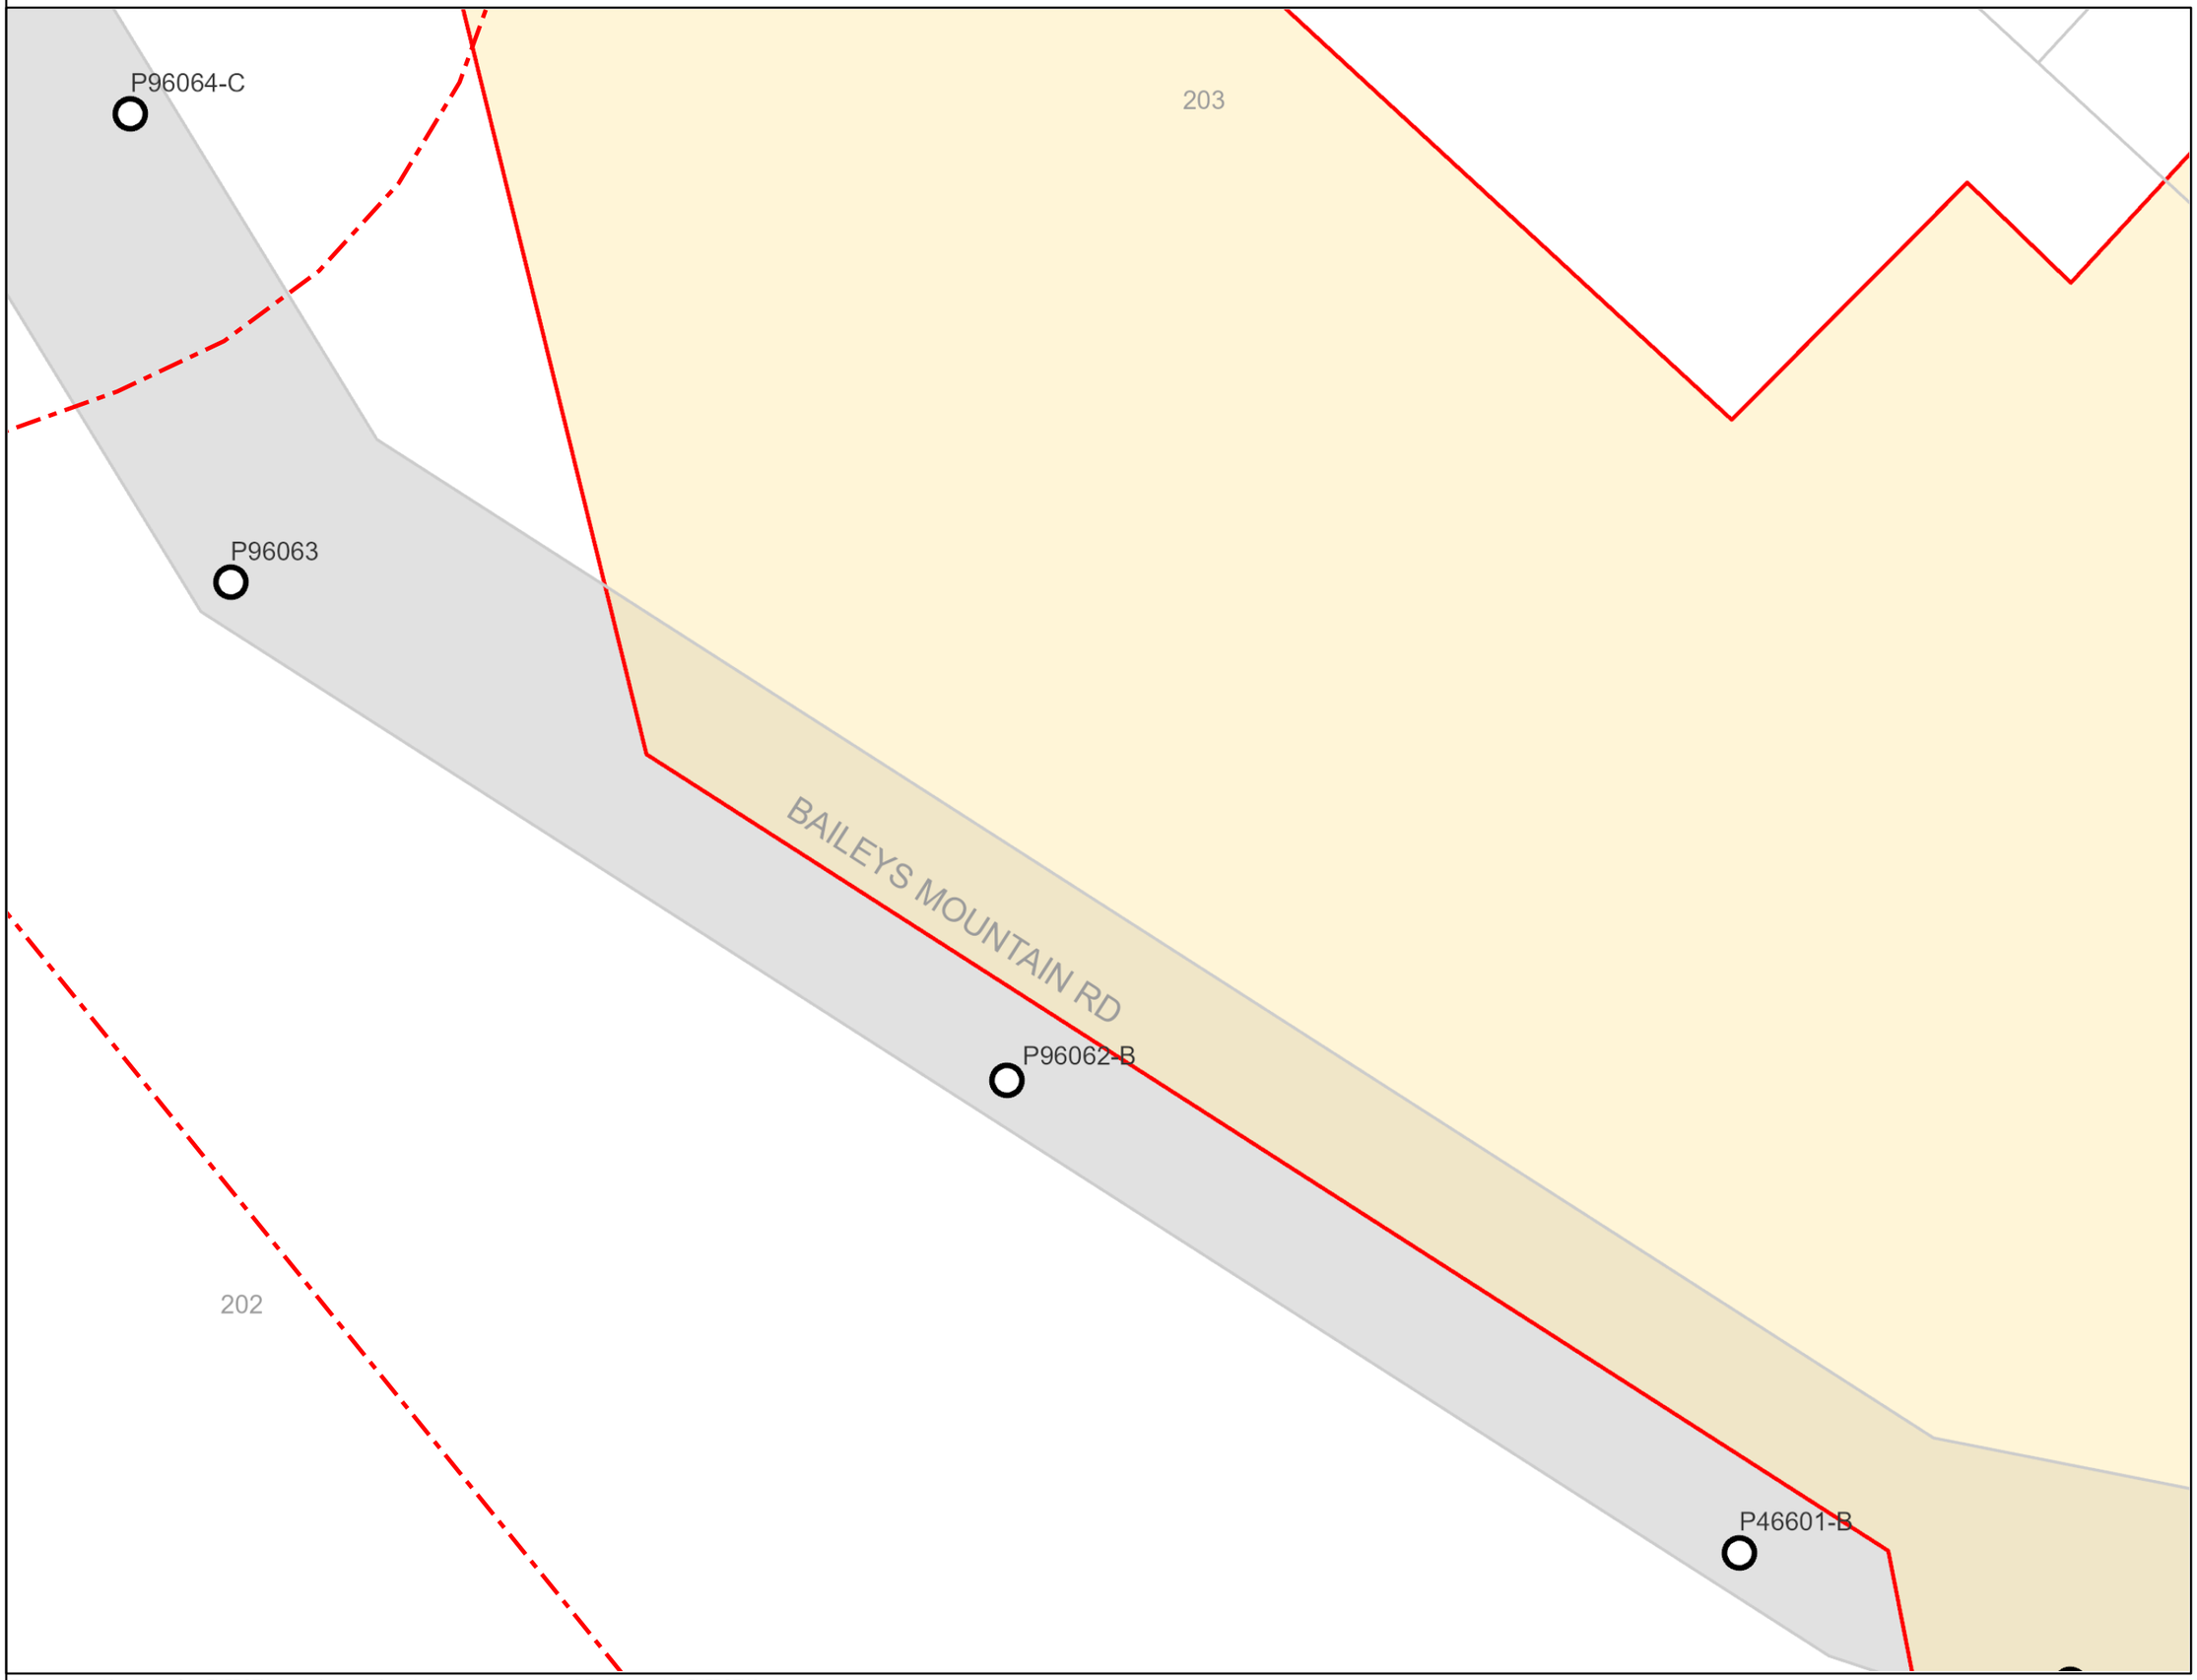

energex

BYDA

Sequence: 248396251
Date: 05/12/2024

Scale: 1:500
Tile No: **Tile No: 6**

CAUTION - HIGH VOLTAGE

LEGEND

- Substation
- Cable Marker
- Pit
- Pole
- Pillar
- LV Cable (up to 1kV)
- HV Cable (1kV – <33kV)
- HV Cable (33kV and over)
- Pit Boundary
- Planned Work Area

AS5488 Category “D” Plan


N
W E
S

DISCLAIMER: While reasonable measures have been taken to ensure the accuracy of the information contained in this plan response, neither Energex nor Pelican Corp shall have any liability whatsoever in relation to any loss, damage, cost or expense arising from the use of this plan response or the information contained in it or the completeness or accuracy of such information. Use of such information is subject to and constitutes acceptance of these terms.

This output provides details of the ENERGEX electrical network. As variations may exist no responsibility is incurred by ENERGEX for the accuracy or completeness of the information provided. Exact positions of cables and electrical connectivity should be confirmed on site.

All underground cables shall be treated as being energised. Where a cable is located that is not represented on the ENERGEX BYDA map, then ENERGEX shall be contacted immediately.

For Emergency Situations
Please Call 13 19 62

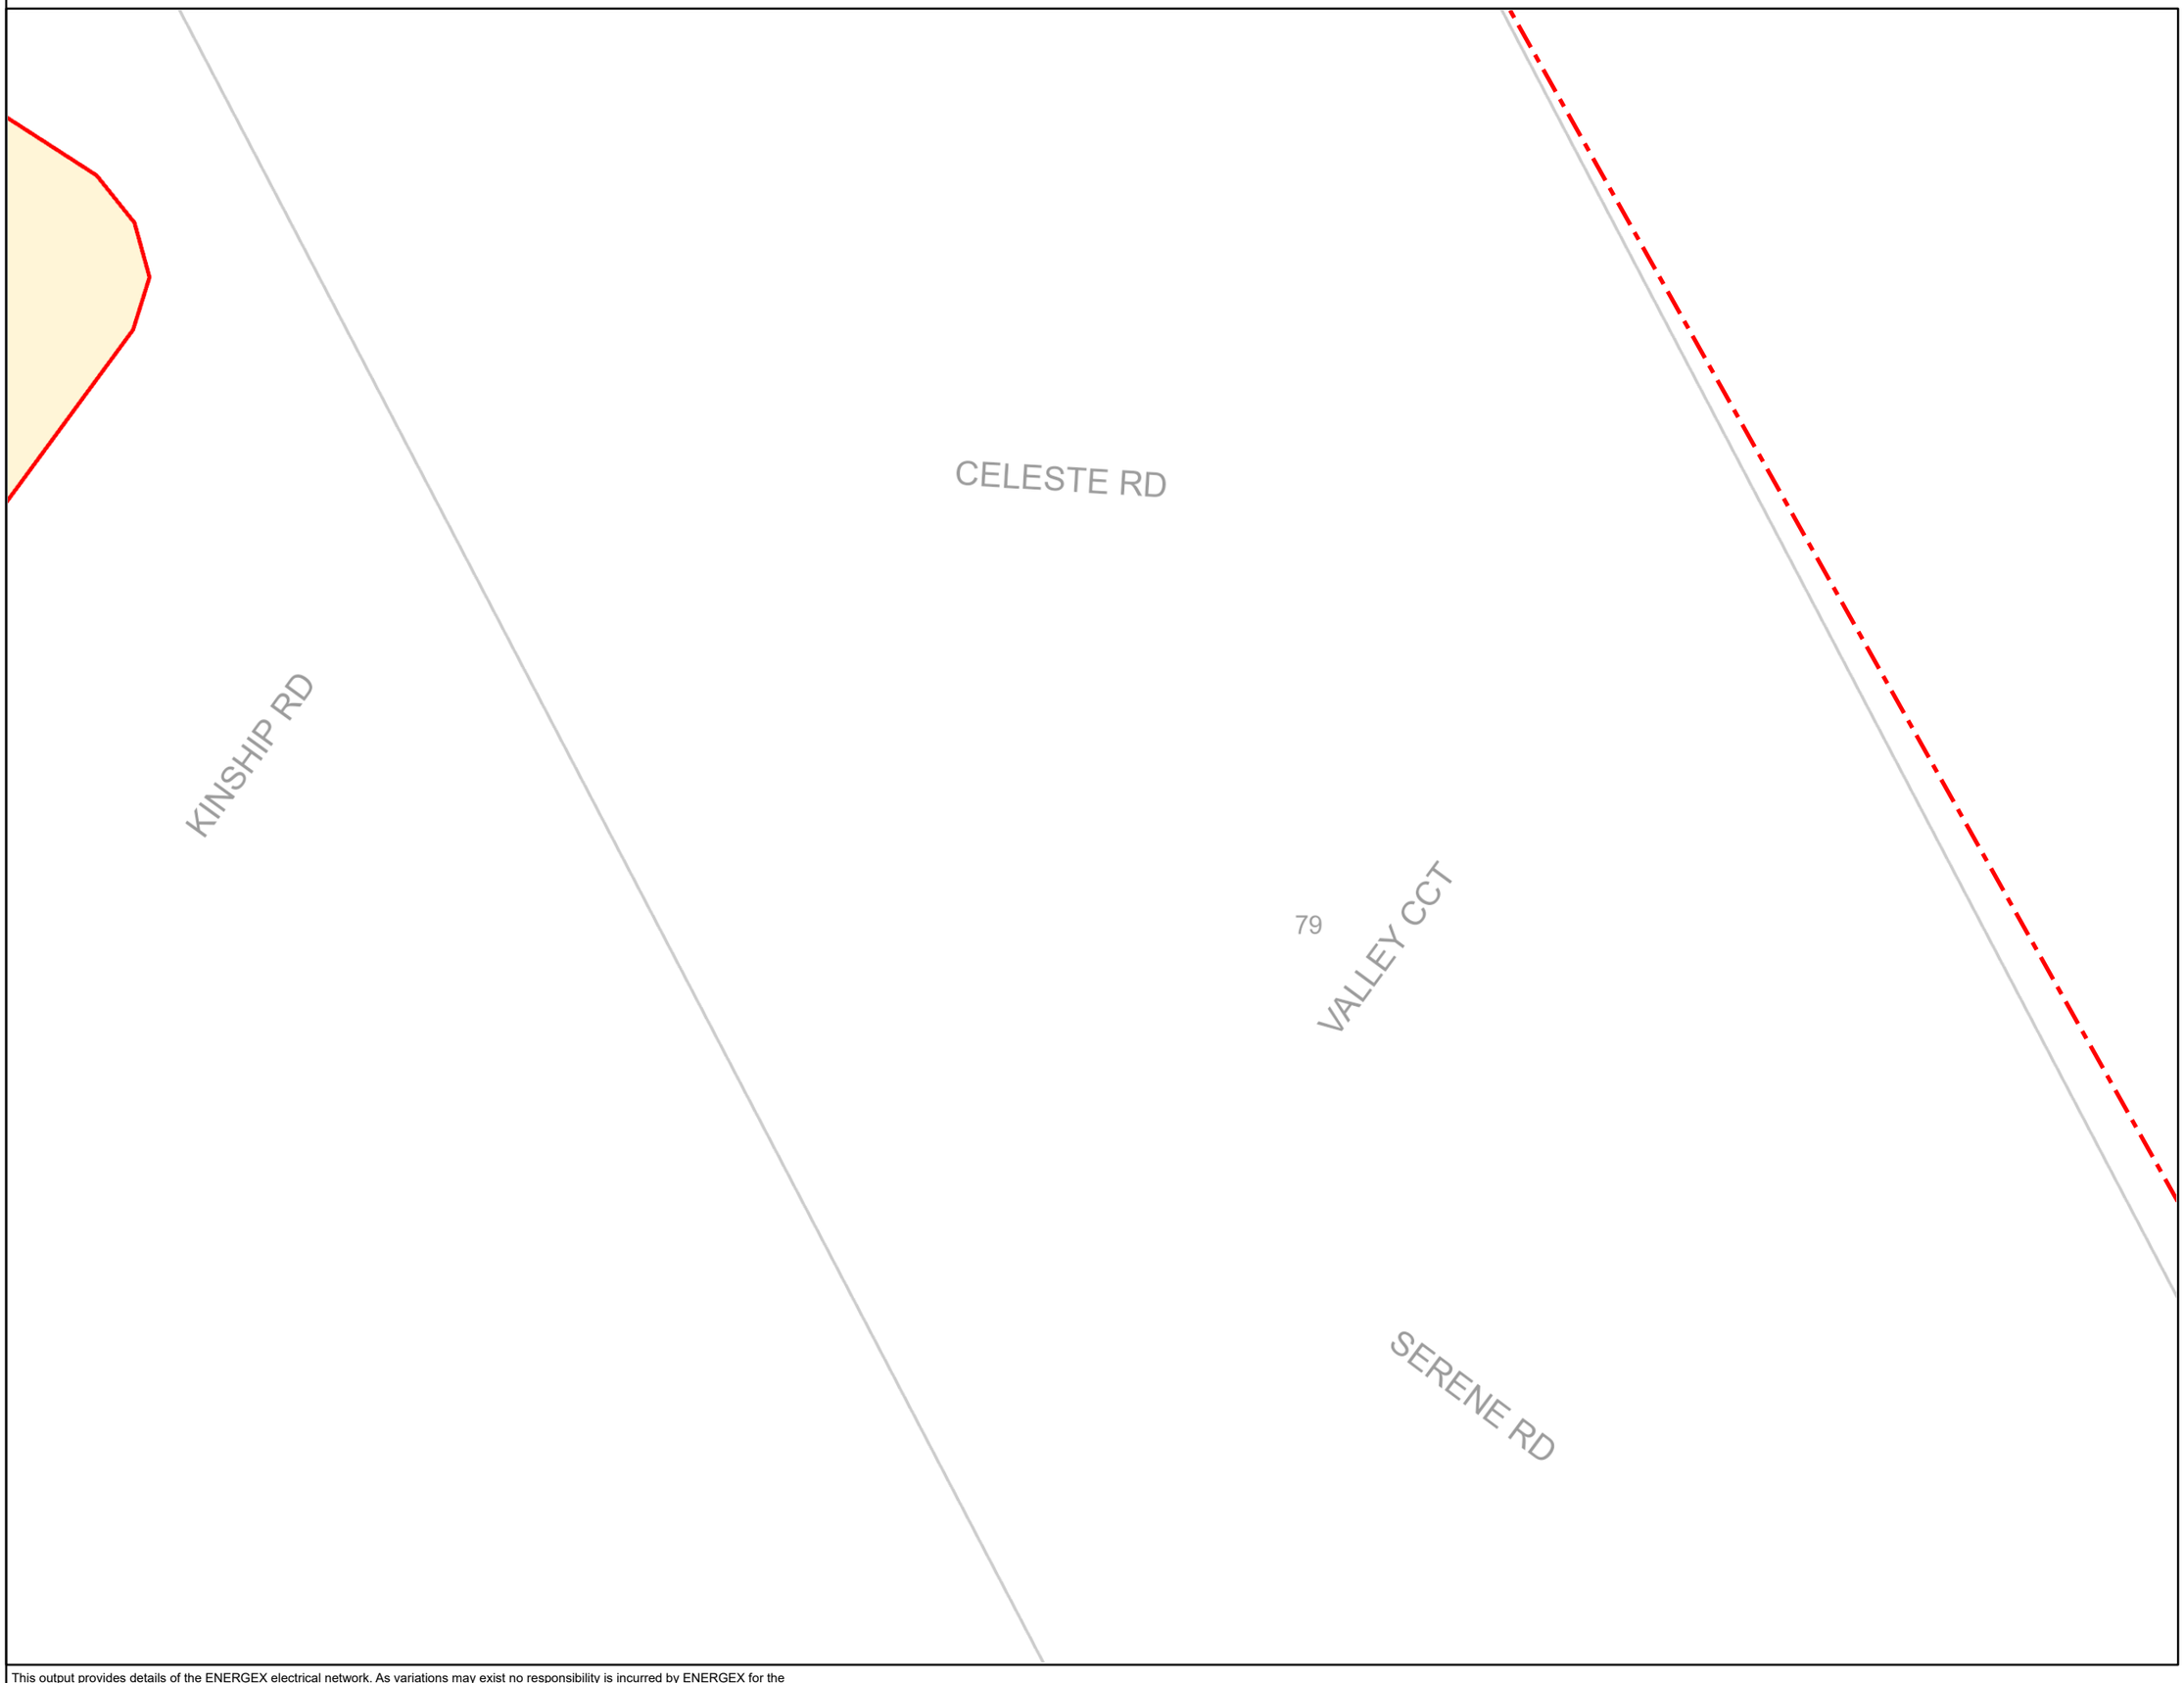

energex

BYDA

Sequence: 248396251
Date: 05/12/2024

Scale: 1:500
Tile No: **Tile No: 7**

CAUTION - HIGH VOLTAGE

LEGEND

- Substation
- Cable Marker
- Pit
- Pole
- Pillar
- LV Cable (up to 1kV)
- HV Cable (1kV – <33kV)
- HV Cable (33kV and over)
- Pit Boundary
- Planned Work Area

AS5488 Category “D” Plan


N
W E
S

DISCLAIMER: While reasonable measures have been taken to ensure the accuracy of the information contained in this plan response, neither Energex nor Pelican Corp shall have any liability whatsoever in relation to any loss, damage, cost or expense arising from the use of this plan response or the information contained in it or the completeness or accuracy of such information. Use of such information is subject to and constitutes acceptance of these terms.

This output provides details of the ENERGEX electrical network. As variations may exist no responsibility is incurred by ENERGEX for the accuracy or completeness of the information provided. Exact positions of cables and electrical connectivity should be confirmed on site.

All underground cables shall be treated as being energised. Where a cable is located that is not represented on the ENERGEX BYDA map, then ENERGEX shall be contacted immediately.

For Emergency Situations
Please Call 13 19 62

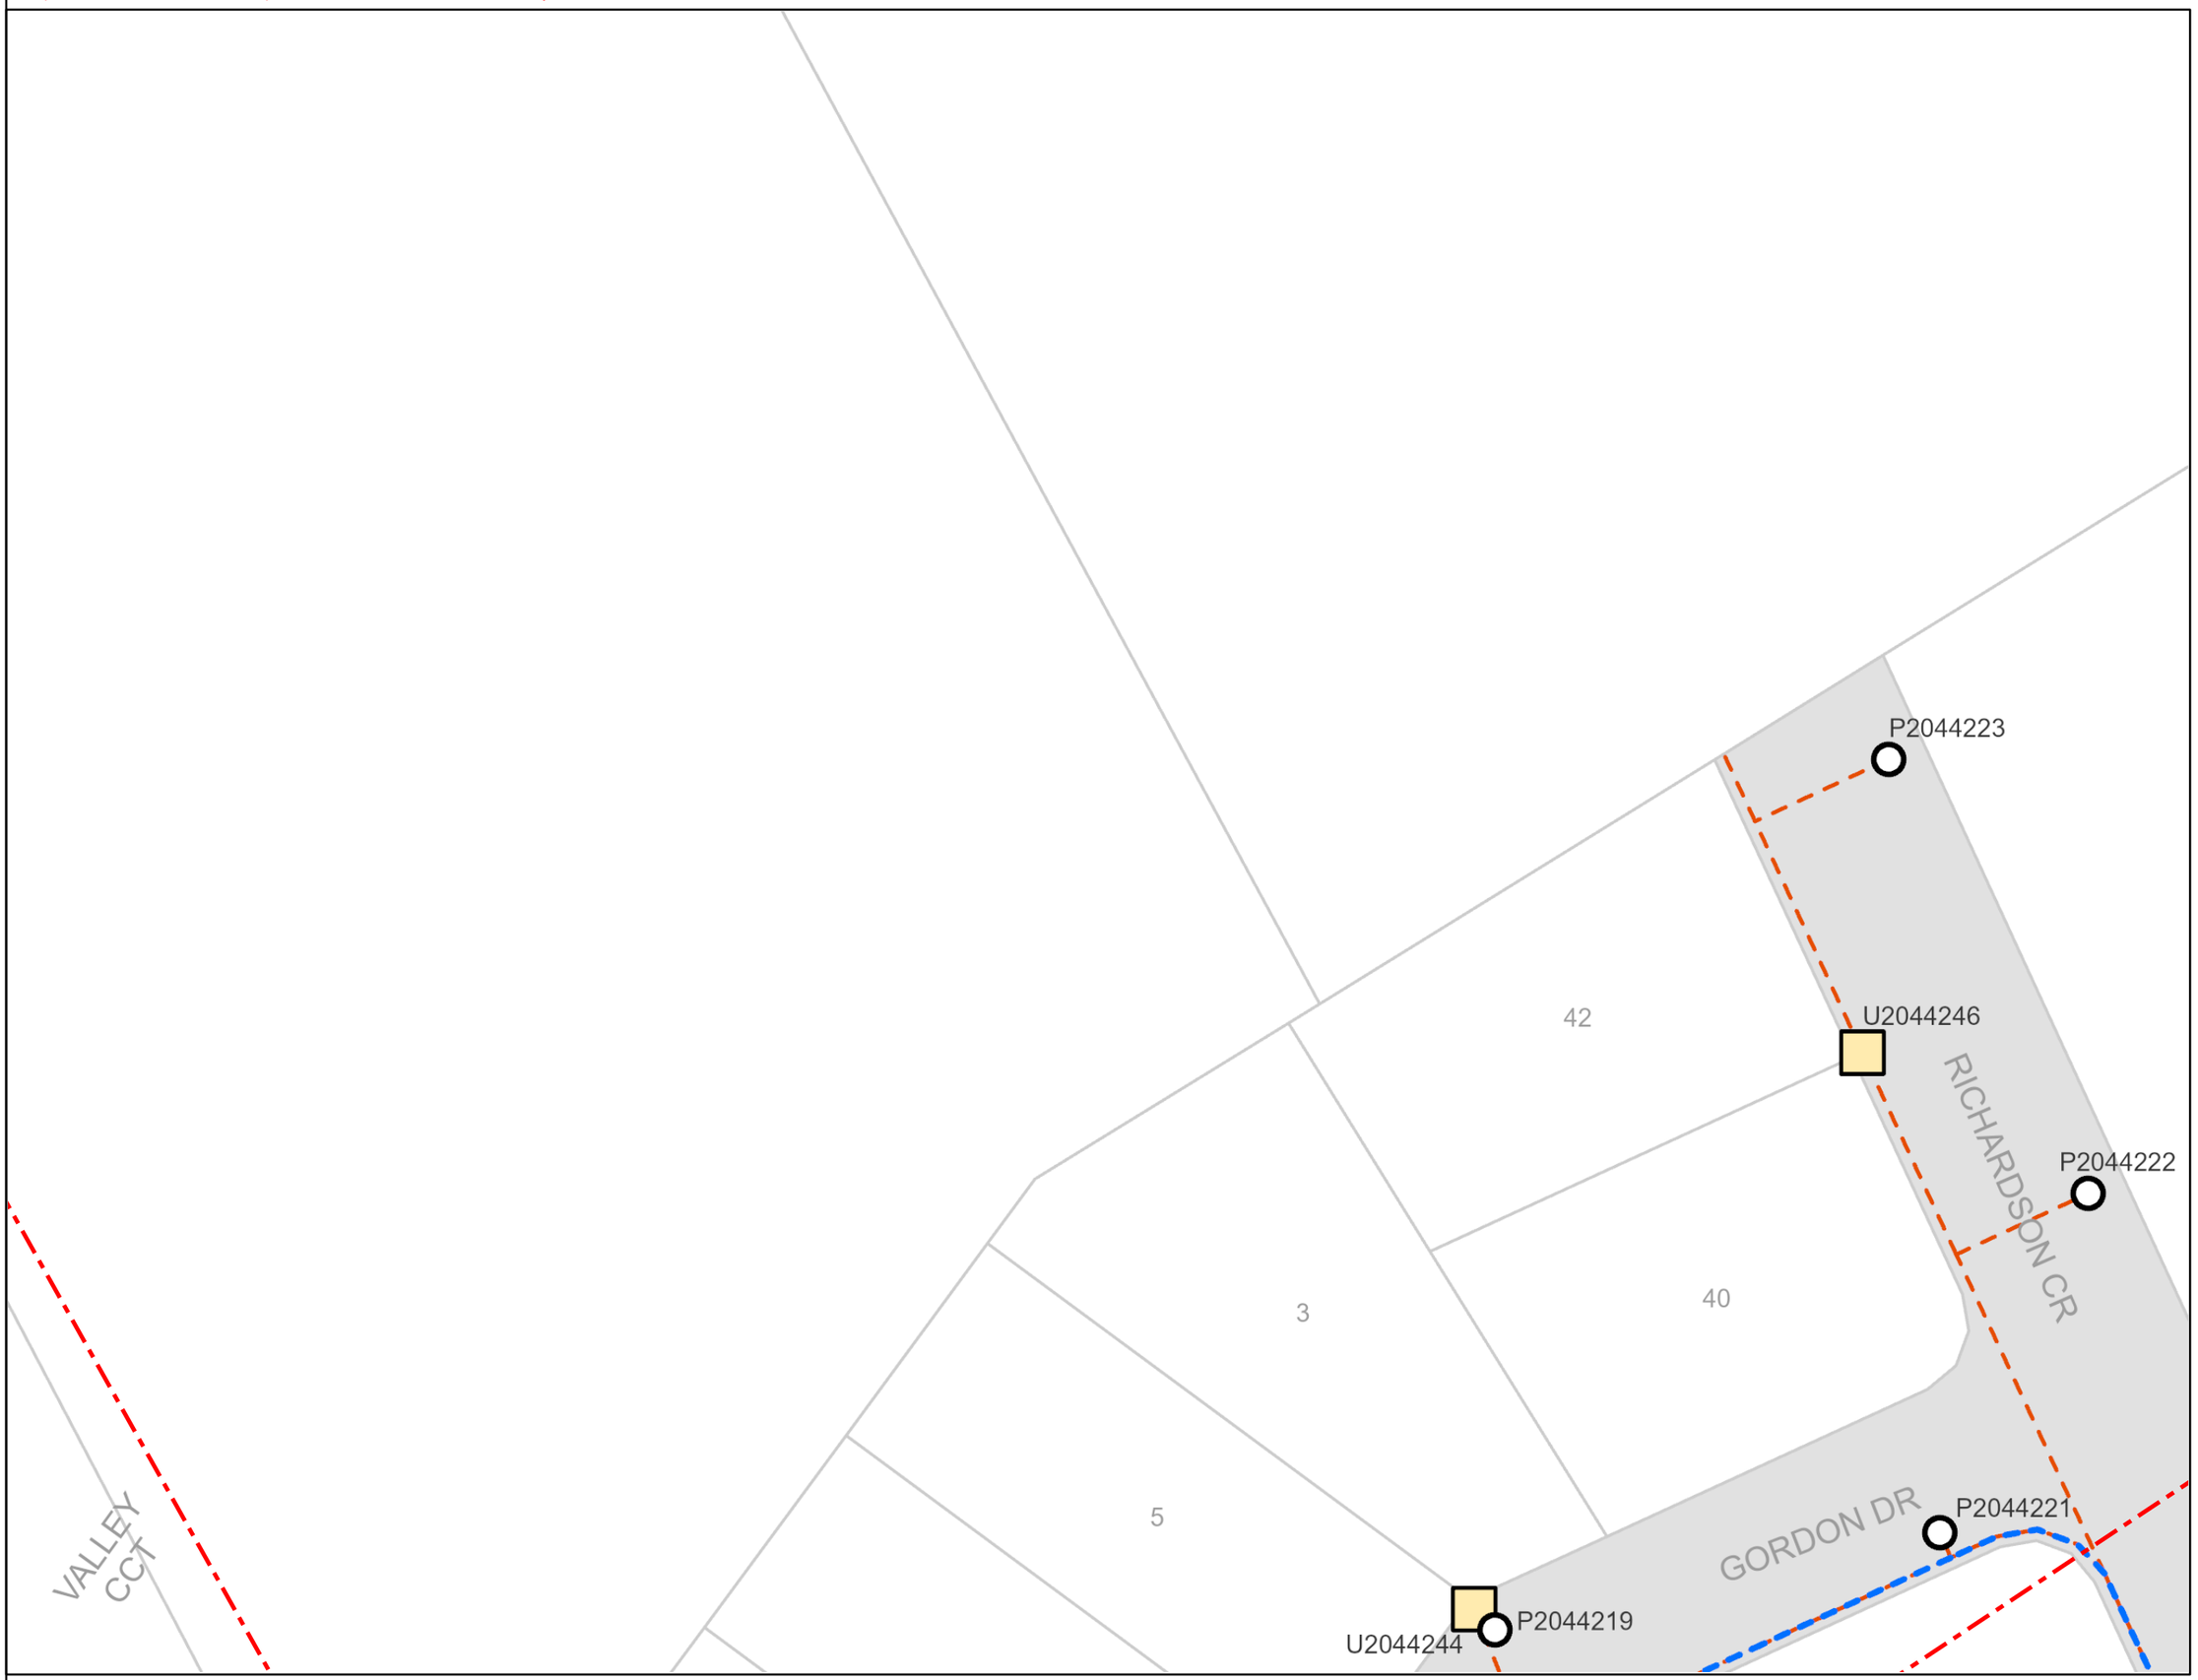

BYDA

Sequence: 248396251
Date: 05/12/2024

Scale: 1:500
Tile No: **Tile No: 8**

CAUTION - HIGH VOLTAGE

LEGEND

- Substation
- Cable Marker
- Pit
- Pole
- Pillar
- LV Cable (up to 1kV)
- HV Cable (1kV – <33kV)
- HV Cable (33kV and over)
- Pit Boundary
- Planned Work Area

AS5488 Category “D” Plan


N
W E
S

DISCLAIMER: While reasonable measures have been taken to ensure the accuracy of the information contained in this plan response, neither Energex nor Pelican Corp shall have any liability whatsoever in relation to any loss, damage, cost or expense arising from the use of this plan response or the information contained in it or the completeness or accuracy of such information. Use of such information is subject to and constitutes acceptance of these terms.

This output provides details of the ENERGEX electrical network. As variations may exist no responsibility is incurred by ENERGEX for the accuracy or completeness of the information provided. Exact positions of cables and electrical connectivity should be confirmed on site.

All underground cables shall be treated as being energised. Where a cable is located that is not represented on the ENERGEX BYDA map, then ENERGEX shall be contacted immediately.

For Emergency Situations
Please Call 13 19 62

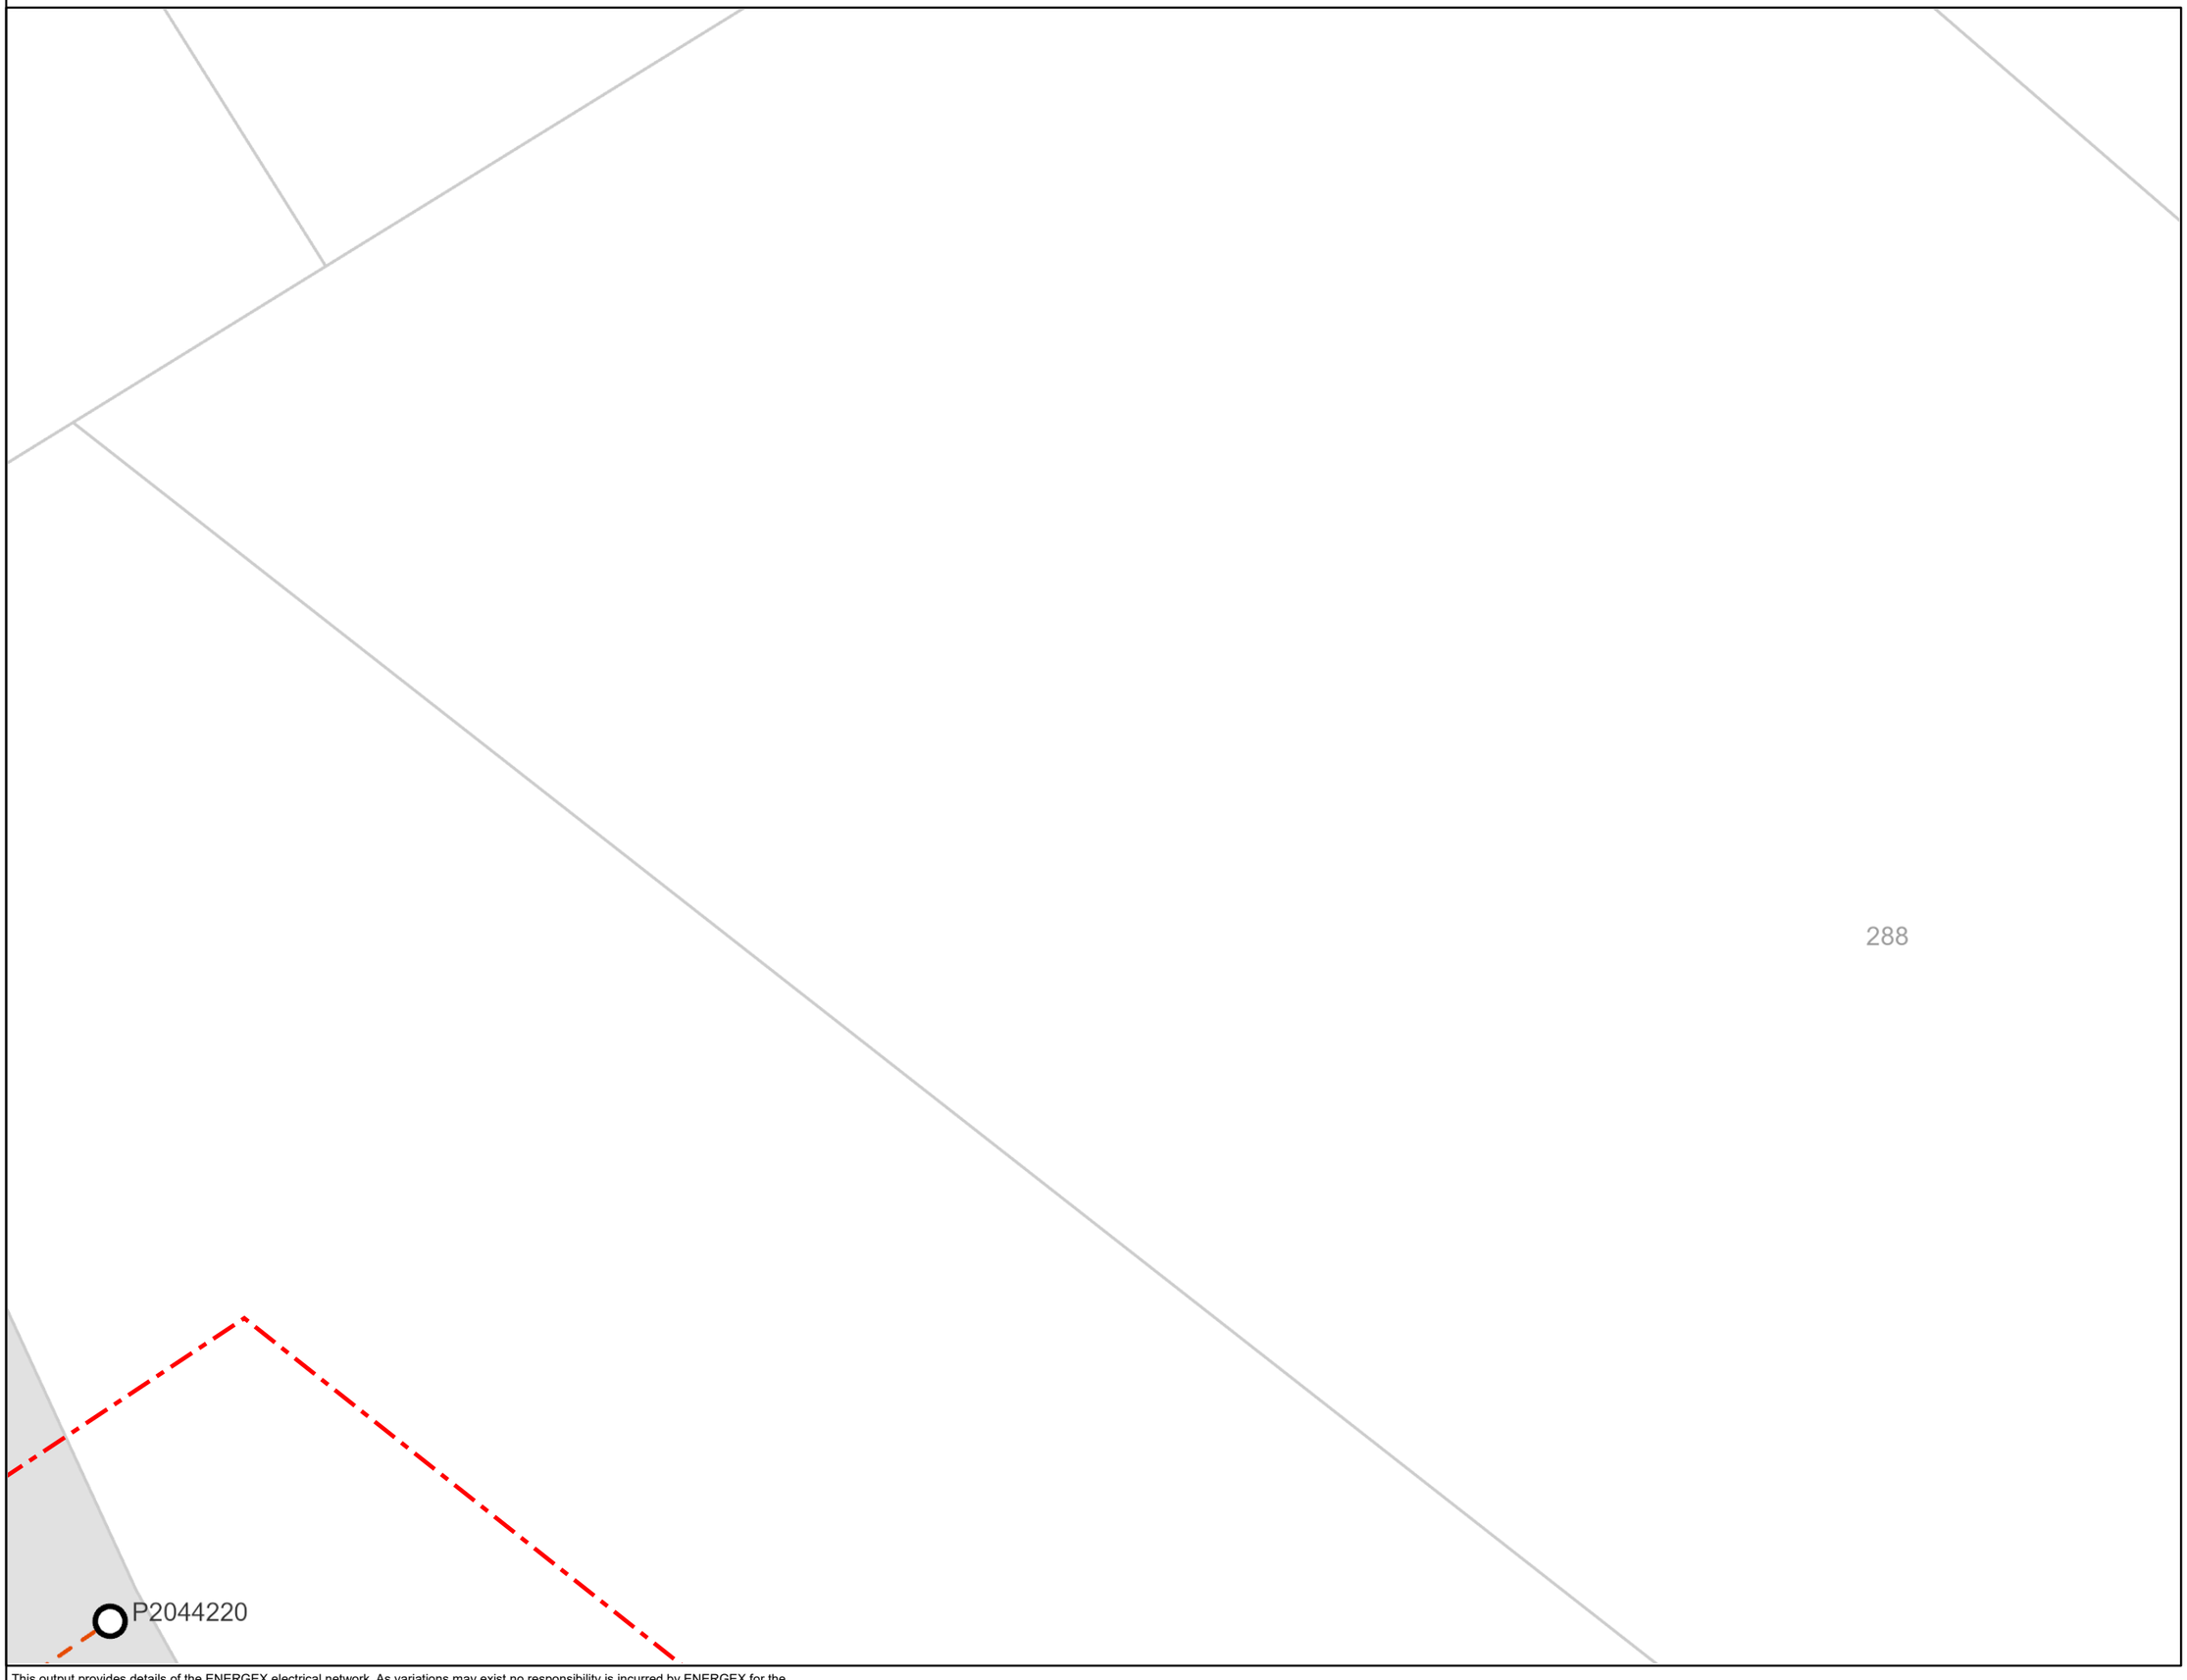

energex

BYDA

Sequence: 248396251
Date: 05/12/2024

Scale: 1:500
Tile No: **Tile No: 9**

CAUTION - HIGH VOLTAGE

LEGEND

- Substation
- Cable Marker
- Pit
- Pole
- Pillar
- LV Cable (up to 1kV)
- HV Cable (1kV – <33kV)
- HV Cable (33kV and over)
- Pit Boundary
- Planned Work Area

AS5488 Category “D” Plan


N
W E
S

DISCLAIMER: While reasonable measures have been taken to ensure the accuracy of the information contained in this plan response, neither Energex nor Pelican Corp shall have any liability whatsoever in relation to any loss, damage, cost or expense arising from the use of this plan response or the information contained in it or the completeness or accuracy of such information. Use of such information is subject to and constitutes acceptance of these terms.

This output provides details of the ENERGEX electrical network. As variations may exist no responsibility is incurred by ENERGEX for the accuracy or completeness of the information provided. Exact positions of cables and electrical connectivity should be confirmed on site.

All underground cables shall be treated as being energised. Where a cable is located that is not represented on the ENERGEX BYDA map, then ENERGEX shall be contacted immediately.

For Emergency Situations
Please Call 13 19 62

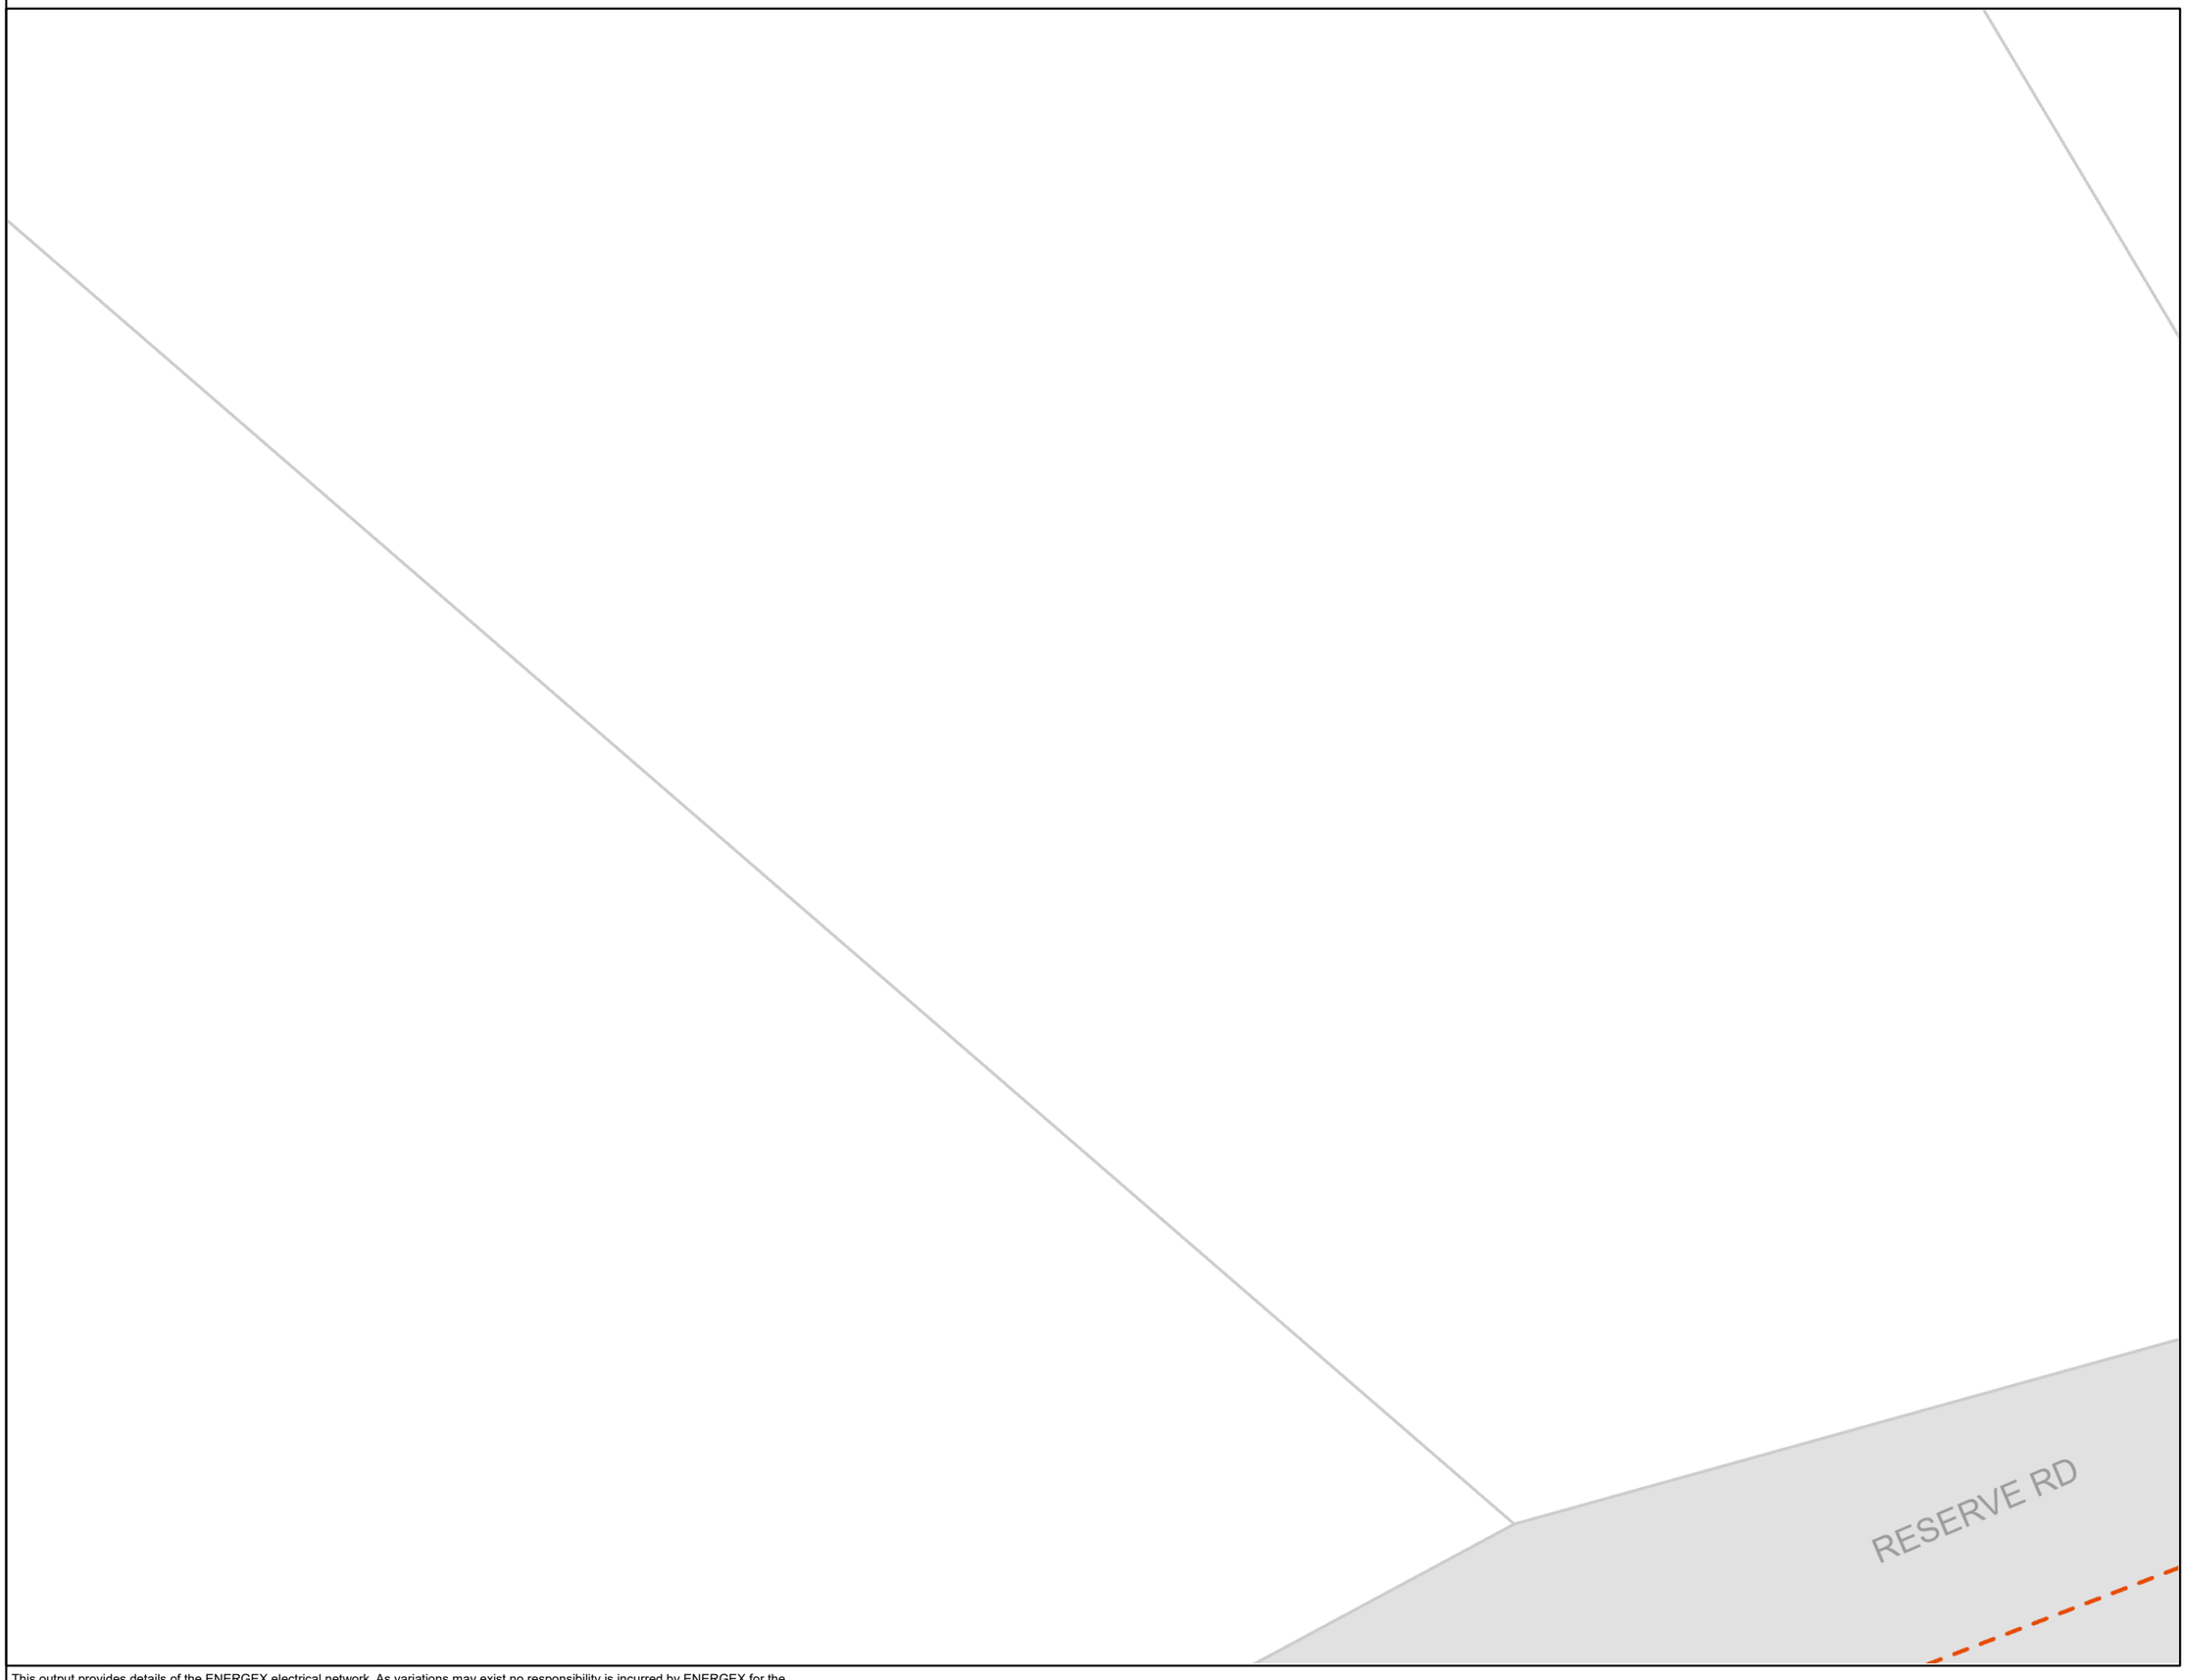

energex

BYDA

Sequence: 248396251
Date: 05/12/2024

Scale: 1:500
Tile No: **Tile No: 10**

CAUTION - HIGH VOLTAGE

LEGEND

- Substation
- Cable Marker
- Pit
- Pole
- Pillar
- LV Cable (up to 1kV)
- HV Cable (1kV – <33kV)
- HV Cable (33kV and over)
- Pit Boundary
- Planned Work Area

AS5488 Category “D” Plan


N
W E
S

DISCLAIMER: While reasonable measures have been taken to ensure the accuracy of the information contained in this plan response, neither Energex nor Pelican Corp shall have any liability whatsoever in relation to any loss, damage, cost or expense arising from the use of this plan response or the information contained in it or the completeness or accuracy of such information. Use of such information is subject to and constitutes acceptance of these terms.

This output provides details of the ENERGEX electrical network. As variations may exist no responsibility is incurred by ENERGEX for the accuracy or completeness of the information provided. Exact positions of cables and electrical connectivity should be confirmed on site.

All underground cables shall be treated as being energised. Where a cable is located that is not represented on the ENERGEX BYDA map, then ENERGEX shall be contacted immediately.

For Emergency Situations
Please Call 13 19 62

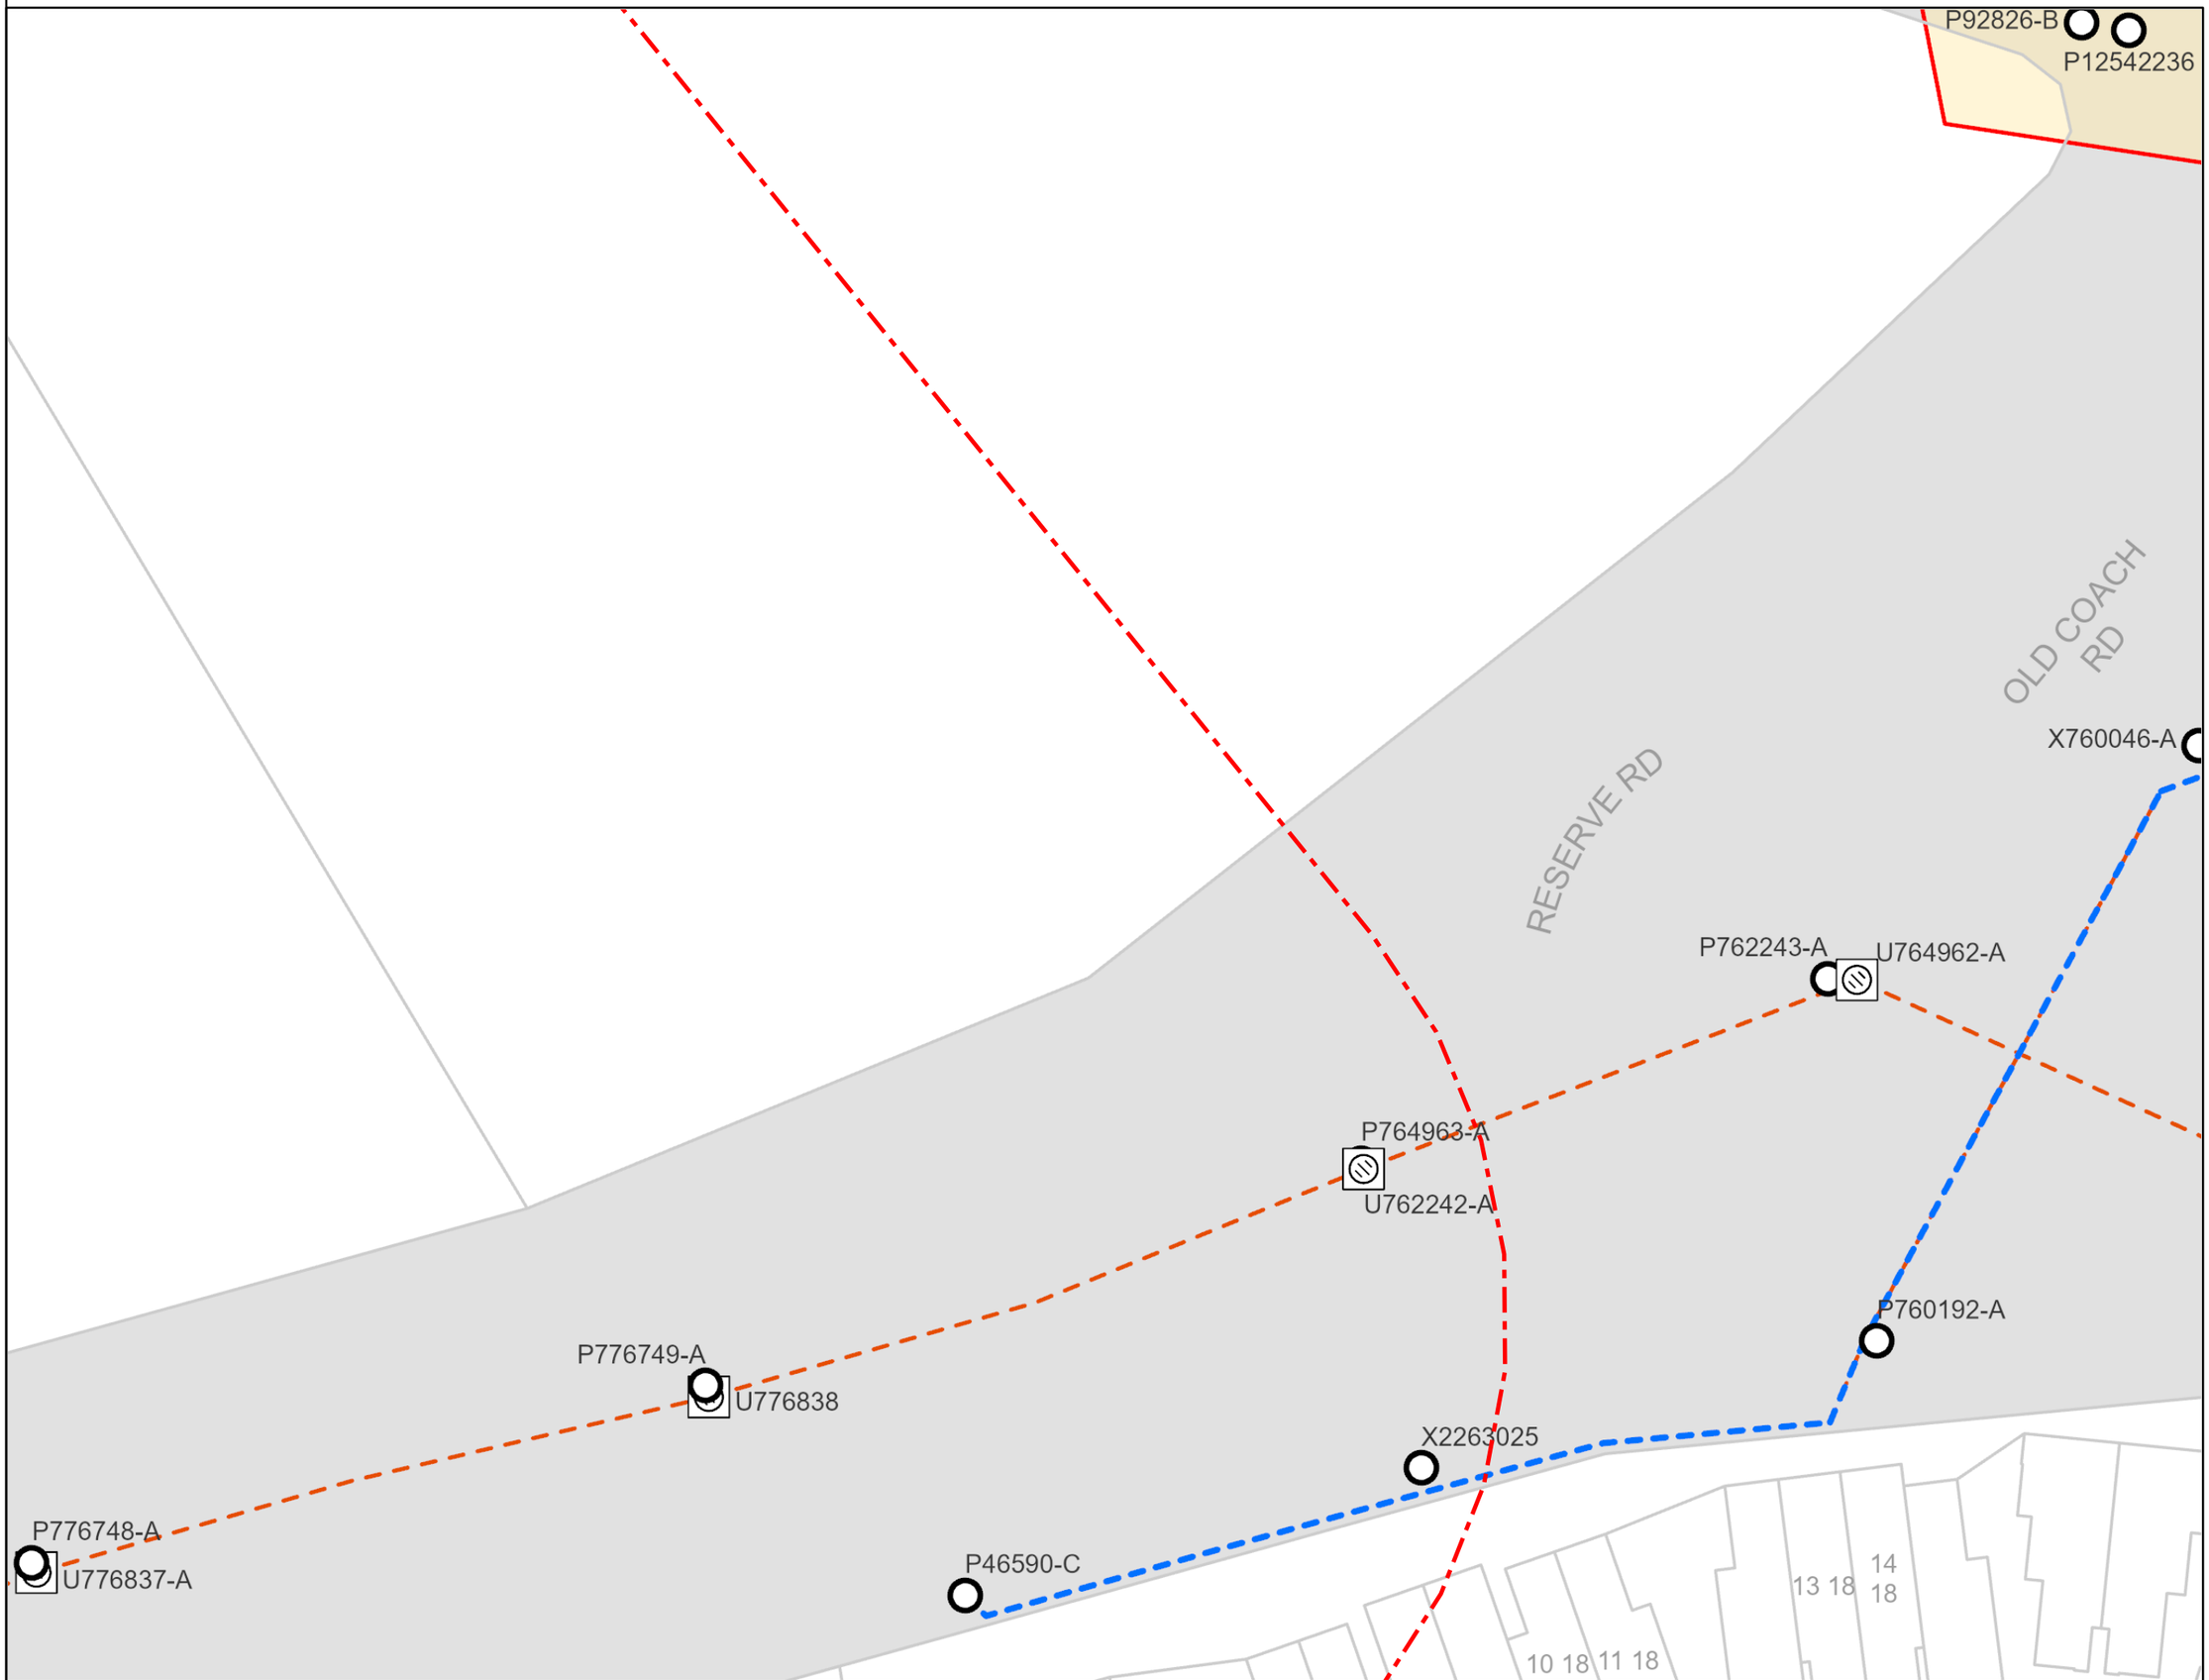

energex

BYDA

Sequence: 248396251
Date: 05/12/2024

Scale: 1:500
Tile No: **Tile No: 11**

CAUTION - HIGH VOLTAGE

LEGEND

- Substation
- Cable Marker
- Pit
- Pole
- Pillar
- LV Cable (up to 1kV)
- HV Cable (1kV – <33kV)
- HV Cable (33kV and over)
- Pit Boundary
- Planned Work Area

AS5488 Category “D” Plan


N
W E
S

DISCLAIMER: While reasonable measures have been taken to ensure the accuracy of the information contained in this plan response, neither Energex nor Pelican Corp shall have any liability whatsoever in relation to any loss, damage, cost or expense arising from the use of this plan response or the information contained in it or the completeness or accuracy of such information. Use of such information is subject to and constitutes acceptance of these terms.

This output provides details of the ENERGEX electrical network. As variations may exist no responsibility is incurred by ENERGEX for the accuracy or completeness of the information provided. Exact positions of cables and electrical connectivity should be confirmed on site.

All underground cables shall be treated as being energised. Where a cable is located that is not represented on the ENERGEX BYDA map, then ENERGEX shall be contacted immediately.

For Emergency Situations
Please Call 13 19 62

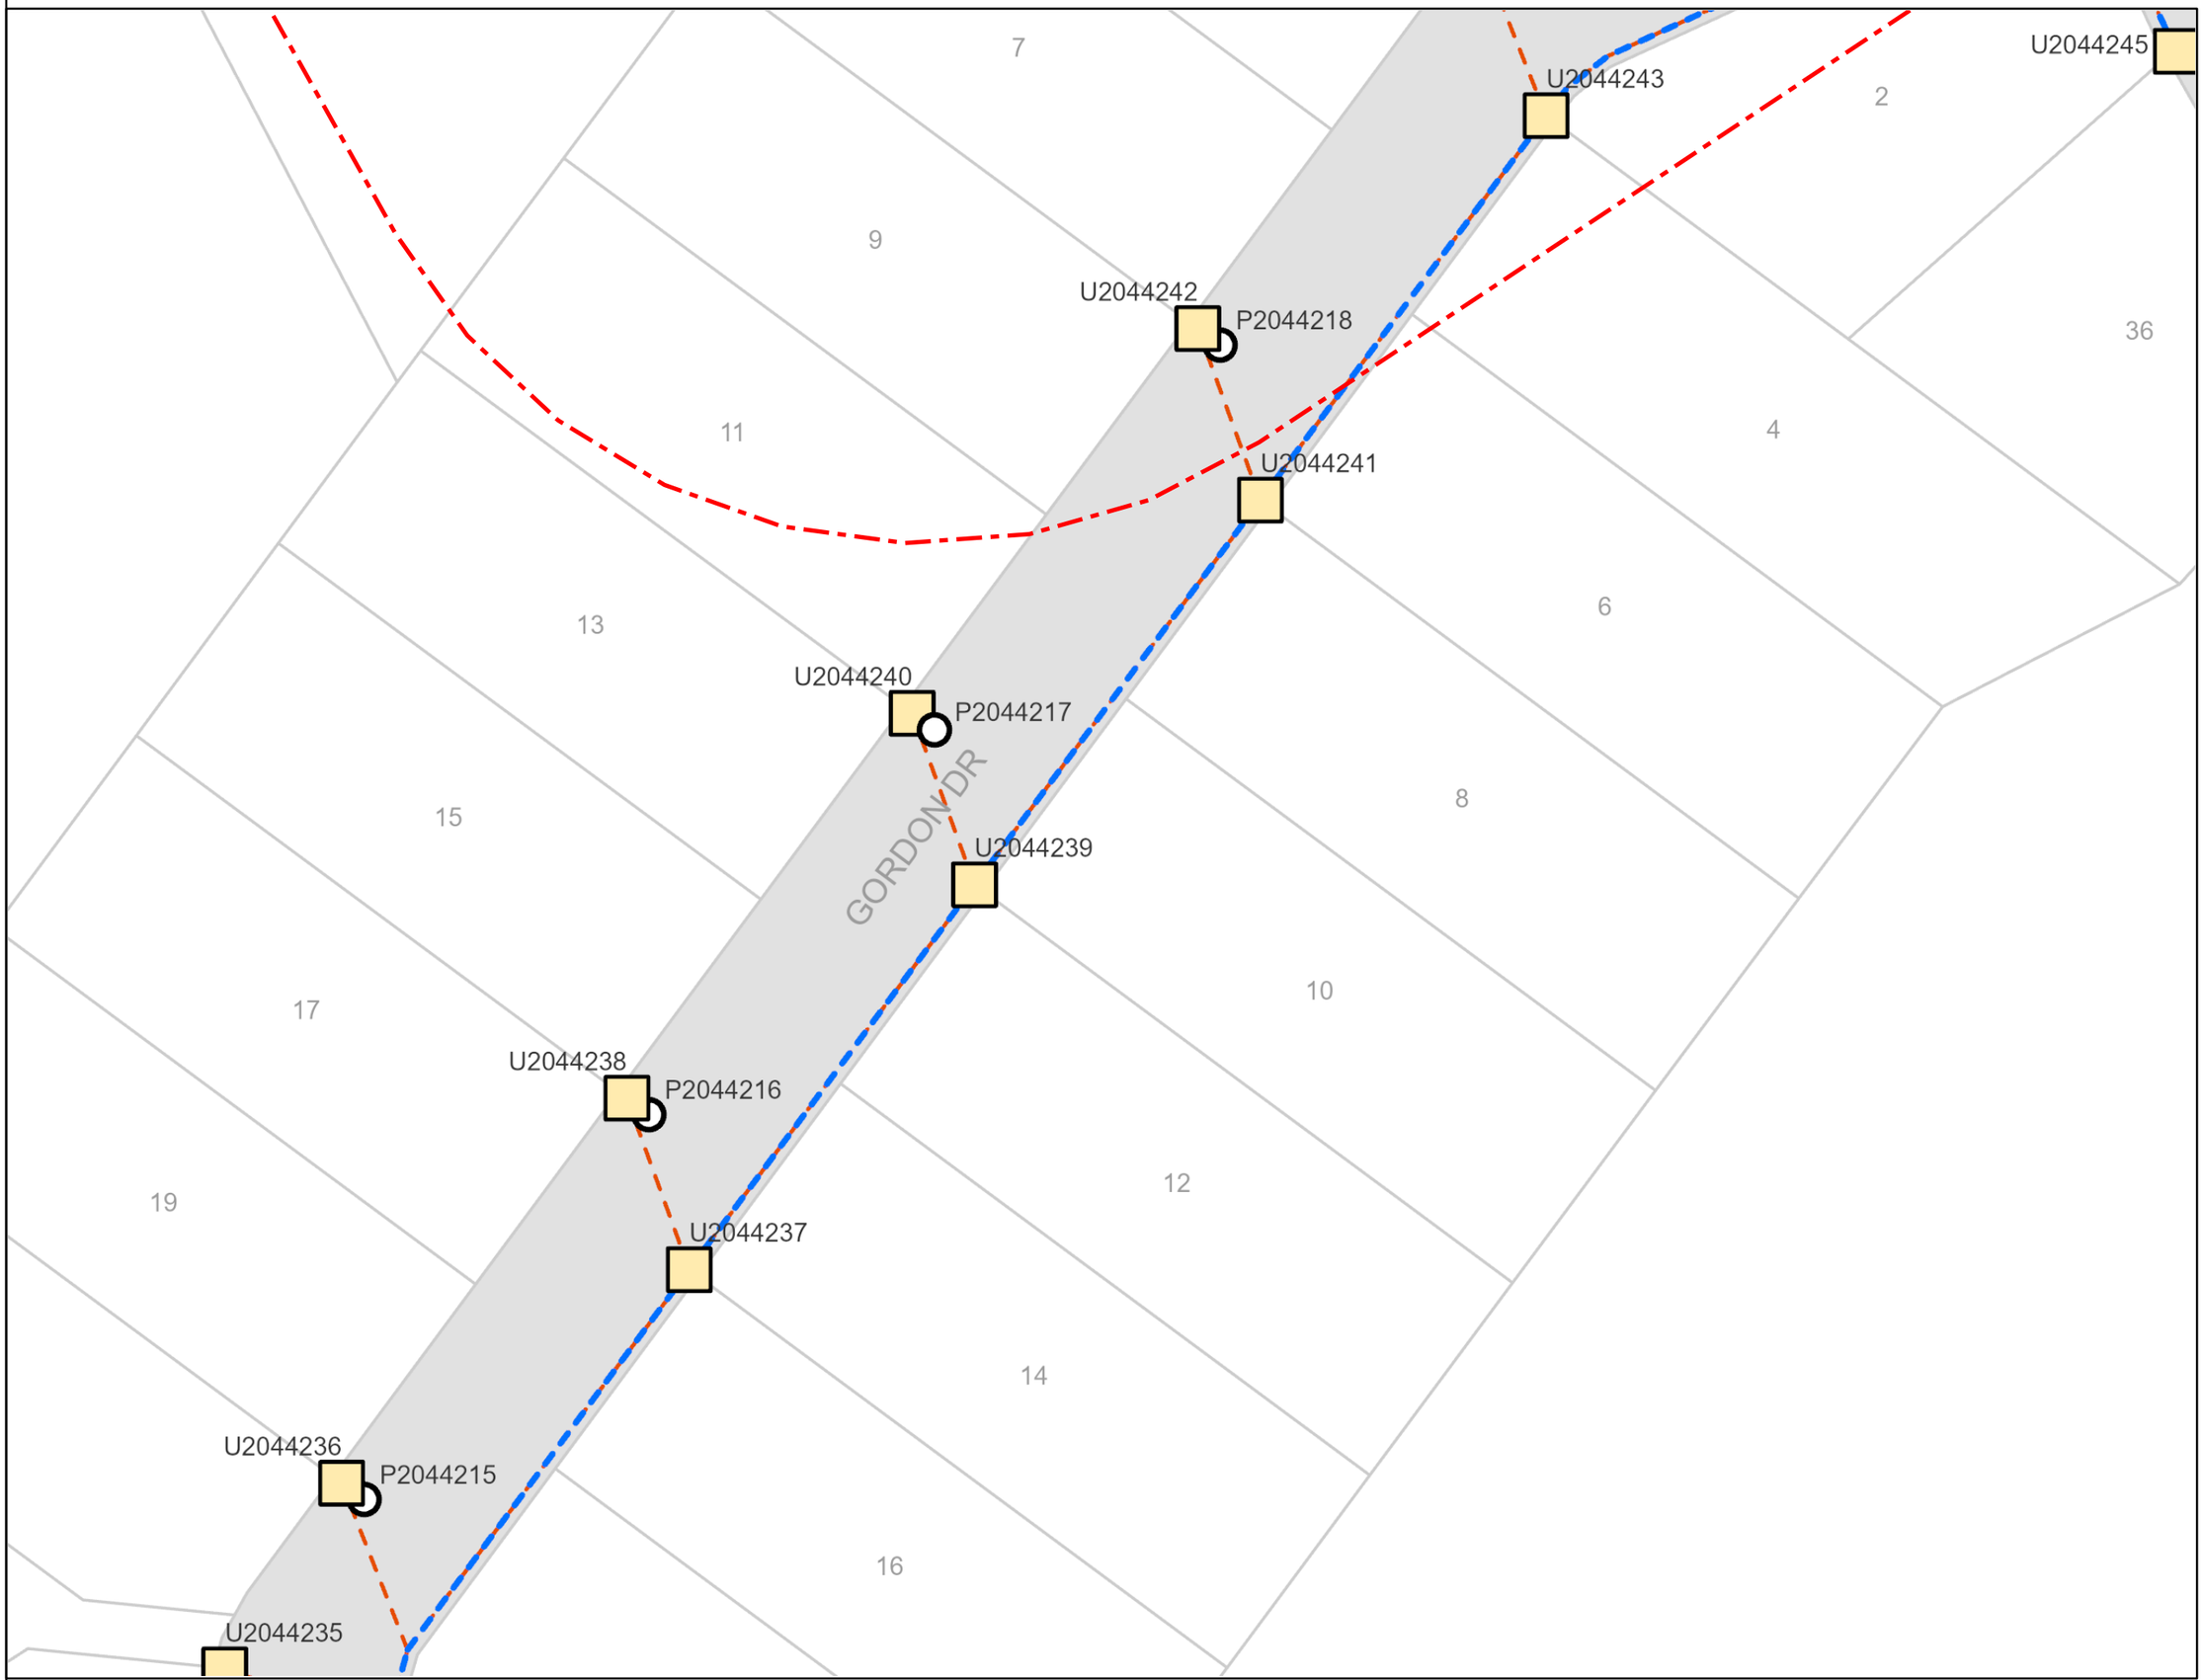

energex

BYDA

Sequence: 248396251
Date: 05/12/2024

Scale: 1:500
Tile No: **Tile No: 12**

CAUTION - HIGH VOLTAGE

LEGEND

- Substation
- Cable Marker
- Pit
- Pole
- Pillar
- LV Cable (up to 1kV)
- HV Cable (1kV – <33kV)
- HV Cable (33kV and over)
- Pit Boundary
- Planned Work Area

AS5488 Category “D” Plan


N
W E
S

DISCLAIMER: While reasonable measures have been taken to ensure the accuracy of the information contained in this plan response, neither Energex nor Pelican Corp shall have any liability whatsoever in relation to any loss, damage, cost or expense arising from the use of this plan response or the information contained in it or the completeness or accuracy of such information. Use of such information is subject to and constitutes acceptance of these terms.

This output provides details of the ENERGEX electrical network. As variations may exist no responsibility is incurred by ENERGEX for the accuracy or completeness of the information provided. Exact positions of cables and electrical connectivity should be confirmed on site.

All underground cables shall be treated as being energised. Where a cable is located that is not represented on the ENERGEX BYDA map, then ENERGEX shall be contacted immediately.

For Emergency Situations
Please Call 13 19 62

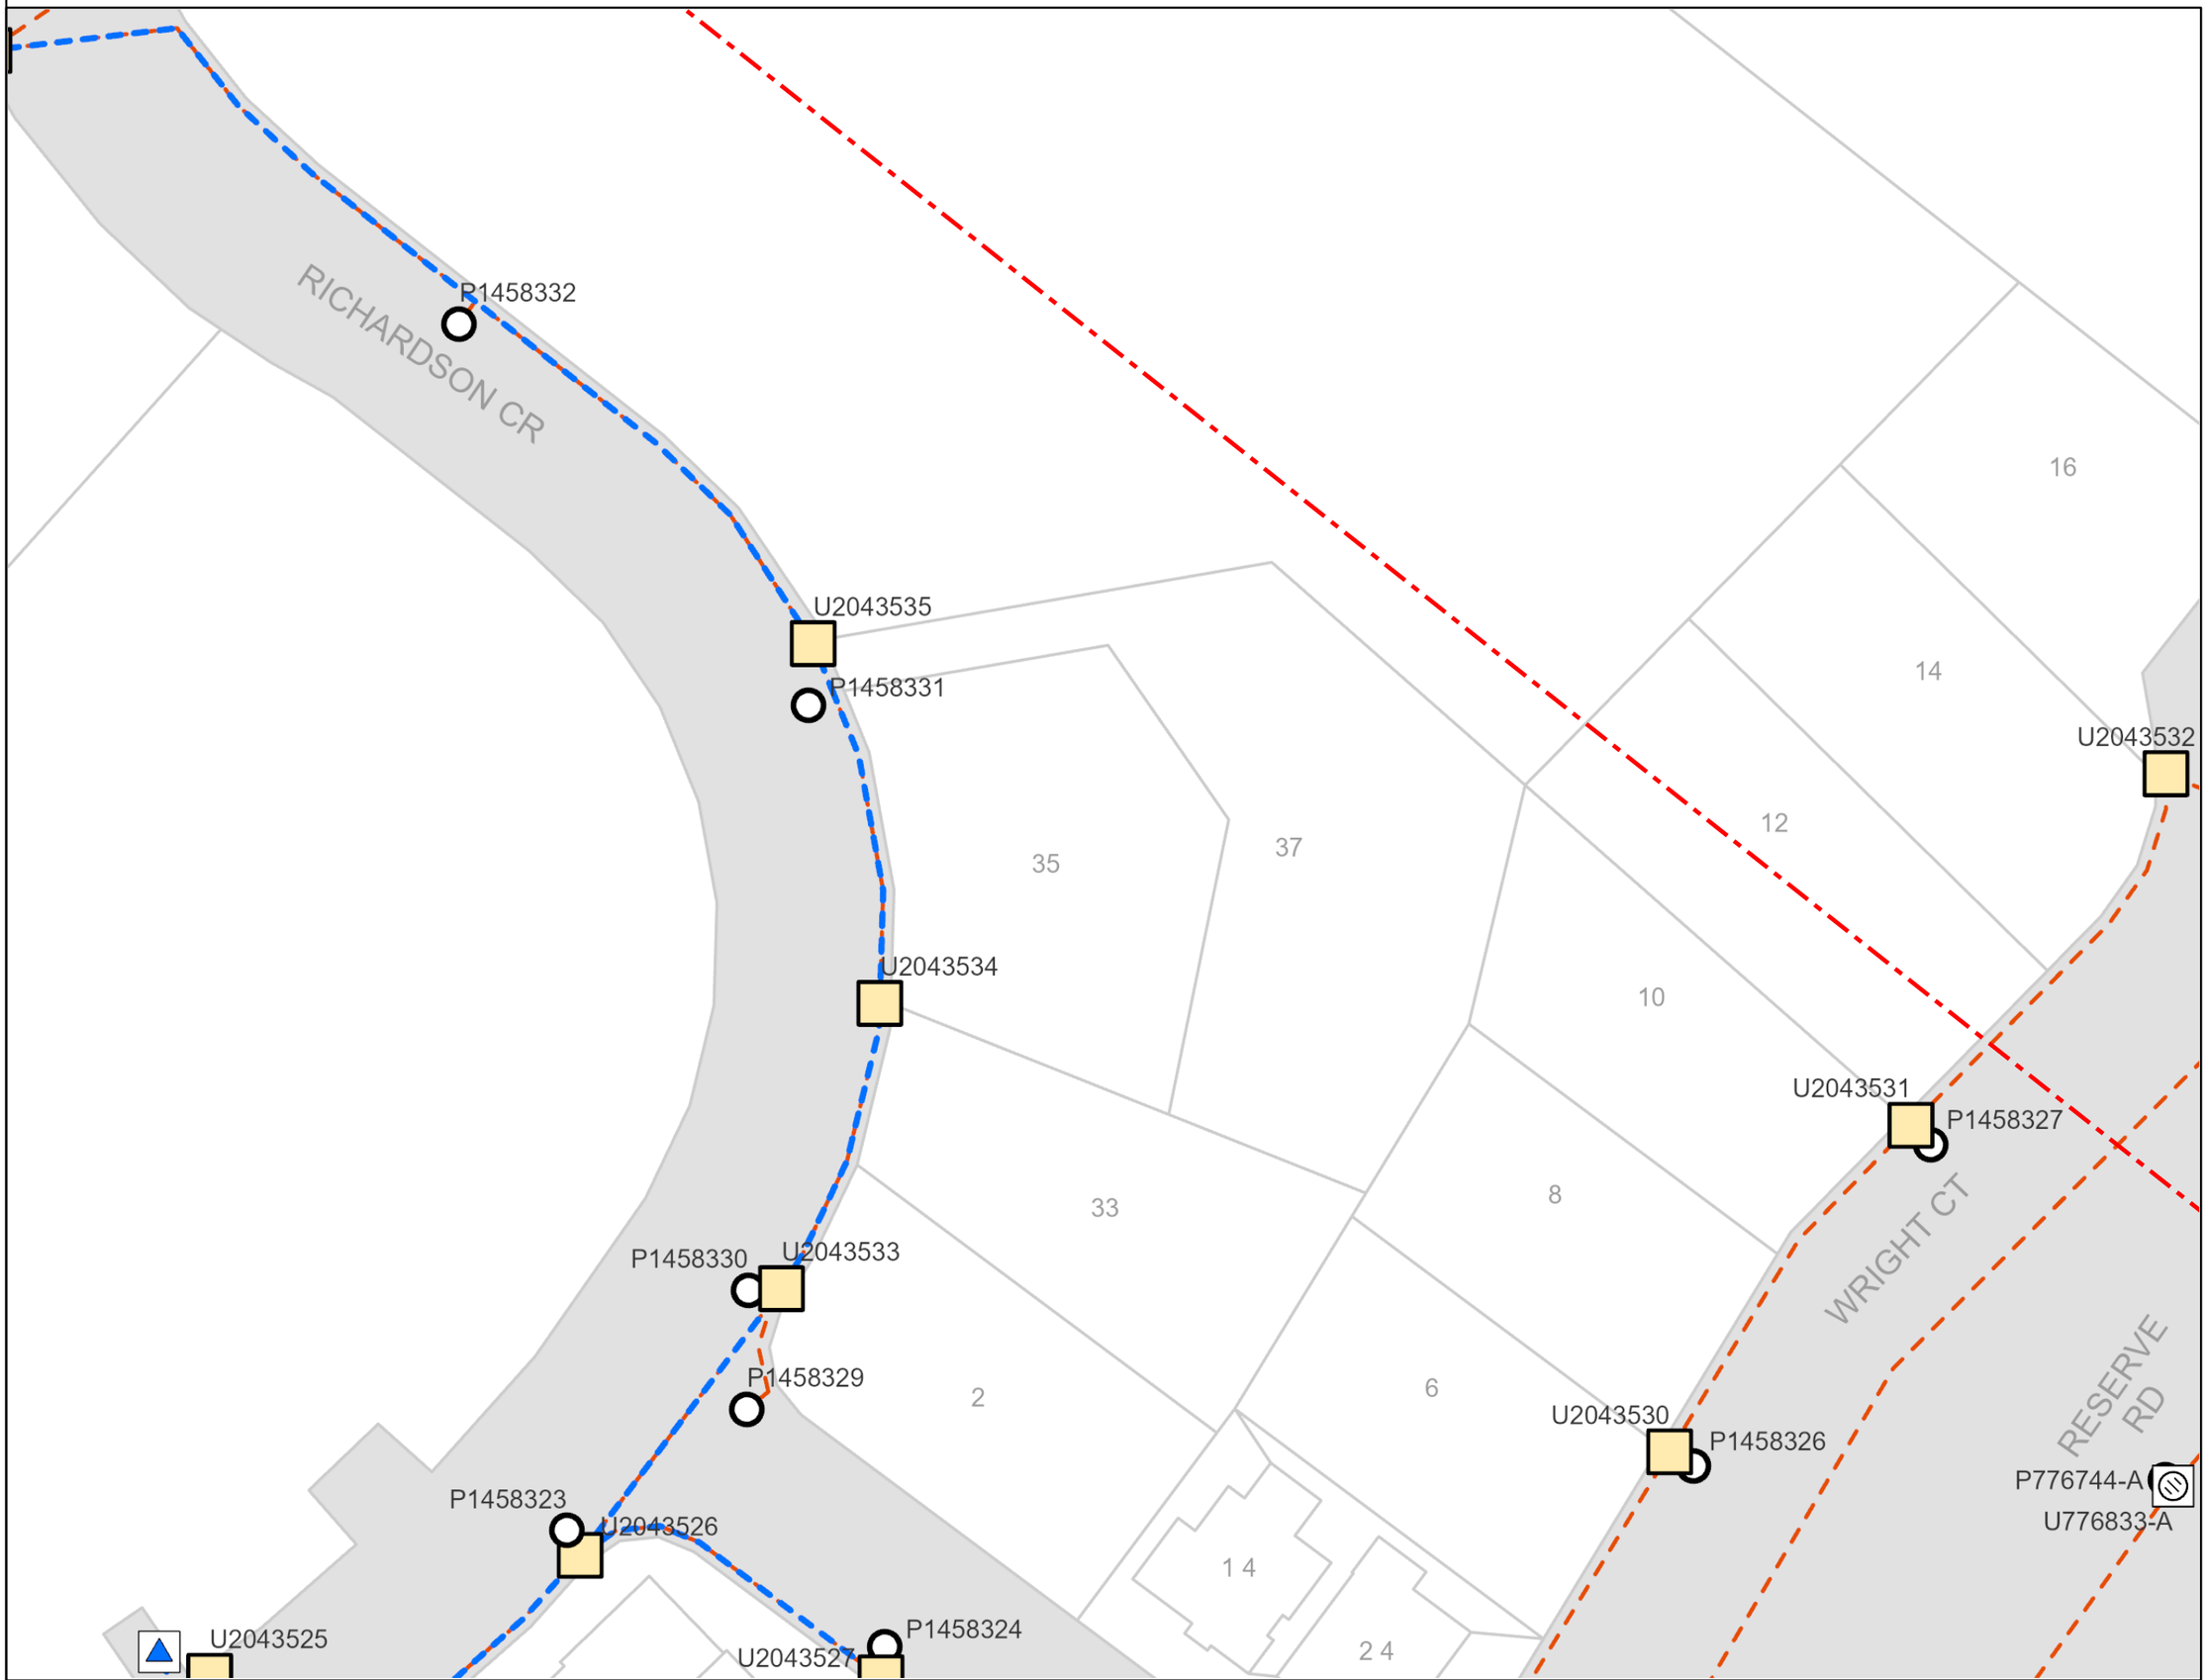

energex

BYDA

Sequence: 248396251
Date: 05/12/2024

Scale: 1:500
Tile No: **Tile No: 13**

CAUTION - HIGH VOLTAGE

LEGEND

- Substation
- Cable Marker
- Pit
- Pole
- Pillar
- LV Cable (up to 1kV)
- HV Cable (1kV – <33kV)
- HV Cable (33kV and over)
- Pit Boundary
- Planned Work Area

AS5488 Category “D” Plan


N
W E
S

DISCLAIMER: While reasonable measures have been taken to ensure the accuracy of the information contained in this plan response, neither Energex nor Pelican Corp shall have any liability whatsoever in relation to any loss, damage, cost or expense arising from the use of this plan response or the information contained in it or the completeness or accuracy of such information. Use of such information is subject to and constitutes acceptance of these terms.

This output provides details of the ENERGEX electrical network. As variations may exist no responsibility is incurred by ENERGEX for the accuracy or completeness of the information provided. Exact positions of cables and electrical connectivity should be confirmed on site.

All underground cables shall be treated as being energised. Where a cable is located that is not represented on the ENERGEX BYDA map, then ENERGEX shall be contacted immediately.

For Emergency Situations
Please Call 13 19 62

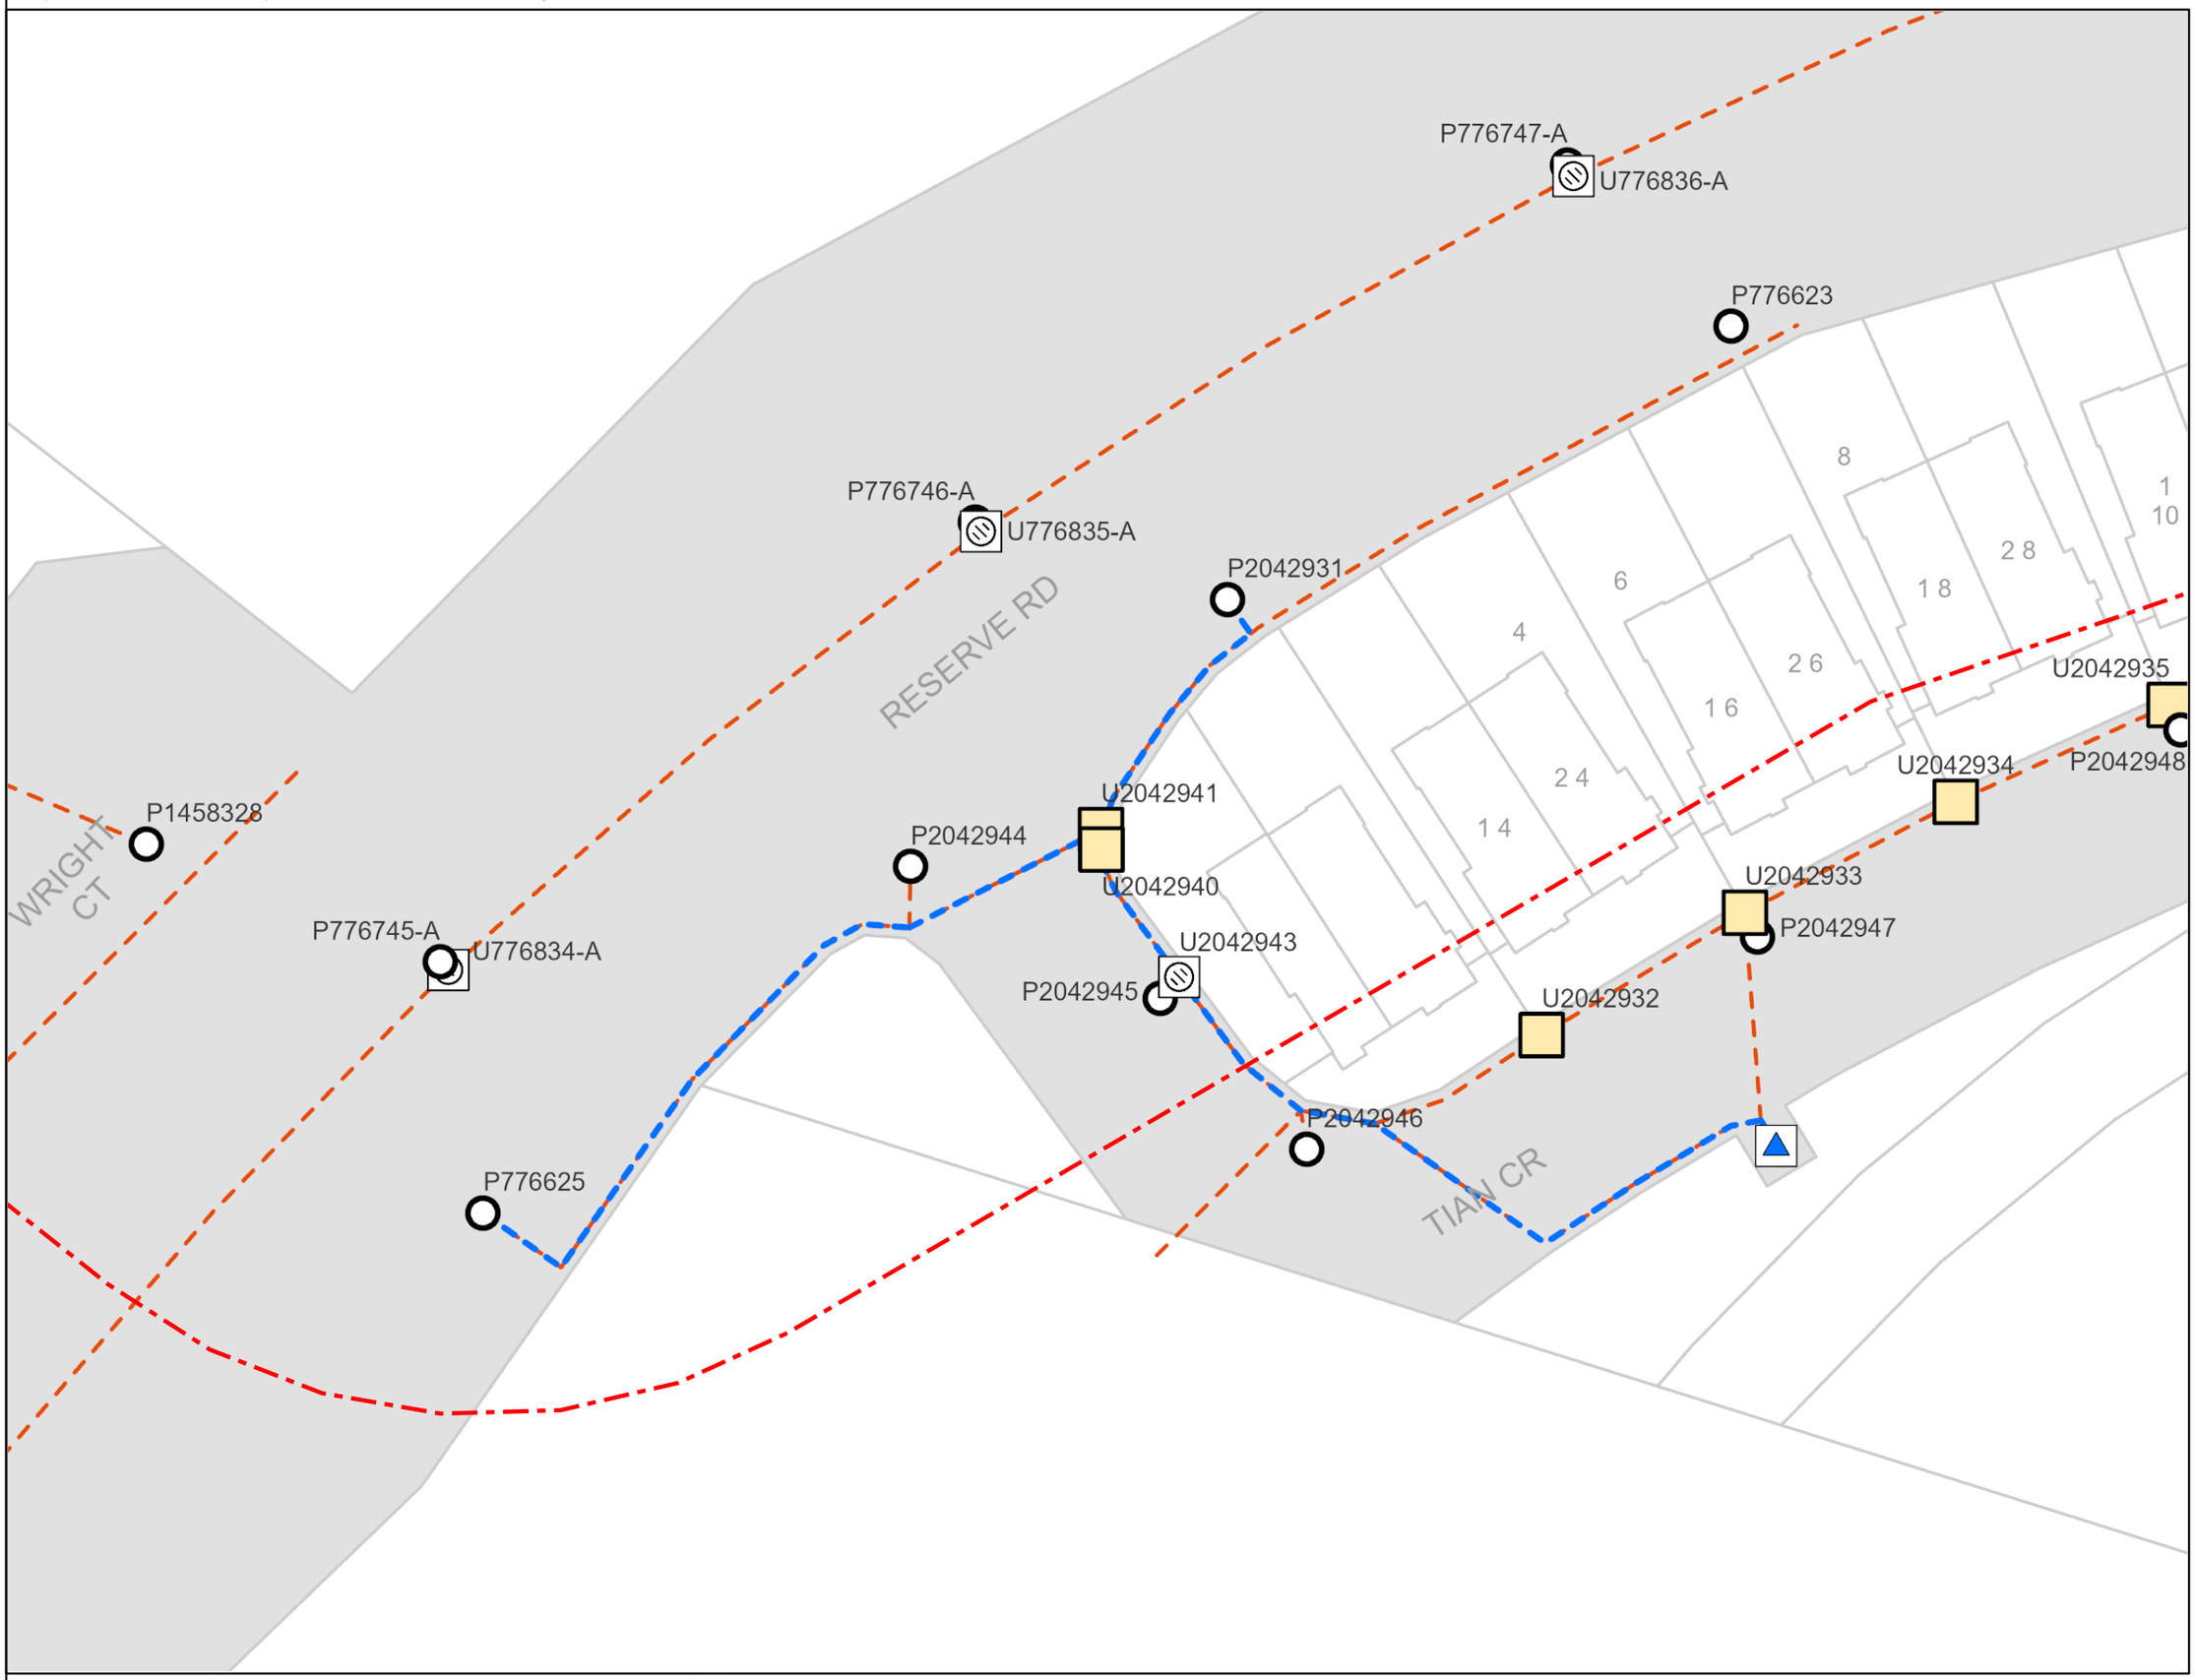

energex

BYDA

Sequence: 248396251
Date: 05/12/2024

Scale: 1:500
Tile No: **Tile No: 14**

CAUTION - HIGH VOLTAGE

LEGEND

- Substation
- Cable Marker
- Pit
- Pole
- Pillar
- LV Cable (up to 1kV)
- HV Cable (1kV – <33kV)
- HV Cable (33kV and over)
- Pit Boundary
- Planned Work Area

AS5488 Category “D” Plan


N
W E
S

DISCLAIMER: While reasonable measures have been taken to ensure the accuracy of the information contained in this plan response, neither Energex nor Pelican Corp shall have any liability whatsoever in relation to any loss, damage, cost or expense arising from the use of this plan response or the information contained in it or the completeness or accuracy of such information. Use of such information is subject to and constitutes acceptance of these terms.

This output provides details of the ENERGEX electrical network. As variations may exist no responsibility is incurred by ENERGEX for the accuracy or completeness of the information provided. Exact positions of cables and electrical connectivity should be confirmed on site.

All underground cables shall be treated as being energised. Where a cable is located that is not represented on the ENERGEX BYDA map, then ENERGEX shall be contacted immediately.

For Emergency Situations
Please Call 13 19 62

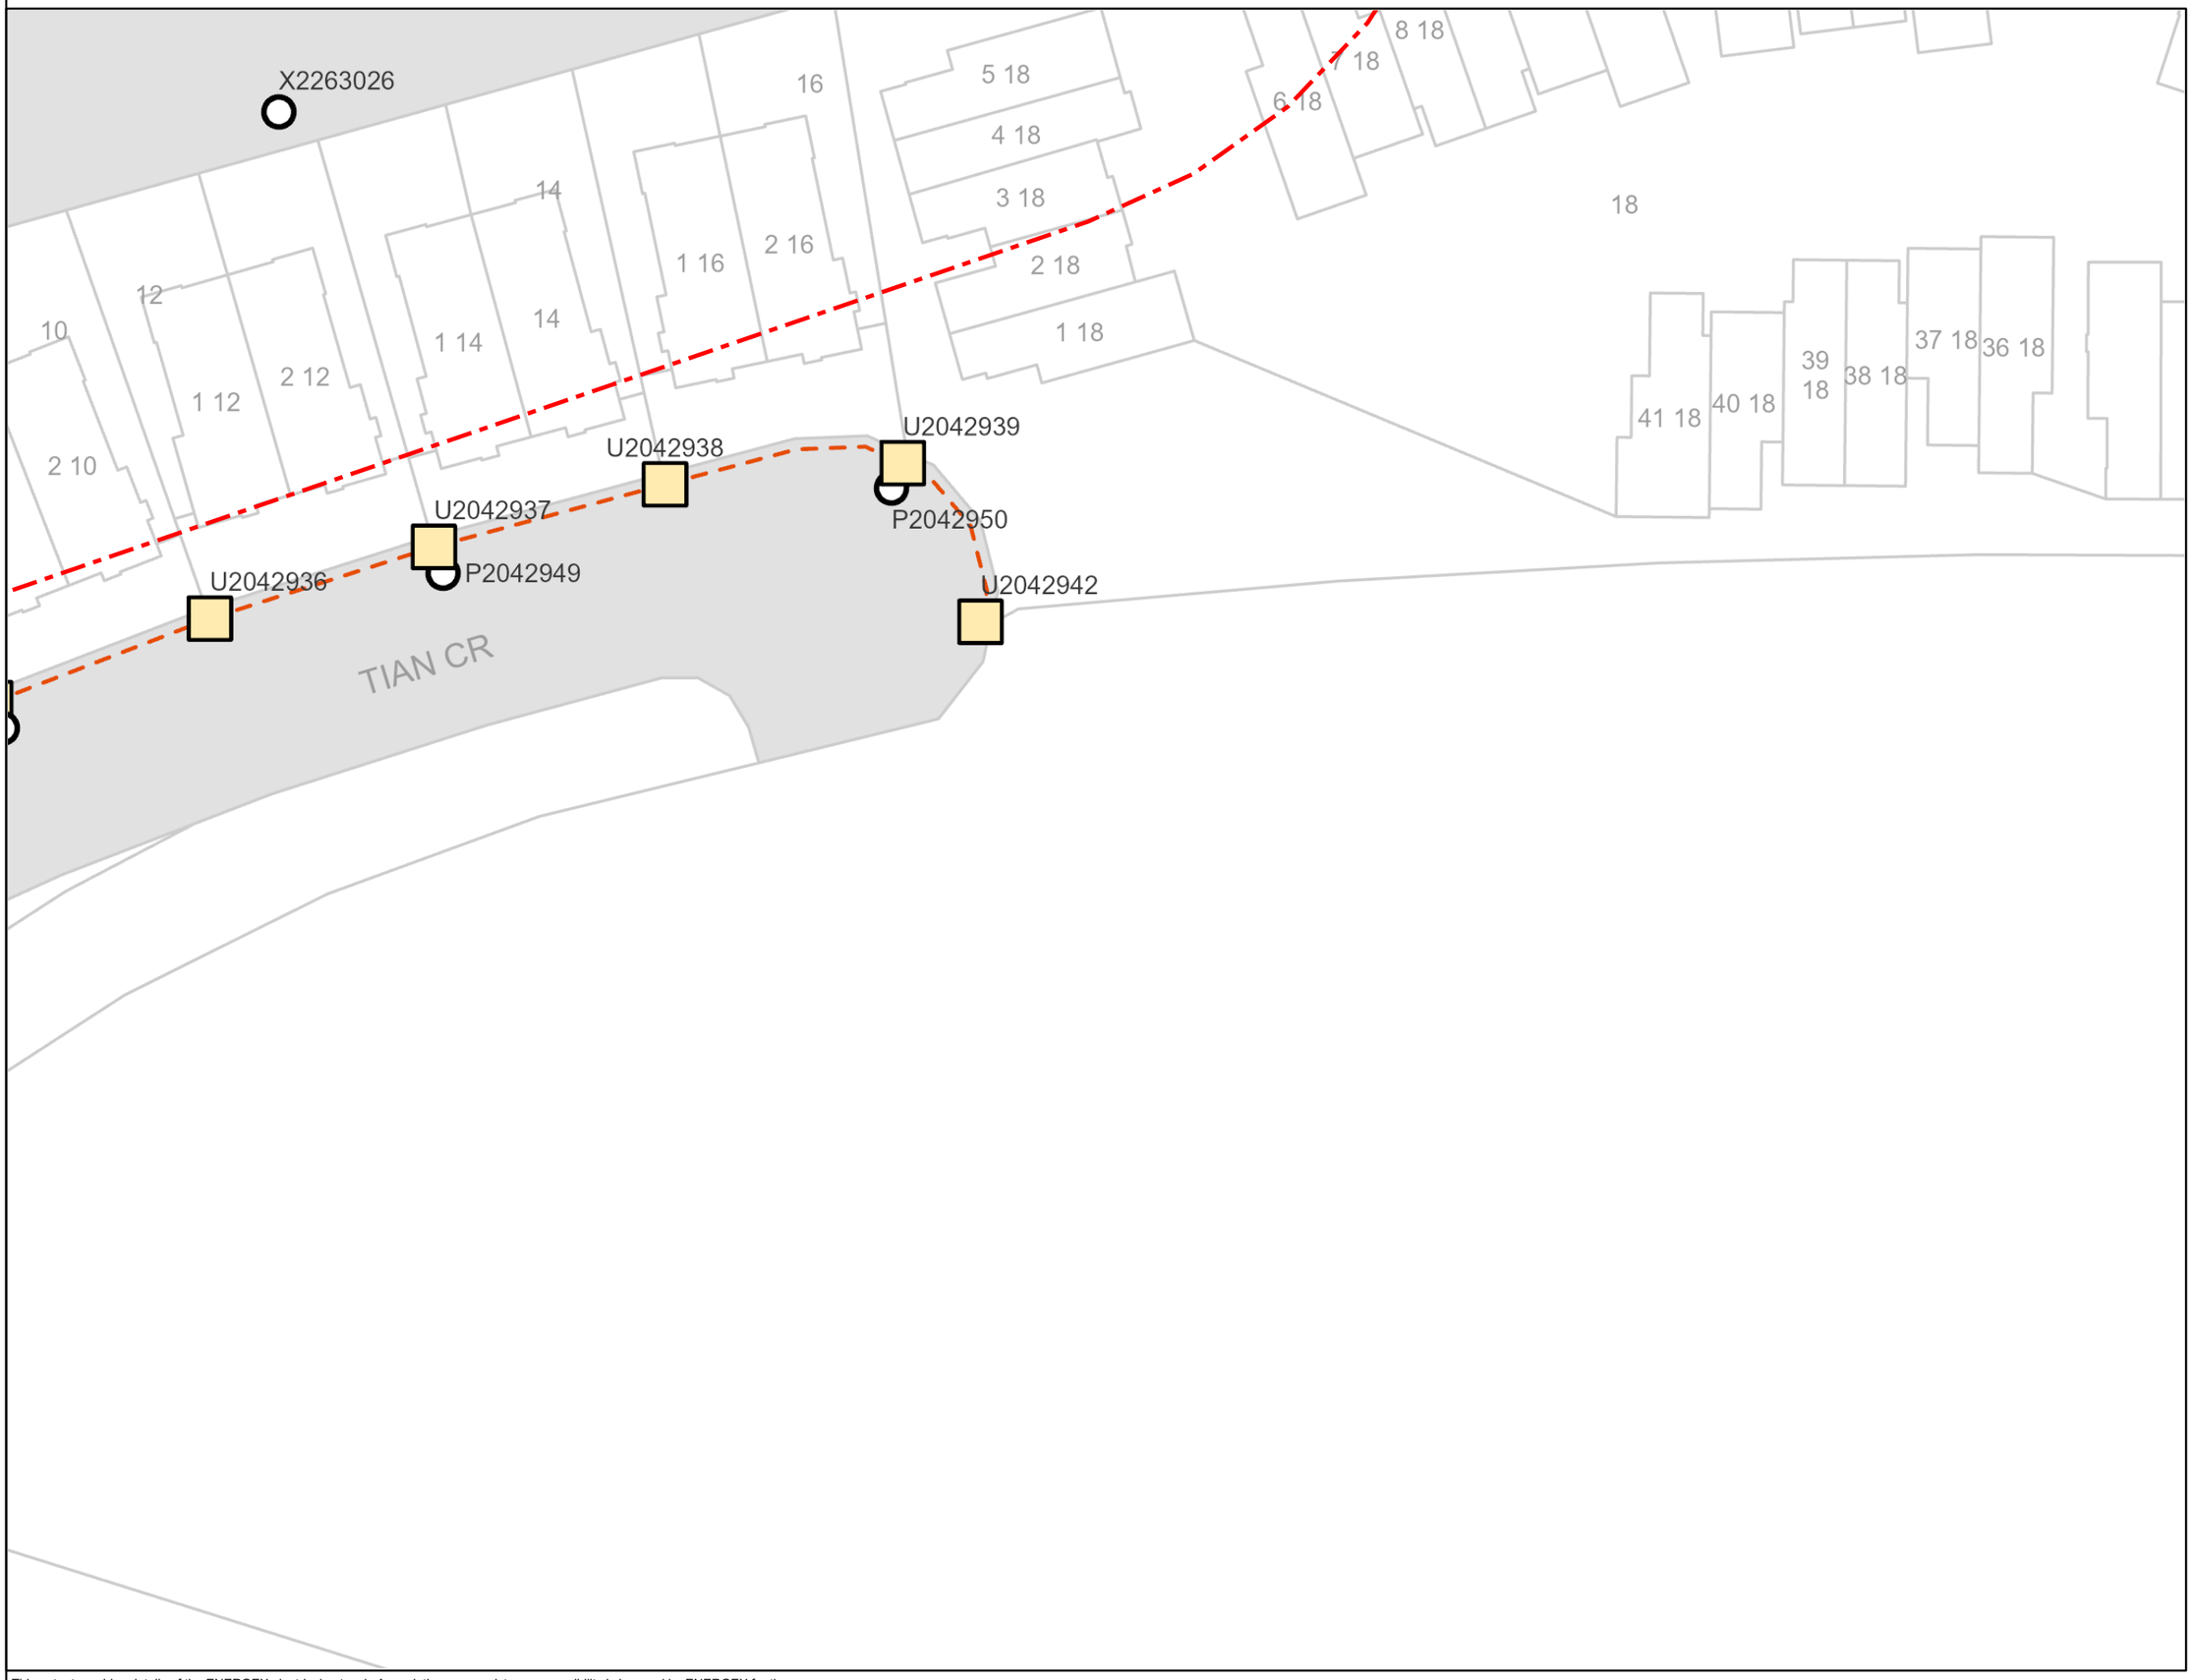

energex

BYDA

Sequence: 248396251
Date: 05/12/2024

Scale: 1:500
Tile No: **Tile No: 15**

CAUTION - HIGH VOLTAGE

LEGEND

- Substation
- Cable Marker
- Pit
- Pole
- Pillar
- LV Cable (up to 1kV)
- HV Cable (1kV – <33kV)
- HV Cable (33kV and over)
- Pit Boundary
- Planned Work Area

AS5488 Category “D” Plan

N
W E
S

DISCLAIMER: While reasonable measures have been taken to ensure the accuracy of the information contained in this plan response, neither Energex nor Pelican Corp shall have any liability whatsoever in relation to any loss, damage, cost or expense arising from the use of this plan response or the information contained in it or the completeness or accuracy of such information. Use of such information is subject to and constitutes acceptance of these terms.

This output provides details of the ENERGEX electrical network. As variations may exist no responsibility is incurred by ENERGEX for the accuracy or completeness of the information provided. Exact positions of cables and electrical connectivity should be confirmed on site.

To:	Jake Lowry
Phone:	Not Supplied
Fax:	Not Supplied
Email:	jlowry@oska.net.au

Dial before you dig Job #:	38214212
Sequence #	248396248
Issue Date:	05/12/2024
Location:	57 Courtney Drive , Upper Coomera , QLD , 4209


BEFORE YOU DIG www.byda.com.au Zero Damage - Zero Harm


Indicative Plans are tiled below to demonstrate how to layout and read nbn asset plans


1	5	9
2	6	10
3	7	11
4	8	12


LEGEND


34	Parcel and the location
5	Pit with size "5"
2E	Power Pit with size "2E". Valid PIT Size: e.g. 2E, 5E, 6E, 8E, 9E, E, null.
	Manhole
	Pillar
2 PO – T- 25.0m P40 – 20.0m 5 9	Cable count of trench is 2. One "Other size" PVC conduit (PO) owned by Telstra (-T-), between pits of sizes, "5" and "9" are 25.0m apart. One 40mm PVC conduit (P40) owned by NBN, between pits of sizes, "5" and "9" are 20.0m apart.
2 10.0m 5 9	2 Direct buried cables between pits of sizes ,"5" and "9" are 10.0m apart.
5 9	Trench containing any INSERVICE/CONSTRUCTED (Copper/RF/Fibre) cables.
5 9	Trench containing only DESIGNED/PLANNED (Copper/RF/Fibre/Power) cables.
5 9	Trench containing any INSERVICE/CONSTRUCTED (Power) cables.
BROADWAY ST	Road and the street name "Broadway ST"
Scale	0 20 40 60 Meters 1:2000 1 cm equals 20 m

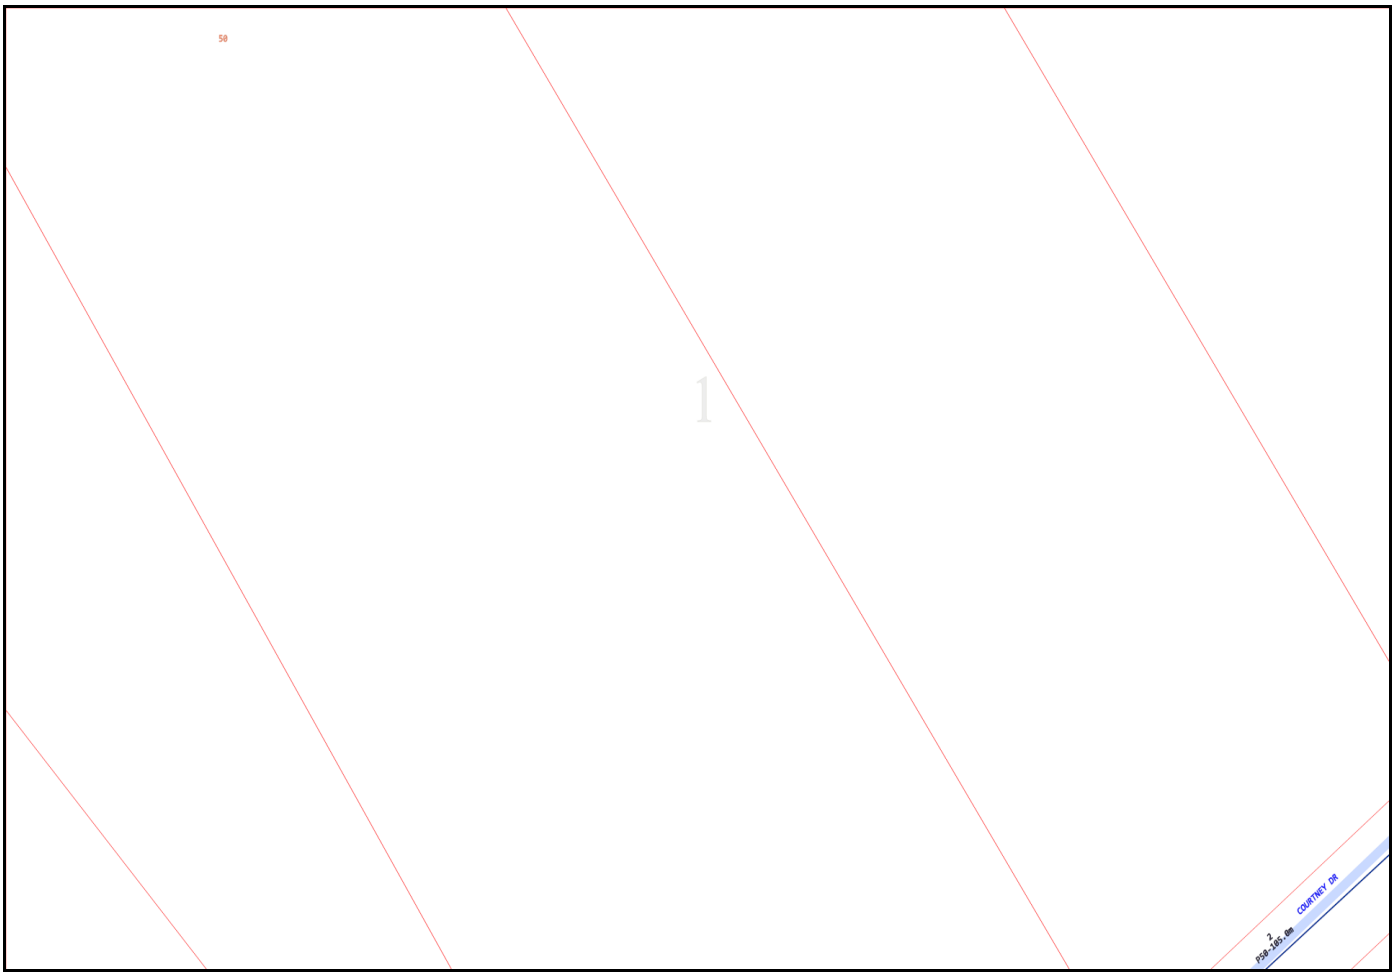

50
1
COUNTREY DR
2
PSB-185.0m

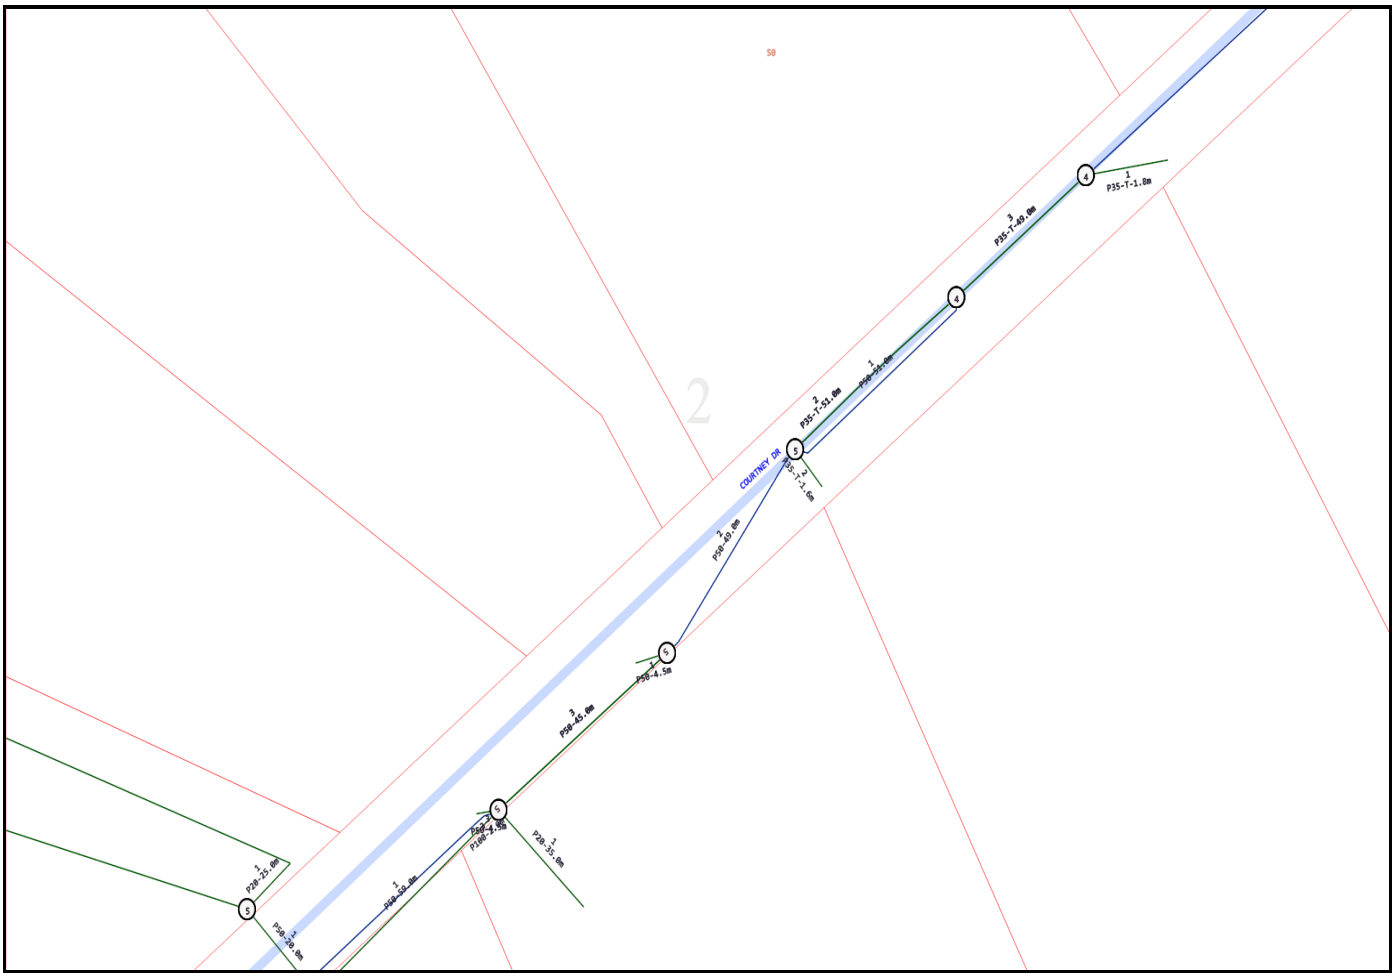

50
2
COURTNEY DR
4
5
6
P35-T-1.8m
P35-T-40.4m
P35-T-51.4m
P35-T-1.6m
P58-45.4m
P58-4.5m
P58-45.4m
P35-35.4m
P35-23.8m
P58-58.4m

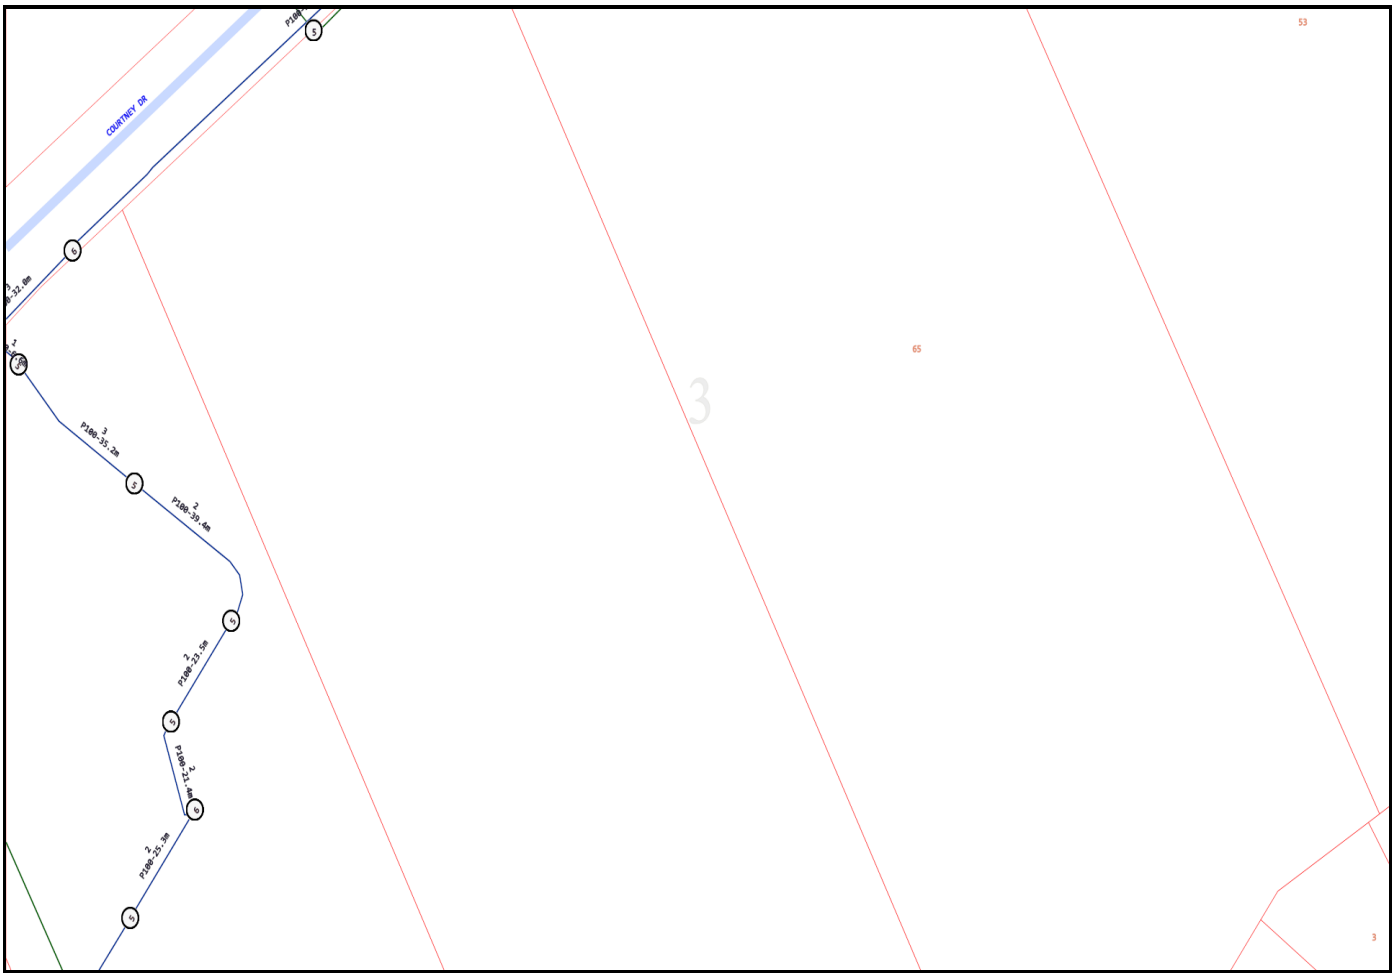

COURTNEY DR
P100-35.2m
P100-39.4m
P100-23.5m
P100-21.4m
P100-25.3m
53
65
3
3

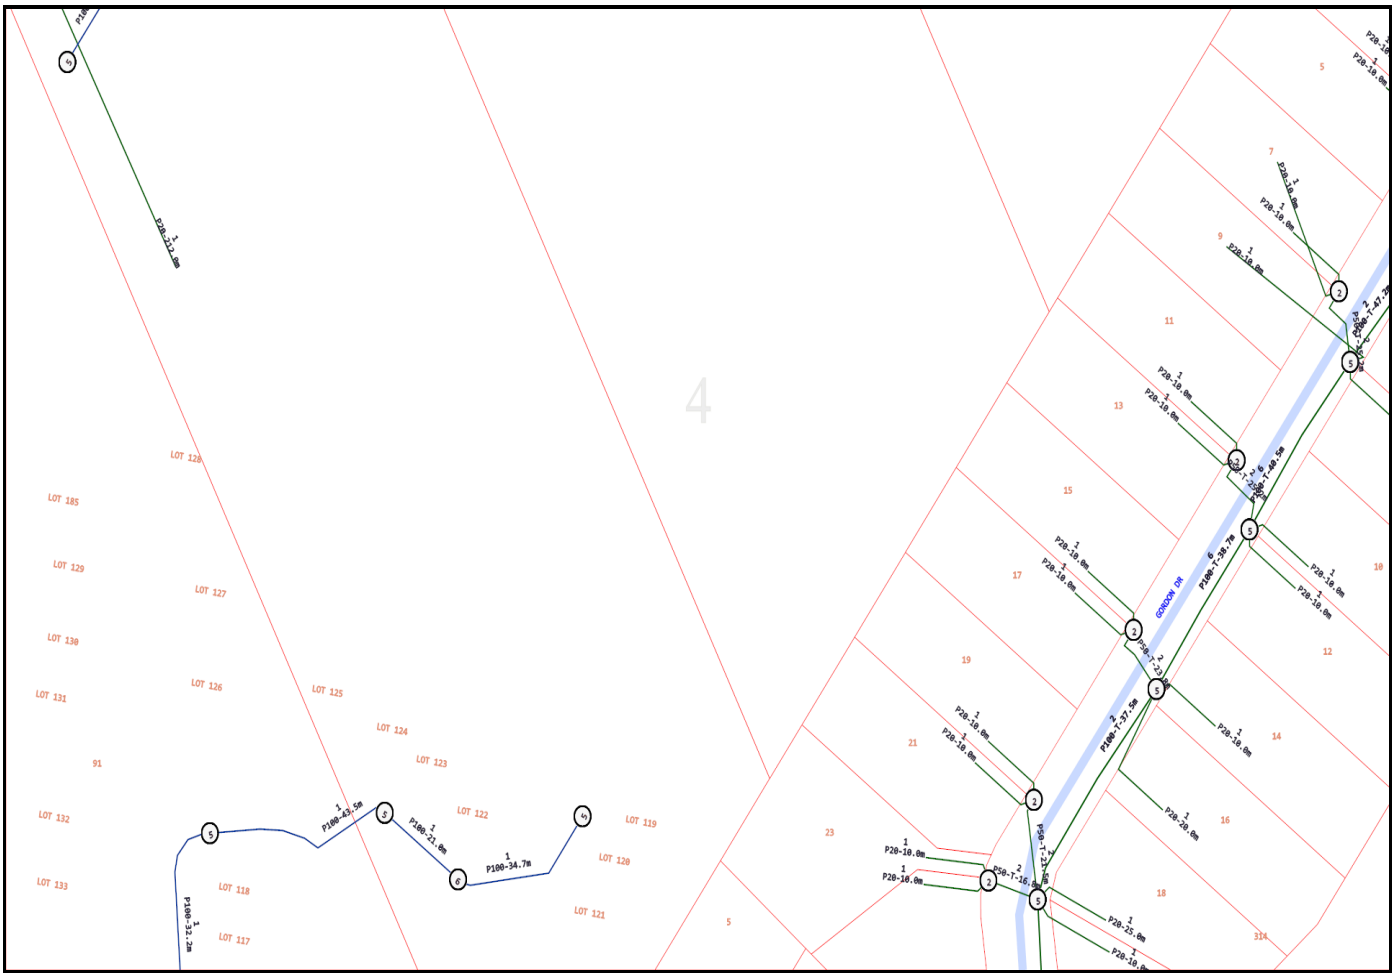

4
LOT 128
LOT 185
LOT 129
LOT 127
LOT 130
LOT 126
LOT 131
LOT 125
LOT 124
LOT 123
91
LOT 132
LOT 122
LOT 119
LOT 120
LOT 133
LOT 118
LOT 121
LOT 117
5
GORDON DR
P100-42.5m
P100-21.6m
P100-34.7m
P100-32.2m
P100-7.38.7m
P100-7.37.5m
P20-10.0m
P20-12.0m
P20-25.0m
P50-T-16.0m
P50-T-22.5m
P50-T-40.5m
P50-T-47.2m
7
9
11
13
15
17
19
21
23
5
10
12
14
16
18
314

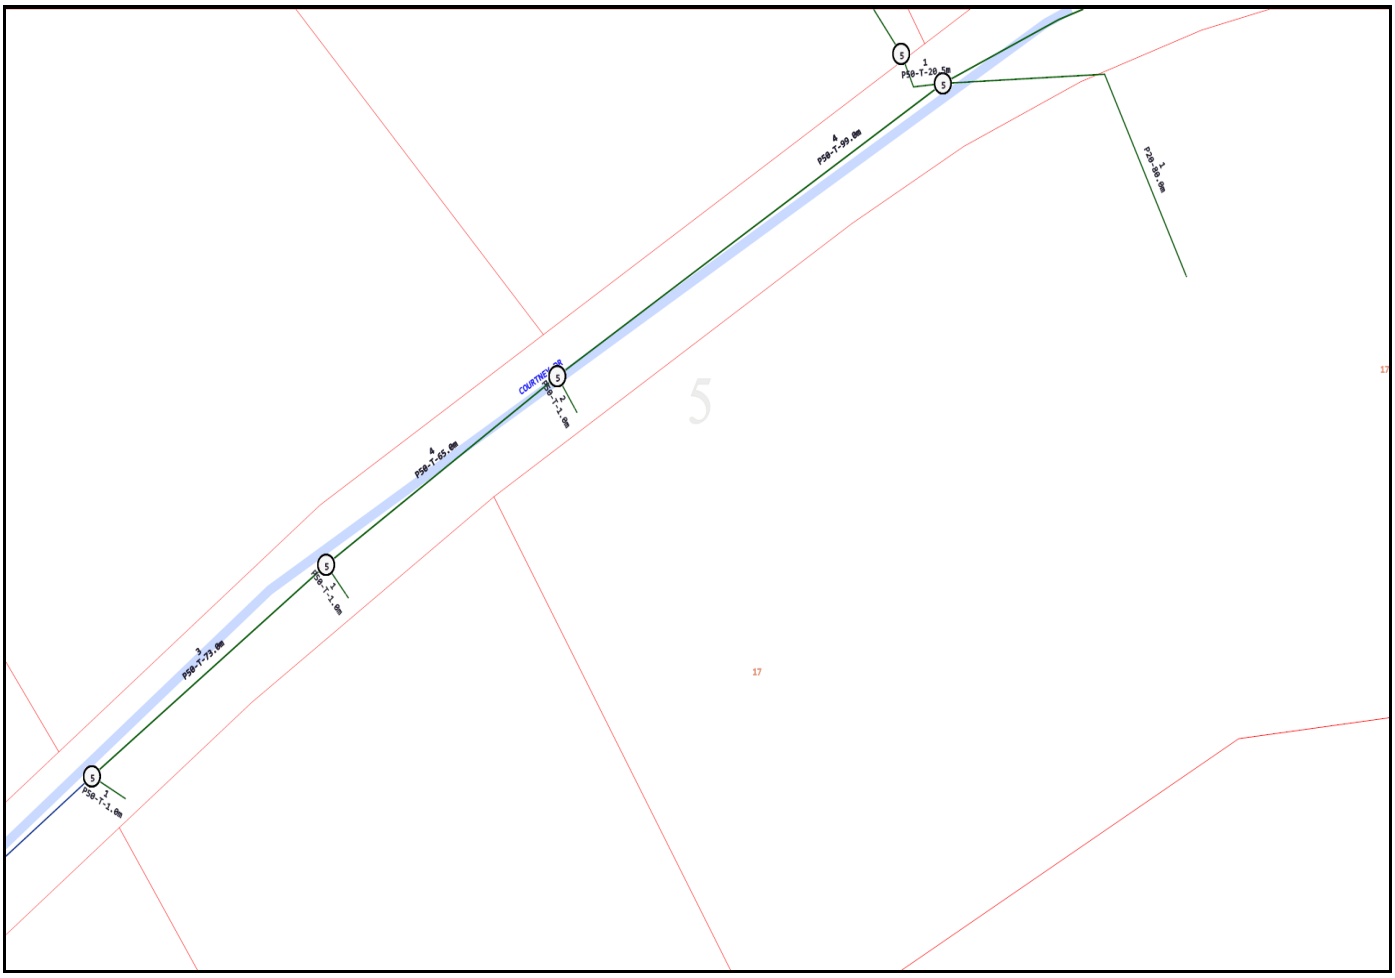

5
17
17
COURTNEY DR
PSB-T-20.5m
PSB-T-99.8m
PSB-T-65.4m
PSB-T-73.6m
PSB-T-1.6m
PSB-T-1.6m
PSB-T-1.6m
PSB-T-20.5m

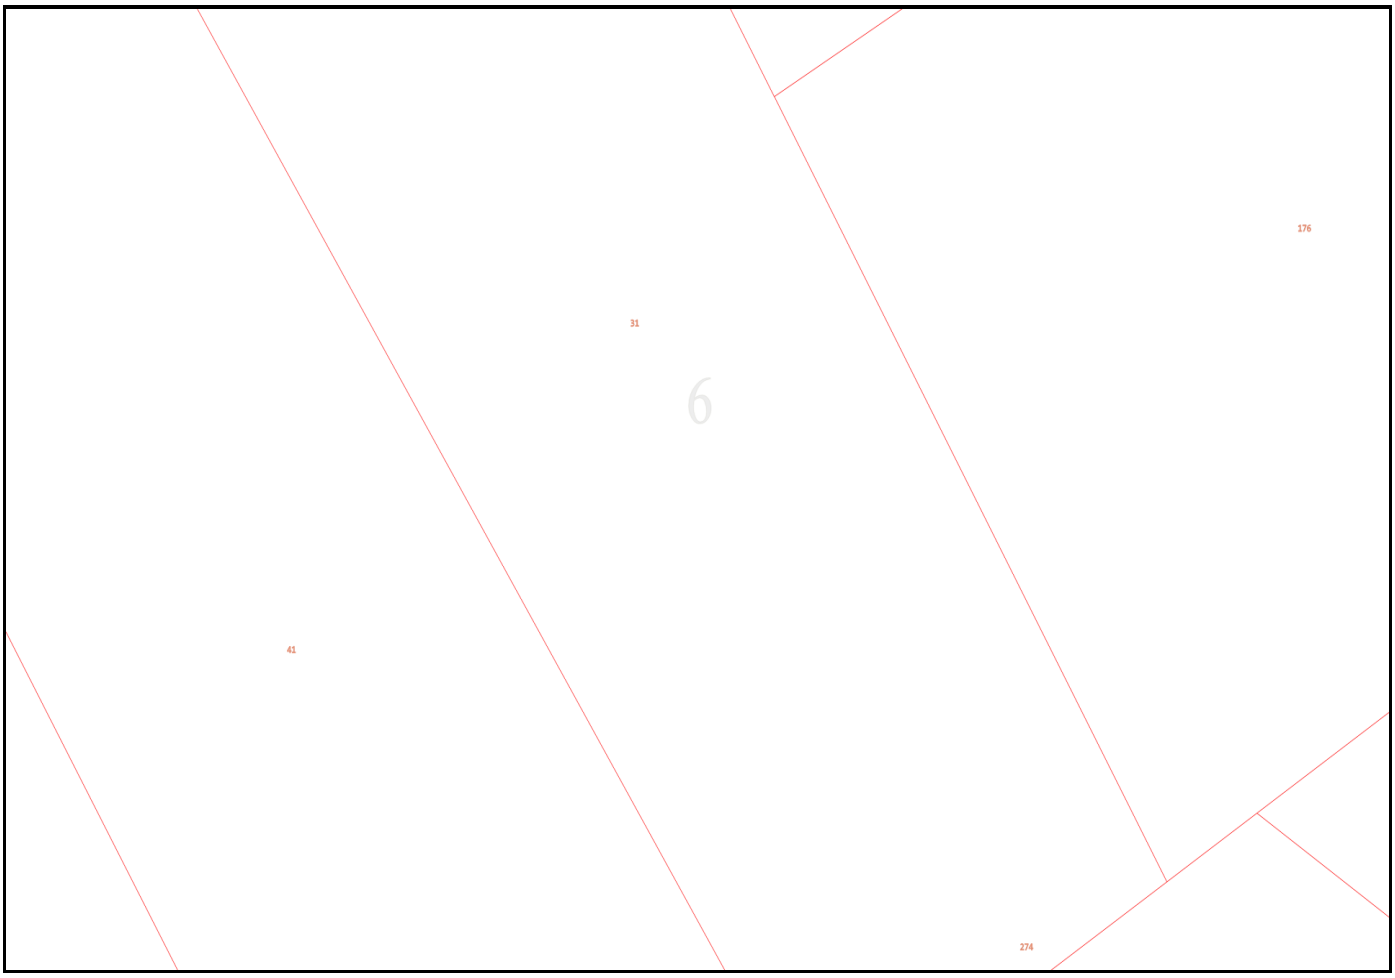

176
31
6
41
274

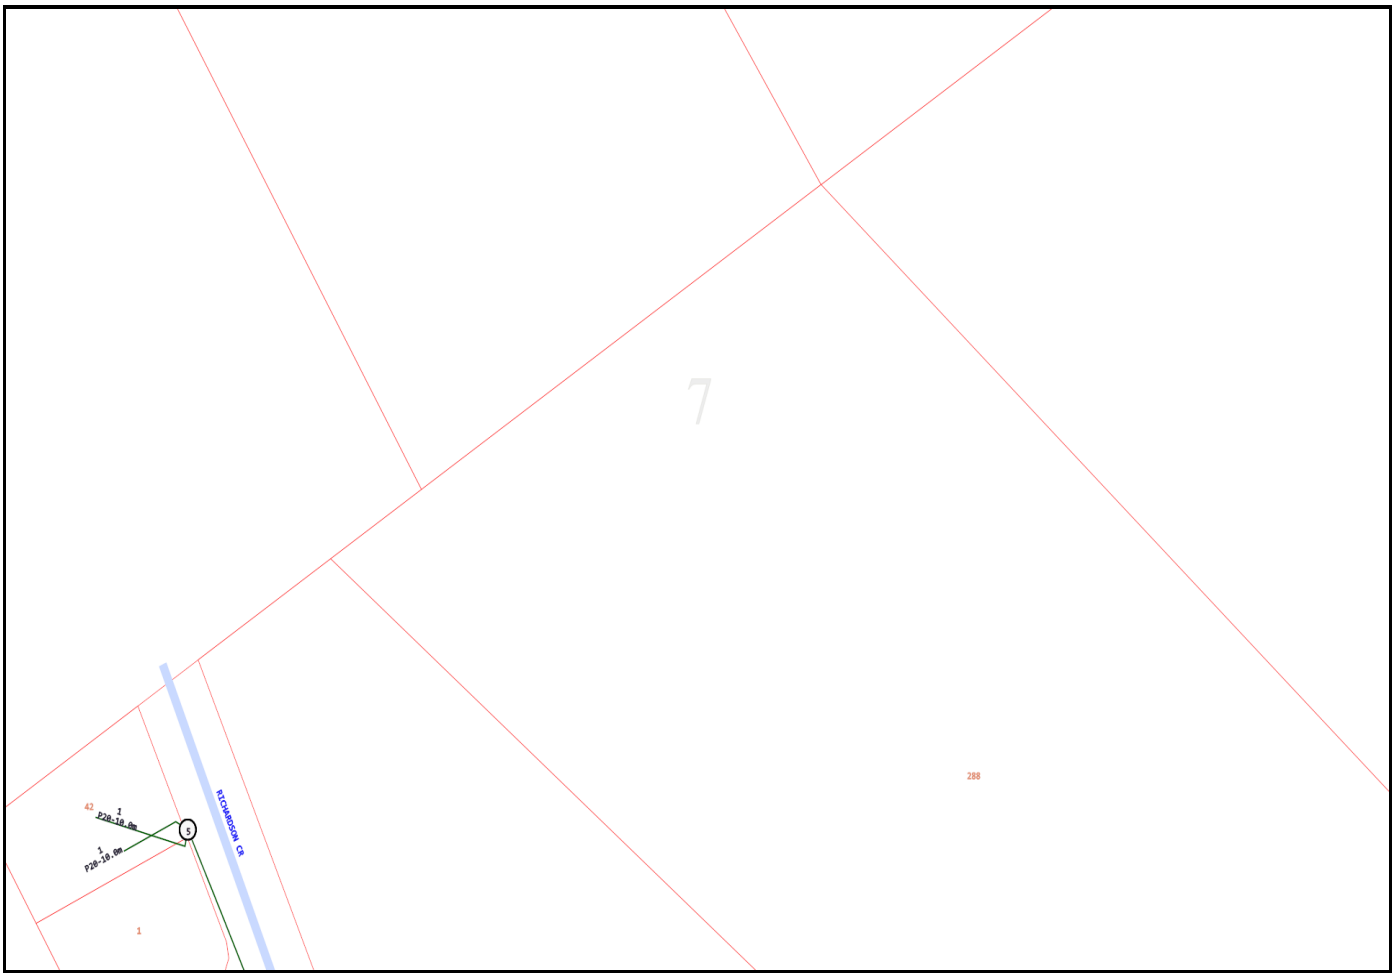

7
288
42
1
P28-10.0m
1
P28-10.0m
5
RICHARDSON CR
1

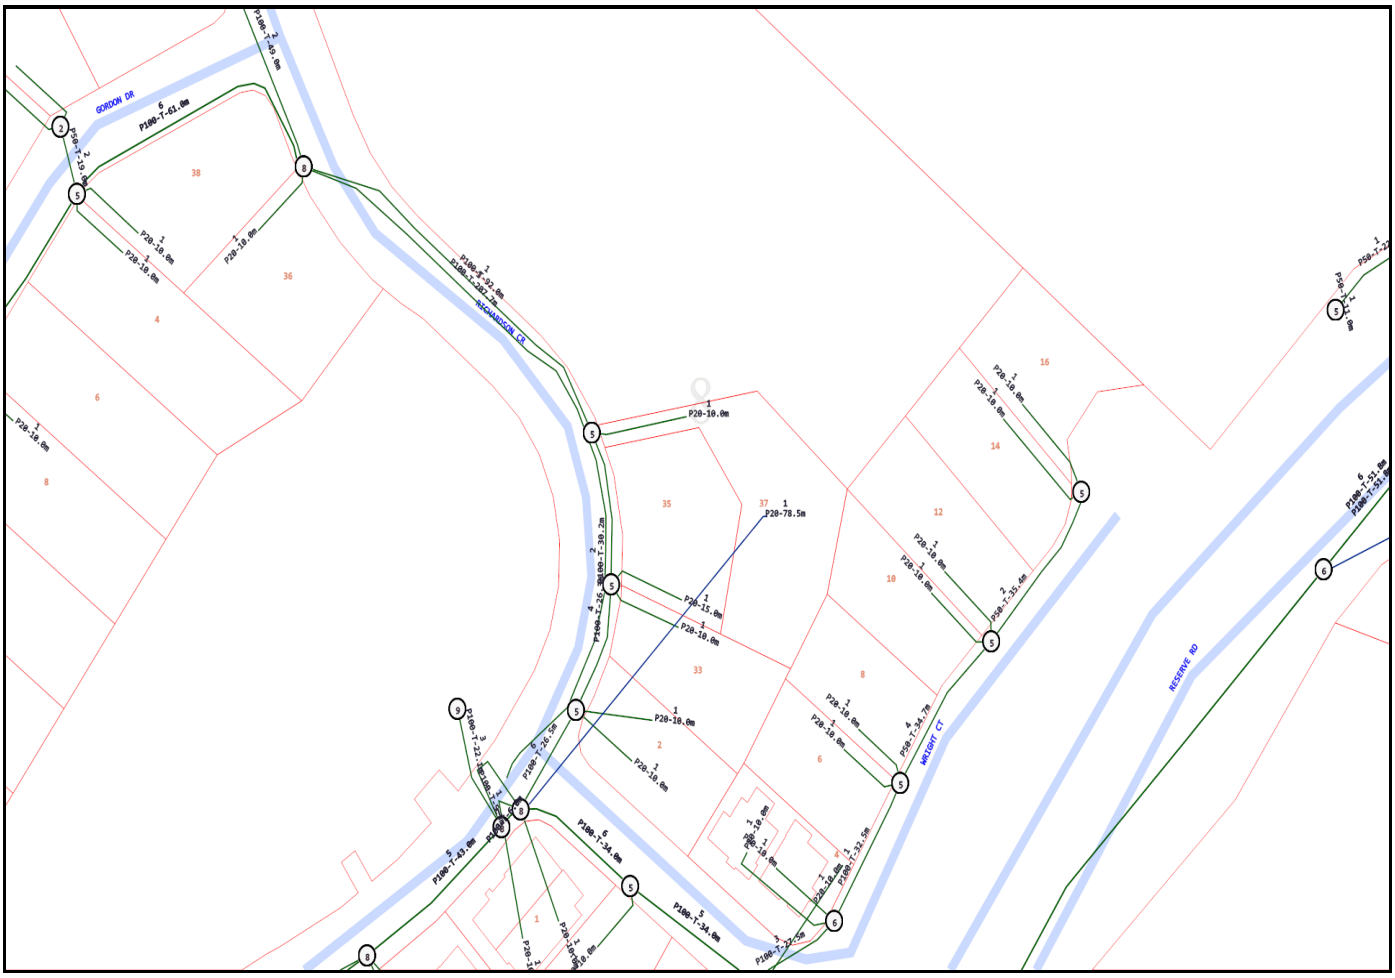
GORDON DR
ASCHAMBEAU CT
WRIGHT CT
RESERVE RD
P20-10.0m
P20-78.5m
P20-15.0m
P20-7-35.4m
P20-7-34.7m
P20-7-32.5m
P20-7-30.2m
P20-7-26.5m
P20-7-22.5m
P20-7-19.8m
P20-7-17.4m
P20-7-15.0m
P20-7-12.6m
P20-7-10.2m
P20-7-7.8m
P20-7-5.4m
P20-7-3.0m
P20-7-0.6m
P20-7-1.8m
P20-7-4.2m
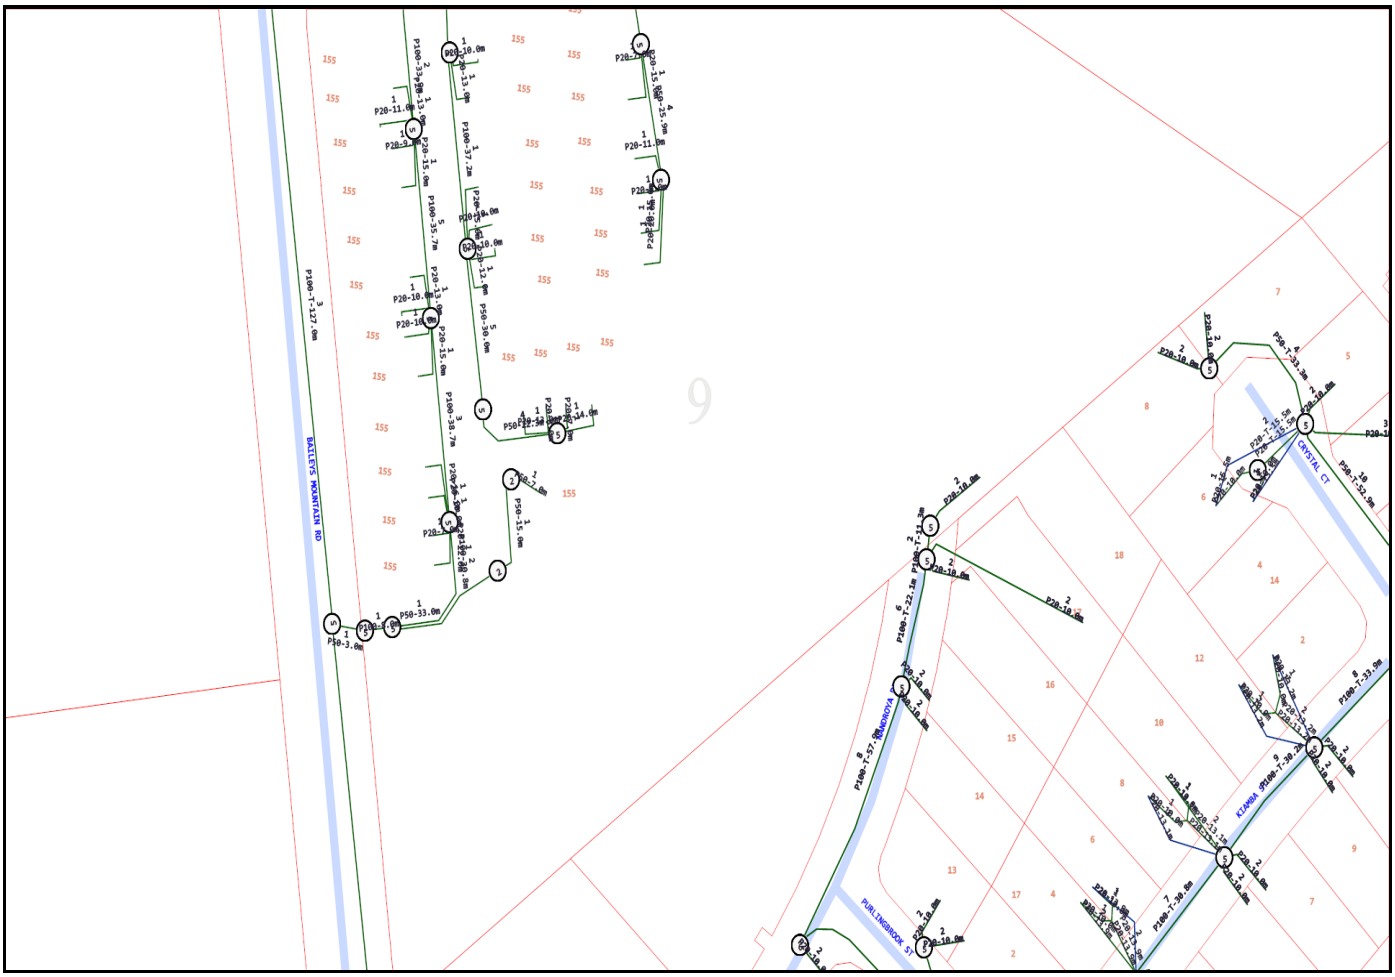
BAILEYS MOUNTAIN RD
CRYSTAL CT
KIAMBA ST
PURLINGBROOK ST

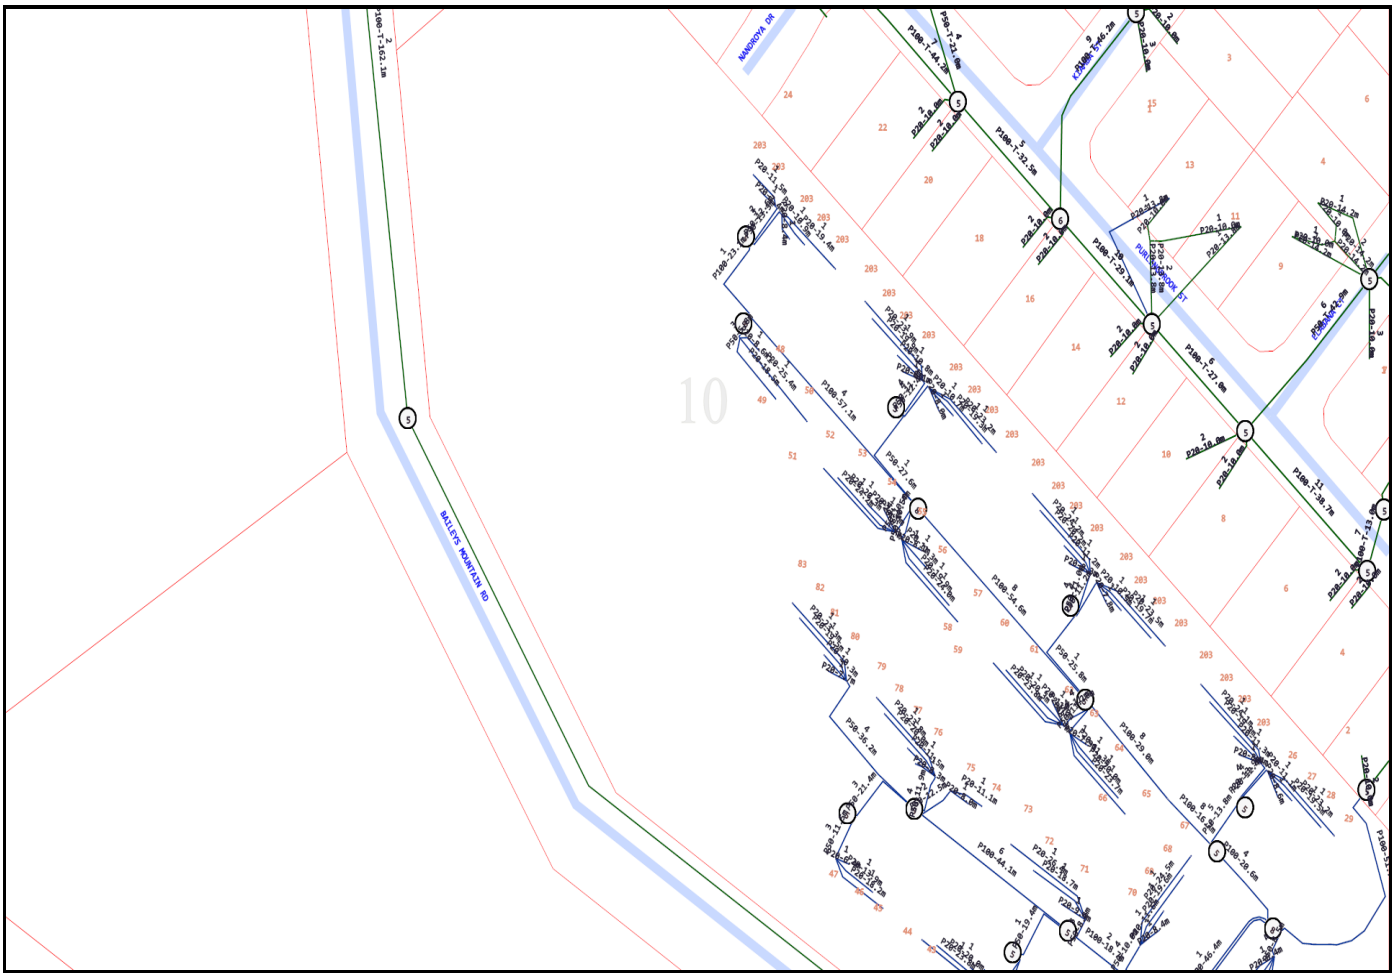
MANDRIVA DR
BALLEYS MOUNTAIN RD
PURLINGBROOK ST

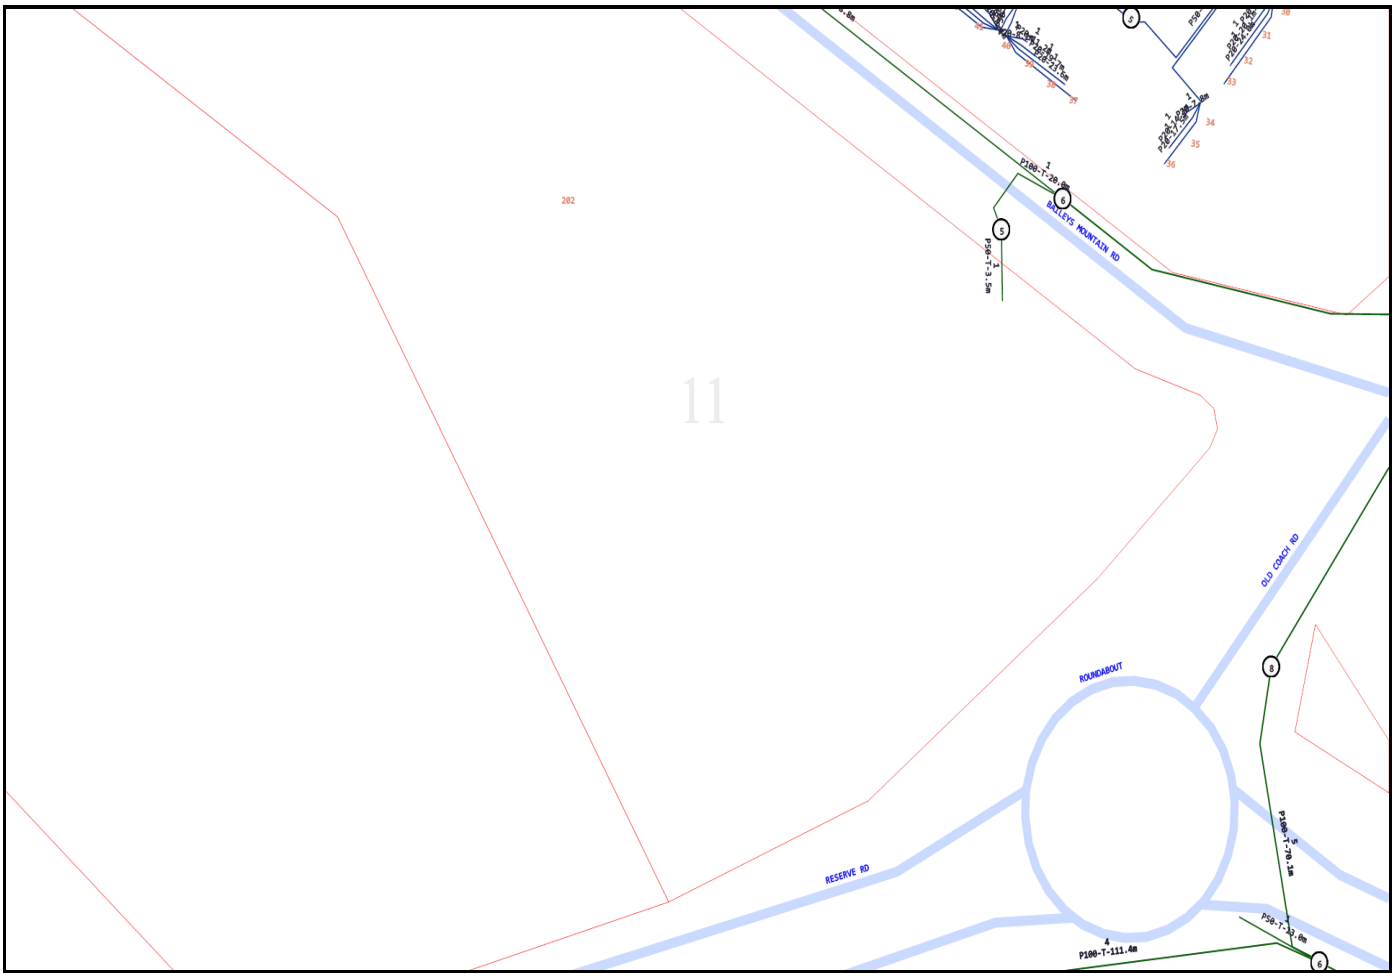
202
11
BILLEYS MOUNTAIN RD
OLD COACH RD
ROUNDABOUT
RESERVE RD
P100-T-111.4m
P50-T-3.5m
P100-T-79.1m
P50-T-33.0m

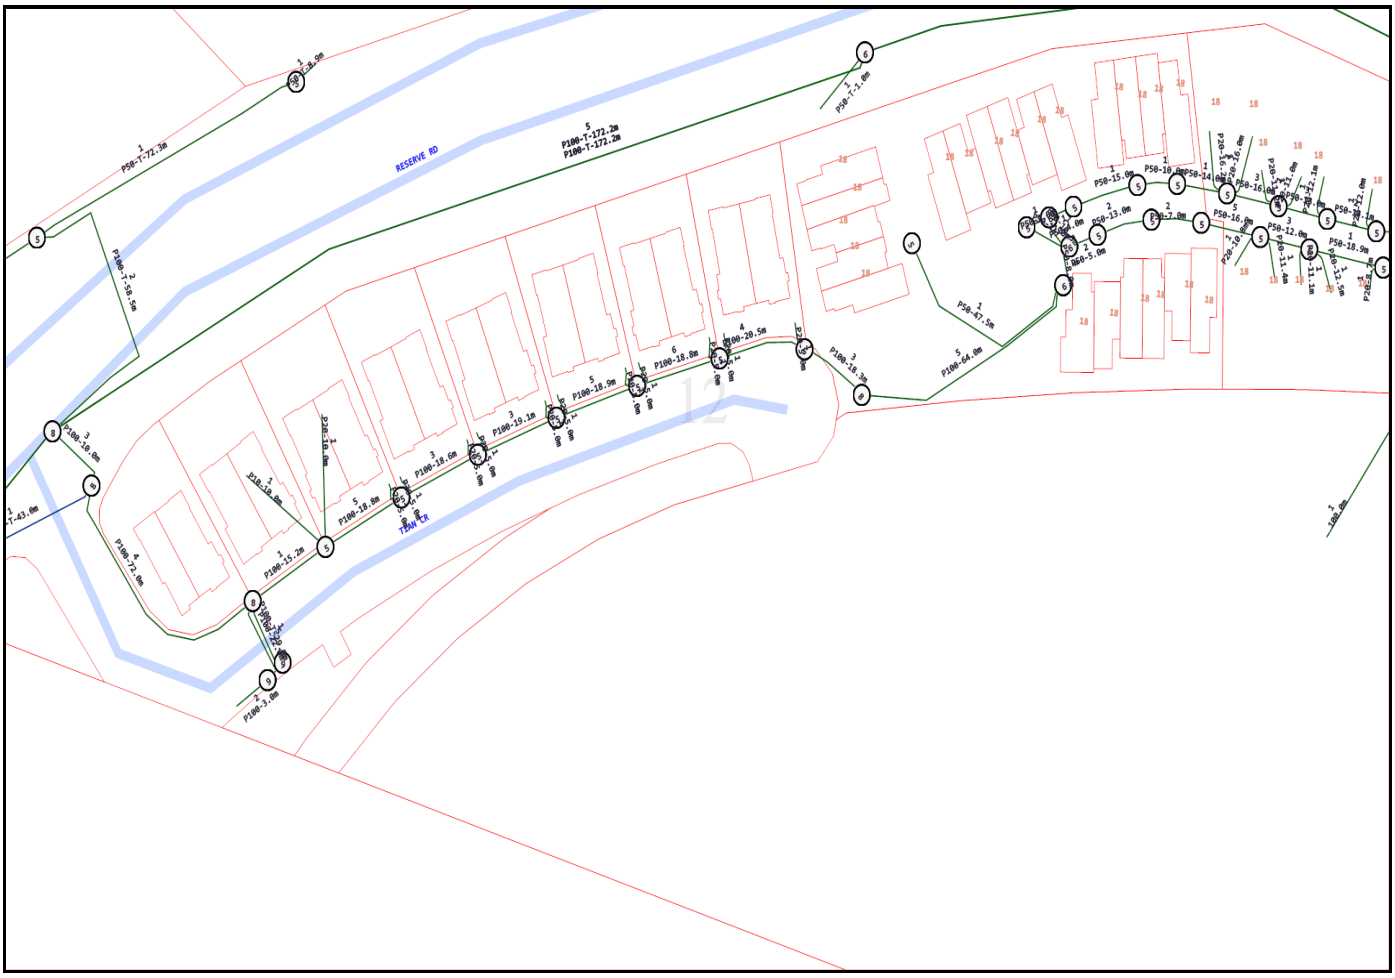

Emergency Contacts

You must immediately report any damage to the **nbn™** network that you are/become aware of. Notification may be by telephone - 1800 626 329.