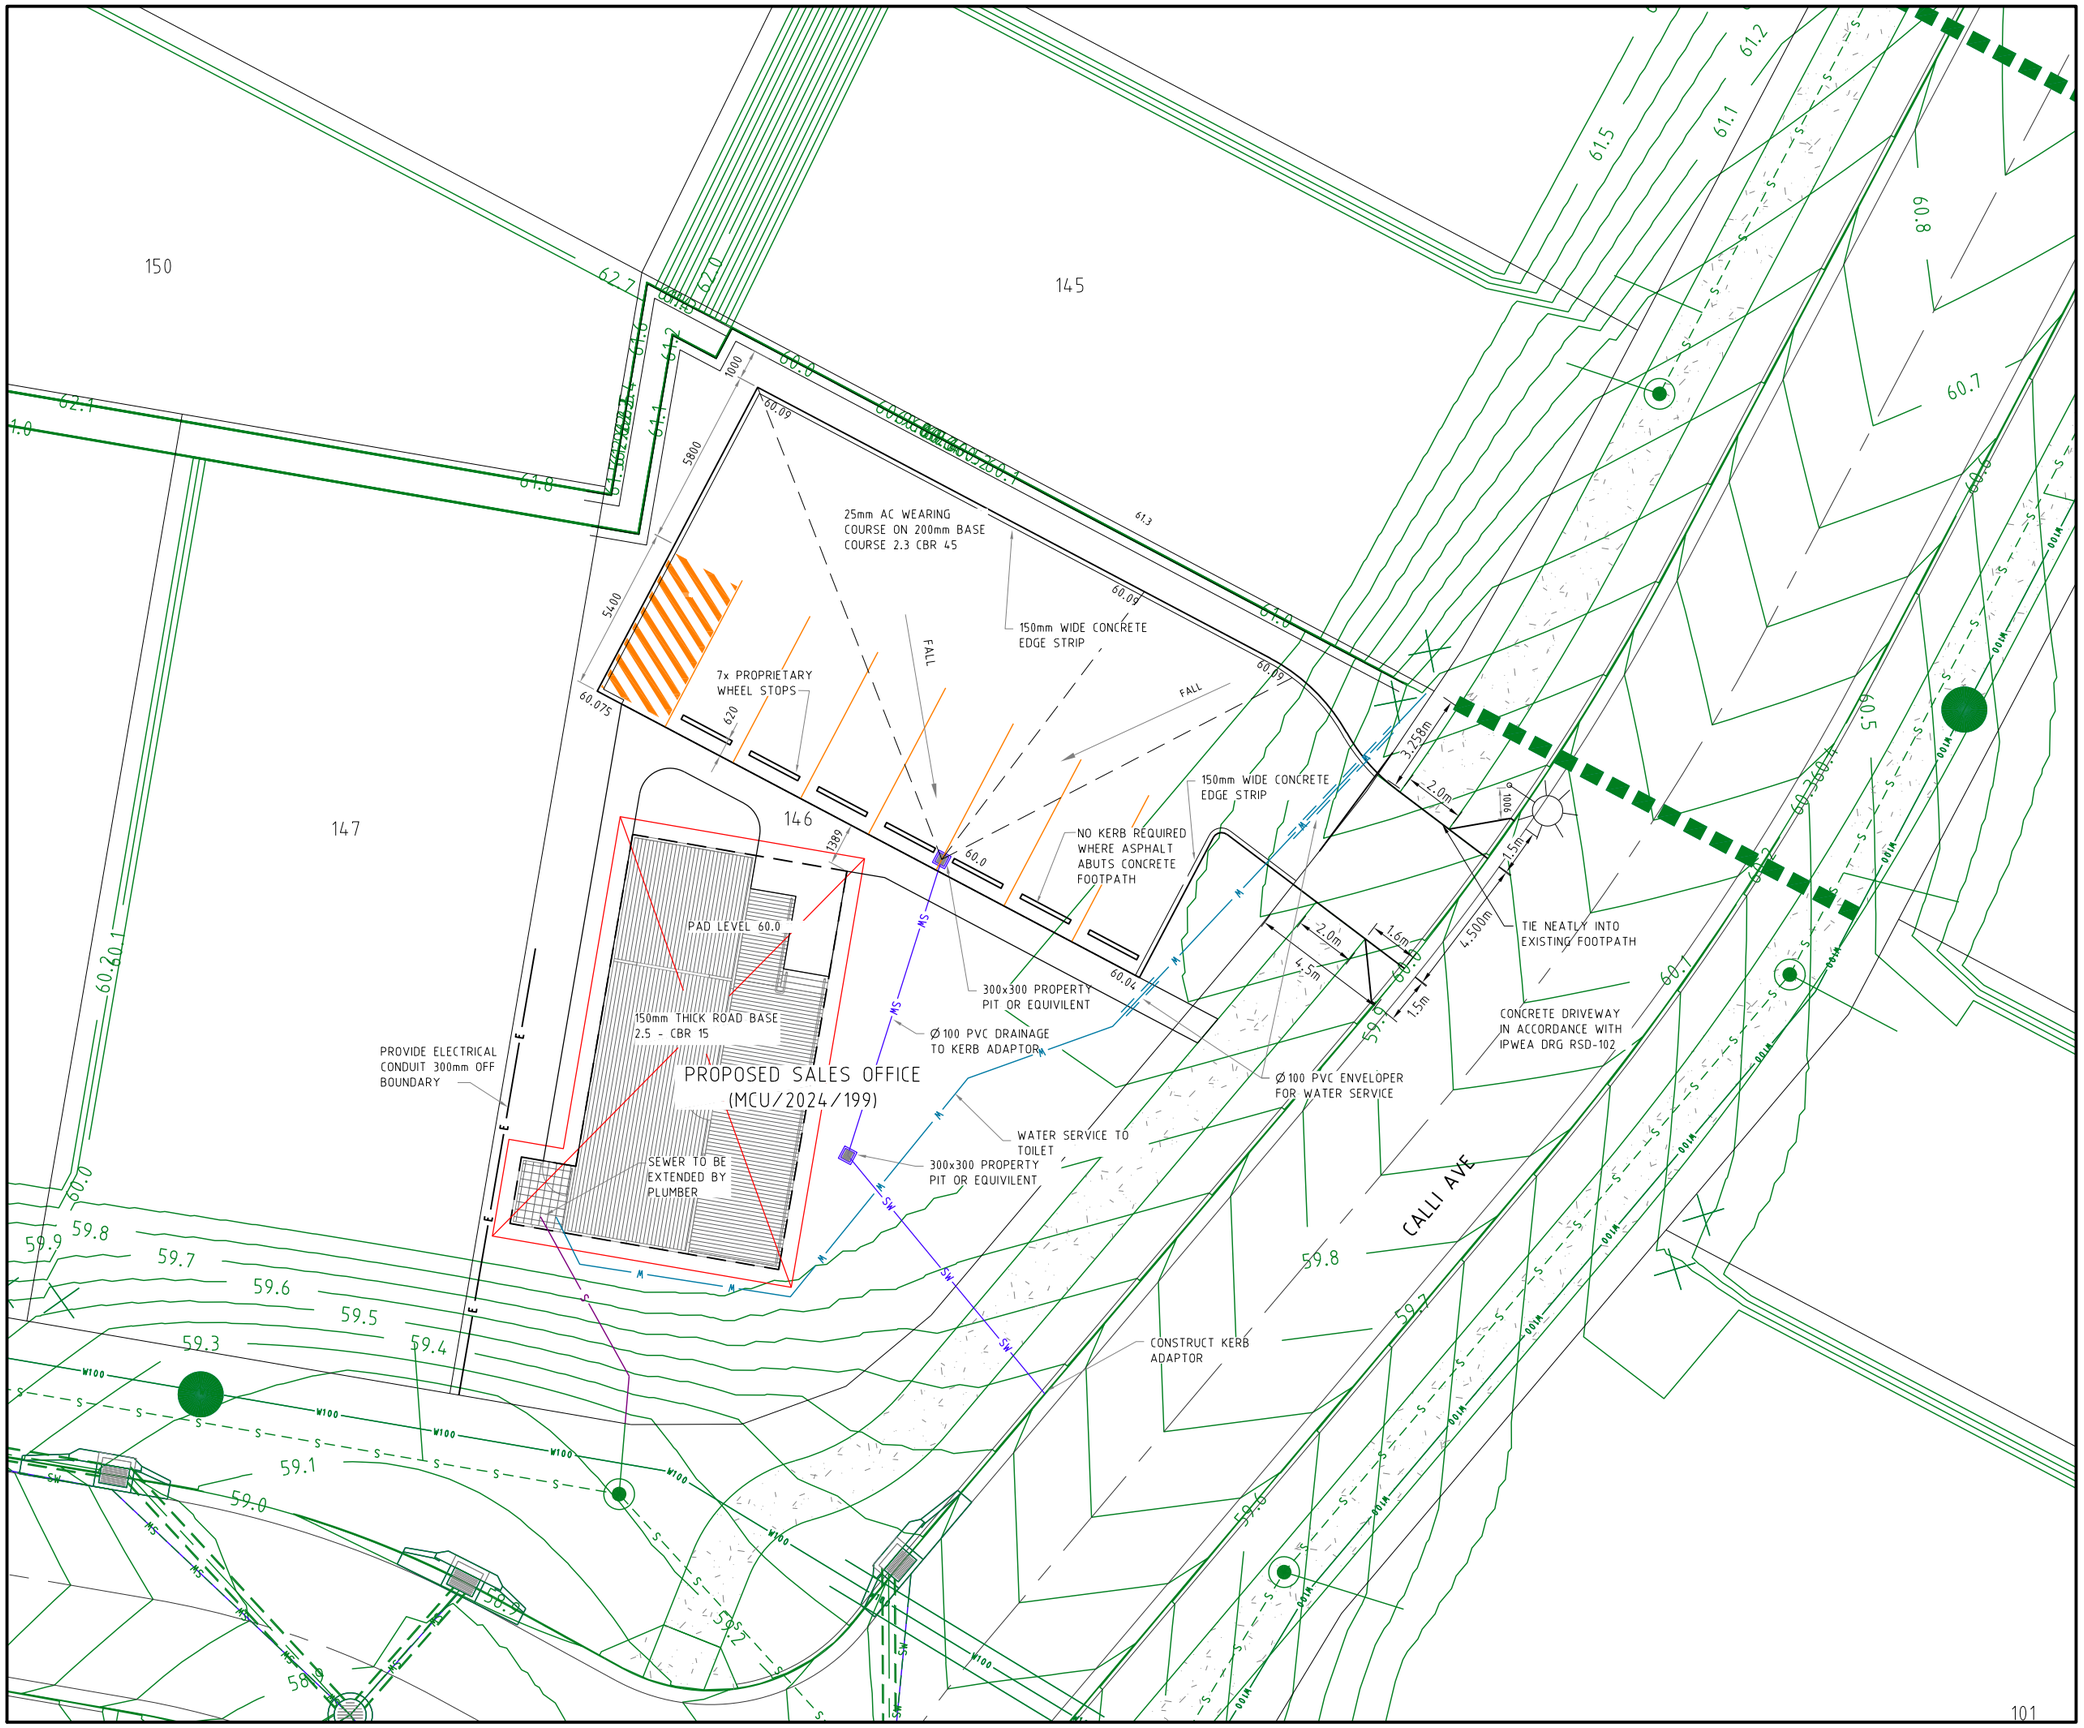

PROJECT NAME

COURTNEY DR UPPER COOMERA

SALES OFFICE
VEHICLE CROSSOVER

RP DESCRIPTION
LOT 188, 189, 190, 191 & 192 ON RP173728
COURTNEY DRIVE
LOCALITY OF UPPER COOMERA
LOCAL AUTHORITY - GOLD COAST CITY COUNCIL

CLIENT

HB Land

NORTH

0 1 2 3 4 5m
Scale 1:100 - A1 (1:200 - A3)

ISSUES	DATE	
TENDER	....	
COUNCIL	...	
CONSTRUCTION	..	

PRE	DATE	AMENDMENT
A	07-08-24	COUNCIL ISSUE

COPYRIGHT IS VESTED IN MORTONS URBAN SOLUTIONS AND WRITTEN CONSENT IS REQUIRED PRIOR TO REPRODUCTION.
COPYRIGHT MORTONS URBAN SOLUTIONS 2000 .
DO NOT SCALE FROM THIS DRAWING.

ASSOCIATED CONSULTANTS

BIOME WATER AND ENVIRONMENTAL CONSULTING

zone Planning Group

DRAWING TITLE

COURTNEY DRIVE
SALES OFFICE
VEHICLE CROSSOVER

MORTONS urbansolutions
Urban & Regional Planning
Civil Engineering
Project Coordination

MUS Pty Ltd T/As:
Mortons-Urban Solutions
ABN: 39 116 375 065

Postal Address
PO Box 2484
Southport QLD 4215

mortons@urbansolutions.net.au
www.urbansolutions.net.au
Tel 07 5571 1099
Fax 07 5571 1088

Gold Coast Office
Suite 9, 19 Short St
Southport QLD 4215

DESIGNED	RB	DRAWN	BL
APPROVED		RPEQ	4706
DATE	27-04-24		

DRAWING NUMBER	AMEND.
41901-ALL-SK018	A

F:\Autocad Client\419 - HB Land\01 - Courtney Drive\Overall\Sketch\41901-ALL-SK018.dwg, SK18, 8/08/2024 8:56:53 AM, 1:2