


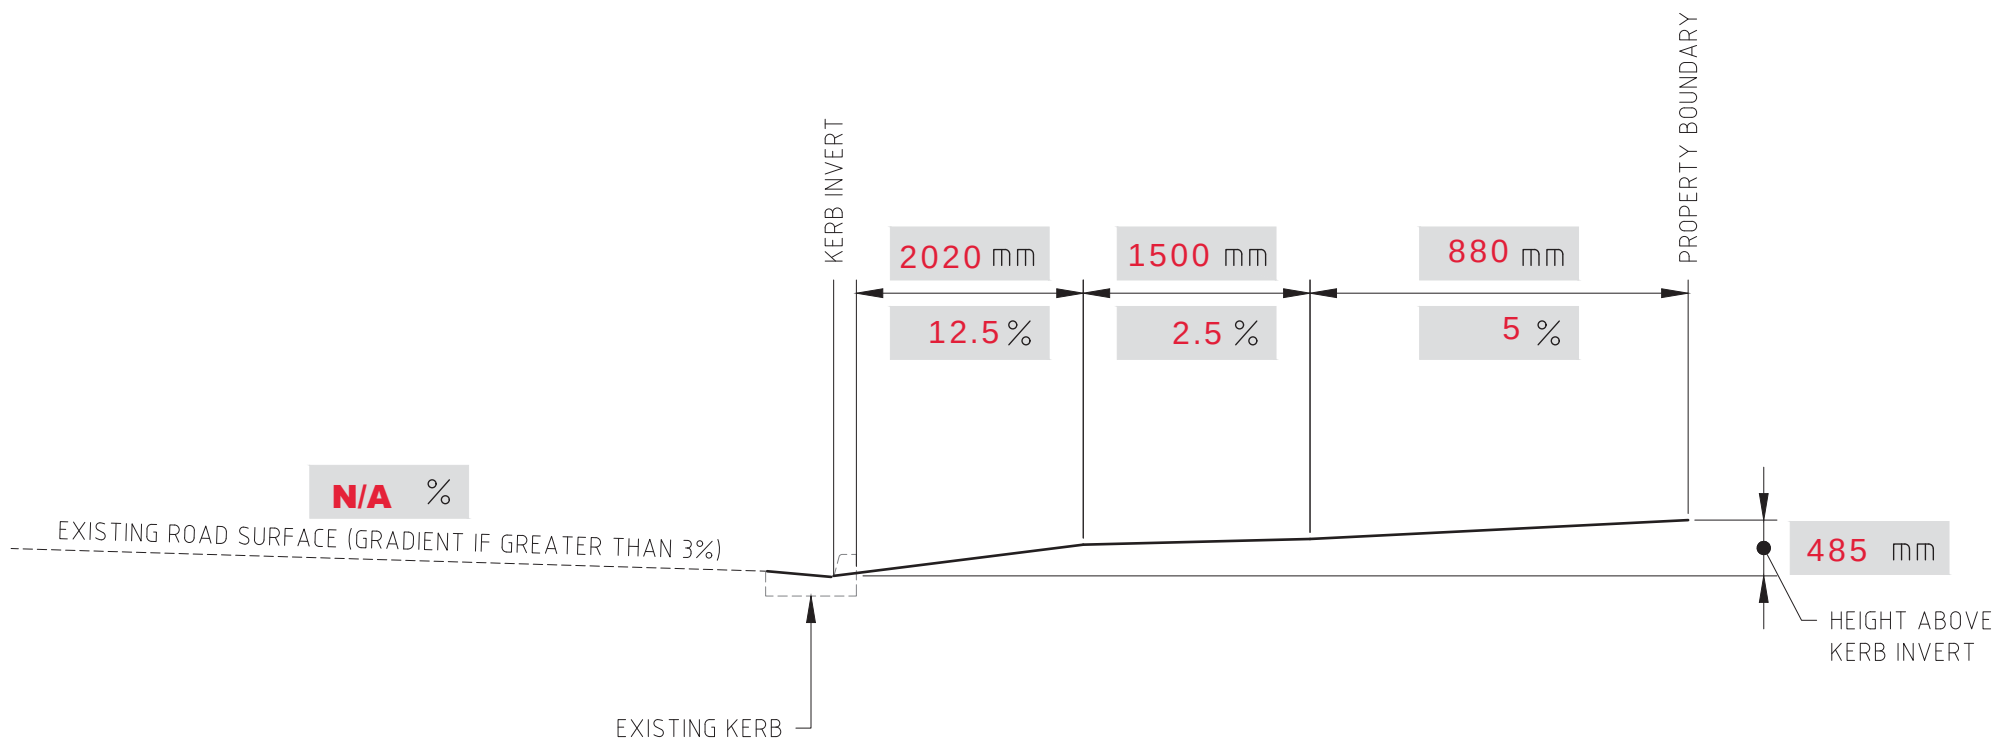

SECTION A-A

THE CROSS SECTION IS REQUIRED TO IDENTIFY IF THE DESIGN GRADIENTS OF THE PROPOSED VEHICLE CROSSOVER IS ACCEPTABLE TO THE CITY'S REQUIREMENTS.

CROSS SECTION TEMPLATE

Drawing Number: **49906548**

Date: **01/05/25**

Revision: **B**