


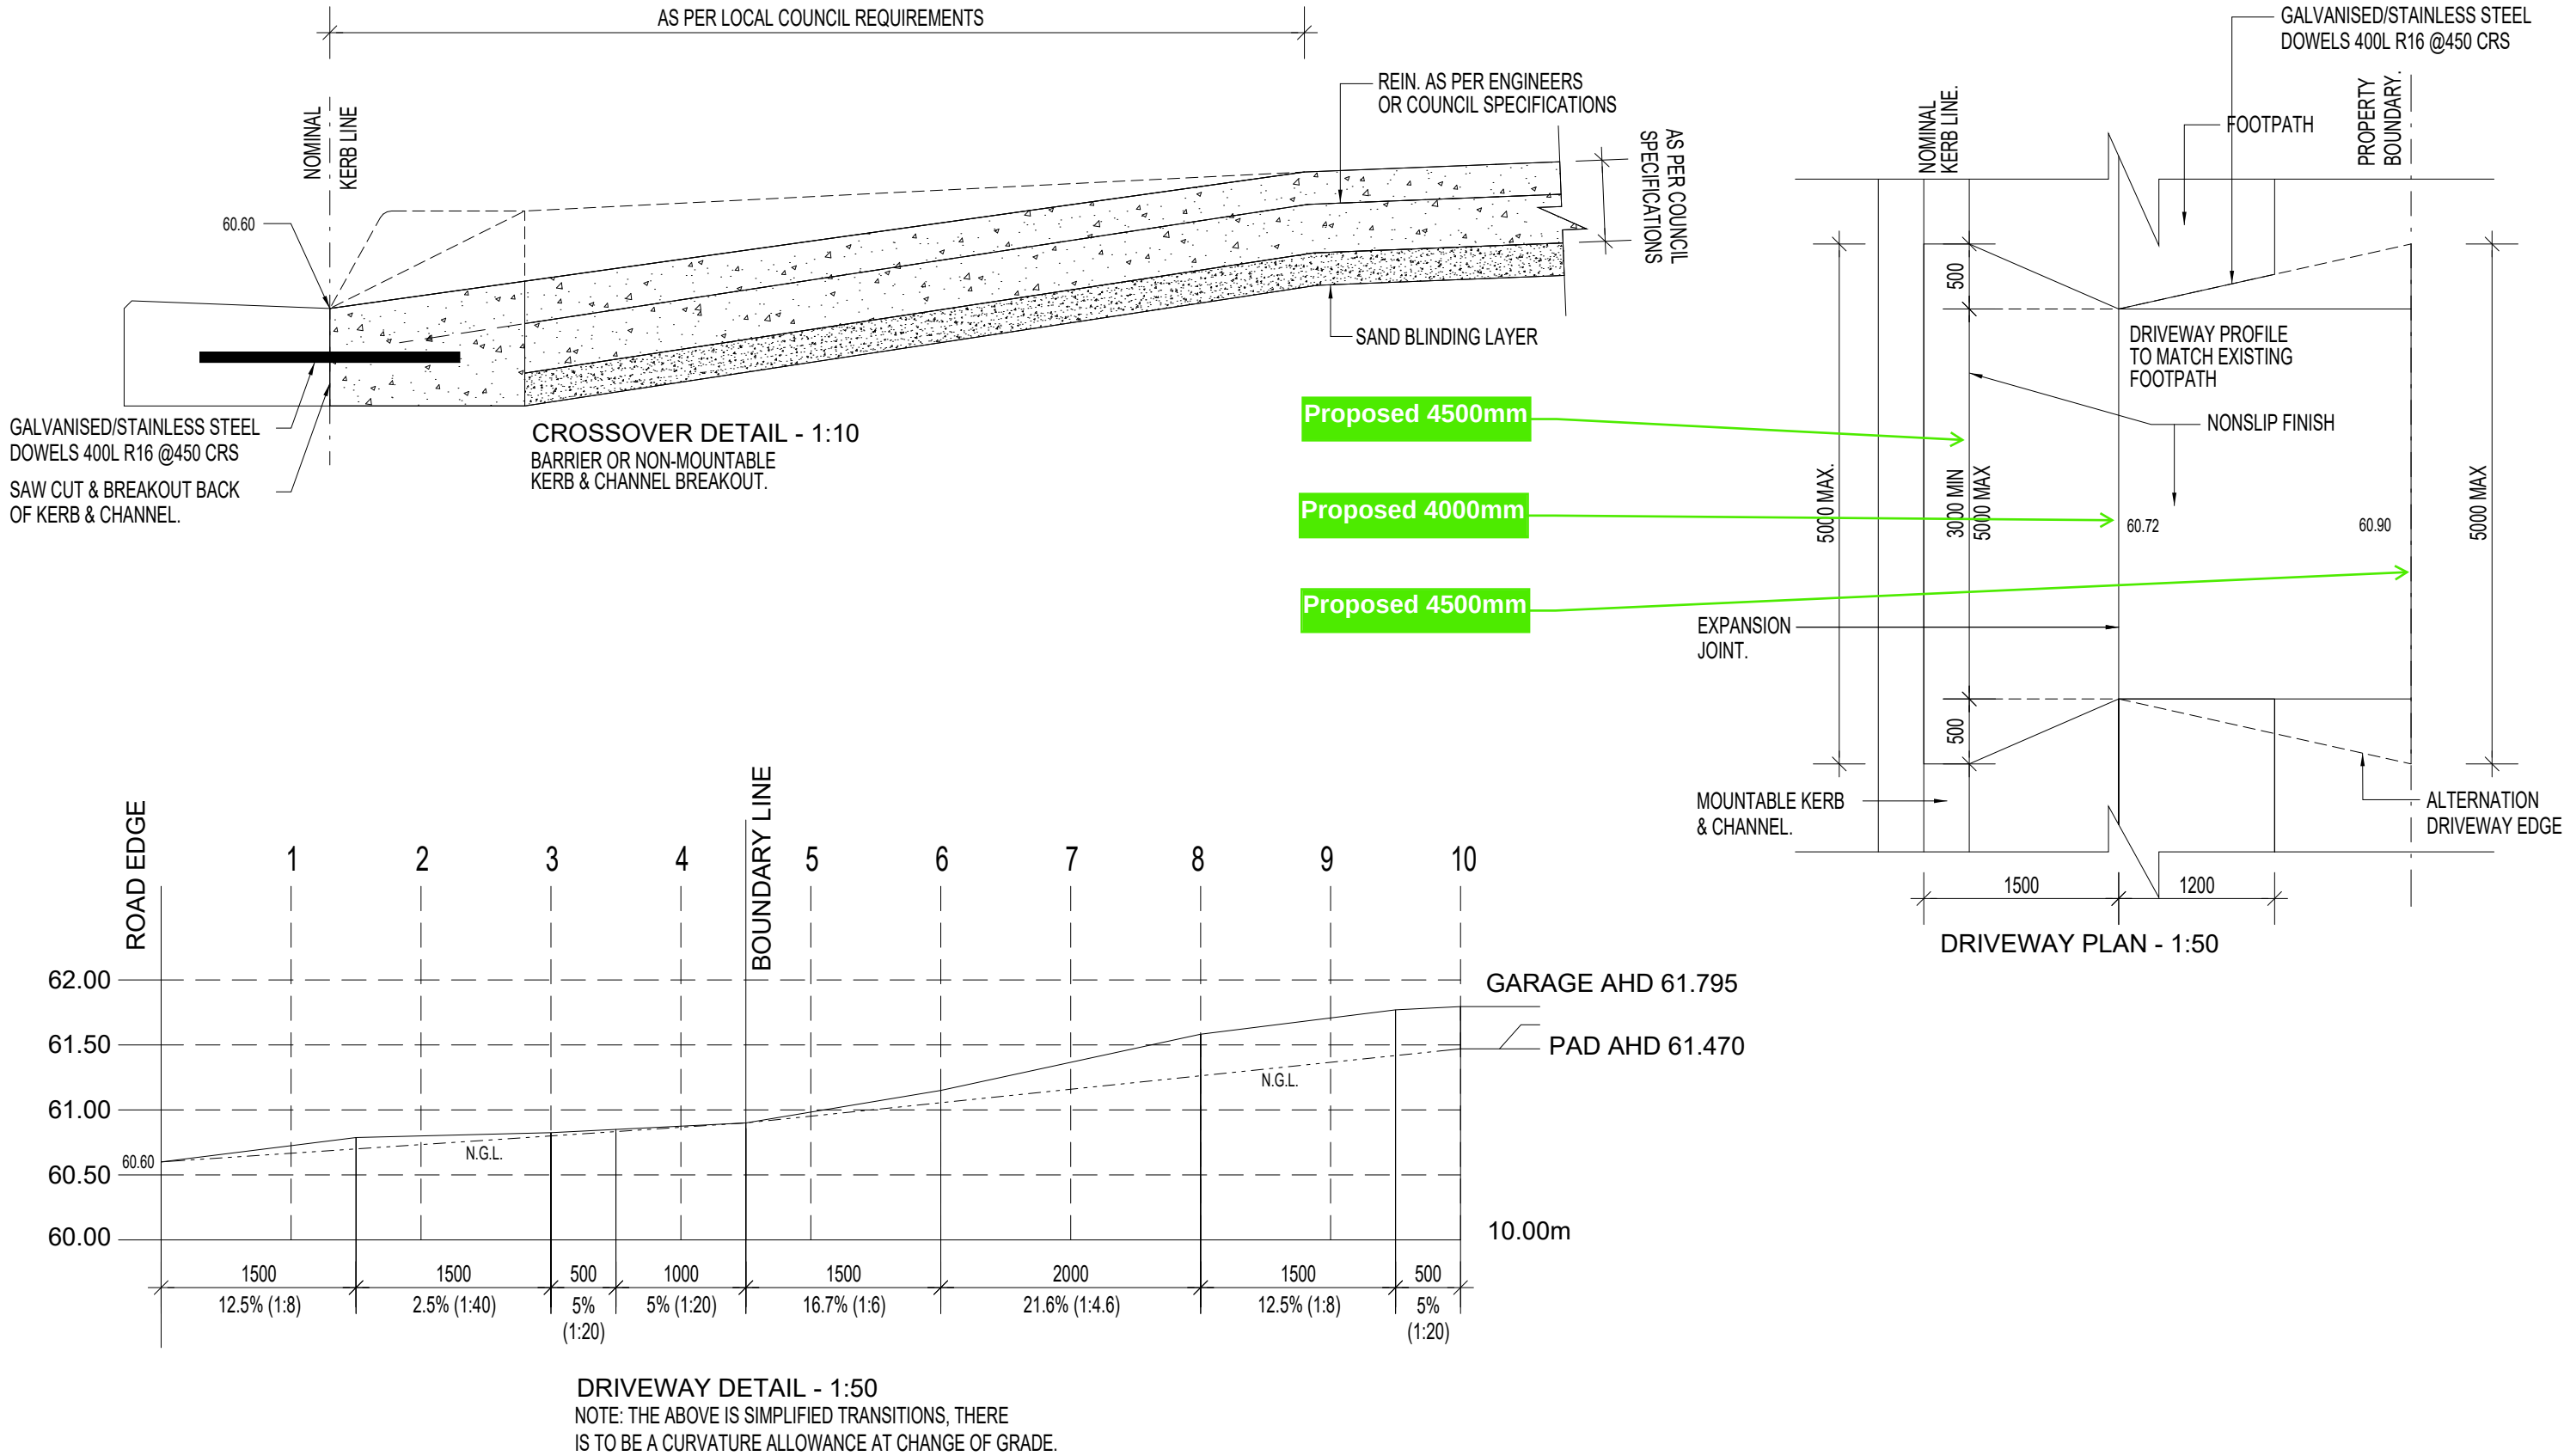

CLIENT	DESIGN
S. E. CHARLES & M. VAN OOSTRUM	ATLANTA 380Q
ADDRESS	FACADE
LOT 104 CALLI AVENUE UPPER COOMERA QUEENSLAND 4209	MODERN
	PLAN
	DRIVEWAY LAYOUT

FINAL SIGNED COPY

I / WE ACCEPT THAT THESE PLANS ARE THE FINAL WORKING DRAWINGS THAT SUPERSEDED PRELIM PLANS & I / WE HAVE CHECKED THAT ANY ALTERATIONS OR ADDITIONS ARE SHOWN IN THESE PLANS ALSO FORM PART OF OUR CONTRACT BETWEEN THE PROPRIETOR & CORAL HOMES.

Proprietor Signature: *S. E. Charles*

Builders Signature: *Emilio Hues*

CORAL HOMES

CORAL HOMES PTY LTD. THE COPYRIGHT IN THIS SET OF DRAWINGS IS OWNED BY OR LICENSED TO CORAL HOMES PTY LTD AND MAY NOT BE REPRODUCED, COPIED OR DEALT WITH IN ANY MANNER WHICH INFRINGES THE EXCLUSIVE RIGHTS OF CORAL HOMES PTY LTD AS PRESCRIBED BY THE COPYRIGHT ACT 1968, WITHOUT THE EXPRESS WRITTEN AUTHORISATION OF CORAL HOMES PTY LTD.

QBC 50792/1014053 OFT 62084C
© CORALHOMES PTY. LTD. ALL RIGHTS RESERVED.

REV:	CONS VO8
DATE:	25/02/2025
REF:	42754
SCALE:	1 : 100
SHEET NUMBER:	03 of 22