



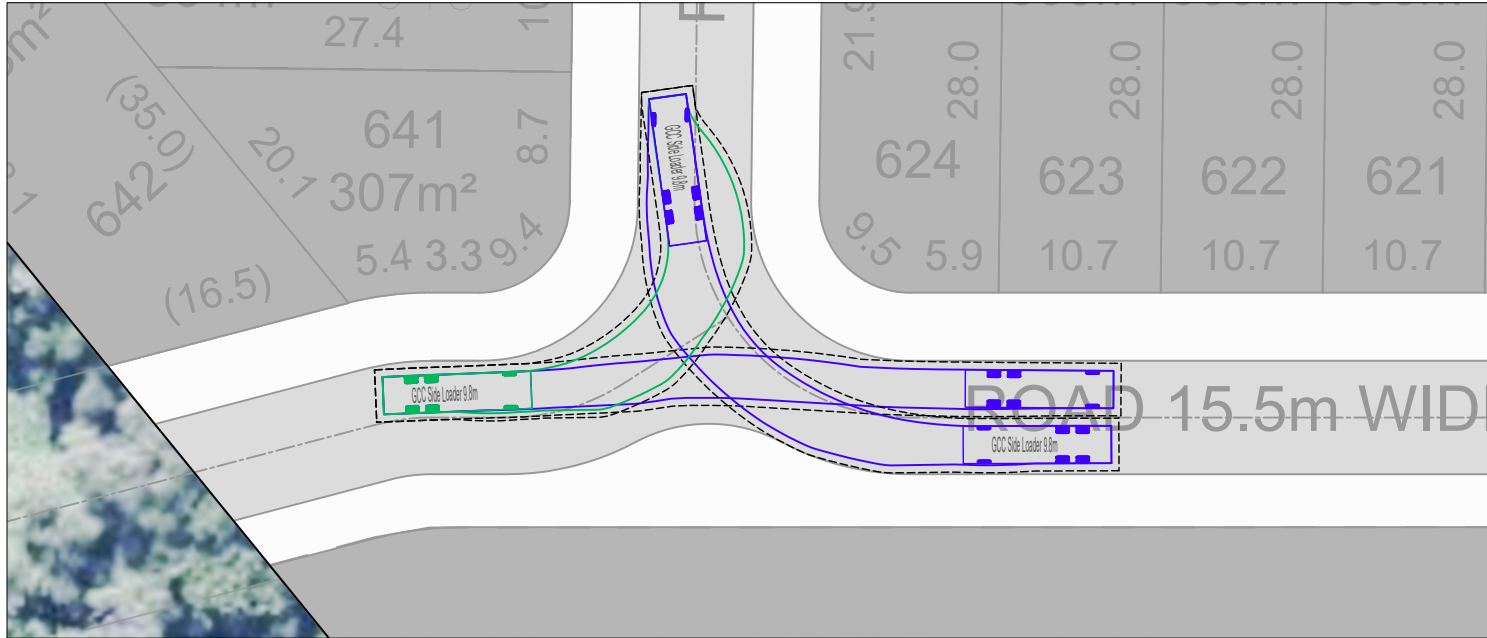

RCV CIRCULATION - COURTNEY DR. TURNAROUND

SCALE 1:500

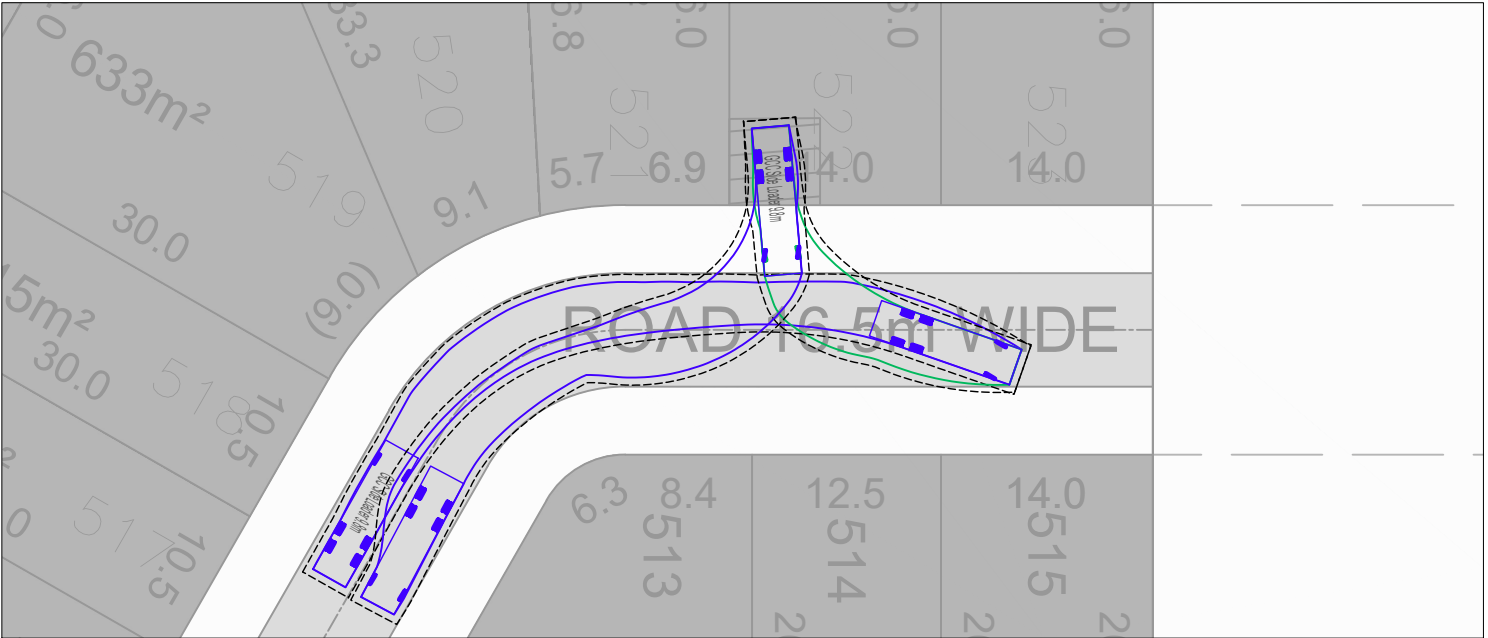

RCV CIRCULATION - BMR INTERNAL ROAD TURNAROUND


SCALE 1:500

D.S. Watkins
DARRYL WATKINS
APPROVED 10 Nov 2025

ASSOCIATE
DIRECTOR
RPEQ 23854


**PRELIMINARY
ADVICE ONLY**
27 June 2025

VEHICLE PROFILES

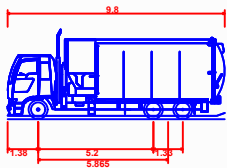

GCC Side Loader 9.8m
Overall Length 9.800m
Overall Width 2.472m
Overall Body Height 4.060m
Min Body Ground Clearance 0.150m
Track Width 2.472m
Lock-to-lock time 6.00s
Kerb to Kerb Turning Radius 10.500m

B	10-11-25	ORIGINAL ISSUE	1A	DW	DW
A	27-06-24	ORIGINAL ISSUE	1A	DW	DW
REV.	DATE	AMENDMENT DESCRIPTION	DRAWN	CHECKED	APPROVED

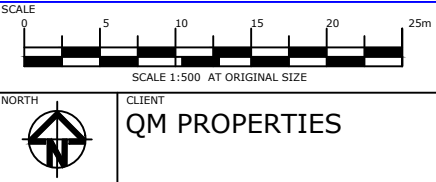



Colliers International Engineering & Design (TTMC) Pty Ltd
ABN 65 010 868 621
LEVEL 8, 369 Ann Street, BRISBANE QLD 4000
P.O. BOX 12015, BRISBANE QLD 4003
T: (07) 3327 9500 F: (07) 3327 9501
E: aus.tt.edsubmissions@colliers.com W: www.colliers.com.au

CLIENT
QM PROPERTIES

PROJECT 41-53 COURTNEY DRIVE - UPPER COOMERA	PROJECT NUMBER 24BRT0559	ORIGINAL SIZE A3
DRAWING TITLE SWEPT PATH ASSESSMENT GOLD COAST COUNCIL RCV - TURNAROUND AREAS	DRAWING NUMBER 24BRT0559-18	REVISION B
	DATE 10 Nov 2025	SHEET 1 OF 1