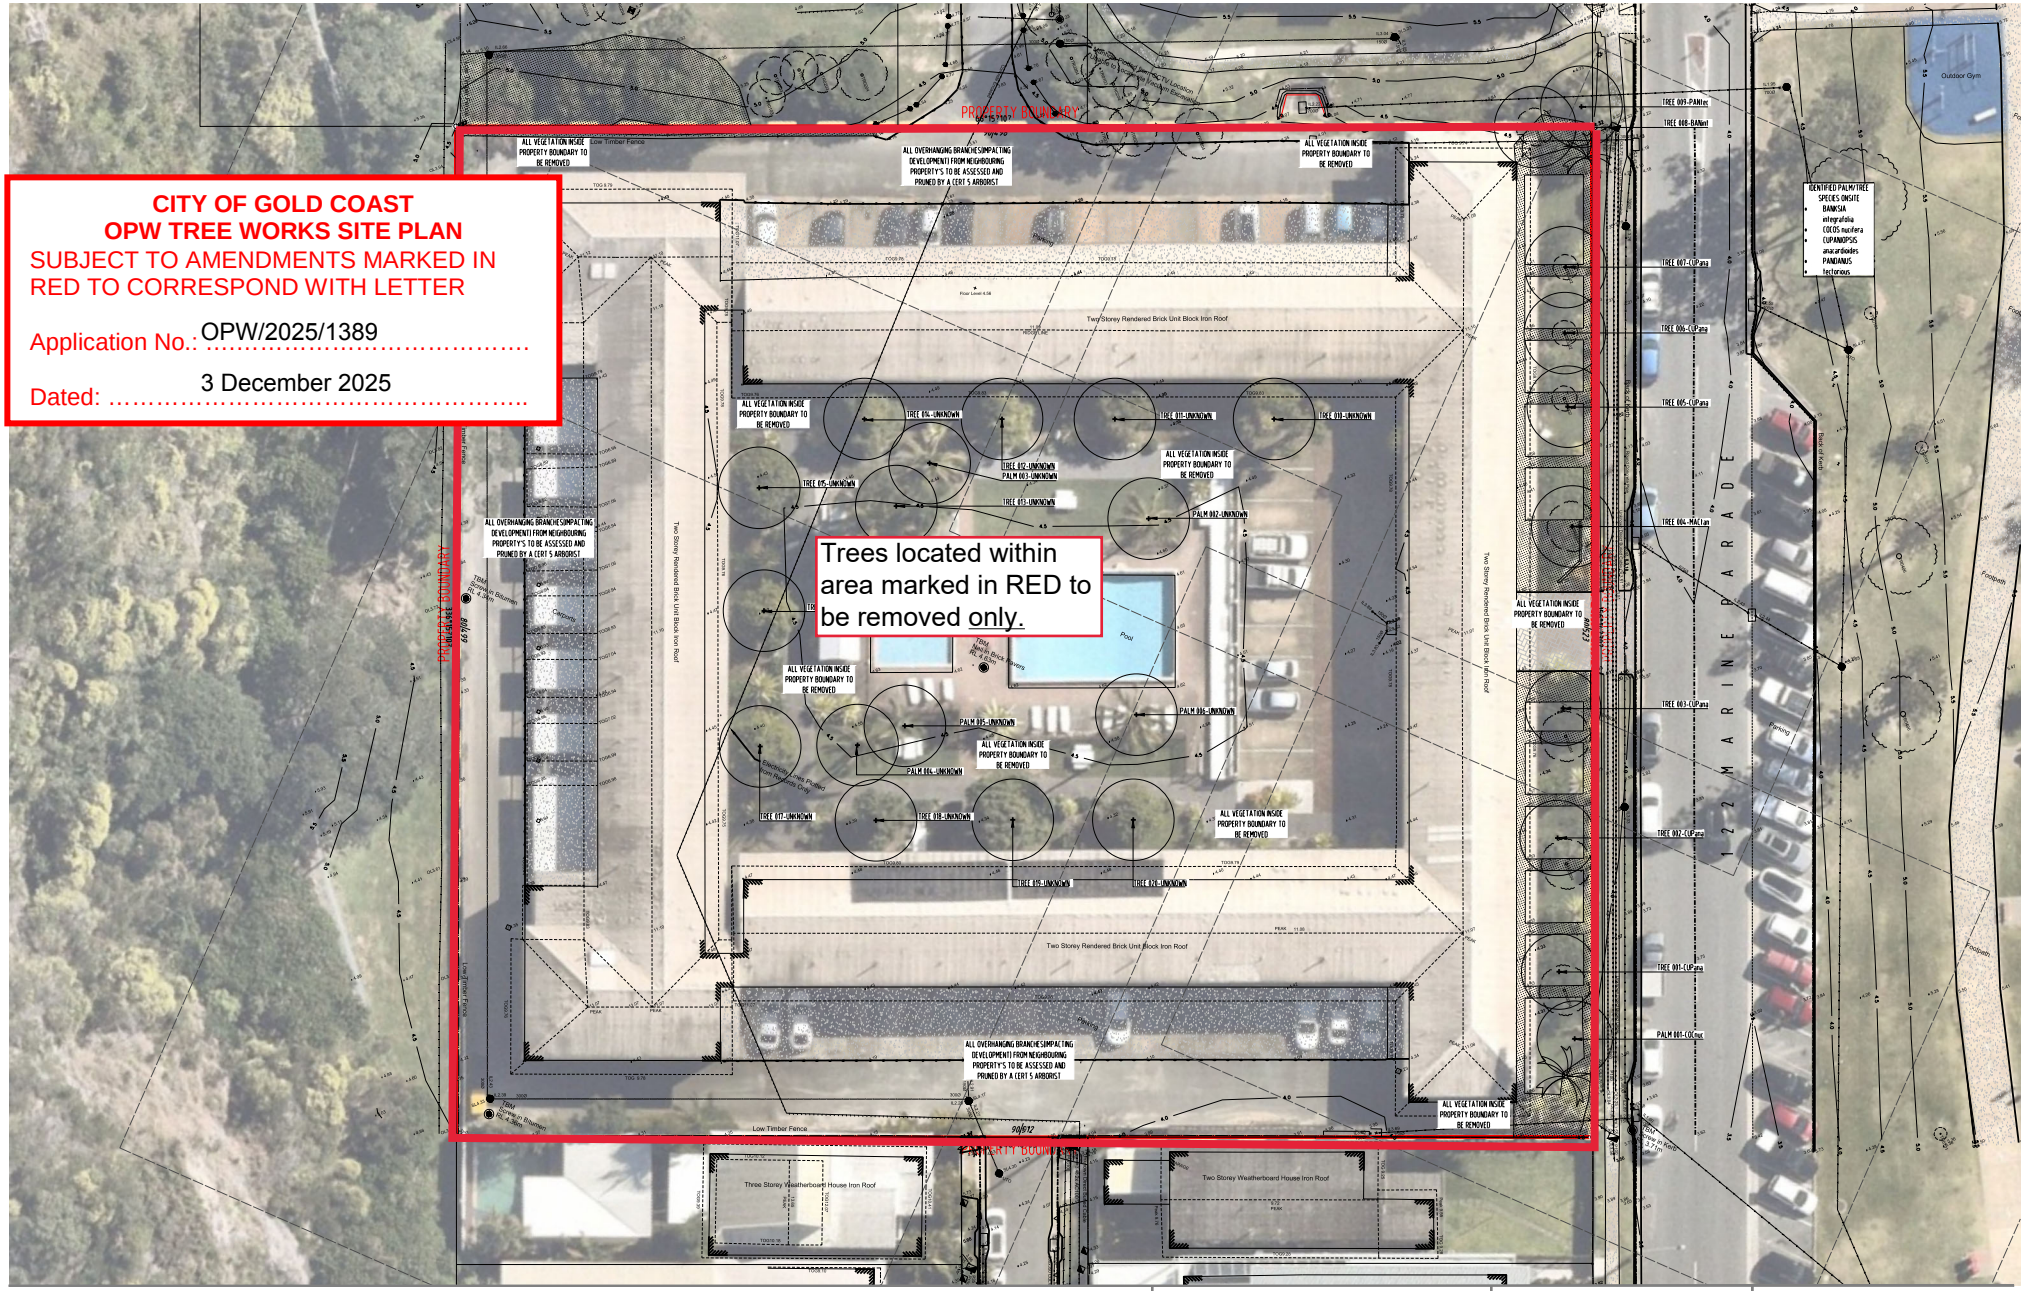


A: 15 Christine Avenue Miami, Gold Coast 4220
P: 07 5654 5198
W: ldgla.com.au

DIMENSIONS ARE SUBJECT TO SITE MEASUREMENT & VERIFICATION
DO NOT SCALE OF THIS DRAWING

NOT FOR CONSTRUCTION

Issue	Date	Details	Approved
A	20.11.25	FOR APPROVAL	TS


Client:

Project:
122 MARINE PARADE
MIAMI 4220

Designed by:	Drawn by:	Checked:
AH	AH	TS

Title:
TREE REMOVAL PLAN

Job No.:	Drawing No.:	Issue:
LA2411301	910	A

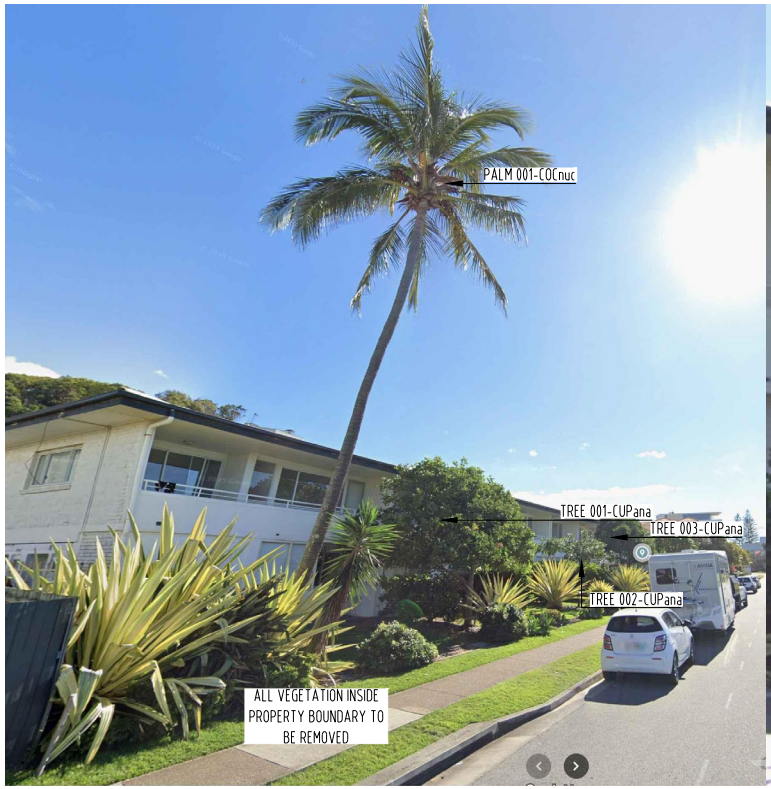



A: 15 Christine Avenue Miami, Gold Coast 4220

P: 07 5654 5198

W: ldgla.com.au

DIMENSIONS ARE SUBJECT TO SITE MEASUREMENT & VERIFICATION
DO NOT SCALE OF THIS DRAWING

NOT FOR CONSTRUCTION

Issue	Date	Details	Approved
A	20.11.25	FOR APPROVAL	TS

Client:

Project:
122 MARINE PARADE
MIAMI 4220

Designed by:	Drawn by:	Checked:
AH	AH	TS

Title:
TREE REMOVAL PLAN

Job No.:	Drawing No.:	Issue:
LA2411301	911	A