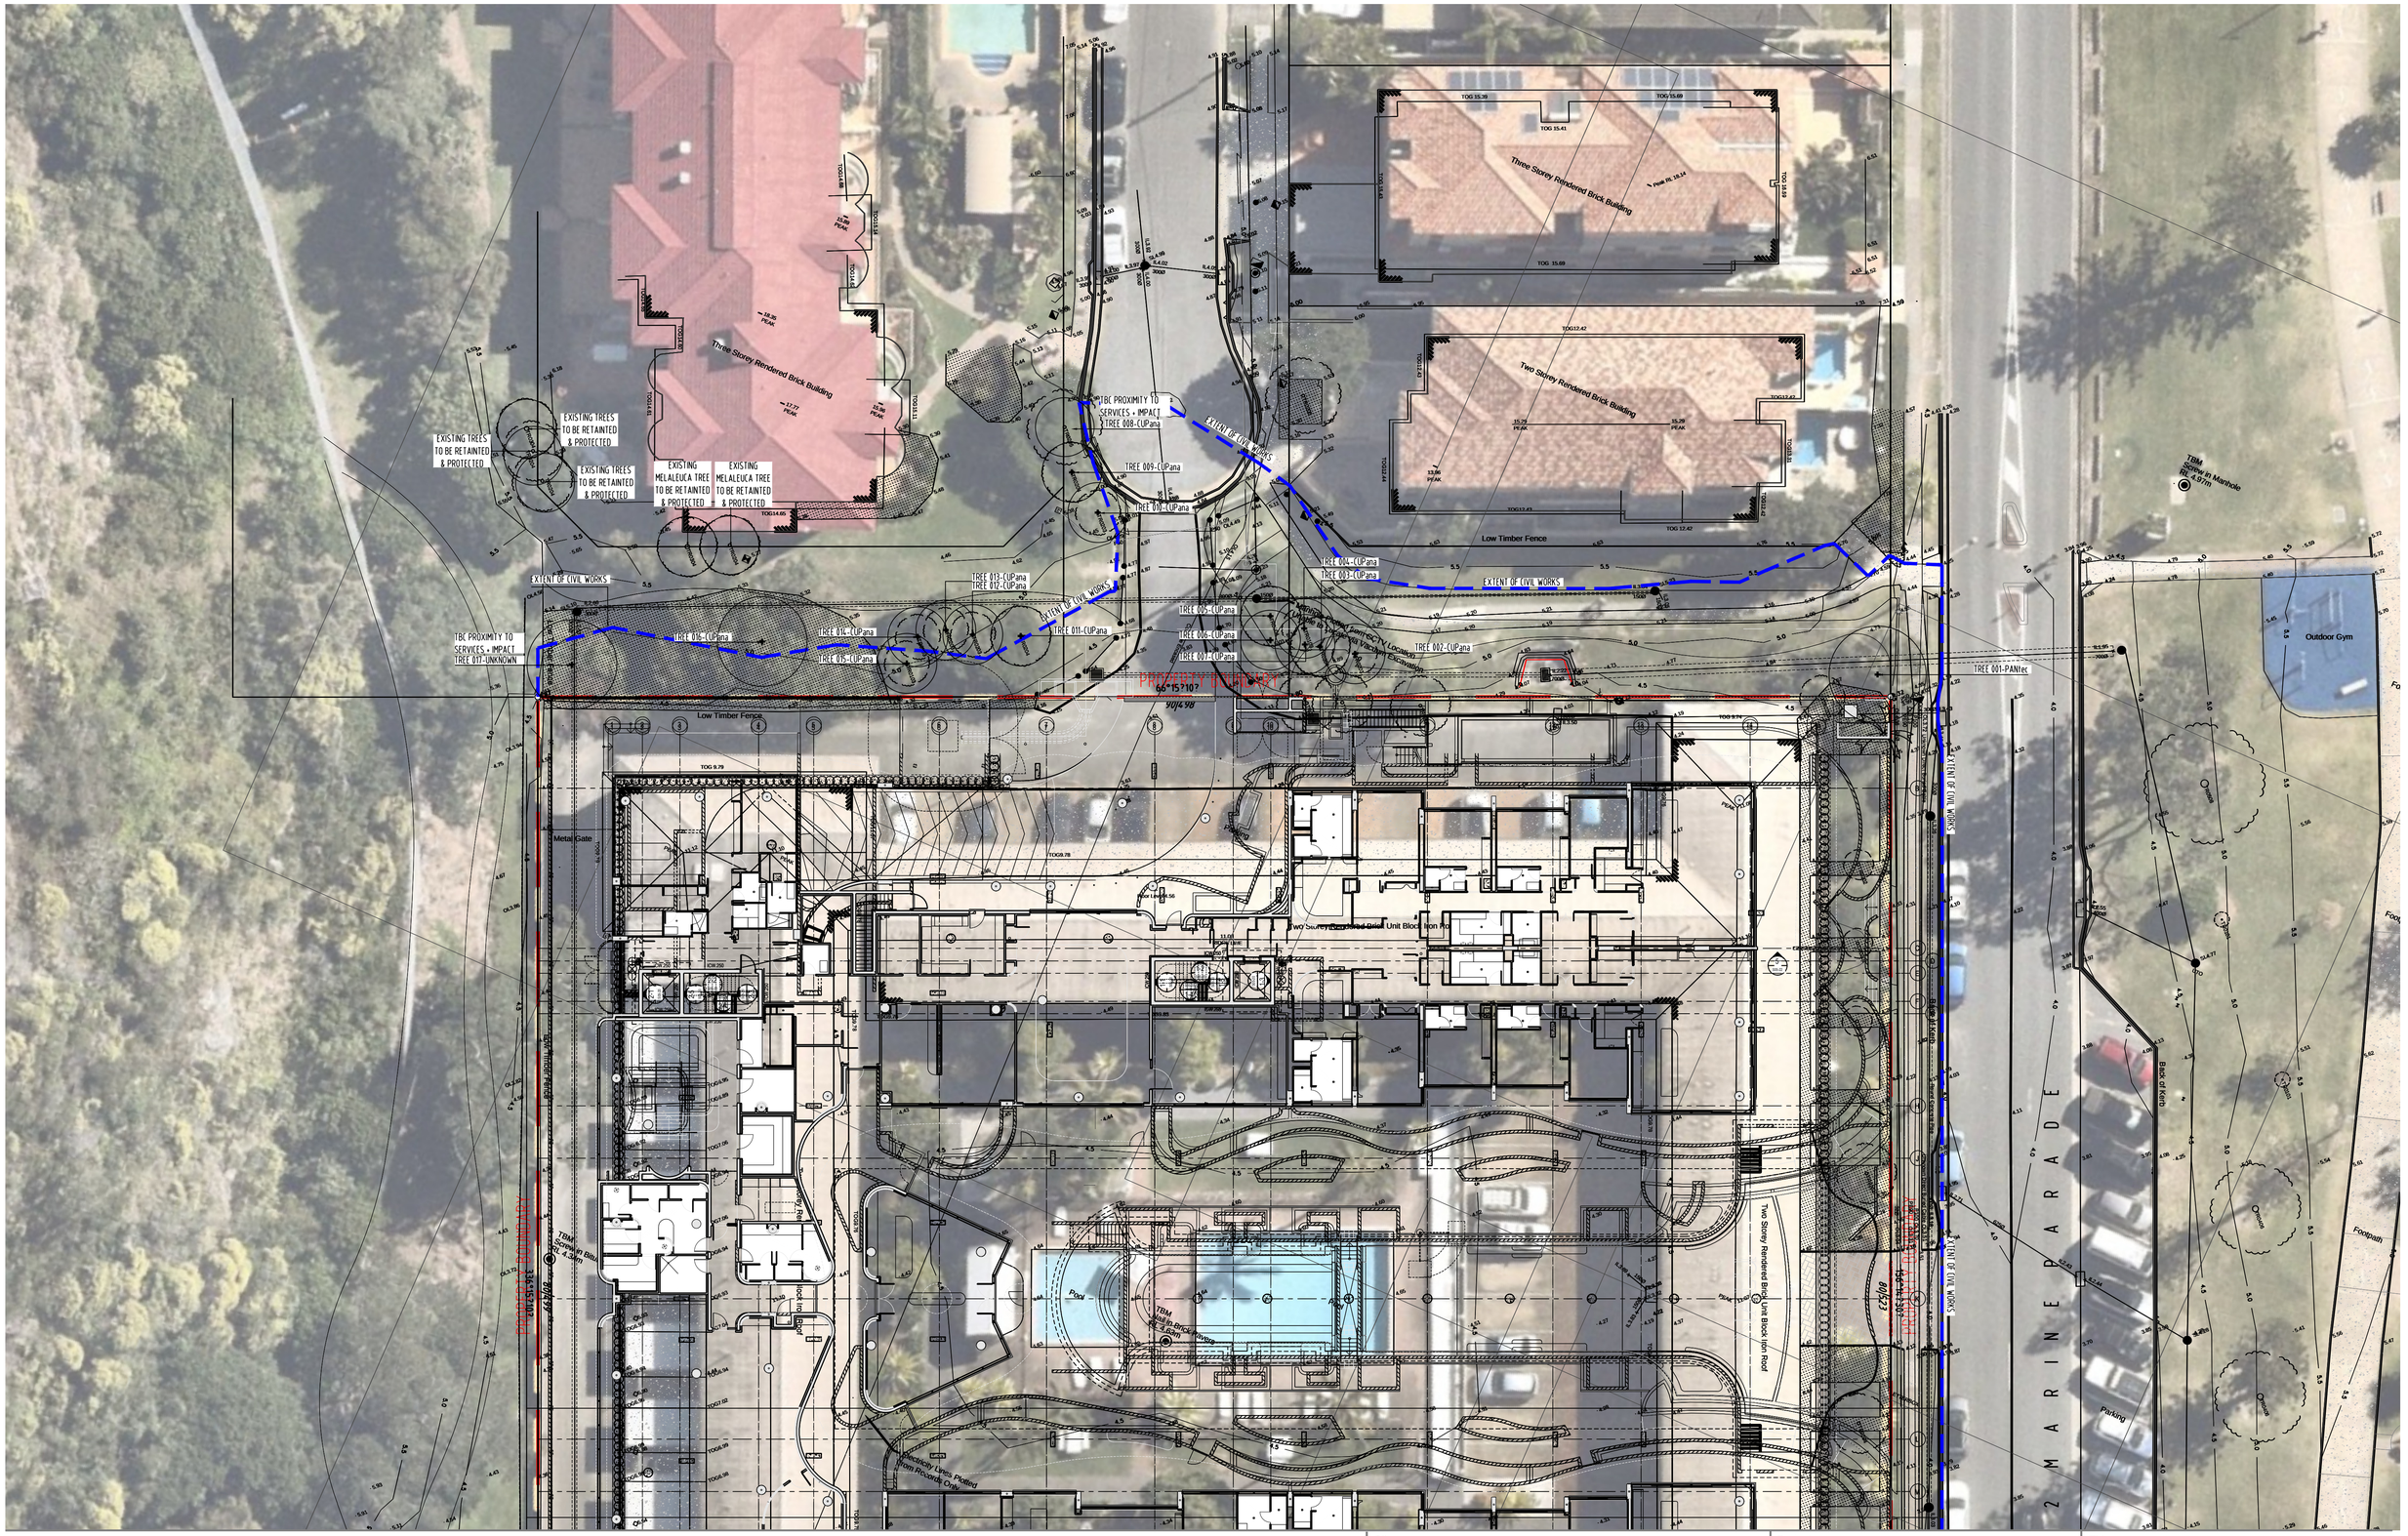


A: 15 Christine Avenue Miami, Gold Coast 4220

P: 07 5654 5198

W: ldgla.com.au

DIMENSIONS ARE SUBJECT TO SITE MEASUREMENT & VERIFICATION
DO NOT SCALE OF THIS DRAWING

NOT FOR CONSTRUCTION

Issue	Date	Details	Approved
A	18.03.26	FOR APPROVAL	TS

Client:

Project:
122 MARINE PARADE
MIAMI 4220

Title:
TREE REMOVAL PLAN
(PUBLIC)

Designed by:	Drawn by:	Checked:	Job No.:	Drawing No.:	Issue:
AH	AH	TS	LA2411301	912	A







A: 15 Christine Avenue Miami, Gold Coast 4220

P: 07 5654 5198

W: ldgla.com.au

DIMENSIONS ARE SUBJECT TO SITE MEASUREMENT & VERIFICATION
DO NOT SCALE OF THIS DRAWING

NOT FOR CONSTRUCTION

Issue	Date	Details	Approved
A	18.03.26	FOR APPROVAL	TS

Client:

Project:
122 MARINE PARADE
MIAMI 4220

Designed by:	Drawn by:	Checked:
AH	AH	TS

Title:
TREE REMOVAL PLAN
PUBLIC

Job No.:	Drawing No.:	Issue:
LA2411301	913	A