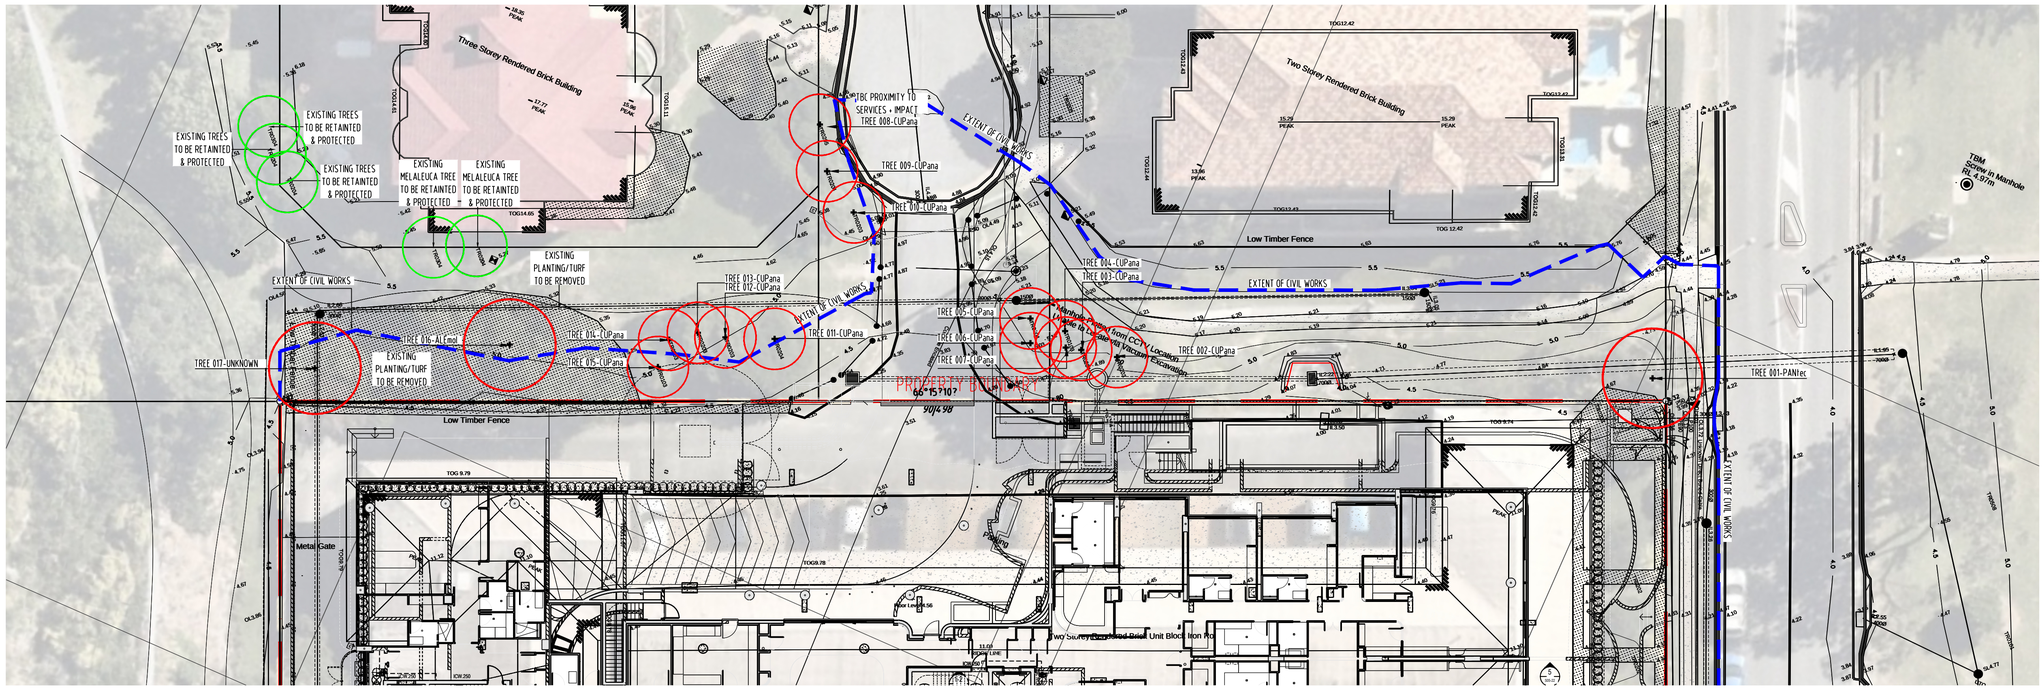


LEGEND

- EXISTING TREE TO BE REMOVED
- EXISTING TREE TO BE RETAINED

IDENTIFIED PALM/TREE SPECIES ONSITE TO BE REMOVED

CUPANIOPSIS anacardioides
PANDANUS tectorious
MELALEUCA spp
ALEURITES moluccans

- TREE 001-PANtec
- TREE 002-CUPana
- TREE 003-CUPana
- TREE 004-CUPana
- TREE 005-CUPana
- TREE 006-CUPana
- TREE 007-CUPana
- TREE 008-CUPana
- TREE 009-CUPana
- TREE 010-CUPana
- TREE 011-CUPana
- TREE 012-CUPana
- TREE 013-CUPana
- TREE 014-CUPana
- TREE 015-CUPana
- TREE 016-CUPana
- TREE 017-ALEmol
- TREE 018-UNKNOWN

A: 15 Christine Avenue Miami, Gold Coast 4220

P: 07 5654 5198

W: ldgla.com.au

DIMENSIONS ARE SUBJECT TO SITE MEASUREMENT & VERIFICATION
DO NOT SCALE OF THIS DRAWING

NOT FOR CONSTRUCTION

Issue	Date	Details	Approved
B	20.03.26	FOR APPROVAL	TS
A	18.03.26	FOR APPROVAL	TS

Client:

0 2 4 6 10 15 20
Scale 1:200 @ A1 - Dimensions in metres

Project:
122 MARINE PARADE
MIAMI 4220

Designed by: AH
Drawn by: AH
Checked: TS

Title:
TREE REMOVAL PLAN
(PUBLIC)

Job No.: LA2411301
Drawing No.: 912
Issue: B











A: 15 Christine Avenue Miami, Gold Coast 4220

P: 07 5654 5198

W: ldgla.com.au

DIMENSIONS ARE SUBJECT TO SITE MEASUREMENT & VERIFICATION
DO NOT SCALE OF THIS DRAWING

NOT FOR CONSTRUCTION

Issue	Date	Details	Approved
B	20.03.26	FOR APPROVAL	TS
A	18.03.26	FOR APPROVAL	TS

Client:

Project:
122 MARINE PARADE
MIAMI 4220

Designed by: AH
Drawn by: AH
Checked: TS

Title:
TREE REMOVAL PLAN
PUBLIC

Job No.: LA2411301
Drawing No.: 913
Issue: B