


Drawing Title - Section A-A
Date: 10/04/2026
Drawing Number: 01
Revision: 1

PLANS AND DOCUMENTS referred to in the
DEVELOPMENT APPROVAL

Application No: OPV/2026/139

Dated: 10 April 2026

Development shall comply with the
conditions of approval as detailed in the
Decision Notice and Council's Planning
Scheme, Local Laws and Planning Policies

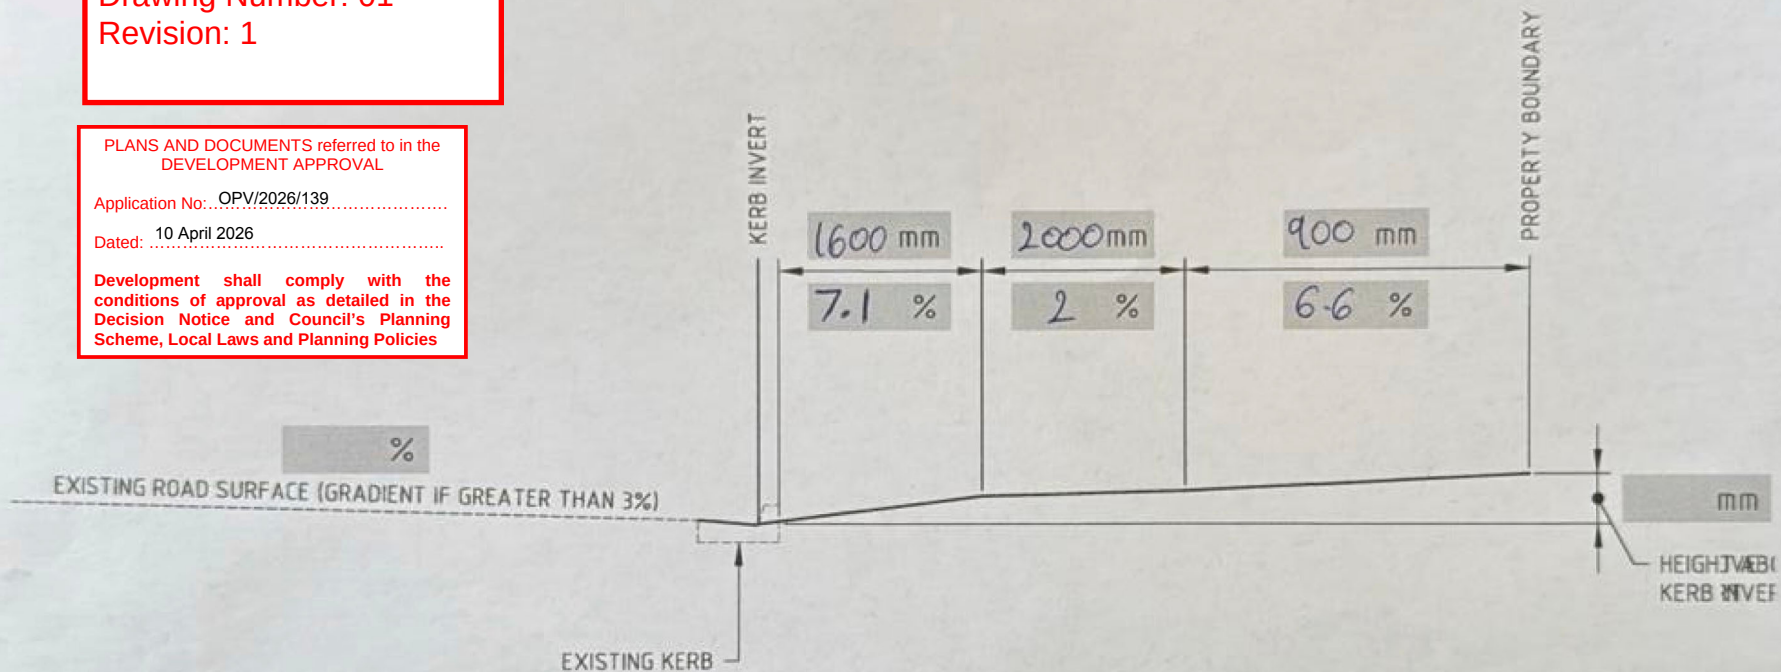

SECTION A-A

CROSS SECTION TEMPLATE

Drawing Number: []

Date: []

/

Revision: []

THE CROSS SECTION IS REQUIRED TO IDENTIFY IF THE DESIGN GRADIENTS OF THE
PROPOSED VEHICLE CROSSOVER IS ACCEPTABLE TO THE CITY'S REQUIREMENTS.

Distance from Southern boundary,
based on the drawing, Ground
Floor, A004, Revision I, dated
24/07/25, prepared by KOSCAD

