

PART 3
PLANS AND DRAWINGS

ULTIMATE PLANNING SOLUTIONS
(07) 5649 8665
admin@ultimateplanning.com.au
4/113 Scarborough Street, Southport QLD 4215



PART 3.1
PROPOSAL PLANS

ULTIMATE PLANNING SOLUTIONS
(07) 5649 8665
admin@ultimateplanning.com.au
4/113 Scarborough Street, Southport QLD 4215



CONCEPT

MAY 2026

COPYRIGHT

W.I.M Architects Pty. Ltd. All rights reserved. This work is covered by Copyright and cannot be reproduced or copied in any form or by any means (graphic, electronic, mechanical, photocopying or photographic) without the written permission of W.I.M Architects Pty. Ltd. Any licence, express or implied, to use this document for any purpose whatsoever is restricted to the terms of the written agreement between W.I.M Architects Pty. Ltd and the instructing party.

ABN: 25613329016

GENERAL NOTES

1. Confirm details of setouts, levels, setbacks and critical dimensions on site prior to and during the works.
2. All construction to comply with the Building Code of Australia (BCA) and applicable Australian Standards (AS).
3. A signed original of this drawing is retained in the W.I.M Architects' office for verification purposes.
4. These drawings are the copyright of W.I.M Architects Pty. Ltd. and may not be used, retained or copied without written authority.
5. Do not scale from this drawing - use figured dimensions. Dimensions taken from structure (face of blockwork/stud) unless otherwise noted.

BYD SERVICE BURLEIGH HEADS

60 KORTUM DRIVE BURLEIGH HEADS, QLD 4220

FILE PATH: P:\PROJECTS\BYD\BYD SITES\(BYD INVOICED) QLD-BURLEIGH HEADS\DWG\BYD BURLEIGH HEADS AH.rvt

BYD SERVICE BURLEIGH HEADS

60 KORTUM DRIVE BURLEIGH HEADS, QLD 4220



1 SITE PLAN

1 : 200

FILE PATH: P:\PROJECTS\BYD\BYD SITES\(BYD INVOICED) QLD-BURLEIGH HEADS\DWG\BYD BURLEIGH HEADS AH.rvt

COPYRIGHT

W.I.M Architects Pty. Ltd. All rights reserved. This work is covered by Copyright and cannot be reproduced or copied in any form or by any means (graphic, electronic, mechanical, photocopying or photographic) without the written permission of W.I.M Architects Pty. Ltd. Any licence, express or implied, to use this document for any purpose whatsoever is restricted to the terms of the written agreement between W.I.M Architects Pty. Ltd. and the instructing party.

ABN: 25613329016

GENERAL NOTES

1. Confirm details of setouts, levels, setbacks and critical dimensions on site prior to and during the works.
2. All construction to comply with the Building Code of Australia (BCA) and applicable Australian Standards (AS).
3. A signed original of this drawing is retained in the W.I.M Architects' office for verification purposes.
4. These drawings are the copyright of W.I.M Architects Pty. Ltd. and may not be used, retained or copied without written authority.
5. Do not scale from this drawing - use figured dimensions. Dimensions taken from structure (face of blockwork/stud) unless otherwise noted.

CONCEPT

PARKING

TYPE	SIZE	QTY.
STANDARD	5.5m X 2.6m	14
TOTAL		**14**

10	BYD APPROVAL SET	2026-01-05
9	BUILDERS SET ISSUE	2025-11-14
8	REVISED BUILDERS SET	2025-10-30
7	REVISED BUILDERS ISSUE	2025-10-22
6	REVISED BUILDERS SET	2025-10-21
5	UPDATED PACKAGE	2025-09-03
4	REVISED SIGNAGE	2025-08-22
3	REVISED SET	2025-07-09
2	BYD APPROVAL SET	2025-07-03
1	CONCEPT SET	2025-06-20

ISSUE DESC. DATE

WIM ARCHITECTS

Tel: 07 3857 8215
Email: enquiries@wimarchitects.com
Web: www.wimarchitects.com

CLIENT
PRESTIGE AUTO

PROJECT
BYD SERVICE BURLEIGH HEADS

60 KORTUM DRIVE
BURLEIGH HEADS, QLD
4220

DRAWING TITLE
SITE PLAN

DRAWN	CHECKED
MN	MY

SCALE	DATE
1 : 200@A1	27/05/2026 5:32:50 PM

PROJECT NO.	DRAWING NO.	ISSUE
BYD-BUR-225	SD-100	10

BYD SERVICE BURLEIGH HEADS

60 KORTUM DRIVE BURLEIGH HEADS, QLD 4220

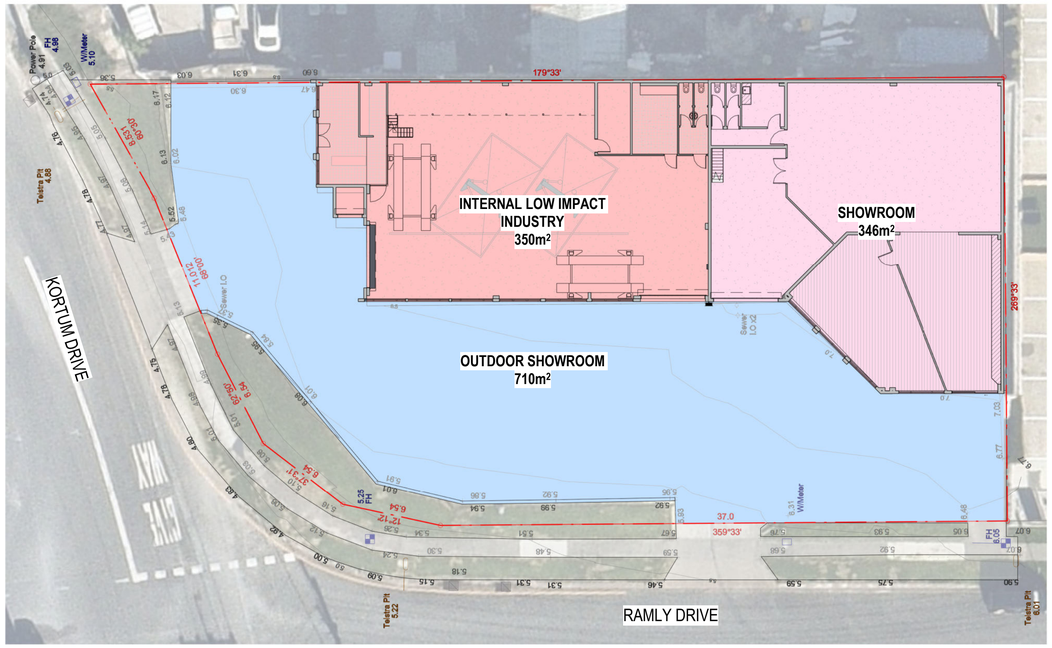

1 FUNCTIONAL AREA PLAN - GROUND - EXISTING

1 : 200

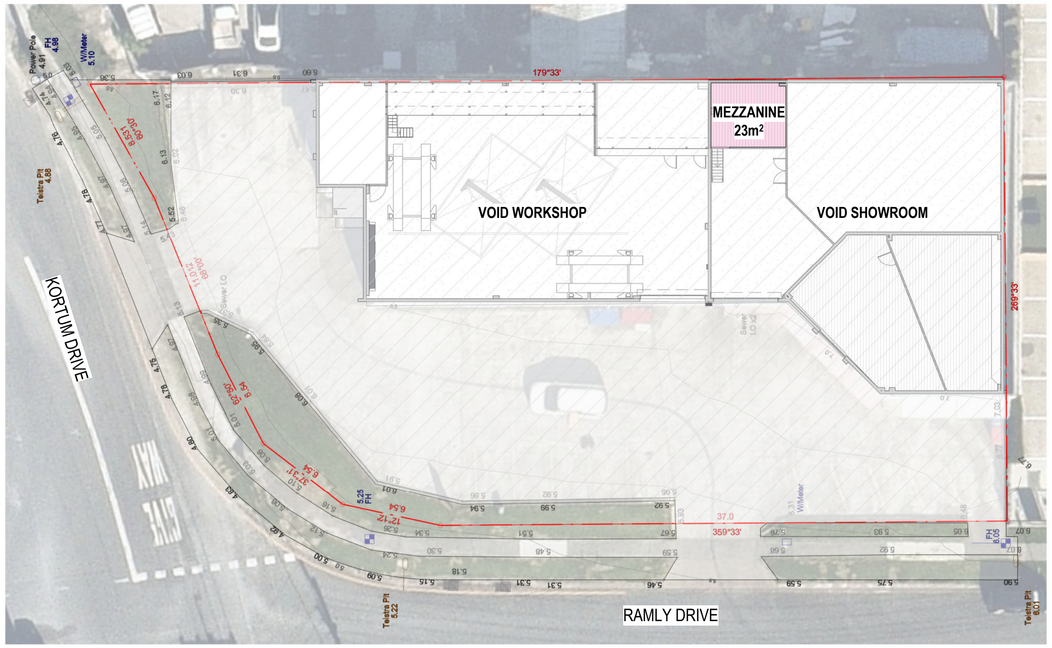

2 FUNCTIONAL AREA PLAN - MEZZANINE - EXISTING

1 : 200

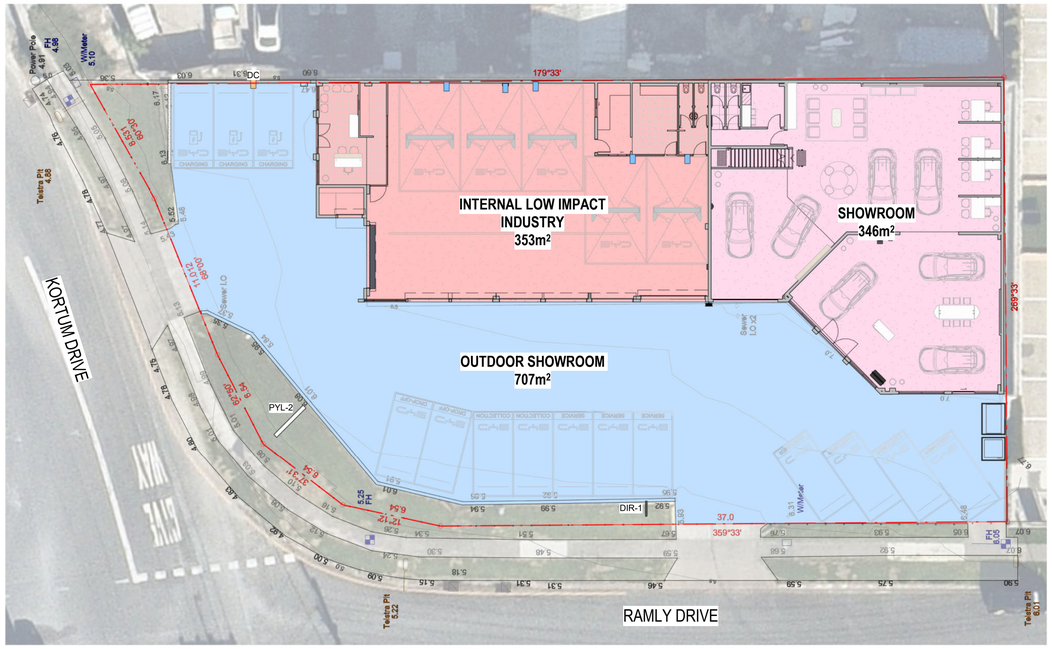

3 FUNCTIONAL AREA PLAN - GROUND - PROPOSED

1 : 200

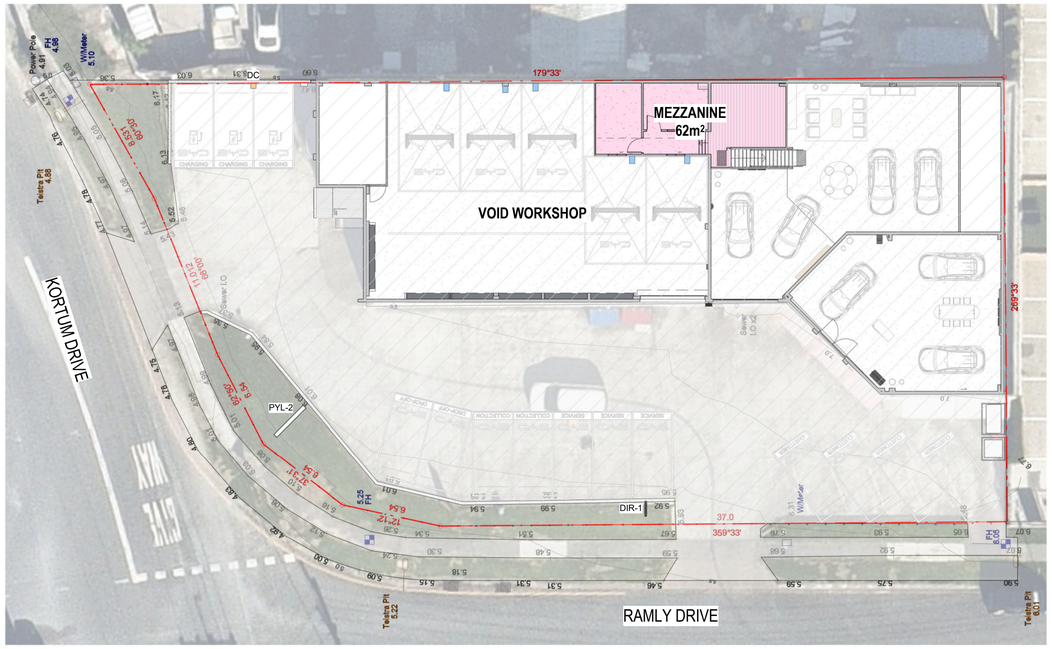

4 FUNCTIONAL AREA PLAN - MEZZANINE - PROPOSED

1 : 200

FILE PATH: P:\PROJECTS\BYD\BYD SITES\(BYD INVOICED) QLD-BURLEIGH HEADS\DWG\BYD BURLEIGH HEADS AH.rvt

COPYRIGHT

W.I.M Architects Pty. Ltd. All rights reserved. This work is covered by Copyright and cannot be reproduced or copied in any form or by any means (graphic, electronic, mechanical, photocopying or photographic) without the written permission of W.I.M Architects Pty. Ltd. Any licence, express or implied, to use this document for any purpose whatsoever is restricted to the terms of the written agreement between W.I.M Architects Pty. Ltd. and the instructing party.

ABN: 25613329016

GENERAL NOTES

1. Confirm details of setouts, levels, setbacks and critical dimensions on site prior to and during the works.
2. All construction to comply with the Building Code of Australia (BCA) and applicable Australian Standards (AS).
3. A signed original of this drawing is retained in the W.I.M Architects' office for verification purposes.
4. These drawings are the copyright of W.I.M Architects Pty. Ltd. and may not be used, retained or copied without written authority.
5. Do not scale from this drawing - use figured dimensions. Dimensions taken from structure (face of blockwork/stud) unless otherwise noted.

CONCEPT

FUNCTIONAL AREA LEGEND

EXISTING:

GROUND

SHOWROOM:	346m²
INTERNAL LOW IMPACT INDUSTRY:	350m²
EXTERNAL SHOWROOM:	710m²

MEZZANINE

MEZZANINE:	23m²

PROPOSED TOTAL FUNCTIONAL AREA:

GROUND

SHOWROOM:	346m²
INTERNAL LOW IMPACT INDUSTRY:	353m²
EXTERNAL SHOWROOM:	707m²

MEZZANINE

MEZZANINE:	62m²

DIFFERENCE

GROUND

SHOWROOM:	EQUAL TO EX.
INTERNAL LOW IMPACT INDUSTRY:	3m² INCREASE
EXTERNAL SHOWROOM:	3m² DECREASE

MEZZANINE

MEZZANINE:	39m² INCREASE

ISSUE	DESC.	DATE
10	BYD APPROVAL SET	2026-01-05
9	BUILDERS SET ISSUE	2025-11-14
8	REVISED BUILDERS SET	2025-10-30
7	REVISED BUILDERS ISSUE	2025-10-22
6	REVISED BUILDERS SET	2025-10-21
5	UPDATED PACKAGE	2025-09-03
4	REVISED SIGNAGE	2025-08-22
3	REVISED SET	2025-07-09
2	BYD APPROVAL SET	2025-07-03
1	CONCEPT SET	2025-06-20

WIM ARCHITECTS

Tel: 07 3857 8215
Email: enquiries@wimarchitects.com
Web: www.wimarchitects.com

CLIENT: PRESTIGE AUTO

PROJECT: BYD SERVICE BURLEIGH HEADS

60 KORTUM DRIVE BURLEIGH HEADS, QLD 4220

DRAWING TITLE: **FUNCTIONAL AREA PLAN**

DRAWN	CHECKED
MN	MY

SCALE	DATE
As indicated@A1	27/05/2026 5:34:35 PM

PROJECT NO.	DRAWING NO.	ISSUE
BYD-BUR-225	SD-101	10

BYD SERVICE BURLEIGH HEADS

60 KORTUM DRIVE BURLEIGH HEADS, QLD 4220

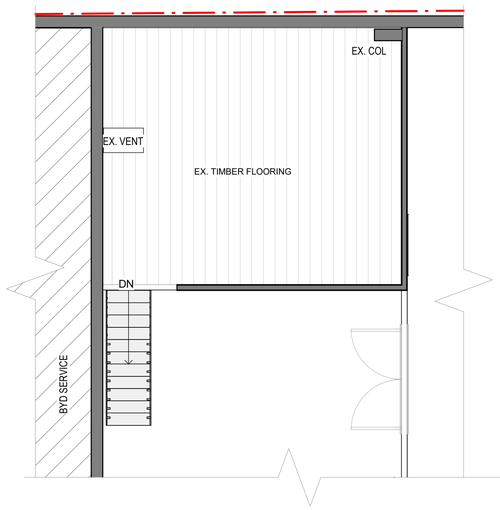

1 SHOWROOM - EXISTING - MEZZANINE - BUILDERS PLAN

1 : 50

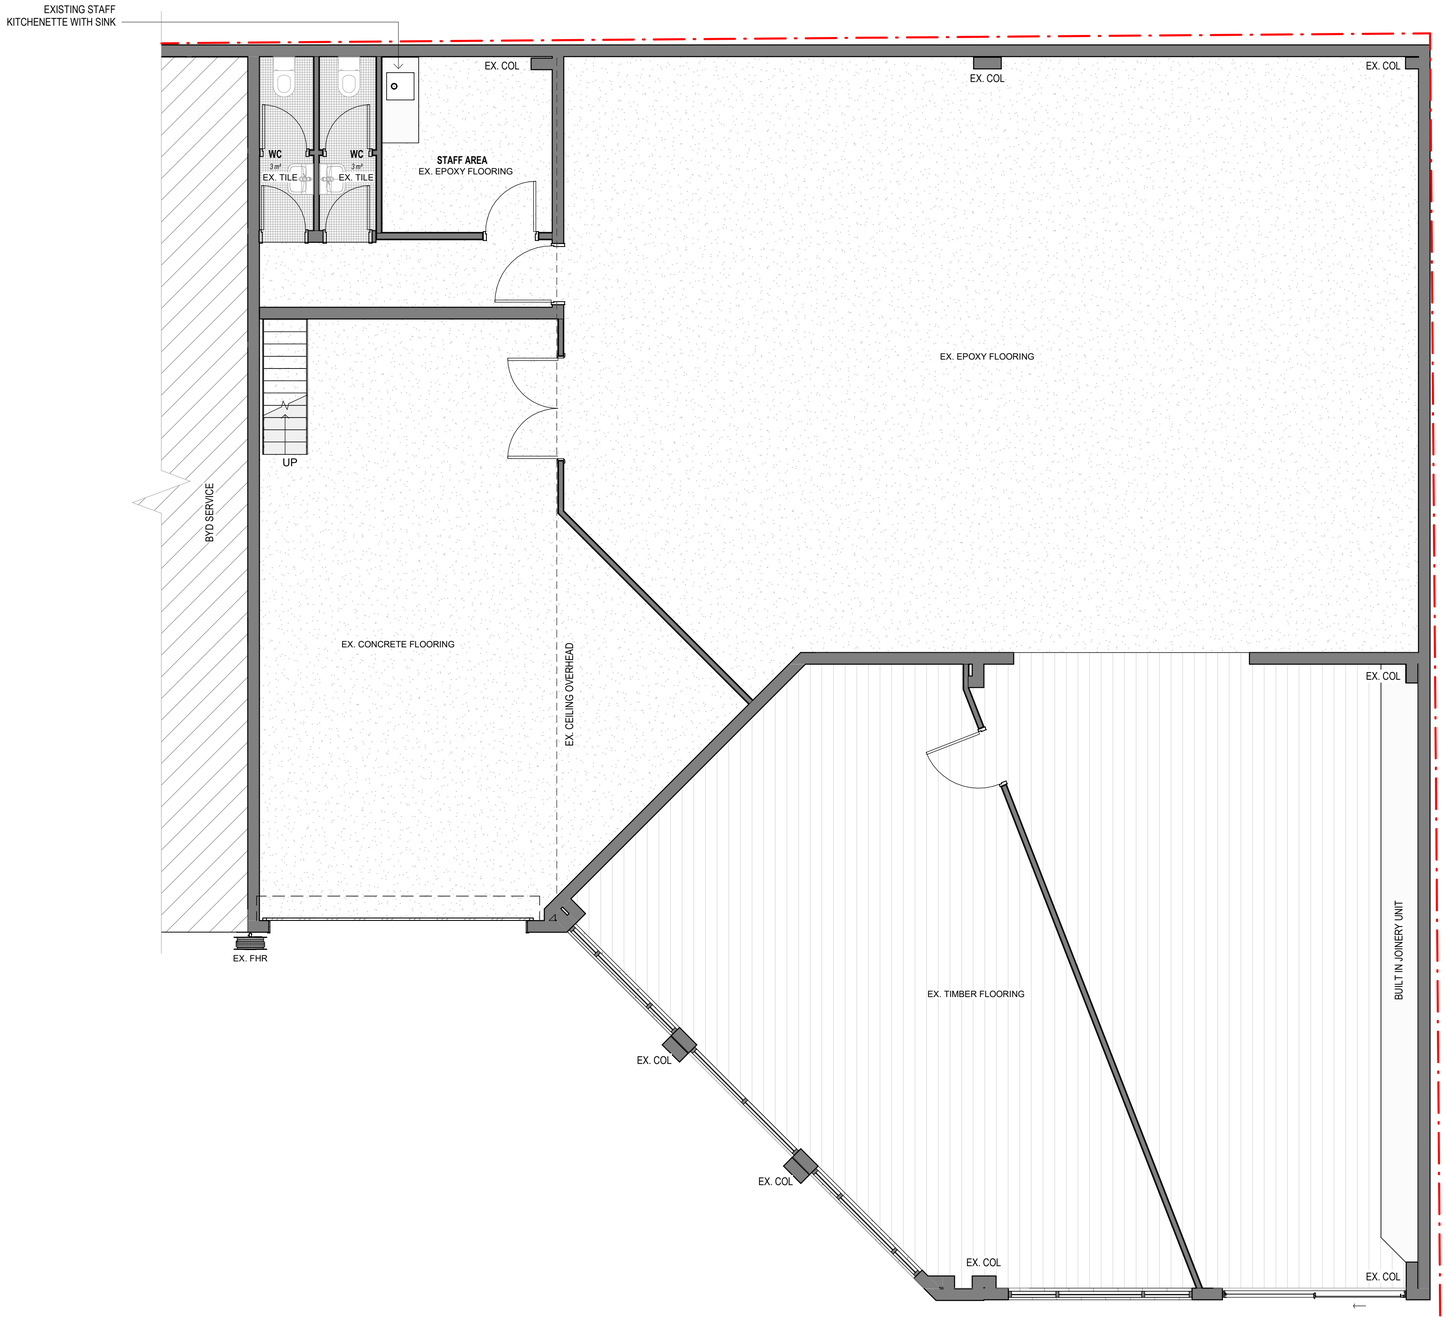

2 SHOWROOM - EXISTING - GROUND - BUILDERS PLAN

1 : 50

FILE PATH: P:\PROJECTS\BYD\BYD SITES\(BYD INVOICED) QLD-BURLEIGH HEADS\DWG\BYD BURLEIGH HEADS AH.rvt

COPYRIGHT

W.I.M Architects Pty. Ltd. All rights reserved. This work is covered by Copyright and cannot be reproduced or copied in any form or by any means (graphic, electronic, mechanical, photocopying or photographic) without the written permission of W.I.M Architects Pty. Ltd. Any licence, express or implied, to use this document for any purpose whatsoever is restricted to the terms of the written agreement between W.I.M Architects Pty. Ltd. and the instructing party.

ABN: 25613329016

GENERAL NOTES

1. Confirm details of setouts, levels, setbacks and critical dimensions on site prior to and during the works.
2. All construction to comply with the Building Code of Australia (BCA) and applicable Australian Standards (AS).
3. A signed original of this drawing is retained in the W.I.M Architects' office for verification purposes.
4. These drawings are the copyright of W.I.M Architects Pty. Ltd. and may not be used, retained or copied without written authority.
5. Do not scale from this drawing - use figured dimensions. Dimensions taken from structure (face of blockwork/stud) unless otherwise noted.

CONCEPT

PHASE LEGEND	
EXISTING	
DEMOLITION	
PROPOSED	

ISSUE	DESC.	DATE
11	TOWNPLANNER ISSUE	2026-05-27
10	BYD APPROVAL SET	2026-01-05
9	BUILDERS SET ISSUE	2025-11-14
8	REVISED BUILDERS SET	2025-10-30
7	REVISED BUILDERS ISSUE	2025-10-22
6	REVISED BUILDERS SET	2025-10-21
5	UPDATED PACKAGE	2025-09-03
4	BUILDERS ISSUE	2025-07-30
3	REVISED SET	2025-07-09
2	BYD APPROVAL SET	2025-07-03
1	CONCEPT SET	2025-06-20

WIM ARCHITECTS

Tel: 07 3857 8215
Email: enquiries@wimarchitects.com
Web: www.wimarchitects.com

CLIENT: PRESTIGE AUTO

PROJECT: BYD SERVICE BURLEIGH HEADS

60 KORTUM DRIVE BURLEIGH HEADS, QLD 4220

DRAWING TITLE: **EXISTING - SHOWROOM - BUILDERS PLAN**

DRAWN	CHECKED
HW	JL

SCALE	DATE
1 : 50@A1	27/05/2026 5:33:00 PM

PROJECT NO.	DRAWING NO.	ISSUE
BYD-BUR-225	SD-111	11

BYD SERVICE BURLEIGH HEADS

60 KORTUM DRIVE BURLEIGH HEADS, QLD 4220

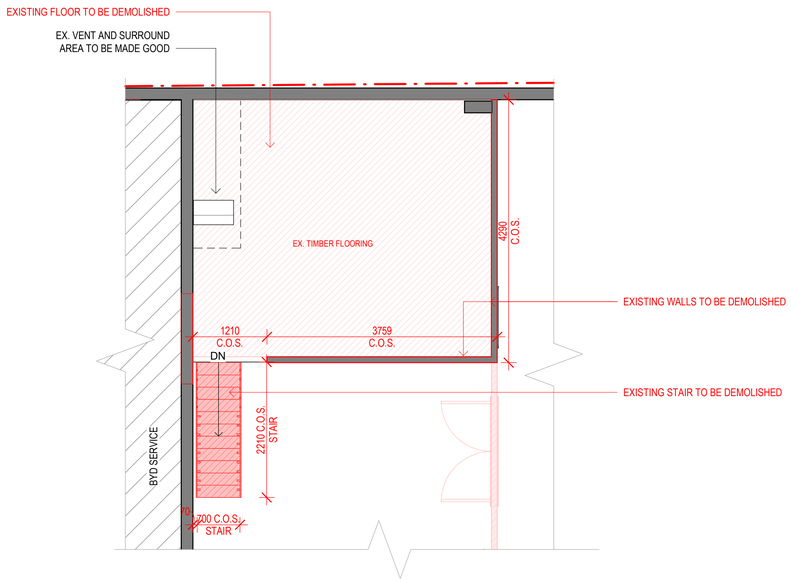

1 SHOWROOM - DEMOLITION - MEZZANINE - BUILDERS PLAN

1 : 50

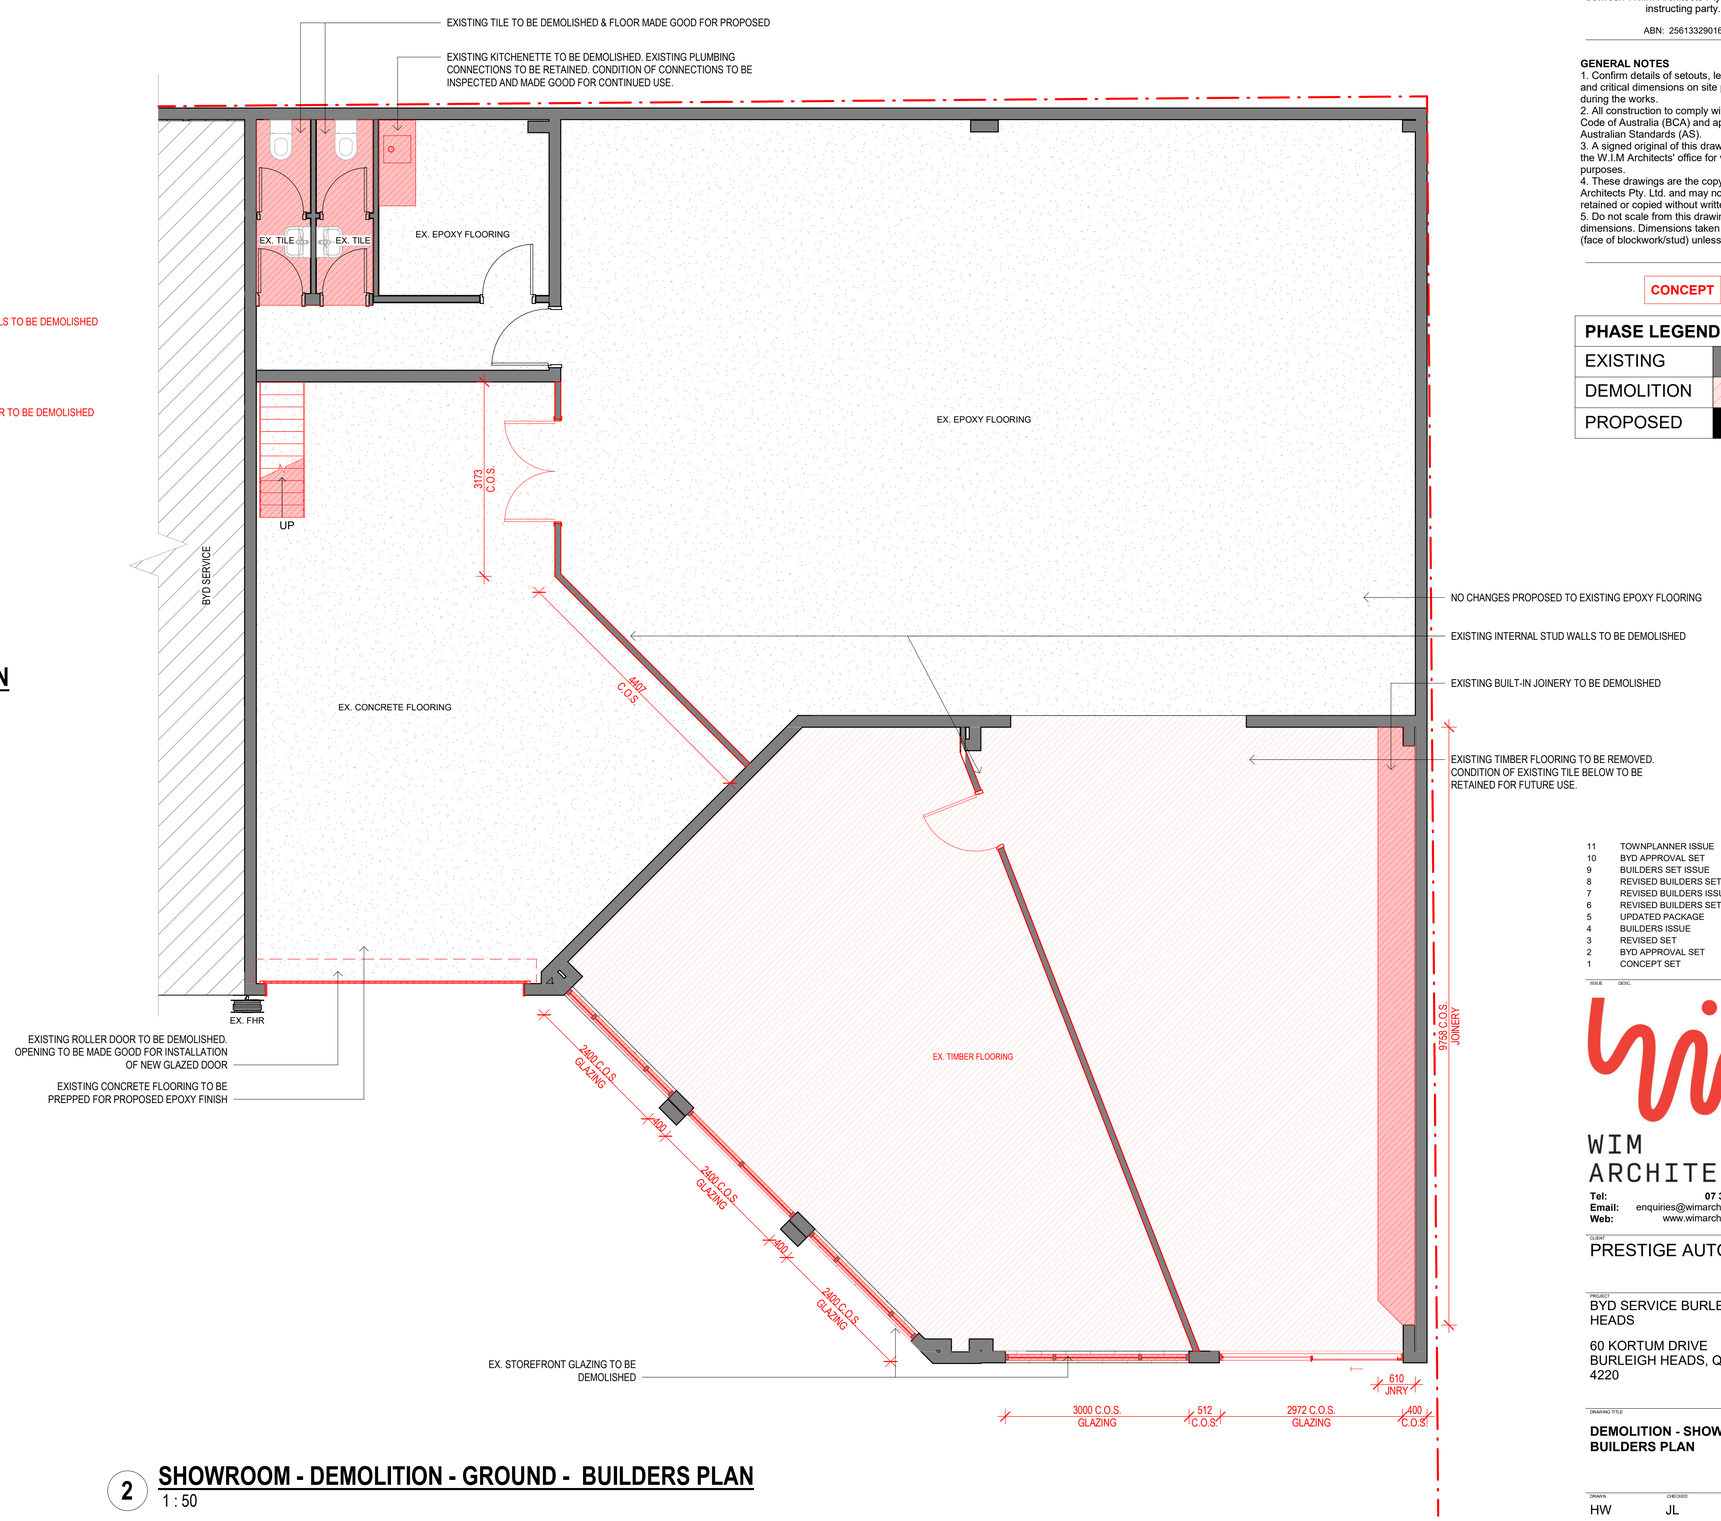

2 SHOWROOM - DEMOLITION - GROUND - BUILDERS PLAN

1 : 50

FILE PATH: P:\PROJECTS\BYD\BYD SITES\(BYD INVOICED) QLD-BURLEIGH HEADS\DWG\BYD BURLEIGH HEADS AH.rvt

COPYRIGHT

W.I.M Architects Pty. Ltd. All rights reserved. This work is covered by Copyright and cannot be reproduced or copied in any form or by any means (graphic, electronic, mechanical, photocopying or photographic) without the written permission of W.I.M Architects Pty. Ltd. Any licence, express or implied, to use this document for any purpose whatsoever is restricted to the terms of the written agreement between W.I.M Architects Pty. Ltd. and the instructing party.

ABN: 25613329016

GENERAL NOTES

1. Confirm details of setouts, levels, setbacks and critical dimensions on site prior to and during the works.
2. All construction to comply with the Building Code of Australia (BCA) and applicable Australian Standards (AS).
3. A signed original of this drawing is retained in the W.I.M Architects' office for verification purposes.
4. These drawings are the copyright of W.I.M Architects Pty. Ltd. and may not be used, retained or copied without written authority.
5. Do not scale from this drawing - use figured dimensions. Dimensions taken from structure (face of blockwork/stud) unless otherwise noted.

CONCEPT

PHASE LEGEND	
EXISTING	
DEMOLITION	
PROPOSED	

11	TOWNPLANNER ISSUE	2026-05-27
10	BYD APPROVAL SET	2026-01-05
9	BUILDERS SET ISSUE	2025-11-14
8	REVISED BUILDERS SET	2025-10-30
7	REVISED BUILDERS ISSUE	2025-10-22
6	REVISED BUILDERS SET	2025-10-21
5	UPDATED PACKAGE	2025-09-03
4	BUILDERS ISSUE	2025-07-30
3	REVISED SET	2025-07-09
2	BYD APPROVAL SET	2025-07-03
1	CONCEPT SET	2025-06-20

ISSUE DESC. DATE

WIM ARCHITECTS

Tel: 07 3857 8215
Email: enquiries@wimarchitects.com
Web: www.wimarchitects.com

CLIENT
PRESTIGE AUTO

PROJECT
BYD SERVICE BURLEIGH HEADS

60 KORTUM DRIVE BURLEIGH HEADS, QLD 4220

DRAWING TITLE
DEMOLITION - SHOWROOM - BUILDERS PLAN

DRAWN	CHECKED
HW	JL

SCALE	DATE
1 : 50@A1	27/05/2026 5:33:01 PM

PROJECT NO.	DRAWING NO.	ISSUE
BYD-BUR-225	SD-112	11

BYD SERVICE BURLEIGH HEADS

60 KORTUM DRIVE BURLEIGH HEADS, QLD 4220

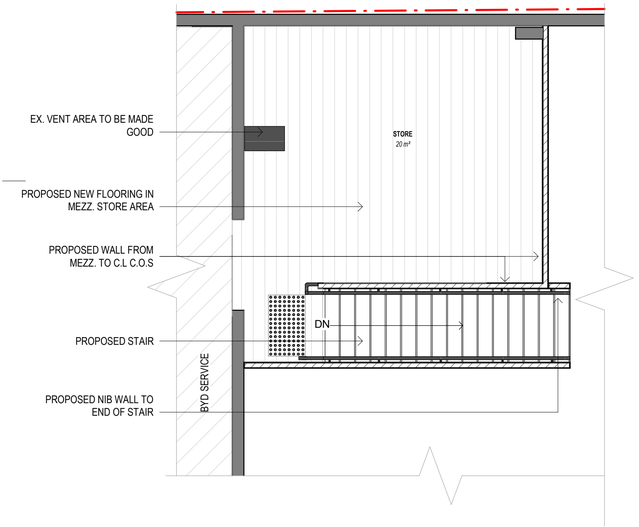

2 SHOWROOM - PROPOSED - MEZZANINE

1 : 50

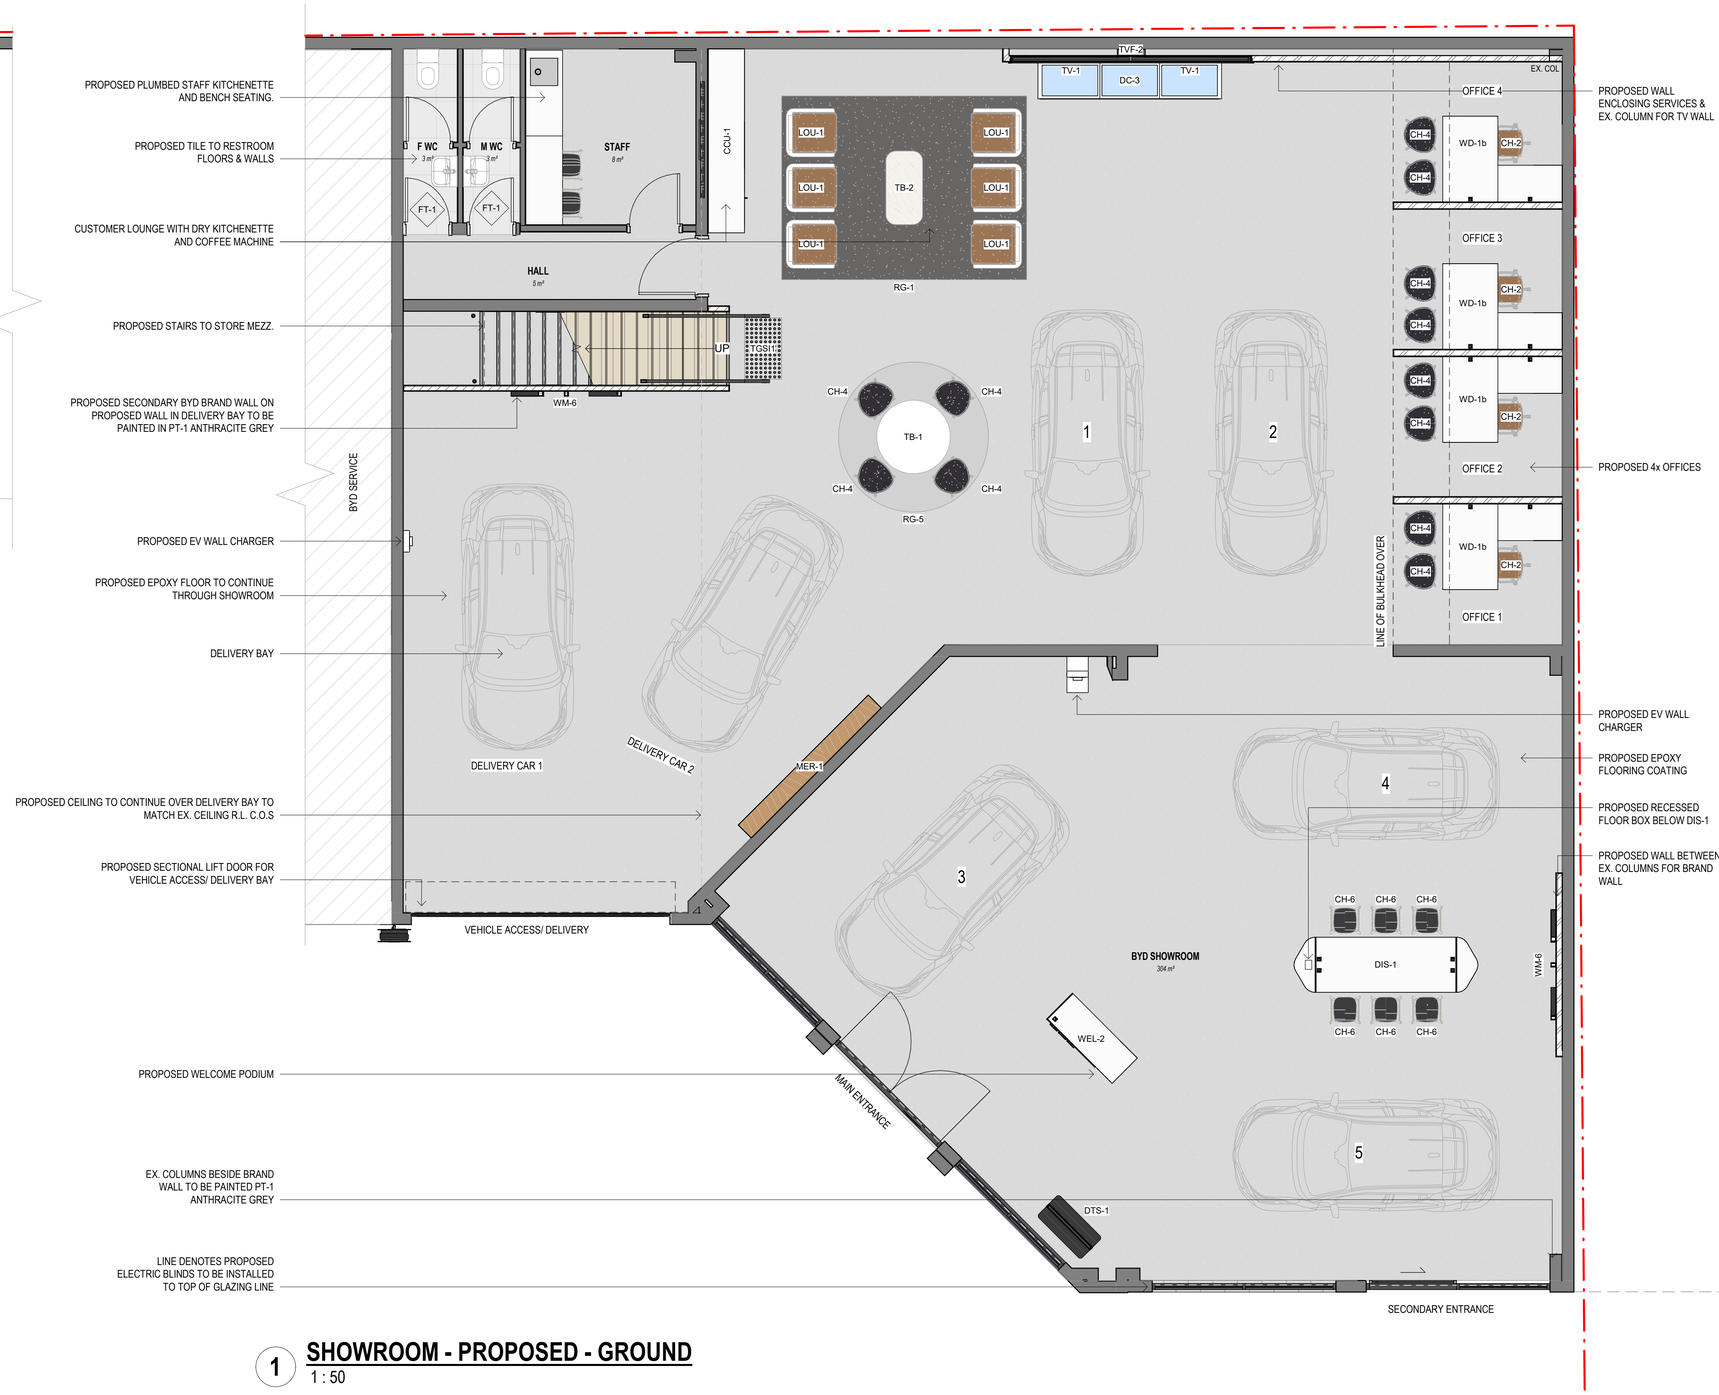

1 SHOWROOM - PROPOSED - GROUND

1 : 50

COPYRIGHT

W.I.M Architects Pty. Ltd. All rights reserved. This work is covered by Copyright and cannot be reproduced or copied in any form or by any means (graphic, electronic, mechanical, photocopying or photographic) without the written permission of W.I.M Architects Pty. Ltd. Any licence, express or implied, to use this document for any purpose whatsoever is restricted to the terms of the written agreement between W.I.M Architects Pty. Ltd. and the instructing party.

ABN: 25613329016

GENERAL NOTES

1. Confirm details of setouts, levels, setbacks and critical dimensions on site prior to and during the works.
2. All construction to comply with the Building Code of Australia (BCA) and applicable Australian Standards (AS).
3. A signed original of this drawing is retained in the W.I.M Architects' office for verification purposes.
4. These drawings are the copyright of W.I.M Architects Pty. Ltd. and may not be used, retained or copied without written authority.
5. Do not scale from this drawing - use figured dimensions. Dimensions taken from structure (face of blockwork/stud) unless otherwise noted.

CONCEPT

ISSUE	DESC.	DATE
14	TOWNPLANNER ISSUE	2026-05-27
13	BYD APPROVAL SET	2026-01-05
12	BUILDERS SET ISSUE	2025-11-14
11	ISSUE TO ELECTRICAL ENG.	2025-11-12
10	OFFICE ART ALLOCATION	2025-11-06
9	REVISED BUILDERS SET	2025-10-30
8	REVISED BUILDERS ISSUE	2025-10-22
7	REVISED BUILDERS SET	2025-10-21
6	REVISED FLOOR PLAN	2025-09-11
5	UPDATED PACKAGE	2025-09-03
4	REVISED SIGNAGE	2025-08-22
3	REVISED SET	2025-07-09
2	BYD APPROVAL SET	2025-07-03
1	CONCEPT SET	2025-06-20

WIM ARCHITECTS

Tel: 07 3857 8215
Email: enquiries@wimarchitects.com
Web: www.wimarchitects.com

CLIENT
PRESTIGE AUTO

PROJECT
BYD SERVICE BURLEIGH HEADS

60 KORTUM DRIVE BURLEIGH HEADS, QLD 4220

DRAWING TITLE
FLOOR PLAN - PROPOSED - SHOWROOM

DRAWN	CHECKED
HW	JL

SCALE	DATE
1 : 50@A1	27/05/2026 5:33:08 PM

PROJECT NO.	DRAWING NO.	ISSUE
BYD-BUR-225	SD-130	14

BYD SERVICE BURLEIGH HEADS

60 KORTUM DRIVE BURLEIGH HEADS, QLD 4220

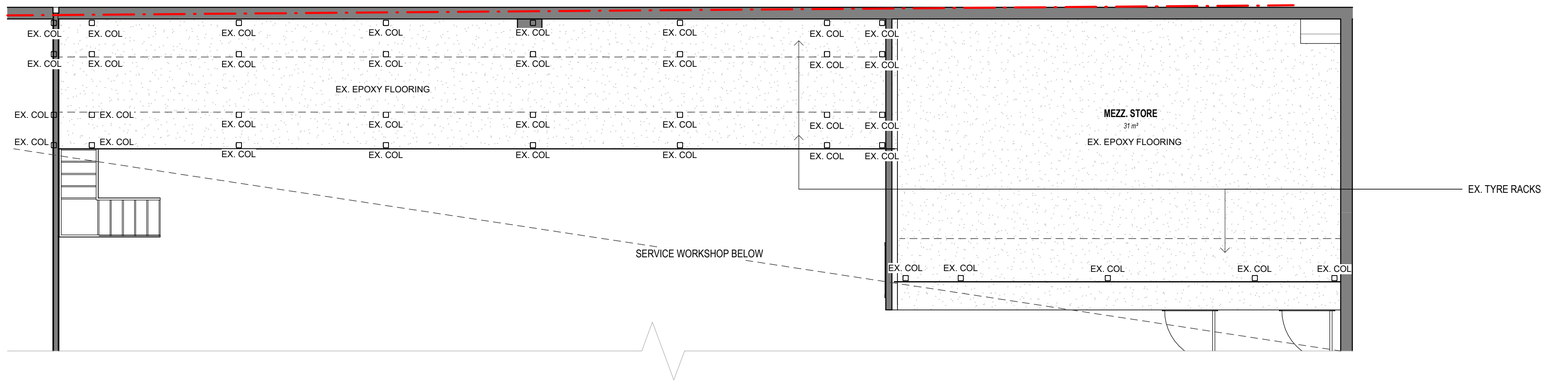

1 SERVICE - EXISTING - MEZZANINE

1 : 50

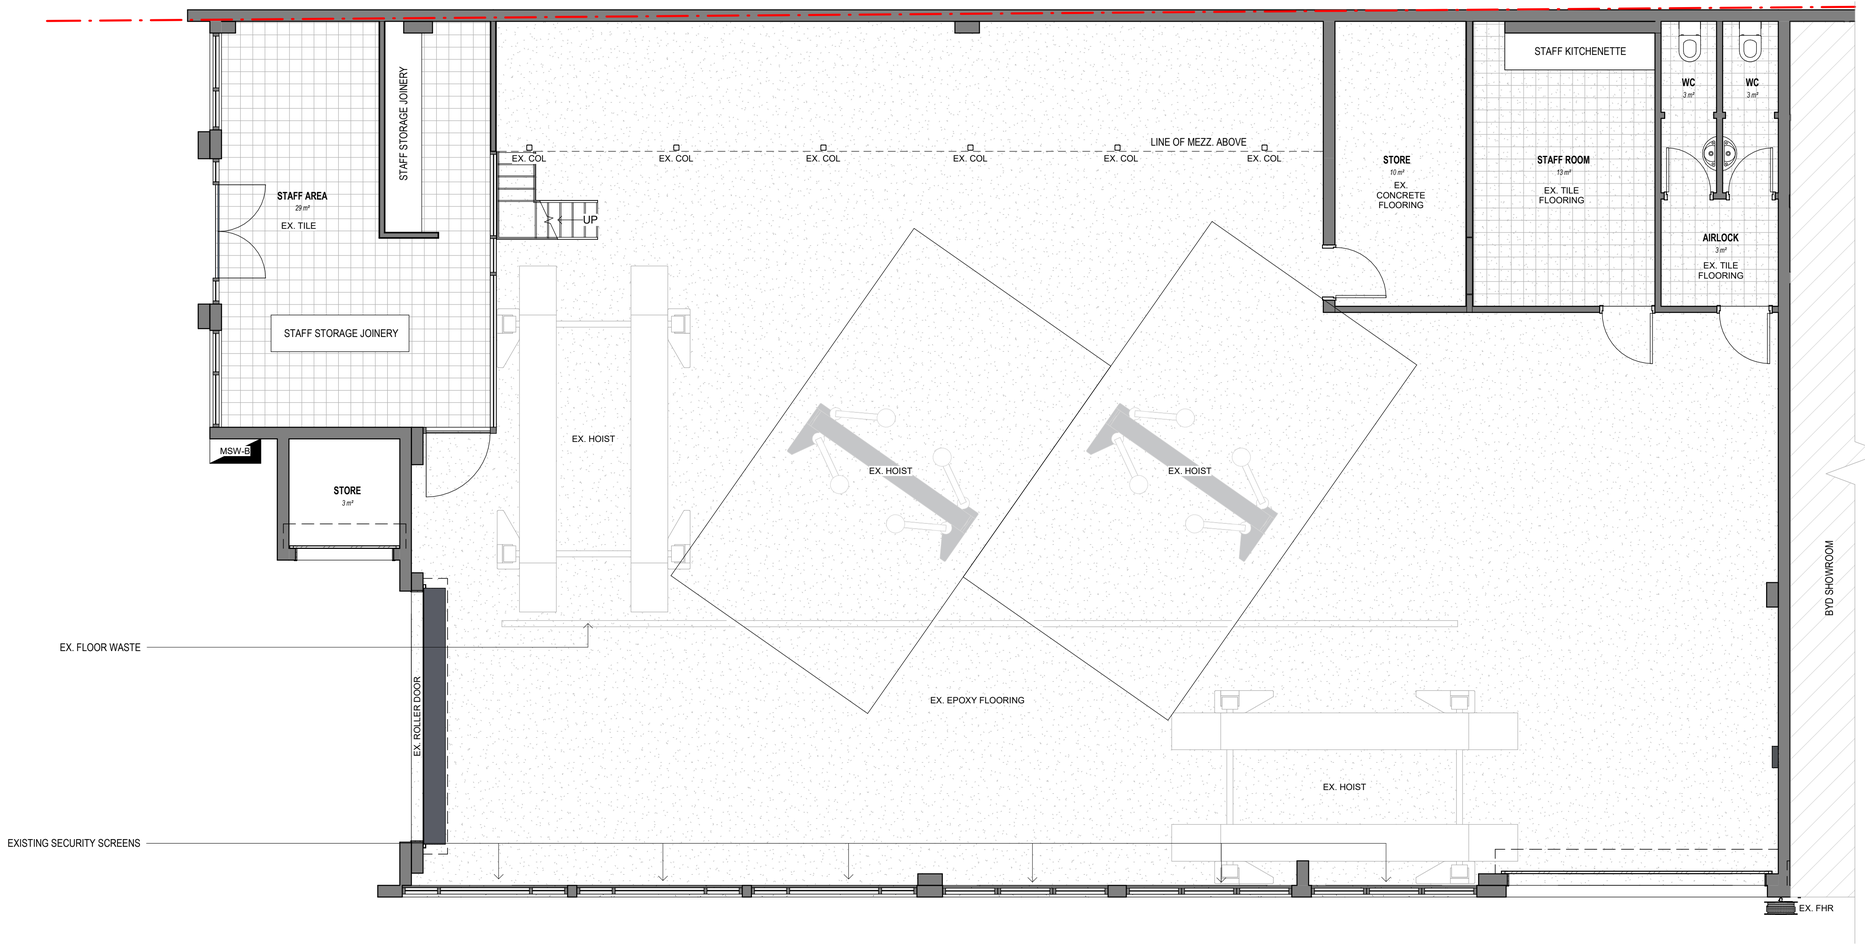

2 SERVICE - EXISTING - GROUND

1 : 50

FILE PATH: P:\PROJECTS\BYD\BYD SITES\(BYD INVOICED) QLD-BURLEIGH HEADS\DWG\BYD BURLEIGH HEADS AH.rvt

COPYRIGHT

W.I.M Architects Pty. Ltd. All rights reserved. This work is covered by Copyright and cannot be reproduced or copied in any form or by any means (graphic, electronic, mechanical, photocopying or photographic) without the written permission of W.I.M Architects Pty. Ltd. Any licence, express or implied, to use this document for any purpose whatsoever is restricted to the terms of the written agreement between W.I.M Architects Pty. Ltd. and the instructing party.

ABN: 25613329016

GENERAL NOTES

1. Confirm details of setouts, levels, setbacks and critical dimensions on site prior to and during the works.
2. All construction to comply with the Building Code of Australia (BCA) and applicable Australian Standards (AS).
3. A signed original of this drawing is retained in the W.I.M Architects' office for verification purposes.
4. These drawings are the copyright of W.I.M Architects Pty. Ltd. and may not be used, retained or copied without written authority.
5. Do not scale from this drawing - use figured dimensions. Dimensions taken from structure (face of blockwork/stud) unless otherwise noted.

CONCEPT

PHASE LEGEND	
EXISTING	
DEMOLITION	
PROPOSED	

ISSUE	DESC.	DATE
10	TOWNPLANNER ISSUE	2026-05-27
9	BYD APPROVAL SET	2026-01-05
8	BUILDERS SET ISSUE	2025-11-14
7	REVISED BUILDERS SET	2025-10-30
6	REVISED BUILDERS ISSUE	2025-10-22
5	REVISED BUILDERS SET	2025-10-21
4	UPDATED PACKAGE	2025-09-03
3	REVISED SET	2025-07-09
2	BYD APPROVAL SET	2025-07-03
1	CONCEPT SET	2025-06-20

WIM ARCHITECTS

Tel: 07 3857 8215
Email: enquiries@wimarchitects.com
Web: www.wimarchitects.com

CLIENT
PRESTIGE AUTO

PROJECT
BYD SERVICE BURLEIGH HEADS

60 KORTUM DRIVE BURLEIGH HEADS, QLD 4220

DRAWING TITLE
FLOOR PLAN - EXISTING - SERVICE - BUILDERS PLAN

DRAWN	CHECKED
HW	JL

SCALE	DATE
1 : 50@A1	27/05/2026 5:33:10 PM

PROJECT NO.	DRAWING NO.	ISSUE
BYD-BUR-225	SD-201	10

BYD SERVICE BURLEIGH HEADS

60 KORTUM DRIVE BURLEIGH HEADS, QLD 4220

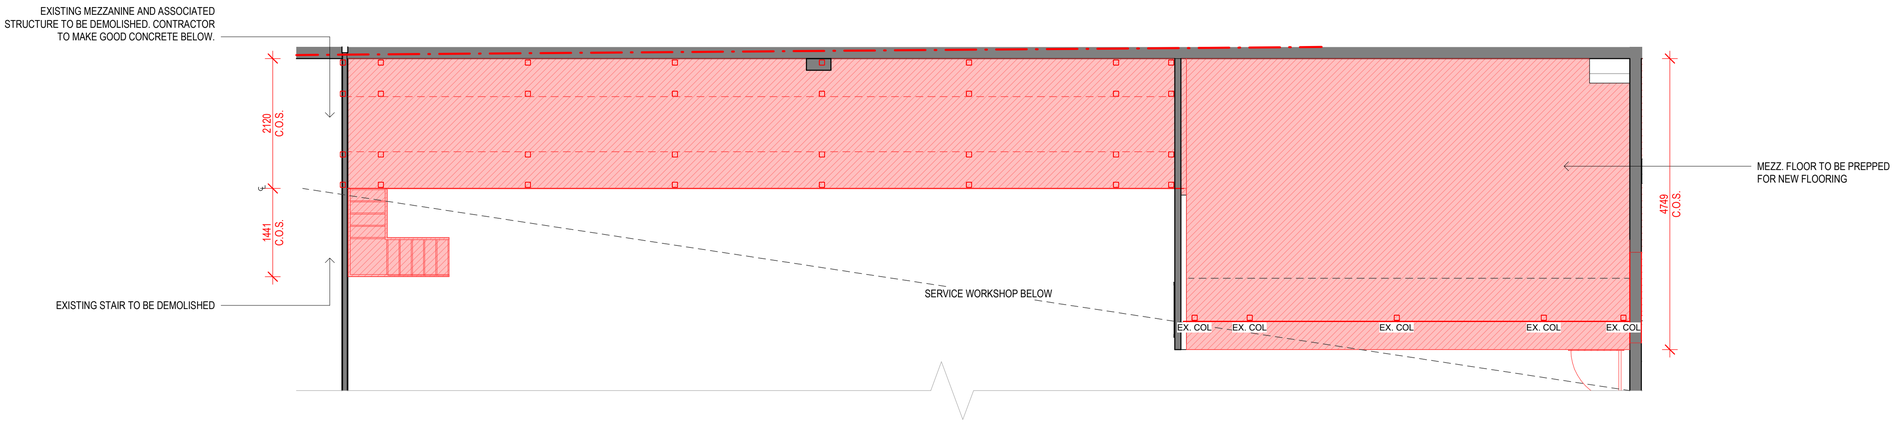

1 SERVICE - EXISTING/ DEMOLITION - MEZZANINE - BUILDERS PLAN

1 : 50

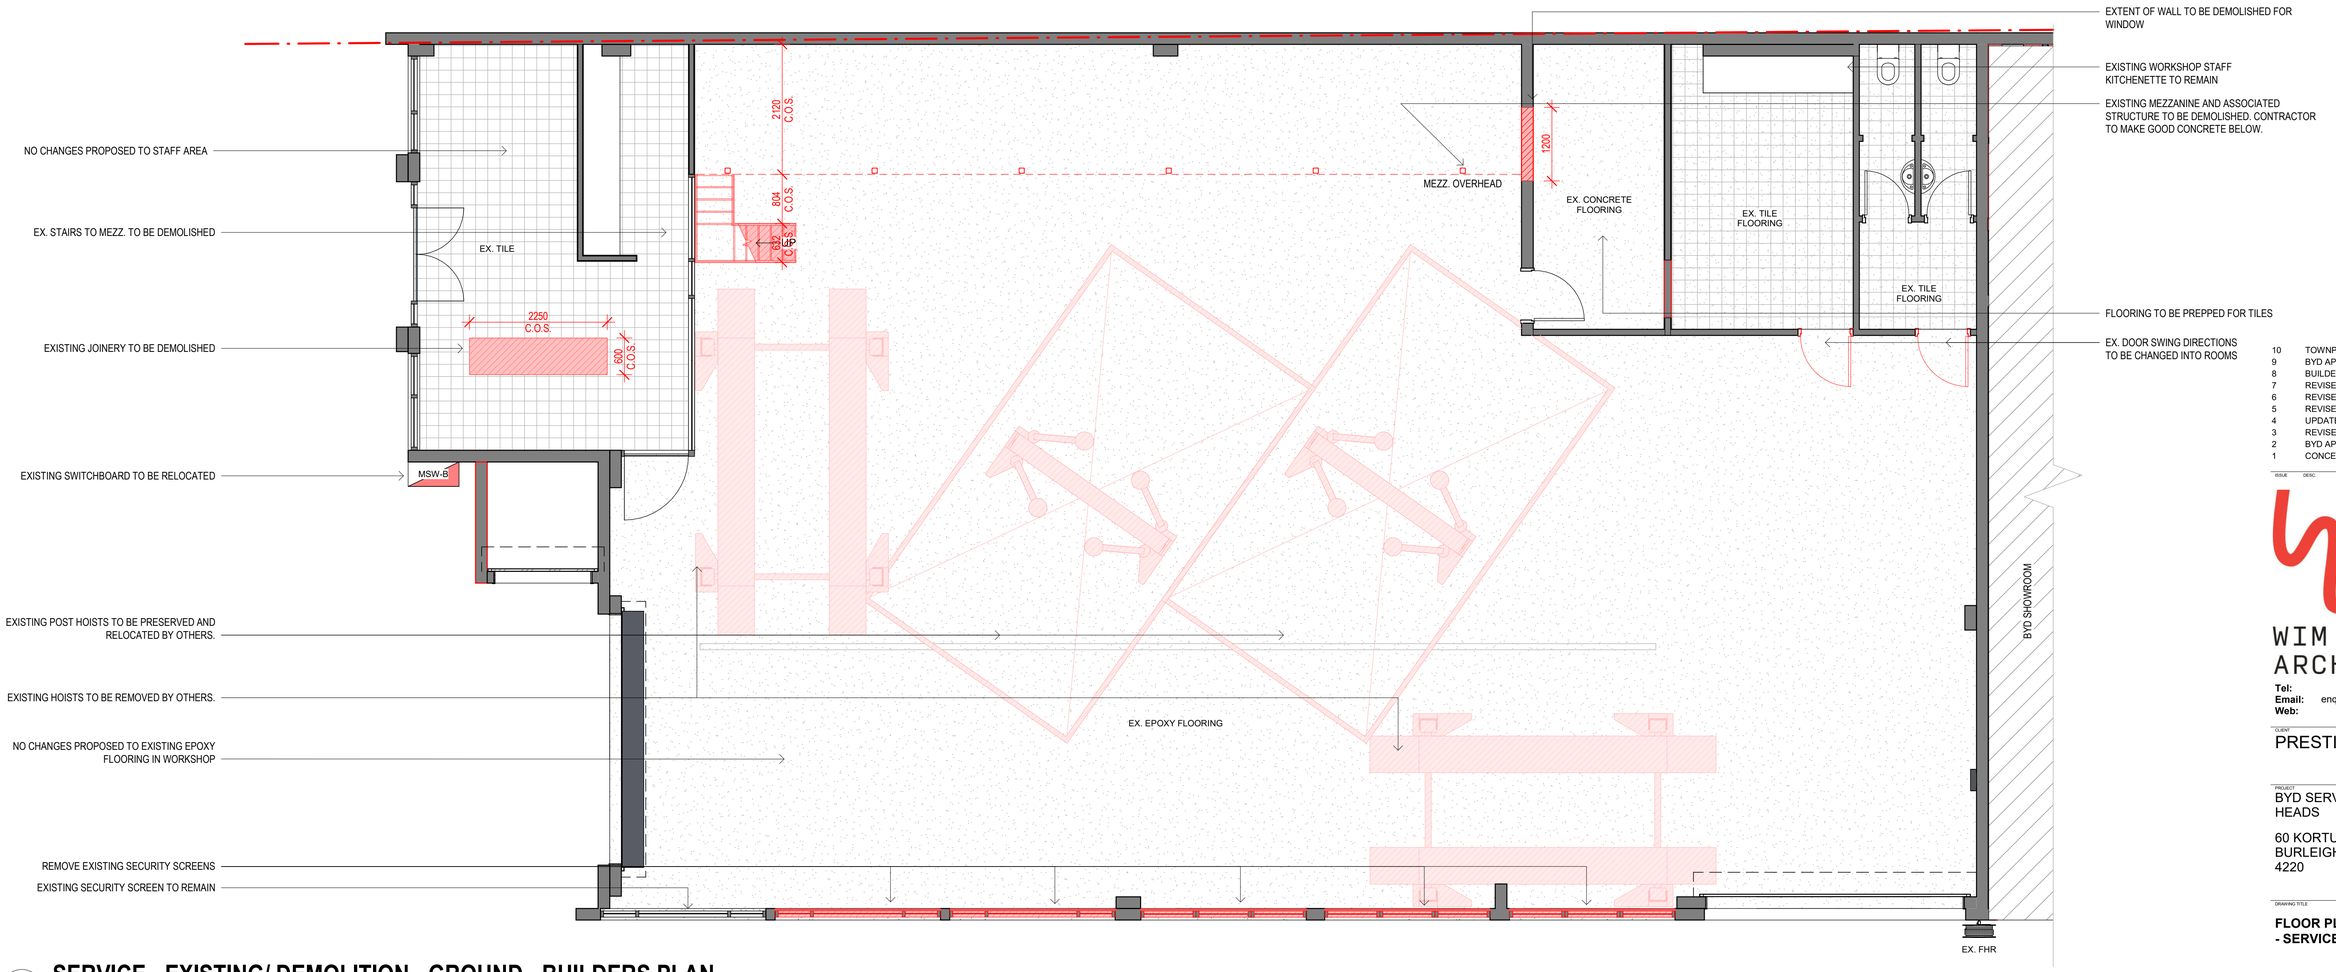

2 SERVICE - EXISTING/ DEMOLITION - GROUND - BUILDERS PLAN

1 : 50

FILE PATH: P:\PROJECTS\BYD\BYD SITES\(BYD INVOICED) QLD-BURLEIGH HEADS\DWG\BYD BURLEIGH HEADS AH.rvt

COPYRIGHT

W.I.M Architects Pty. Ltd. All rights reserved. This work is covered by Copyright and cannot be reproduced or copied in any form or by any means (graphic, electronic, mechanical, photocopying or photographic) without the written permission of W.I.M Architects Pty. Ltd. Any licence, express or implied, to use this document for any purpose whatsoever is restricted to the terms of the written agreement between W.I.M Architects Pty. Ltd. and the instructing party.

ABN: 25613329016

GENERAL NOTES

1. Confirm details of setouts, levels, setbacks and critical dimensions on site prior to and during the works.
2. All construction to comply with the Building Code of Australia (BCA) and applicable Australian Standards (AS).
3. A signed original of this drawing is retained in the W.I.M Architects' office for verification purposes.
4. These drawings are the copyright of W.I.M Architects Pty. Ltd. and may not be used, retained or copied without written authority.
5. Do not scale from this drawing - use figured dimensions. Dimensions taken from structure (face of blockwork/stud) unless otherwise noted.

CONCEPT

PHASE LEGEND	
EXISTING	
DEMOLITION	
PROPOSED	

ISSUE	DESC.	DATE
10	TOWNPLANNER ISSUE	2026-05-27
9	BYD APPROVAL SET	2026-01-05
8	BUILDERS SET ISSUE	2025-11-14
7	REVISED BUILDERS SET	2025-10-30
6	REVISED BUILDERS ISSUE	2025-10-22
5	REVISED BUILDERS SET	2025-10-21
4	UPDATED PACKAGE	2025-09-03
3	REVISED SET	2025-07-09
2	BYD APPROVAL SET	2025-07-03
1	CONCEPT SET	2025-06-20

WIM ARCHITECTS

Tel: 07 3857 8215
Email: enquiries@wimarchitects.com
Web: www.wimarchitects.com

CLIENT: PRESTIGE AUTO

PROJECT: BYD SERVICE BURLEIGH HEADS

60 KORTUM DRIVE BURLEIGH HEADS, QLD 4220

DRAWING TITLE: **FLOOR PLAN - DEMOLITION - SERVICE - BUILDERS PLAN**

DRAWN	CHECKED
HW	JL

SCALE	DATE
1 : 50@A1	27/05/2026 5:33:12 PM

PROJECT NO.	DRAWING NO.	ISSUE
BYD-BUR-225	SD-202	10

BYD SERVICE BURLEIGH HEADS

60 KORTUM DRIVE BURLEIGH HEADS, QLD 4220

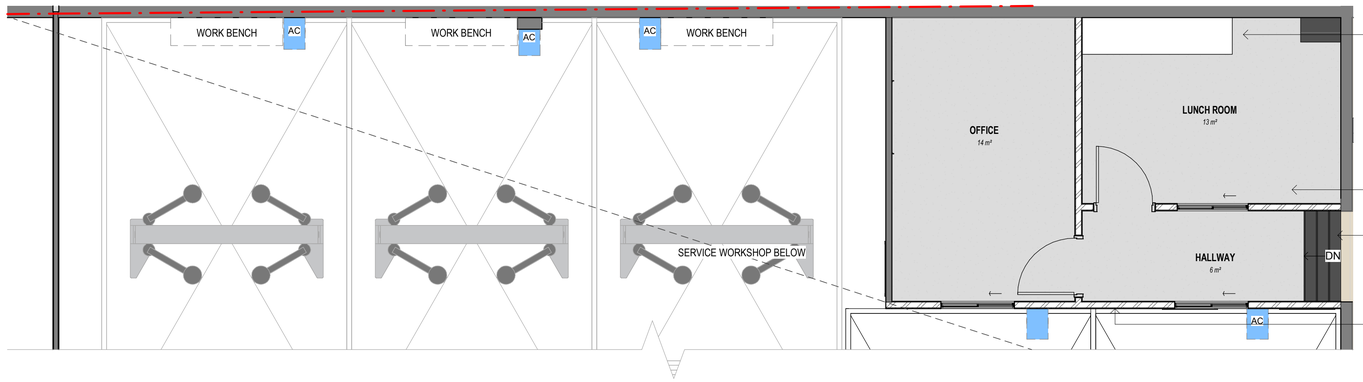

1 SERVICE - PROPOSED - MEZZANINE

1 : 50

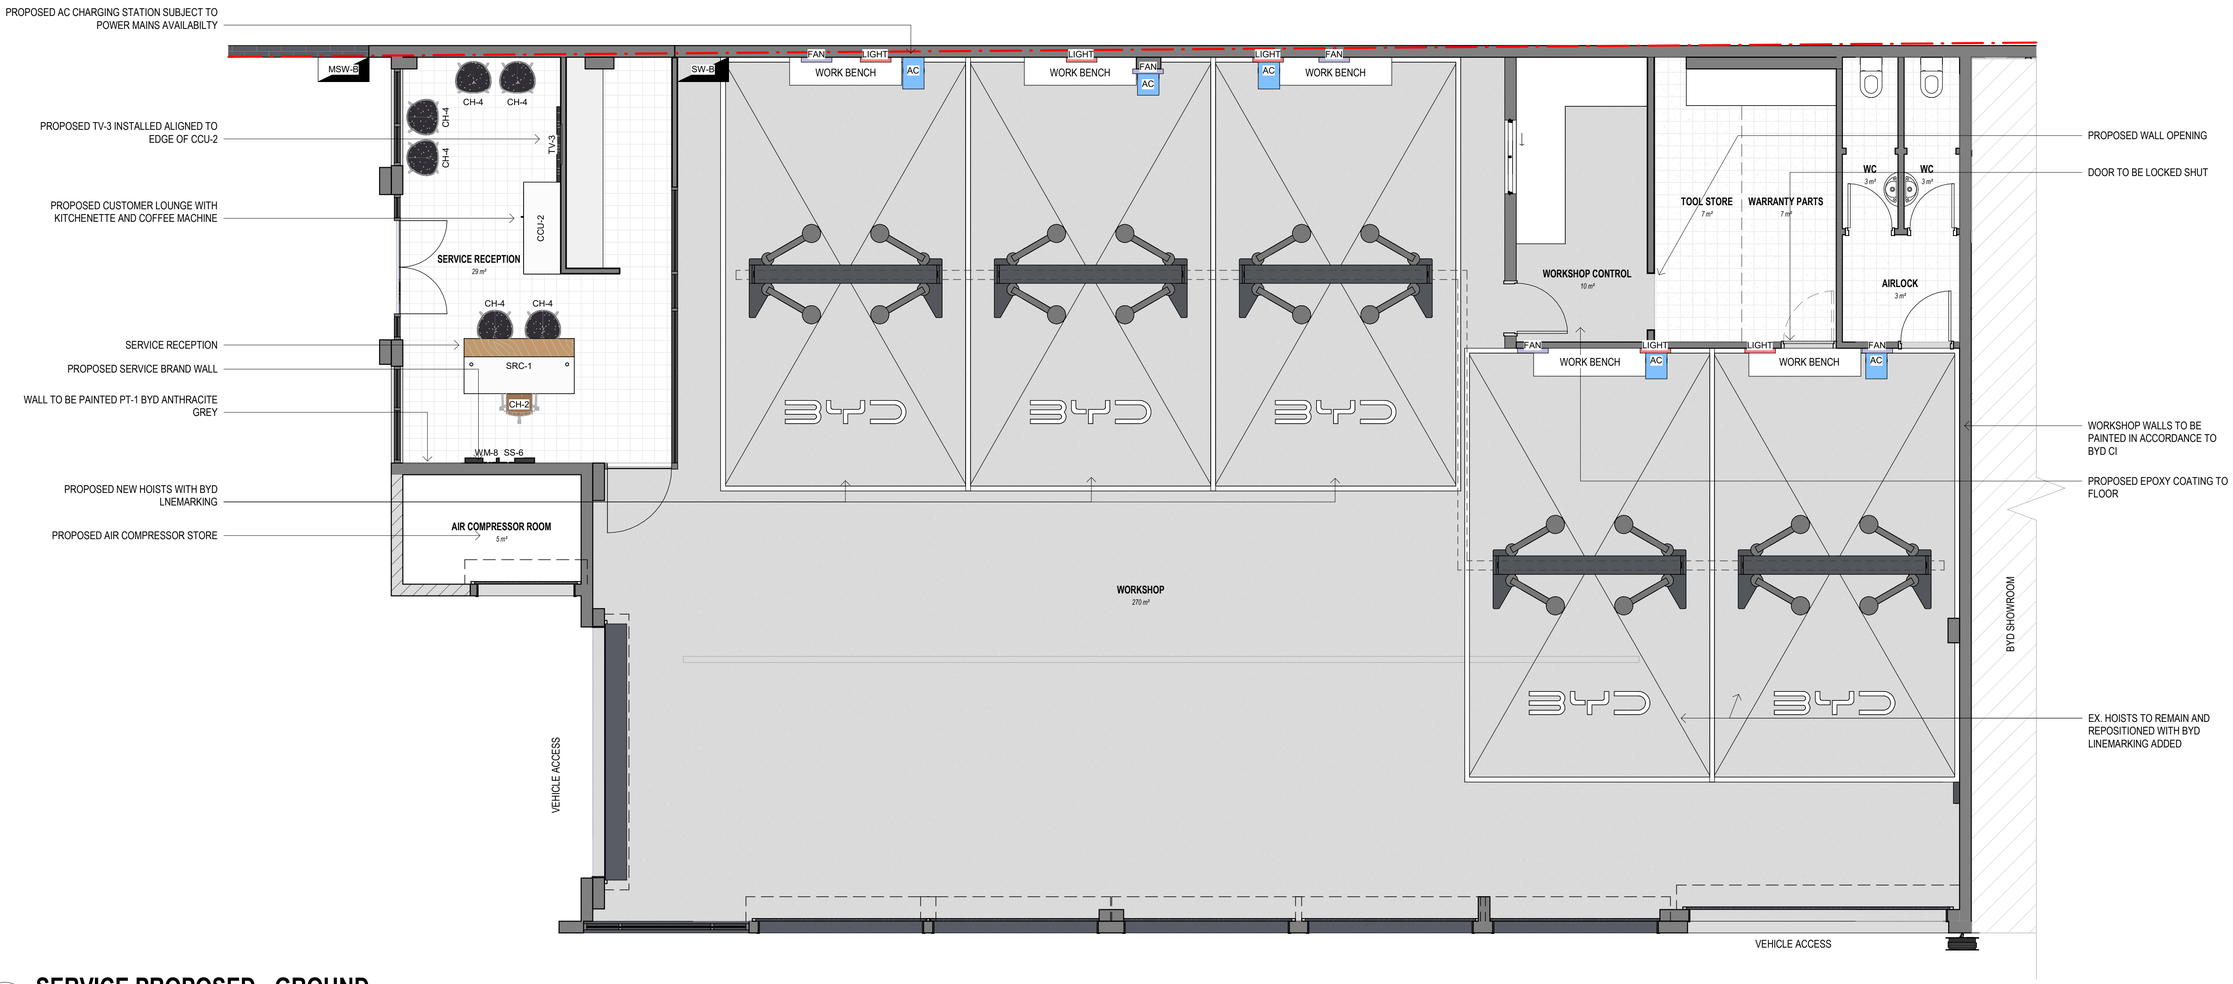

2 SERVICE PROPOSED - GROUND

1 : 50

COPYRIGHT

W.I.M Architects Pty. Ltd. All rights reserved. This work is covered by Copyright and cannot be reproduced or copied in any form or by any means (graphic, electronic, mechanical, photocopying or photographic) without the written permission of W.I.M Architects Pty. Ltd. Any licence, express or implied, to use this document for any purpose whatsoever is restricted to the terms of the written agreement between W.I.M Architects Pty. Ltd. and the instructing party.

ABN: 25613329016

GENERAL NOTES

1. Confirm details of setouts, levels, setbacks and critical dimensions on site prior to and during the works.
2. All construction to comply with the Building Code of Australia (BCA) and applicable Australian Standards (AS).
3. A signed original of this drawing is retained in the W.I.M Architects' office for verification purposes.
4. These drawings are the copyright of W.I.M Architects Pty. Ltd. and may not be used, retained or copied without written authority.
5. Do not scale from this drawing - use figured dimensions. Dimensions taken from structure (face of blockwork/stud) unless otherwise noted.

CONCEPT

ISSUE	DESC.	DATE
12	TOWNPLANNER ISSUE	2026-05-27
11	BYD APPROVAL SET	2026-01-05
10	BUILDERS SET ISSUE	2025-11-14
9	ISSUE TO ELECTRICAL ENG.	2025-11-12
8	REVISED BUILDERS SET	2025-10-30
7	REVISED BUILDERS ISSUE	2025-10-22
6	REVISED BUILDERS SET	2025-10-21
5	UPDATED PACKAGE	2025-09-03
4	REVISED SIGNAGE	2025-08-22
3	REVISED SET	2025-07-09
2	BYD APPROVAL SET	2025-07-03
1	CONCEPT SET	2025-06-20

WIM ARCHITECTS

Tel: 07 3857 8215
Email: enquiries@wimarchitects.com
Web: www.wimarchitects.com

CLIENT: PRESTIGE AUTO

PROJECT: BYD SERVICE BURLEIGH HEADS

60 KORTUM DRIVE BURLEIGH HEADS, QLD 4220

DRAWING TITLE: **FLOOR PLAN - PROPOSED - SERVICE**

DRAWN	CHECKED
HW	JL

SCALE	DATE
1 : 50@A1	27/05/2026 5:33:15 PM

PROJECT NO.	DRAWING NO.	ISSUE
BYD-BUR-225	SD-220	12

BYD SERVICE BURLEIGH HEADS

60 KORTUM DRIVE BURLEIGH HEADS, QLD 4220

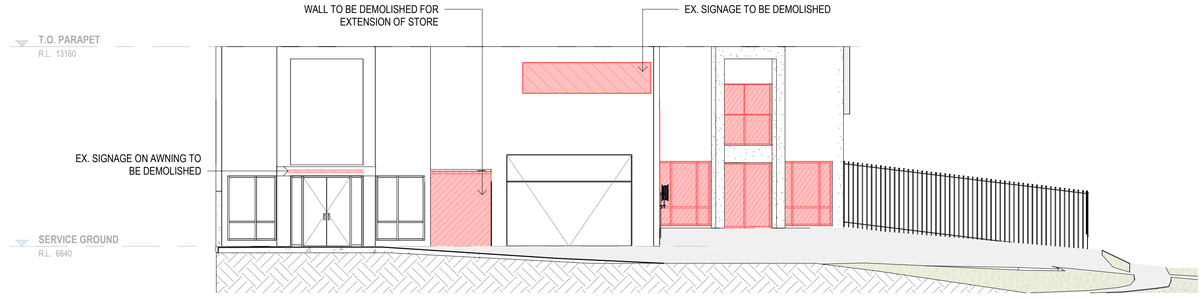

1 NORTHERN ELEVATION - EXISTING / DEMOLITION

1 : 100

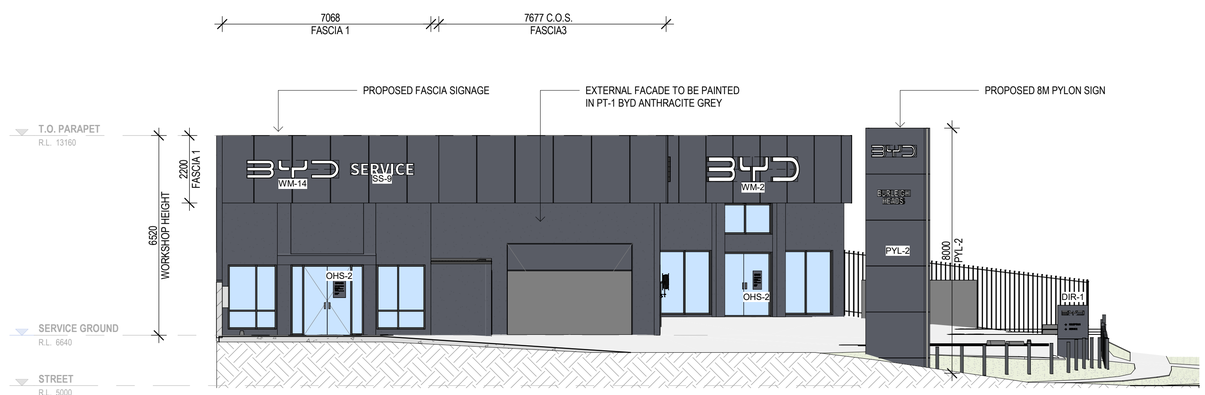

3 NORTHERN - ELEVATION - PROPOSED

1 : 100

COPYRIGHT

W.I.M Architects Pty. Ltd. All rights reserved. This work is covered by Copyright and cannot be reproduced or copied in any form or by any means (graphic, electronic, mechanical, photocopying or photographic) without the written permission of W.I.M Architects Pty. Ltd. Any licence, express or implied, to use this document for any purpose whatsoever is restricted to the terms of the written agreement between W.I.M Architects Pty. Ltd. and the instructing party.

ABN: 25613329016

GENERAL NOTES

1. Confirm details of setouts, levels, setbacks and critical dimensions on site prior to and during the works.
2. All construction to comply with the Building Code of Australia (BCA) and applicable Australian Standards (AS).
3. A signed original of this drawing is retained in the W.I.M Architects' office for verification purposes.
4. These drawings are the copyright of W.I.M Architects Pty. Ltd. and may not be used, retained or copied without written authority.
5. Do not scale from this drawing - use figured dimensions. Dimensions taken from structure (face of blockwork/stud) unless otherwise noted.

CONCEPT

ISSUE	DESC.	DATE
6	TOWNPLANNER ISSUE	2026-05-27
5	REVISED SIGNAGE APPLICATION	2026-04-07
4	REVISED DEALER NAME FONT	2025-12-04
3	REVISED SIGNAGE PACK	2025-12-01
2	SIGNAGE FOR APPROVAL	2025-10-24
1	PYLON SIGNAGE	2025-10-21

WIM ARCHITECTS

Tel: 07 3857 8215
Email: enquiries@wimarchitects.com
Web: www.wimarchitects.com

CLIENT
PRESTIGE AUTO

PROJECT
BYD SERVICE BURLEIGH HEADS

60 KORTUM DRIVE BURLEIGH HEADS, QLD 4220

DRAWING TITLE
BUILDING ELEVATIONS - SHEET 1

DRAWN	CHECKED
MN	MY

SCALE	DATE
1 : 100@A1	27/05/2026 5:33:16 PM

PROJECT NO.	DRAWING NO.	ISSUE
BYD-BUR-225	SD-300	6

BYD SERVICE BURLEIGH HEADS

60 KORTUM DRIVE BURLEIGH HEADS, QLD 4220

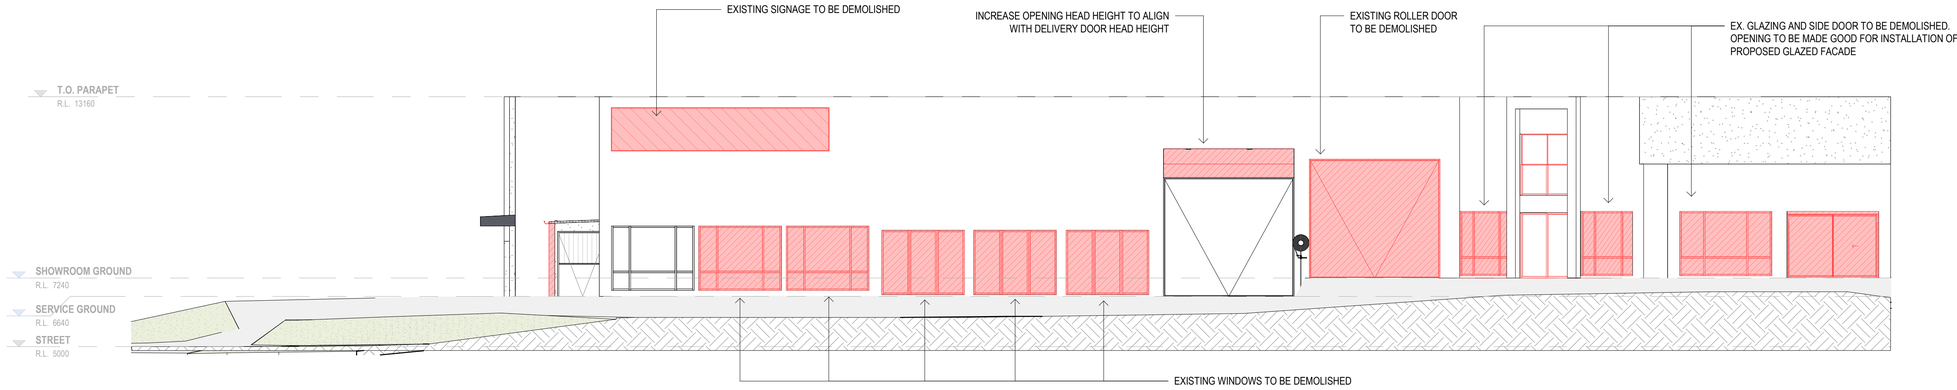

1 WESTERN ELEVATION - EXISTING / DEMOLITION

1 : 100

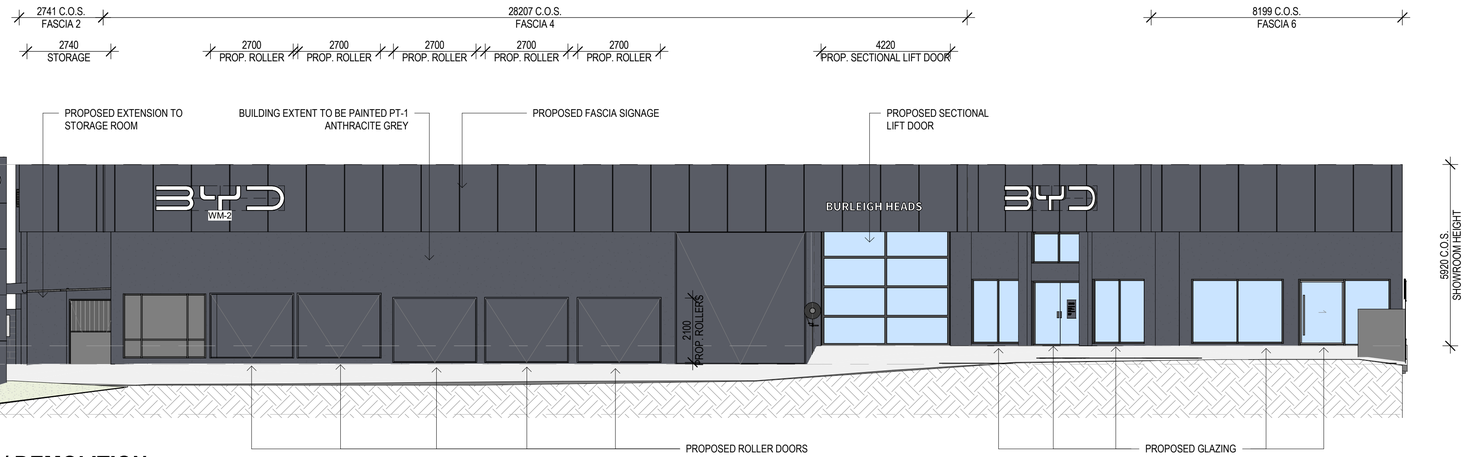

2 WESTERN ELEVATION - EXISTING / DEMOLITION

1 : 100

COPYRIGHT

W.I.M Architects Pty. Ltd. All rights reserved. This work is covered by Copyright and cannot be reproduced or copied in any form or by any means (graphic, electronic, mechanical, photocopying or photographic) without the written permission of W.I.M Architects Pty. Ltd. Any licence, express or implied, to use this document for any purpose whatsoever is restricted to the terms of the written agreement between W.I.M Architects Pty. Ltd. and the instructing party.

ABN: 25613329016

GENERAL NOTES

1. Confirm details of setouts, levels, setbacks and critical dimensions on site prior to and during the works.
2. All construction to comply with the Building Code of Australia (BCA) and applicable Australian Standards (AS).
3. A signed original of this drawing is retained in the W.I.M Architects' office for verification purposes.
4. These drawings are the copyright of W.I.M Architects Pty. Ltd. and may not be used, retained or copied without written authority.
5. Do not scale from this drawing - use figured dimensions. Dimensions taken from structure (face of blockwork/stud) unless otherwise noted.

CONCEPT

ISSUE	DESC.	DATE
6	TOWNPLANNER ISSUE	2026-05-27
5	REVISED SIGNAGE APPLICATION	2026-04-07
4	REVISED DEALER NAME FONT	2025-12-04
3	REVISED SIGNAGE PACK	2025-12-01
2	SIGNAGE FOR APPROVAL	2025-10-24
1	PYLON SIGNAGE	2025-10-21

WIM ARCHITECTS

Tel: 07 3857 8215
Email: enquiries@wimarchitects.com
Web: www.wimarchitects.com

CLIENT
PRESTIGE AUTO

PROJECT
BYD SERVICE BURLEIGH HEADS

60 KORTUM DRIVE BURLEIGH HEADS, QLD 4220

DRAWING TITLE
BUILDING ELEVATIONS - SHEET 2

DRAWN	CHECKED
MN	MY

SCALE	DATE
1 : 100@A1	27/05/2026 5:33:18 PM

PROJECT NO.	DRAWING NO.	ISSUE
BYD-BUR-225	SD-301	6

BYD SERVICE BURLEIGH HEADS

60 KORTUM DRIVE BURLEIGH HEADS, QLD 4220

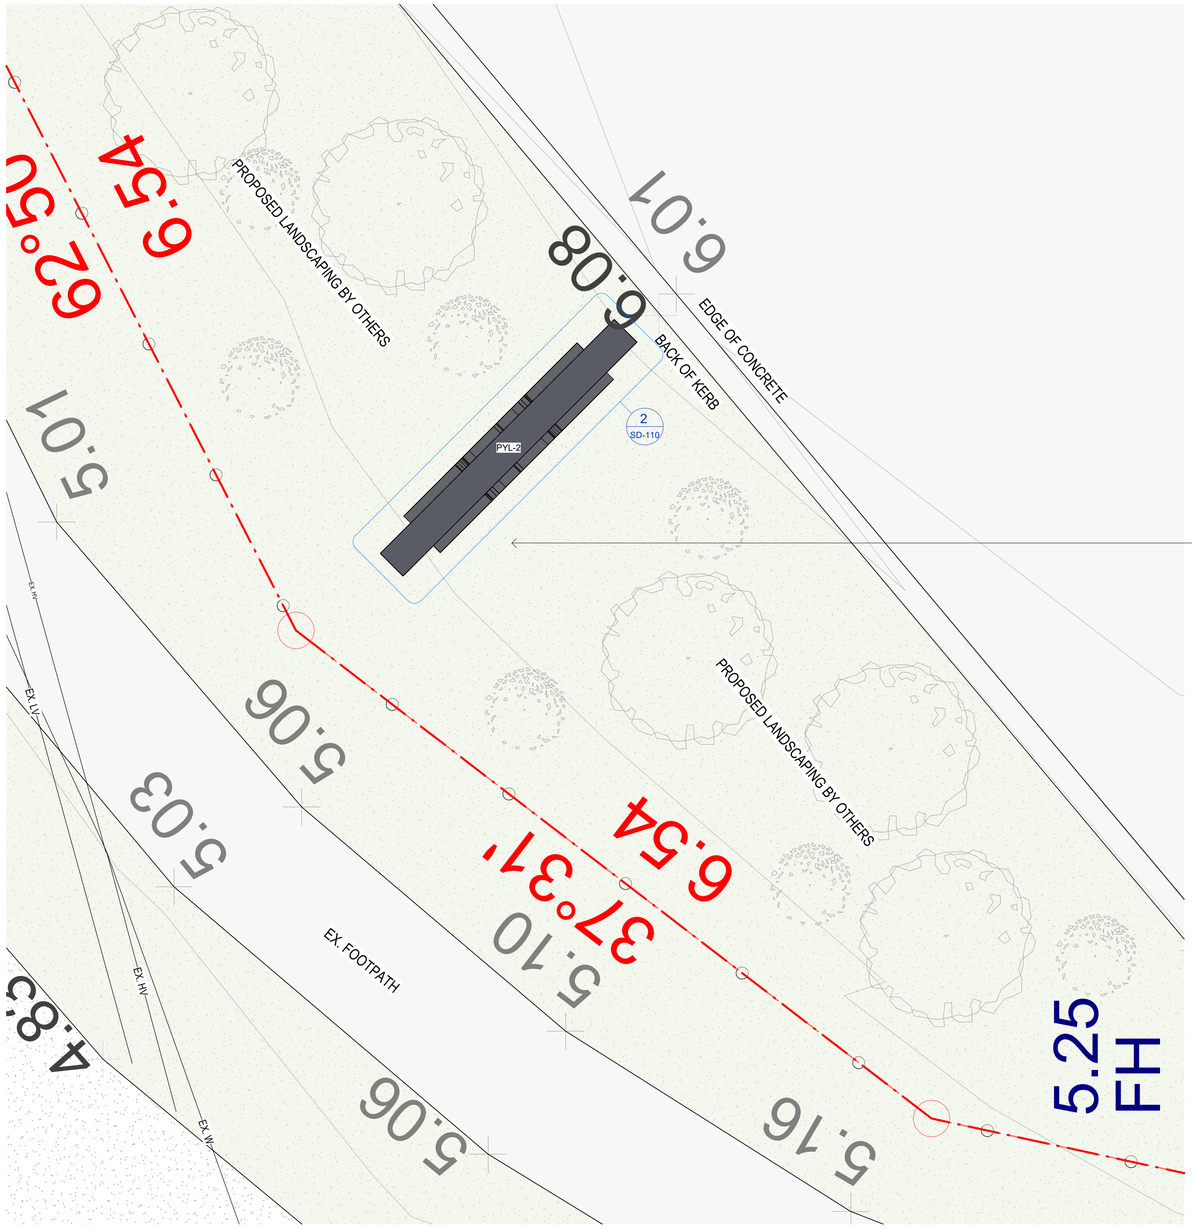

1 **SITE PLAN - PROPOSED - CALL OUT**
1 : 25



2 **PYLON 2 - DETAIL PLAN**
1 : 10

COPYRIGHT

W.I.M Architects Pty. Ltd. All rights reserved. This work is covered by Copyright and cannot be reproduced or copied in any form or by any means (graphic, electronic, mechanical, photocopying or photographic) without the written permission of W.I.M Architects Pty. Ltd. Any licence, express or implied, to use this document for any purpose whatsoever is restricted to the terms of the written agreement between W.I.M Architects Pty. Ltd. and the instructing party.

ABN: 25613329016

GENERAL NOTES

1. Confirm details of setouts, levels, setbacks and critical dimensions on site prior to and during the works.
2. All construction to comply with the Building Code of Australia (BCA) and applicable Australian Standards (AS).
3. A signed original of this drawing is retained in the W.I.M Architects' office for verification purposes.
4. These drawings are the copyright of W.I.M Architects Pty. Ltd. and may not be used, retained or copied without written authority.
5. Do not scale from this drawing - use figured dimensions. Dimensions taken from structure (face of blockwork/stud) unless otherwise noted.

CONCEPT

ISSUE	DESC.	DATE
5	REVISED SIGNAGE APPLICATION	2026-04-07
4	REVISED DEALER NAME FONT	2025-12-04
3	REVISED SIGNAGE PACK	2025-12-01
2	SIGNAGE FOR APPROVAL	2025-10-24
1	PYLON SIGNAGE	2025-10-21

WIM ARCHITECTS

Tel: 07 3857 8215
Email: enquiries@wimarchitects.com
Web: www.wimarchitects.com

CLIENT
PRESTIGE AUTO

PROJECT
BYD SERVICE BURLEIGH HEADS

60 KORTUM DRIVE BURLEIGH HEADS, QLD 4220

DRAWING TITLE
SITE PLAN - PROPOSED - CALL OUT

DRAWN	CHECKED
MN	MY

SCALE	DATE
As indicated@A1	7/04/2026 8:43:14 AM

PROJECT NO.	DRAWING NO.	ISSUE
BYD-BUR-225	SD-110	5

FILE PATH: P:\PROJECTS\BYD\BYD SITES\(BYD INVOICED) QLD-BURLEIGH HEADS\DWG\BYD BURLEIGH HEADS AH.rvt

BYD SERVICE BURLEIGH HEADS

60 KORTUM DRIVE BURLEIGH HEADS, QLD 4220

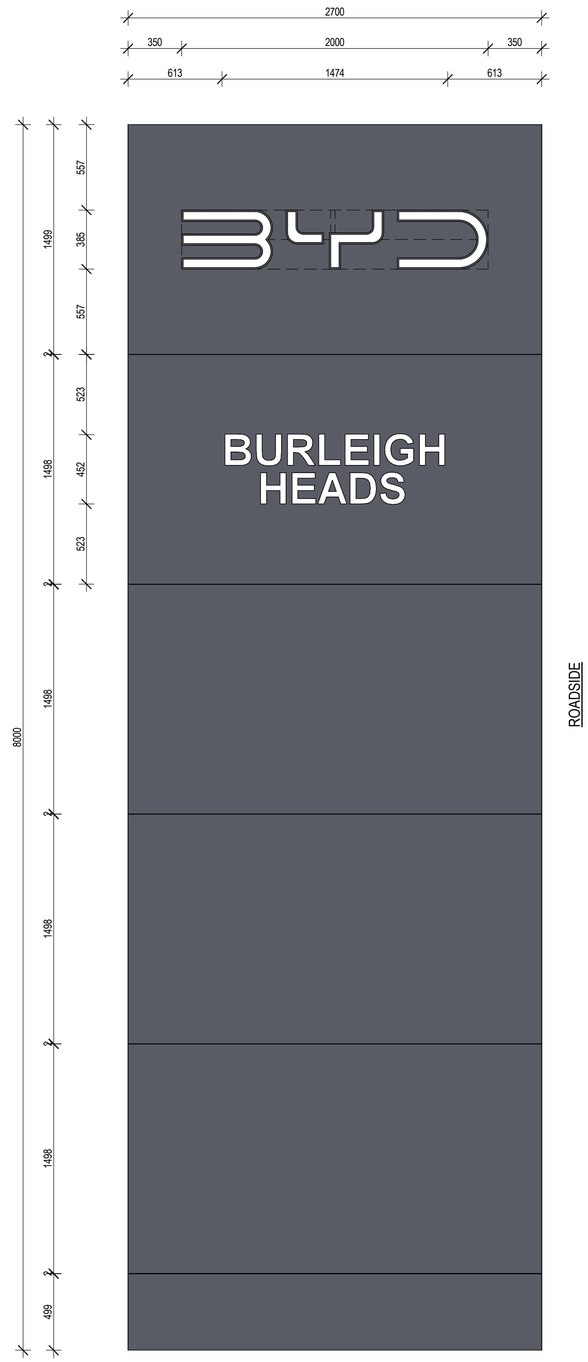

1 FRONT ELEVATION

1 : 20

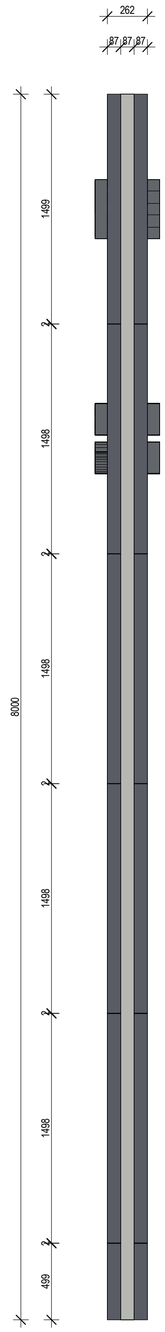

2 SIDE ELEVATION

1 : 20

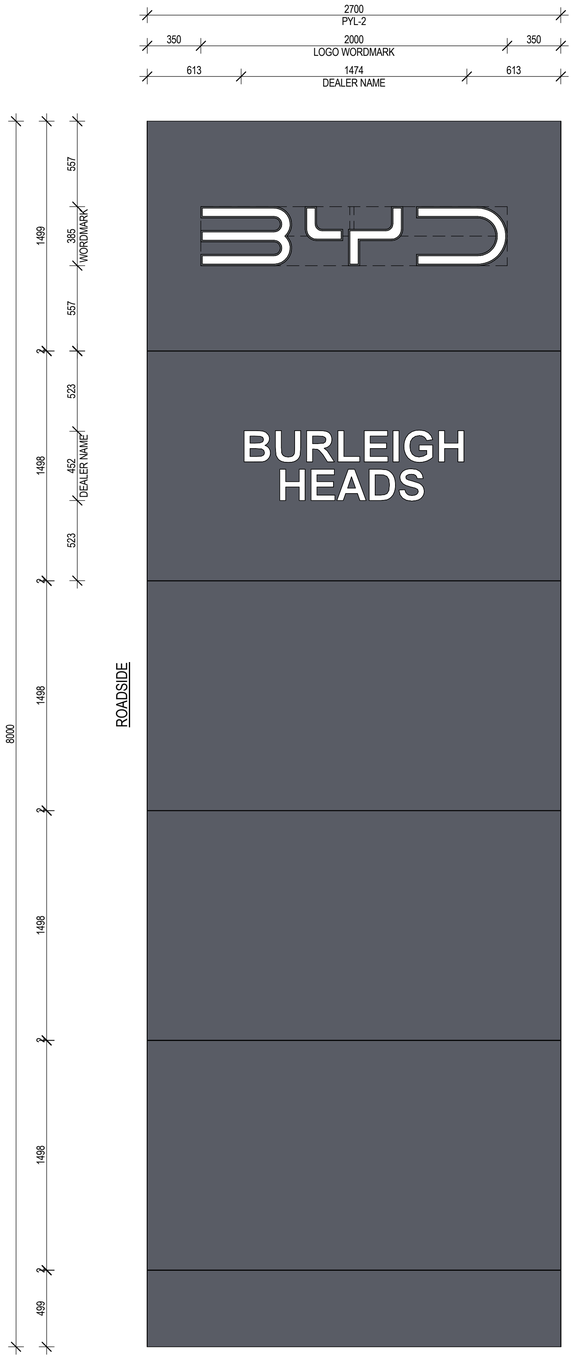

3 BACK ELEVATION

1 : 20

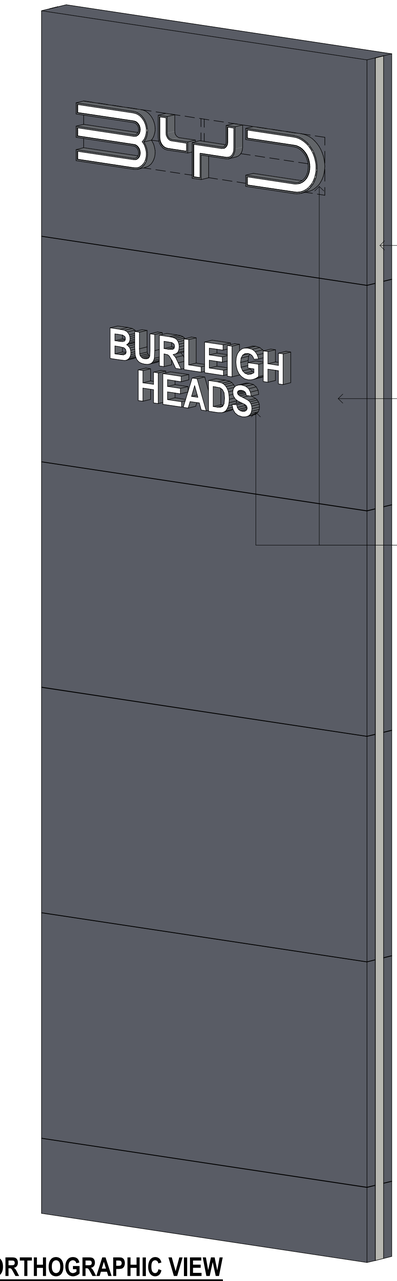

4 ORTHOGRAPHIC VIEW

NOTE: DEALER NAME WORKMARK TO BE DOUBLESIDED (MIRRORED) & RETURNS ANTHRACITE GREY

COPYRIGHT

W.I.M Architects Pty. Ltd. All rights reserved. This work is covered by Copyright and cannot be reproduced or copied in any form or by any means (graphic, electronic, mechanical, photocopying or photographic) without the written permission of W.I.M Architects Pty. Ltd. Any licence, express or implied, to use this document for any purpose whatsoever is restricted to the terms of the written agreement between W.I.M Architects Pty. Ltd. and the instructing party.

ABN: 25613329016

GENERAL NOTES

1. Confirm details of setouts, levels, setbacks and critical dimensions on site prior to and during the works.
2. All construction to comply with the Building Code of Australia (BCA) and applicable Australian Standards (AS).
3. A signed original of this drawing is retained in the W.I.M Architects' office for verification purposes.
4. These drawings are the copyright of W.I.M Architects Pty. Ltd. and may not be used, retained or copied without written authority.
5. Do not scale from this drawing - use figured dimensions. Dimensions taken from structure (face of blockwork/stud) unless otherwise noted.

CONCEPT

ISSUE	DESC.	DATE
5	REVISED SIGNAGE APPLICATION	2026-04-07
4	REVISED DEALER NAME FONT	2025-12-04
3	REVISED SIGNAGE PACK	2025-12-01
2	SIGNAGE FOR APPROVAL	2025-10-24
1	PYLON SIGNAGE	2025-10-21

WIM ARCHITECTS

Tel: 07 3857 8215
Email: enquiries@wimarchitects.com
Web: www.wimarchitects.com

CLIENT: PRESTIGE AUTO

PROJECT: BYD SERVICE BURLEIGH HEADS

60 KORTUM DRIVE BURLEIGH HEADS, QLD 4220

DRAWING TITLE: **SIGNAGE DETAIL - 8M PYLON**

DRAWN	CHECKED
MN	MY

SCALE	DATE
1 : 20@A1	7/04/2026 8:43:17 AM

PROJECT NO.	DRAWING NO.	ISSUE
BYD-BUR-225	SD-710	5

BYD SERVICE BURLEIGH HEADS

60 KORTUM DRIVE BURLEIGH HEADS, QLD 4220

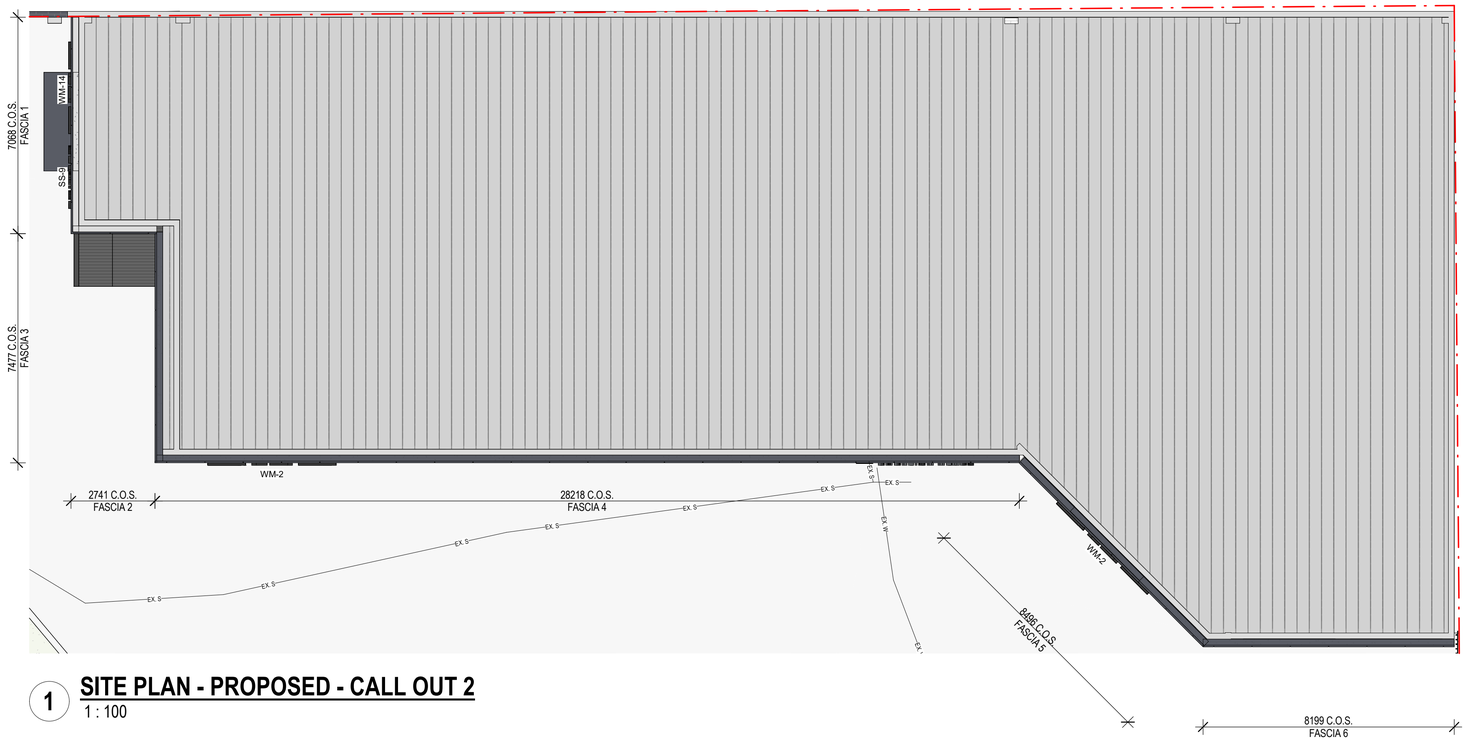

1 SITE PLAN - PROPOSED - CALL OUT 2

1 : 100

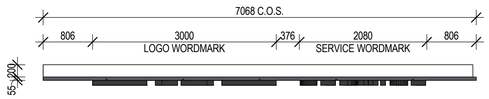

2 FASCIA 1 - DETAIL PLAN

1 : 50



3 FASCIA 2 - DETAIL PLAN

1 : 50

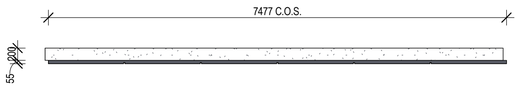

4 FASCIA 3 - DETAIL PLAN

1 : 50

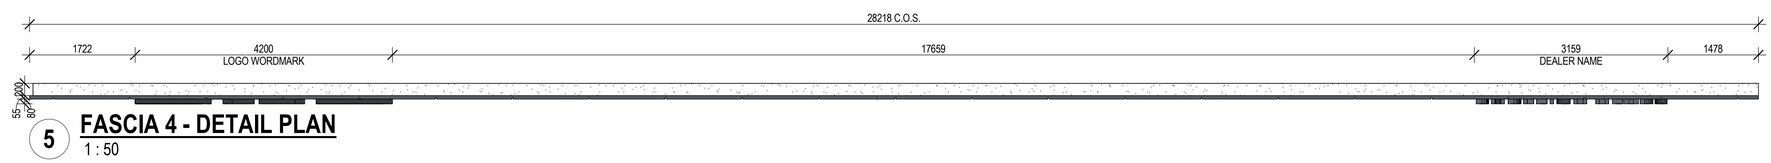

5 FASCIA 4 - DETAIL PLAN

1 : 50

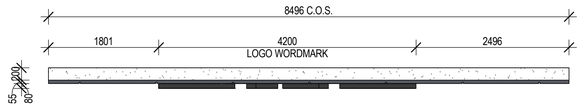

6 FASCIA 5 - DETAIL PLAN

1 : 50

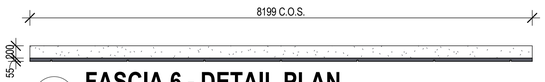

7 FASCIA 6 - DETAIL PLAN

1 : 50

FILE PATH: P:\PROJECTS\BYD\BYD SITES\(BYD INVOICED) QLD-BURLEIGH HEADS\DWG\BYD BURLEIGH HEADS AH.rvt

COPYRIGHT

W.I.M Architects Pty. Ltd. All rights reserved. This work is covered by Copyright and cannot be reproduced or copied in any form or by any means (graphic, electronic, mechanical, photocopying or photographic) without the written permission of W.I.M Architects Pty. Ltd. Any licence, express or implied, to use this document for any purpose whatsoever is restricted to the terms of the written agreement between W.I.M Architects Pty. Ltd. and the instructing party.

ABN: 25613329016

GENERAL NOTES

1. Confirm details of setouts, levels, setbacks and critical dimensions on site prior to and during the works.
2. All construction to comply with the Building Code of Australia (BCA) and applicable Australian Standards (AS).
3. A signed original of this drawing is retained in the W.I.M Architects' office for verification purposes.
4. These drawings are the copyright of W.I.M Architects Pty. Ltd. and may not be used, retained or copied without written authority.
5. Do not scale from this drawing - use figured dimensions. Dimensions taken from structure (face of blockwork/stud) unless otherwise noted.

CONCEPT

ISSUE	DESC.	DATE
5	REVISED SIGNAGE APPLICATION	2026-04-07
4	REVISED DEALER NAME FONT	2025-12-04
3	REVISED SIGNAGE PACK	2025-12-01
2	SIGNAGE FOR APPROVAL	2025-10-24
1	PYLON SIGNAGE	2025-10-21

WIM ARCHITECTS

Tel: 07 3857 8215
Email: enquiries@wimarchitects.com
Web: www.wimarchitects.com

CLIENT
PRESTIGE AUTO

PROJECT
BYD SERVICE BURLEIGH HEADS

60 KORTUM DRIVE BURLEIGH HEADS, QLD 4220

DRAWING TITLE
SITE PLAN - PROPOSED - CALL OUT

DRAWN	CHECKED
MN	MY

SCALE	DATE
As indicated@A1	8:43:15 AM 7/04/2026

PROJECT NO.	DRAWING NO.	ISSUE
BYD-BUR-225	SD-111	5

BYD SERVICE BURLEIGH HEADS

60 KORTUM DRIVE BURLEIGH HEADS, QLD 4220

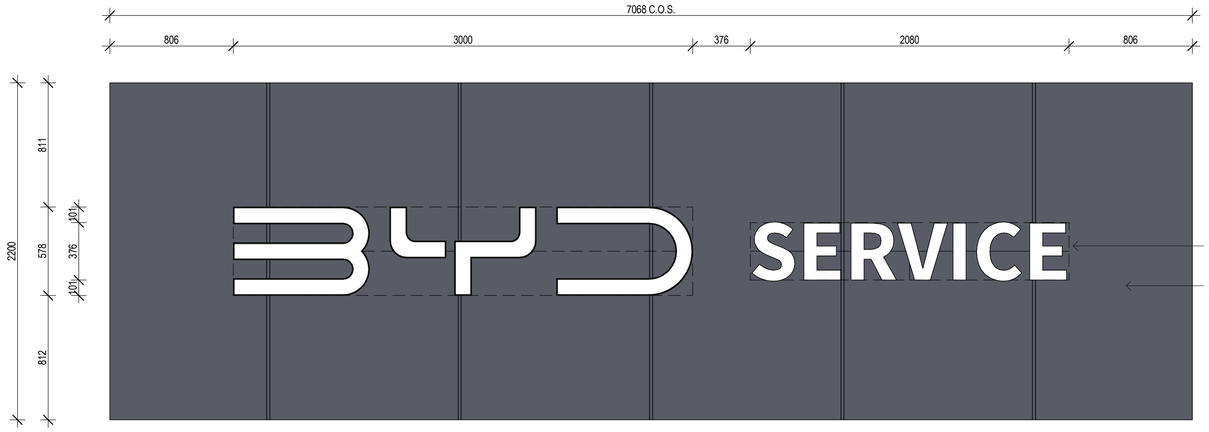

1 **FASCIA 1 - FRONT ELEVATION**
1 : 20

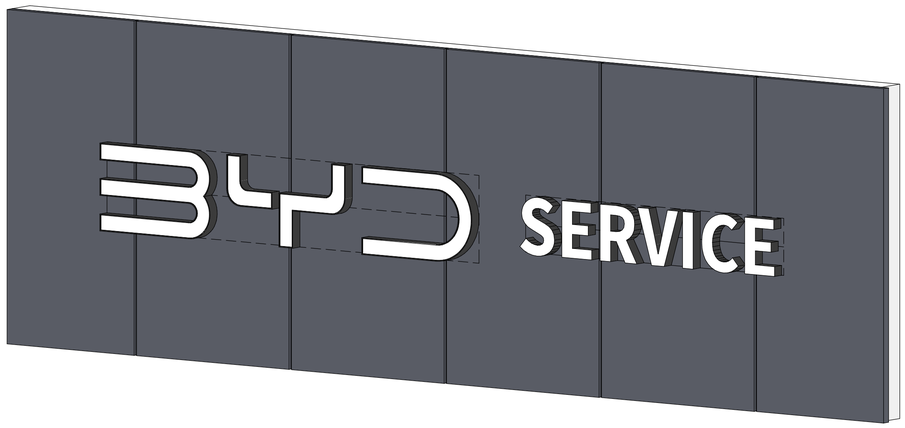

3 **FASCIA -1 - ORTHOGRAPHIC VIEW**

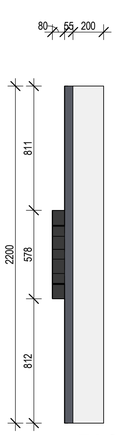

2 **FASCIA 1 - SIDE ELEVATION**
1 : 20

COPYRIGHT

W.I.M Architects Pty. Ltd. All rights reserved. This work is covered by Copyright and cannot be reproduced or copied in any form or by any means (graphic, electronic, mechanical, photocopying or photographic) without the written permission of W.I.M Architects Pty. Ltd. Any licence, express or implied, to use this document for any purpose whatsoever is restricted to the terms of the written agreement between W.I.M Architects Pty. Ltd. and the instructing party.

ABN: 25613329016

GENERAL NOTES

1. Confirm details of setouts, levels, setbacks and critical dimensions on site prior to and during the works.
2. All construction to comply with the Building Code of Australia (BCA) and applicable Australian Standards (AS).
3. A signed original of this drawing is retained in the W.I.M Architects' office for verification purposes.
4. These drawings are the copyright of W.I.M Architects Pty. Ltd. and may not be used, retained or copied without written authority.
5. Do not scale from this drawing - use figured dimensions. Dimensions taken from structure (face of blockwork/stud) unless otherwise noted.

CONCEPT

ISSUE	DESC.	DATE
5	REVISED SIGNAGE APPLICATION	2026-04-07
4	REVISED DEALER NAME FONT	2025-12-04
3	REVISED SIGNAGE PACK	2025-12-01
2	SIGNAGE FOR APPROVAL	2025-10-24
1	PYLON SIGNAGE	2025-10-21

WIM ARCHITECTS

Tel: 07 3857 8215
Email: enquiries@wimarchitects.com
Web: www.wimarchitects.com

CLIENT
PRESTIGE AUTO

PROJECT
BYD SERVICE BURLEIGH HEADS

60 KORTUM DRIVE BURLEIGH HEADS, QLD 4220

DRAWING TITLE
SIGNAGE DETAIL - FASCIA 1

DRAWN	CHECKED
MN	MY

SCALE	DATE
1 : 20@A1	7/04/2026 8:43:18 AM

PROJECT NO.	DRAWING NO.	ISSUE
BYD-BUR-225	SD-711	5

BYD SERVICE BURLEIGH HEADS

60 KORTUM DRIVE BURLEIGH HEADS, QLD 4220

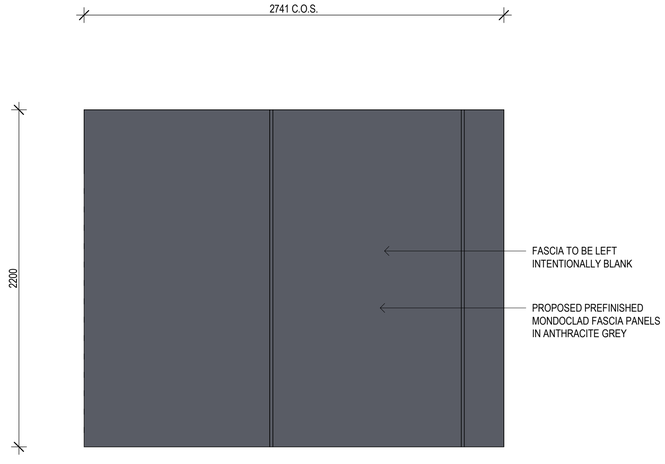

1 **FASCIA 2 - FRONT ELEVATION**
1 : 20

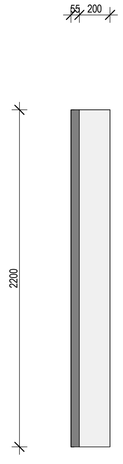

2 **FASCIA 2 - SIDE ELEVATION**
1 : 20

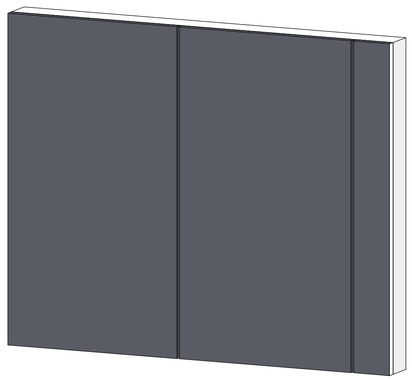

3 **FASCIA 2 - ORTHOGRAPHIC VIEW**

COPYRIGHT

W.I.M Architects Pty. Ltd. All rights reserved. This work is covered by Copyright and cannot be reproduced or copied in any form or by any means (graphic, electronic, mechanical, photocopying or photographic) without the written permission of W.I.M Architects Pty. Ltd. Any licence, express or implied, to use this document for any purpose whatsoever is restricted to the terms of the written agreement between W.I.M Architects Pty. Ltd. and the instructing party.

ABN: 25613329016

GENERAL NOTES

1. Confirm details of setouts, levels, setbacks and critical dimensions on site prior to and during the works.
2. All construction to comply with the Building Code of Australia (BCA) and applicable Australian Standards (AS).
3. A signed original of this drawing is retained in the W.I.M Architects' office for verification purposes.
4. These drawings are the copyright of W.I.M Architects Pty. Ltd. and may not be used, retained or copied without written authority.
5. Do not scale from this drawing - use figured dimensions. Dimensions taken from structure (face of blockwork/stud) unless otherwise noted.

CONCEPT

ISSUE	DESC.	DATE
5	REVISED SIGNAGE APPLICATION	2026-04-07
4	REVISED DEALER NAME FONT	2025-12-04
3	REVISED SIGNAGE PACK	2025-12-01
2	SIGNAGE FOR APPROVAL	2025-10-24
1	PYLON SIGNAGE	2025-10-21

WIM ARCHITECTS

Tel: 07 3857 8215
Email: enquiries@wimarchitects.com
Web: www.wimarchitects.com

CLIENT
PRESTIGE AUTO

PROJECT
BYD SERVICE BURLEIGH HEADS

60 KORTUM DRIVE BURLEIGH HEADS, QLD 4220

DRAWING TITLE
SIGNAGE DETAIL - FASCIA 2

DRAWN	CHECKED
MN	MY

SCALE	DATE
1 : 20@A1	7/04/2026 8:43:18 AM

PROJECT NO.	DRAWING NO.	ISSUE
BYD-BUR-225	SD-712	5

BYD SERVICE BURLEIGH HEADS

60 KORTUM DRIVE BURLEIGH HEADS, QLD 4220

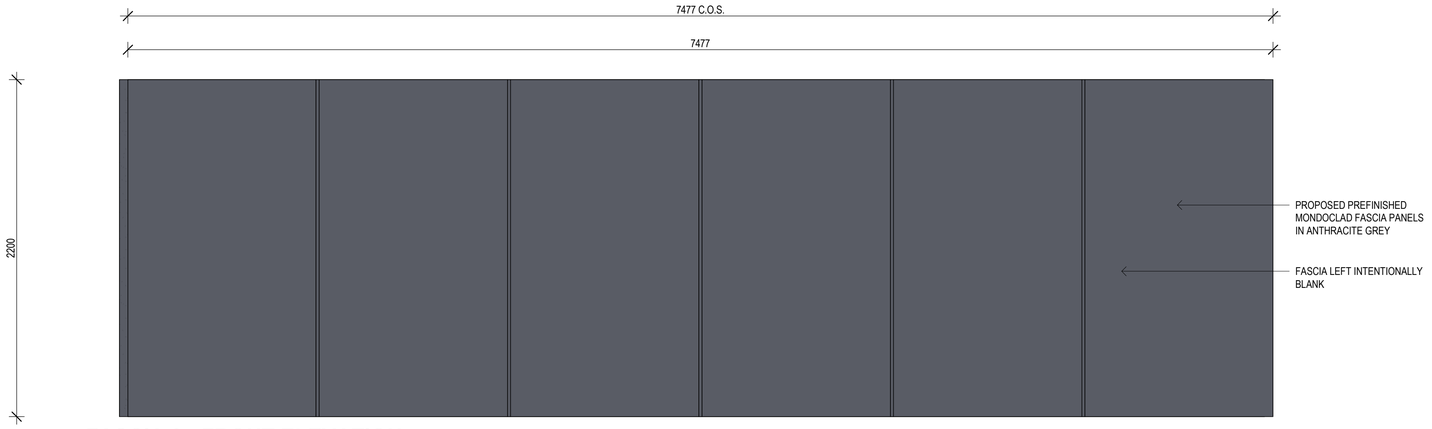

1 **FASCIA 3 - FRONT ELEVATION**
1 : 20

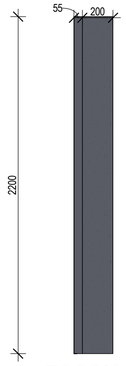

3 **FASCIA 3 - SIDE ELEVATION**
1 : 20

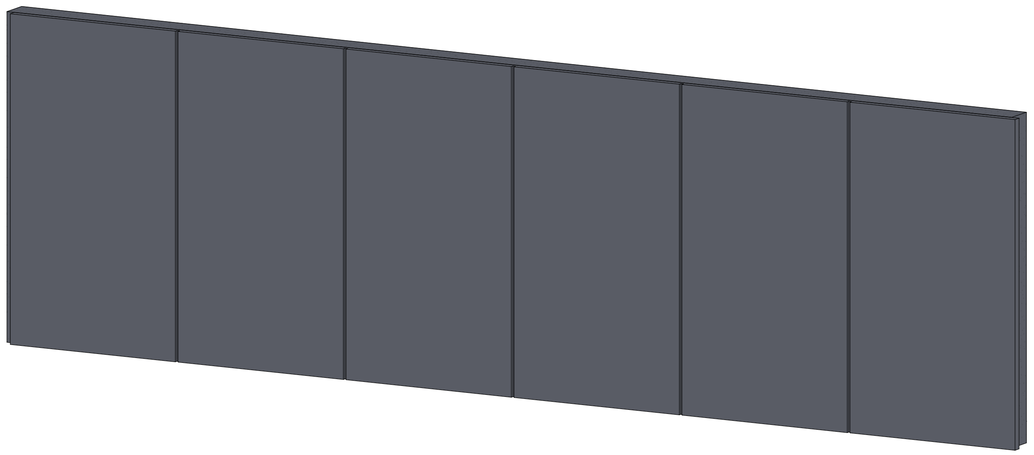

2 **FASCIA 3 - ORTHOGRAPHIC VIEW**

COPYRIGHT

W.I.M Architects Pty. Ltd. All rights reserved. This work is covered by Copyright and cannot be reproduced or copied in any form or by any means (graphic, electronic, mechanical, photocopying or photographic) without the written permission of W.I.M Architects Pty. Ltd. Any licence, express or implied, to use this document for any purpose whatsoever is restricted to the terms of the written agreement between W.I.M Architects Pty. Ltd. and the instructing party.

ABN: 25613329016

GENERAL NOTES

1. Confirm details of setouts, levels, setbacks and critical dimensions on site prior to and during the works.
2. All construction to comply with the Building Code of Australia (BCA) and applicable Australian Standards (AS).
3. A signed original of this drawing is retained in the W.I.M Architects' office for verification purposes.
4. These drawings are the copyright of W.I.M Architects Pty. Ltd. and may not be used, retained or copied without written authority.
5. Do not scale from this drawing - use figured dimensions. Dimensions taken from structure (face of blockwork/stud) unless otherwise noted.

CONCEPT

ISSUE	DESC.	DATE
5	REVISED SIGNAGE APPLICATION	2026-04-07
4	REVISED DEALER NAME FONT	2025-12-04
3	REVISED SIGNAGE PACK	2025-12-01
2	SIGNAGE FOR APPROVAL	2025-10-24
1	PYLON SIGNAGE	2025-10-21

WIM ARCHITECTS
Tel: 07 3857 8215
Email: enquiries@wimarchitects.com
Web: www.wimarchitects.com

CLIENT
PRESTIGE AUTO

PROJECT
BYD SERVICE BURLEIGH HEADS

60 KORTUM DRIVE BURLEIGH HEADS, QLD 4220

DRAWING TITLE
SIGNAGE DETAIL - FASCIA 3

DRAWN	CHECKED
MN	MY

SCALE	DATE
1 : 20@A1	7/04/2026 8:43:18 AM

PROJECT NO.	DRAWING NO.	ISSUE
BYD-BUR-225	SD-713	5

BYD SERVICE BURLEIGH HEADS

60 KORTUM DRIVE BURLEIGH HEADS, QLD 4220

COPYRIGHT

W.I.M Architects Pty. Ltd. All rights reserved. This work is covered by Copyright and cannot be reproduced or copied in any form or by any means (graphic, electronic, mechanical, photocopying or photographic) without the written permission of W.I.M Architects Pty. Ltd. Any licence, express or implied, to use this document for any purpose whatsoever is restricted to the terms of the written agreement between W.I.M Architects Pty. Ltd. and the instructing party.

ABN: 25613329016

GENERAL NOTES

1. Confirm details of setouts, levels, setbacks and critical dimensions on site prior to and during the works.
2. All construction to comply with the Building Code of Australia (BCA) and applicable Australian Standards (AS).
3. A signed original of this drawing is retained in the W.I.M Architects' office for verification purposes.
4. These drawings are the copyright of W.I.M Architects Pty. Ltd. and may not be used, retained or copied without written authority.
5. Do not scale from this drawing - use figured dimensions. Dimensions taken from structure (face of blockwork/stud) unless otherwise noted.

CONCEPT

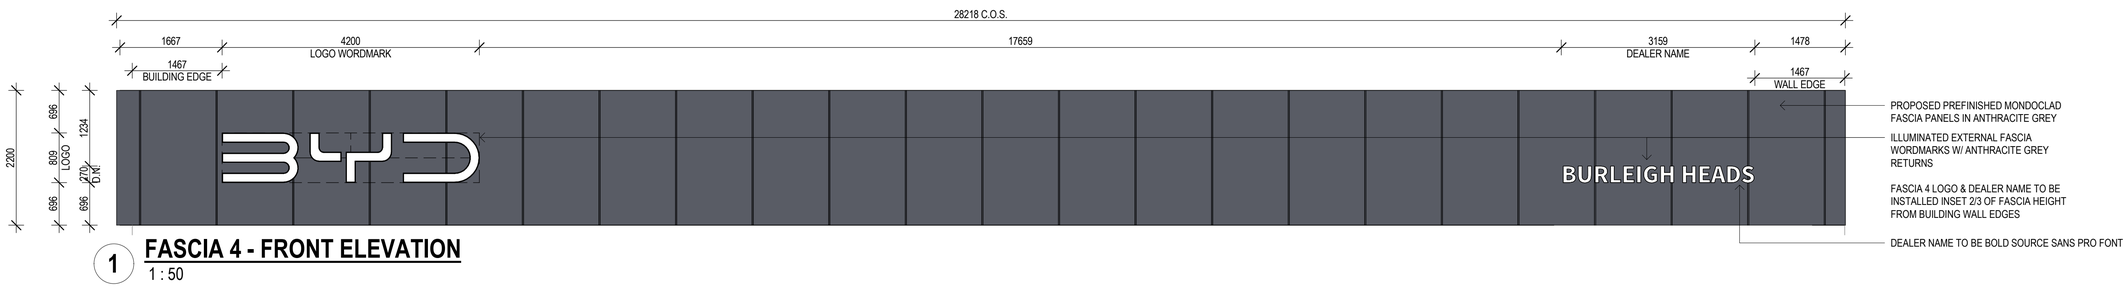

1 FASCIA 4 - FRONT ELEVATION

1 : 50

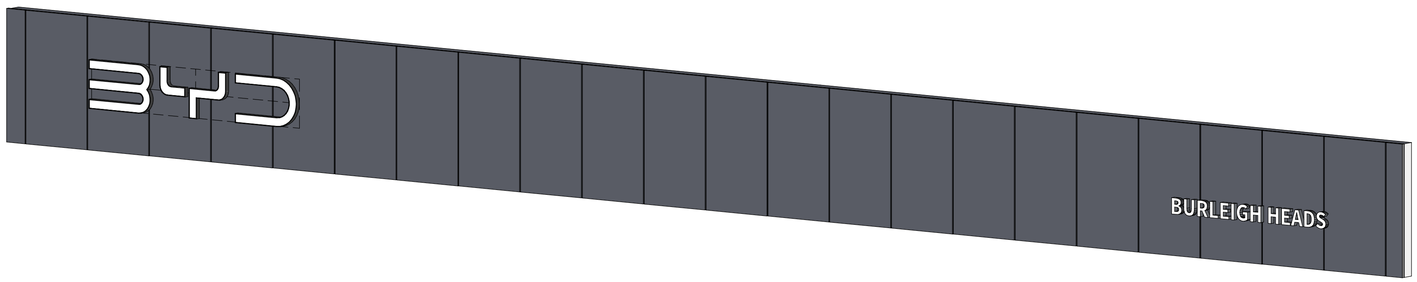

2 FASCIA 4 - ORTHOGRAPHIC VIEW

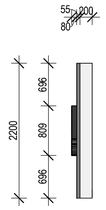

3 FASCIA 4 - SIDE ELEVATION

1 : 50

ISSUE	DESC.	DATE
5	REVISED SIGNAGE APPLICATION	2026-04-07
4	REVISED DEALER NAME FONT	2025-12-04
3	REVISED SIGNAGE PACK	2025-12-01
2	SIGNAGE FOR APPROVAL	2025-10-24
1	PYLON SIGNAGE	2025-10-21

WIM ARCHITECTS

Tel: 07 3857 8215
Email: enquiries@wimarchitects.com
Web: www.wimarchitects.com

CLIENT
PRESTIGE AUTO

PROJECT
BYD SERVICE BURLEIGH HEADS

60 KORTUM DRIVE BURLEIGH HEADS, QLD 4220

DRAWING TITLE
SIGNAGE DETAIL - FASCIA 4

DRAWN	CHECKED
MN	MY

SCALE	DATE
1 : 50@A1	7/04/2026 8:43:19 AM

PROJECT NO.	DRAWING NO.	ISSUE
BYD-BUR-225	SD-714	5

BYD SERVICE BURLEIGH HEADS

60 KORTUM DRIVE BURLEIGH HEADS, QLD 4220

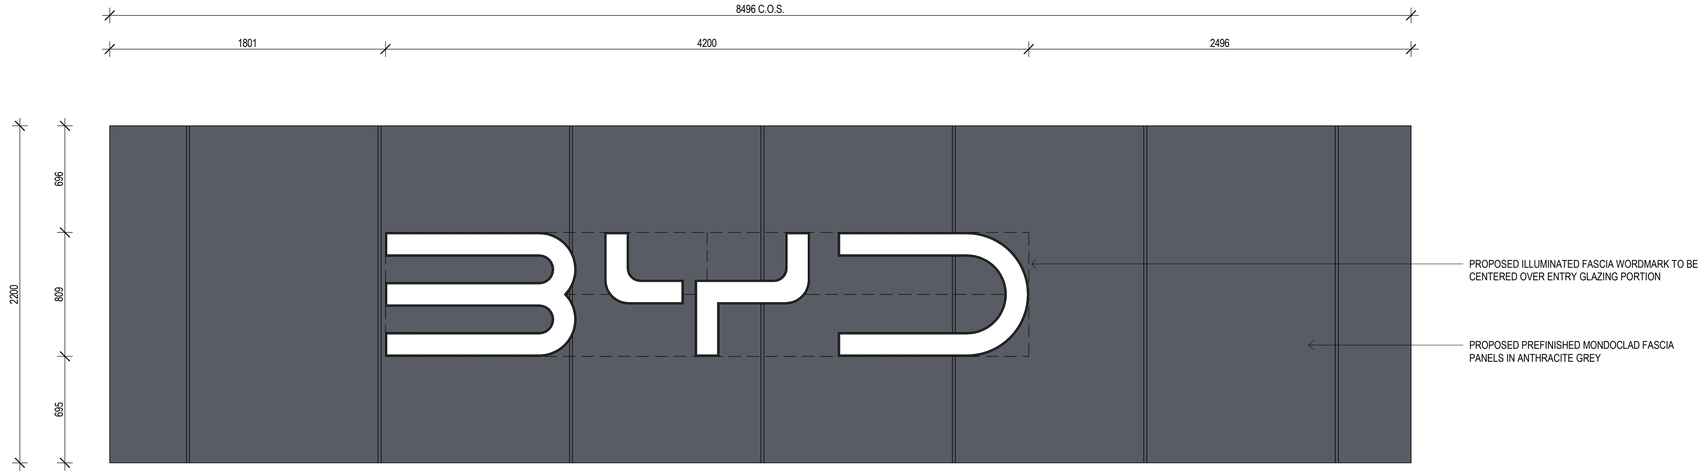

1 **FASCIA 5 - FRONT ELEVATION**

1 : 20

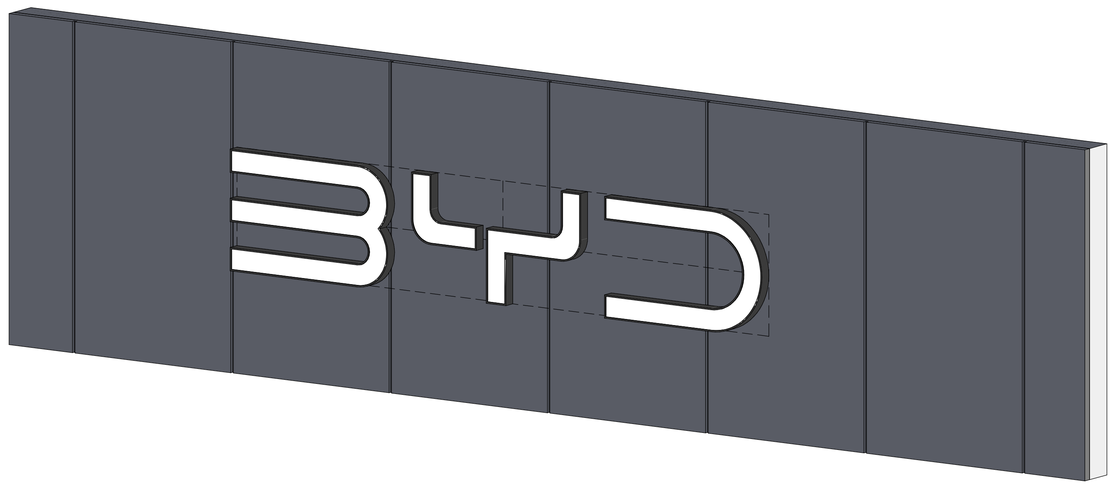

2 **FASCIA 5 - ORTHOGRAPHIC VIEW**

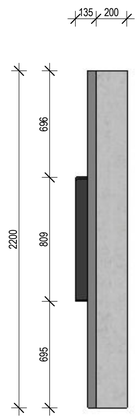

3 **FASCIA 5 - SIDE ELEVATION**

1 : 20

COPYRIGHT

W.I.M Architects Pty. Ltd. All rights reserved. This work is covered by Copyright and cannot be reproduced or copied in any form or by any means (graphic, electronic, mechanical, photocopying or photographic) without the written permission of W.I.M Architects Pty. Ltd. Any licence, express or implied, to use this document for any purpose whatsoever is restricted to the terms of the written agreement between W.I.M Architects Pty. Ltd. and the instructing party.

ABN: 25613329016

GENERAL NOTES

1. Confirm details of setouts, levels, setbacks and critical dimensions on site prior to and during the works.
2. All construction to comply with the Building Code of Australia (BCA) and applicable Australian Standards (AS).
3. A signed original of this drawing is retained in the W.I.M Architects' office for verification purposes.
4. These drawings are the copyright of W.I.M Architects Pty. Ltd. and may not be used, retained or copied without written authority.
5. Do not scale from this drawing - use figured dimensions. Dimensions taken from structure (face of blockwork/stud) unless otherwise noted.

CONCEPT

ISSUE	DESC.	DATE
5	REVISED SIGNAGE APPLICATION	2026-04-07
4	REVISED DEALER NAME FONT	2025-12-04
3	REVISED SIGNAGE PACK	2025-12-01
2	SIGNAGE FOR APPROVAL	2025-10-24
1	PYLON SIGNAGE	2025-10-21

WIM ARCHITECTS

Tel: 07 3857 8215
Email: enquiries@wimarchitects.com
Web: www.wimarchitects.com

CLIENT
PRESTIGE AUTO

PROJECT
BYD SERVICE BURLEIGH HEADS

60 KORTUM DRIVE BURLEIGH HEADS, QLD 4220

DRAWING TITLE
SIGNAGE DETAIL - FASCIA 5

DRAWN	CHECKED
MN	MY

SCALE	DATE
1 : 20@A1	7/04/2026 8:43:19 AM

PROJECT NO.	DRAWING NO.	ISSUE
BYD-BUR-225	SD-715	5

BYD SERVICE BURLEIGH HEADS

60 KORTUM DRIVE BURLEIGH HEADS, QLD 4220

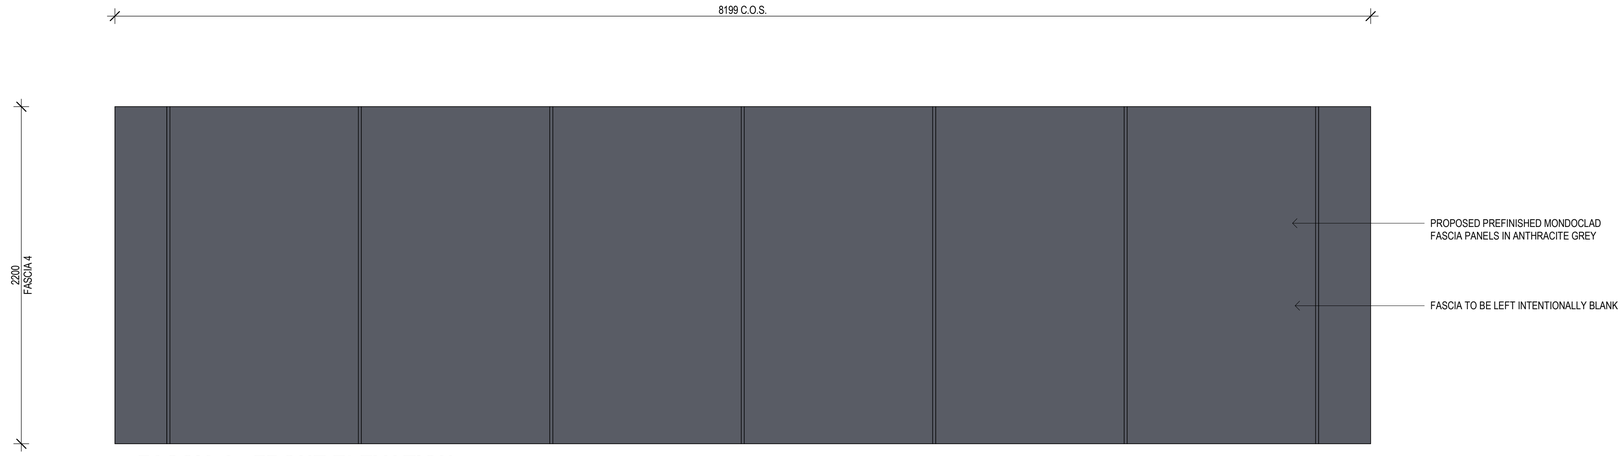

1 **FASCIA 6 - FRONT ELEVATION**
1 : 20

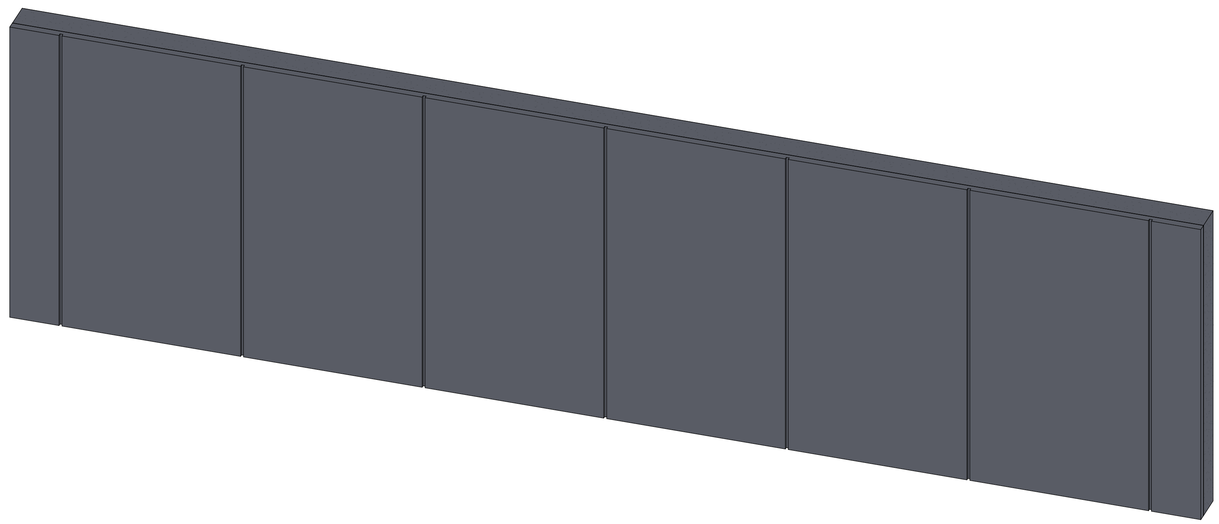

2 **FASCIA 6 - ORTHOGRAPHIC VIEW**

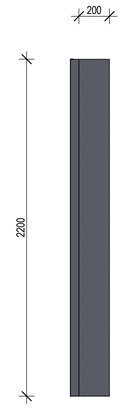

3 **FASCIA 6 - SIDE ELEVATION**
1 : 20

COPYRIGHT

W.I.M Architects Pty. Ltd. All rights reserved. This work is covered by Copyright and cannot be reproduced or copied in any form or by any means (graphic, electronic, mechanical, photocopying or photographic) without the written permission of W.I.M Architects Pty. Ltd. Any licence, express or implied, to use this document for any purpose whatsoever is restricted to the terms of the written agreement between W.I.M Architects Pty. Ltd. and the instructing party.

ABN: 25613329016

GENERAL NOTES

1. Confirm details of setouts, levels, setbacks and critical dimensions on site prior to and during the works.
2. All construction to comply with the Building Code of Australia (BCA) and applicable Australian Standards (AS).
3. A signed original of this drawing is retained in the W.I.M Architects' office for verification purposes.
4. These drawings are the copyright of W.I.M Architects Pty. Ltd. and may not be used, retained or copied without written authority.
5. Do not scale from this drawing - use figured dimensions. Dimensions taken from structure (face of blockwork/stud) unless otherwise noted.

CONCEPT

ISSUE	DESC.	DATE
5	REVISED SIGNAGE APPLICATION	2026-04-07
4	REVISED DEALER NAME FONT	2025-12-04
3	REVISED SIGNAGE PACK	2025-12-01
2	SIGNAGE FOR APPROVAL	2025-10-24
1	PYLON SIGNAGE	2025-10-21

WIM ARCHITECTS

Tel: 07 3857 8215
Email: enquiries@wimarchitects.com
Web: www.wimarchitects.com

CLIENT
PRESTIGE AUTO

PROJECT
BYD SERVICE BURLEIGH HEADS

60 KORTUM DRIVE BURLEIGH HEADS, QLD 4220

DRAWING TITLE
SIGNAGE DETAIL - FASCIA 6

DRAWN	CHECKED
MN	MY

SCALE	DATE
1 : 20@A1	7/04/2026 8:43:20 AM

PROJECT NO.	DRAWING NO.	ISSUE
BYD-BUR-225	SD-716	5

BYD SERVICE BURLEIGH HEADS

60 KORTUM DRIVE BURLEIGH HEADS, QLD 4220



COPYRIGHT

W.I.M Architects Pty. Ltd. All rights reserved. This work is covered by Copyright and cannot be reproduced or copied in any form or by any means (graphic, electronic, mechanical, photocopying or photographic) without the written permission of W.I.M Architects Pty. Ltd. Any licence, express or implied, to use this document for any purpose whatsoever is restricted to the terms of the written agreement between W.I.M Architects Pty. Ltd. and the instructing party.

ABN: 25613329016

GENERAL NOTES

1. Confirm details of setouts, levels, setbacks and critical dimensions on site prior to and during the works.
2. All construction to comply with the Building Code of Australia (BCA) and applicable Australian Standards (AS).
3. A signed original of this drawing is retained in the W.I.M Architects' office for verification purposes.
4. These drawings are the copyright of W.I.M Architects Pty. Ltd. and may not be used, retained or copied without written authority.
5. Do not scale from this drawing - use figured dimensions. Dimensions taken from structure (face of blockwork/stud) unless otherwise noted.

CONCEPT

ISSUE	DESC.	DATE
6	TOWNPLANNER ISSUE	2026-05-27
5	REVISED SIGNAGE APPLICATION	2026-04-07
4	REVISED DEALER NAME FONT	2025-12-04
3	REVISED SIGNAGE PACK	2025-12-01
2	SIGNAGE FOR APPROVAL	2025-10-24
1	PYLON SIGNAGE	2025-10-21

WIM ARCHITECTS

Tel: 07 3857 8215
Email: enquiries@wimarchitects.com
Web: www.wimarchitects.com

CLIENT
PRESTIGE AUTO

PROJECT
BYD SERVICE BURLEIGH HEADS

60 KORTUM DRIVE BURLEIGH HEADS, QLD 4220

DRAWING TITLE
ORTHOGRAPHIC VIEW - EXTERNAL

DRAWN	CHECKED
MN	MY

SCALE	DATE
@A1	27/05/2026 5:33:18 PM

PROJECT NO.	DRAWING NO.	ISSUE
BYD-BUR-225	SD-900	6

BYD SERVICE BURLEIGH HEADS

60 KORTUM DRIVE BURLEIGH HEADS, QLD 4220



COPYRIGHT

W.I.M Architects Pty. Ltd. All rights reserved. This work is covered by Copyright and cannot be reproduced or copied in any form or by any means (graphic, electronic, mechanical, photocopying or photographic) without the written permission of W.I.M Architects Pty. Ltd. Any licence, express or implied, to use this document for any purpose whatsoever is restricted to the terms of the written agreement between W.I.M Architects Pty. Ltd. and the instructing party.

ABN: 25613329016

GENERAL NOTES

1. Confirm details of setouts, levels, setbacks and critical dimensions on site prior to and during the works.
2. All construction to comply with the Building Code of Australia (BCA) and applicable Australian Standards (AS).
3. A signed original of this drawing is retained in the W.I.M Architects' office for verification purposes.
4. These drawings are the copyright of W.I.M Architects Pty. Ltd. and may not be used, retained or copied without written authority.
5. Do not scale from this drawing - use figured dimensions. Dimensions taken from structure (face of blockwork/stud) unless otherwise noted.

CONCEPT

ISSUE	DESC.	DATE
6	TOWNPLANNER ISSUE	2026-05-27
5	REVISED SIGNAGE APPLICATION	2026-04-07
4	REVISED DEALER NAME FONT	2025-12-04
3	REVISED SIGNAGE PACK	2025-12-01
2	SIGNAGE FOR APPROVAL	2025-10-24
1	PYLON SIGNAGE	2025-10-21

WIM ARCHITECTS

Tel: 07 3857 8215
Email: enquiries@wimarchitects.com
Web: www.wimarchitects.com

CLIENT
PRESTIGE AUTO

PROJECT
BYD SERVICE BURLEIGH HEADS

60 KORTUM DRIVE BURLEIGH HEADS, QLD 4220

DRAWING TITLE
PERSPECTIVE VIEW - EXTERNAL

DRAWN	CHECKED
MN	MY

SCALE	DATE
@A1	27/05/2026 5:33:18 PM

PROJECT NO.	DRAWING NO.	ISSUE
BYD-BUR-225	SD-920	6

BYD SERVICE BURLEIGH HEADS

60 KORTUM DRIVE BURLEIGH HEADS, QLD 4220



COPYRIGHT

W.I.M Architects Pty. Ltd. All rights reserved. This work is covered by Copyright and cannot be reproduced or copied in any form or by any means (graphic, electronic, mechanical, photocopying or photographic) without the written permission of W.I.M Architects Pty. Ltd. Any licence, express or implied, to use this document for any purpose whatsoever is restricted to the terms of the written agreement between W.I.M Architects Pty. Ltd. and the instructing party.

ABN: 25613329016

GENERAL NOTES

1. Confirm details of setouts, levels, setbacks and critical dimensions on site prior to and during the works.
2. All construction to comply with the Building Code of Australia (BCA) and applicable Australian Standards (AS).
3. A signed original of this drawing is retained in the W.I.M Architects' office for verification purposes.
4. These drawings are the copyright of W.I.M Architects Pty. Ltd. and may not be used, retained or copied without written authority.
5. Do not scale from this drawing - use figured dimensions. Dimensions taken from structure (face of blockwork/stud) unless otherwise noted.

CONCEPT

ISSUE	DESC.	DATE
6	TOWNPLANNER ISSUE	2026-05-27
5	REVISED SIGNAGE APPLICATION	2026-04-07
4	REVISED DEALER NAME FONT	2025-12-04
3	REVISED SIGNAGE PACK	2025-12-01
2	SIGNAGE FOR APPROVAL	2025-10-24
1	PYLON SIGNAGE	2025-10-21

WIM ARCHITECTS
Tel: 07 3857 8215
Email: enquiries@wimarchitects.com
Web: www.wimarchitects.com

CLIENT
PRESTIGE AUTO

PROJECT
BYD SERVICE BURLEIGH HEADS

60 KORTUM DRIVE BURLEIGH HEADS, QLD 4220

DRAWING TITLE
PERSPECTIVE VIEW - EXTERNAL

DRAWN	CHECKED
MN	MY

SCALE	DATE
@A1	27/05/2026 5:33:18 PM

PROJECT NO.	DRAWING NO.	ISSUE
BYD-BUR-225	SD-922	6