



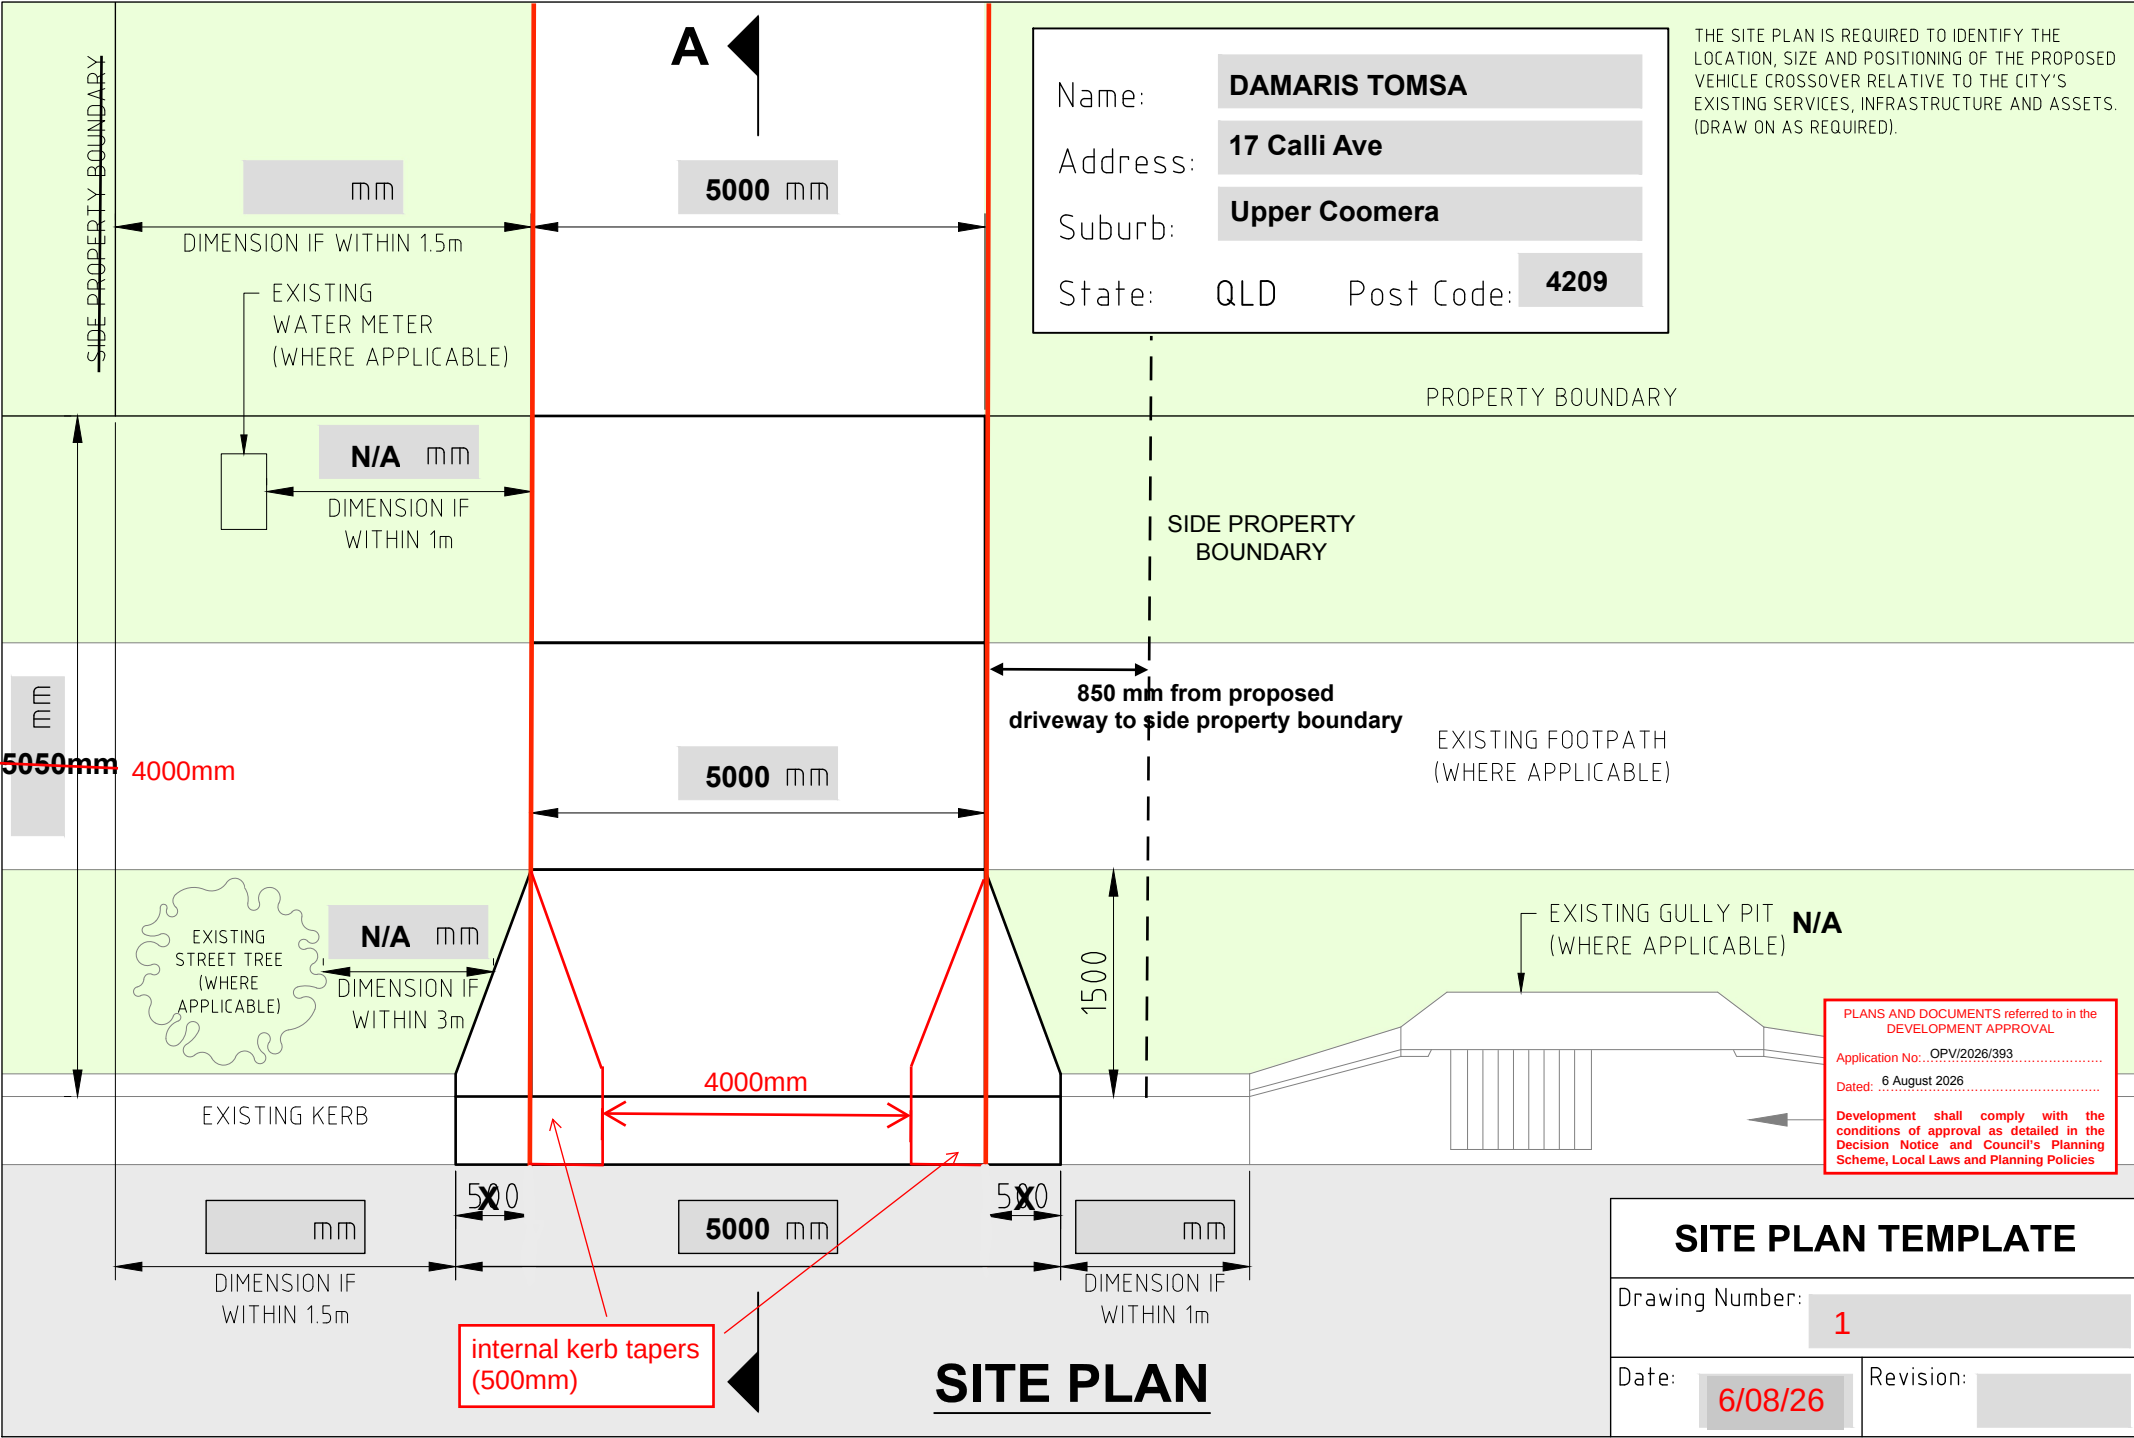

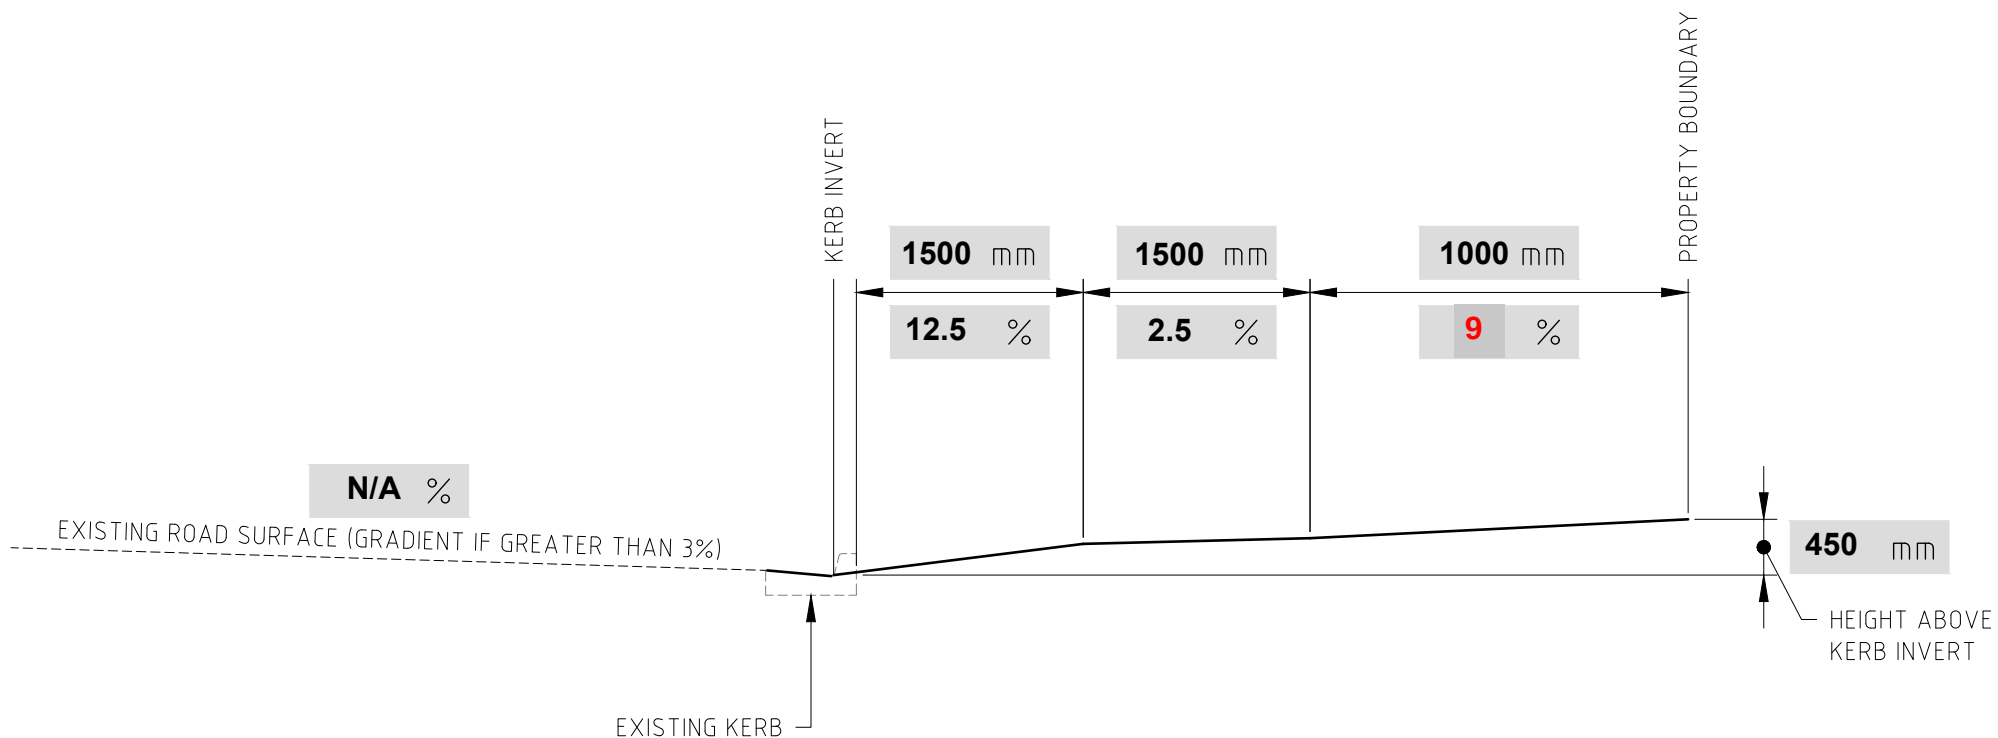

SECTION A-A

PLANS AND DOCUMENTS referred to in the
DEVELOPMENT APPROVAL
Application No: OPV/2026/393
Dated: 6 August 2026
Development shall comply with the
conditions of approval as detailed in the
Decision Notice and Council's Planning
Scheme, Local Laws and Planning Policies

THE CROSS SECTION IS REQUIRED TO IDENTIFY IF THE DESIGN GRADIENTS OF THE
PROPOSED VEHICLE CROSSOVER IS ACCEPTABLE TO THE CITY'S REQUIREMENTS.

CROSS SECTION TEMPLATE

Drawing Number:

2

Date:

6/08/26

Revision: