

CONCEPT

MAY 2026

COPYRIGHT

W.I.M Architects Pty. Ltd. All rights reserved. This work is covered by Copyright and cannot be reproduced or copied in any form or by any means (graphic, electronic, mechanical, photocopying or photographic) without the written permission of W.I.M Architects Pty. Ltd. Any licence, express or implied, to use this document for any purpose whatsoever is restricted to the terms of the written agreement between W.I.M Architects Pty. Ltd and the instructing party.

ABN: 25613329016

GENERAL NOTES

1. Confirm details of setouts, levels, setbacks and critical dimensions on site prior to and during the works.
2. All construction to comply with the Building Code of Australia (BCA) and applicable Australian Standards (AS).
3. A signed original of this drawing is retained in the W.I.M Architects' office for verification purposes.
4. These drawings are the copyright of W.I.M Architects Pty. Ltd. and may not be used, retained or copied without written authority.
5. Do not scale from this drawing - use figured dimensions. Dimensions taken from structure (face of blockwork/stud) unless otherwise noted.

BYD SERVICE BURLEIGH HEADS

60 KORTUM DRIVE BURLEIGH HEADS, QLD 4220

FILE PATH: P:\PROJECTS\PRESTIGE AUTO GROUP\BYD BURLEIGH HEADS\DWG\BYD BURLEIGH HEADS AH.rvt

BYD SERVICE BURLEIGH HEADS

60 KORTUM DRIVE BURLEIGH HEADS, QLD 4220



PROPOSED BLOCK WALL ON PROPERTY BOUNDARY TO RUN EXTENT OF CONCRETE DRIVE C.O.S.

PROPERTY POLE

DUAL DC CHARGING STATION SUBJECT TO MAINS POWER AVAILABILITY

PROPOSED FIXED BOLLARDS TO FOLLOW PROPERTY BOUNDARY LINE. REMOVABLE BOLLARDS TO BE INSTALLED ON CROSSOVERS

PROPOSED PYLON SIGN

PROPOSED LANDSCAPING

PROPOSED PARKING BAYS TO BE LINEMARKED TO SUIT BYD CI STANDARDS

DIRECTIONAL SIGNAGE

BIN STORES TO HOUSE CARDBOARD BIN (1200mm x 1200mm x 1000mm) & GENERAL WASTE BIN (1900mm x 1000mm x 1200mm)

PROPOSED 1.2M WIDE PEDESTRIAN PATHWAY TO SECONDARY ENTRANCE

EXISTING DRIVEWAY CROSSOVER WIDENED PER IPWEA STANDARD DRAWING RSD-102 - VEHICLE CROSSINGS, HEAVY FOR A 'GENERAL WIDE FLARED' VEHICLE CROSSING

1 SITE PLAN

1 : 200

FILE PATH: P:\PROJECTS\PRESTIGE AUTO GROUP\BYD BURLEIGH HEADS\DWG\BYD BURLEIGH HEADS AH.rvt

COPYRIGHT

W.I.M Architects Pty. Ltd. All rights reserved. This work is covered by Copyright and cannot be reproduced or copied in any form or by any means (graphic, electronic, mechanical, photocopying or photographic) without the written permission of W.I.M Architects Pty. Ltd. Any licence, express or implied, to use this document for any purpose whatsoever is restricted to the terms of the written agreement between W.I.M Architects Pty. Ltd. and the instructing party.

ABN: 25613329016

GENERAL NOTES

1. Confirm details of setouts, levels, setbacks and critical dimensions on site prior to and during the works.
2. All construction to comply with the Building Code of Australia (BCA) and applicable Australian Standards (AS).
3. A signed original of this drawing is retained in the W.I.M Architects' office for verification purposes.
4. These drawings are the copyright of W.I.M Architects Pty. Ltd. and may not be used, retained or copied without written authority.
5. Do not scale from this drawing - use figured dimensions. Dimensions taken from structure (face of blockwork/stud) unless otherwise noted.

CONCEPT

ISSUE	DESC.	DATE
13	REVISED PARKING LAYOUT	2026-08-07
12	PARKING LAYOUT	2026-07-30
11	DWG ISSUE TO TRAFFIC	2026-07-29
10	BYD APPROVAL SET	2026-01-05
9	BUILDERS SET ISSUE	2025-11-14
8	REVISED BUILDERS SET	2025-10-30
7	REVISED BUILDERS ISSUE	2025-10-22
6	REVISED BUILDERS SET	2025-10-21
5	UPDATED PACKAGE	2025-09-03
4	REVISED SIGNAGE	2025-08-22
3	REVISED SET	2025-07-09
2	BYD APPROVAL SET	2025-07-03
1	CONCEPT SET	2025-06-20

WIM ARCHITECTS

Tel: 07 3857 8215
Email: enquiries@wimarchitects.com
Web: www.wimarchitects.com

CLIENT
PRESTIGE AUTO

PROJECT
BYD SERVICE BURLEIGH HEADS

60 KORTUM DRIVE BURLEIGH HEADS, QLD 4220

DRAWING TITLE
SITE PLAN

DRAWN	CHECKED
MN	MY

SCALE	DATE
1 : 200@A1	17/08/2026 2:15:53 PM

PROJECT NO.	DRAWING NO.	ISSUE
BYD-BUR-225	SD-100	13

BYD SERVICE BURLEIGH HEADS

60 KORTUM DRIVE BURLEIGH HEADS, QLD 4220



PEDESTRIAN SIGHT TRIANGLES TO BE KEPT CLEAR OF OBSTRUCTIONS TO VISIBILITY. LOW LEVEL LANDSCAPING PERMITTED TO A MAXIMUM MATURE HEIGHT OF 500mm ABOVE DRIVEWAY LEVEL

SMALL CAR BAY

PEDESTRIAN SIGHT TRIANGLES TO BE KEPT CLEAR OF OBSTRUCTIONS TO VISIBILITY. LOW LEVEL LANDSCAPING PERMITTED TO A MAXIMUM MATURE HEIGHT OF 500mm ABOVE DRIVEWAY LEVEL

EXISTING DRIVEWAY CROSSOVER WIDENED PER IPWEA STANDARD DRAWING RSD-102 FOR 'GENERAL WIDE FLAIRED'

1 SITE PLAN - PARKING PLAN

1 : 200

FILE PATH: P:\PROJECTS\PRESTIGE AUTO GROUP\BYD BURLEIGH HEADS\DWG\BYD BURLEIGH HEADS AH.rvt

COPYRIGHT

W.I.M Architects Pty. Ltd. All rights reserved. This work is covered by Copyright and cannot be reproduced or copied in any form or by any means (graphic, electronic, mechanical, photocopying or photographic) without the written permission of W.I.M Architects Pty. Ltd. Any licence, express or implied, to use this document for any purpose whatsoever is restricted to the terms of the written agreement between W.I.M Architects Pty. Ltd. and the instructing party.

ABN: 25613329016

GENERAL NOTES

1. Confirm details of setouts, levels, setbacks and critical dimensions on site prior to and during the works.
2. All construction to comply with the Building Code of Australia (BCA) and applicable Australian Standards (AS).
3. A signed original of this drawing is retained in the W.I.M Architects' office for verification purposes.
4. These drawings are the copyright of W.I.M Architects Pty. Ltd. and may not be used, retained or copied without written authority.
5. Do not scale from this drawing - use figured dimensions. Dimensions taken from structure (face of blockwork/stud) unless otherwise noted.

CONCEPT

PARKING

TYPE	SIZE	QTY.
PWD + CLEARANCE	5.4m X 2.4m	1
STANDARD	5.5m X 2.6m	3
STANDARD	5.4m X 2.6m	4
STANDARD	5.4m X 2.4m	1
STANDARD	5.2m X 2.4m	2
SMALL CAR	5.0m X 2.3m	1
LONG	6.3m X 2.4m	1
TOTAL		**13**
MOTORCYCLE	2.5m X 1.2m	4

ISSUE	DESC.	DATE
13	REVISED PARKING LAYOUT	2026-08-07
12	PARKING LAYOUT	2026-07-30
11	DWG ISSUE TO TRAFFIC	2026-07-29
10	BYD APPROVAL SET	2026-01-05
9	BUILDERS SET ISSUE	2025-11-14
8	REVISED BUILDERS SET	2025-10-30
7	REVISED BUILDERS ISSUE	2025-10-22
6	REVISED BUILDERS SET	2025-10-21
5	UPDATED PACKAGE	2025-09-03
4	REVISED SIGNAGE	2025-08-22
3	REVISED SET	2025-07-09
2	BYD APPROVAL SET	2025-07-03
1	CONCEPT SET	2025-06-20

WIM ARCHITECTS

Tel: 07 3857 8215
Email: enquiries@wimarchitects.com
Web: www.wimarchitects.com

CLIENT
PRESTIGE AUTO

PROJECT
BYD SERVICE BURLEIGH HEADS

60 KORTUM DRIVE BURLEIGH HEADS, QLD 4220

DRAWING TITLE
SITE PLAN - PARKING PLAN

DRAWN	CHECKED
MN	MY

SCALE	DATE
1 : 200@A1	17/08/2026 2:15:54 PM

PROJECT NO.	DRAWING NO.	ISSUE
BYD-BUR-225	SD-101	13

BYD SERVICE BURLEIGH HEADS

60 KORTUM DRIVE BURLEIGH HEADS, QLD 4220

COPYRIGHT

W.I.M Architects Pty. Ltd. All rights reserved. This work is covered by Copyright and cannot be reproduced or copied in any form or by any means (graphic, electronic, mechanical, photocopying or photographic) without the written permission of W.I.M Architects Pty. Ltd. Any licence, express or implied, to use this document for any purpose whatsoever is restricted to the terms of the written agreement between W.I.M Architects Pty. Ltd. and the instructing party.

ABN: 25613329016

GENERAL NOTES

1. Confirm details of setouts, levels, setbacks and critical dimensions on site prior to and during the works.
2. All construction to comply with the Building Code of Australia (BCA) and applicable Australian Standards (AS).
3. A signed original of this drawing is retained in the W.I.M Architects' office for verification purposes.
4. These drawings are the copyright of W.I.M Architects Pty. Ltd. and may not be used, retained or copied without written authority.
5. Do not scale from this drawing - use figured dimensions. Dimensions taken from structure (face of blockwork/stud) unless otherwise noted.

CONCEPT

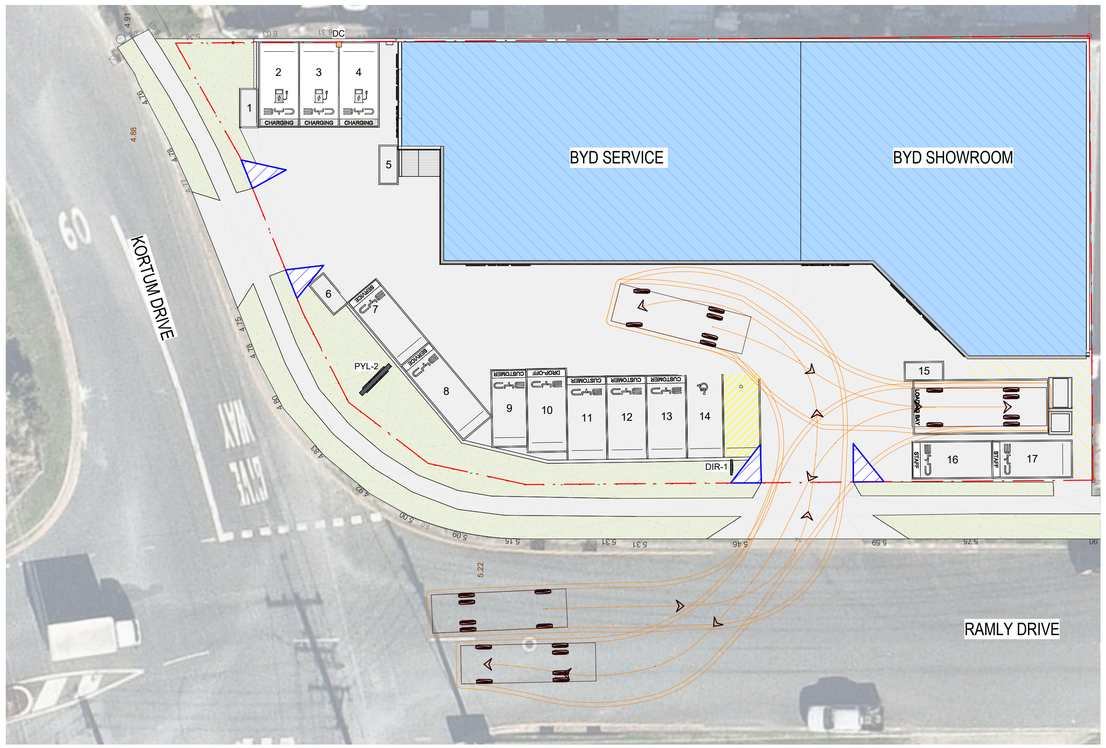

1 SITE PLAN - VEHICLE MOVEMENT - MRV

1 : 200

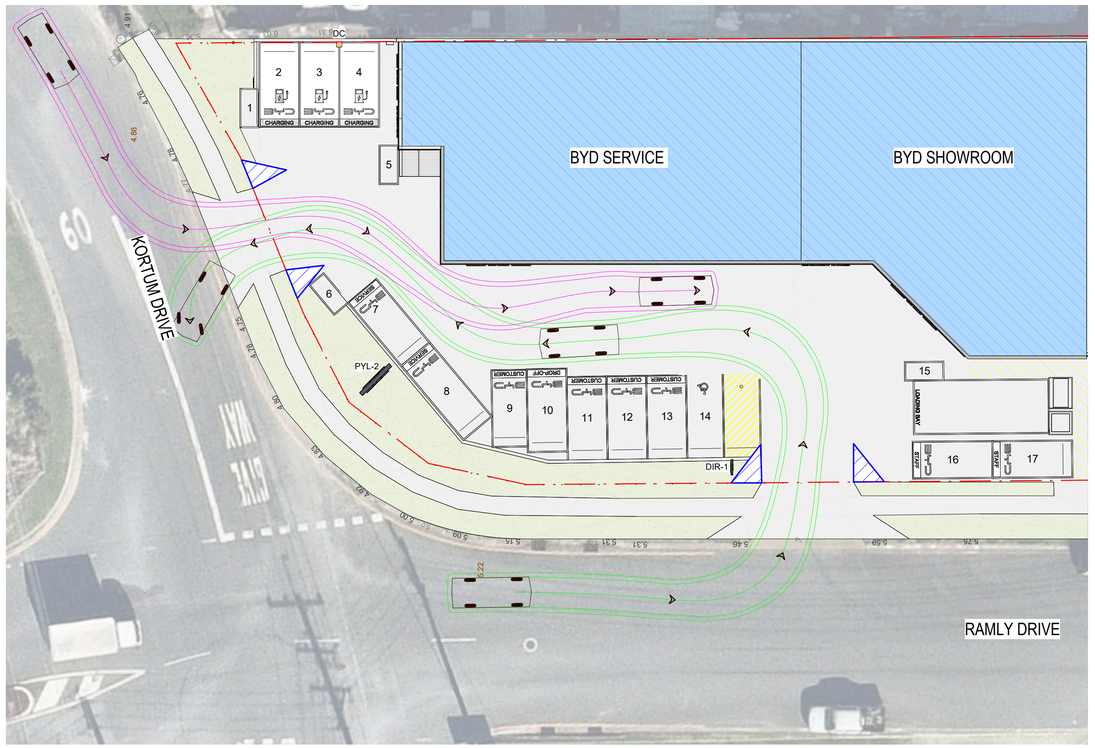

2 SITE PLAN - VEHICLE MOVEMENT - B85 & B99

1 : 200

VEHICLE MOVEMENT

- MRV (8.8m)
- B85
- B99

ISSUE	DESC.	DATE
1	REVISED PARKING LAYOUT	2026-08-07

WIM ARCHITECTS

Tel: 07 3857 8215
Email: enquiries@wimarchitects.com
Web: www.wimarchitects.com

CLIENT: PRESTIGE AUTO

PROJECT: BYD SERVICE BURLEIGH HEADS

60 KORTUM DRIVE
BURLEIGH HEADS, QLD
4220

DRAWING TITLE: **SITE PLAN - VEHICLE MOVEMENT**

DRAWN	CHECKED
MN	MY

SCALE	DATE
1 : 200@A1	17/08/2026 2:15:56 PM

PROJECT NO.	DRAWING NO.	ISSUE
BYD-BUR-225	SD-102	1

FILE PATH: P:\PROJECTS\PRESTIGE AUTO GROUP\BYD BURLEIGH HEADS\DWG\BYD BURLEIGH HEADS AH.rvt

BYD SERVICE BURLEIGH HEADS

60 KORTUM DRIVE BURLEIGH HEADS, QLD 4220

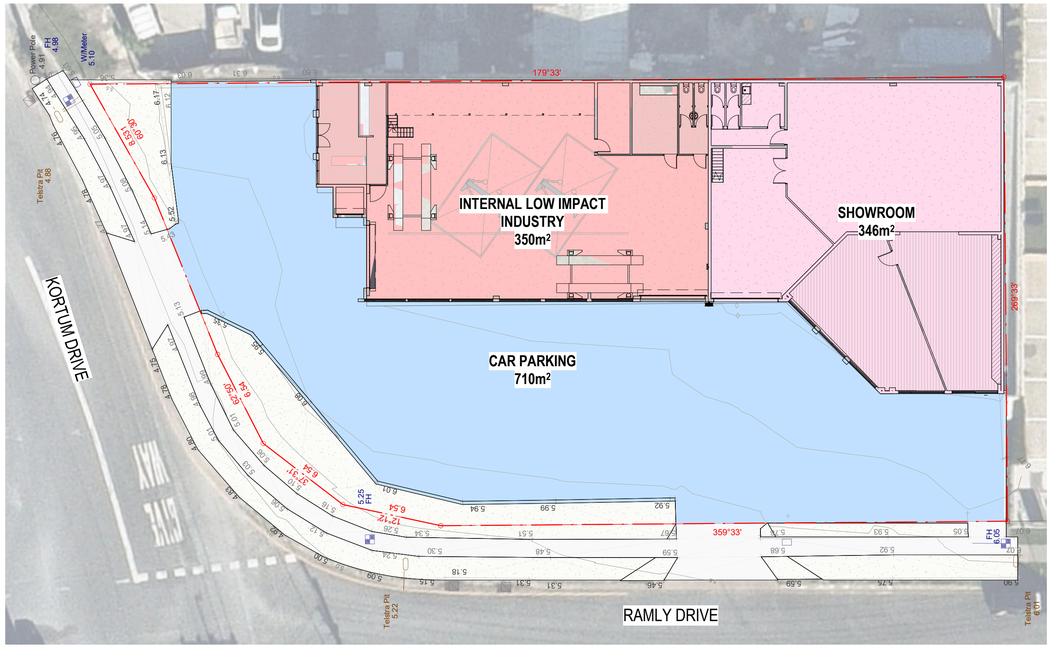

1 FUNCTIONAL AREA PLAN - GROUND - EXISTING

1 : 200

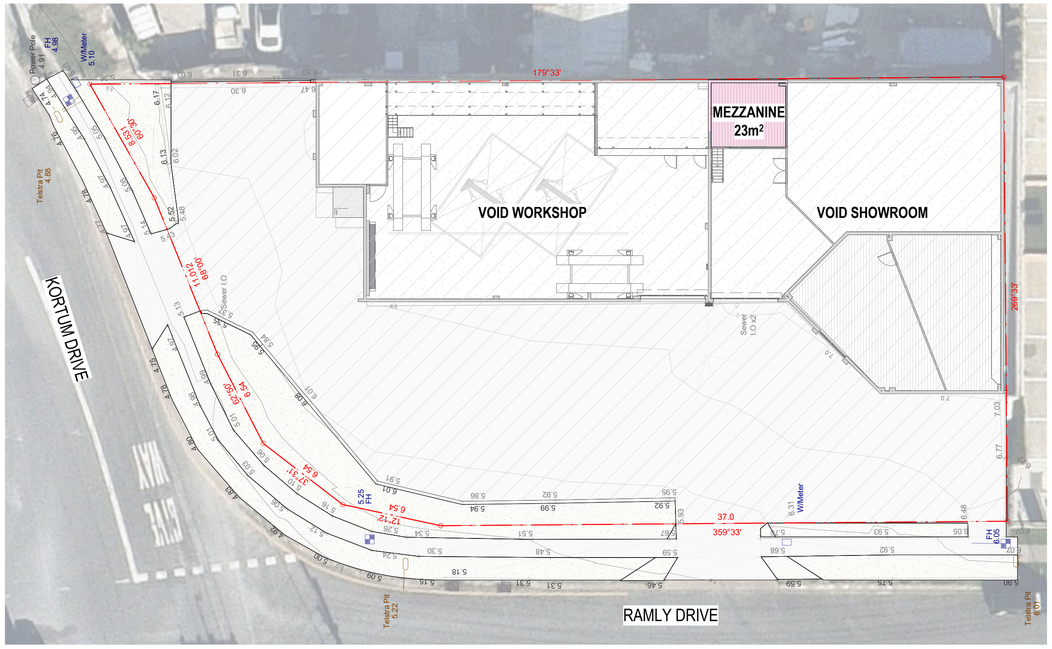

2 FUNCTIONAL AREA PLAN - MEZZANINE - EXISTING

1 : 200

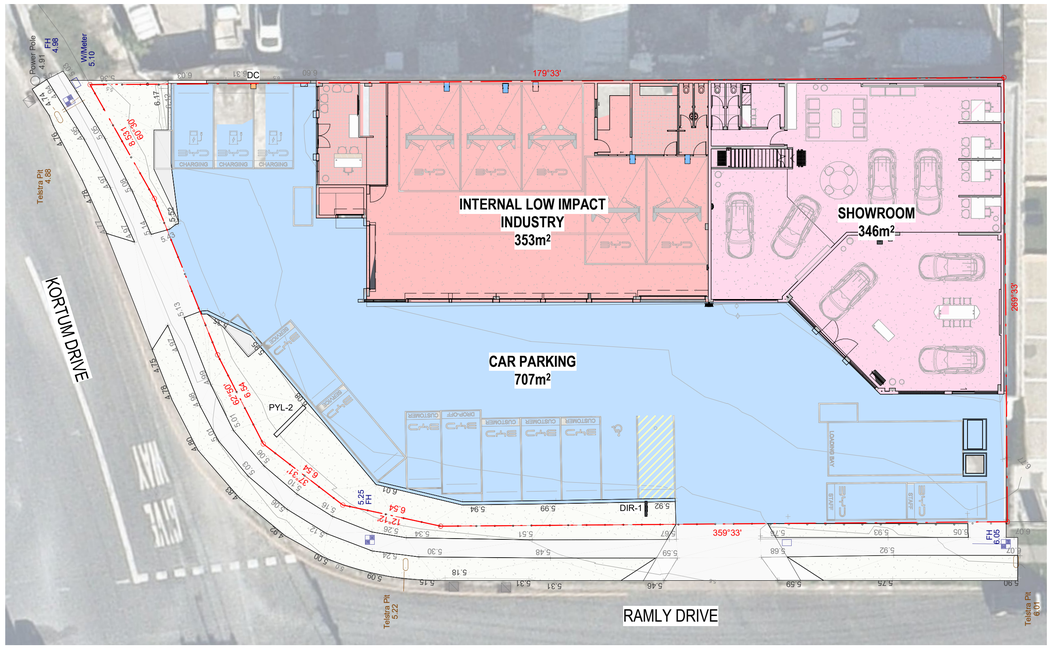

3 FUNCTIONAL AREA PLAN - GROUND - PROPOSED

1 : 200

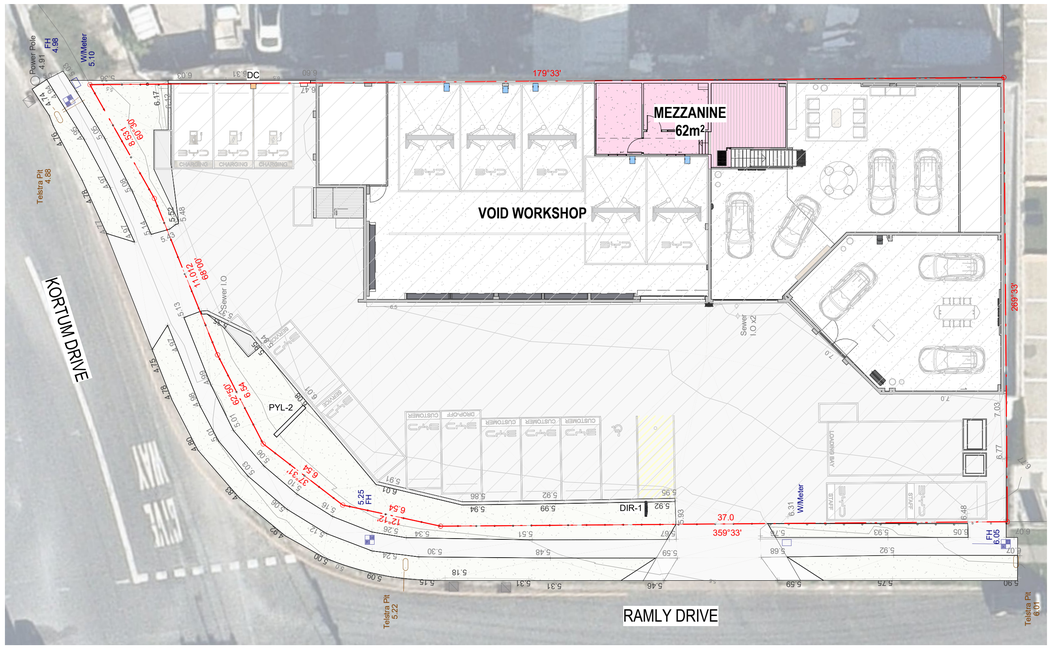

4 FUNCTIONAL AREA PLAN - MEZZANINE - PROPOSED

1 : 200

FILE PATH: P:\PROJECTS\PRESTIGE AUTO GROUP\BYD BURLEIGH HEADS\DWG\BYD BURLEIGH HEADS AH.rvt

COPYRIGHT

W.I.M Architects Pty. Ltd. All rights reserved. This work is covered by Copyright and cannot be reproduced or copied in any form or by any means (graphic, electronic, mechanical, photocopying or photographic) without the written permission of W.I.M Architects Pty. Ltd. Any licence, express or implied, to use this document for any purpose whatsoever is restricted to the terms of the written agreement between W.I.M Architects Pty. Ltd. and the instructing party.

ABN: 25613329016

GENERAL NOTES

1. Confirm details of setouts, levels, setbacks and critical dimensions on site prior to and during the works.
2. All construction to comply with the Building Code of Australia (BCA) and applicable Australian Standards (AS).
3. A signed original of this drawing is retained in the W.I.M Architects' office for verification purposes.
4. These drawings are the copyright of W.I.M Architects Pty. Ltd. and may not be used, retained or copied without written authority.
5. Do not scale from this drawing - use figured dimensions. Dimensions taken from structure (face of blockwork/stud) unless otherwise noted.

CONCEPT

FUNCTIONAL AREA LEGEND

EXISTING:

GROUND

SHOWROOM:	346m²
INTERNAL LOW IMPACT INDUSTRY:	350m²
CAR PARKING:	710m²

MEZZANINE

MEZZANINE:	23m²

PROPOSED TOTAL FUNCTIONAL AREA:

GROUND

SHOWROOM:	346m²
INTERNAL LOW IMPACT INDUSTRY:	353m²
CARPARKING:	707m²

MEZZANINE

MEZZANINE:	62m²

DIFFERENCE

GROUND

SHOWROOM:	EQUAL TO EX.
INTERNAL LOW IMPACT INDUSTRY:	3m² INCREASE
CAR PARKING:	3m² DECREASE

MEZZANINE

MEZZANINE:	39m² INCREASE

ISSUE	DESC.	DATE
12	REVISED TOWN PLANNER ISSUE	2026-08-12
11	REVISED PARKING LAYOUT	2026-08-07
10	BYD APPROVAL SET	2026-01-05
9	BUILDERS SET ISSUE	2025-11-14
8	REVISED BUILDERS SET	2025-10-30
7	REVISED BUILDERS ISSUE	2025-10-22
6	REVISED BUILDERS SET	2025-10-21
5	UPDATED PACKAGE	2025-09-03
4	REVISED SIGNAGE	2025-08-22
3	REVISED SET	2025-07-09
2	BYD APPROVAL SET	2025-07-03
1	CONCEPT SET	2025-06-20

WIM ARCHITECTS

Tel: 07 3857 8215
Email: enquiries@wimarchitects.com
Web: www.wimarchitects.com

CLIENT: PRESTIGE AUTO

PROJECT: BYD SERVICE BURLEIGH HEADS

60 KORTUM DRIVE BURLEIGH HEADS, QLD 4220

DRAWING TITLE: **FUNCTIONAL AREA PLAN**

DRAWN	CHECKED
MN	MY

SCALE	DATE
As indicated@A1	17/08/2026 2:16:04 PM

PROJECT NO.	DRAWING NO.	ISSUE
BYD-BUR-225	SD-103	12

BYD SERVICE BURLEIGH HEADS

60 KORTUM DRIVE BURLEIGH HEADS, QLD 4220

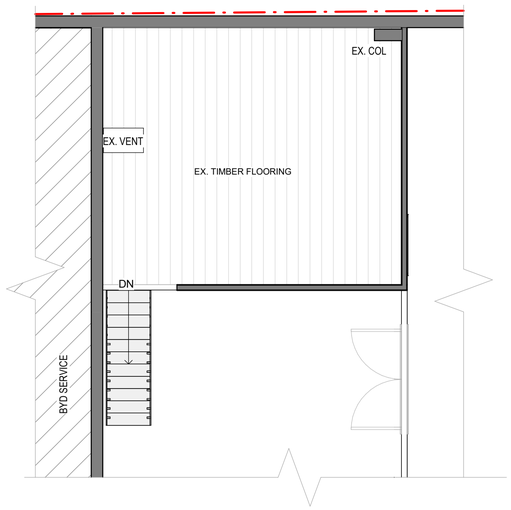

1 SHOWROOM - EXISTING - MEZZANINE - BUILDERS PLAN

1 : 50

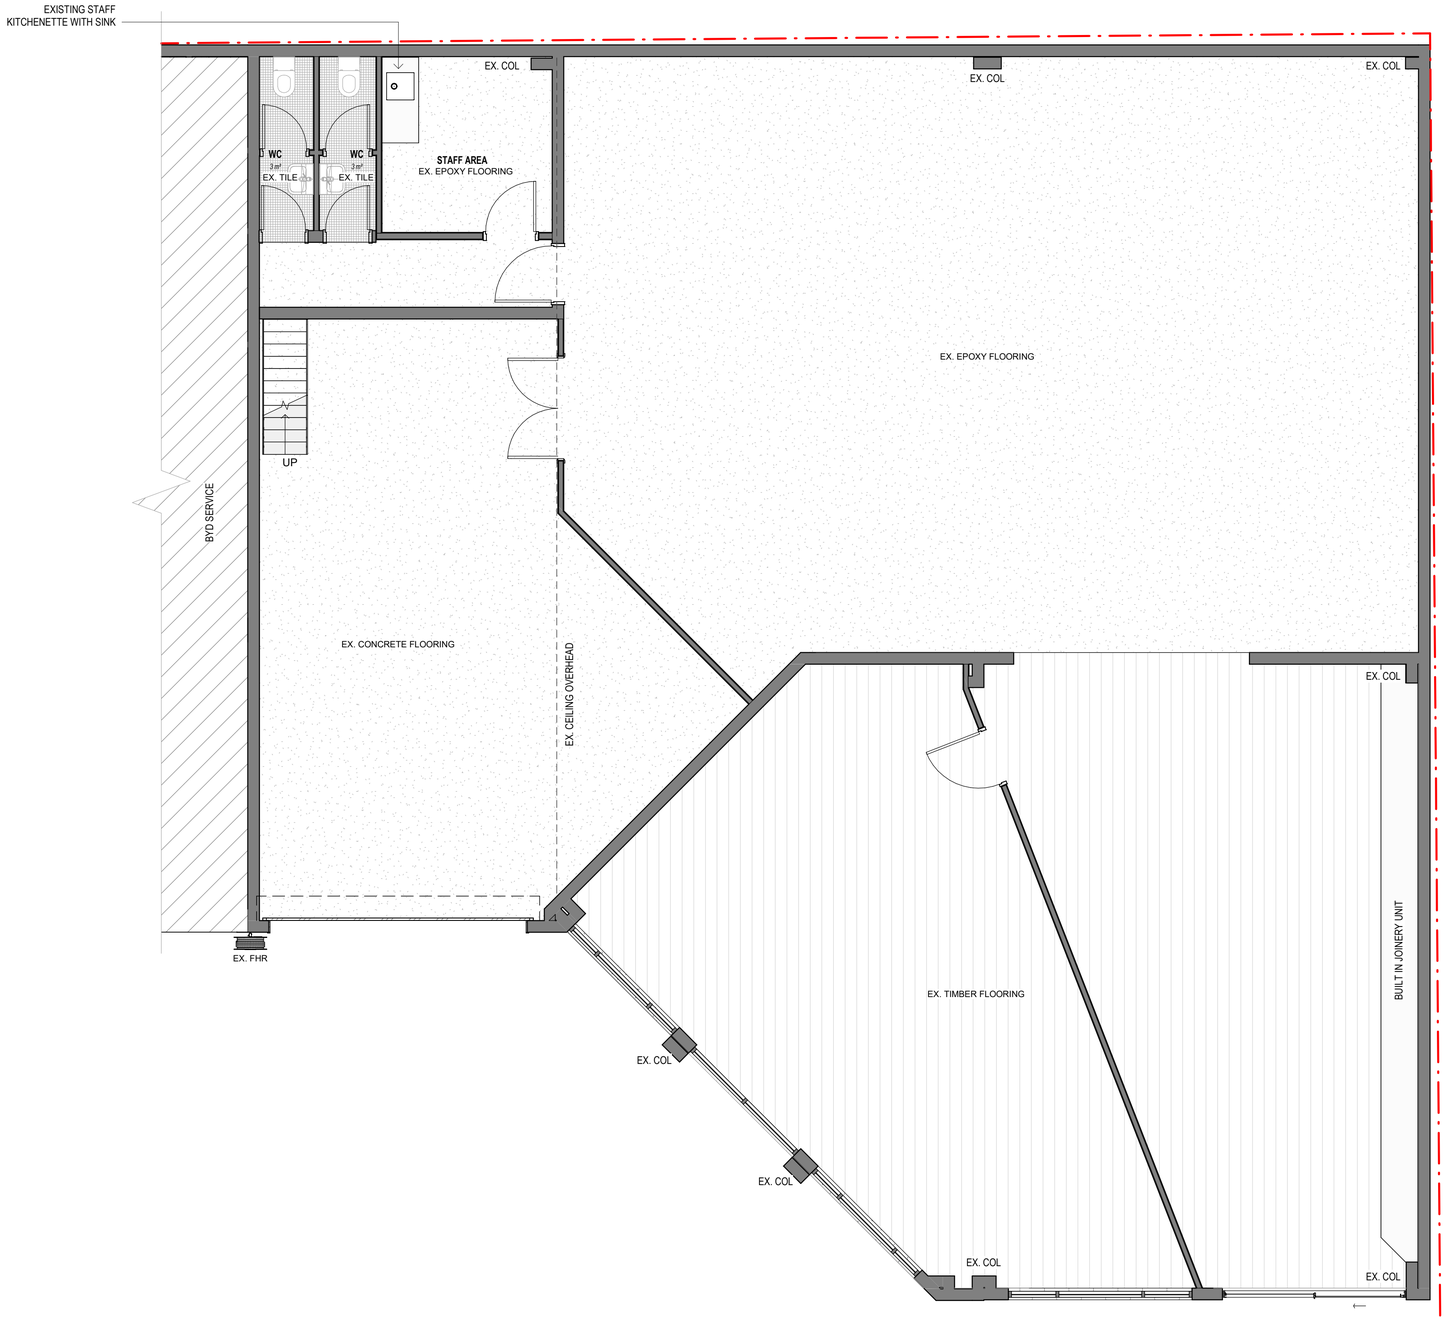

2 SHOWROOM - EXISTING - GROUND - BUILDERS PLAN

1 : 50

FILE PATH: P:\PROJECTS\PRESTIGE AUTO GROUP\BYD BURLEIGH HEADS\DWG\BYD BURLEIGH HEADS AH.rvt

COPYRIGHT

W.I.M Architects Pty. Ltd. All rights reserved. This work is covered by Copyright and cannot be reproduced or copied in any form or by any means (graphic, electronic, mechanical, photocopying or photographic) without the written permission of W.I.M Architects Pty. Ltd. Any licence, express or implied, to use this document for any purpose whatsoever is restricted to the terms of the written agreement between W.I.M Architects Pty. Ltd. and the instructing party.

ABN: 25613329016

GENERAL NOTES

1. Confirm details of setouts, levels, setbacks and critical dimensions on site prior to and during the works.
2. All construction to comply with the Building Code of Australia (BCA) and applicable Australian Standards (AS).
3. A signed original of this drawing is retained in the W.I.M Architects' office for verification purposes.
4. These drawings are the copyright of W.I.M Architects Pty. Ltd. and may not be used, retained or copied without written authority.
5. Do not scale from this drawing - use figured dimensions. Dimensions taken from structure (face of blockwork/stud) unless otherwise noted.

CONCEPT

PHASE LEGEND	
EXISTING	
DEMOLITION	
PROPOSED	

ISSUE	DESC.	DATE
12	REVISED PARKING LAYOUT	2026-08-07
11	TOWNPLANNER ISSUE	2026-05-27
10	BYD APPROVAL SET	2026-01-05
9	BUILDERS SET ISSUE	2025-11-14
8	REVISED BUILDERS SET	2025-10-30
7	REVISED BUILDERS ISSUE	2025-10-22
6	REVISED BUILDERS SET	2025-10-21
5	UPDATED PACKAGE	2025-09-03
4	BUILDERS ISSUE	2025-07-30
3	REVISED SET	2025-07-09
2	BYD APPROVAL SET	2025-07-03
1	CONCEPT SET	2025-06-20

WIM ARCHITECTS

Tel: 07 3857 8215
Email: enquiries@wimarchitects.com
Web: www.wimarchitects.com

CLIENT: PRESTIGE AUTO

PROJECT: BYD SERVICE BURLEIGH HEADS

60 KORTUM DRIVE BURLEIGH HEADS, QLD 4220

DRAWING TITLE: **EXISTING - SHOWROOM - BUILDERS PLAN**

DRAWN	CHECKED
HW	JL

SCALE	DATE
1 : 50@A1	17/08/2026 2:16:05 PM

PROJECT NO.	DRAWING NO.	ISSUE
BYD-BUR-225	SD-111	12

BYD SERVICE BURLEIGH HEADS

60 KORTUM DRIVE BURLEIGH HEADS, QLD 4220

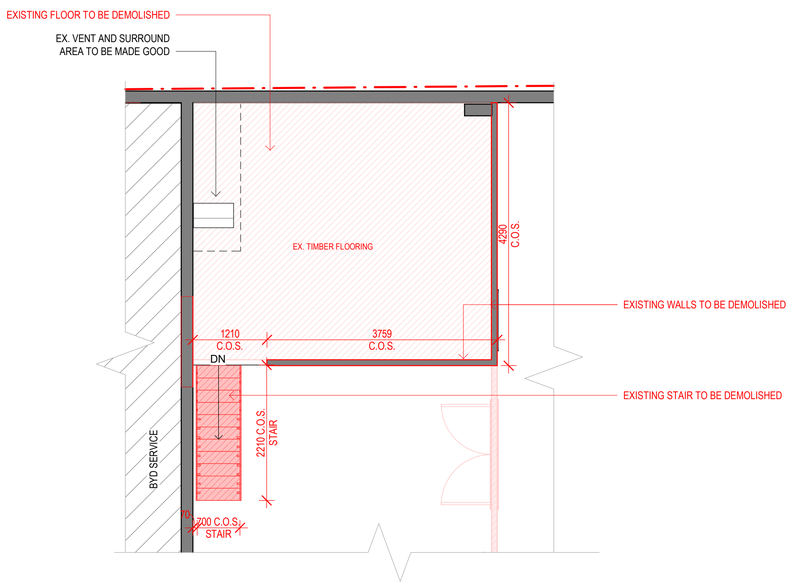

1 SHOWROOM - DEMOLITION - MEZZANINE - BUILDERS PLAN

1 : 50

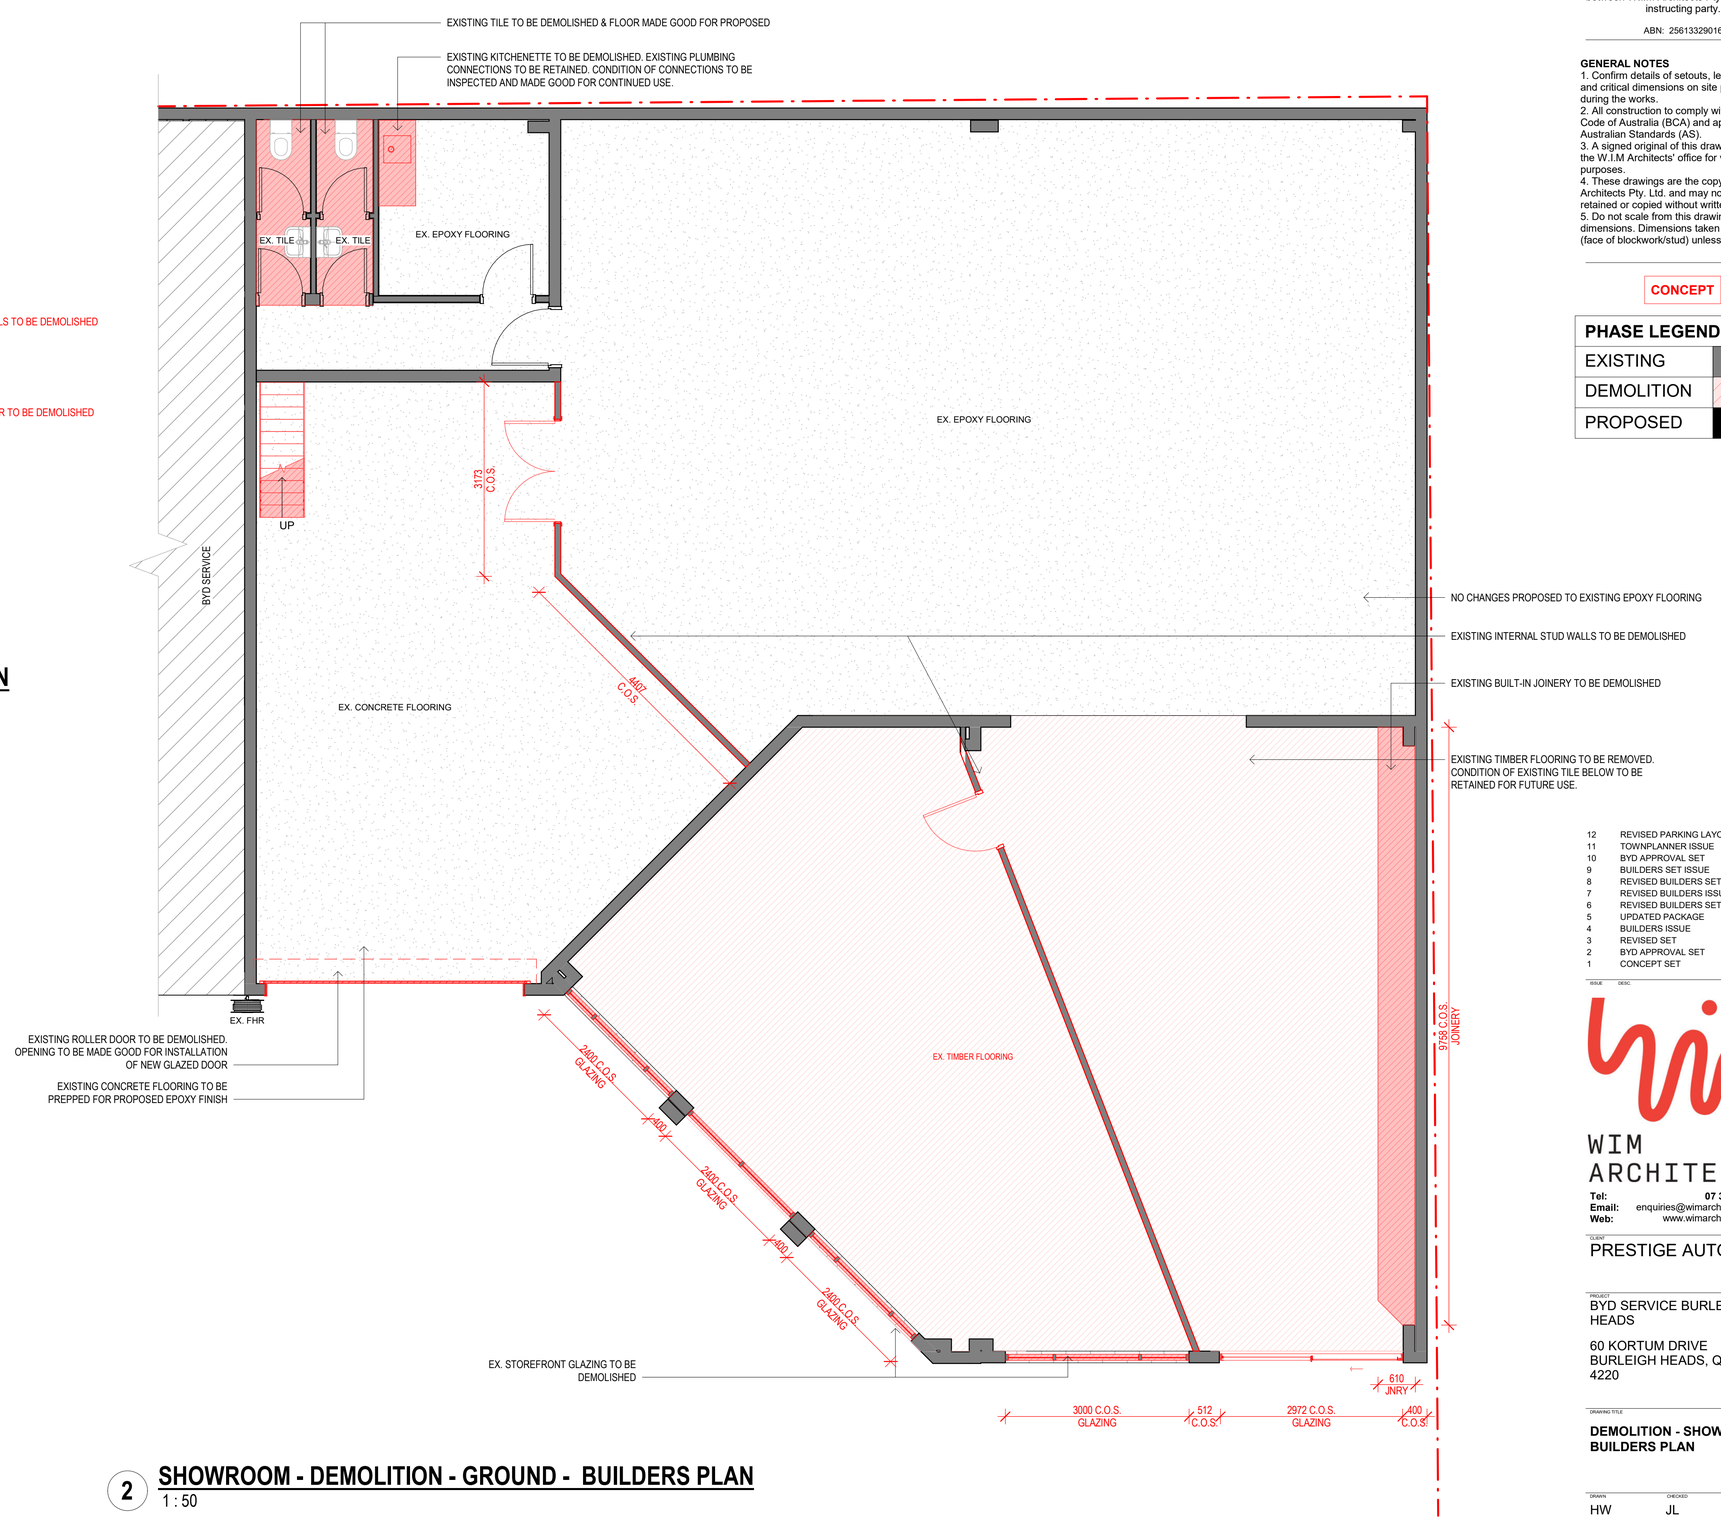

2 SHOWROOM - DEMOLITION - GROUND - BUILDERS PLAN

1 : 50

FILE PATH: P:\PROJECTS\PRESTIGE AUTO GROUP\BYD BURLEIGH HEADS\DWG\BYD BURLEIGH HEADS AH.rvt

COPYRIGHT

W.I.M Architects Pty. Ltd. All rights reserved. This work is covered by Copyright and cannot be reproduced or copied in any form or by any means (graphic, electronic, mechanical, photocopying or photographic) without the written permission of W.I.M Architects Pty. Ltd. Any licence, express or implied, to use this document for any purpose whatsoever is restricted to the terms of the written agreement between W.I.M Architects Pty. Ltd. and the instructing party.

ABN: 25613329016

GENERAL NOTES

1. Confirm details of setouts, levels, setbacks and critical dimensions on site prior to and during the works.
2. All construction to comply with the Building Code of Australia (BCA) and applicable Australian Standards (AS).
3. A signed original of this drawing is retained in the W.I.M Architects' office for verification purposes.
4. These drawings are the copyright of W.I.M Architects Pty. Ltd. and may not be used, retained or copied without written authority.
5. Do not scale from this drawing - use figured dimensions. Dimensions taken from structure (face of blockwork/stud) unless otherwise noted.

CONCEPT

PHASE LEGEND	
EXISTING	
DEMOLITION	
PROPOSED	

ISSUE	DESC.	DATE
12	REVISED PARKING LAYOUT	2026-08-07
11	TOWNPLANNER ISSUE	2026-05-27
10	BYD APPROVAL SET	2026-01-05
9	BUILDERS SET ISSUE	2025-11-14
8	REVISED BUILDERS SET	2025-10-30
7	REVISED BUILDERS ISSUE	2025-10-22
6	REVISED BUILDERS SET	2025-10-21
5	UPDATED PACKAGE	2025-09-03
4	BUILDERS ISSUE	2025-07-30
3	REVISED SET	2025-07-09
2	BYD APPROVAL SET	2025-07-03
1	CONCEPT SET	2025-06-20

WIM ARCHITECTS

Tel: 07 3857 8215
Email: enquiries@wimarchitects.com
Web: www.wimarchitects.com

CLIENT: PRESTIGE AUTO

PROJECT: BYD SERVICE BURLEIGH HEADS

60 KORTUM DRIVE BURLEIGH HEADS, QLD 4220

DRAWING TITLE: **DEMOLITION - SHOWROOM - BUILDERS PLAN**

DRAWN	CHECKED
HW	JL

SCALE	DATE
1 : 50@A1	17/08/2026 2:16:06 PM

PROJECT NO.	DRAWING NO.	ISSUE
BYD-BUR-225	SD-112	12

BYD SERVICE BURLEIGH HEADS

60 KORTUM DRIVE BURLEIGH HEADS, QLD 4220

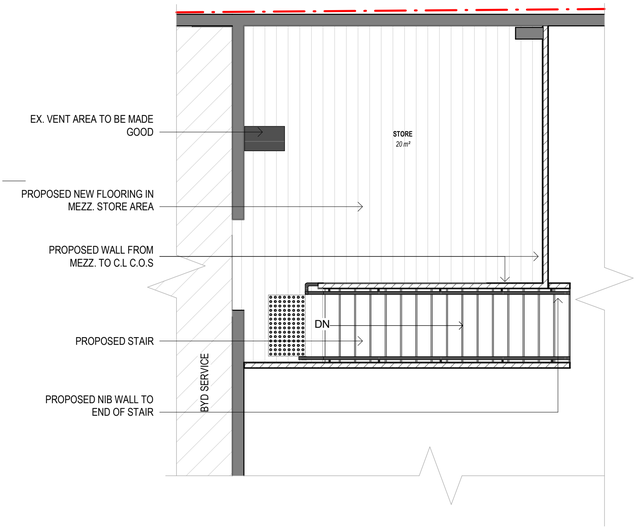

2 SHOWROOM - PROPOSED - MEZZANINE

1 : 50

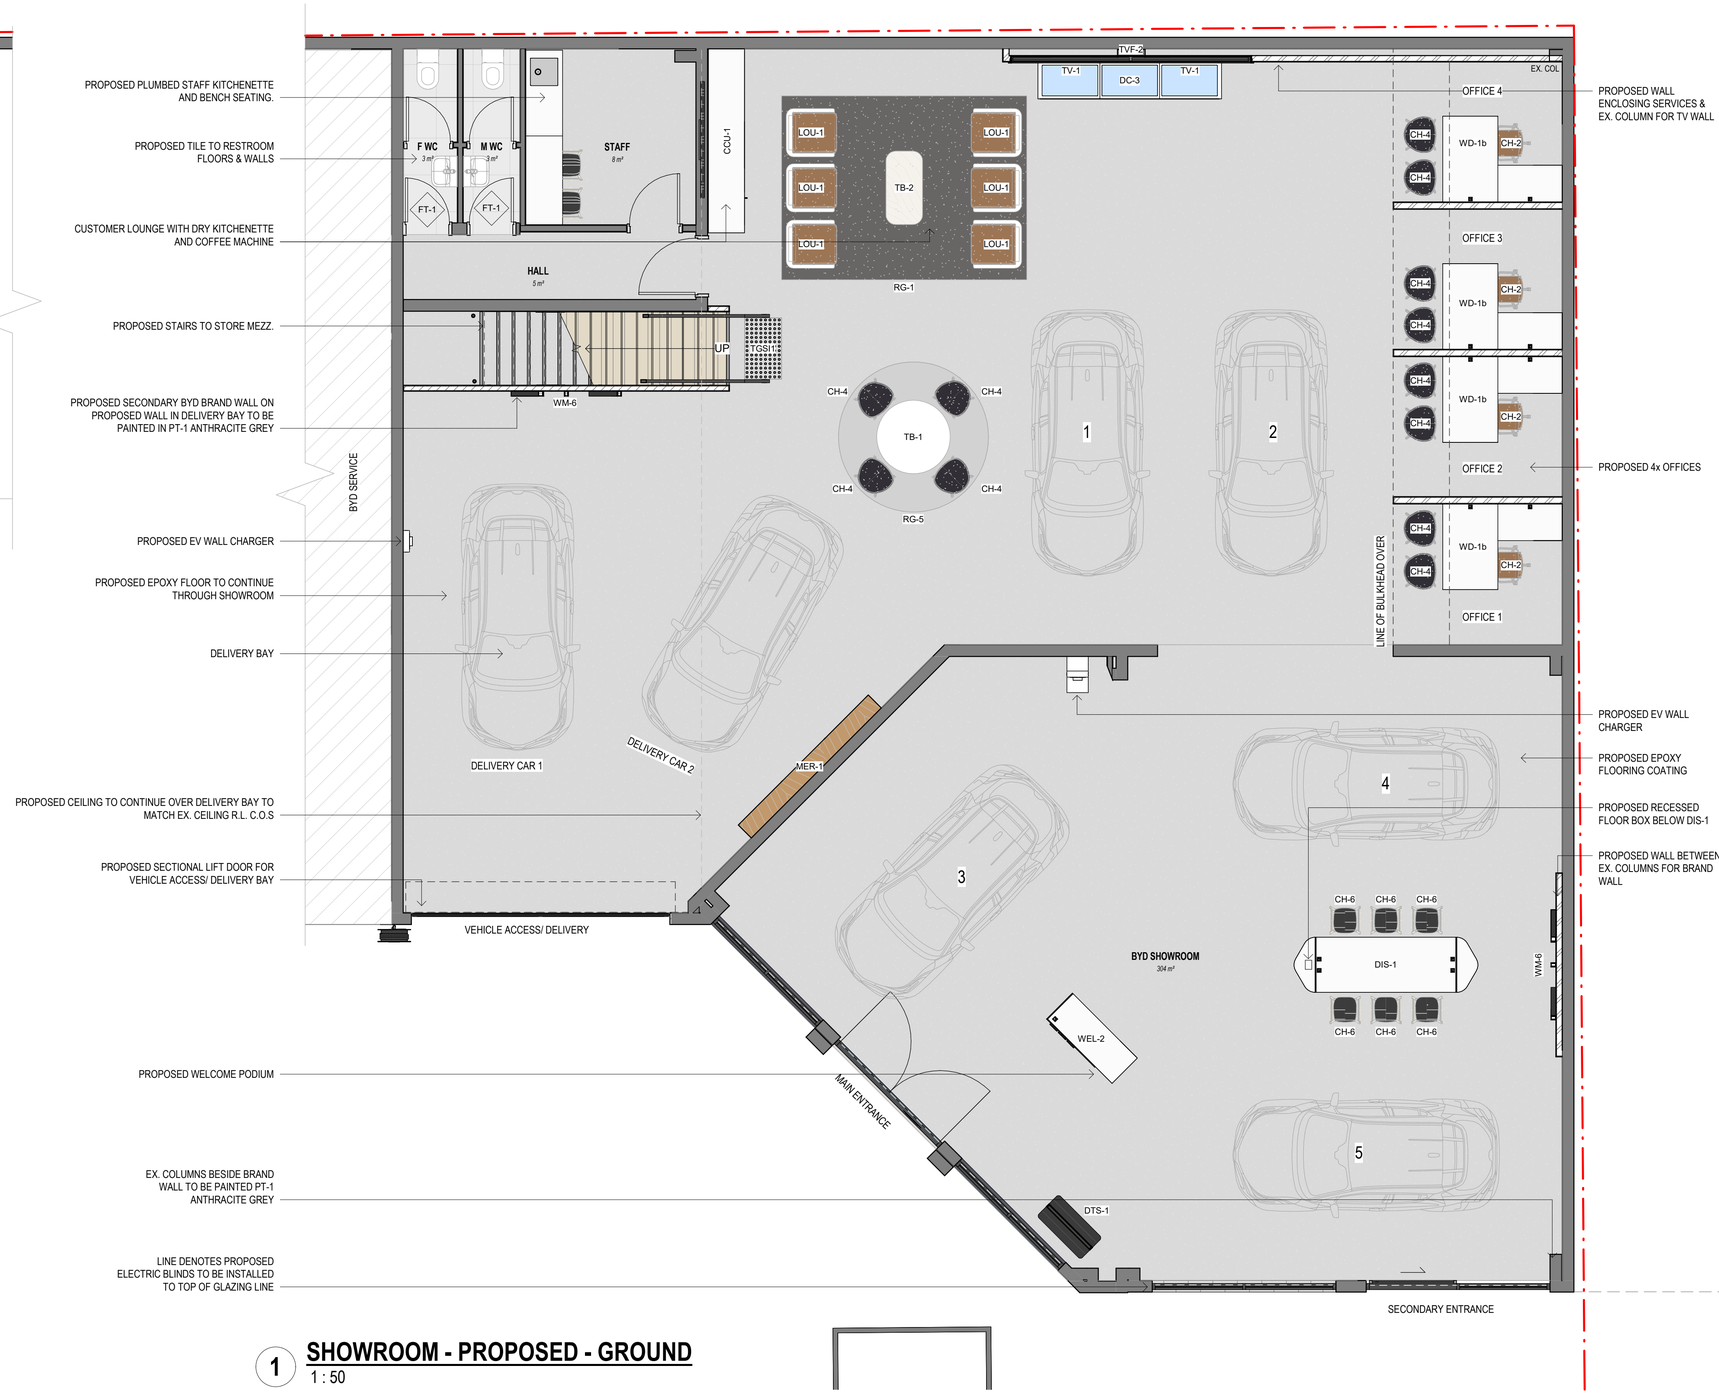

1 SHOWROOM - PROPOSED - GROUND

1 : 50

COPYRIGHT

W.I.M Architects Pty. Ltd. All rights reserved. This work is covered by Copyright and cannot be reproduced or copied in any form or by any means (graphic, electronic, mechanical, photocopying or photographic) without the written permission of W.I.M Architects Pty. Ltd. Any licence, express or implied, to use this document for any purpose whatsoever is restricted to the terms of the written agreement between W.I.M Architects Pty. Ltd. and the instructing party.

ABN: 25613329016

GENERAL NOTES

1. Confirm details of setouts, levels, setbacks and critical dimensions on site prior to and during the works.
2. All construction to comply with the Building Code of Australia (BCA) and applicable Australian Standards (AS).
3. A signed original of this drawing is retained in the W.I.M Architects' office for verification purposes.
4. These drawings are the copyright of W.I.M Architects Pty. Ltd. and may not be used, retained or copied without written authority.
5. Do not scale from this drawing - use figured dimensions. Dimensions taken from structure (face of blockwork/stud) unless otherwise noted.

CONCEPT

ISSUE	DESC.	DATE
15	REVISED PARKING LAYOUT	2026-08-07
14	TOWNPLANNER ISSUE	2026-05-27
13	BYD APPROVAL SET	2026-01-05
12	BUILDERS SET ISSUE	2025-11-14
11	ISSUE TO ELECTRICAL ENG.	2025-11-12
10	OFFICE ART ALLOCATION	2025-11-06
9	REVISED BUILDERS SET	2025-10-30
8	REVISED BUILDERS ISSUE	2025-10-22
7	REVISED BUILDERS SET	2025-10-21
6	REVISED FLOOR PLAN	2025-09-11
5	UPDATED PACKAGE	2025-09-03
4	REVISED SIGNAGE	2025-08-22
3	REVISED SET	2025-07-09
2	BYD APPROVAL SET	2025-07-03
1	CONCEPT SET	2025-06-20

WIM ARCHITECTS

Tel: 07 3857 8215
Email: enquiries@wimarchitects.com
Web: www.wimarchitects.com

CLIENT
PRESTIGE AUTO

PROJECT
BYD SERVICE BURLEIGH HEADS

60 KORTUM DRIVE BURLEIGH HEADS, QLD 4220

DRAWING TITLE
FLOOR PLAN - PROPOSED - SHOWROOM

DRAWN	CHECKED
HW	JL

SCALE	DATE
1 : 50@A1	17/08/2026 2:16:11 PM

PROJECT NO.	DRAWING NO.	ISSUE
BYD-BUR-225	SD-130	15

BYD SERVICE BURLEIGH HEADS

60 KORTUM DRIVE BURLEIGH HEADS, QLD 4220

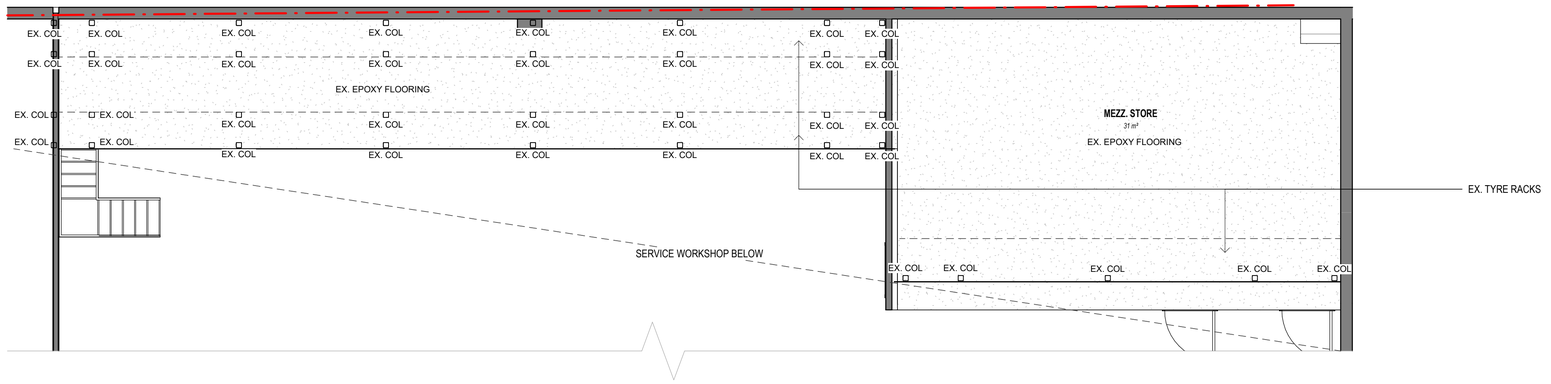

1 SERVICE - EXISTING - MEZZANINE

1 : 50

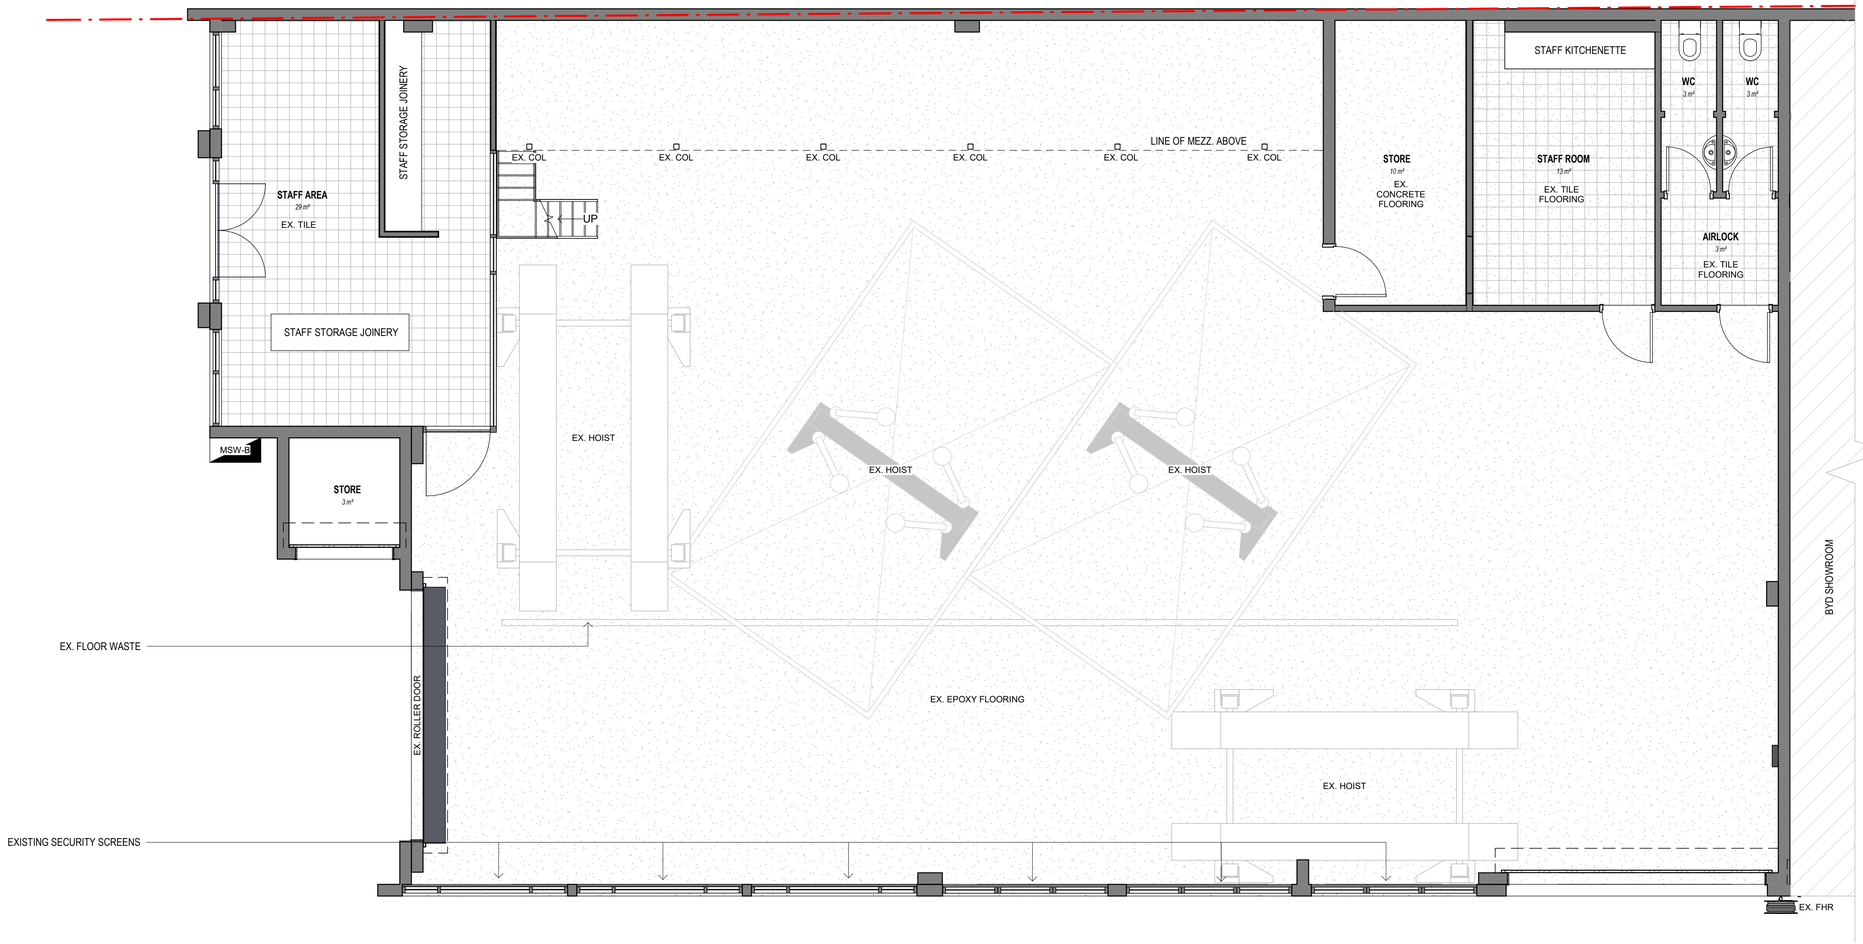

2 SERVICE - EXISTING - GROUND

1 : 50

FILE PATH: P:\PROJECTS\PRESTIGE AUTO GROUP\BYD BURLEIGH HEADS\DWG\BYD BURLEIGH HEADS AH.rvt

COPYRIGHT

W.I.M Architects Pty. Ltd. All rights reserved. This work is covered by Copyright and cannot be reproduced or copied in any form or by any means (graphic, electronic, mechanical, photocopying or photographic) without the written permission of W.I.M Architects Pty. Ltd. Any licence, express or implied, to use this document for any purpose whatsoever is restricted to the terms of the written agreement between W.I.M Architects Pty. Ltd. and the instructing party.

ABN: 25613329016

GENERAL NOTES

1. Confirm details of setouts, levels, setbacks and critical dimensions on site prior to and during the works.
2. All construction to comply with the Building Code of Australia (BCA) and applicable Australian Standards (AS).
3. A signed original of this drawing is retained in the W.I.M Architects' office for verification purposes.
4. These drawings are the copyright of W.I.M Architects Pty. Ltd. and may not be used, retained or copied without written authority.
5. Do not scale from this drawing - use figured dimensions. Dimensions taken from structure (face of blockwork/stud) unless otherwise noted.

CONCEPT

PHASE LEGEND	
EXISTING	
DEMOLITION	
PROPOSED	

ISSUE	DESC.	DATE
11	REVISED PARKING LAYOUT	2026-08-07
10	TOWNPLANNER ISSUE	2026-05-27
9	BYD APPROVAL SET	2026-01-05
8	BUILDERS SET ISSUE	2025-11-14
7	REVISED BUILDERS SET	2025-10-30
6	REVISED BUILDERS ISSUE	2025-10-22
5	REVISED BUILDERS SET	2025-10-21
4	UPDATED PACKAGE	2025-09-03
3	REVISED SET	2025-07-09
2	BYD APPROVAL SET	2025-07-03
1	CONCEPT SET	2025-06-20

WIM ARCHITECTS

Tel: 07 3857 8215
Email: enquiries@wimarchitects.com
Web: www.wimarchitects.com

CLIENT: PRESTIGE AUTO

PROJECT: BYD SERVICE BURLEIGH HEADS

60 KORTUM DRIVE BURLEIGH HEADS, QLD 4220

DRAWING TITLE: **FLOOR PLAN - EXISTING - SERVICE - BUILDERS PLAN**

DRAWN	CHECKED
HW	JL

SCALE	DATE
1 : 50@A1	17/08/2026 2:16:13 PM

PROJECT NO.	DRAWING NO.	ISSUE
BYD-BUR-225	SD-201	11

BYD SERVICE BURLEIGH HEADS

60 KORTUM DRIVE BURLEIGH HEADS, QLD 4220

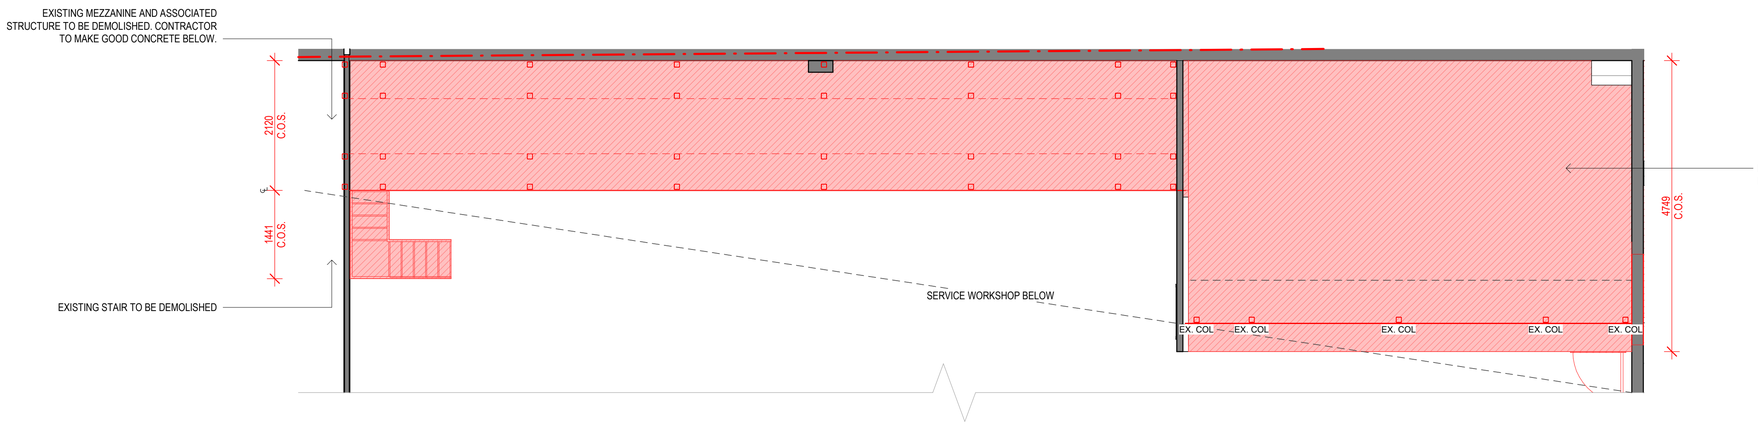

SERVICE - EXISTING/ DEMOLITION - MEZZANINE - BUILDERS PLAN

1 : 50

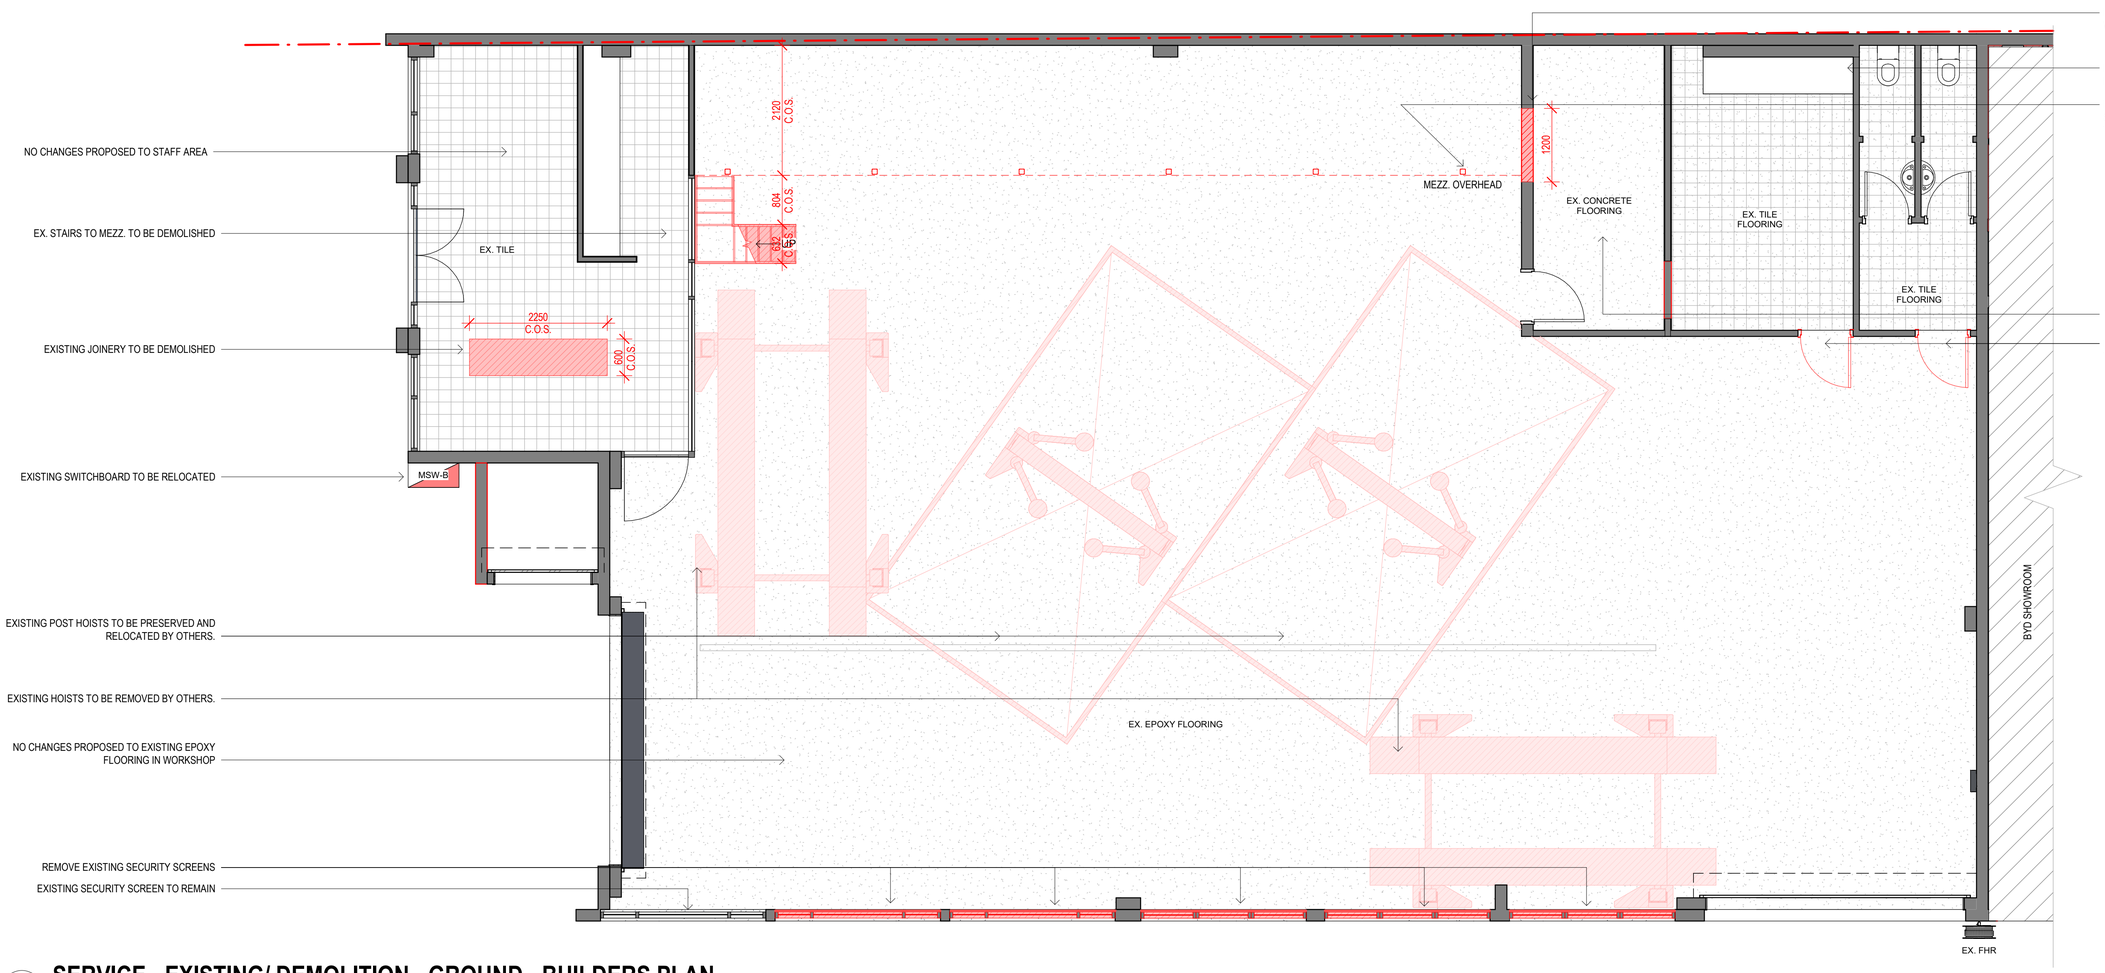

SERVICE - EXISTING/ DEMOLITION - GROUND - BUILDERS PLAN

2

1 : 50

FILE PATH: P:\PROJECTS\PRESTIGE AUTO GROUP\BYD BURLEIGH HEADS\DWG\BYD BURLEIGH HEADS AH.rvt

COPYRIGHT

W.I.M Architects Pty. Ltd. All rights reserved. This work is covered by Copyright and cannot be reproduced or copied in any form or by any means (graphic, electronic, mechanical, photocopying or photographic) without the written permission of W.I.M Architects Pty. Ltd. Any licence, express or implied, to use this document for any purpose whatsoever is restricted to the terms of the written agreement between W.I.M Architects Pty. Ltd. and the instructing party.

ABN: 25613329016

GENERAL NOTES

1. Confirm details of setouts, levels, setbacks and critical dimensions on site prior to and during the works.
2. All construction to comply with the Building Code of Australia (BCA) and applicable Australian Standards (AS).
3. A signed original of this drawing is retained in the W.I.M Architects' office for verification purposes.
4. These drawings are the copyright of W.I.M Architects Pty. Ltd. and may not be used, retained or copied without written authority.
5. Do not scale from this drawing - use figured dimensions. Dimensions taken from structure (face of blockwork/stud) unless otherwise noted.

CONCEPT

PHASE LEGEND	
EXISTING	
DEMOLITION	
PROPOSED	

ISSUE	DESC.	DATE
11	REVISED PARKING LAYOUT	2026-08-07
10	TOWNPLANNER ISSUE	2026-05-27
9	BYD APPROVAL SET	2026-01-05
8	BUILDERS SET ISSUE	2025-11-14
7	REVISED BUILDERS SET	2025-10-30
6	REVISED BUILDERS ISSUE	2025-10-22
5	REVISED BUILDERS SET	2025-10-21
4	UPDATED PACKAGE	2025-09-03
3	REVISED SET	2025-07-09
2	BYD APPROVAL SET	2025-07-03
1	CONCEPT SET	2025-06-20

WIM ARCHITECTS

Tel: 07 3857 8215
Email: enquiries@wimarchitects.com
Web: www.wimarchitects.com

CLIENT: PRESTIGE AUTO

PROJECT: BYD SERVICE BURLEIGH HEADS

60 KORTUM DRIVE BURLEIGH HEADS, QLD 4220

DRAWING TITLE: **FLOOR PLAN - DEMOLITION - SERVICE - BUILDERS PLAN**

DRAWN	CHECKED
HW	JL

SCALE	DATE
1 : 50@A1	17/08/2026 2:16:16 PM

PROJECT NO.	DRAWING NO.	ISSUE
BYD-BUR-225	SD-202	11

BYD SERVICE BURLEIGH HEADS

60 KORTUM DRIVE BURLEIGH HEADS, QLD 4220

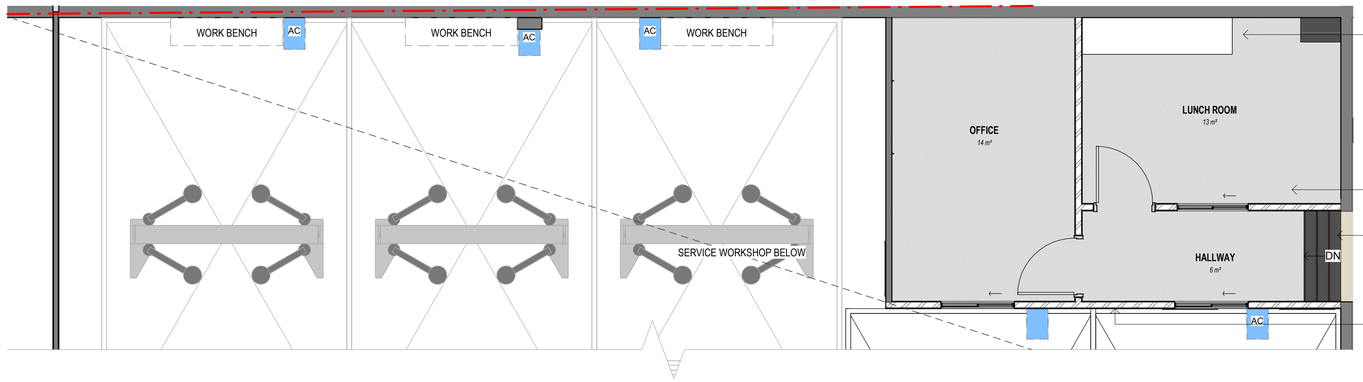

1 SERVICE - PROPOSED - MEZZANINE

1 : 50

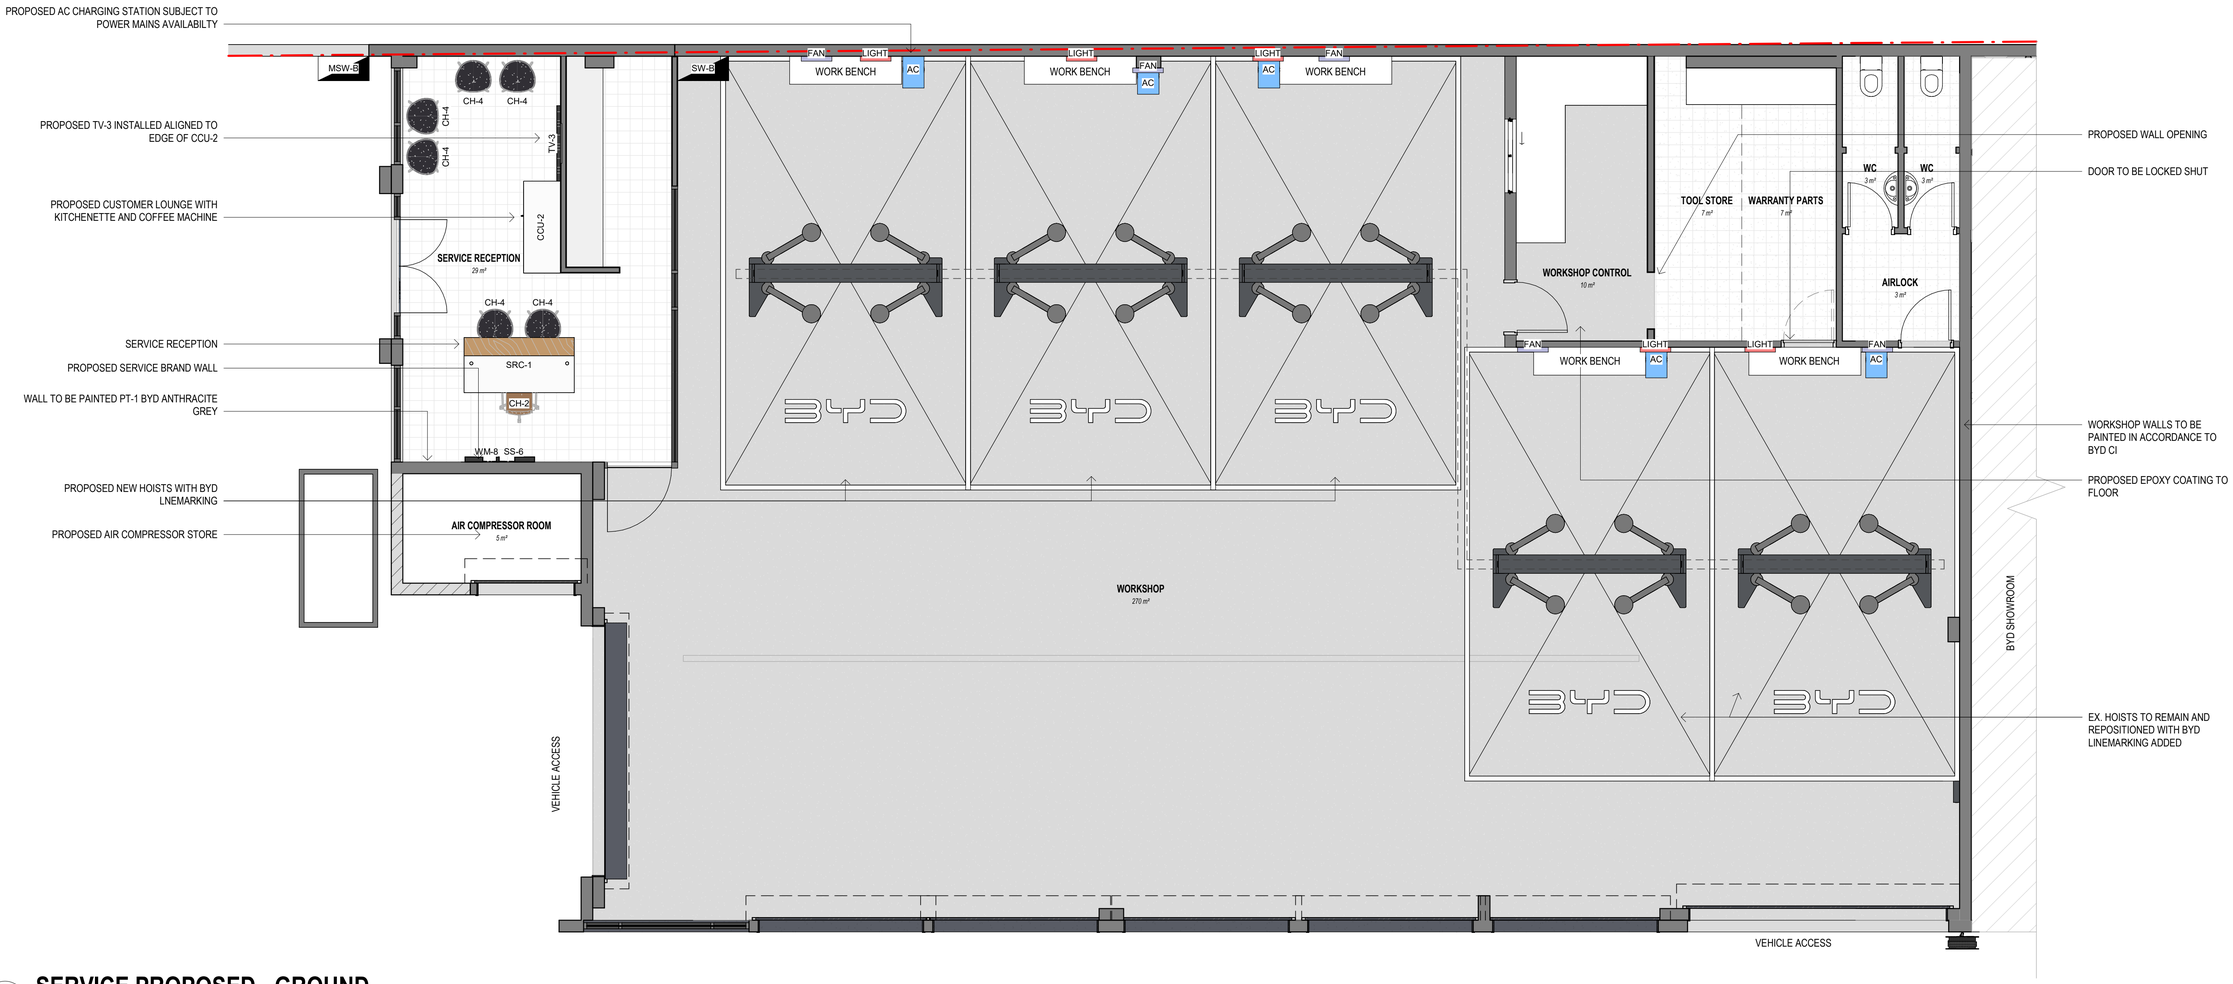

2 SERVICE PROPOSED - GROUND

1 : 50

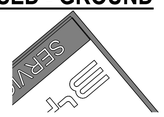

COPYRIGHT

W.I.M Architects Pty. Ltd. All rights reserved. This work is covered by Copyright and cannot be reproduced or copied in any form or by any means (graphic, electronic, mechanical, photocopying or photographic) without the written permission of W.I.M Architects Pty. Ltd. Any licence, express or implied, to use this document for any purpose whatsoever is restricted to the terms of the written agreement between W.I.M Architects Pty. Ltd. and the instructing party.

ABN: 25613329016

GENERAL NOTES

1. Confirm details of setouts, levels, setbacks and critical dimensions on site prior to and during the works.
2. All construction to comply with the Building Code of Australia (BCA) and applicable Australian Standards (AS).
3. A signed original of this drawing is retained in the W.I.M Architects' office for verification purposes.
4. These drawings are the copyright of W.I.M Architects Pty. Ltd. and may not be used, retained or copied without written authority.
5. Do not scale from this drawing - use figured dimensions. Dimensions taken from structure (face of blockwork/stud) unless otherwise noted.

CONCEPT

ISSUE	DESC.	DATE
13	REVISED PARKING LAYOUT	2026-08-07
12	TOWNPLANNER ISSUE	2026-05-27
11	BYD APPROVAL SET	2026-01-05
10	BUILDERS SET ISSUE	2025-11-14
9	ISSUE TO ELECTRICAL ENG.	2025-11-12
8	REVISED BUILDERS SET	2025-10-30
7	REVISED BUILDERS ISSUE	2025-10-22
6	REVISED BUILDERS SET	2025-10-21
5	UPDATED PACKAGE	2025-09-03
4	REVISED SIGNAGE	2025-08-22
3	REVISED SET	2025-07-09
2	BYD APPROVAL SET	2025-07-03
1	CONCEPT SET	2025-06-20

WIM ARCHITECTS

Tel: 07 3857 8215
Email: enquiries@wimarchitects.com
Web: www.wimarchitects.com

CLIENT: PRESTIGE AUTO

PROJECT: BYD SERVICE BURLEIGH HEADS

60 KORTUM DRIVE BURLEIGH HEADS, QLD 4220

DRAWING TITLE: **FLOOR PLAN - PROPOSED - SERVICE**

DRAWN	CHECKED
HW	JL

SCALE	DATE
1 : 50@A1	17/08/2026 2:16:18 PM

PROJECT NO.	DRAWING NO.	ISSUE
BYD-BUR-225	SD-220	13

BYD SERVICE BURLEIGH HEADS

60 KORTUM DRIVE BURLEIGH HEADS, QLD 4220

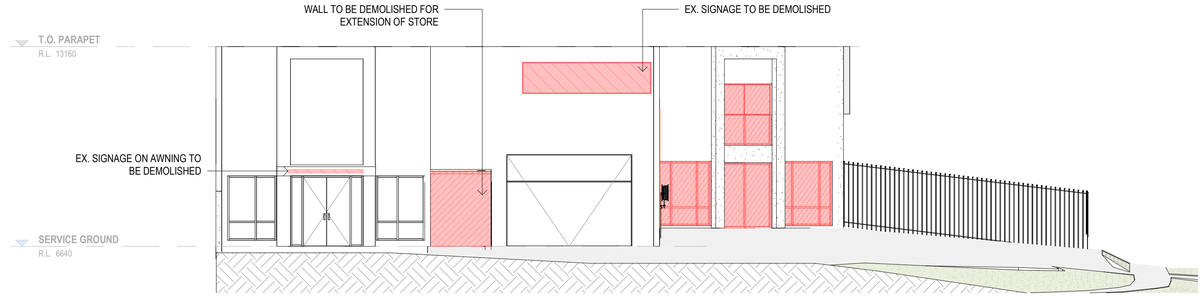

1 NORTHERN ELEVATION - EXISTING / DEMOLITION

1 : 100

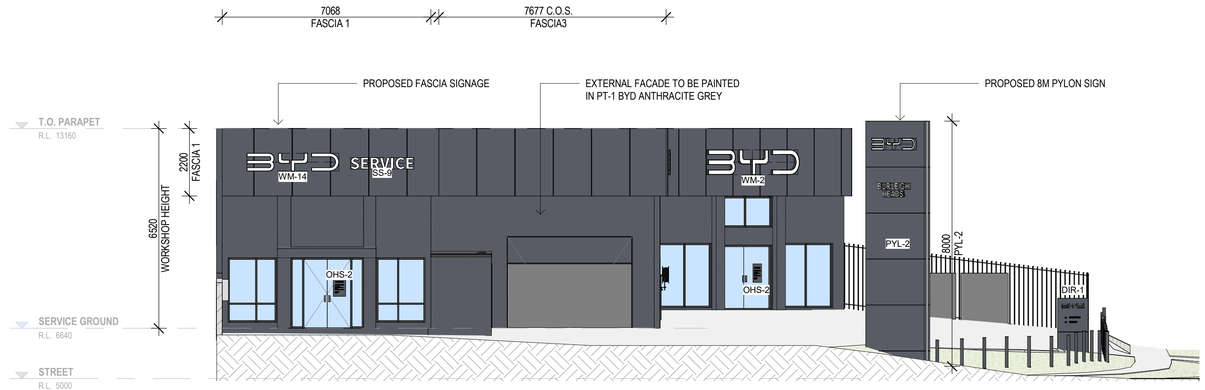

3 NORTHERN - ELEVATION - PROPOSED

1 : 100

COPYRIGHT

W.I.M Architects Pty. Ltd. All rights reserved. This work is covered by Copyright and cannot be reproduced or copied in any form or by any means (graphic, electronic, mechanical, photocopying or photographic) without the written permission of W.I.M Architects Pty. Ltd. Any licence, express or implied, to use this document for any purpose whatsoever is restricted to the terms of the written agreement between W.I.M Architects Pty. Ltd. and the instructing party.

ABN: 25613329016

GENERAL NOTES

1. Confirm details of setouts, levels, setbacks and critical dimensions on site prior to and during the works.
2. All construction to comply with the Building Code of Australia (BCA) and applicable Australian Standards (AS).
3. A signed original of this drawing is retained in the W.I.M Architects' office for verification purposes.
4. These drawings are the copyright of W.I.M Architects Pty. Ltd. and may not be used, retained or copied without written authority.
5. Do not scale from this drawing - use figured dimensions. Dimensions taken from structure (face of blockwork/stud) unless otherwise noted.

CONCEPT

ISSUE	DESC.	DATE
7	REVISED PARKING LAYOUT	2026-08-07
6	TOWNPLANNER ISSUE	2026-05-27
5	REVISED SIGNAGE APPLICATION	2026-04-07
4	REVISED DEALER NAME FONT	2025-12-04
3	REVISED SIGNAGE PACK	2025-12-01
2	SIGNAGE FOR APPROVAL	2025-10-24
1	PYLON SIGNAGE	2025-10-21

WIM ARCHITECTS

Tel: 07 3857 8215
Email: enquiries@wimarchitects.com
Web: www.wimarchitects.com

CLIENT
PRESTIGE AUTO

PROJECT
BYD SERVICE BURLEIGH HEADS

60 KORTUM DRIVE BURLEIGH HEADS, QLD 4220

DRAWING TITLE
BUILDING ELEVATIONS - SHEET 1

DRAWN	CHECKED
MN	MY

SCALE	DATE
1 : 100@A1	17/08/2026 2:16:19 PM

PROJECT NO.	DRAWING NO.	ISSUE
BYD-BUR-225	SD-300	7

BYD SERVICE BURLEIGH HEADS

60 KORTUM DRIVE BURLEIGH HEADS, QLD 4220

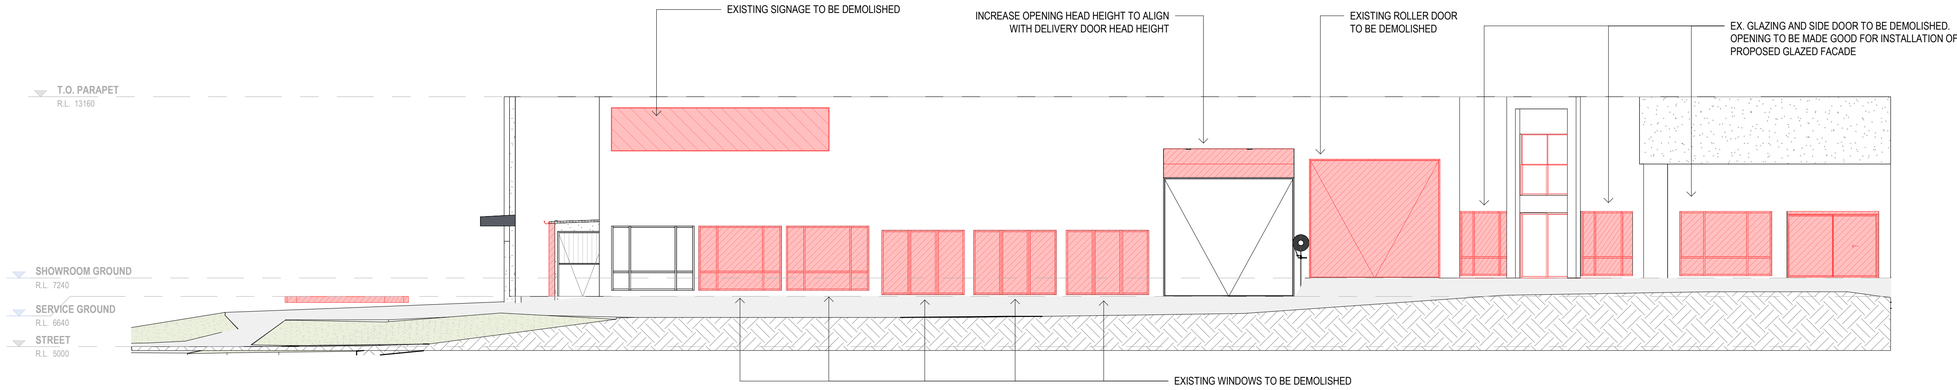

1 WESTERN ELEVATION - EXISTING / DEMOLITION

1 : 100

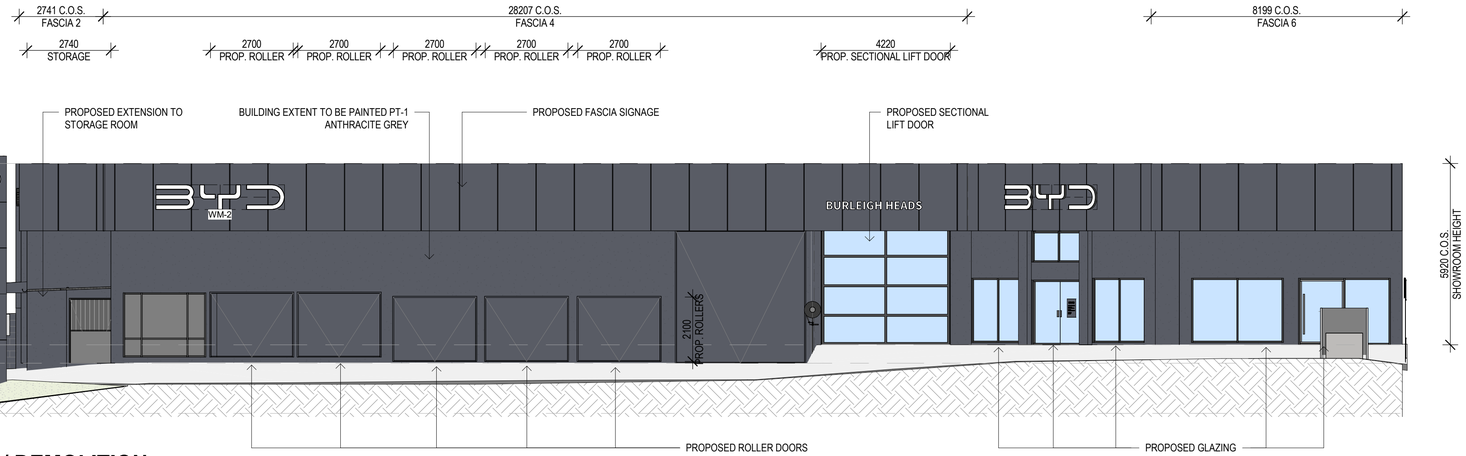

2 WESTERN ELEVATION - EXISTING / DEMOLITION

1 : 100

COPYRIGHT

W.I.M Architects Pty. Ltd. All rights reserved. This work is covered by Copyright and cannot be reproduced or copied in any form or by any means (graphic, electronic, mechanical, photocopying or photographic) without the written permission of W.I.M Architects Pty. Ltd. Any licence, express or implied, to use this document for any purpose whatsoever is restricted to the terms of the written agreement between W.I.M Architects Pty. Ltd. and the instructing party.

ABN: 25613329016

GENERAL NOTES

1. Confirm details of setouts, levels, setbacks and critical dimensions on site prior to and during the works.
2. All construction to comply with the Building Code of Australia (BCA) and applicable Australian Standards (AS).
3. A signed original of this drawing is retained in the W.I.M Architects' office for verification purposes.
4. These drawings are the copyright of W.I.M Architects Pty. Ltd. and may not be used, retained or copied without written authority.
5. Do not scale from this drawing - use figured dimensions. Dimensions taken from structure (face of blockwork/stud) unless otherwise noted.

CONCEPT

ISSUE	DESC.	DATE
7	REVISED PARKING LAYOUT	2026-08-07
6	TOWNPLANNER ISSUE	2026-05-27
5	REVISED SIGNAGE APPLICATION	2026-04-07
4	REVISED DEALER NAME FONT	2025-12-04
3	REVISED SIGNAGE PACK	2025-12-01
2	SIGNAGE FOR APPROVAL	2025-10-24
1	PYLON SIGNAGE	2025-10-21

WIM ARCHITECTS

Tel: 07 3857 8215
Email: enquiries@wimarchitects.com
Web: www.wimarchitects.com

CLIENT
PRESTIGE AUTO

PROJECT
BYD SERVICE BURLEIGH HEADS

60 KORTUM DRIVE BURLEIGH HEADS, QLD 4220

DRAWING TITLE
BUILDING ELEVATIONS - SHEET 2

DRAWN	CHECKED
MN	MY

SCALE	DATE
1 : 100@A1	17/08/2026 2:16:21 PM

PROJECT NO.	DRAWING NO.	ISSUE
BYD-BUR-225	SD-301	7

BYD SERVICE BURLEIGH HEADS

60 KORTUM DRIVE BURLEIGH HEADS, QLD 4220

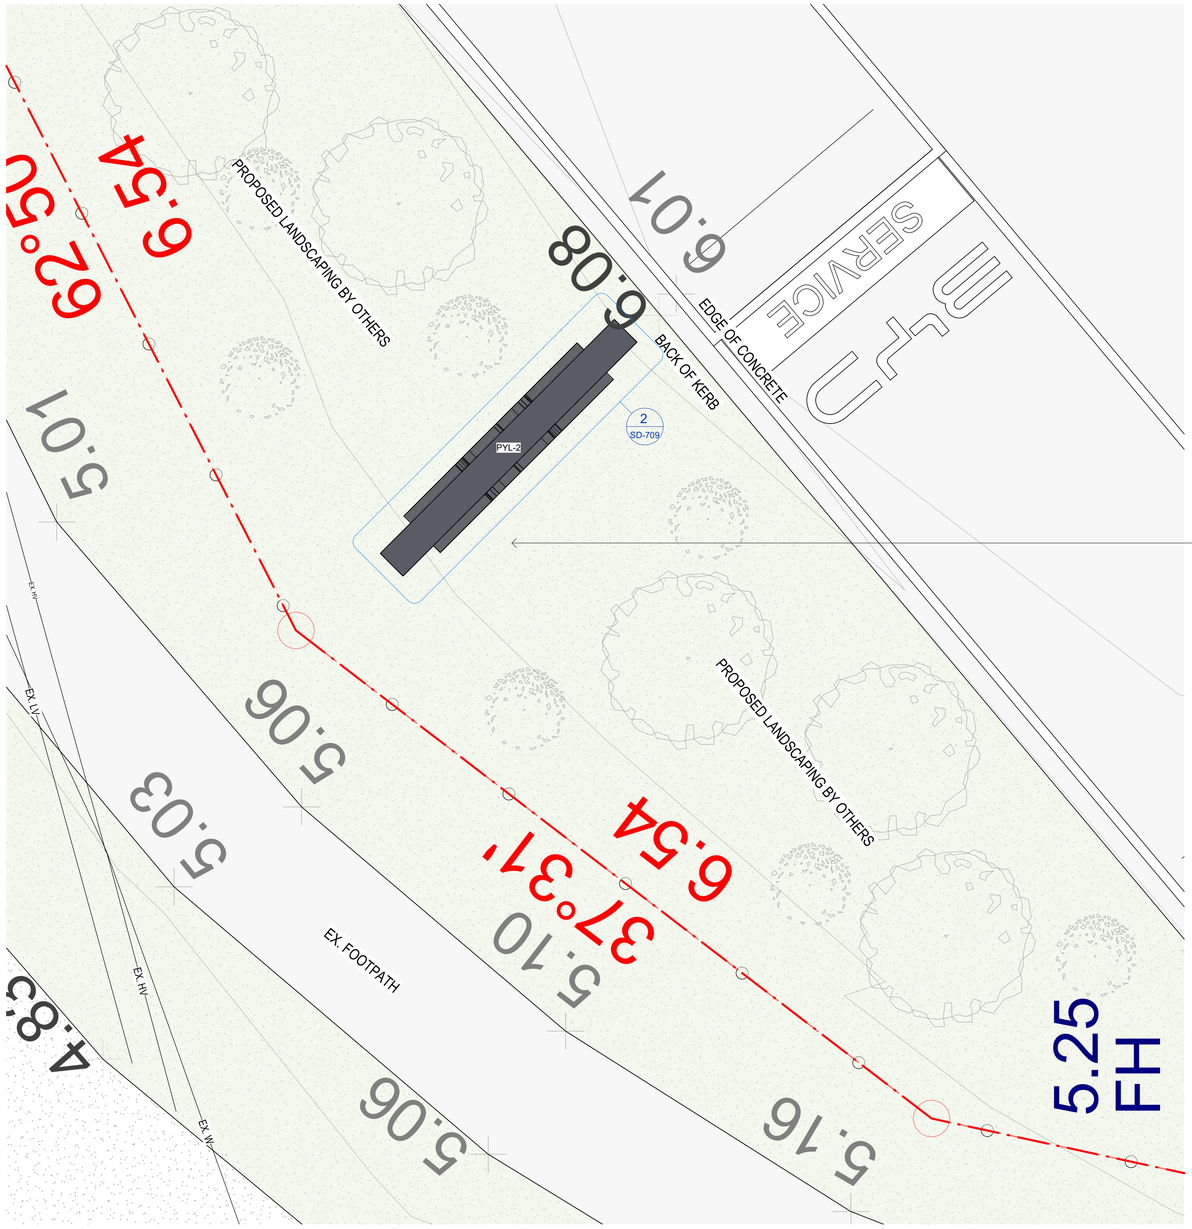

1 SITE PLAN - PROPOSED - CALL OUT

1 : 25



2 PYLON 2 - DETAIL PLAN

1 : 10

COPYRIGHT

W.I.M Architects Pty. Ltd. All rights reserved. This work is covered by Copyright and cannot be reproduced or copied in any form or by any means (graphic, electronic, mechanical, photocopying or photographic) without the written permission of W.I.M Architects Pty. Ltd. Any licence, express or implied, to use this document for any purpose whatsoever is restricted to the terms of the written agreement between W.I.M Architects Pty. Ltd. and the instructing party.

ABN: 25613329016

GENERAL NOTES

1. Confirm details of setouts, levels, setbacks and critical dimensions on site prior to and during the works.
2. All construction to comply with the Building Code of Australia (BCA) and applicable Australian Standards (AS).
3. A signed original of this drawing is retained in the W.I.M Architects' office for verification purposes.
4. These drawings are the copyright of W.I.M Architects Pty. Ltd. and may not be used, retained or copied without written authority.
5. Do not scale from this drawing - use figured dimensions. Dimensions taken from structure (face of blockwork/stud) unless otherwise noted.

CONCEPT

ISSUE	DESC.	DATE
7	REVISED PARKING LAYOUT	2026-08-07
6	TOWNPLANNER ISSUE	2026-05-27
5	REVISED SIGNAGE APPLICATION	2026-04-07
4	REVISED DEALER NAME FONT	2025-12-04
3	REVISED SIGNAGE PACK	2025-12-01
2	SIGNAGE FOR APPROVAL	2025-10-24
1	PYLON SIGNAGE	2025-10-21

WIM ARCHITECTS

Tel: 07 3857 8215
Email: enquiries@wimarchitects.com
Web: www.wimarchitects.com

CLIENT: PRESTIGE AUTO

PROJECT: BYD SERVICE BURLEIGH HEADS

60 KORTUM DRIVE BURLEIGH HEADS, QLD 4220

DRAWING TITLE: **SITE PLAN - PROPOSED - CALL OUT**

DRAWN	CHECKED
MN	MY

SCALE	DATE
As indicated@A1	2:16:22 PM 17/08/2026

PROJECT NO.	DRAWING NO.	ISSUE
BYD-BUR-225	SD-709	7

FILE PATH: P:\PROJECTS\PRESTIGE AUTO GROUP\BYD BURLEIGH HEADS\DWG\BYD BURLEIGH HEADS AH.rvt

BYD SERVICE BURLEIGH HEADS

60 KORTUM DRIVE BURLEIGH HEADS, QLD 4220

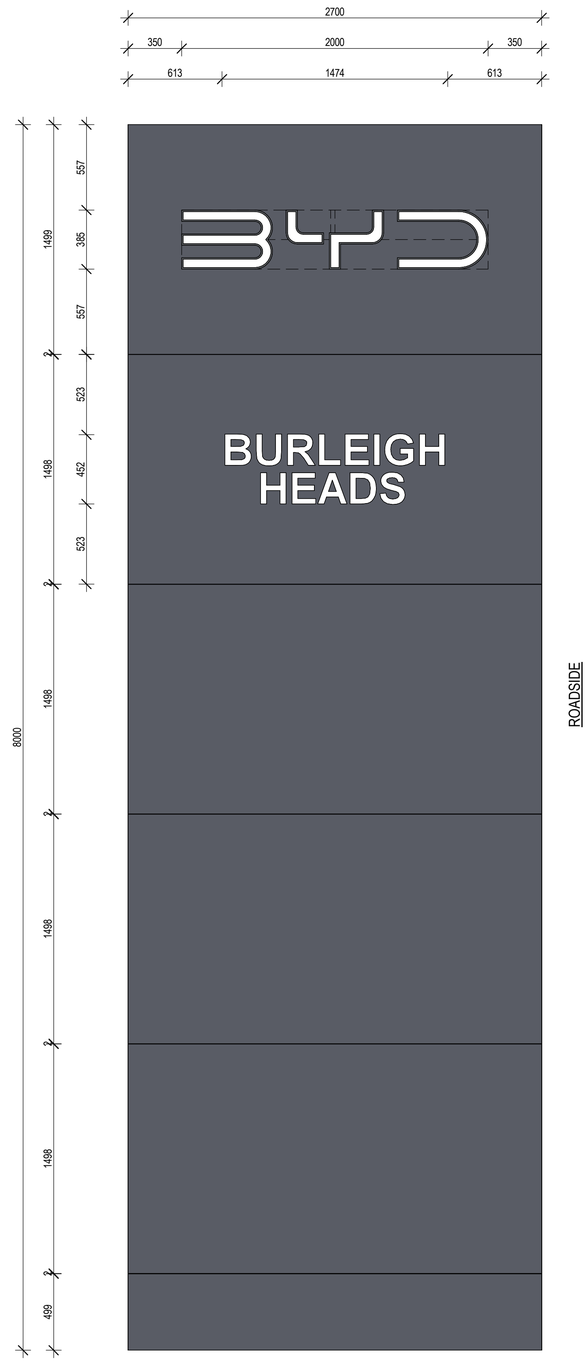

1 FRONT ELEVATION

1 : 20

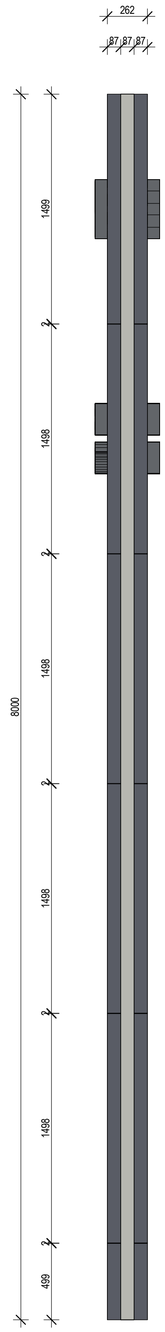

2 SIDE ELEVATION

1 : 20

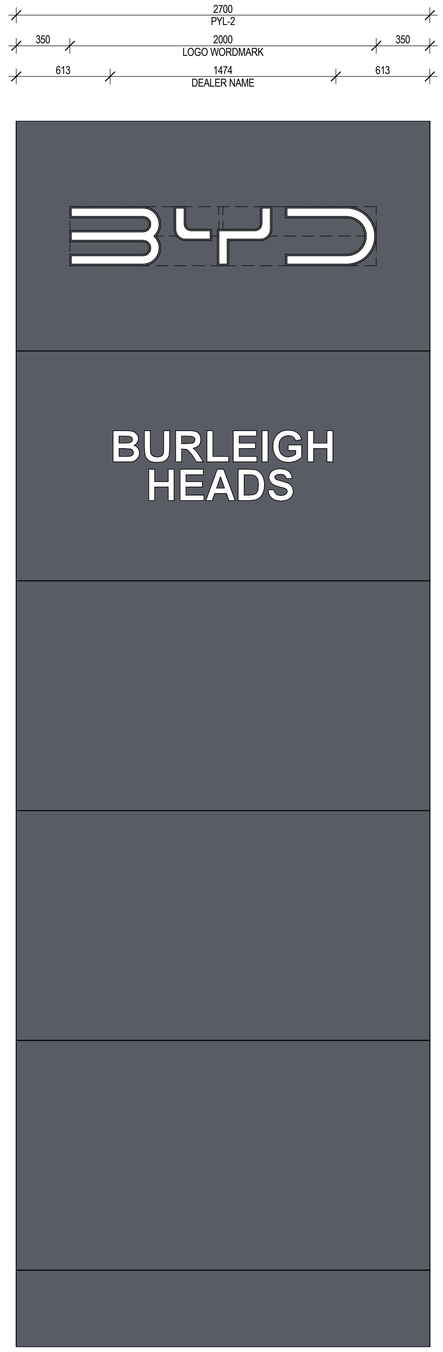

3 BACK ELEVATION

1 : 20

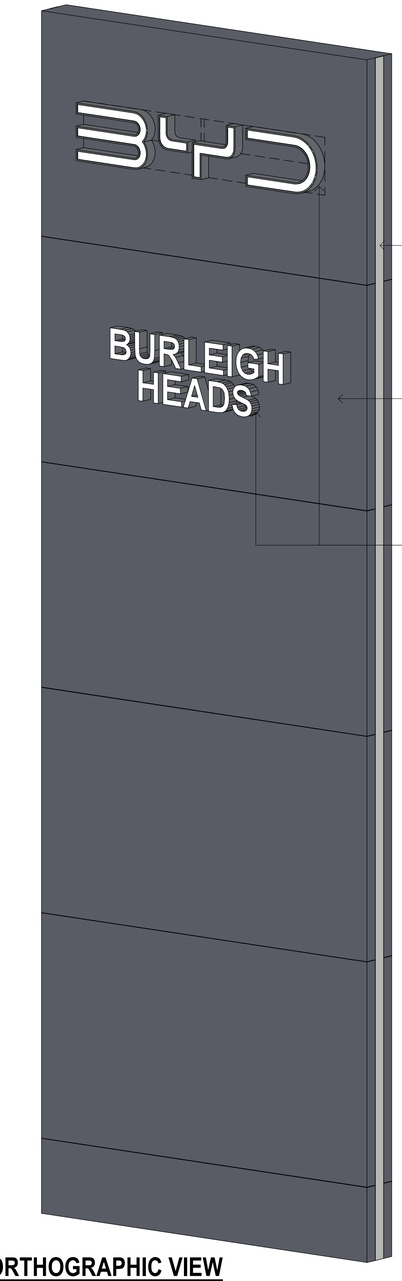

4 ORTHOGRAPHIC VIEW

NOTE: DEALER NAME WORKMARK TO BE DOUBLESIDED (MIRRORED) & RETURNS ANTHRACITE GREY

COPYRIGHT

W.I.M Architects Pty. Ltd. All rights reserved. This work is covered by Copyright and cannot be reproduced or copied in any form or by any means (graphic, electronic, mechanical, photocopying or photographic) without the written permission of W.I.M Architects Pty. Ltd. Any licence, express or implied, to use this document for any purpose whatsoever is restricted to the terms of the written agreement between W.I.M Architects Pty. Ltd. and the instructing party.

ABN: 25613329016

GENERAL NOTES

1. Confirm details of setouts, levels, setbacks and critical dimensions on site prior to and during the works.
2. All construction to comply with the Building Code of Australia (BCA) and applicable Australian Standards (AS).
3. A signed original of this drawing is retained in the W.I.M Architects' office for verification purposes.
4. These drawings are the copyright of W.I.M Architects Pty. Ltd. and may not be used, retained or copied without written authority.
5. Do not scale from this drawing - use figured dimensions. Dimensions taken from structure (face of blockwork/stud) unless otherwise noted.

CONCEPT

ISSUE	DESC.	DATE
7	REVISED PARKING LAYOUT	2026-08-07
6	TOWNPLANNER ISSUE	2026-05-27
5	REVISED SIGNAGE APPLICATION	2026-04-07
4	REVISED DEALER NAME FONT	2025-12-04
3	REVISED SIGNAGE PACK	2025-12-01
2	SIGNAGE FOR APPROVAL	2025-10-24
1	PYLON SIGNAGE	2025-10-21

WIM ARCHITECTS

Tel: 07 3857 8215
Email: enquiries@wimarchitects.com
Web: www.wimarchitects.com

CLIENT
PRESTIGE AUTO

PROJECT
BYD SERVICE BURLEIGH HEADS

60 KORTUM DRIVE
BURLEIGH HEADS, QLD
4220

DRAWING TITLE
SIGNAGE DETAIL - 8M PYLON

DRAWN	CHECKED
MN	MY

SCALE	DATE
1 : 20@A1	17/08/2026 2:16:23 PM

PROJECT NO.	DRAWING NO.	ISSUE
BYD-BUR-225	SD-710	7

BYD SERVICE BURLEIGH HEADS

60 KORTUM DRIVE BURLEIGH HEADS, QLD 4220

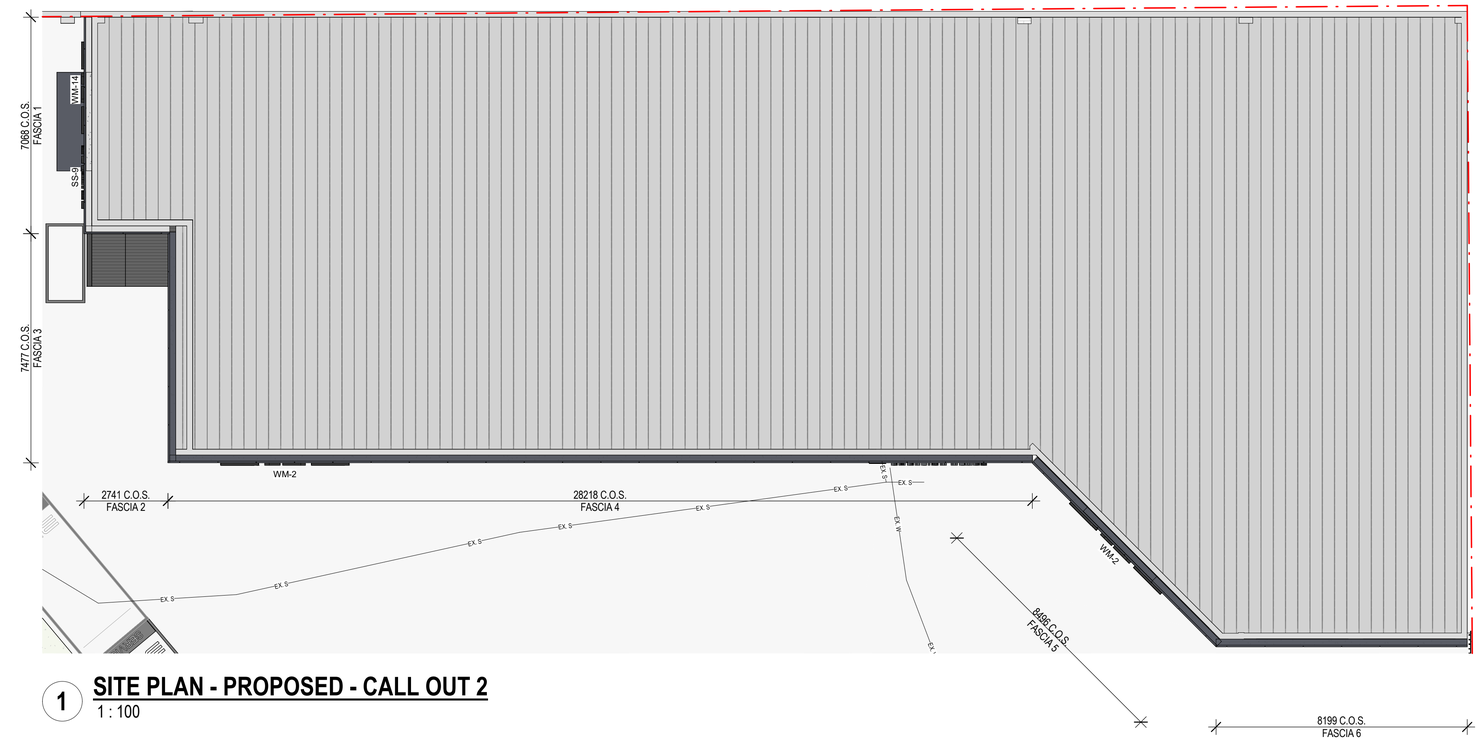

1 **SITE PLAN - PROPOSED - CALL OUT 2**
1 : 100

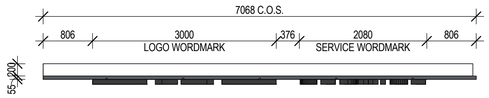

2 **FASCIA 1 - DETAIL PLAN**
1 : 50



3 **FASCIA 2 - DETAIL PLAN**
1 : 50

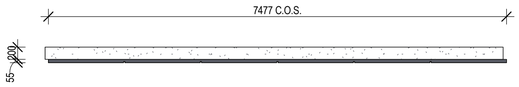

4 **FASCIA 3 - DETAIL PLAN**
1 : 50

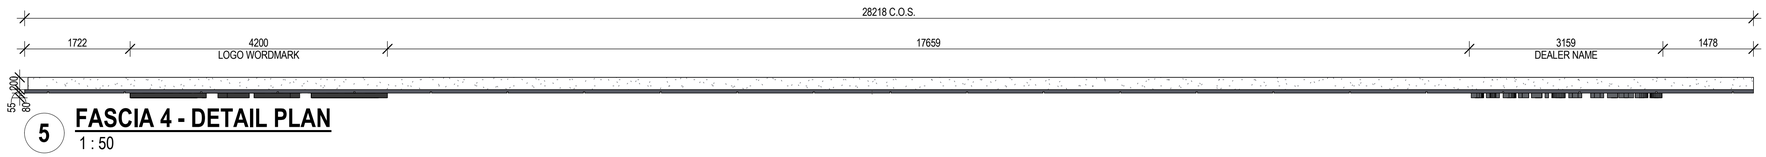

5 **FASCIA 4 - DETAIL PLAN**
1 : 50

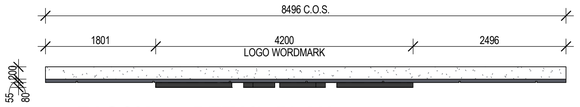

6 **FASCIA 5 - DETAIL PLAN**
1 : 50

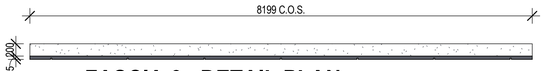

7 **FASCIA 6 - DETAIL PLAN**
1 : 50

FILE PATH: P:\PROJECTS\PRESTIGE AUTO GROUP\BYD BURLEIGH HEADS\DWG\BYD BURLEIGH HEADS AH.rvt

COPYRIGHT

W.I.M Architects Pty. Ltd. All rights reserved. This work is covered by Copyright and cannot be reproduced or copied in any form or by any means (graphic, electronic, mechanical, photocopying or photographic) without the written permission of W.I.M Architects Pty. Ltd. Any licence, express or implied, to use this document for any purpose whatsoever is restricted to the terms of the written agreement between W.I.M Architects Pty. Ltd. and the instructing party.

ABN: 25613329016

GENERAL NOTES

1. Confirm details of setouts, levels, setbacks and critical dimensions on site prior to and during the works.
2. All construction to comply with the Building Code of Australia (BCA) and applicable Australian Standards (AS).
3. A signed original of this drawing is retained in the W.I.M Architects' office for verification purposes.
4. These drawings are the copyright of W.I.M Architects Pty. Ltd. and may not be used, retained or copied without written authority.
5. Do not scale from this drawing - use figured dimensions. Dimensions taken from structure (face of blockwork/stud) unless otherwise noted.

CONCEPT

ISSUE	DESC.	DATE
6	TOWNPLANNER ISSUE	2026-05-27
5	REVISED SIGNAGE APPLICATION	2026-04-07
4	REVISED DEALER NAME FONT	2025-12-04
3	REVISED SIGNAGE PACK	2025-12-01
2	SIGNAGE FOR APPROVAL	2025-10-24
1	PYLON SIGNAGE	2025-10-21

WIM ARCHITECTS
Tel: 07 3857 8215
Email: enquiries@wimarchitects.com
Web: www.wimarchitects.com

CLIENT
PRESTIGE AUTO

PROJECT
BYD SERVICE BURLEIGH HEADS

60 KORTUM DRIVE BURLEIGH HEADS, QLD 4220

DRAWING TITLE
SITE PLAN - PROPOSED - CALL OUT

DRAWN	CHECKED
MN	MY

SCALE	DATE
As indicated@A1	2:16:24 PM 17/08/2026

PROJECT NO	DRAWING NO	ISSUE
BYD-BUR-225	SD-711	6

BYD SERVICE BURLEIGH HEADS

60 KORTUM DRIVE BURLEIGH HEADS, QLD 4220

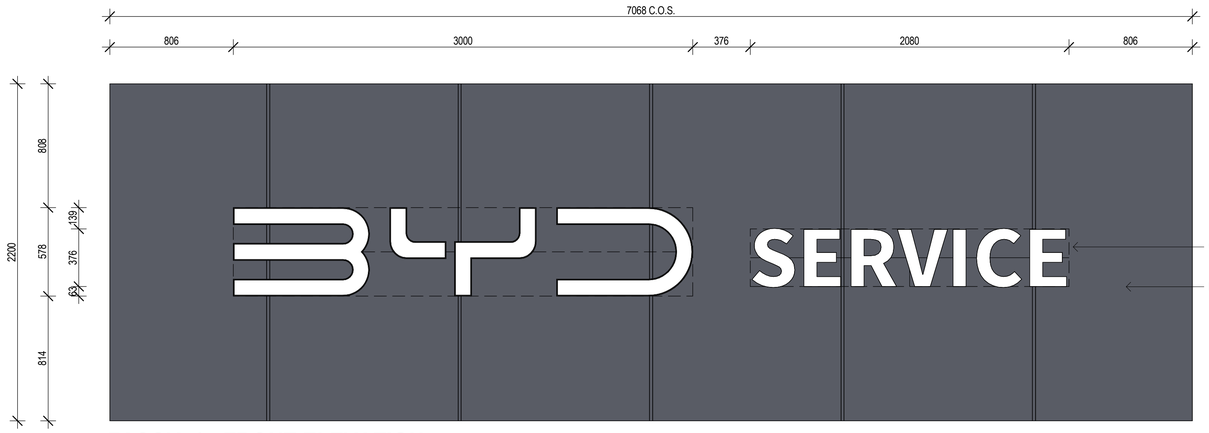

1 **FASCIA 1 - FRONT ELEVATION**
1 : 20

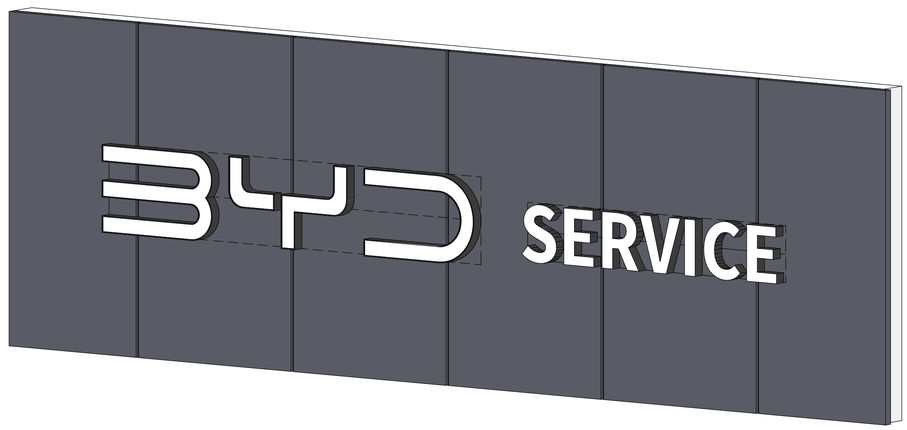

3 **FASCIA -1 - ORTHOGRAPHIC VIEW**

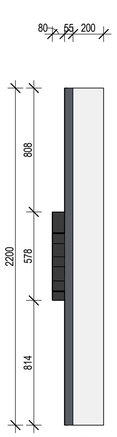

2 **FASCIA 1 - SIDE ELEVATION**
1 : 20

COPYRIGHT

W.I.M Architects Pty. Ltd. All rights reserved. This work is covered by Copyright and cannot be reproduced or copied in any form or by any means (graphic, electronic, mechanical, photocopying or photographic) without the written permission of W.I.M Architects Pty. Ltd. Any licence, express or implied, to use this document for any purpose whatsoever is restricted to the terms of the written agreement between W.I.M Architects Pty. Ltd. and the instructing party.

ABN: 25613329016

GENERAL NOTES

1. Confirm details of setouts, levels, setbacks and critical dimensions on site prior to and during the works.
2. All construction to comply with the Building Code of Australia (BCA) and applicable Australian Standards (AS).
3. A signed original of this drawing is retained in the W.I.M Architects' office for verification purposes.
4. These drawings are the copyright of W.I.M Architects Pty. Ltd. and may not be used, retained or copied without written authority.
5. Do not scale from this drawing - use figured dimensions. Dimensions taken from structure (face of blockwork/stud) unless otherwise noted.

CONCEPT

ISSUE	DESC.	DATE
7	REVISED PARKING LAYOUT	2026-08-07
6	TOWNPLANNER ISSUE	2026-05-27
5	REVISED SIGNAGE APPLICATION	2026-04-07
4	REVISED DEALER NAME FONT	2025-12-04
3	REVISED SIGNAGE PACK	2025-12-01
2	SIGNAGE FOR APPROVAL	2025-10-24
1	PYLON SIGNAGE	2025-10-21

WIM ARCHITECTS

Tel: 07 3857 8215
Email: enquiries@wimarchitects.com
Web: www.wimarchitects.com

CLIENT
PRESTIGE AUTO

PROJECT
BYD SERVICE BURLEIGH HEADS

60 KORTUM DRIVE BURLEIGH HEADS, QLD 4220

DRAWING TITLE
SIGNAGE DETAIL - FASCIA 1

DRAWN	CHECKED
MN	MY

SCALE	DATE
1 : 20@A1	17/08/2026 2:16:24 PM

PROJECT NO.	DRAWING NO.	ISSUE
BYD-BUR-225	SD-712	7

BYD SERVICE BURLEIGH HEADS

60 KORTUM DRIVE BURLEIGH HEADS, QLD 4220

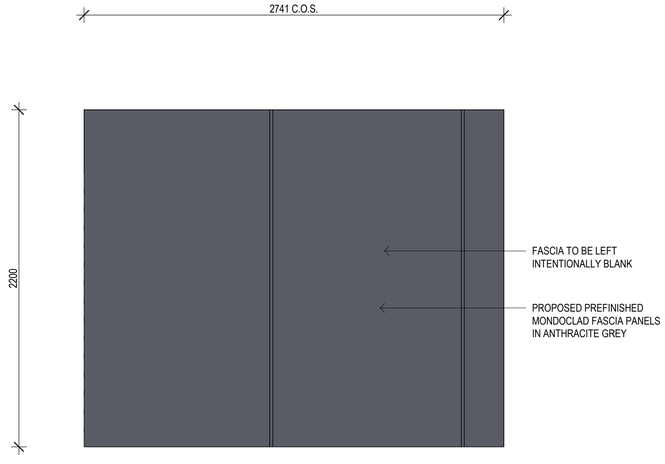

1 FASCIA 2 - FRONT ELEVATION
1 : 20

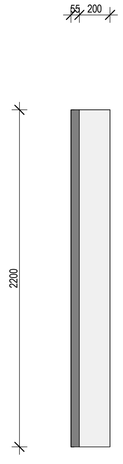

2 FASCIA 2 - SIDE ELEVATION
1 : 20

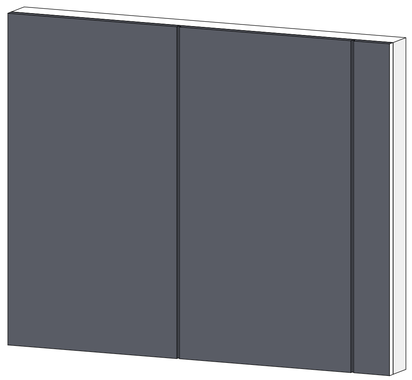

3 FASCIA 2 - ORTHOGRAPHIC VIEW

COPYRIGHT

W.I.M Architects Pty. Ltd. All rights reserved. This work is covered by Copyright and cannot be reproduced or copied in any form or by any means (graphic, electronic, mechanical, photocopying or photographic) without the written permission of W.I.M Architects Pty. Ltd. Any licence, express or implied, to use this document for any purpose whatsoever is restricted to the terms of the written agreement between W.I.M Architects Pty. Ltd. and the instructing party.

ABN: 25613329016

GENERAL NOTES

1. Confirm details of setouts, levels, setbacks and critical dimensions on site prior to and during the works.
2. All construction to comply with the Building Code of Australia (BCA) and applicable Australian Standards (AS).
3. A signed original of this drawing is retained in the W.I.M Architects' office for verification purposes.
4. These drawings are the copyright of W.I.M Architects Pty. Ltd. and may not be used, retained or copied without written authority.
5. Do not scale from this drawing - use figured dimensions. Dimensions taken from structure (face of blockwork/stud) unless otherwise noted.

CONCEPT

ISSUE	DESC.	DATE
7	REVISED PARKING LAYOUT	2026-08-07
6	TOWNPLANNER ISSUE	2026-05-27
5	REVISED SIGNAGE APPLICATION	2026-04-07
4	REVISED DEALER NAME FONT	2025-12-04
3	REVISED SIGNAGE PACK	2025-12-01
2	SIGNAGE FOR APPROVAL	2025-10-24
1	PYLON SIGNAGE	2025-10-21

WIM ARCHITECTS

Tel: 07 3857 8215
Email: enquiries@wimarchitects.com
Web: www.wimarchitects.com

CLIENT
PRESTIGE AUTO

PROJECT
BYD SERVICE BURLEIGH HEADS

60 KORTUM DRIVE BURLEIGH HEADS, QLD 4220

DRAWING TITLE
SIGNAGE DETAIL - FASCIA 2

DRAWN	CHECKED
MN	MY

SCALE	DATE
1 : 20@A1	17/08/2026 2:16:25 PM

PROJECT NO.	DRAWING NO.	ISSUE
BYD-BUR-225	SD-713	7

BYD SERVICE BURLEIGH HEADS

60 KORTUM DRIVE BURLEIGH HEADS, QLD 4220

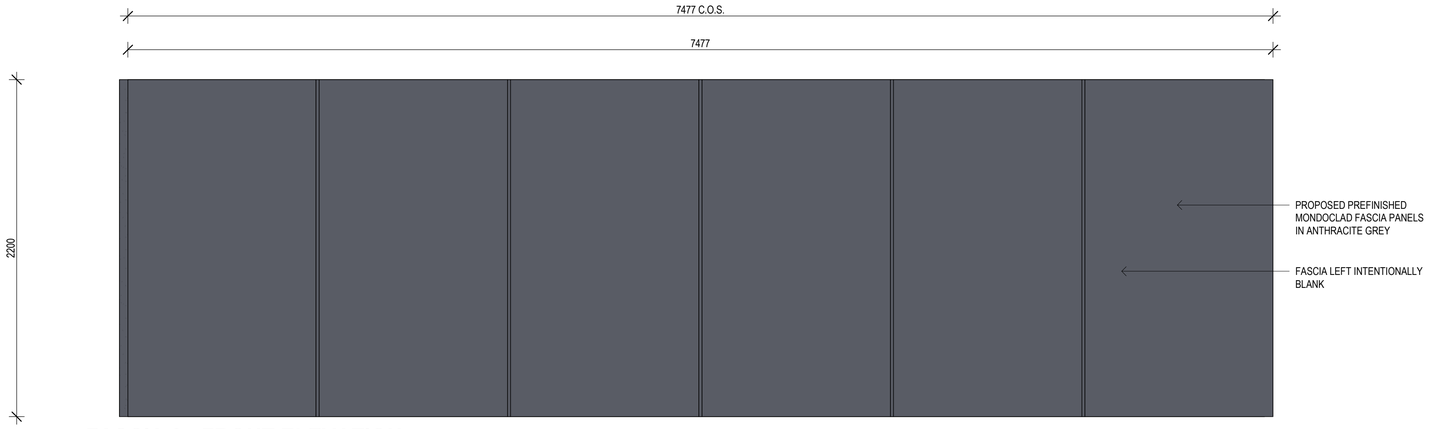

1 **FASCIA 3 - FRONT ELEVATION**
1 : 20

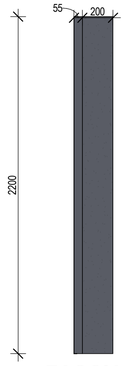

3 **FASCIA 3 - SIDE ELEVATION**
1 : 20

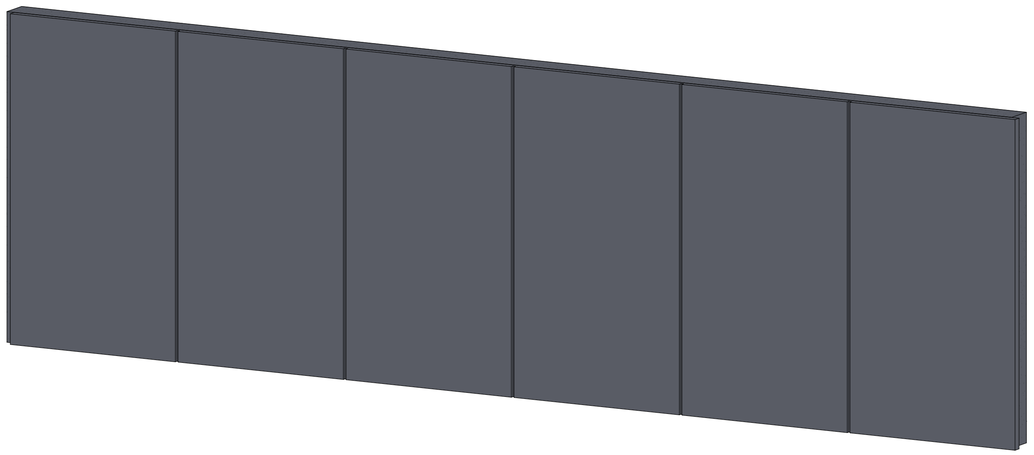

2 **FASCIA 3 - ORTHOGRAPHIC VIEW**

COPYRIGHT

W.I.M Architects Pty. Ltd. All rights reserved. This work is covered by Copyright and cannot be reproduced or copied in any form or by any means (graphic, electronic, mechanical, photocopying or photographic) without the written permission of W.I.M Architects Pty. Ltd. Any licence, express or implied, to use this document for any purpose whatsoever is restricted to the terms of the written agreement between W.I.M Architects Pty. Ltd. and the instructing party.

ABN: 25613329016

GENERAL NOTES

1. Confirm details of setouts, levels, setbacks and critical dimensions on site prior to and during the works.
2. All construction to comply with the Building Code of Australia (BCA) and applicable Australian Standards (AS).
3. A signed original of this drawing is retained in the W.I.M Architects' office for verification purposes.
4. These drawings are the copyright of W.I.M Architects Pty. Ltd. and may not be used, retained or copied without written authority.
5. Do not scale from this drawing - use figured dimensions. Dimensions taken from structure (face of blockwork/stud) unless otherwise noted.

CONCEPT

ISSUE	DESC.	DATE
6	TOWNPLANNER ISSUE	2026-05-27
5	REVISED SIGNAGE APPLICATION	2026-04-07
4	REVISED DEALER NAME FONT	2025-12-04
3	REVISED SIGNAGE PACK	2025-12-01
2	SIGNAGE FOR APPROVAL	2025-10-24
1	PYLON SIGNAGE	2025-10-21

WIM ARCHITECTS

Tel: 07 3857 8215
Email: enquiries@wimarchitects.com
Web: www.wimarchitects.com

CLIENT
PRESTIGE AUTO

PROJECT
BYD SERVICE BURLEIGH HEADS

60 KORTUM DRIVE BURLEIGH HEADS, QLD 4220

DRAWING TITLE
SIGNAGE DETAIL - FASCIA 3

DRAWN	CHECKED
MN	MY

SCALE	DATE
1 : 20@A1	17/08/2026 2:16:25 PM

PROJECT NO.	DRAWING NO.	ISSUE
BYD-BUR-225	SD-714	6

BYD SERVICE BURLEIGH HEADS

60 KORTUM DRIVE BURLEIGH HEADS, QLD 4220

COPYRIGHT

W.I.M Architects Pty. Ltd. All rights reserved. This work is covered by Copyright and cannot be reproduced or copied in any form or by any means (graphic, electronic, mechanical, photocopying or photographic) without the written permission of W.I.M Architects Pty. Ltd. Any licence, express or implied, to use this document for any purpose whatsoever is restricted to the terms of the written agreement between W.I.M Architects Pty. Ltd. and the instructing party.

ABN: 25613329016

GENERAL NOTES

1. Confirm details of setouts, levels, setbacks and critical dimensions on site prior to and during the works.
2. All construction to comply with the Building Code of Australia (BCA) and applicable Australian Standards (AS).
3. A signed original of this drawing is retained in the W.I.M Architects' office for verification purposes.
4. These drawings are the copyright of W.I.M Architects Pty. Ltd. and may not be used, retained or copied without written authority.
5. Do not scale from this drawing - use figured dimensions. Dimensions taken from structure (face of blockwork/stud) unless otherwise noted.

CONCEPT

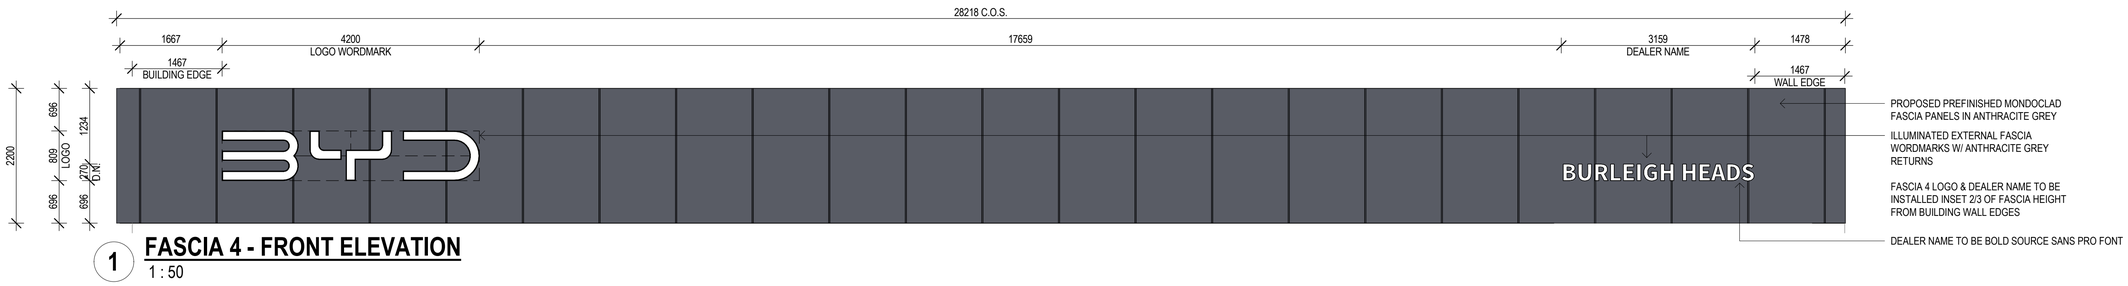

1 FASCIA 4 - FRONT ELEVATION

1 : 50

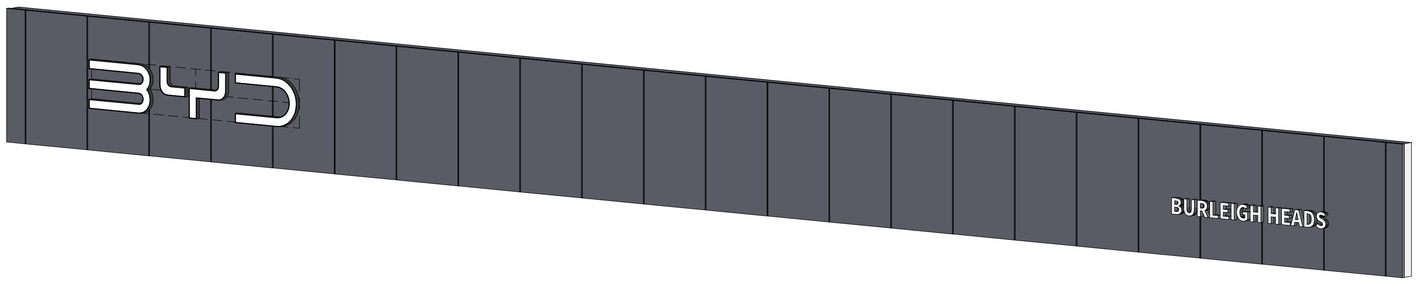

2 FASCIA 4 - ORTHOGRAPHIC VIEW

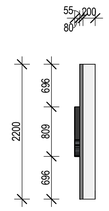

3 FASCIA 4 - SIDE ELEVATION

1 : 50

ISSUE	DESC.	DATE
6	TOWNPLANNER ISSUE	2026-05-27
5	REVISED SIGNAGE APPLICATION	2026-04-07
4	REVISED DEALER NAME FONT	2025-12-04
3	REVISED SIGNAGE PACK	2025-12-01
2	SIGNAGE FOR APPROVAL	2025-10-24
1	PYLON SIGNAGE	2025-10-21

WIM ARCHITECTS

Tel: 07 3857 8215
Email: enquiries@wimarchitects.com
Web: www.wimarchitects.com

CLIENT
PRESTIGE AUTO

PROJECT
BYD SERVICE BURLEIGH HEADS

60 KORTUM DRIVE BURLEIGH HEADS, QLD 4220

DRAWING TITLE
SIGNAGE DETAIL - FASCIA 4

DRAWN	CHECKED
MN	MY

SCALE	DATE
1 : 50@A1	17/08/2026 2:16:26 PM

PROJECT NO.	DRAWING NO.	ISSUE
BYD-BUR-225	SD-715	6

BYD SERVICE BURLEIGH HEADS

60 KORTUM DRIVE BURLEIGH HEADS, QLD 4220

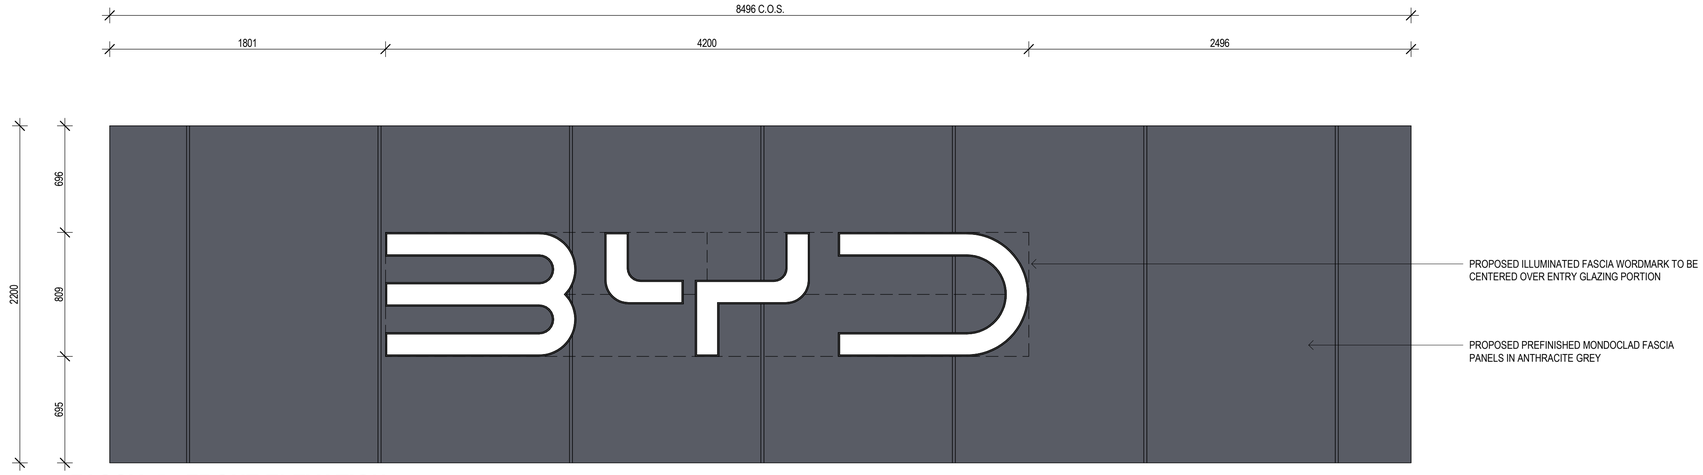

1 **FASCIA 5 - FRONT ELEVATION**

1 : 20

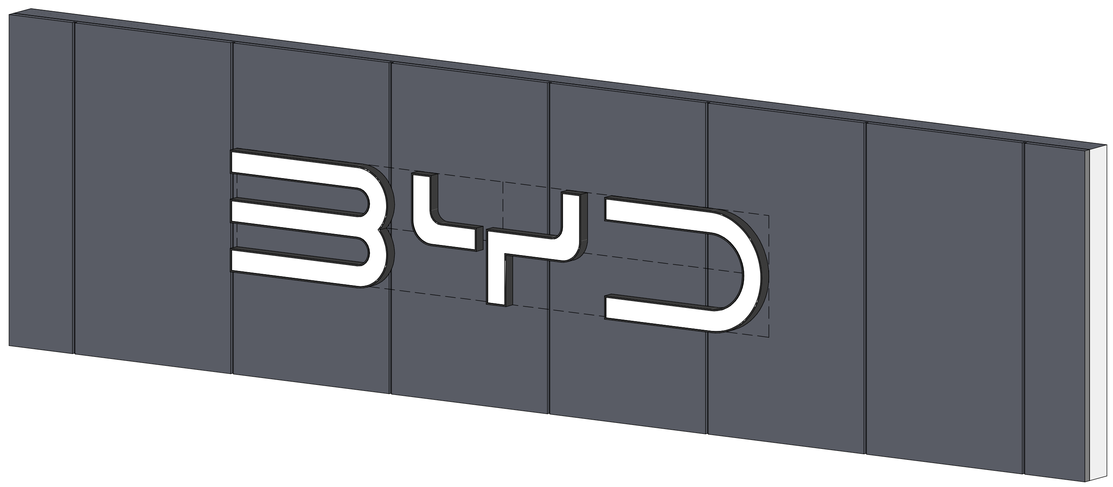

2 **FASCIA 5 - ORTHOGRAPHIC VIEW**

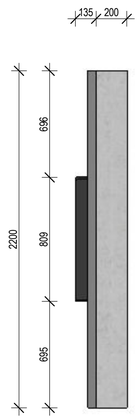

3 **FASCIA 5 - SIDE ELEVATION**

1 : 20

COPYRIGHT

W.I.M Architects Pty. Ltd. All rights reserved. This work is covered by Copyright and cannot be reproduced or copied in any form or by any means (graphic, electronic, mechanical, photocopying or photographic) without the written permission of W.I.M Architects Pty. Ltd. Any licence, express or implied, to use this document for any purpose whatsoever is restricted to the terms of the written agreement between W.I.M Architects Pty. Ltd. and the instructing party.

ABN: 25613329016

GENERAL NOTES

1. Confirm details of setouts, levels, setbacks and critical dimensions on site prior to and during the works.
2. All construction to comply with the Building Code of Australia (BCA) and applicable Australian Standards (AS).
3. A signed original of this drawing is retained in the W.I.M Architects' office for verification purposes.
4. These drawings are the copyright of W.I.M Architects Pty. Ltd. and may not be used, retained or copied without written authority.
5. Do not scale from this drawing - use figured dimensions. Dimensions taken from structure (face of blockwork/stud) unless otherwise noted.

CONCEPT

ISSUE	DESC.	DATE
6	TOWNPLANNER ISSUE	2026-05-27
5	REVISED SIGNAGE APPLICATION	2026-04-07
4	REVISED DEALER NAME FONT	2025-12-04
3	REVISED SIGNAGE PACK	2025-12-01
2	SIGNAGE FOR APPROVAL	2025-10-24
1	PYLON SIGNAGE	2025-10-21

WIM ARCHITECTS

Tel: 07 3857 8215
Email: enquiries@wimarchitects.com
Web: www.wimarchitects.com

CLIENT
PRESTIGE AUTO

PROJECT
BYD SERVICE BURLEIGH HEADS

60 KORTUM DRIVE BURLEIGH HEADS, QLD 4220

DRAWING TITLE
SIGNAGE DETAIL - FASCIA 5

DRAWN	CHECKED
MN	MY

SCALE	DATE
1 : 20@A1	17/08/2026 2:16:26 PM

PROJECT NO.	DRAWING NO.	ISSUE
BYD-BUR-225	SD-716	6

BYD SERVICE BURLEIGH HEADS

60 KORTUM DRIVE BURLEIGH HEADS, QLD 4220



1 **FASCIA 6 - FRONT ELEVATION**
1 : 20

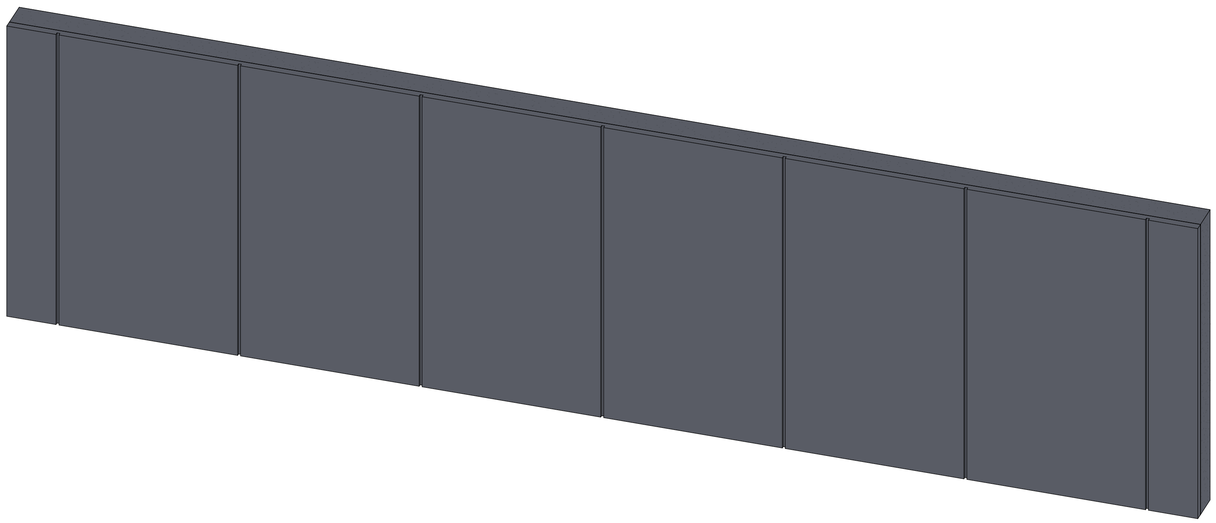

2 **FASCIA 6 - ORTHOGRAPHIC VIEW**

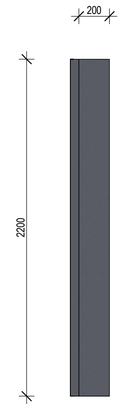

3 **FASCIA 6 - SIDE ELEVATION**
1 : 20

COPYRIGHT

W.I.M Architects Pty. Ltd. All rights reserved. This work is covered by Copyright and cannot be reproduced or copied in any form or by any means (graphic, electronic, mechanical, photocopying or photographic) without the written permission of W.I.M Architects Pty. Ltd. Any licence, express or implied, to use this document for any purpose whatsoever is restricted to the terms of the written agreement between W.I.M Architects Pty. Ltd. and the instructing party.

ABN: 25613329016

GENERAL NOTES

1. Confirm details of setouts, levels, setbacks and critical dimensions on site prior to and during the works.
2. All construction to comply with the Building Code of Australia (BCA) and applicable Australian Standards (AS).
3. A signed original of this drawing is retained in the W.I.M Architects' office for verification purposes.
4. These drawings are the copyright of W.I.M Architects Pty. Ltd. and may not be used, retained or copied without written authority.
5. Do not scale from this drawing - use figured dimensions. Dimensions taken from structure (face of blockwork/stud) unless otherwise noted.

CONCEPT

ISSUE	DESC.	DATE
6	TOWNPLANNER ISSUE	2026-05-27
5	REVISED SIGNAGE APPLICATION	2026-04-07
4	REVISED DEALER NAME FONT	2025-12-04
3	REVISED SIGNAGE PACK	2025-12-01
2	SIGNAGE FOR APPROVAL	2025-10-24
1	PYLON SIGNAGE	2025-10-21

WIM ARCHITECTS

Tel: 07 3857 8215
Email: enquiries@wimarchitects.com
Web: www.wimarchitects.com

CLIENT
PRESTIGE AUTO

PROJECT
BYD SERVICE BURLEIGH HEADS

60 KORTUM DRIVE
BURLEIGH HEADS, QLD
4220

DRAWING TITLE
SIGNAGE DETAIL - FASCIA 6

DRAWN	CHECKED
MN	MY

SCALE	DATE
1 : 20@A1	17/08/2026 2:16:27 PM

PROJECT NO.	DRAWING NO.	ISSUE
BYD-BUR-225	SD-717	6

BYD SERVICE BURLEIGH HEADS

60 KORTUM DRIVE BURLEIGH HEADS, QLD 4220



COPYRIGHT

W.I.M Architects Pty. Ltd. All rights reserved. This work is covered by Copyright and cannot be reproduced or copied in any form or by any means (graphic, electronic, mechanical, photocopying or photographic) without the written permission of W.I.M Architects Pty. Ltd. Any licence, express or implied, to use this document for any purpose whatsoever is restricted to the terms of the written agreement between W.I.M Architects Pty. Ltd. and the instructing party.

ABN: 25613329016

GENERAL NOTES

1. Confirm details of setouts, levels, setbacks and critical dimensions on site prior to and during the works.
2. All construction to comply with the Building Code of Australia (BCA) and applicable Australian Standards (AS).
3. A signed original of this drawing is retained in the W.I.M Architects' office for verification purposes.
4. These drawings are the copyright of W.I.M Architects Pty. Ltd. and may not be used, retained or copied without written authority.
5. Do not scale from this drawing - use figured dimensions. Dimensions taken from structure (face of blockwork/stud) unless otherwise noted.

CONCEPT

ISSUE	DESC.	DATE
7	REVISED PARKING LAYOUT	2026-08-07
6	TOWNPLANNER ISSUE	2026-05-27
5	REVISED SIGNAGE APPLICATION	2026-04-07
4	REVISED DEALER NAME FONT	2025-12-04
3	REVISED SIGNAGE PACK	2025-12-01
2	SIGNAGE FOR APPROVAL	2025-10-24
1	PYLON SIGNAGE	2025-10-21

WIM ARCHITECTS

Tel: 07 3857 8215
Email: enquiries@wimarchitects.com
Web: www.wimarchitects.com

CLIENT
PRESTIGE AUTO

PROJECT
BYD SERVICE BURLEIGH HEADS

60 KORTUM DRIVE
BURLEIGH HEADS, QLD
4220

DRAWING TITLE
ORTHOGRAPHIC VIEW - EXTERNAL

DRAWN	CHECKED
MN	MY

SCALE	DATE
@A1	17/08/2026 2:16:27 PM

PROJECT NO.	DRAWING NO.	ISSUE
BYD-BUR-225	SD-900	7

BYD SERVICE BURLEIGH HEADS

60 KORTUM DRIVE BURLEIGH HEADS, QLD 4220



COPYRIGHT

W.I.M Architects Pty. Ltd. All rights reserved. This work is covered by Copyright and cannot be reproduced or copied in any form or by any means (graphic, electronic, mechanical, photocopying or photographic) without the written permission of W.I.M Architects Pty. Ltd. Any licence, express or implied, to use this document for any purpose whatsoever is restricted to the terms of the written agreement between W.I.M Architects Pty. Ltd. and the instructing party.

ABN: 25613329016

GENERAL NOTES

1. Confirm details of setouts, levels, setbacks and critical dimensions on site prior to and during the works.
2. All construction to comply with the Building Code of Australia (BCA) and applicable Australian Standards (AS).
3. A signed original of this drawing is retained in the W.I.M Architects' office for verification purposes.
4. These drawings are the copyright of W.I.M Architects Pty. Ltd. and may not be used, retained or copied without written authority.
5. Do not scale from this drawing - use figured dimensions. Dimensions taken from structure (face of blockwork/stud) unless otherwise noted.

CONCEPT

ISSUE	DESC.	DATE
7	REVISED PARKING LAYOUT	2026-08-07
6	TOWNPLANNER ISSUE	2026-05-27
5	REVISED SIGNAGE APPLICATION	2026-04-07
4	REVISED DEALER NAME FONT	2025-12-04
3	REVISED SIGNAGE PACK	2025-12-01
2	SIGNAGE FOR APPROVAL	2025-10-24
1	PYLON SIGNAGE	2025-10-21

WIM ARCHITECTS

Tel: 07 3857 8215
Email: enquiries@wimarchitects.com
Web: www.wimarchitects.com

CLIENT
PRESTIGE AUTO

PROJECT
BYD SERVICE BURLEIGH HEADS

60 KORTUM DRIVE BURLEIGH HEADS, QLD 4220

DRAWING TITLE
PERSPECTIVE VIEW - EXTERNAL

DRAWN	CHECKED
MN	MY

SCALE	DATE
@A1	17/08/2026 2:16:27 PM

PROJECT NO.	DRAWING NO.	ISSUE
BYD-BUR-225	SD-920	7

BYD SERVICE BURLEIGH HEADS

60 KORTUM DRIVE BURLEIGH HEADS, QLD 4220



COPYRIGHT

W.I.M Architects Pty. Ltd. All rights reserved. This work is covered by Copyright and cannot be reproduced or copied in any form or by any means (graphic, electronic, mechanical, photocopying or photographic) without the written permission of W.I.M Architects Pty. Ltd. Any licence, express or implied, to use this document for any purpose whatsoever is restricted to the terms of the written agreement between W.I.M Architects Pty. Ltd. and the instructing party.

ABN: 25613329016

GENERAL NOTES

1. Confirm details of setouts, levels, setbacks and critical dimensions on site prior to and during the works.
2. All construction to comply with the Building Code of Australia (BCA) and applicable Australian Standards (AS).
3. A signed original of this drawing is retained in the W.I.M Architects' office for verification purposes.
4. These drawings are the copyright of W.I.M Architects Pty. Ltd. and may not be used, retained or copied without written authority.
5. Do not scale from this drawing - use figured dimensions. Dimensions taken from structure (face of blockwork/stud) unless otherwise noted.

CONCEPT

ISSUE	DESC.	DATE
7	REVISED PARKING LAYOUT	2026-08-07
6	TOWNPLANNER ISSUE	2026-05-27
5	REVISED SIGNAGE APPLICATION	2026-04-07
4	REVISED DEALER NAME FONT	2025-12-04
3	REVISED SIGNAGE PACK	2025-12-01
2	SIGNAGE FOR APPROVAL	2025-10-24
1	PYLON SIGNAGE	2025-10-21

WIM ARCHITECTS

Tel: 07 3857 8215
Email: enquiries@wimarchitects.com
Web: www.wimarchitects.com

CLIENT
PRESTIGE AUTO

PROJECT
BYD SERVICE BURLEIGH HEADS

60 KORTUM DRIVE BURLEIGH HEADS, QLD 4220

DRAWING TITLE
PERSPECTIVE VIEW - EXTERNAL

DRAWN	CHECKED
MN	MY

SCALE	DATE
@A1	17/08/2026 2:16:27 PM

PROJECT NO.	DRAWING NO.	ISSUE
BYD-BUR-225	SD-922	7