


LINDA KURUTHUKULANGARA JOSEPH

This approval endorses the VXO works alone, not including any other works

PROVIDE EARTH
BUILDING PLAT

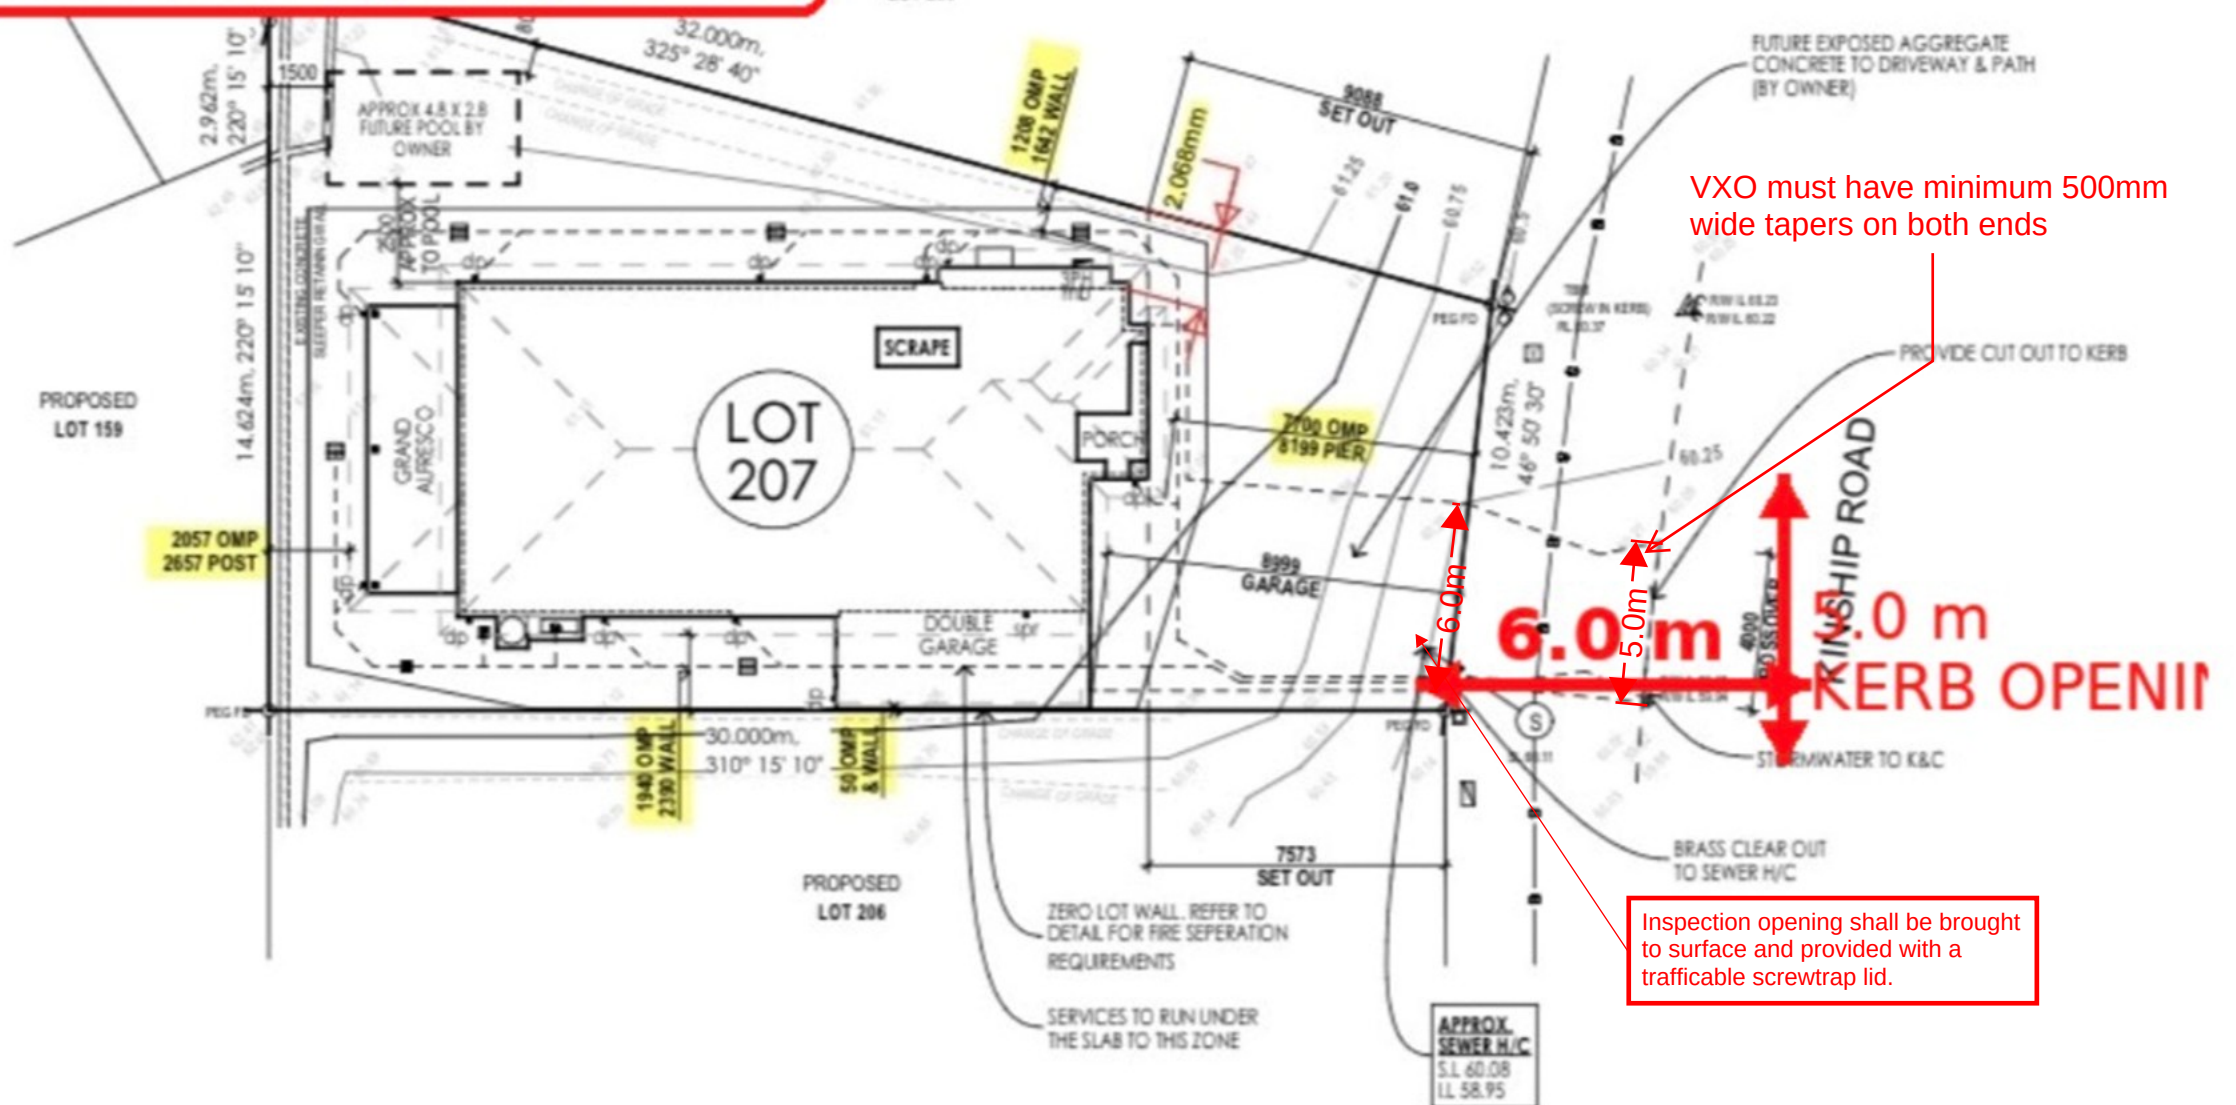


PLANS AND DOCUMENTS referred to in the
DEVELOPMENT APPROVAL

Application No: OPV/2026/455

Dated: 23 September 2026

Development shall comply with the
conditions of approval as detailed in the
Decision Notice and Council's Planning
Scheme, Local Laws and Planning Policies

This approval endorses the VXO
works alone, not including any
other works

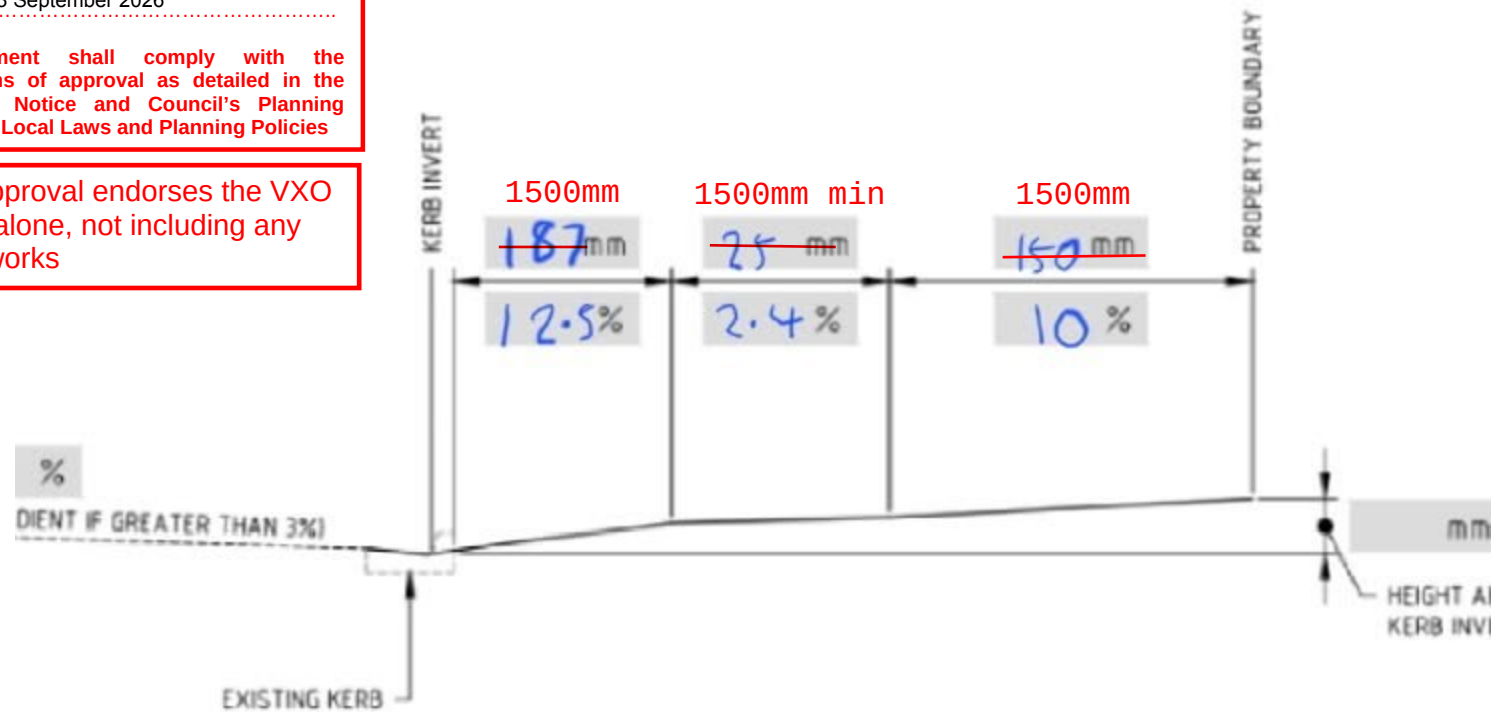

SECTION A-A

CROSS SECTION TEI

Drawing Number: [REDACTED]

IE DESIGN GRADIENTS OF THE
THE CITY'S REQUIREMENTS.

21 KINSHIP ROAD, UPPER COOMERA

LINDA KURUTHUKULANGARA JOSEPH