


## ROADWORKS LEGEND

|  |      |                                           |
|--|------|-------------------------------------------|
|  | 80.0 | FINISHED SURFACE CONTOURS                 |
|  | 80.0 | EXISTING SURFACE CONTOURS                 |
|  |      | ROAD CONTROL LINE                         |
|  |      | PROPOSED CONCRETE ISLAND CENTRE RING      |
|  | B1   | PROPOSED BARRIER KERB & CHANNEL TYPE 'B1' |
|  | ER2  | PROPOSED EDGE RESTRAINT TYPE 'ER2'        |

## EXISTING SERVICES LEGEND

|  |       |                                    |
|--|-------|------------------------------------|
|  | S     | EXISTING SEWER MAIN                |
|  | W     | EXISTING WATER MAIN                |
|  | SWD   | EXISTING STORMWATER PIPE           |
|  | T     | EXISTING TELECOMMUNICATIONS CABLE  |
|  | E-O/H | EXISTING OVERHEAD ELECTRICAL CABLE |

# Amendments in red (Transport Assessment)

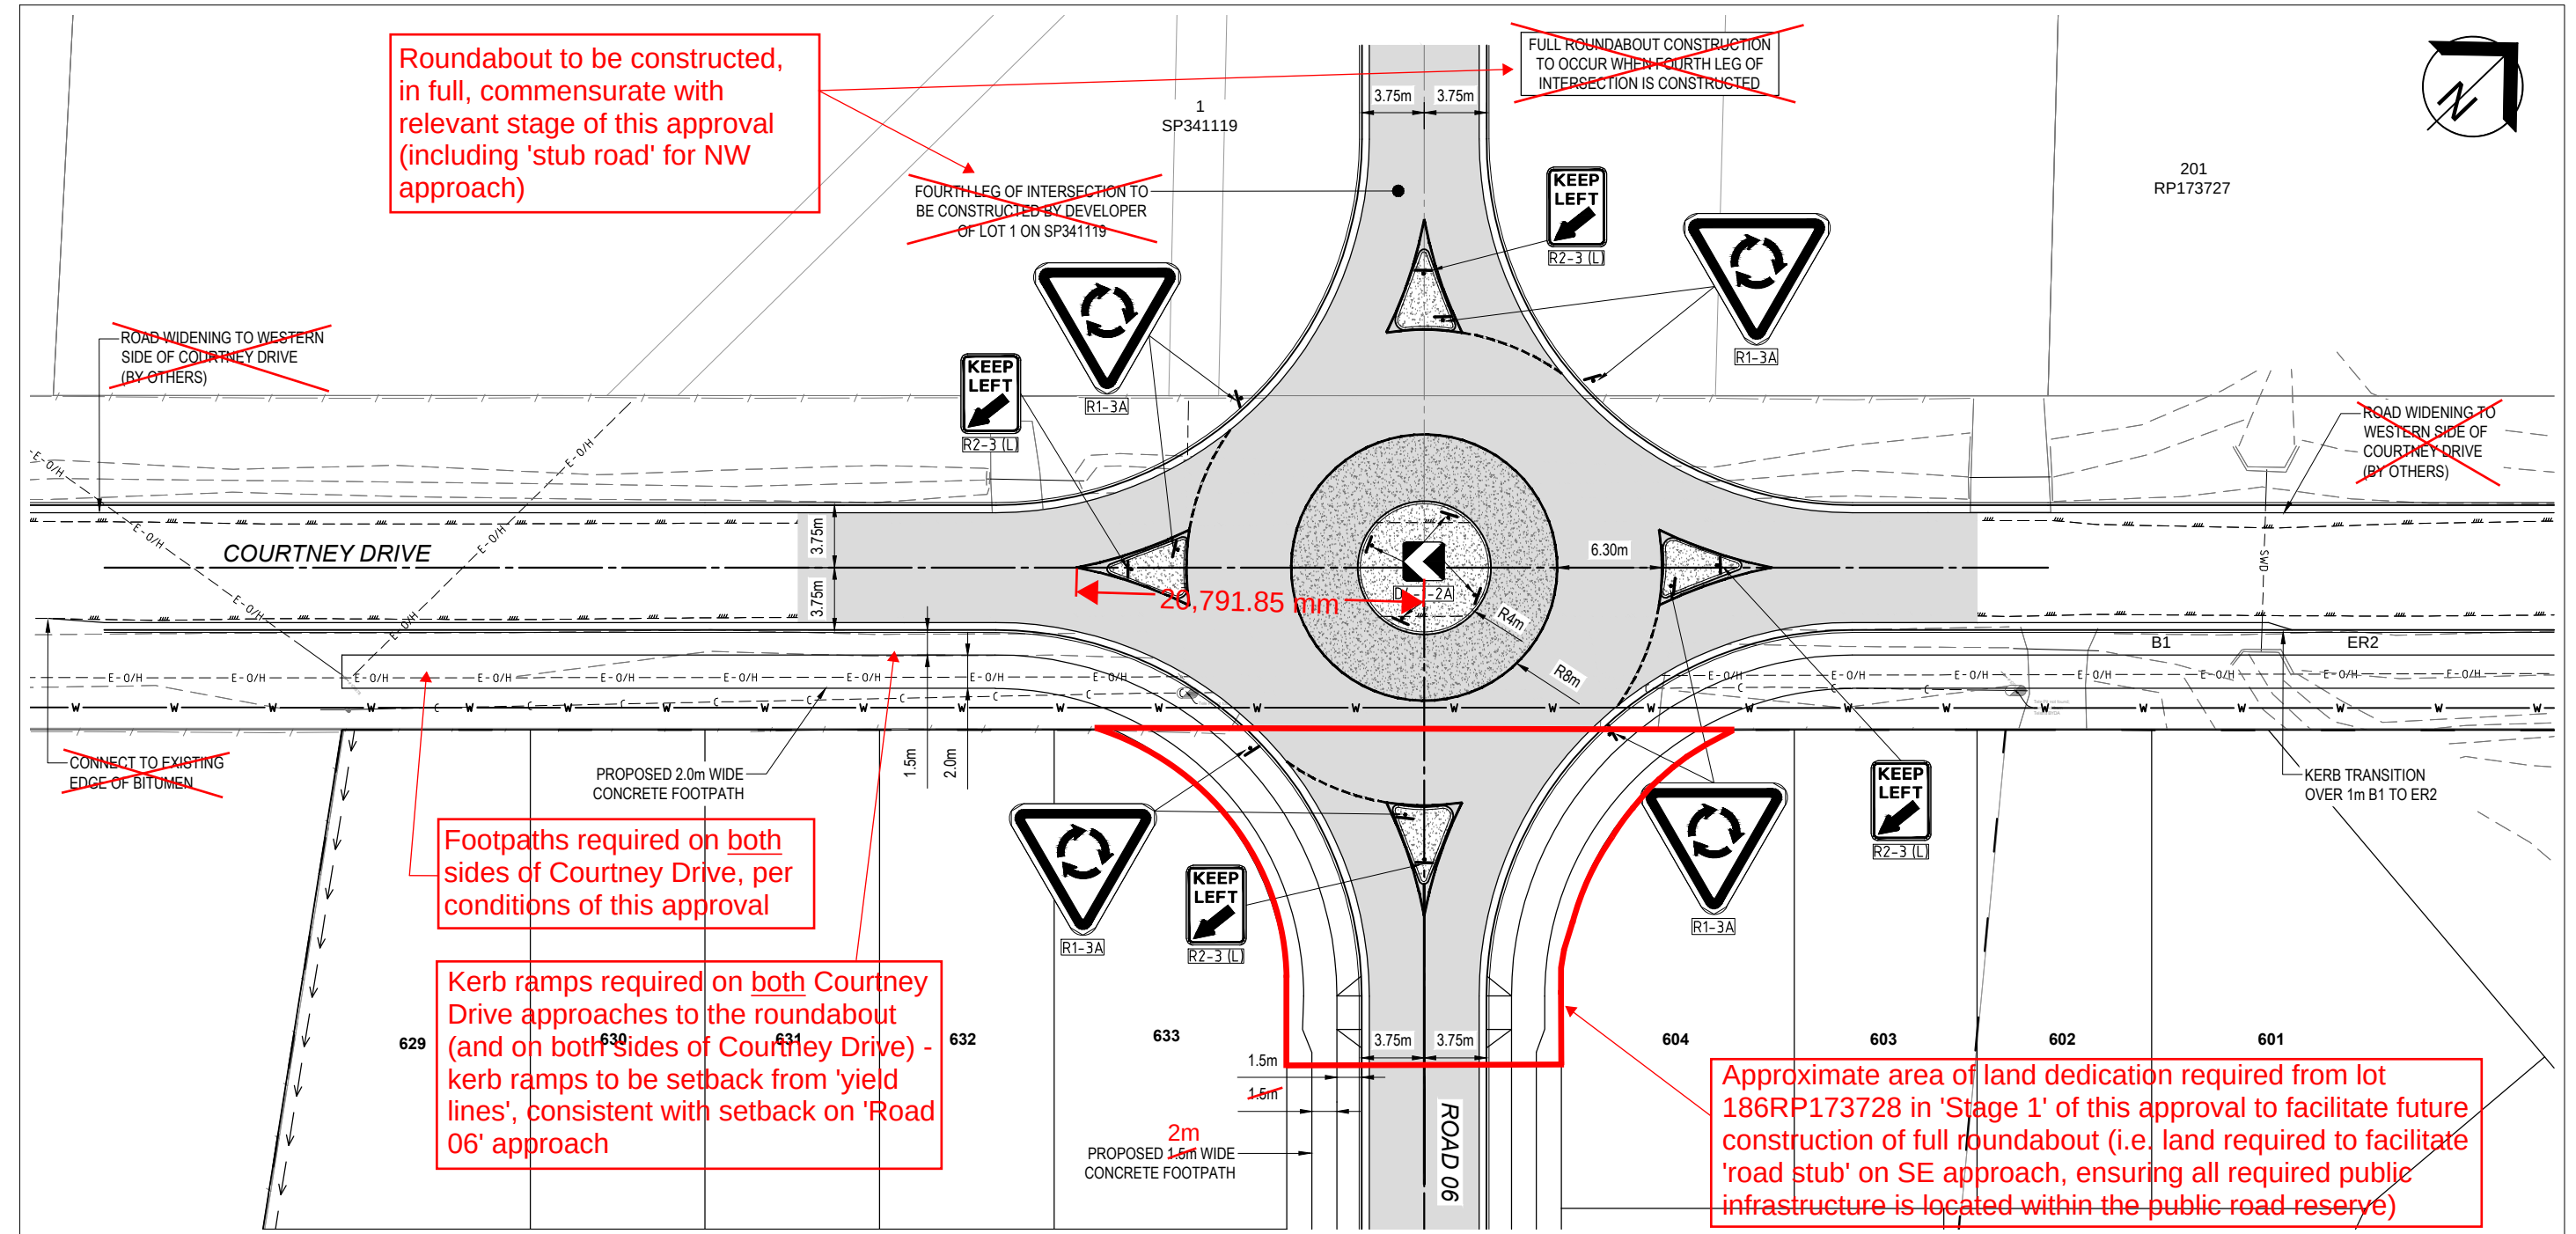

ROAD 06 & COURTNEY DRIVE ROUNDABOUT  
SCALE: 1:200 (A1)

CONTRACTOR TO DETERMINE AND  
LOCATE ALL EXISTING SERVICES PRIOR  
TO COMMENCEMENT OF WORKS

PRELIMINARY ISSUE  
NOT FOR CONSTRUCTION

| ISSUE NO. | DATE     | FOR INFORMATION | AMENDMENT |
|-----------|----------|-----------------|-----------|
| 1         | 17-03-26 | FOR INFORMATION |           |



CLIENT  
NORFOLK ESTATES PTY LTD

PROJECT  
PROPOSED RESIDENTIAL SUBDIVISION  
31-53 COURTNEY DRIVE  
UPPER COOMERA, QLD, 4209

DESIGN  
DR

DRAWN  
GS

APPROVED  
TW

T.P. WATT - RPEQ No. 16222

SIGNED

17-03-26  
DATE

TITLE  
EXTERNAL ROUNDABOUT PLAN

SCALE  
1:200 AT A1  
1:400 AT A3

0 5 10 15 20m

PROJECT NO.  
OSK6521

DWG NO.  
SK013

ISSUE  
1