

Development shall comply with the
conditions of approval as detailed in the
Decision Notice and Council's Planning
Scheme, Local Laws and Planning Policies

This approval endorses the
vehicle crossing alone, not
including any other works.

PROPOSED DRIVEWAY

AT LOT --- 113 (NO.33)
CALLI AVENUE
UPPER COOMERA
4209

FOR --- CRISTIAN RUS

BUILDER TO VERIFY DIMENSIONS

DRAWN BY - P.D. WILSON --- 3200 6836

Building Designer Licence No. 1257478

SCALE 1:200



DATE ---- 17-08-2026

SHEET ---- 1 of 1


DRAWING number ----- W 16264

© COPYRIGHT

THIS DRAWING REMAINS THE PROPERTY OF
WILLIAM H WILSON & ASSOCIATES
& IS PROVIDED FOR THE USE AS DESCRIBED
& MAY NOT BE USED OR REPRODUCED
IN WHOLE OR IN PART WITHOUT WRITTEN PERMISSION

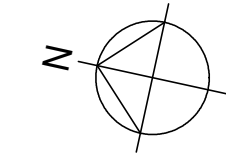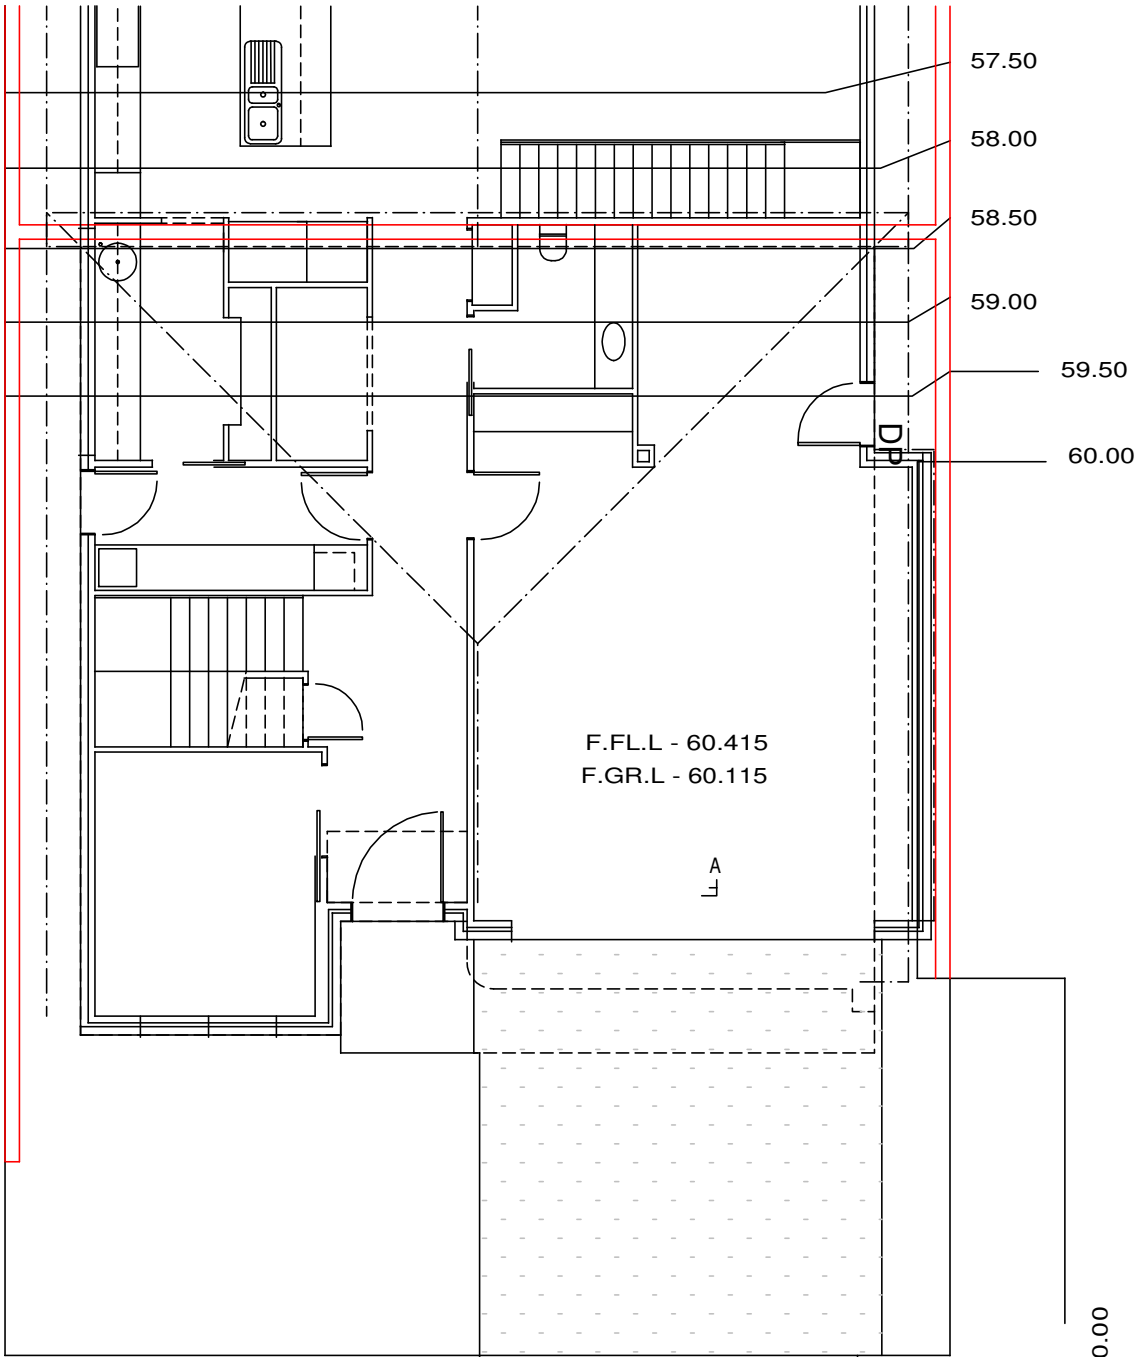

REAL PROPERTY DESCRIPTION
LOT 113 ON S.P.313554
PARISH OF ...
COUNTY OF ...
SITE AREA 400 sq m

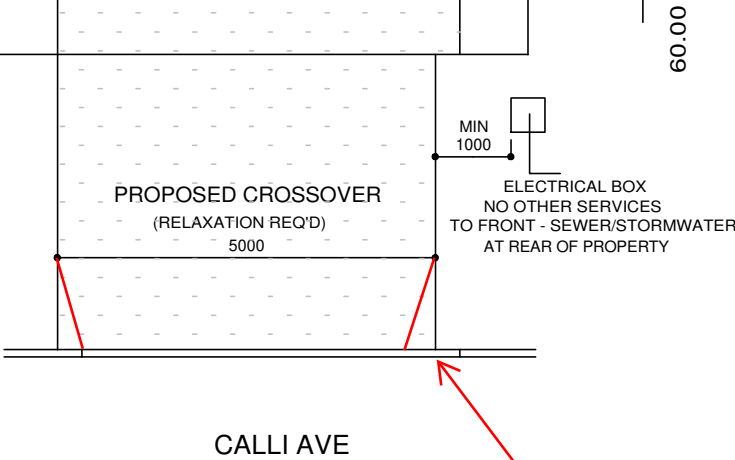

Kerb tapers as per
IPWEA RSD-100

