


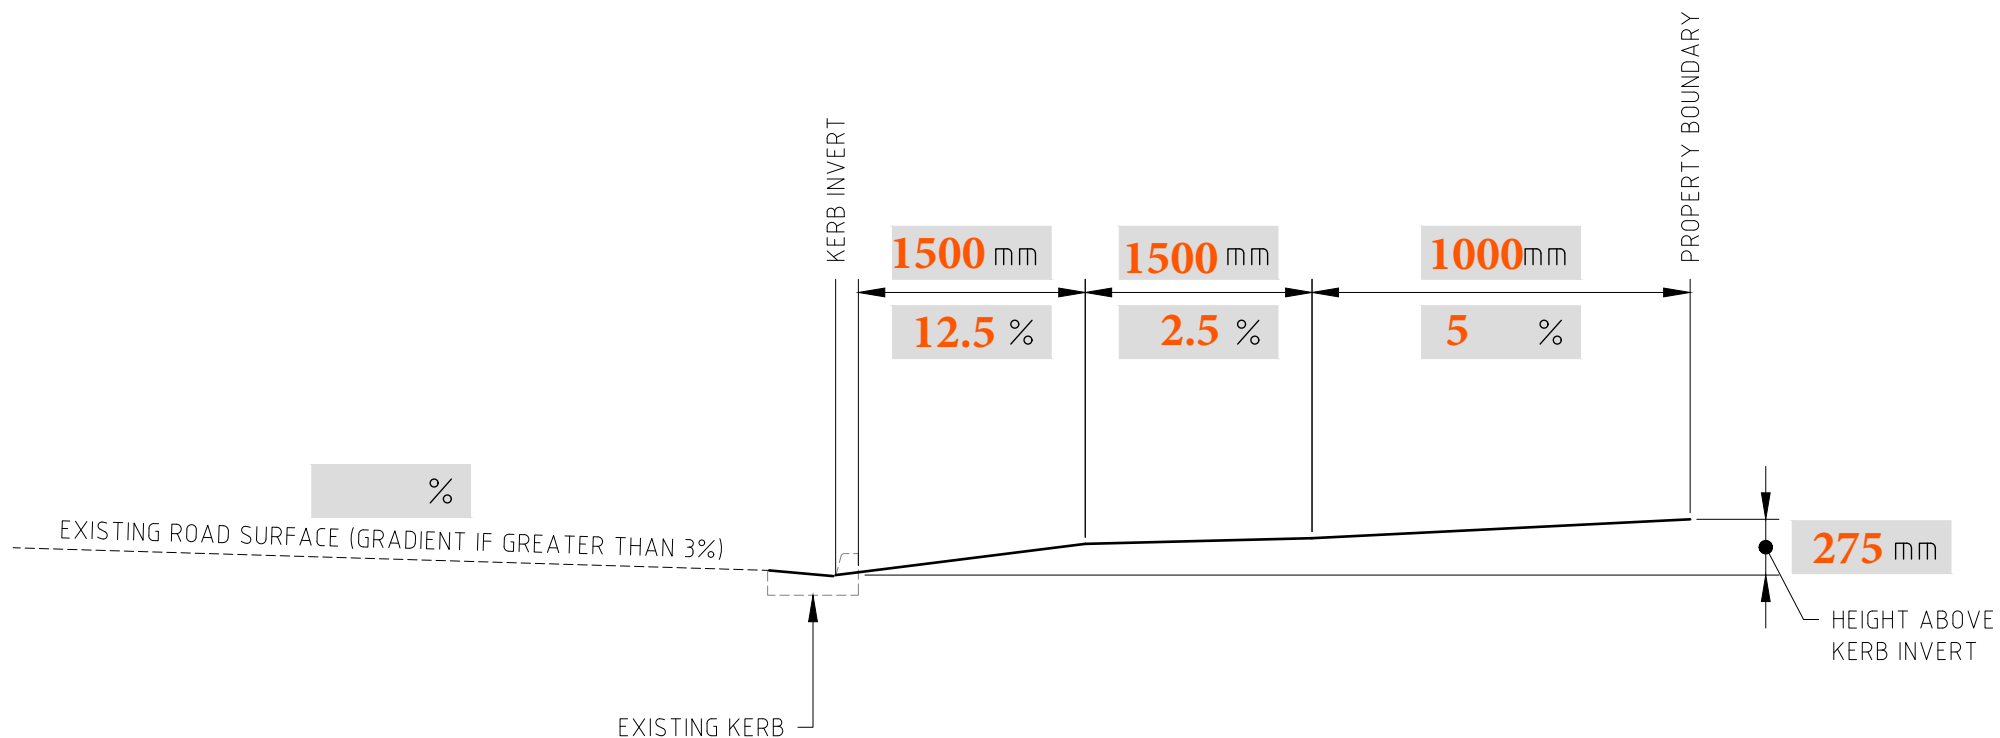

SECTION A-A

THE CROSS SECTION IS REQUIRED TO IDENTIFY IF THE DESIGN GRADIENTS OF THE PROPOSED VEHICLE CROSSOVER IS ACCEPTABLE TO THE CITY'S REQUIREMENTS.

CROSS SECTION TEMPLATE

Drawing Number: W 16264,	
Date: 21/10/26	Revision: 1