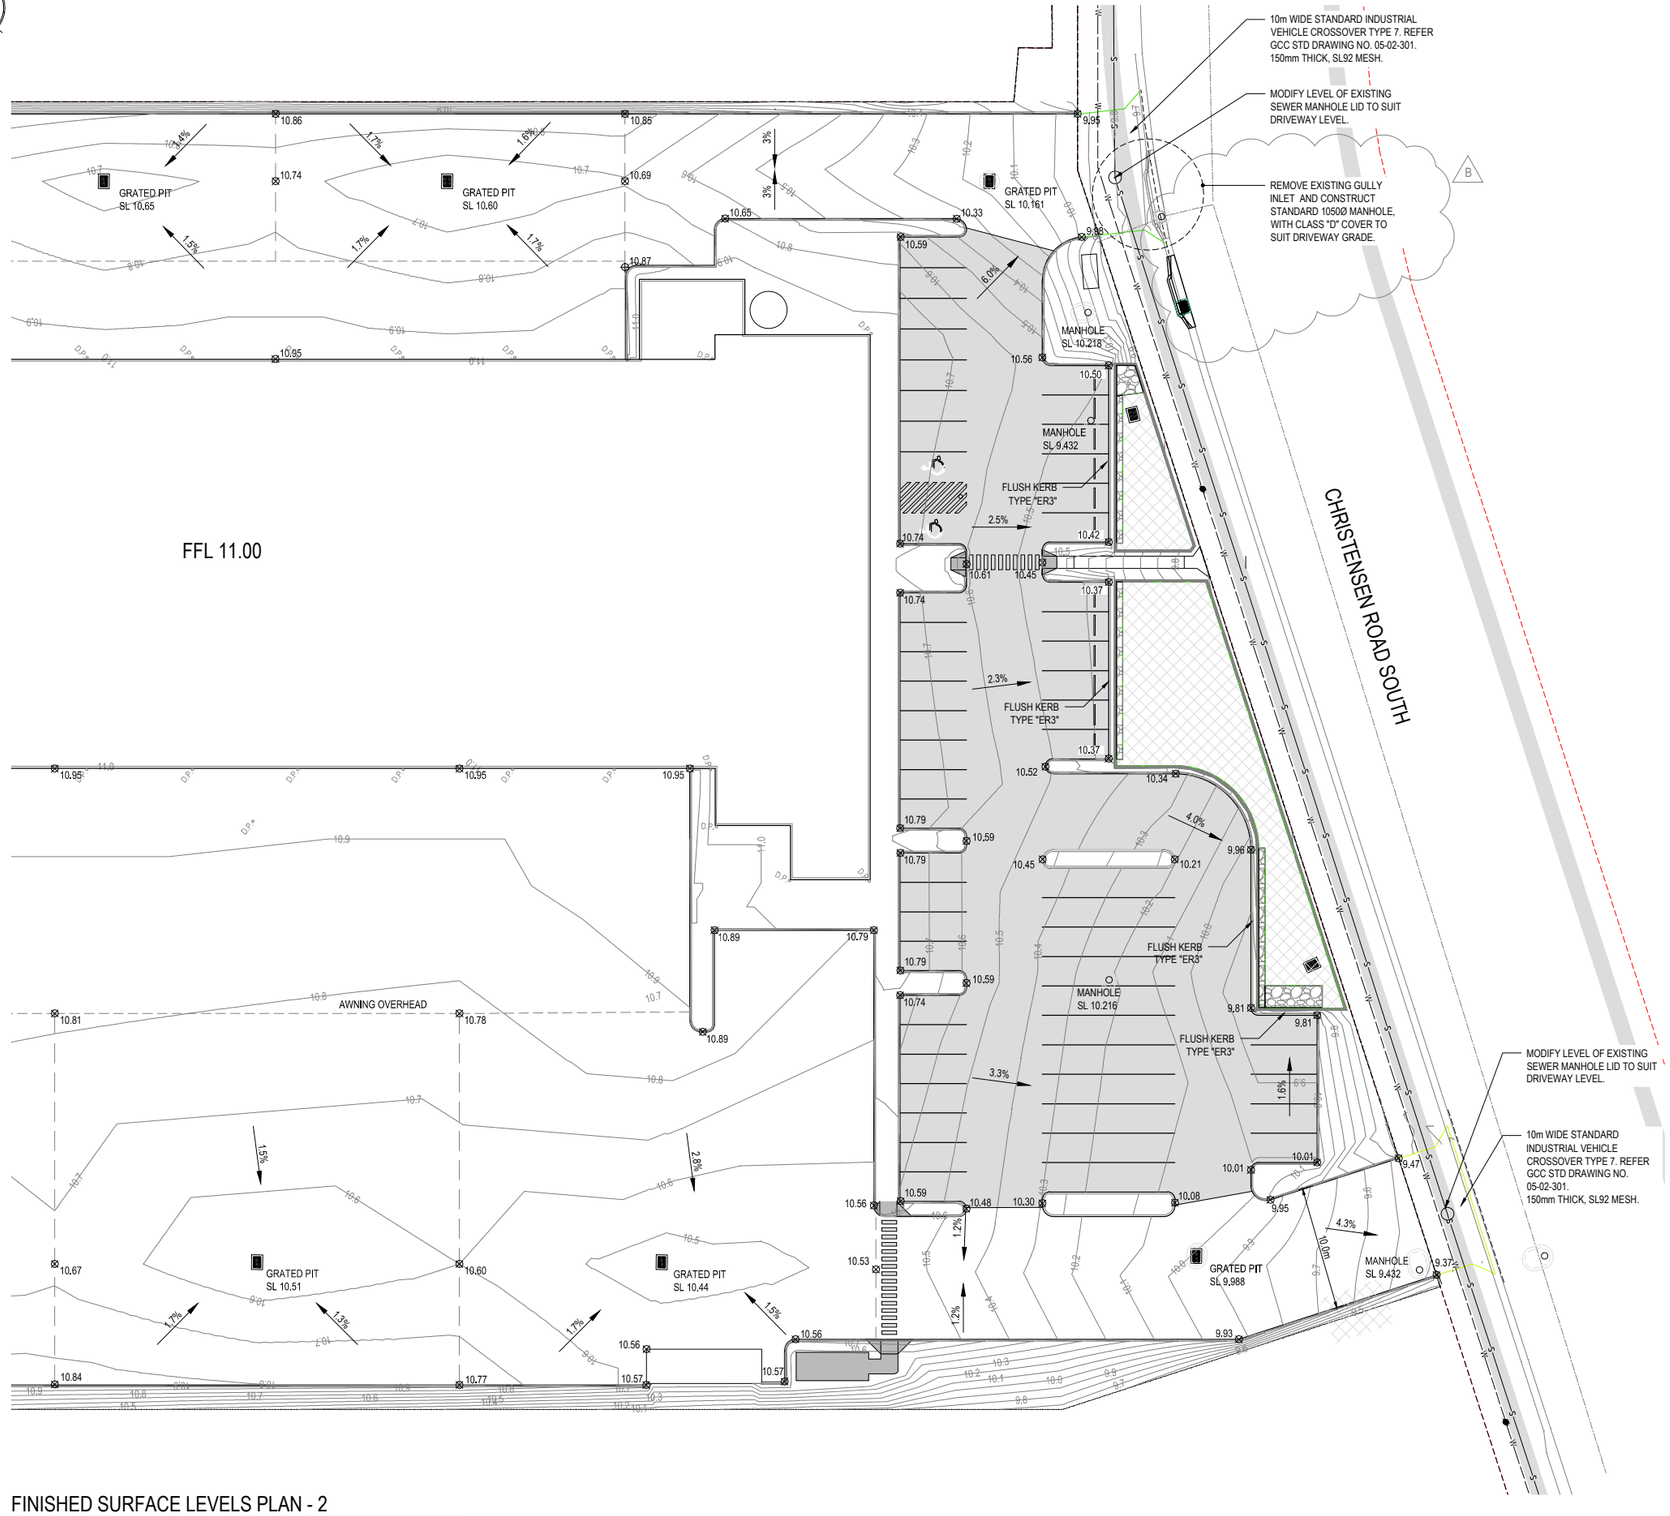

FINISHED SURFACE LEVELS PLAN - 2

1:250

Plotted by Bridget Parge
Plot date 9:57 AM

PROJECT TEAM

Consulting Engineer:

i³ consulting pty ltd
engineering consultants
innovation, ingenuity, inspiration
3/636 Moggill Road, Chapel Hill, Qld 4069, www.icubed.com.au, ABN 89 106 675 156
PO Box 909, Kenmore, Qld 4069, mail@icubed.com.au, ACN 106 675 156
p 07 3878 9100 f 07 3878 9144

Engineers Certification:

Nicola Canto MIE Aust. CPEng.
NPER Civil & Structural
CAES 3355 RPEQ 6750

Signature: .....

Date: 11 / 11 / 2011

LEGEND

- FINISHED SURFACE CONTOURS
- HINGE LINE
- CARPARK - FLEXIBLE PAVEMENT
- TRUCK PARKING - 150mm THICK CBR15
- BIORETENTION
- 10.69 FINISHED SURFACE LEVEL

NOTES:

1. SURFACES ARE TO BE GRADED LINEARLY BETWEEN POINTS.
2. REFER TO STRUCTURAL DRAWINGS FOR CONCRETE PAVEMENT DETAILS
3. CARPARK PRELIMINARY PAVEMENT DESIGN:
   25mm ASPHALT
   100mm CBR 60
   100mm CBR 45
4. CARPARK PAVEMENT DESIGN SHALL BE CONFIRMED WHEN CBR'S ARE AVAILABLE.
5. ALL KERBS SHALL BE IPWEAQ BARRIER KERB TYPE B2 UNLESS NOTED OTHERWISE. REFER IPWEAQ STD DRAWING NO. R-0080.
6. CONFIRM ALL LOCATIONS AND HEIGHTS BEFORE COMMENCING WORK.

REV	DESCRIPTION	DATE	BY
B	EX. GULLY REMOVED NEW ADDED	11/11/2011	BP
A	FOR APPROVAL	11/10/2011	BP

Status

FOR APPROVAL

Project

BUILDING 8 ON LOT 334/SP193431
CHRISTENSEN ROAD SOUTH
YATALA

for
MULTISPAN AUSTRALIA

Title

FINISHED SURFACE LEVELS PLAN - 2

Drawn B.PARGE	Date 9/9/11	Chkd T.SMITH	Date 10/10/11
Design B.PARGE	Date 7/9/11	Apprd N.CANTO	Date 11/10/11
Scale AS SHOWN (A1)		Certif N.CANTO	Date 11/10/11
Project No. 11-129		Dwg. No. C05	Rev B

©These drawings remain the property of i³ consulting pty. ltd. and must not be copied in any format without the written permission of the owners of the copyright.