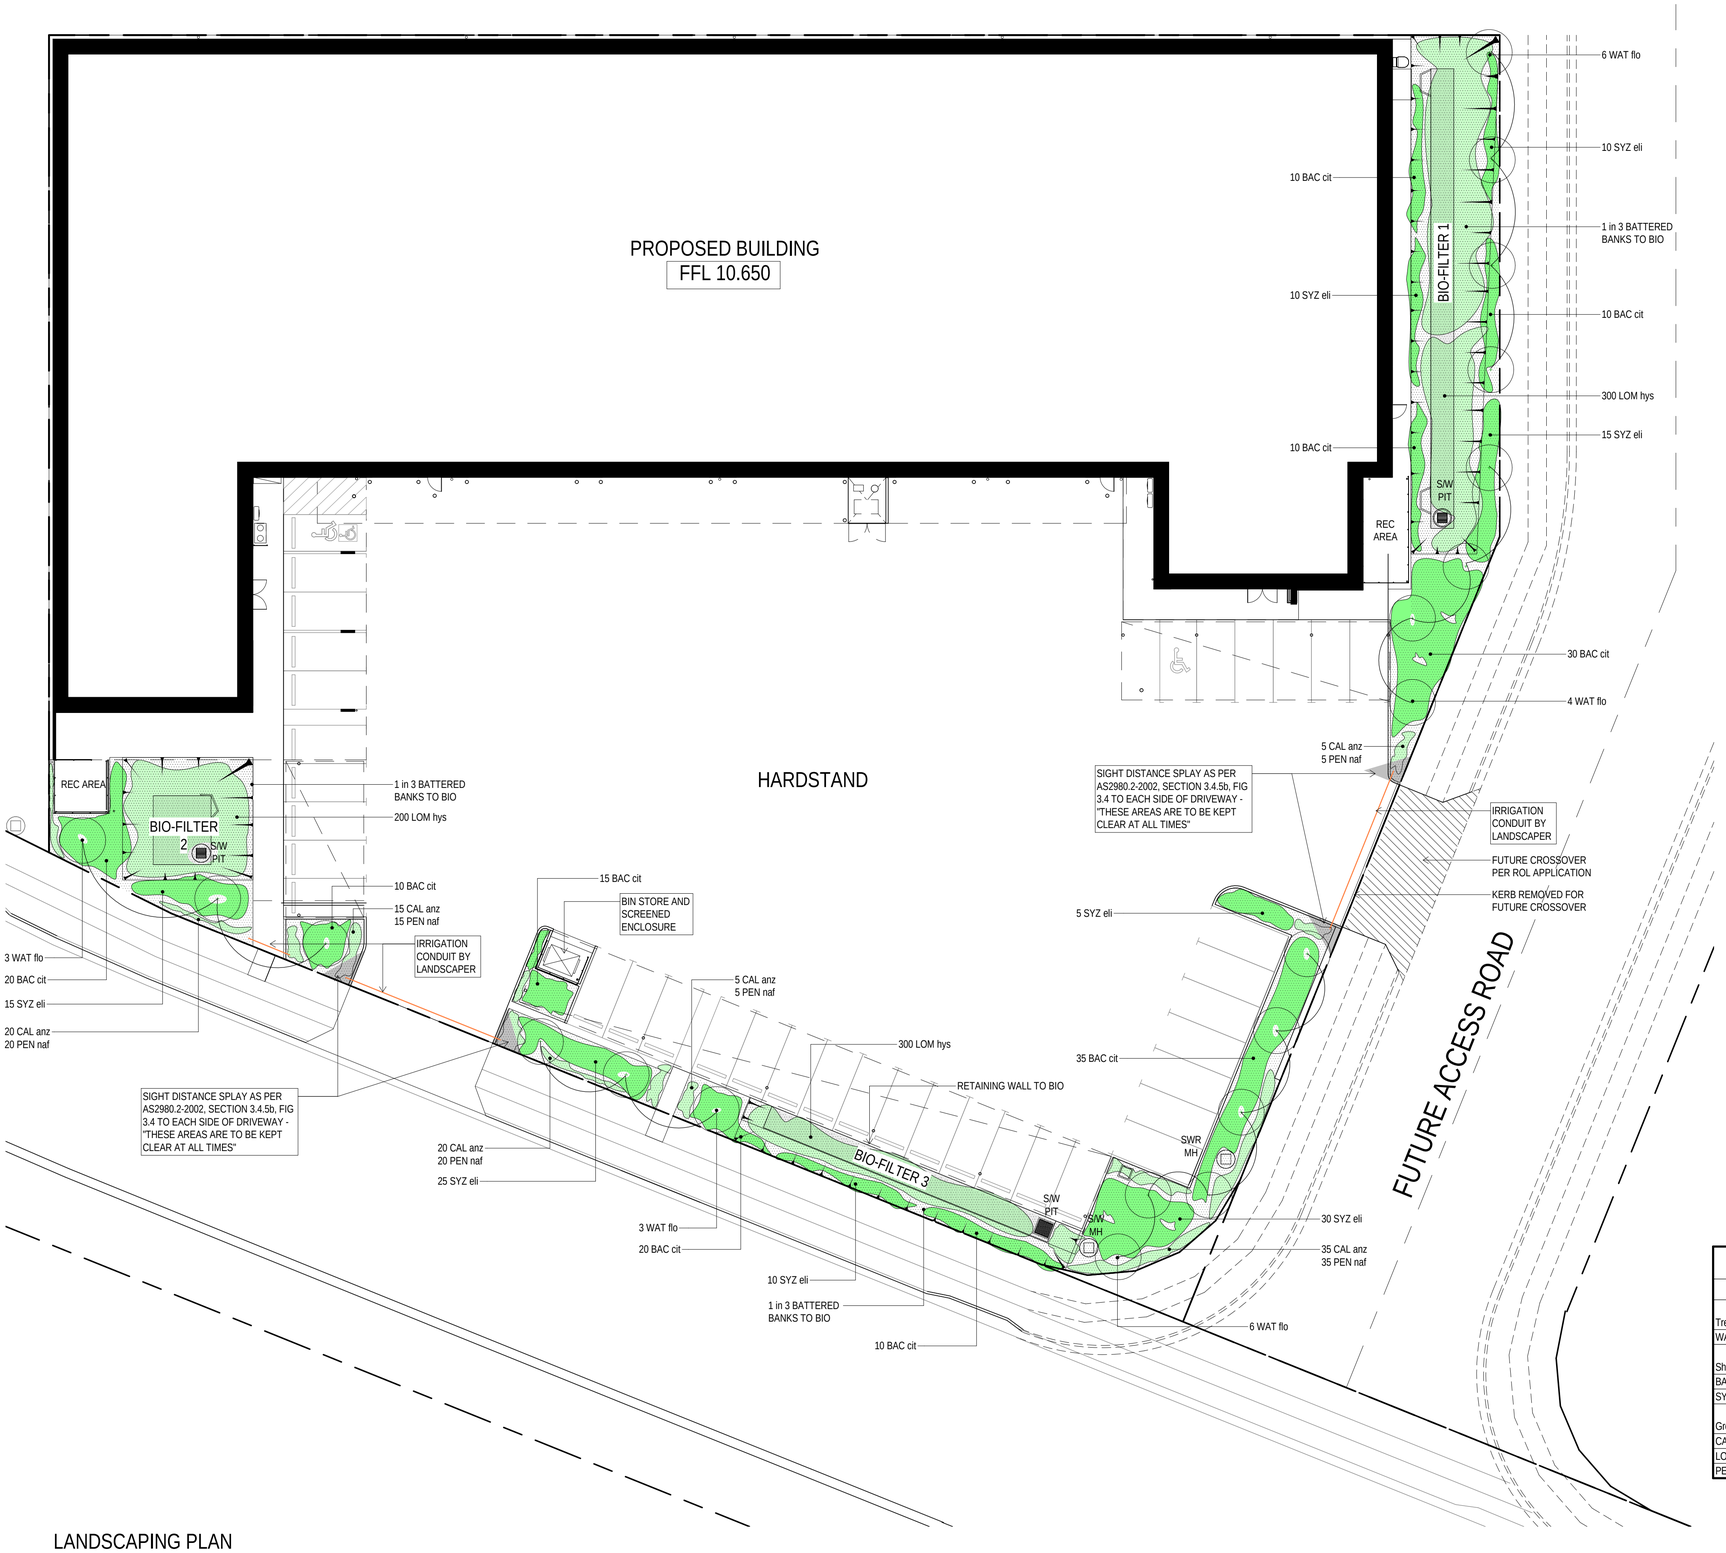

LANDSCAPING PLAN

(A1) 1 : 200

LANDSCAPING NOTES

1. SHRUBS TO BE SUPPLIED FROM Ø200 POTS, TREES TO BE SUPPLIED FROM 25 LITRE POTS OR BAGS U.N.O.
2. ALL LEVELS TO A.H.D.
3. GARDEN BED AREAS TO BE COVERED WITH MULCH TO A MINIMUM OF 75MM DEPTH, SURROUNDING PLANT STEMS TO BE 25mm
4. GARDEN EDGE - AT ANY GARDEN / GRASS INTERFACE 69x19 CCA PINE EDGING
5. LAWN TO BE 'B' GRADE BLUE COUCH PLACED ON A LAYER OF 25mm TOP SOIL (80% WEED FREE)
6. SUPPLY AND INSTALL AUTOMATIC WATERING SYSTEM TO ALL GARDEN AREAS
7. PLUMBER TO PROVIDE 25mm BALL VALVE FOR LANDSCAPING IRRIGATION
8. STAKE & TIE TREES. WATER IN PLANTS THOROUGHLY

LEGEND

10.000	PROPOSED FINISHED LEVELS
T.B.M.	TEMPORARY BENCHMARK (A.H.D.)
P.S.M.	PERMANENT SURVEY MARK (A.H.D.)
	GRATED PIT
	IRRIGATION CONDUIT
	EXISTING CONCRETE
	NEW LANDSCAPING
	NEW CONCRETE
	NEW GRAVEL
	DENOTES NEW BATTER, REFER PLAN FOR GRADE
	DENOTES EXISTING BATTER, REFER PLAN FOR GRADE
	GROUND COVER
	SHRUB
	TREE
	EXISTING TREE

PLANTING SCHEDULE

CODE	BOTANICAL NAME	QTY	POT SIZE
Tree			
WAT flo	Waterhousia floribunda	20	45 L
Shrub			
BAC cit	Backhousia Citriodora	170	200mm
SYZ eli	Syzygium Austrule Elite	130	200mm
Ground Cover			
CAL anz	Callistemon White ANZAC	100	TUBE
LOM hys	Lomandra Hysterix	800	TUBE
PEN naf	Pennisetum Nafray	100	TUBE

DATE	DESCRIPTION	BY	REV
20.02.2018	FOR TENDER	RC	A

space frame
DESIGN + CONSTRUCT SOLUTIONS

SPACEFRAME BUILDINGS PTY LTD ABN 42 009 930 554 QBCC License 47553
225 Queensport Rd North, Murarrie Qld 4172 Australia | PO Box 452 Morningside QLD 4170 Australia
P +61 7 3890 9500 | F +61 7 3890 9533 | E mail@spaceframe.com | W www.spaceframe.com

PROJECT DETAILS
ARCO + AODELI
84 CHRISTENSEN ROAD SOUTH
STAPYLTON QLD 4207

CERTIFYING ENGINEER
W.RASPOTNIK
MIEAust CPEng NER (Civil) 249906
RPEQ 2360

RPD :	LOT 334 on SP193431
PARISH :	ALBERT
COUNTY :	WARD
AUTHORITY :	GCCC

DRAWING TITLE
LANDSCAPE PLAN

DRAWN BY : R.C. CHECKED BY : B.C.

JOB N°		REV
11177	700	A

COPYRIGHT © SPACEFRAME BUILDINGS PTY LTD

TEMPLATE REVISION : A
C:\Users\cunningham\Documents_Worksharing\11177_Worksets_Local_Site_CunninghamR.rvt
20/02/2018 4:08:16 PM