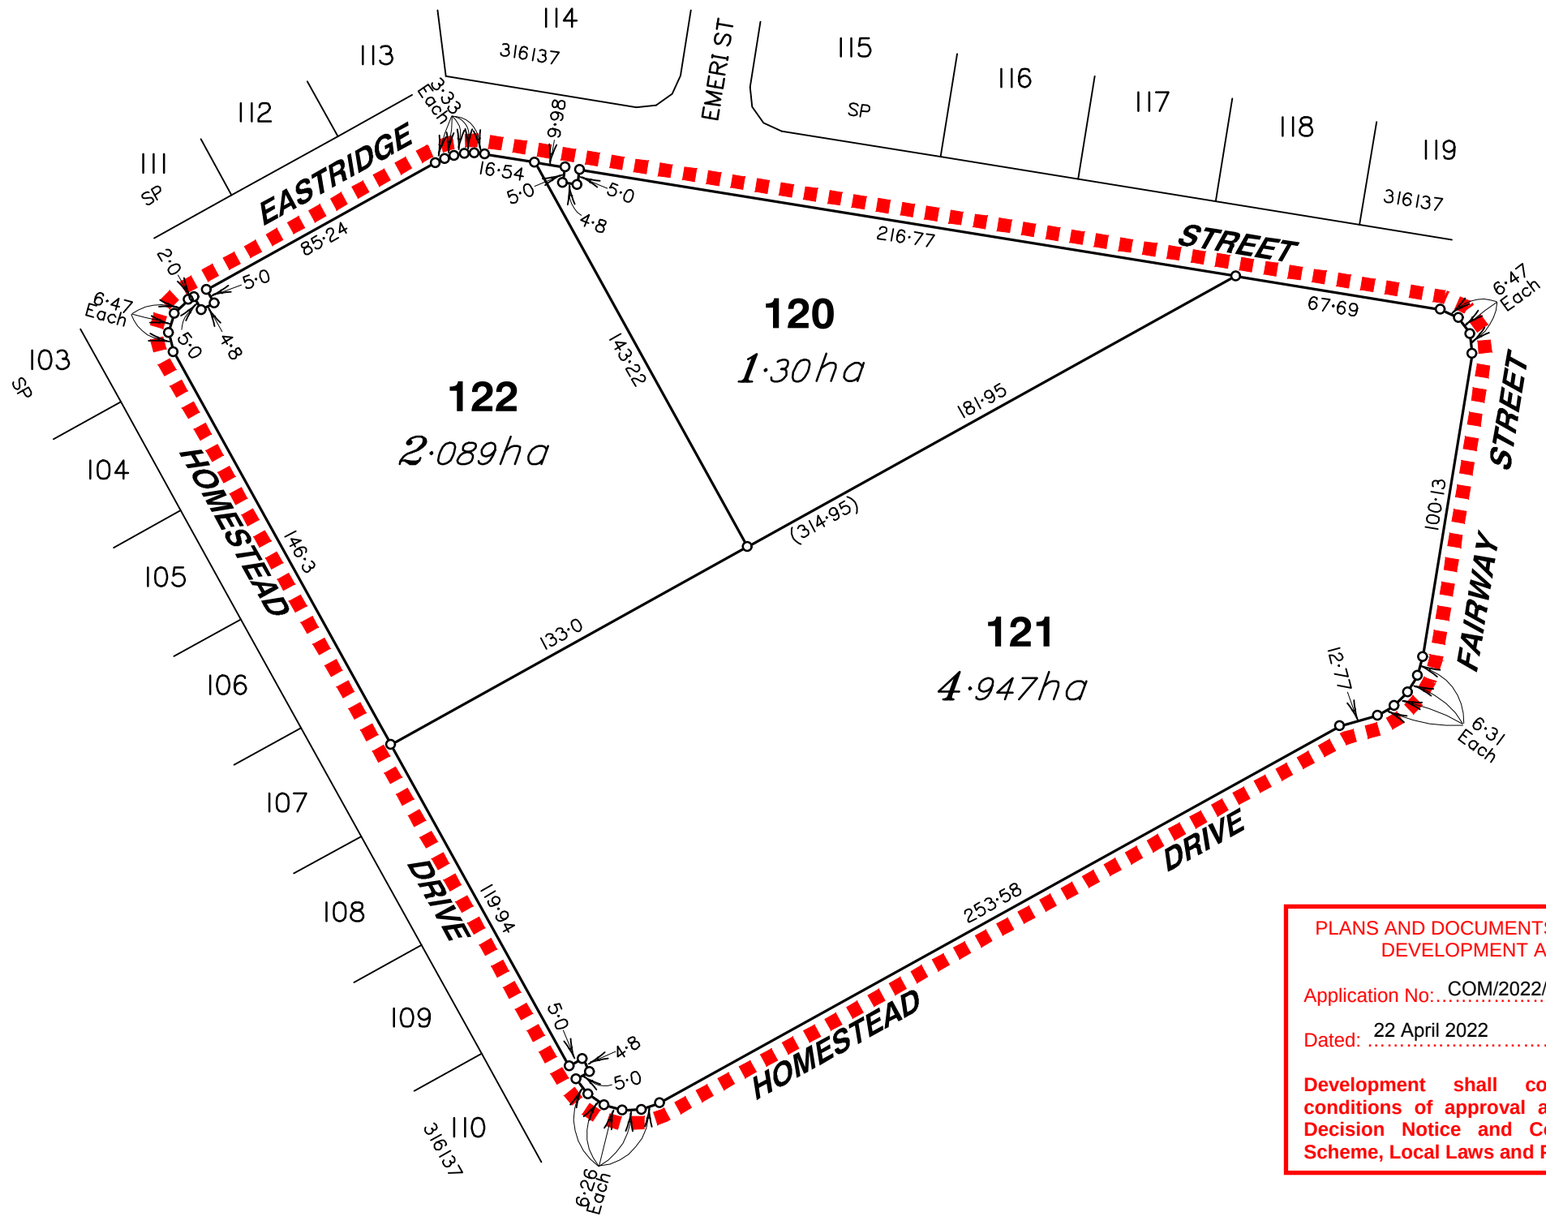

LEGEND

LIMIT OF APPLICATION

Scale 1:2000 - Lengths are in Metres.

0 20 40 60 80 100 120 140 160

PLANS AND DOCUMENTS referred to in the DEVELOPMENT APPROVAL

Application No: COM/2022/13

Dated: 22 April 2022

Development shall comply with the conditions of approval as detailed in the Decision Notice and Council's Planning Scheme, Local Laws and Planning Policies

gassman development perspectives est 1985

planning | environment | landscape | engineering | survey

T: 3807 3333 | F: 3287 5461 | www.gassman.com.au

76 Business Street, Yatala QLD | PO Box 392, Beenleigh 4207

Scale at A3:	1:2000
Date:	07-12-21
Design:	MG
Drawn:	SH
Checked:	MG/AWG

Issue	Date	Description	DRN	CHK
	07/12/2021	ORIGINAL ISSUE	SJH	AWG

Project: VantageYatala

Client: FRASERS PROPERTY

©2012 Gassman Development Perspectives

All rights reserved. No part of this document may be reproduced or transmitted in any form or by any means, electronic, mechanical, photocopying, recording, or otherwise, without the written permission of Gassman Development Perspectives.

This plan has been prepared for the exclusive use of the client as stated on this plan for the purpose of application to the relevant local authority for material change of use and/ or reconfiguration of the land as described and should not be used by any other person or corporation and for any other purpose.

All dimensions and area's are approximate only and subject to survey.

Gassman Development Perspectives Pty. Ltd. hereby grants permission for the local authority as noted to reproduce all relevant information contained hereon for the purposes stated in the Sustainable Planning Act 2009. It should be noted that granting of this consent by the copyright holder does not sign away copyright approval under the Commonwealth Copyright Act 1968.

Drawing Title:

Proposed Boundary Realignment Plan 3 into 3 Lots

CANCELLING LOTS: 120-122 on SP316137

LOCATION: 60 Stapylton Jacobs Well Road, Stapylton QLD

Drawing No: 6098 P ROL 001

Revision No: