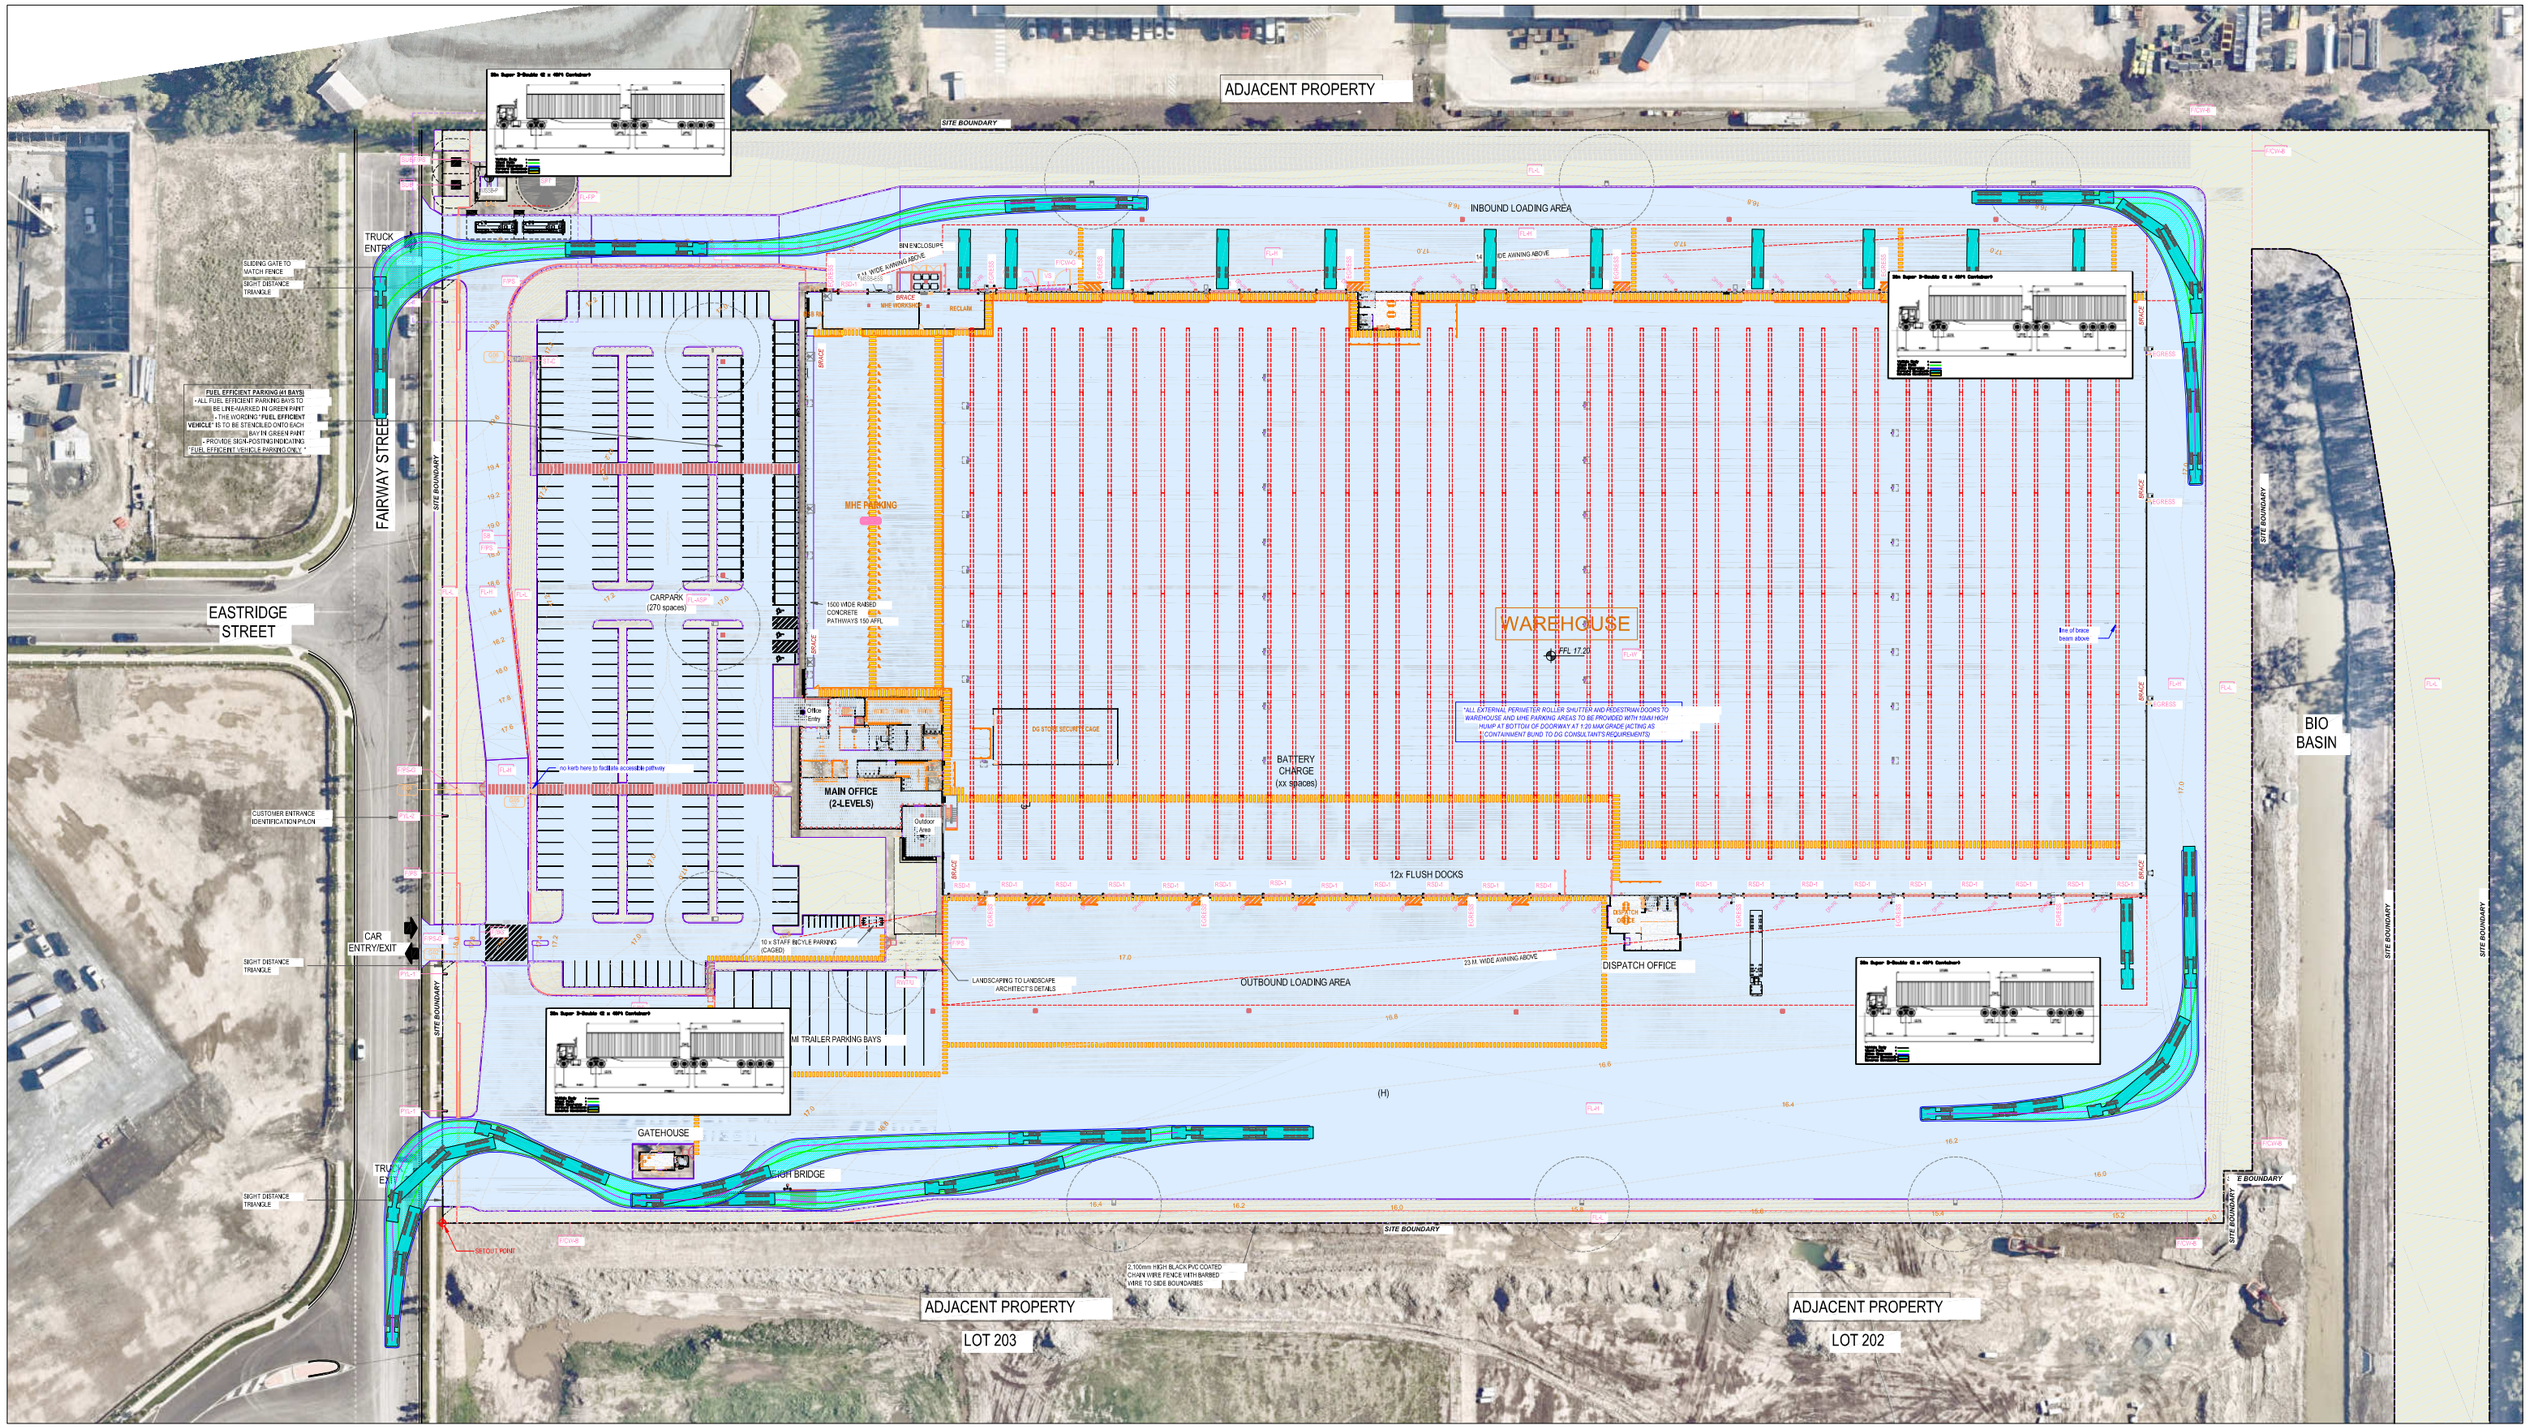
ADJACENT PROPERTY
SITE BOUNDARY
INBOUND LOADING AREA
TRUCK ENTRY
SLIDING GATE TO MATCH FENCE
SIGHT DISTANCE TRIANGLE
FUEL EFFICIENT PARKING (41 BAYS)
• ALL FUEL EFFICIENT PARKING BAYS TO BE LINE-MARKED IN GREEN PAINT
• THE WORDING "FUEL EFFICIENT VEHICLE" IS TO BE STENCILED ONTO EACH BAY IN GREEN PAINT
• PROVIDE SIGN-POSTING INDICATING "FUEL EFFICIENT VEHICLE PARKING ONLY"
FAIRWAY STREET
EASTRIDGE STREET
CARPARK (270 spaces)
MHE PARKING
1500 WIDE RAIBID CONCRETE PATHWAYS 150 APFL
WAREHOUSE
FFL 17.20
line of brace beam above
BIO BASIN
Office Entry
DG STORE SECURITY CAGE
BATTERY CHARGE (xx spaces)
MAIN OFFICE (2-LEVELS)
Outdoor Area
no kerb here to facilitate accessible pathway
CUSTOMER ENTRANCE IDENTIFICATION PYLON
CAR ENTRY/EXIT
10 x STAFF BICYLE PARKING (CAGED)
12x FLUSH DOCKS
DISPATCH OFFICE
LANDSCAPING TO LANDSCAPE ARCHITECT'S DETAILS
OUTBOUND LOADING AREA
23 M. WIDE AWNING ABOVE
MI TRAILER PARKING BAYS
GATEHOUSE
LIGHT BRIDGE
SIGHT DISTANCE TRIANGLE
2,100mm HIGH BLACK PVC COATED CHAIN WIRE FENCE WITH BARBED WIRE TO SIDE BOUNDARIES
ADJACENT PROPERTY
LOT 203
ADJACENT PROPERTY
LOT 202

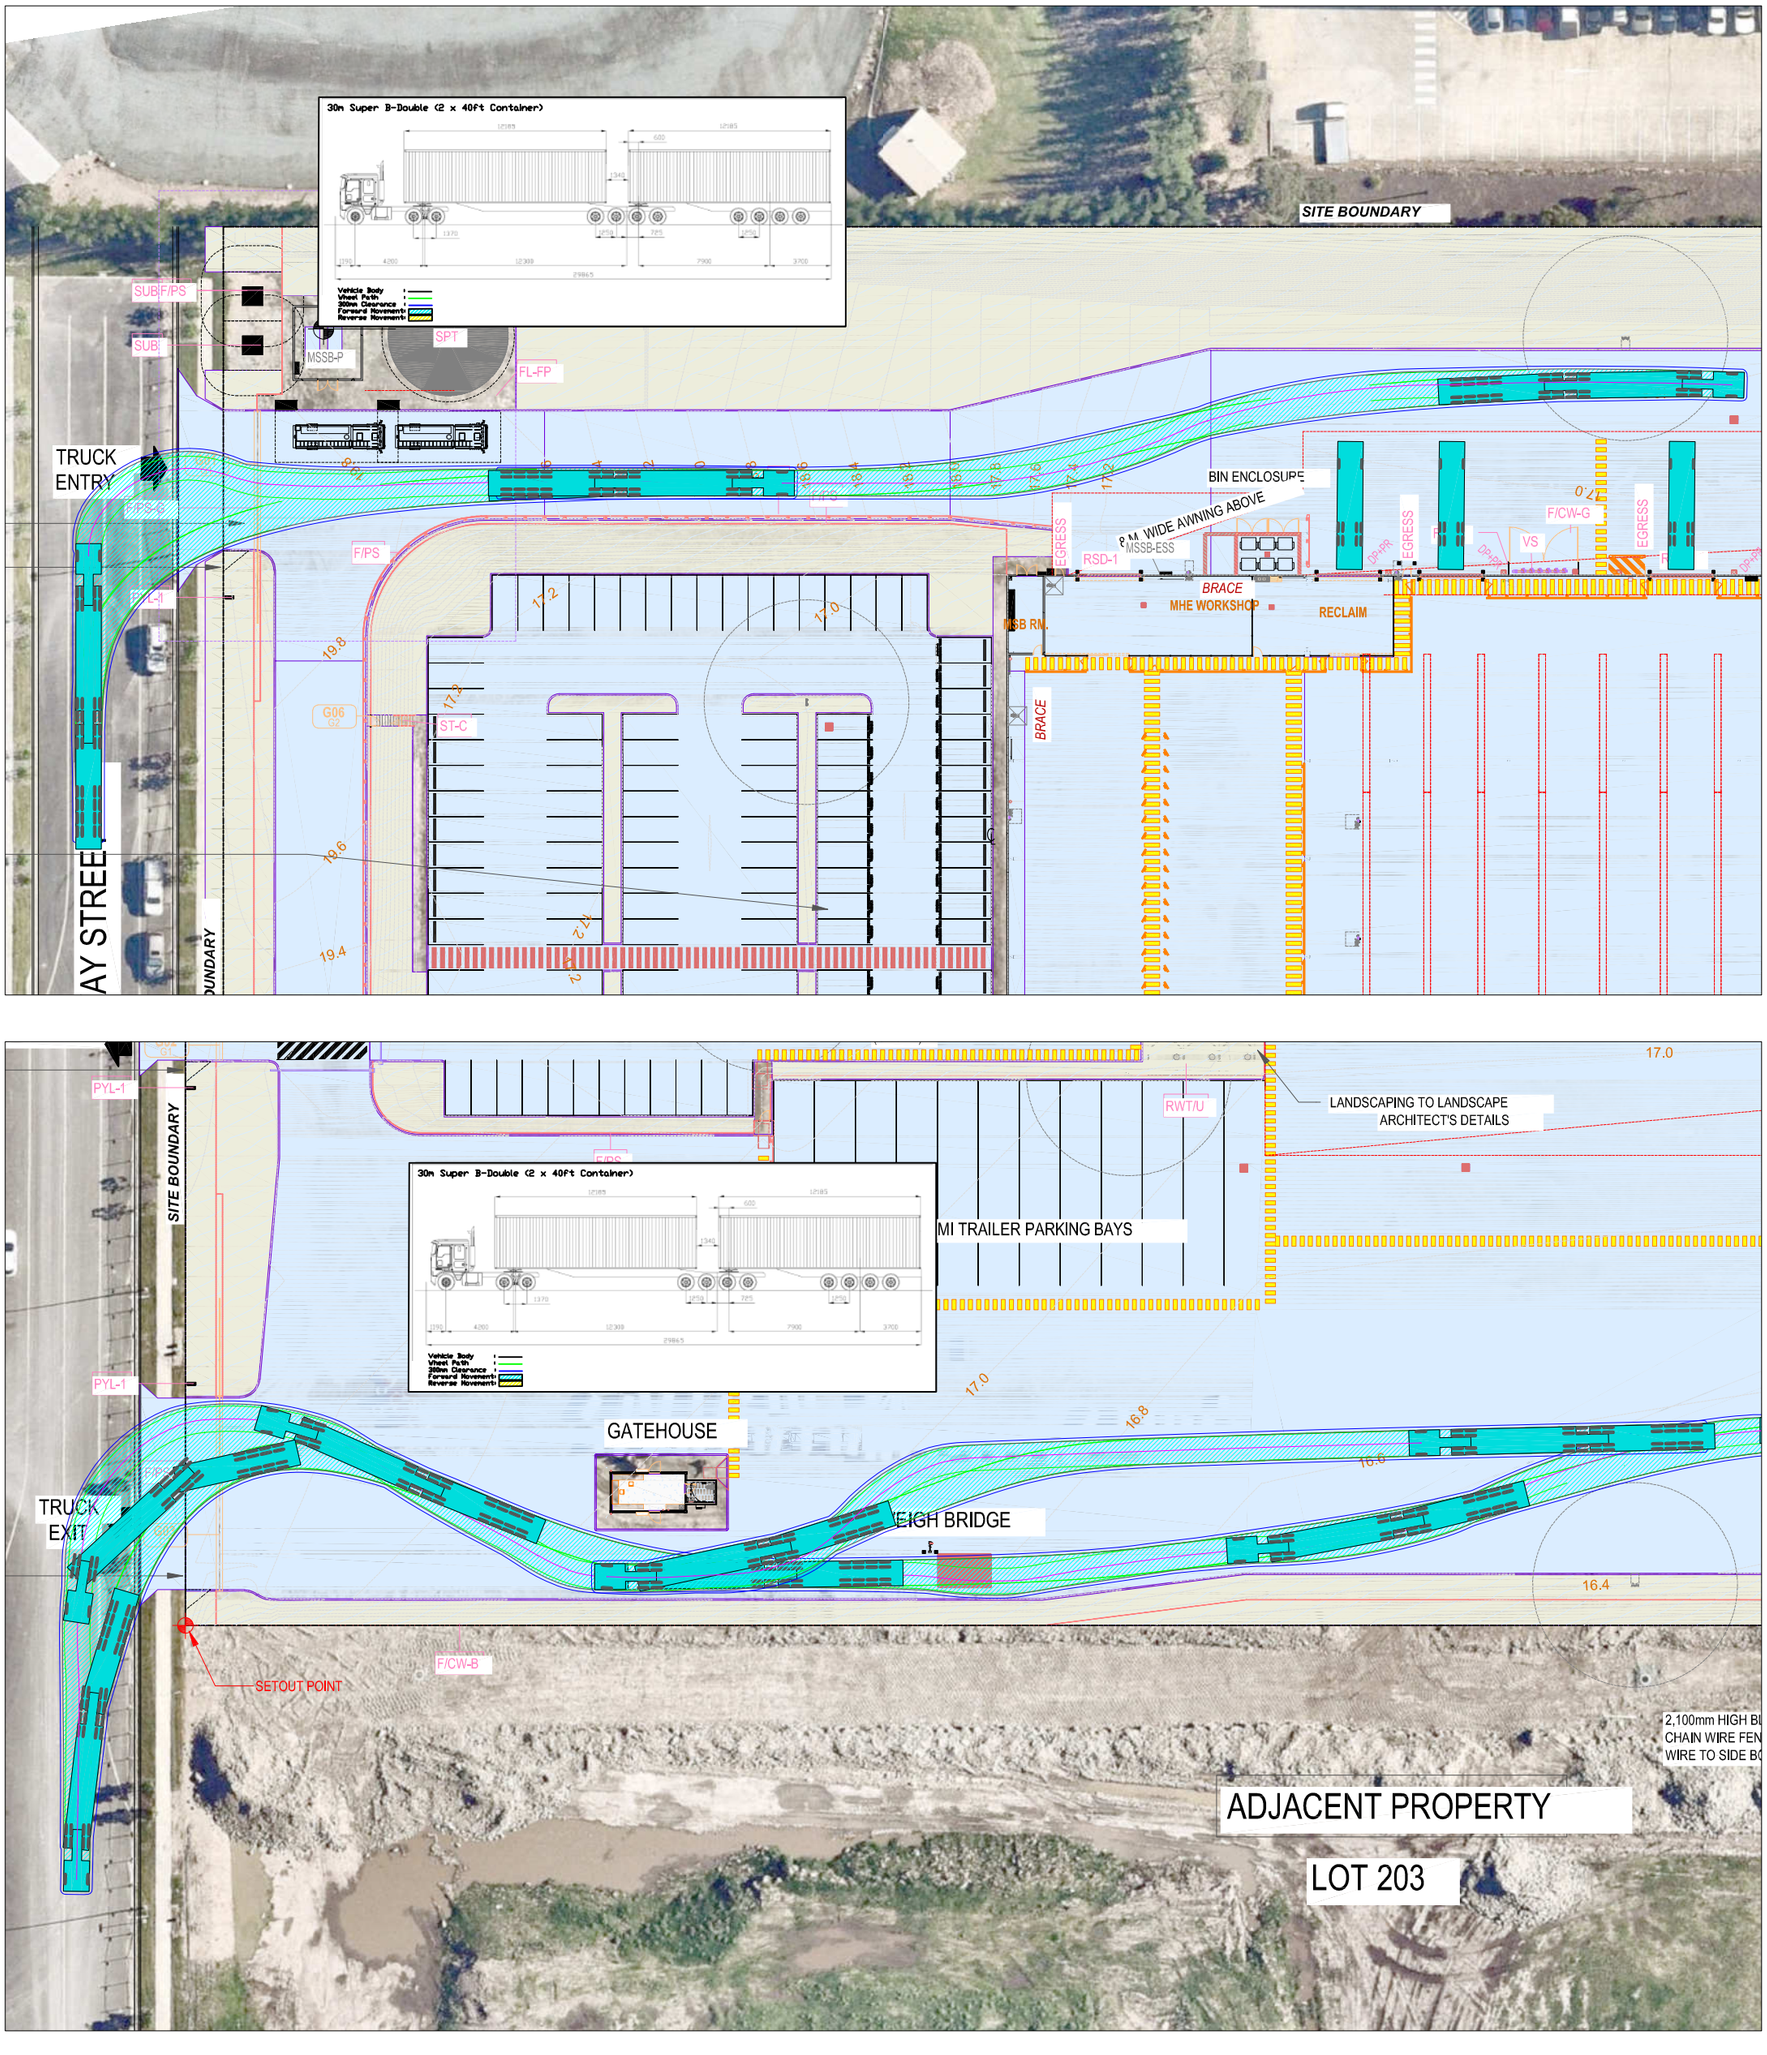
30m Super B-Double (2 x 40ft Container)
Vehicle Body
Wheel Path
300mm Clearance
Forward Movement
Reverse Movement
SITE BOUNDARY
SUB F/PS
SUB
MSSB-P
SPT
FL-FP
TRUCK ENTRY
F/PS
FL-1
G06
ST-C
BIN ENCLOSURE
8.4M WIDE AWNING ABOVE
MSSB-ESS
RSD-1
EGRESS
F/CW-G
VS
MSB RM.
BRACE
MHE WORKSHOP
RECLAIM
AY STREET
SITE BOUNDARY
PYL-1
RWT/U
LANDSCAPING TO LANDSCAPE ARCHITECT'S DETAILS
MI TRAILER PARKING BAYS
GATEHOUSE
EIGH BRIDGE
TRUCK EXIT
SETOUT POINT
F/CW-B
ADJACENT PROPERTY
LOT 203

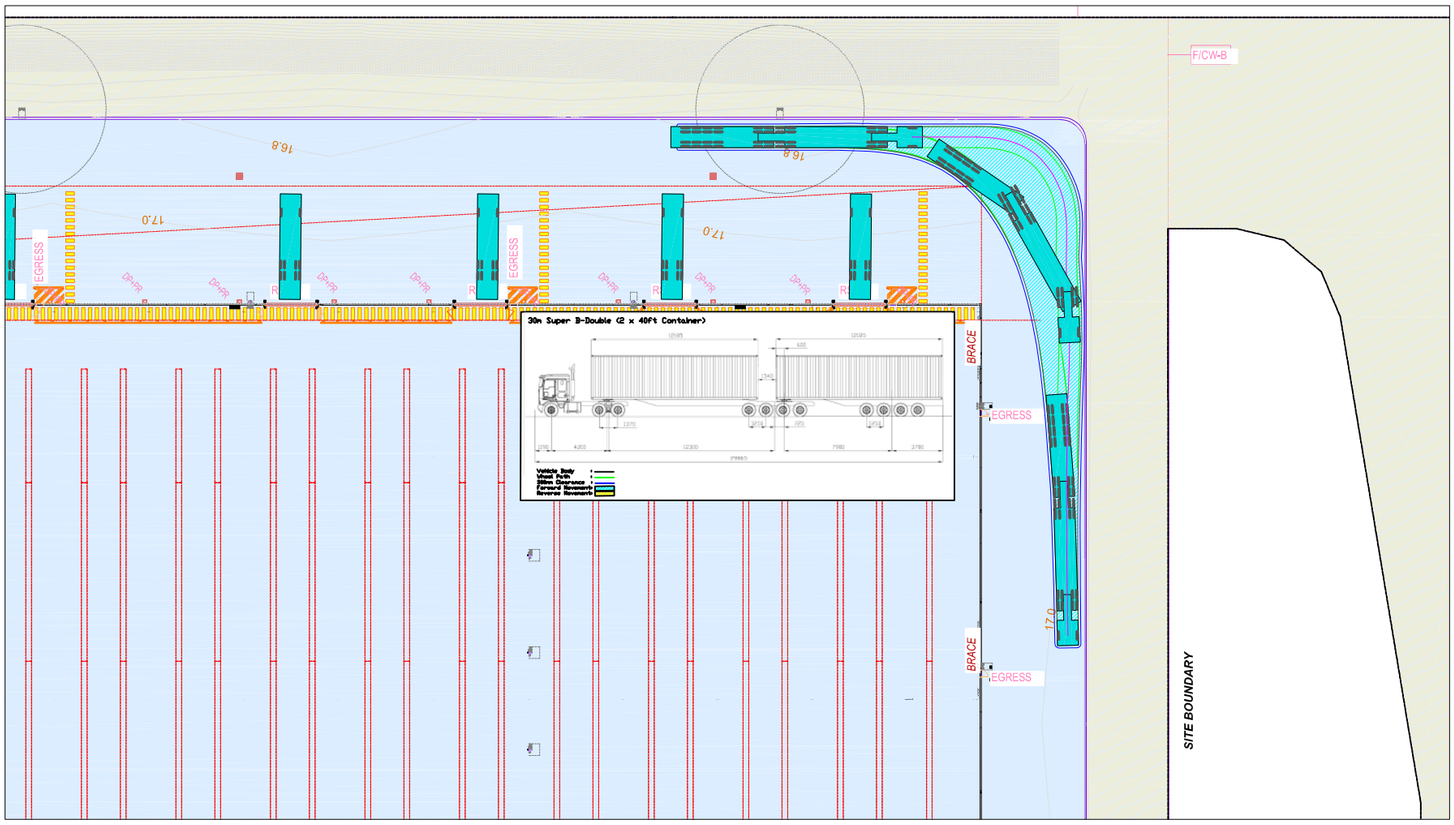

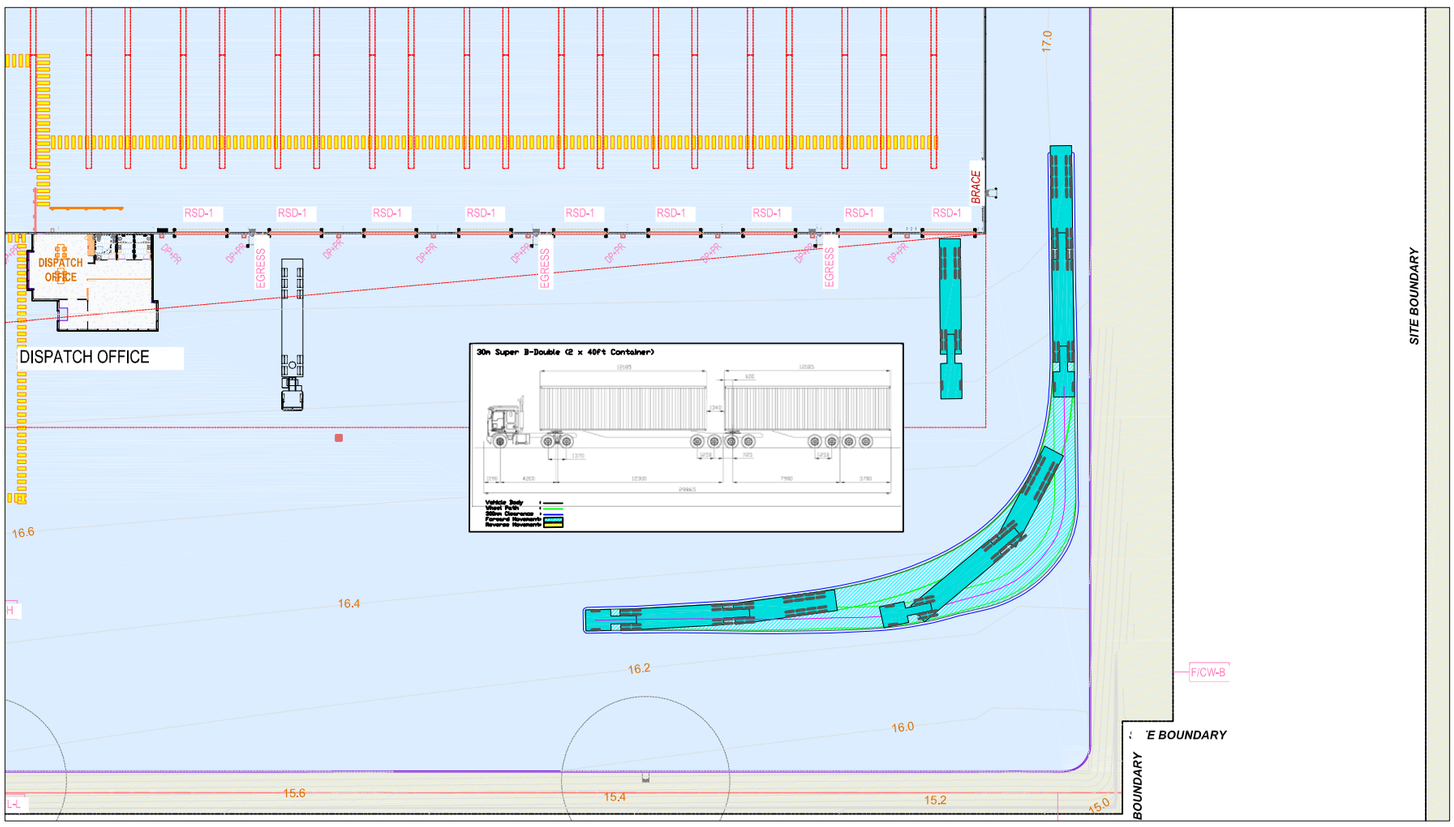

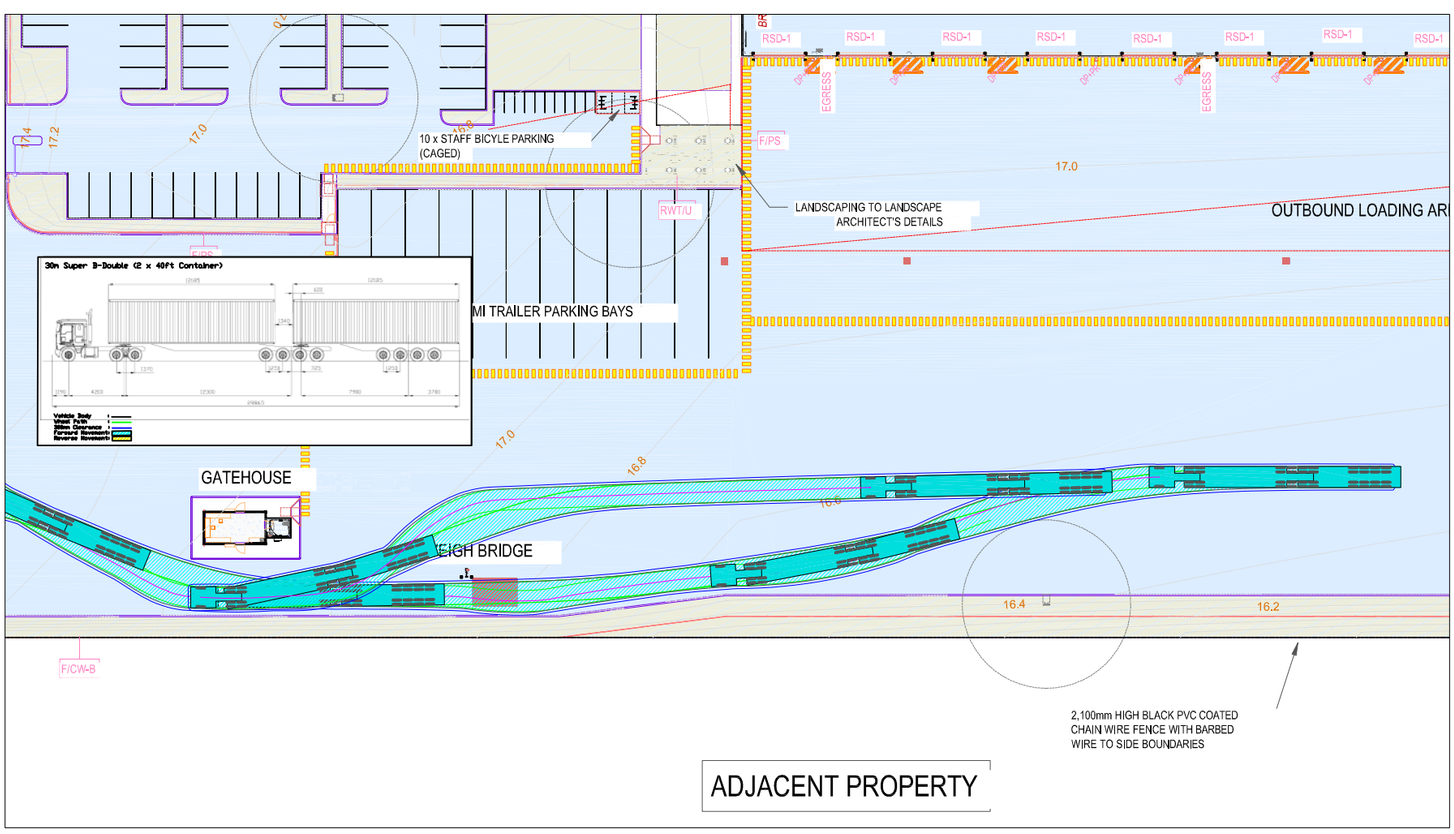

ADJACENT PROPERTY

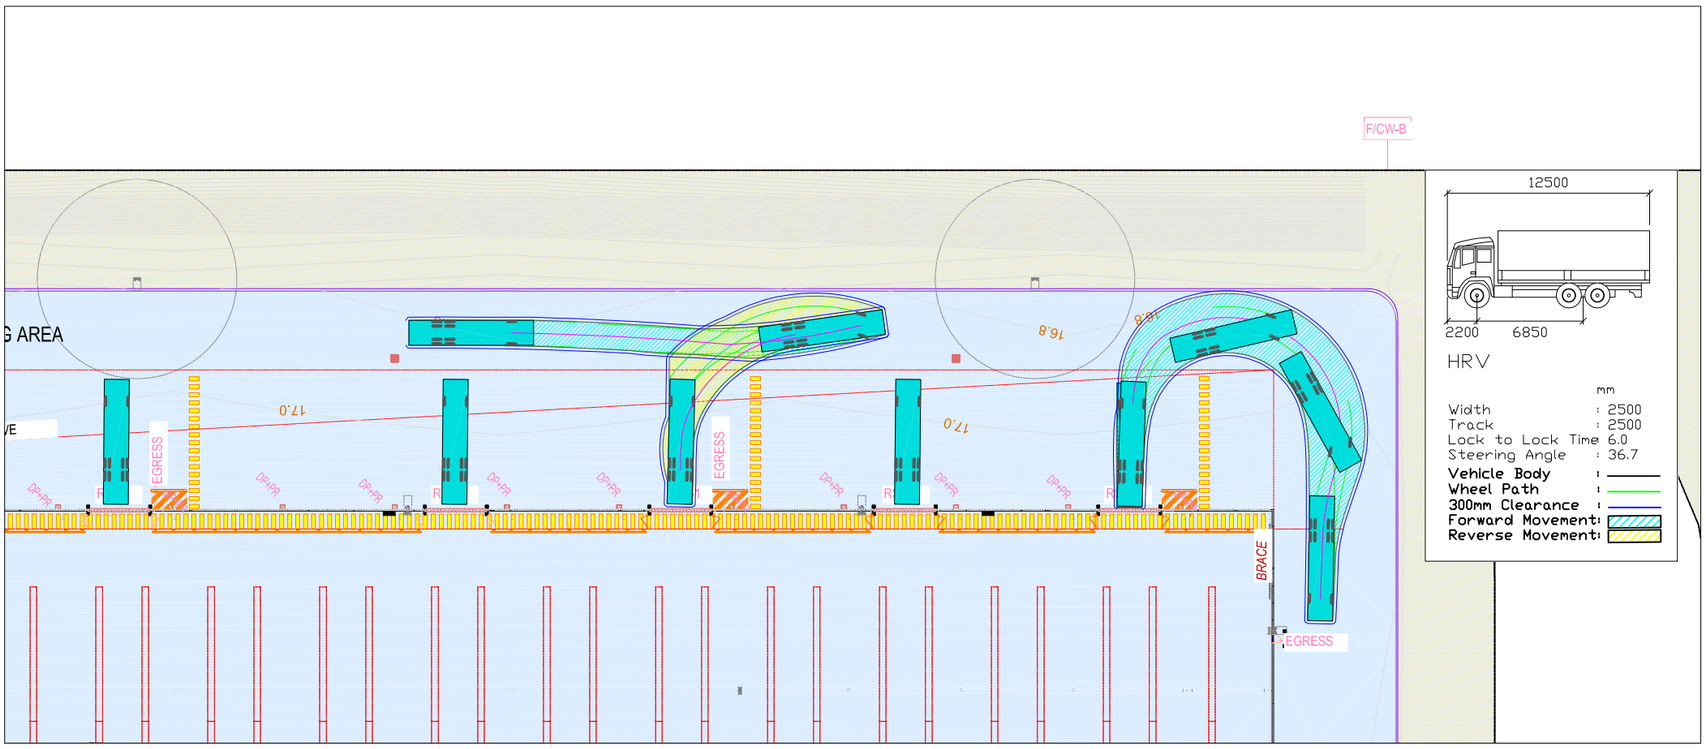
F/CW-B
G AREA
EGRESS
BRACE
EGRESS
17.0
16.8
12500
2200
6850
HRV
mm
Width : 2500
Track : 2500
Lock to Lock Time 6.0
Steering Angle : 36.7
Vehicle Body :
Wheel Path :
300mm Clearance :
Forward Movement:
Reverse Movement:

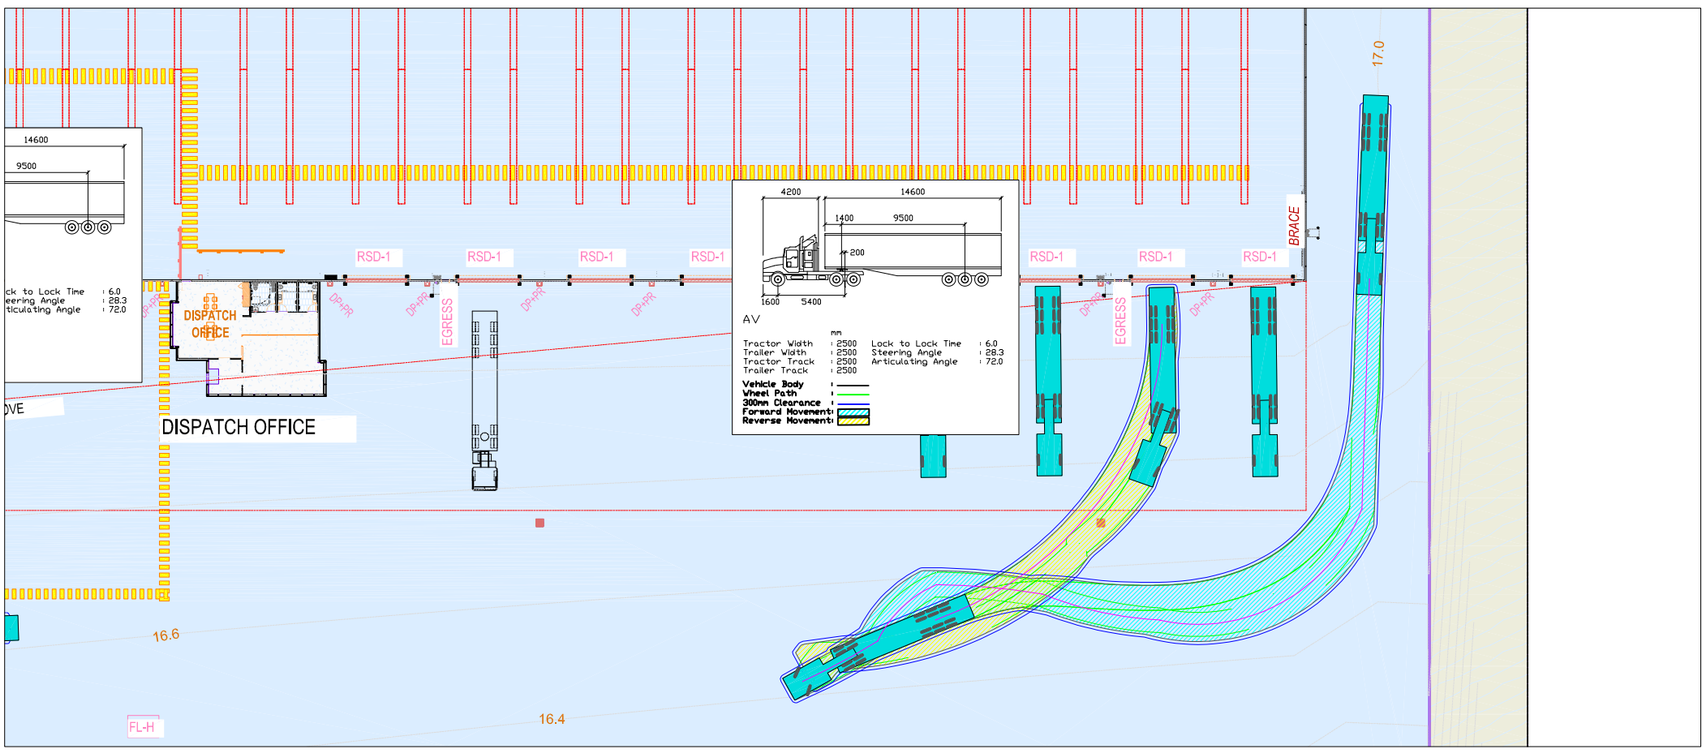
14600
9500
DISPATCH OFFICE
DISPATCH OFFICE
RSD-1
EGRESS
BRACE
17.0
16.6
16.4
FL-H
4200
14600
1400
9500
200
1600
5400
AV
Tractor Width : 2500
Trailer Width : 2500
Tractor Track : 2500
Trailer Track : 2500
Lock to Lock Time : 6.0
Steering Angle : 28.3
Articulating Angle : 72.0
Vehicle Body
Wheel Path
300mm Clearance
Forward Movement
Reverse Movement

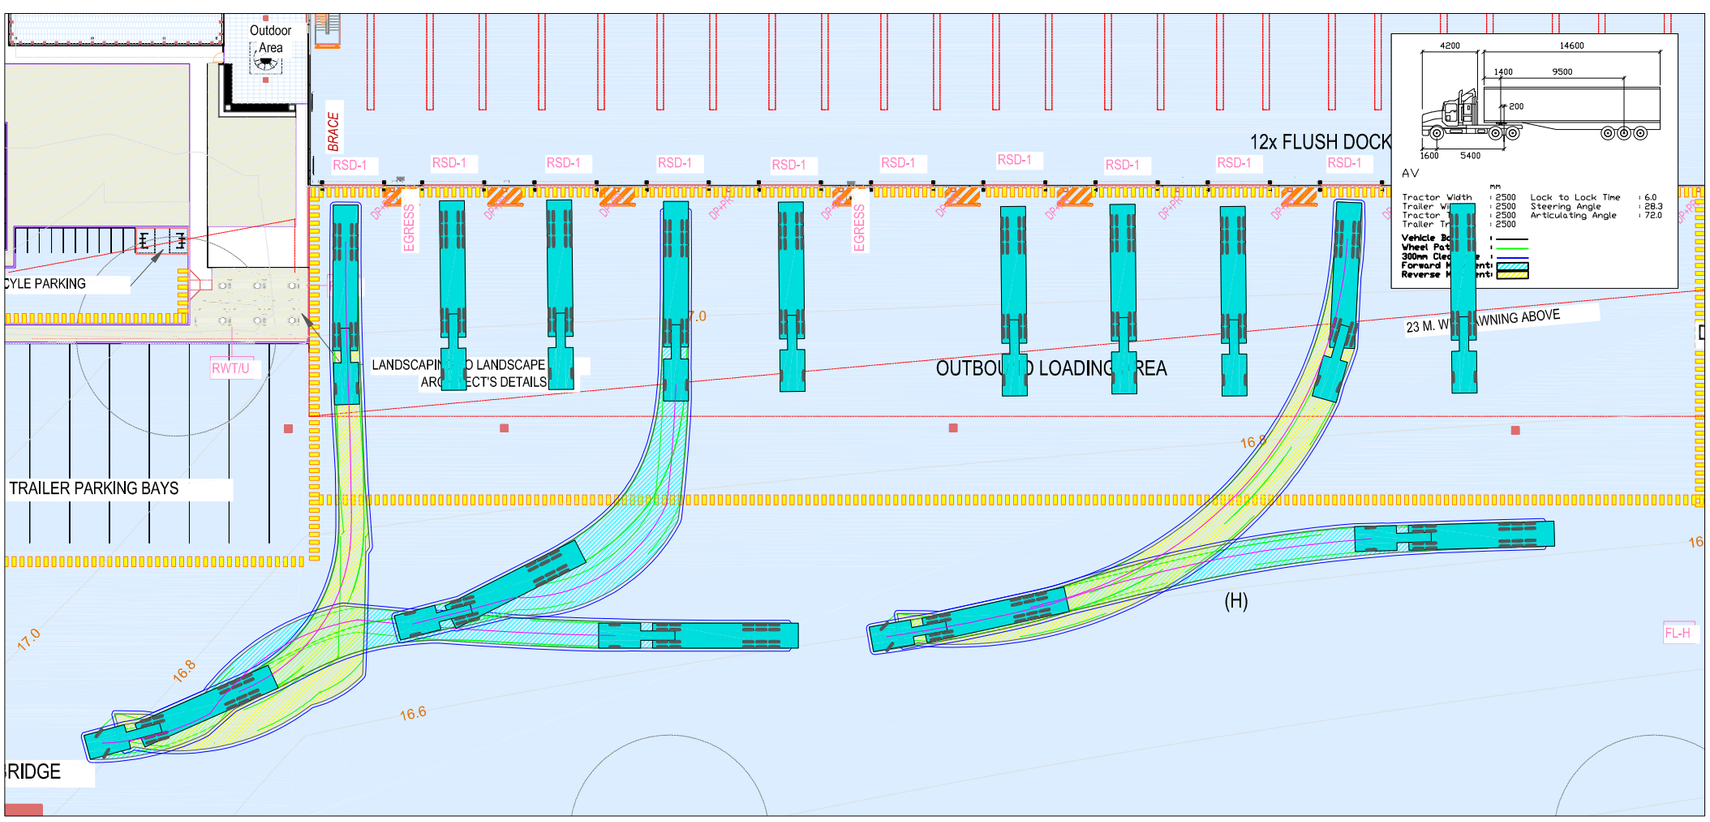
Outdoor Area
BRACE
RSD-1
EGRESS
12x FLUSH DOCK
TRAILER PARKING BAYS
RWT/U
OUTBOUND LOADING AREA
(H)
FL-H
17.0
16.8
16.6
4200
14600
1400
9500
200
1600
5400
AV