

VANTAGE YATALA

STAGE 2A PUBLIC WORKS (Streetscape)

MINIMAL CHANGE APPLICATION

60 STAPYLTON JACOBS WELL ROAD, 82 CHRISTENSEN ROAD
AND 31 YELLOWOOD ROAD, STAPYLTON



LOCALITY PLAN

PRINCIPAL
FRASERS PROPERTY (AUSTRLIA) PTY LTD
LEVEL 3, 1C HOMEBUSH BAY DRIVE, RHODES, NSW 2138

gassman
development
perspectives
76 BUSINESS STREET, YATALA
Tel: +61 7 3807 3333
Fax: +61 7 3287 5461
E: mail2gassman.com.au
w. www.gassman.com.au

DRAWING INDEX


5941-L-OW-2-PUB-CP01	Locality Plan
5941-L-OW-2-PUB-CP02	Landscape Finishes and General Arrangement Plan
5941-L-OW-2-PUB-S01	Specifications, Detail Drawings and Planting Schedule
5941-L-OW-2-PUB-STP01	Surface Treatment Plan
5941-L-OW-2-PUB-STP02	Surface Treatment Plan
5941-L-OW-2-PUB-STP03	Surface Treatment Plan
5941-L-OW-2-PUB-STP04	Surface Treatment Plan
5941-L-OW-2-PUB-STP05	Surface Treatment Plan
5941-L-OW-2-PUB-STP06	Surface Treatment Plan
5941-L-OW-2-PUB-STP07	Surface Treatment Plan
5941-L-OW-2-PUB-STP08	Surface Treatment Plan
5941-L-OW-2-PUB-STP09	Surface Treatment Plan
5941-L-OW-2-PUB-STP10	Surface Treatment Plan
5941-L-OW-2-PUB-STP11	Surface Treatment Plan
5941-L-OW-2-PUB-STP12	Surface Treatment Plan
5941-L-OW-2-PUB-STP13	Surface Treatment Plan
5941-L-OW-2-PUB-STP14	Surface Treatment Plan
5941-L-OW-2-PUB-PP01	Planting Plan
5941-L-OW-2-PUB-PP02	Planting Plan
5941-L-OW-2-PUB-PP03	Planting Plan
5941-L-OW-2-PUB-PP04	Planting Plan
5941-L-OW-2-PUB-PP05	Planting Plan
5941-L-OW-2-PUB-PP06	Planting Plan
5941-L-OW-2-PUB-PP07	Planting Plan
5941-L-OW-2-PUB-PP08	Planting Plan
5941-L-OW-2-PUB-PP09	Planting Plan
5941-L-OW-2-PUB-PP10	Planting Plan
5941-L-OW-2-PUB-PP11	Planting Plan
5941-L-OW-2-PUB-PP12	Planting Plan
5941-L-OW-2-PUB-PP13	Planting Plan
5941-L-OW-2-PUB-PP14	Planting Plan



DRAWING TITLE LOCALITY PLAN

Issue	Date	Description	DRN	CHK
3	05.05.23	MINOR CHANGE APPLICATION	JLS	MG
2	01.03.23	FOR CONSTRUCTION	JLS	MG
1.1	28.02.23	FOR INFORMATION	JLS	MG
1	25.01.23	FOR CONSTRUCTION	JLS	MG

Scale at A1:	
Designed:	JLS
Drafted:	JLS
Approved:	MG
RPEQ:	16939
Signed:	
Date:	05.05.23

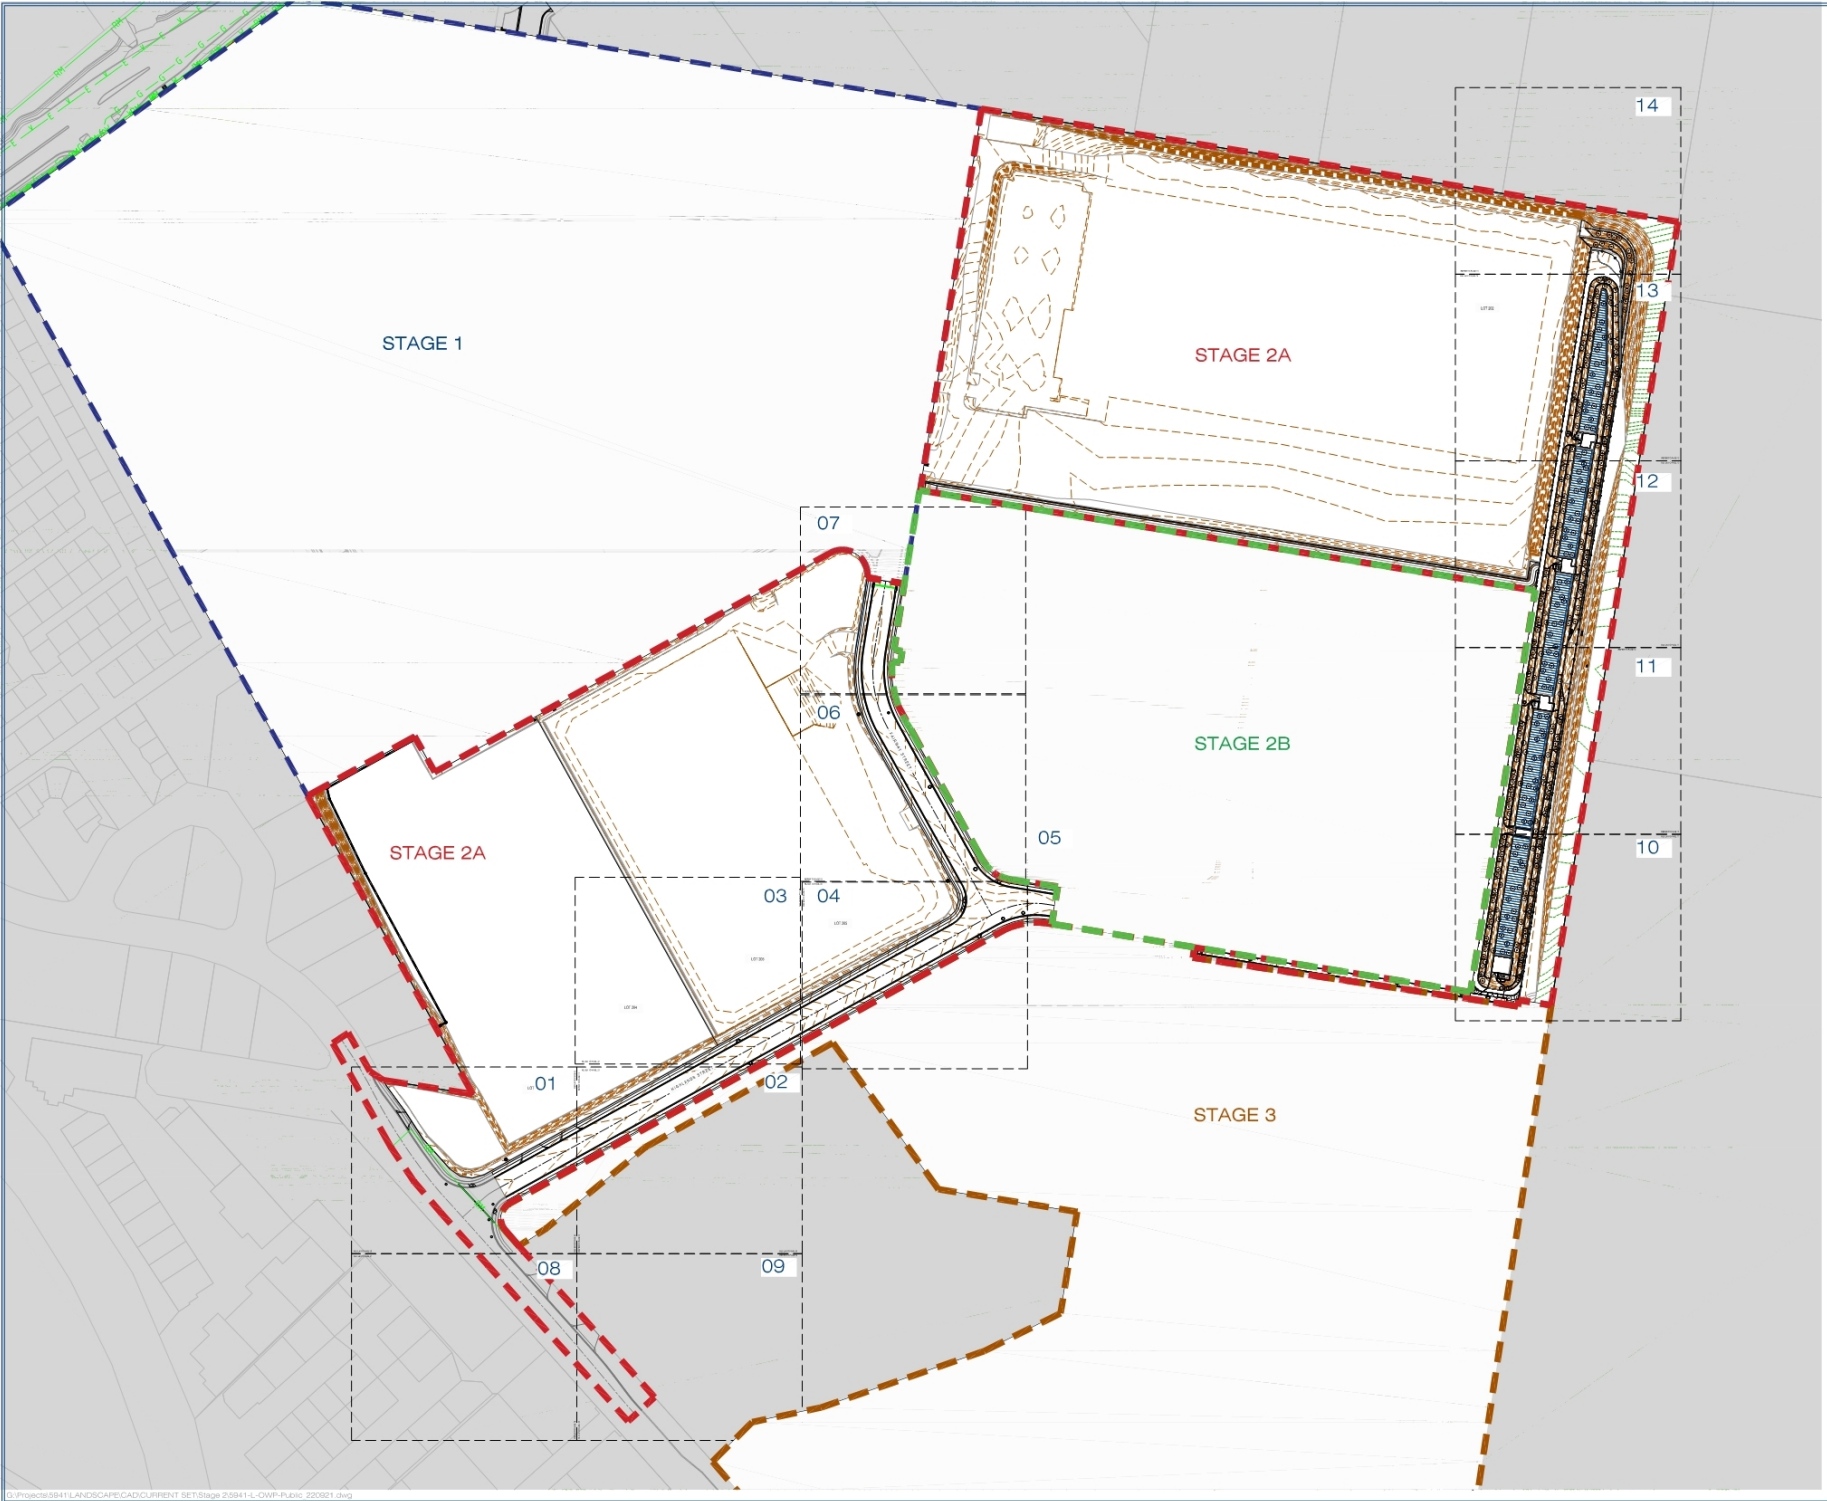

C:\Projects\5941\LANDSCAPE\CURRENT SET\Stage 2\5941-L-OW-PUB-CP02.dwg



gasman
development
perspectives

planning | environment | landscape | engineering | survey

T: 3807 3333 | F: 3807 5461 | www.gasman.com.au
Glen Osier & Logan | 78 Business Street, Yatala QLD | PO Box 392, Beerwah QLD 4207

Client:



FRASERS
PROPERTY

FRASERS PROPERTY
(AUSTRALIA) PTY. LTD.

Project:

VANTAGE YATALA
STAGE 2A

Site Address:

60 STAPYLTON JACOBS WELL
ROAD, STAPYLTON QLD 4207

THIS DRAWING IS INTENDED TO
BE PRINTED IN COLOUR

RPD:

Lot: 501
Plan: SP295994
Local Authority: CITY OF GOLD COAST
COUNCIL
Level Datum: AHD

ISSUED FOR APPROVAL

©2012 Gasman Development Perspectives

All rights reserved. No part of this document may be reproduced or transmitted in any form or by any means, electronic, mechanical, photocopying, recording, or otherwise, without the written permission of Gasman Development Perspectives.

ALL DRAWINGS ARE TO BE READ IN CONJUNCTION WITH GENERAL NOTES

DRAWING TITLE
GENERAL ARRANGEMENT PLAN

Issue	Date	Description	Drawn	Checked
1	05.05.23	FOR INFORMATION	JLS	MG
2	07.05.23	FOR INFORMATION	JLS	MG
3	08.05.23	FOR INFORMATION	JLS	MG
4	08.05.23	FOR INFORMATION	JLS	MG
5	08.05.23	FOR INFORMATION	JLS	MG

Scale at A1:

Designed:	JLS
Drafted:	JLS
Approved:	MG
RPEQ:	16939
Signed:	
Date:	05.05.23

Drawing No: 5941-L-OW-2A-PUB-CP02 Rev. No: 3

LANDSCAPE SPECIFICATION

GENERAL
ALL WORKS TO BE IN ACCORDANCE WITH CITY OF GOLD COAST COUNCIL - LANDSCAPE DEVELOPMENT MANUAL AND CITY OF GOLD COAST COUNCIL APPROVAL CONDITIONS

SERVICES
VERIFY LOCATION OF SERVICES ON SITE PRIOR TO COMMENCEMENT OF LANDSCAPE WORKS. REFER TO CIVIL DRAWINGS AND DETAILS FOR SERVICE ALIGNMENTS. ENSURE THE PROTECTION OF COUNCIL'S UNDERGROUND INFRASTRUCTURE DURING THE CONSTRUCTION PHASE OF THE DEVELOPMENT. MEASURES MUST BE PUT IN PLACE TO PHYSICALLY PROTECT AND RESTRICT ACCESS OVER ANY EXISTING SEWERAGE INFRASTRUCTURE TO ENSURE PROTECTION FROM EXCESSIVE CRUSHING LOADS. IF IN DOUBT AS TO THE LOCATION OF OR TYPE OF SERVICE REFER TO CIVIL WORKS SUPERVISOR.

FINISHED LEVELS AND GRADES
ALL KERBS, GRADES, LEVELS, SERVICE ALIGNMENTS AND DRAINAGE ARE TO CIVIL ENGINEERS DRAWINGS.

TURF
TURFING: INSTALL 'A GRADE' WINTER GREEN COUCH, AS INDICATED ON LANDSCAPE PLANS OR EQUAL APPROVED, ROLL ON COMPLETION AND TOP-DRESS AS NECESSARY TO PROVIDE AN EVEN, FREE DRAINING SURFACE. WATER IMMEDIATELY AFTER INSTALLATION UNTIL THE TOPSOIL IS MOISTENED TO ITS FULL DEPTH.
GENERAL: SPREAD 100MM IMPORTED TOP SOIL AND CULTIVATE TO A DEPTH OF 100MM, WHERE REQUIRED, REMOVE STONES EXCEEDING 50MM, AND ANY OTHER DELETERIOUS MATERIAL BROUGHT TO THE SURFACE DURING CULTIVATION, INCLUDING STICKS, WEEDS, AND ROOTS OF PLANT MATERIAL TO BE REMOVED.

GARDEN
SPREAD 300MM IMPORTED TOP SOIL AND CULTIVATE TO A DEPTH OF 150MM (WHERE REQUIRED) TO GARDEN AREAS AND BIO RETENTION BATTERS. REMOVE STONES EXCEEDING 50MM, AND ANY OTHER DELETERIOUS MATERIAL BROUGHT TO THE SURFACE DURING CULTIVATION, INCLUDING STICKS, WEEDS, AND ROOTS OF PLANT MATERIAL.

FERTILISER TYPES			
Location	Chemical Type	Type of Application	NPK Analysis
Turfing - Establishment (Controlled Release Nitrogen product)	Inorganic	Granular (to manufacturers recommendation)	2:1:1
Turfing - Maintenance (Controlled Release Nitrogen product)	Inorganic	Granular (to manufacturers recommendation)	24:2:9
Tree Planting (Controlled Release Fertiliser)	Organic or Inorganic	Granular, below rootball (to manufacturers recommendation)	N 15 to 25 P 3 to 9 K 5 to 18
Planting Beds (Controlled Release Fertiliser)	Organic or Inorganic	Granular, below rootball (to manufacturers recommendation)	N 18 to 25 P 3 to 7 K 9 to 18

PLANT MATERIAL
THE CONTRACTOR IS TO ALLOW FOR ALL PLANT MATERIAL TO BE INSPECTED BY THE LANDSCAPE ARCHITECT AT A SINGLE NURSERY PRIOR TO DELIVERY TO SITE. AT THIS TIME ANY PLANTS CONSIDERED NOT SUITABLE OR NOT MEETING THE SCHEDULE WILL BE REJECTED AND REPLACED AT NO CHARGE TO THE CLIENT. 48 HRS NOTICE IS REQUIRED FOR NURSERY INSPECTIONS. GENERALLY ALL SHRUBS/TREES ETC, SIZES NOTED ON PLANS AND IN SCHEDULES ARE OVERALL INSTALLATION HEIGHTS.

GENERAL
THE CONTRACTOR IS TO ENSURE THAT PLANT MATERIAL IS WELL ESTABLISHED, FREE FROM DISEASE AND PESTS, OF GOOD FORM CONSISTENT WITH THE SPECIES OR VARIETY SPECIFIED, HAVE A LARGE HEALTHY ROOT SYSTEM, WITH NO EVIDENCE OF ROOT CURL, RESTRICTION OR DAMAGE, ANY PRUNING SCARS SHALL BE CLEAN CUT TO LEAVE LITTLE OR NO PROTRUSION FROM TRUNK OR BRANCH. ALL TREES WITH AN EVASIVE ROOT SYSTEM ADJACENT FOOTPATHS AND KERBS ARE TO HAVE ROOT CONTROL BARRIER INSTALLED. ROOT CONTROL BARRIER TO BE NYLEX ROOT BARRIER OR SIMILAR. MINIMUM DEPTH OF 600MM AND INSTALLED TO HARDENING OFF: ALL PLANT STOCK SHALL BE HARDENED OFF IN OPEN AREAS TO RECEIVE A MINIMUM OF 75% FULL SUN 6 WEEKS PRIOR TO DELIVERY TO SITE. WATERING AND FERTILISING PROCEDURES SHALL BE REDUCED FOR A SIMILAR PERIOD TO AID THE HARDENING OFF PROCESS.

TREES
ENSURE THAT TRUNKS AND BRANCHES OF ALL PLANTS ARE FREE OF DIEBACK, CAVITIES, SUNBURN AND SECRETIONS. TRUNKS AND BRANCHES ARE TO BE EVENLY TAPERED AND TEXTURED. TYPICAL OF THE SPECIES. PLANT MATERIAL IS TO BE MATURE ENOUGH TO SUPPORT ITSELF. BRANCHES SHOULD BE EVENLY DISTRIBUTED TO EXHIBIT A WELL FORMED CANOPY THAT OCCUPIES A MINIMUM ONE THIRD OF THE OVERALL PLANT HEIGHT AT TIME OF PLANTING. FOLIAGE SHOULD BE EVENLY DISTRIBUTED ACROSS THE CROWN ON PROPORTION TO THE BRANCHING STRUCTURE AND BE OF A TRUE COLOUR AND FORM TYPICAL OF THE SPECIES.

STREET TREES
SUPPLY AND INSTALL STREET TREES IN ACCORDANCE WITH CITY OF GOLD COAST COUNCIL STREET TREE PLACEMENT GUIDELINES. TREES ARE TO BE INSTALLED IN LOCATIONS SHOWN ON PLANS. ALL TREES TO BE PLANTED WITHIN 48HRS OF DELIVERY TO SITE.

STAKING
USE NEW UNPAINTED 2400MM HIGH, 50MM X 50MM STRAIGHT HARDWOOD EMBEDDED 600MM INTO THE SOIL. STAKE ALL TREES SUPPLIED IN 25L CONTAINERS AND GREATER, WITH HARDWOOD STAKES. POSITION TWO STAKES EQUIDISTANT FROM THE PLANT CENTRE AND IN LINE WITH THE PREVAILING WIND DIRECTIONS. SECURE THE TREE WITH SUITABLE LENGTHS OF NON-ABRASIVE, UV RESISTANT WEBBING FROM BOTH SIDES AROUND THE TRUNK. SECURE WEBBING TO THE STAKE TO PREVENT SLIPPING AND POSITION STAKES WITHIN GARDEN BED.

TUBE STOCK
SUPPLY AND INSTALL TUBE STOCK AS DETAILED.

JUTE MAT
INSTALL JUTE MESH PINNED OVER SUGAR CANE MULCH TO STORM WATER DETENTION BASIN BATTERS. INSTALLATION AS PER MANUFACTURER'S SPECIFICATION.

MULCH
GARDEN BED TYPE 1: ON GRADE MASS PLANTED GARDEN BEDS, INSTALL TEA TREE MULCH TO ALL AREAS (INC. REHABILITATION AND INFILL PLANTING ZONE), AS INDICATED ON THE LANDSCAPE PLANS. MULCH LAYER TO BE 100MM SETTLED DEPTH, FREE FROM SOIL, WEEDS, AND DELETERIOUS MATERIALS SUCH AS ROCK, SOIL AND RUBBISH, FINISH MULCH 30-50MM BELOW ALL ADJACENT SURFACES AS DETAILED.

BIO RETENTION BASIN BATTER:
SUPPLY AND INSTALL 100mm DEPTH SUGAR CANE MULCH TO STORM WATER DETENTION BASIN BATTERS.

GARDEN EDGING
GARDEN EDGE TYPE 1: INSTALL SPADE CUT EDGE AS DETAILED TO LOCATIONS AS NOTED ON PLANS AND WITHIN TYPICAL DETAIL DRAWING ON THIS PAGE.

FURNITURE, FENCING AND GATES
GATE TYPE 1 : 1800mm HIGH CHAIN WIRE FENCE TO GOLD COAST CITY COUNCIL STANDARD DRAWING NO. 13-05-014. INSTALL THREE ROWS OF SECURITY / BARBED WIRE AT 100mm INTERVALS ON TOP TO INCREASE HEIGHT TO 2100mm

GATE TYPE 1 : 1800mm HIGH DOUBLE SWING GATE IN CHAIN WIRE WITH SECURITY / BARBED WIRE AT 100mm INTERVALS ON TOP TO INCREASE HEIGHT TO 2100mm TO MATCH FENCING AND INLINE WITH GOLD COAST CITY COUNCIL STANDARD DRAWING NO. 13-05-014.

BOLLARD TYPE 1 : SUPPLY AND INSTALL 200mm x 100mm HDW BUSHLAND BOLLARD IN AREA NOMINATED WITHIN THIS PLAN SERIES, AND AS PER GOLD COAST CITY COUNCIL STANDARD DRAWIGN NO. 05-716.

PARK GATE LOCK WITH BOX TYPE 1 : SUPPLY AND INSTALL HDG STEEL PARK GATE POWDERCOATED IN CAULIFLOWER GREEN (or equivalent), AND LOCK BOX IN LOCATIONS MARKED WITHIN THIS PLAN SERIES, PARK GATE AND LOCK BOX TO BE AS PER GCCC STANDARD DRAWING 05-016, AND 05-017 A

ESTABLISHMENT & MAINTENANCE
THE CONTRACTOR IS RESPONSIBLE FOR THE ESTABLISHMENT OF ALL LANDSCAPE COMPONENTS, FOR A MINIMUM DURATION OF **12 MONTHS ESTABLISHMENT PERIOD** FROM THE DATE OF PRACTICAL COMPLETION. THE 'MAINTENANCE PERIOD' SHALL INCLUDE, BUT NOT BE LIMITED TO, WATERING, WEEDING, TREE AND SHRUB REPLACEMENT AS REQUIRED, CHECKING STAKES AND GUYS, PRUNING, TOPPING UP MULCHED AREAS, PEST AND DISEASE CONTROL, FERTILISING AND MOWING.

A FURTHER **12 MONTHS MAINTENANCE PERIOD** WILL BE REQUIRED FOR THE BIO RETENTION BASIN (TOTALING 24 MTHS), ON MAINTENANCE. FOR THE BIO RETENTION BASIN WILL NOT BE UNTIL AT LEAST 80% OF THE CONTRIBUTING CATCHMENTS HAVE BEEN COMPLETED AND STABILISED.

ALL LANDSCAPE AREAS THAT ARE TO BE DEDICATED TO COUNCIL MUST BE MAINTAINED TO THE SATISFACTION OF COUNCIL AND IN ACCORDANCE WITH ALL PREVIOUS CONDITIONS, COMMENCING AT INSTALLATION.

WHEN THE 'ON MAINTENANCE' PERIOD IS COMPLETE AS PER THE APPROVED LANDSCAPE PLANS THE CONTRACTOR WILL CONTACT COUNCIL ASSESSING OFFICER FOR FINAL COMPLIANCE INSPECTION.

DISCREPANCIES
IF DURING THE COURSE OF TENDERING OR CONSTRUCTION THE CONTRACTOR BECOMES AWARE OF DISCREPANCIES BETWEEN CONTRACT DOCUMENTS THEY SHOULD SEEK CLARIFICATION. ALL ITEMS NOTED ON PLANS/DETAILS/SPECIFICATIONS WILL BE DEEMED INCLUDED IN THE CONTRACT PRICE UNLESS OTHERWISE AGREED IN WRITING.

IF IN DOUBT-ASK.

PROVISIONAL MAINTENANCE COSTS			
ITEM	TIME FRAME	RATE	TOTAL
Establishment Maintenance	12 Months	\$300 per month	\$15,600
Establishment Watering	Hours	\$108per hour	\$84,240
On Going Maintenance	12 Months	\$300 per month	\$15,600
On Going Maintenance Watering Costs	Hours	\$108 per hour	\$39,312

PLANTING SCHEDULE						
CODE	BOTANICAL NAME	COMMON NAME	MIN HEIGHT AND SPREAD (AT TIME OF PLANTING)	STAKE	POT SIZE	QTY
ROAD RESERVE						
TREES						
ELAeum	Elaeocarpus eumundi	quondong	2000mm x 800m	Y	200lt	18
ELAret	Elaeocarpus reticulatis	blueberry ash	2000mm x 800m	Y	200lt	28
WATflo	Waterhousia floribunda	weeping lilypillly	2000mm x 1200	Y	200lt	20
FLixan	Flindersia xanthoxyla	yellow wood	2000mm x 1200	Y	200lt	6
LOPcon	Lophostemon confertus	brush box	2000mm x 1200	Y	200lt	8

BIO RETENTION BASIN BATTERS						
TREES						
TRlilau	Tristaniopsis laurina	kanooka	75mm	26		
ALLlit	Allocauarina littoralis	black sheoak	75mm	37		
WATflo	Waterhousia floribunda	weeping lily pillly	75mm	47		
MELnod	Melaleuca nodosa	prickly leaved paperbark	75mm	19		
ACAFim	Acacia fimbriata	fringed wattle	75mm	23		
BANrob	Banksia robur	swamp banksia	75mm	37		
CALsal	Callistemon salignus	willow bottlebrush	75mm	19		
MELqui	Melaleuca quinquenervia	broad leaved paperbark	75mm	6		
LOP sua	Lophostemon suaveolens	swamp mahogany	75mm	5		
SHRUBS						
MYOpar	Myoporum parvifolium	creeping boobialla	75mm	1928		
GRErr	Grevillea red robin	red robin	75mm	426		
GREsup	Grevillea superb	superb	75mm	908		
BANrob	Banksia robur	swamp banksia	75mm	28		
CALsal	Callistemon salignus	willow bottlebrush	75mm	910		
CALvim	Callistemon viminalis	little john	75mm	28		
GREfc	Grevillea 'fire cracker'	fire cracker	75mm	880		
GROUNDCOVERS & TUFTING GRASSES						
CASgla	Casuarina glauca cosin it	cosin it	75mm	52		
HYMit	Hymenocallis littoralis	spider lily	75mm	177		
LOMlon	Lomandra longifolia	mat rush	75mm	2066		
LOMhys	Lomandra hystrix	spiney headed mat rush	75mm	2066		
GREprm	Grevillea poorinda royal m	royal mantle	75mm	1668		
GAHsie	Gahnia sieberiana	red fruited saw sedge	75mm	1186		
CARapp	Carex appressa	tall sedge	75mm	1186		

BIO RETENTION BASIN FLOOR (DELAYED WORKS)						
TREES						
TRlilau	Tristaniopsis laurina	kanooka	75mm	5		
ALLlit	Allocauarina littoralis	black sheoak	75mm	8		
WATflo	Waterhousia floribunda	weeping lily pillly	75mm	15		
MELnod	Melaleuca nodosa	prickly leaved paperbark	75mm	9		
ACAFim	Acacia fimbriata	fringed wattle	75mm	11		
BANrob	Banksia robur	swamp banksia	75mm	15		
CALsal	Callistemon salignus	willow bottlebrush	75mm	7		
MELqui	Melaleuca quinquenervia	broad leaved paperbark	75mm	20		
GROUNDCOVERS & TUFTING GRASSES						
LOMlon	Lomandra longifolia	mat rush	75mm	1316		
LOMhys	Lomandra hystrix	spiney headed mat rush	75mm	1316		
GAHsie	Gahnia sieberiana	red fruited saw sedge	75mm	1316		
CARapp	Carex appressa	tall sedge	75mm	1316		
FICnod	Ficinia nodosa	knobby club rush	75mm	1316		
JUNusi	Juncus usitatus	common rush	75mm	1316		



planning | environment | landscape | engineering | survey

T: 3807 3333 | F: 3287 5461 | www.gassman.com.au
Gold Coast & Logan | 78 Bushness Street, Yatala QLD | PO Box 392, Beerleigh 4207

Client:



FRASERS PROPERTY
(AUSTRALIA) PTY. LTD.

Project:

VANTAGE YATALA
STAGE 2A

Site Address:
60 STAPYLTON JACOBS WELL
ROAD, STAPYLTON QLD 4207

*THIS DRAWING IS INTENDED TO
BE PRINTED IN COLOUR*

RPD:
Lot: 501
Plan: SP295994
Local Authority: CITY OF GOLD COAST
Level Datum: COUNCIL AHD

ISSUED FOR APPROVAL

©2012 Gassman Development Perspectives
All rights reserved. No part of this document may be reproduced or transmitted in any form or by any means, electronic, mechanical, photocopying, recording, or otherwise, without the written permission of Gassman Development Perspectives.

ALL DRAWINGS ARE TO BE READ IN CONJUNCTION WITH GENERAL NOTES




DRAWING TITLE
SPECIFICATIONS & PLANTING SCHEDULE



3	05.05.23	MINOR CHANGE APPLICATION	JLS	MG
2	01.03.23	FOR CONSTRUCTION	JLS	MG
1.1	28.02.23	FOR INFORMATION	JLS	MG
1	25.01.23	FOR CONSTRUCTION	JLS	MG
Issue	Date	Description	DRN	CHK

Scale at A1:		N/A
Designed:	JLS	
Drafted:	JLS	
Approved:	MG	
RPEQ:	16939	
Signed:		
Date:	05.05.23	


Drawing No: 5941-L-OW-2-PUB-S01
Rev. No: 3

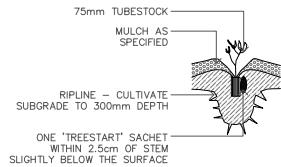


TYPICAL PLANTING OF TUBE STOCK

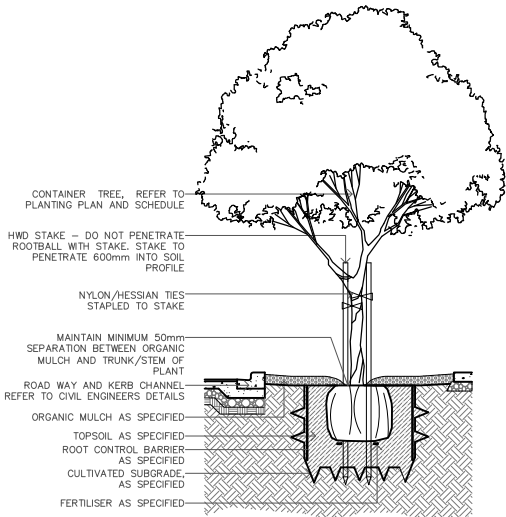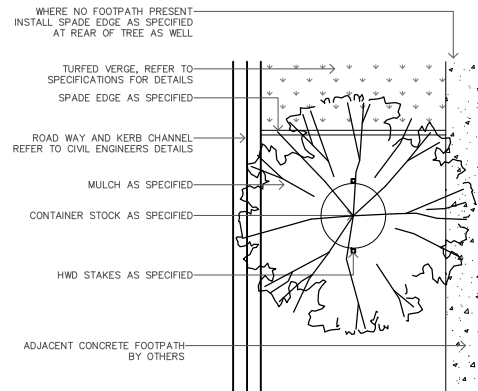

TYPICAL STREET TREE PLANTING

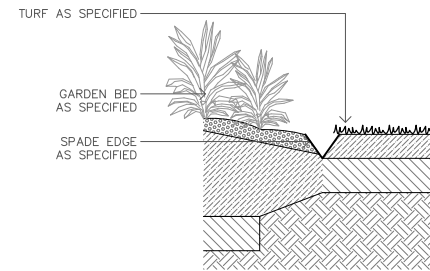


TYPICAL SPADED EDGE

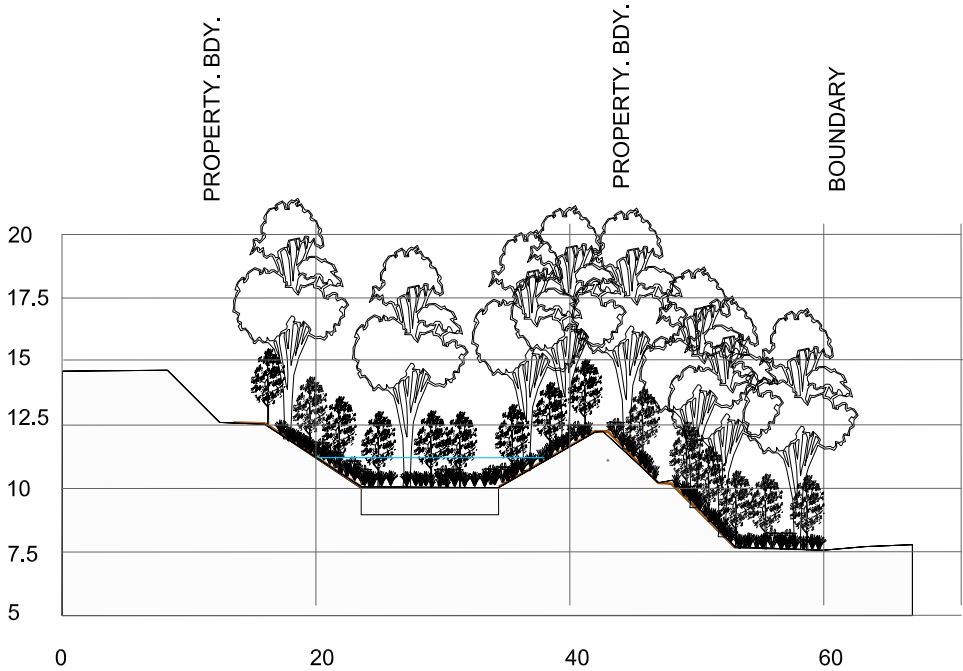


SCALE:
1:500 HOR
1:250 VERT

SECTION AA ARRANGEMENT OF BIO RETENTION BATTERS AND PLANTING

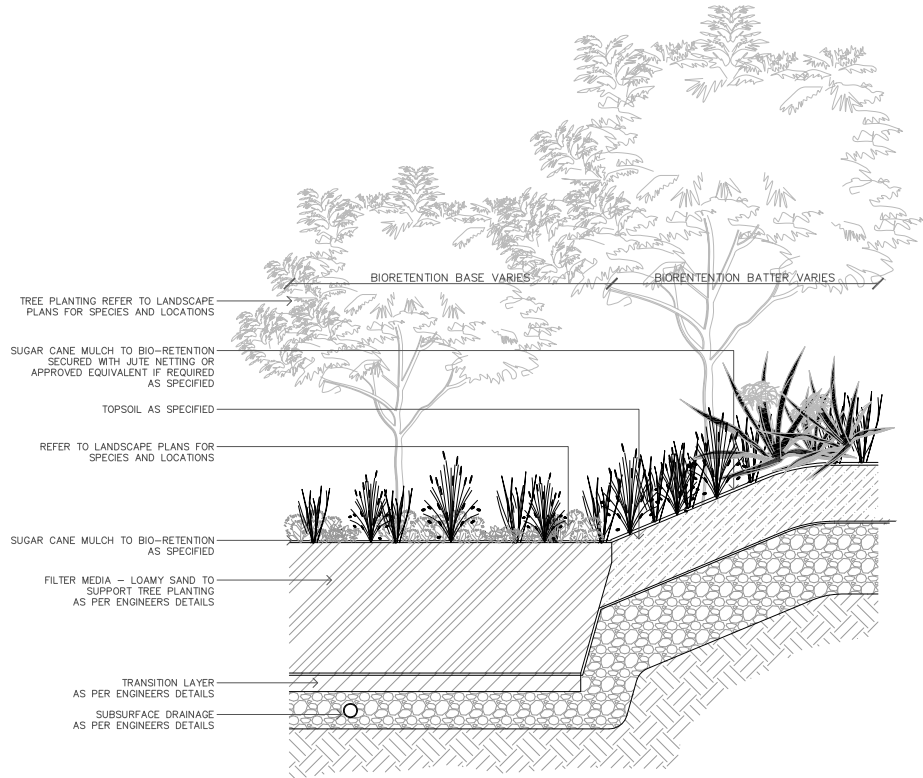

TYPICAL ARRANGEMENT OF BIO RETENTION PLANTING

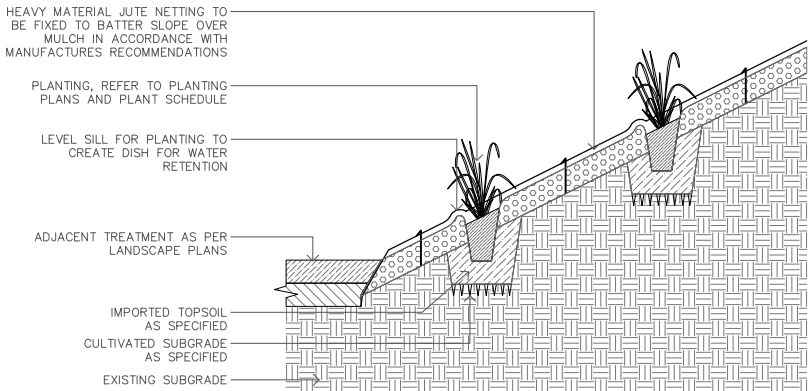

TYPICAL BATTER TREATMENT DETAIL

Client:



Project:

VANTAGE YATALA
STAGE 2A

Site Address:

60 STAPYLTON JACOBS WELL
ROAD, STAPYLTON QLD 4207

THIS DRAWING IS INTENDED TO
BE PRINTED IN COLOUR

RPD:

Lot: 501
Plan: SP295994
Local Authority: CITY OF GOLD COAST
COUNCIL
Level Datum: AHD

ISSUED FOR APPROVAL

©2012 Gassman Development Perspectives
All rights reserved. No part of this document may be reproduced or transmitted in any form or by any means, electronic, mechanical, photocopying, recording, or otherwise, without the written permission of Gassman Development Perspectives.


ALL DRAWINGS ARE TO BE READ IN CONJUNCTION WITH GENERAL NOTES

DRAWING TITLE
DETAIL DRAWINGS

Issue	Date	Description	DRN	CHK
3	05.05.23	MINOR CHANGE APPLICATION	JLS	MG
2	01.03.23	FOR CONSTRUCTION	JLS	MG
1.1	28.02.23	FOR INFORMATION	JLS	MG
1	25.01.23	FOR CONSTRUCTION	JLS	MG

Scale at A1:	N/A
Designed:	JLS
Drafted:	JLS
Approved:	MG
RPEQ:	16939
Signed:	
Date:	05.05.23

Drawing No: 5941-L-OW-2-PUB-S02 Rev. No: 3

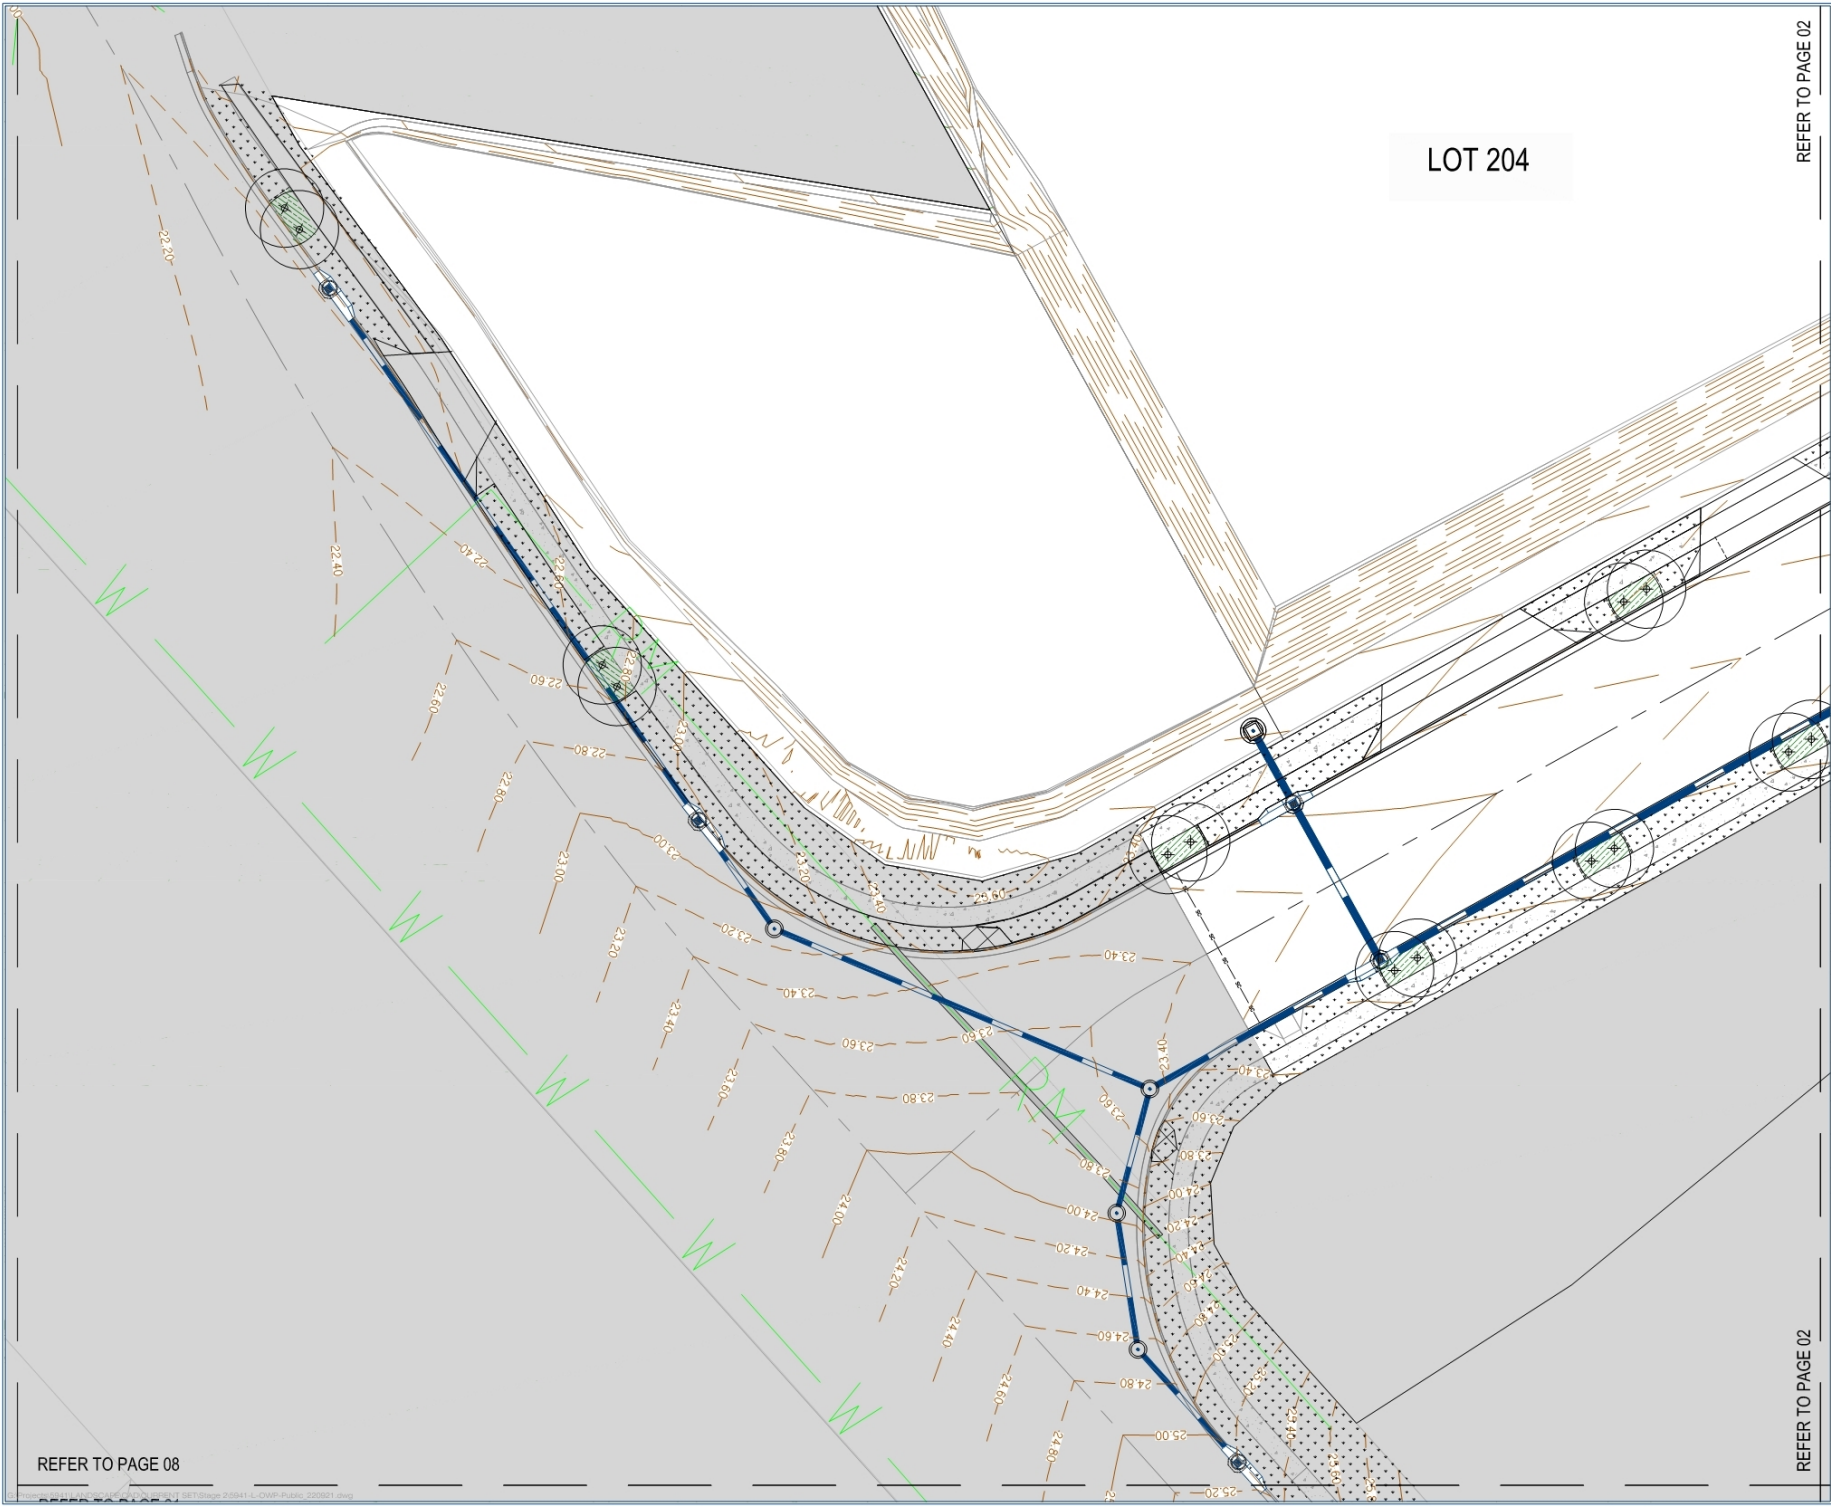



gasman
development
perspectives

planning | environment | landscape | engineering | survey

T: 3807 3333 | F: 3807 5451 | www.gasman.com.au

Gold Coast & Logan | 75 Business Street, Yatala QLD | PO Box 395, Beerwah 4207

Client:



**FRASERS
PROPERTY**

FRASERS PROPERTY
(AUSTRALIA) PTY. LTD.

Project:

VANTAGE YATALA
STAGE 2A

Site Address:

60 STAPYLTON JACOBS WELL
ROAD, STAPYLTON QLD 4207

THIS DRAWING IS INTENDED TO
BE PRINTED IN COLOUR

RPD:

Lot: 501
Plan: SP295994
Local Authority: CITY OF GOLD COAST
COUNCIL
Level Datum: AHD

ISSUED FOR APPROVAL

©2012 Gasman Development Perspectives
All rights reserved. No part of this document may be
reproduced or transmitted in any form or by any means,
electronic, mechanical, photocopying, recording, or
otherwise, without the written permission of Gasman
Development Perspectives.

ALL DRAWINGS ARE TO BE READ IN CONJUNCTION WITH GENERAL NOTES

LEGEND

T1 - Turf	G1 - Garden Bed	Tree	P1 - Concrete Path Pad
B1 - Bio Sand	B2 - Bio Sand Filter	F1 - Fencing	SE - Spade Edge
G1 - Double Gate	Stage Boundary	Part Gate with Lock Box	Bulb

Scale 1:200 - Lengths are in Metres.

0 2 4 6 8 10 12 14 16

DRAWING TITLE

SURFACE TREATMENT PLAN

Date	Description	By	Check
28.05.23	MINOR DRAINAGE APPLICATION	JLS	MG
07.05.23	POST CONSTRUCTION	JLS	MG
28.05.23	POST INFORMATION	JLS	MG
28.05.23	POST CONSTRUCTION	JLS	MG
28.05.23	POST CONSTRUCTION	JLS	MG

Scale at A1: 1:200


Designed:	JLS
Drafted:	JLS
Approved:	MG
RPEQ:	16939
Signed:	
Date:	05.05.23

Drawing No: 5941-L-OW-2-PUB-STP01 Rev. No: 3

REFER TO PAGE 08

REFER TO PAGE 02

REFER TO PAGE 02

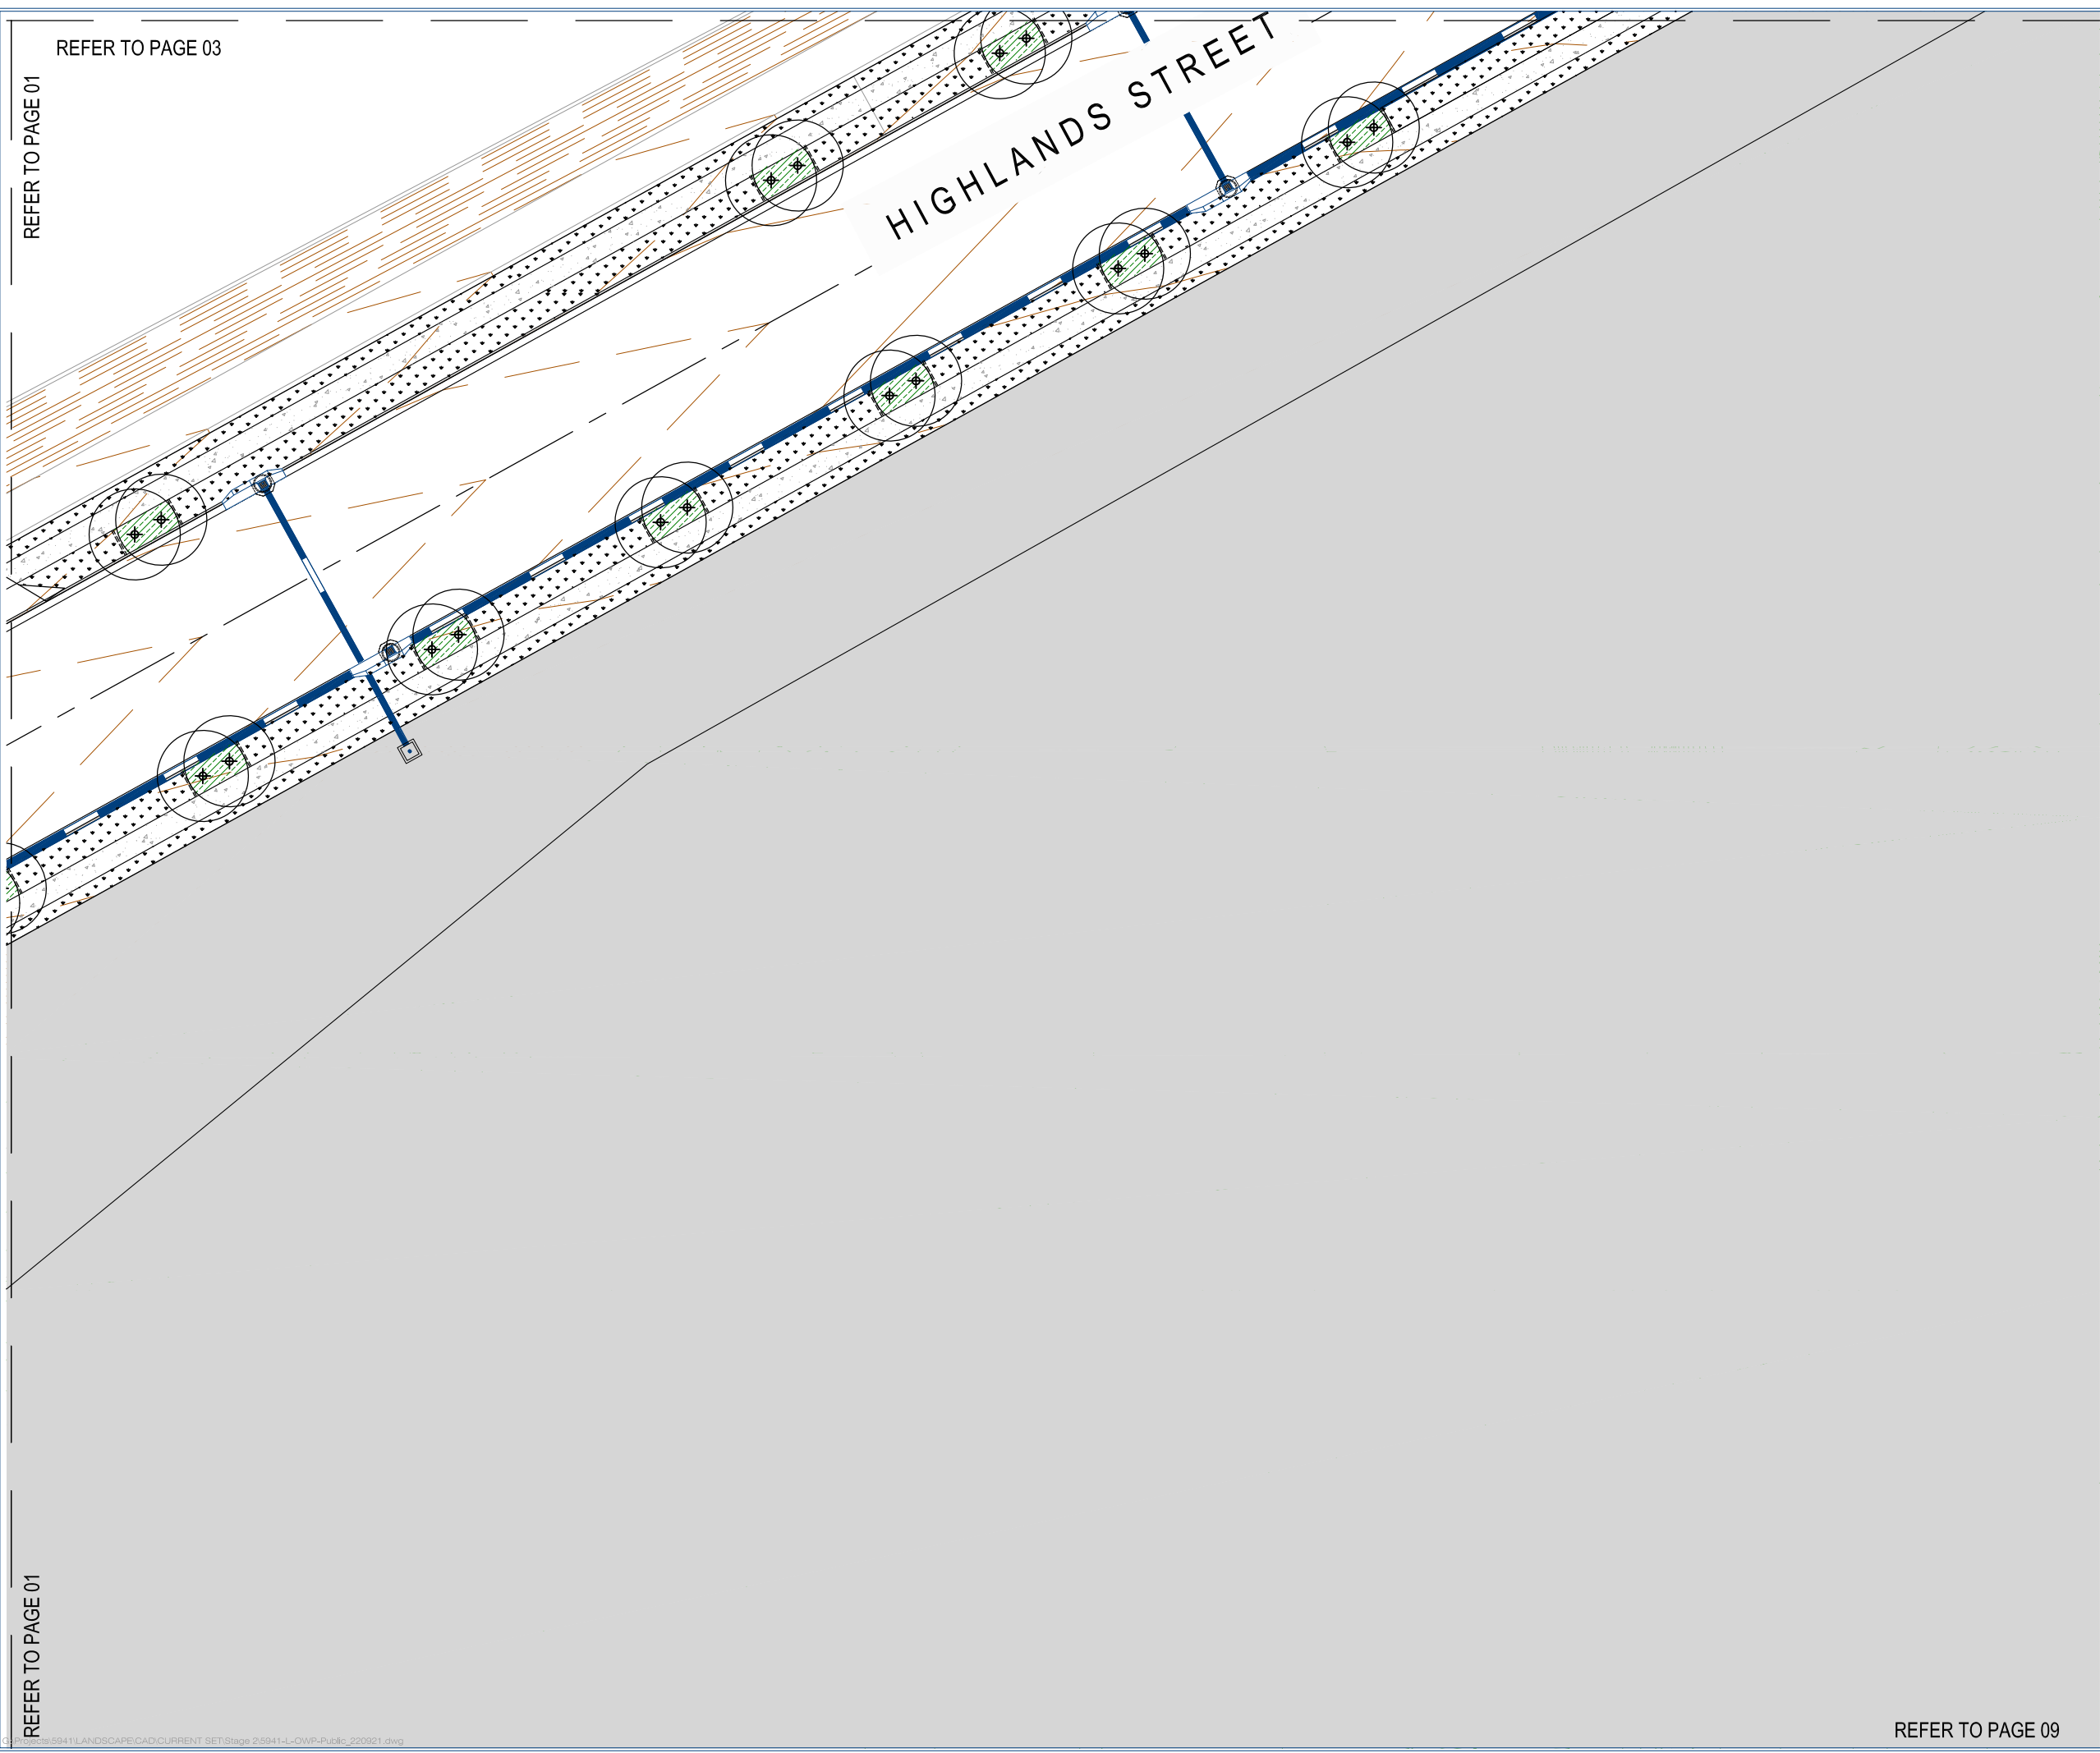

REFER TO PAGE 03

REFER TO PAGE 01

REFER TO PAGE 01

REFER TO PAGE 09



planning | environment | landscape | engineering | survey
T: 3807 3333 | F: 3267 5461 | www.gassman.com.au
Gold Coast & Logan | 78 Business Street, Yatala QLD | PO Box 392, Beerleigh 4207

Client:

FRASERS
PROPERTY

FRASERS PROPERTY
(AUSTRALIA) PTY. LTD.

Project:
VANTAGE YATALA
STAGE 2A

Site Address:
60 STAPYLTON JACOBS WELL
ROAD, STAPYLTON QLD 4207

THIS DRAWING IS INTENDED TO
BE PRINTED IN COLOUR

RPD:
Lot: 501
Plan: SP295994
Local Authority: CITY OF GOLD COAST
COUNCIL
Level Datum: AHD

ISSUED FOR APPROVAL

©2012 Gassman Development Perspectives
All rights reserved. No part of this document may be reproduced or transmitted in any form or by any means, electronic, mechanical, photocopying, recording, or otherwise, without the written permission of Gassman Development Perspectives.

ALL DRAWINGS ARE TO BE READ IN CONJUNCTION WITH GENERAL NOTES

LEGEND

T1 - Turf	G1 - Garden Beds	Trees	P1 - Concrete Path / Pad
B1 - Bio Basin	B2 - Bio Basin Floor	F1 - Fencing	SE - Spade Edge
G1 - Double Gate	Stage Boundary	Park Gate with Lock Box	Bollards

Scale 1:200 - Lengths are in Metres.




DRAWING TITLE
SURFACE TREATMENT PLAN

Issue	Date	Description	DRN	CHK
3	05.05.23	MINOR CHANGE APPLICATION	JLS	MG
2	01.03.23	FOR CONSTRUCTION	JLS	MG
1.1	28.02.23	FOR INFORMATION	JLS	MG
1	25.01.23	FOR CONSTRUCTION	JLS	MG

Scale at A1:	1:200
Designed:	JLS
Drafted:	JLS
Approved:	MG
RPEQ:	16939
Signed:	
Date:	05.05.23

Drawing No: 5941-L-OW-2-PUB-STP02
Rev. No: 3

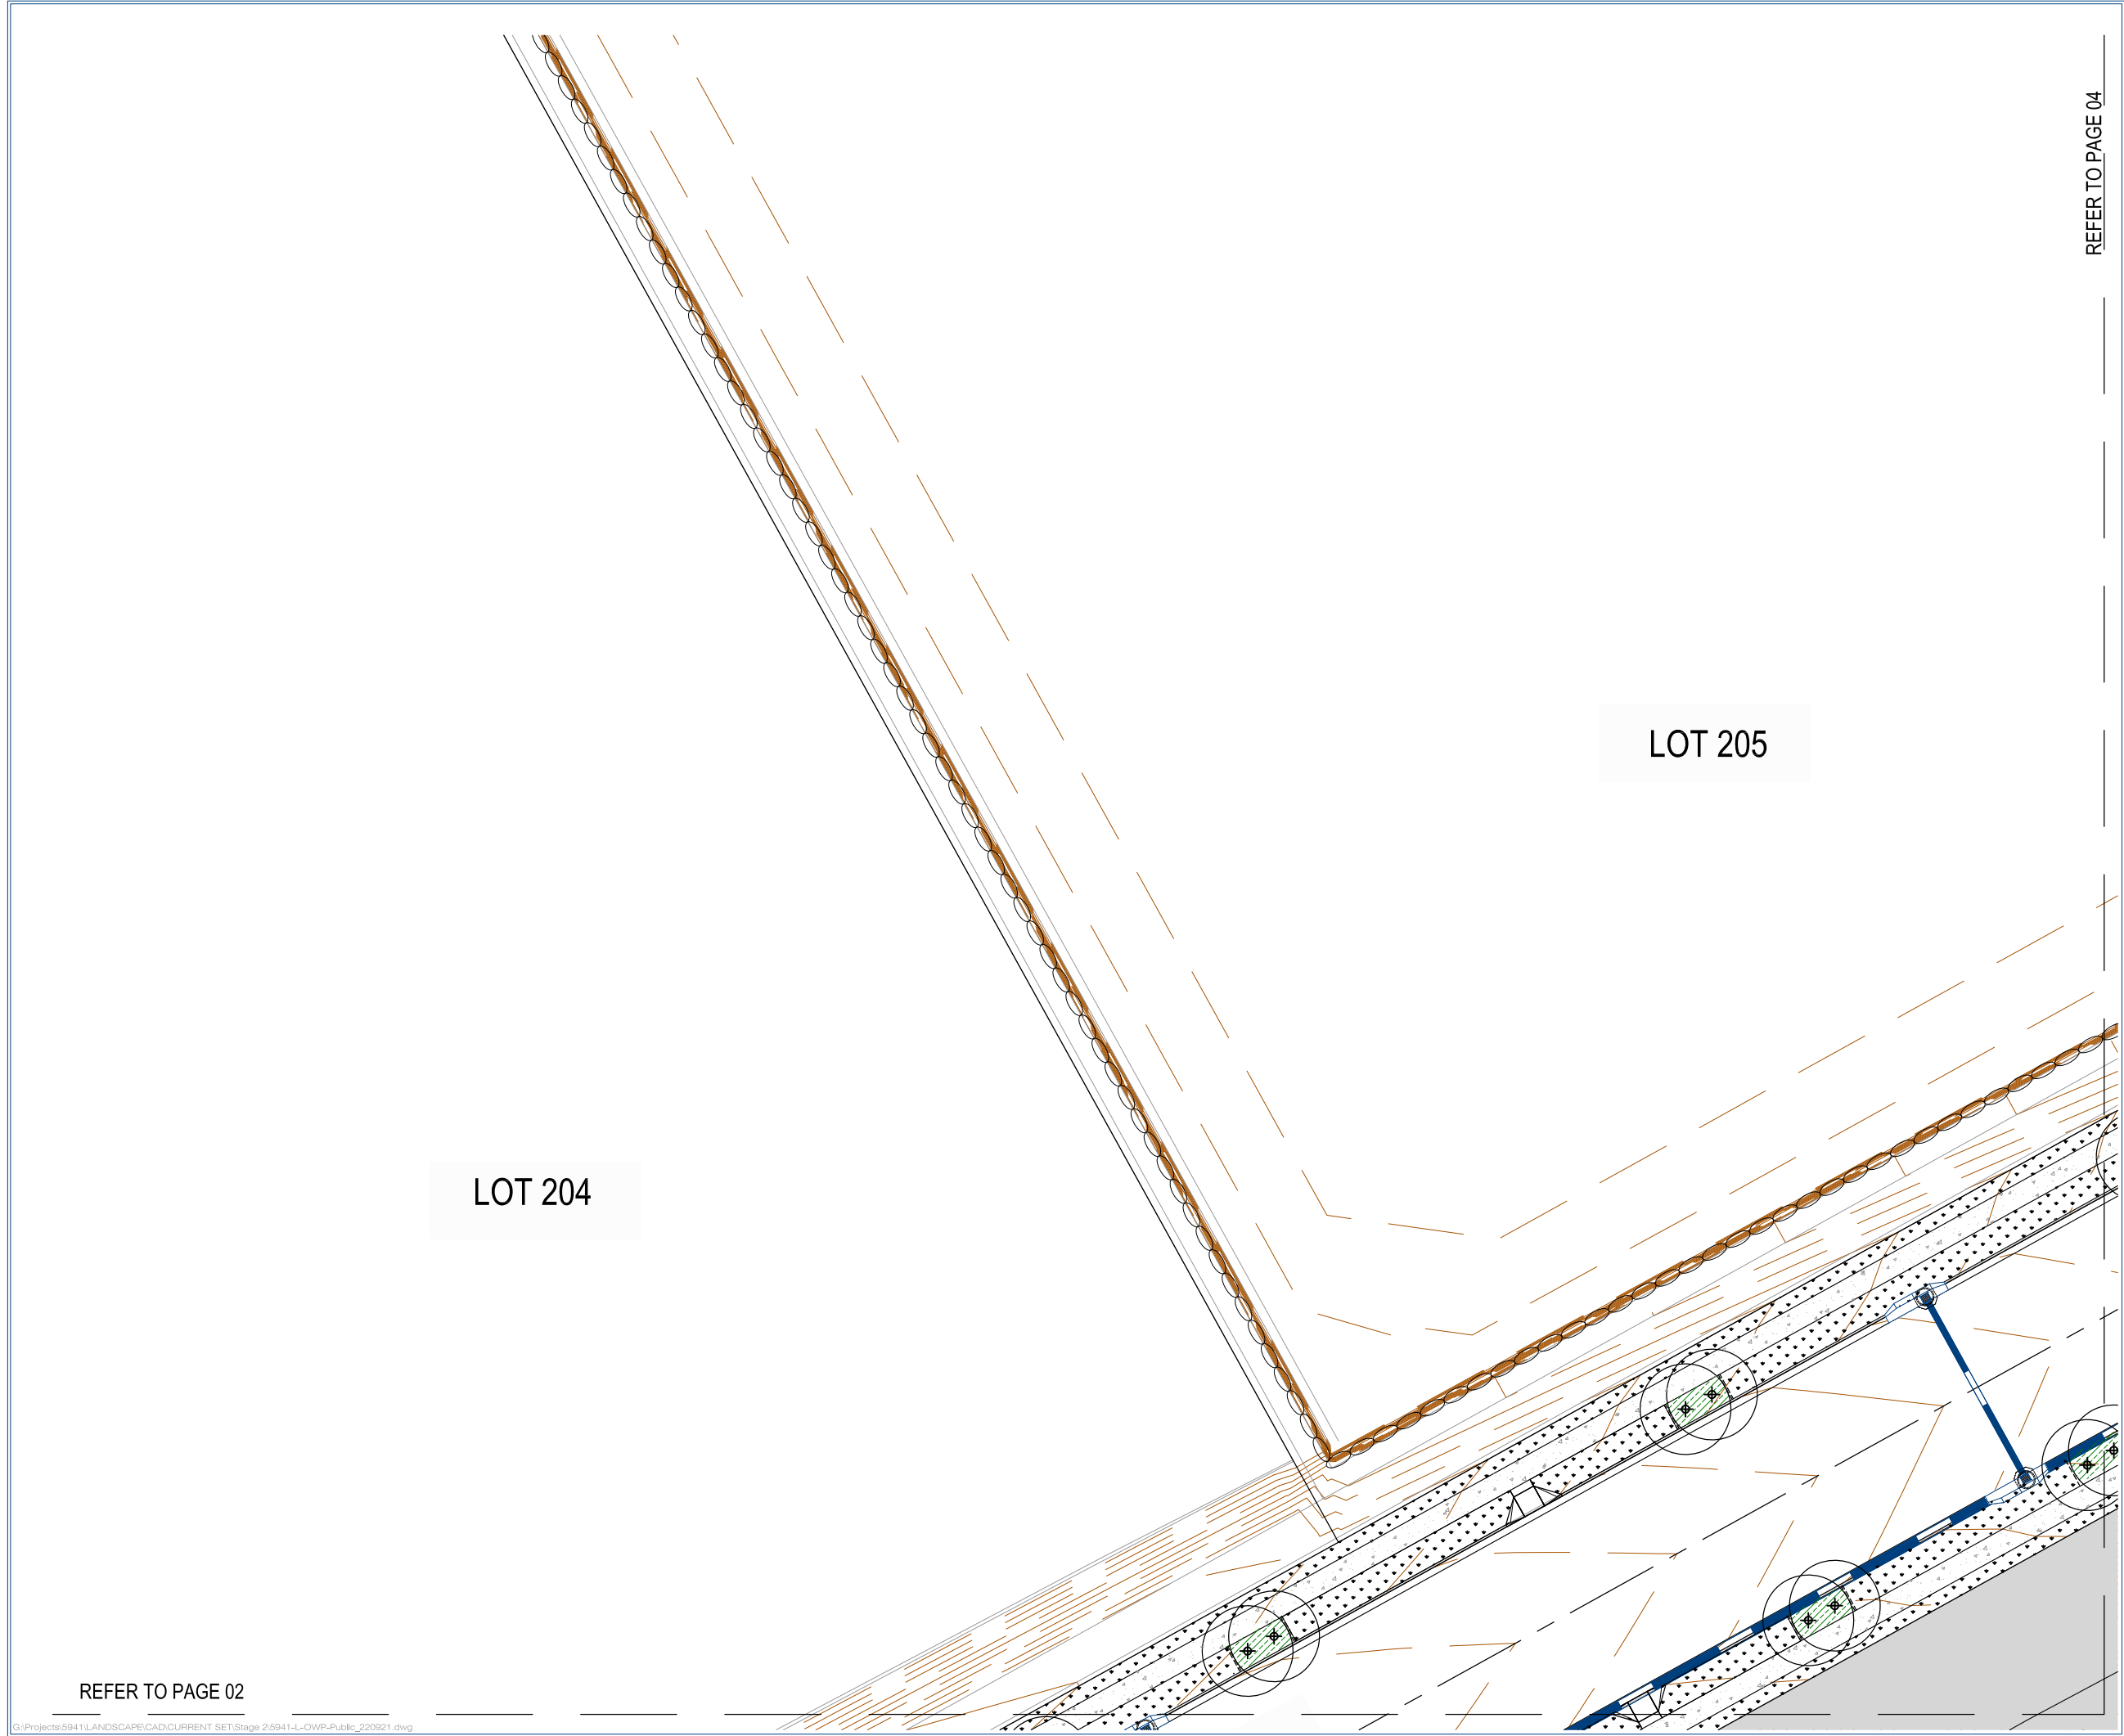

REFER TO PAGE 04



planning | environment | landscape | engineering | survey
T: 3807 3333 | F: 3267 5461 | www.gassman.com.au
Gold Coast & Logan | 78 Business Street, Yatala QLD | PO Box 392, Beerleigh 4207



FRASERS PROPERTY
(AUSTRALIA) PTY. LTD.

Project:
VANTAGE YATALA
STAGE 2A

Site Address:
60 STAPYLTON JACOBS WELL
ROAD, STAPYLTON QLD 4207

THIS DRAWING IS INTENDED TO
BE PRINTED IN COLOUR

RPD:
Lot: 501
Plan: SP295994
Local Authority: CITY OF GOLD COAST
COUNCIL
Level Datum: AHD

ISSUED FOR APPROVAL

©2012 Gassman Development Perspectives
All rights reserved. No part of this document may be reproduced or transmitted in any form or by any means, electronic, mechanical, photocopying, recording, or otherwise, without the written permission of Gassman Development Perspectives.

ALL DRAWINGS ARE TO BE READ IN CONJUNCTION WITH GENERAL NOTES

LEGEND

T1 - Turf	G1 - Garden Beds	Trees	P1 - Concrete Path / Pad
B1 - Bio Basin	B2 - Bio Basin Floor	F1 - Fencing	SE - Spade Edge
G1 - Double Gate	Stage Boundary	Park Gate with Lock Box	Bollards

Scale 1:200 - Lengths are in Metres.



DRAWING TITLE

SURFACE TREATMENT PLAN

Issue	Date	Description	JLS	MG	CHK
3	05.05.23	MINOR CHANGE APPLICATION	JLS	MG	
2	01.03.23	FOR CONSTRUCTION	JLS	MG	
1.1	28.02.23	FOR INFORMATION	JLS	MG	
1	25.01.23	FOR CONSTRUCTION	JLS	MG	

Scale at A1: 1:200

Designed: JLS

Drafted: JLS

Approved: MG

RPEQ: 16939

Signed:

Date: 05.05.23

Drawing No: 5941-L-OW-2-PUB-STP03 Rev. No: 3

REFER TO PAGE 02

REFER TO PAGE 06

REFER TO PAGE 03

LOT 205

STAGE 3
COMMON PROPERTY

REFER TO PAGE 05



planning | environment | landscape | engineering | survey
T: 3807 3333 | F: 3267 5461 | www.gassman.com.au
Gold Coast & Logan | 78 Business Street, Yatala QLD | PO Box 392, Beerleigh 4207

Client:



FRASERS PROPERTY
(AUSTRALIA) PTY. LTD.

Project:

VANTAGE YATALA
STAGE 2A

Site Address:

60 STAPYLTON JACOBS WELL
ROAD, STAPYLTON QLD 4207

THIS DRAWING IS INTENDED TO
BE PRINTED IN COLOUR

RPD:

Lot: 501
Plan: SP295994
Local Authority: CITY OF GOLD COAST
COUNCIL
Level Datum: AHD

ISSUED FOR APPROVAL

©2012 Gassman Development Perspectives
All rights reserved. No part of this document may be reproduced or transmitted in any form or by any means, electronic, mechanical, photocopying, recording, or otherwise, without the written permission of Gassman Development Perspectives.

ALL DRAWINGS ARE TO BE READ IN CONJUNCTION WITH GENERAL NOTES

LEGEND

T1 - Turf	G1 - Garden Beds	Trees	P1 - Concrete Path / Pad
B1 - Bio Basin	B2 - Bio Basin Floor	F1 - Fencing	SE - Spade Edge
G1 - Double Gate	Stage Boundary	Park Gate with Lock Box	Bollards


Scale 1:200 - Lengths are in Metres.

DRAWING TITLE
SURFACE TREATMENT PLAN

Issue	Date	Description	JLS	MG
3	05.05.23	MINOR CHANGE APPLICATION	JLS	MG
2	01.03.23	FOR CONSTRUCTION	JLS	MG
1.1	28.02.23	FOR INFORMATION	JLS	MG
1	25.01.23	FOR CONSTRUCTION	JLS	MG

Scale at A1:	1:200
Designed:	JLS
Drafted:	JLS
Approved:	MG
RPEQ:	16939
Signed:	
Date:	05.05.23

Drawing No: 5941-L-OW-2-PUB-STP04 Rev. No: 3

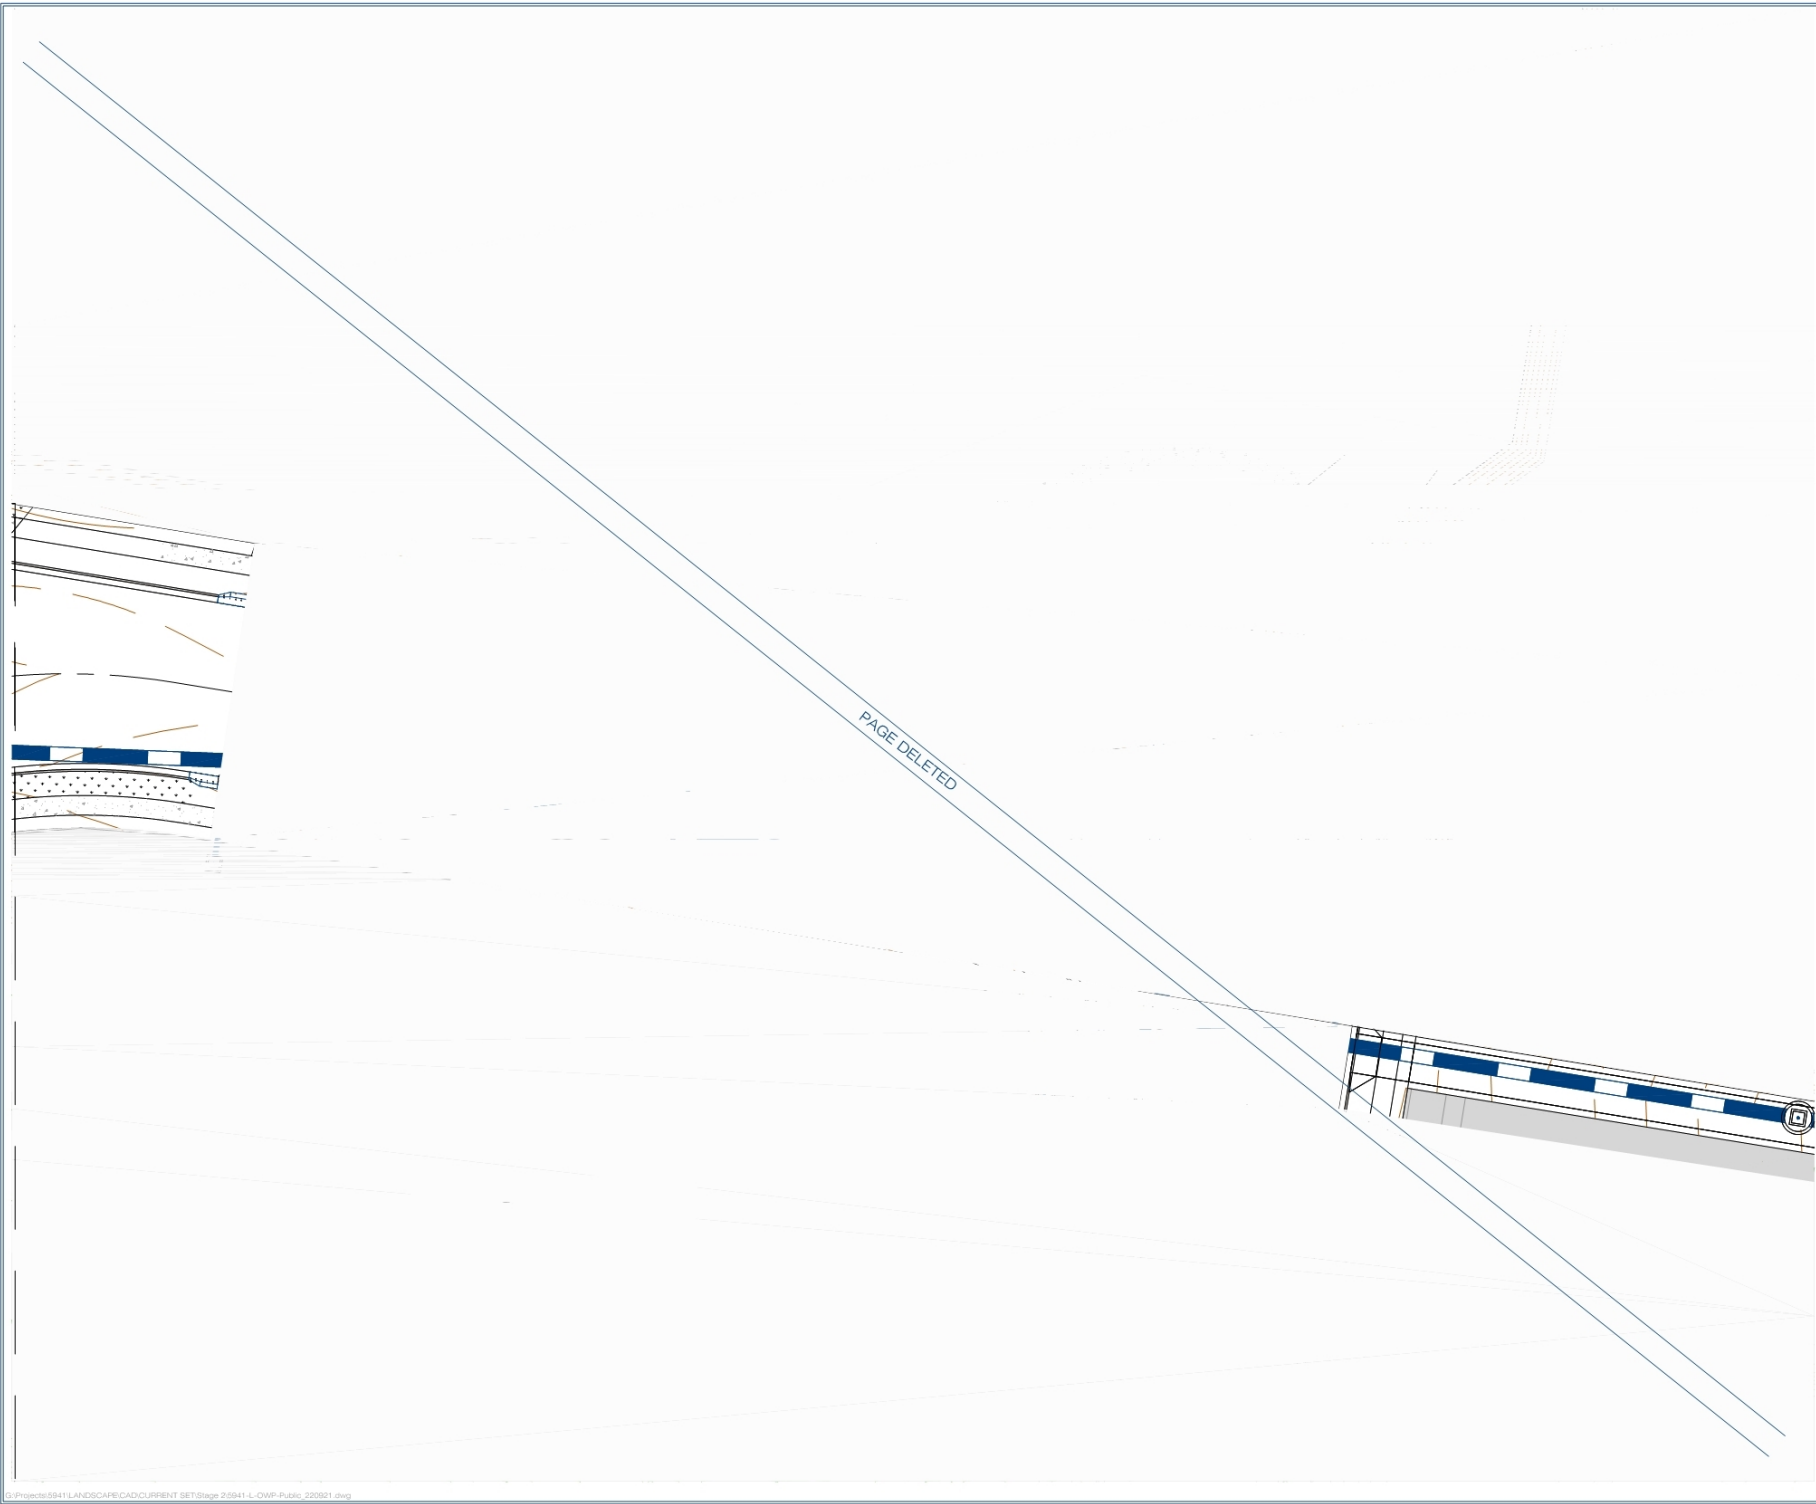



gasman
development
perspectives

planning | environment | landscape | engineering | survey

T: 3807 3333 | F: 3807 5451 | www.gasman.com.au

Gold Coast & Logan | 19 Business Street, Yatala QLD | PO Box 390, Beerwah 4207

Client:



FRASERS
PROPERTY

FRASERS PROPERTY
(AUSTRALIA) PTY. LTD.

Project:

VANTAGE YATALA
STAGE 2A

Site Address:

60 STAPYLTON JACOBS WELL
ROAD, STAPYLTON QLD 4207

*THIS DRAWING IS INTENDED TO
BE PRINTED IN COLOUR*

RPD:

Lot: 501
Plan: SP295994
Local Authority: CITY OF GOLD COAST
COUNCIL
Level Datum: AHD

ISSUED FOR APPROVAL

©2012 Gasman Development Perspectives
All rights reserved. No part of this document may be reproduced or transmitted in any form or by any means, electronic, mechanical, photocopying, recording, or otherwise, without the written permission of Gasman Development Perspectives.

ALL DRAWINGS ARE TO BE READ IN CONJUNCTION WITH GENERAL NOTES

LEGEND

T1 - Turf

B1 - Bio Sand

G1 - Double Gate

G1 - Garden Beds

B2 - Bio Sand Floor

Stage Boundary

Trees

F1 - Fencing

Path Gate with Lock Box

P1 - Concrete Path/Ped

SF - Spade Edge

Boundary

Scale 1:200 - Lengths are in Metres.

0

2

4

6

8

10

12

14

16

N

DRAWING TITLE

SURFACE TREATMENT PLAN

Rev	Date	Description	By	Check
0	05.05.23	MINOR CHANGES APPLICATION	JLS	MG
1	07.05.23	FOR INFORMATION	JLS	MG
1.1	28.05.23	FOR INFORMATION	JLS	MG
1	05.01.24	FOR INFORMATION	JLS	MG
1	05.01.24	FOR INFORMATION	JLS	MG

Scale at A1:

1:200

Designed:

JLS

Drafted:

JLS

Approved:

MG

RPEQ:

16939

Signed:



Date:

05.05.23

Drawing No:


5941-L-OW-2-PUB-STP05

Rev. No:

5

G:\Projects\5941 LANDSCAPE\CAD\CURRENT SET\Stage 2\5941-L-OWP-Pub\5941-L-OWP-Pub.dwg

REFER TO PAGE 07

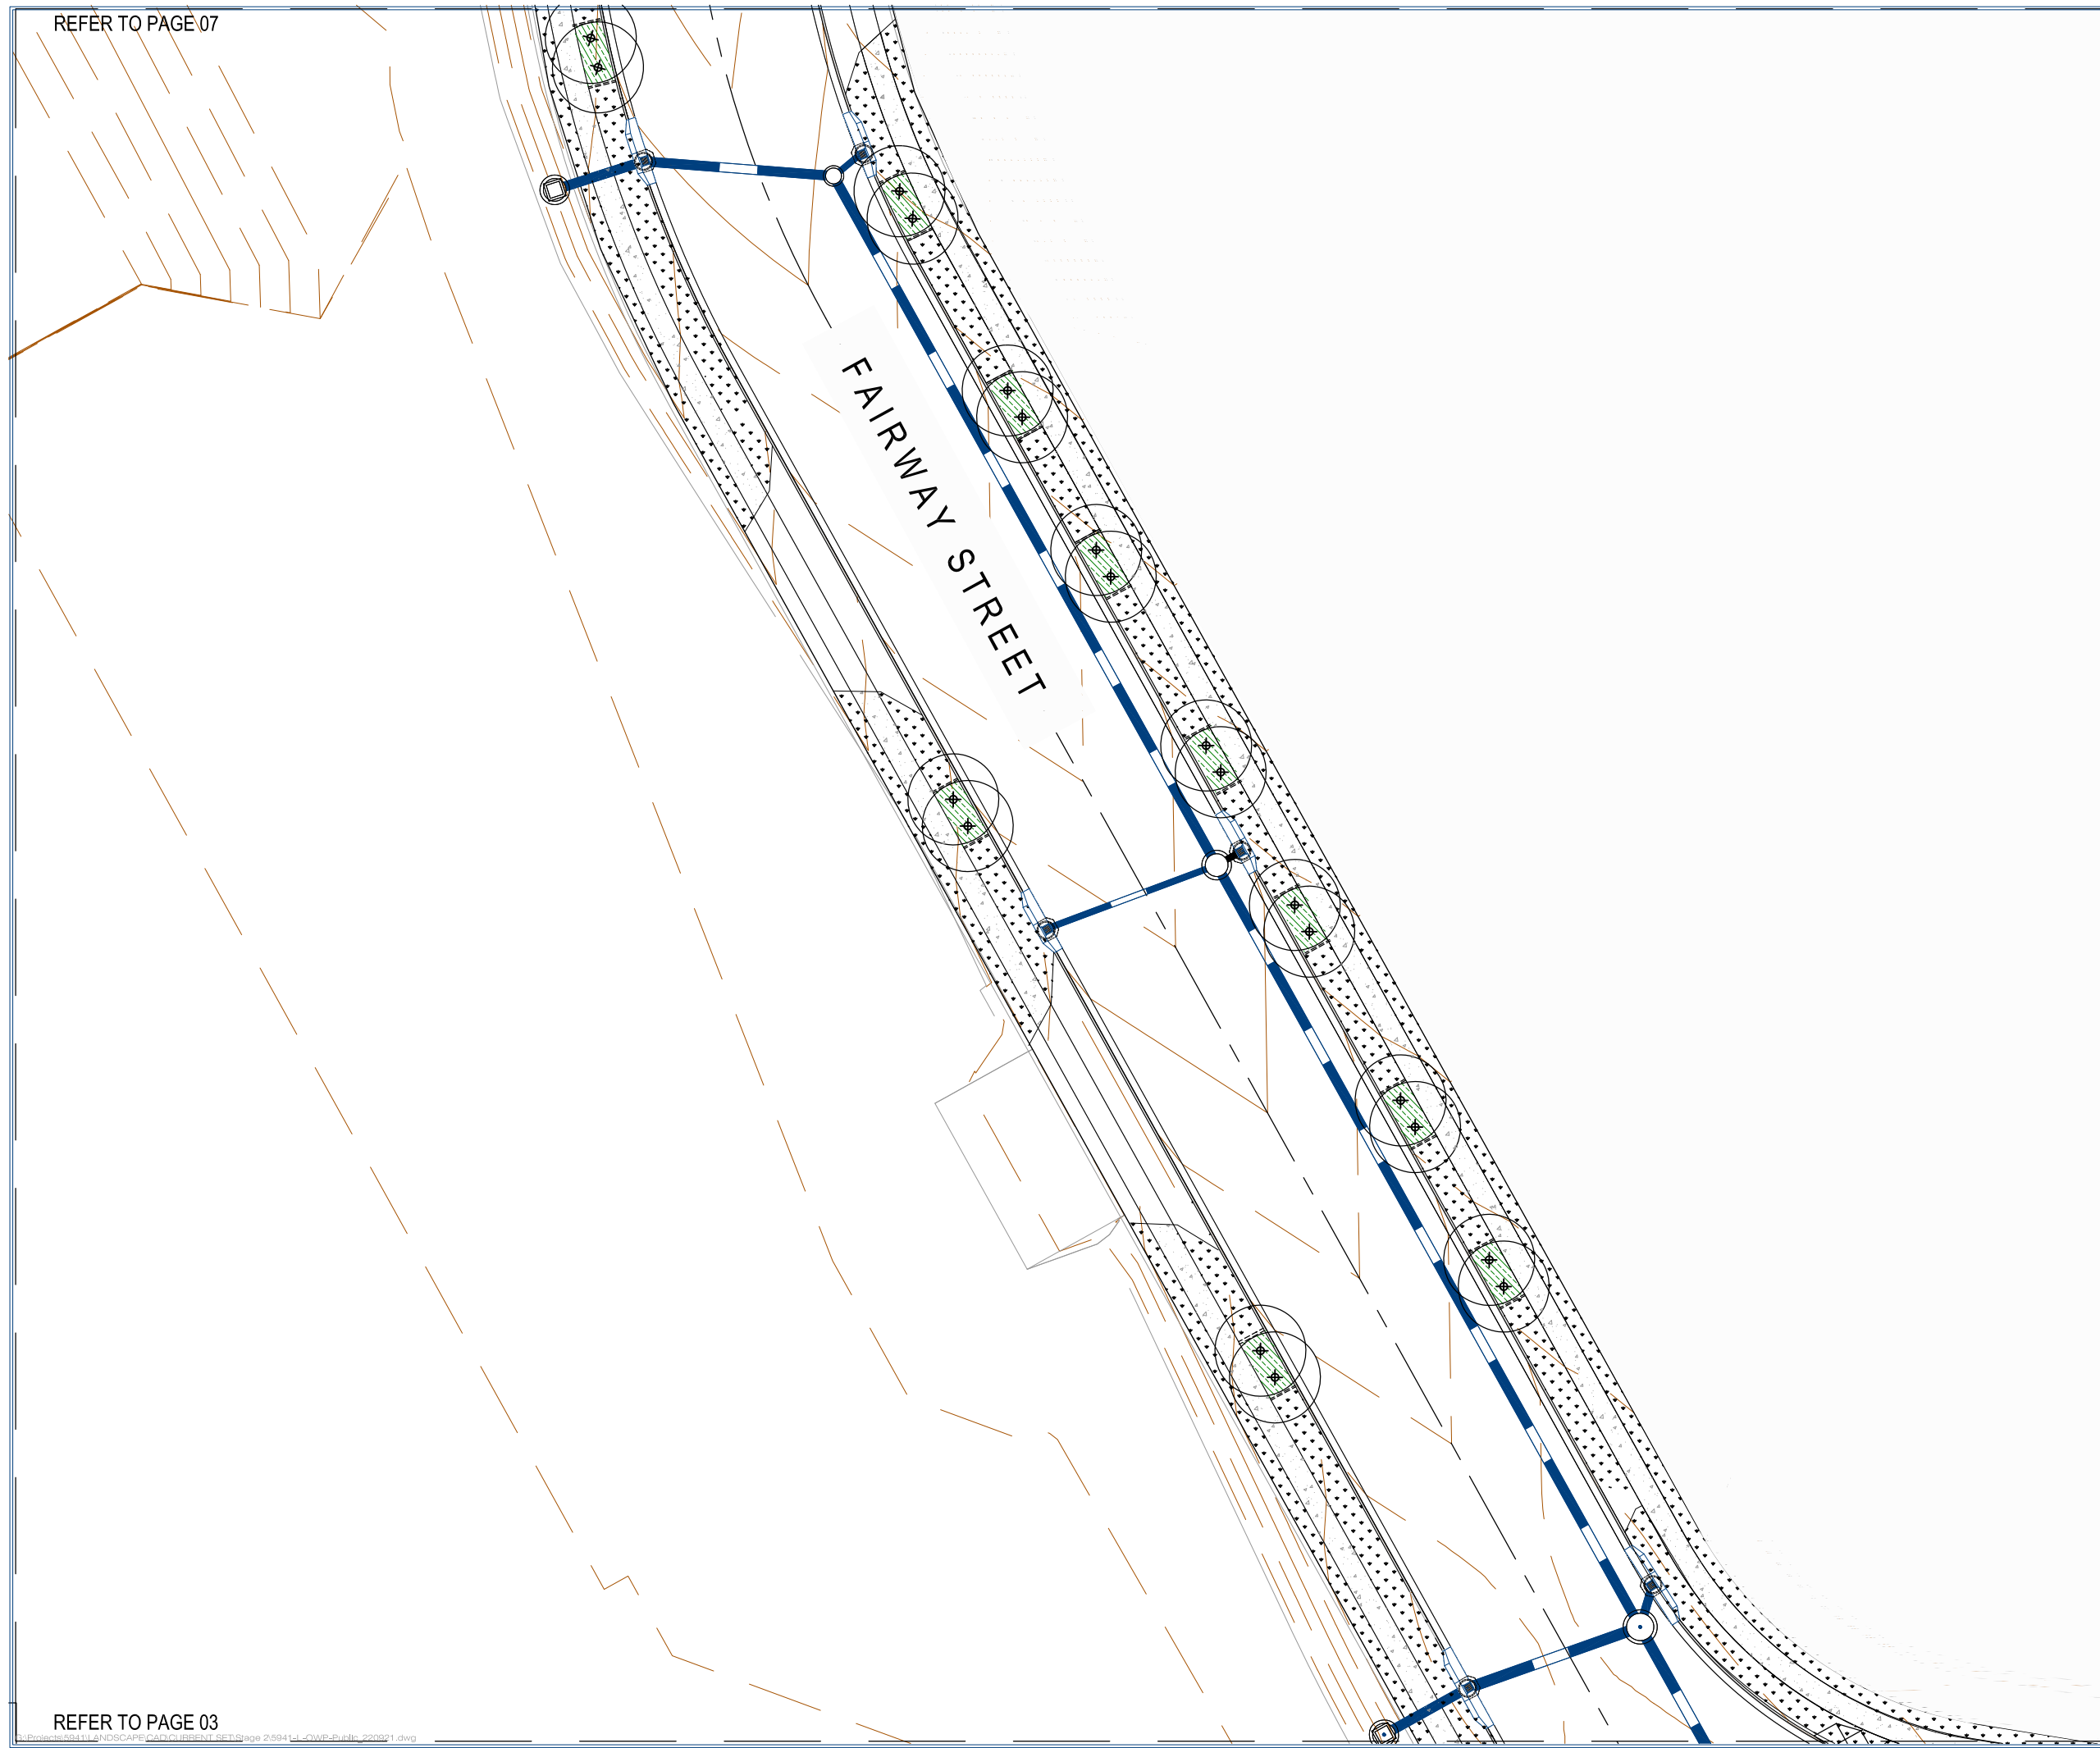

REFER TO PAGE 03

R:\Projects\5941-L-OW-2-PUB-STP\Stage 2\5941-L-OW-Public-220921.dwg

Client:



Project:

VANTAGE YATALA
STAGE 2A

Site Address:

60 STAPYLTON JACOBS WELL
ROAD, STAPYLTON QLD 4207

*THIS DRAWING IS INTENDED TO
BE PRINTED IN COLOUR*

RPD:

Lot: 501
Plan: SP295994
Local Authority: CITY OF GOLD COAST
COUNCIL
Level Datum: AHD

ISSUED FOR APPROVAL

©2012 Gassman Development Perspectives
All rights reserved. No part of this document may be reproduced or transmitted in any form or by any means, electronic, mechanical, photocopying, recording, or otherwise, without the written permission of Gassman Development Perspectives.

ALL DRAWINGS ARE TO BE READ IN CONJUNCTION WITH GENERAL NOTES

LEGEND

T1 - Turf	G1 - Garden Beds	Trees	P1 - Concrete Path / Pad
B1 - Bio Basin	B2 - Bio Basin Floor	F1 - Fencing	SE - Spade Edge
G1 - Double Gate	Stage Boundary	Park Gate with Lock Box	Bollards

Scale 1:200 - Lengths are in Metres.



DRAWING TITLE
SURFACE TREATMENT PLAN

Issue	Date	Description	DRN	CHK
3	05.05.23	MINOR CHANGE APPLICATION	JLS	MG
2	01.03.23	FOR CONSTRUCTION	JLS	MG
1.1	28.02.23	FOR INFORMATION	JLS	MG
1	25.01.23	FOR CONSTRUCTION	JLS	MG

Scale at A1: 1:200

Designed: JLS

Drafted: JLS


Approved: MG

RPEQ: 16939

Signed:

Date: 05.05.23

Drawing No: 5941-L-OW-2-PUB-STP06 Rev. No: 3

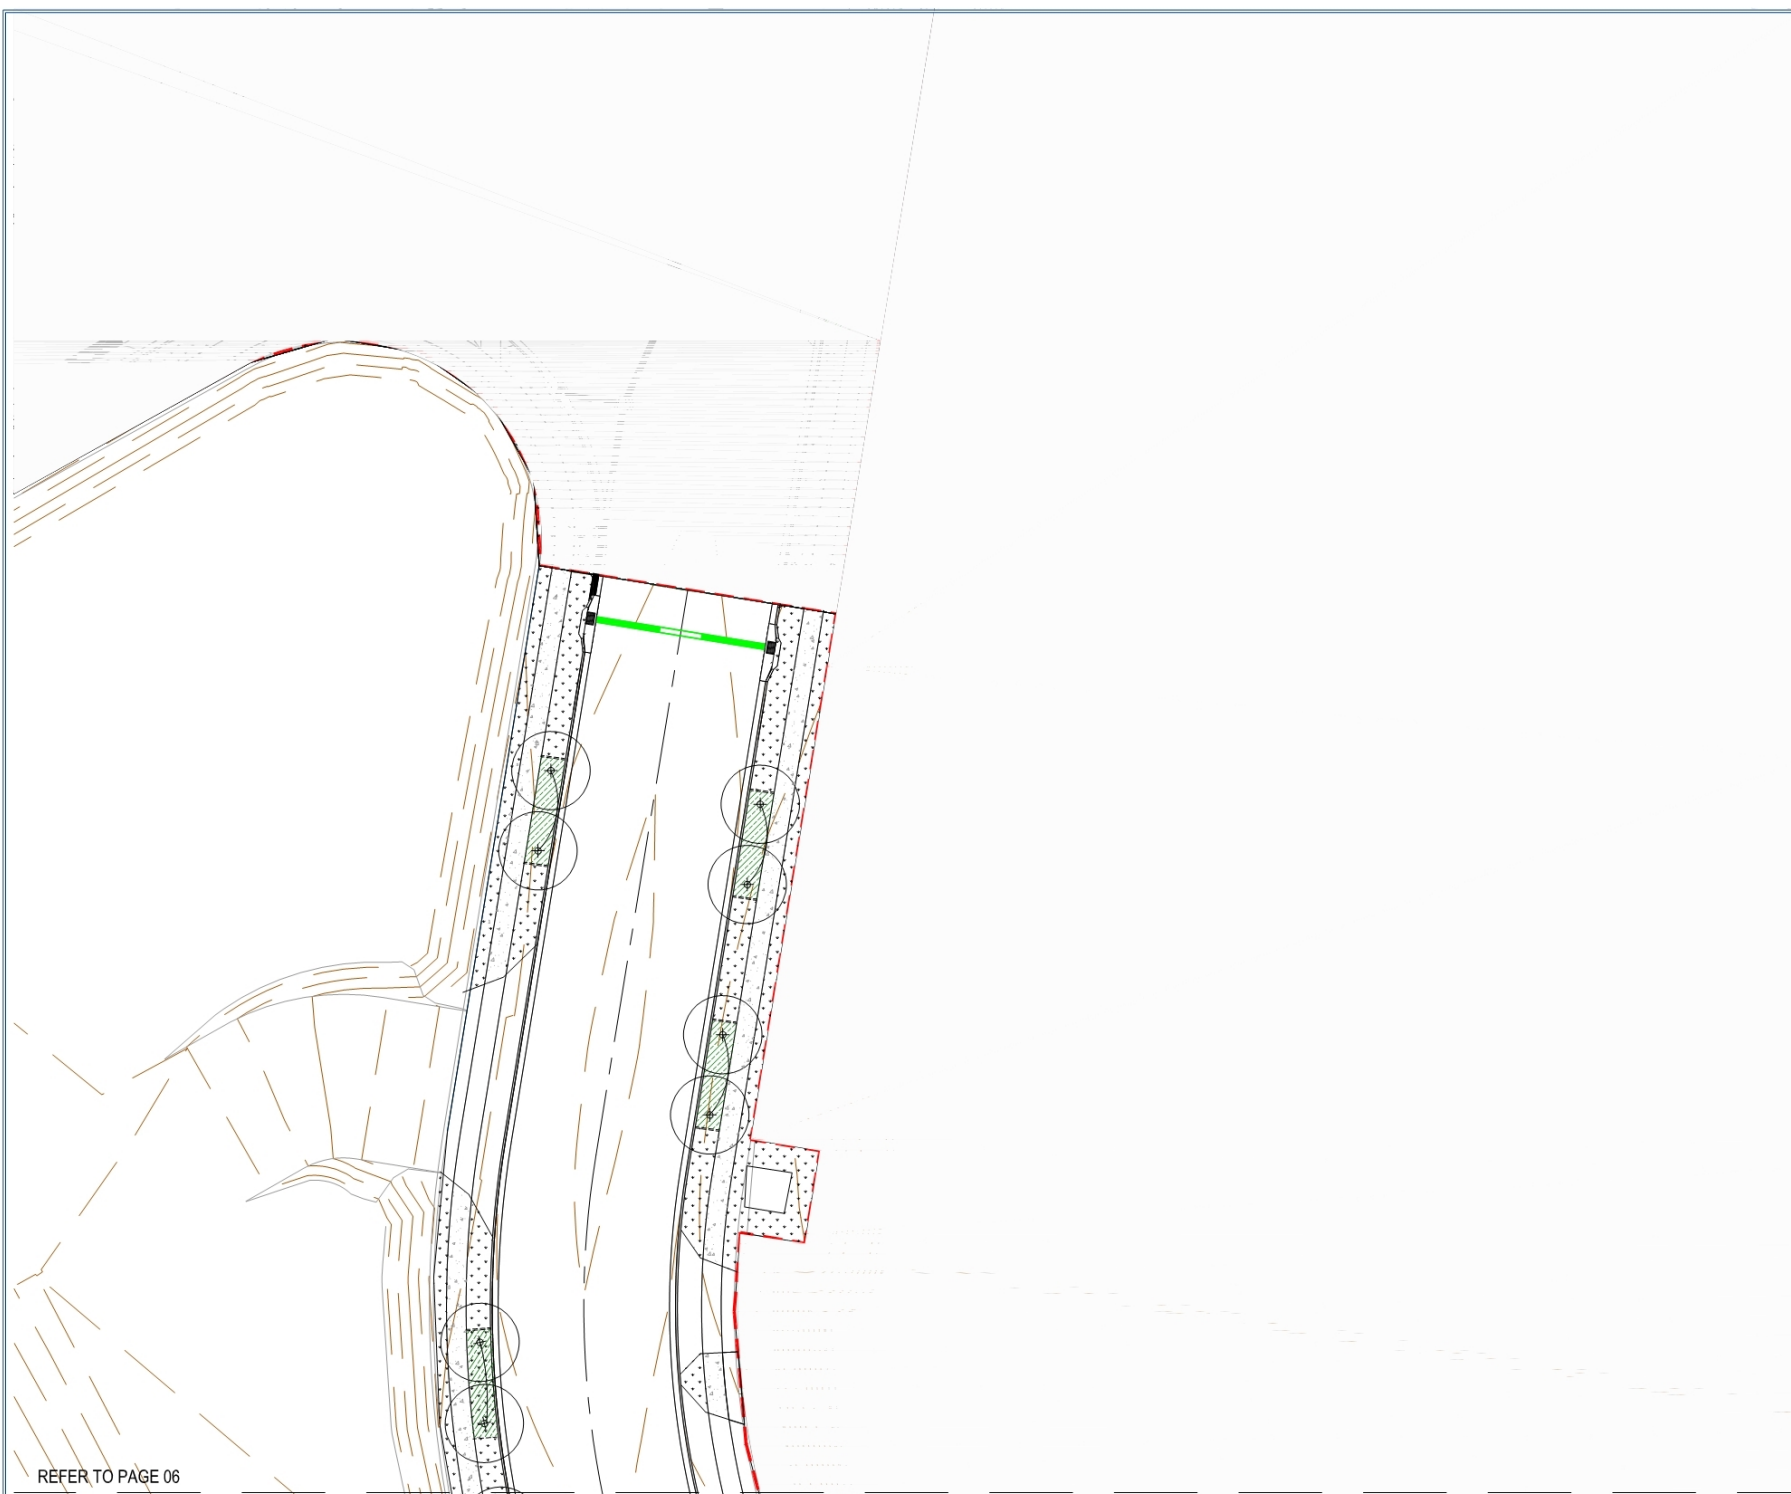

Client:

 **FRASERS
PROPERTY**

FRASERS PROPERTY
(AUSTRALIA) PTY. LTD.

Project: VANTAGE YATALA
STAGE 2A

Site Address:
60 STAPYLTON JACOBS WELL
ROAD, STAPYLTON QLD 4207

THIS DRAWING IS INTENDED TO
BE PRINTED IN COLOUR


RPD:
Lot: 501
Plan: SP295994
Local Authority: CITY OF GOLD COAST
COUNCIL
Level Datum: AHD

ISSUED FOR APPROVAL

© 2012 Gassman Development Perspectives
All rights reserved. No part of this document may be reproduced or transmitted in any form or by any means, electronic, mechanical, photocopying, recording, or otherwise, without the written permission of Gassman Development Perspectives.

ALL DRAWINGS ARE TO BE READ IN CONJUNCTION WITH GENERAL NOTES

LEGEND

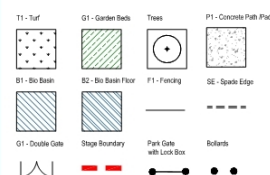

Scale 1:200 - Lengths are in Metres.

DRAWING TITLE
SURFACE TREATMENT PLAN

3	05.05.23	MINOR CHANGE APPLICATION	JLS	MO	
2	01.03.23	FOR CONSTRUCTION	JLS	MO	
1.1	28.02.23	FOR INFORMATION	JLS	MO	
1	25.01.23	FOR CONSTRUCTION	JLS	MO	

Scale at A1: 1:200

Designed:	J. S.
-----------	-------

Drafted:	JLS
----------	-----

Approved:	MG
-----------	----

RPEQ:	16939
-------	-------

Signed:	
---------	---

Date:	05.05.23
-------	----------

Drawing No:	Rev. No:
5941-L-OW-2-PUB-STP07	3

REFER TO PAGE 01



gassman

development

perspectives

est 1985

planning | environment | landscape | engineering | survey

T: 3807 3333 | F: 3287 5461 | www.gassman.com.au

Gold Coast & Logan | 78 Business Street, Yatala QLD | PO Box 392, Beenleigh 4207

Client:



FRASERS

PROPERTY

FRASERS PROPERTY
(AUSTRALIA) PTY. LTD.

Project:

VANTAGE YATALA
STAGE 2A

Site Address:

60 STAPYLTON JACOBS WELL
ROAD, STAPYLTON QLD 4207

THIS DRAWING IS INTENDED TO
BE PRINTED IN COLOUR

RPD:

Lot: 501
Plan: SP295994
Local Authority: CITY OF GOLD COAST
COUNCIL
Level Datum: AHD

ISSUED FOR APPROVAL

©2012 Gassman Development Perspectives
All rights reserved. No part of this document may be reproduced or transmitted in any form or by any means, electronic, mechanical, photocopying, recording, or otherwise, without the written permission of Gassman Development Perspectives.

ALL DRAWINGS ARE TO BE READ IN CONJUNCTION WITH GENERAL NOTES

LEGEND

T1 - Turf

G1 - Garden Beds

Trees

P1 - Concrete Path / Pad

B1 - Bio Basin

B2 - Bio Basin Floor

F1 - Fencing

SE - Spade Edge

G1 - Double Gate

Stage Boundary

Park Gate with Lock Box

Bollards

Scale 1:200 - Lengths are in Metres.

0 2 4 6 8 10 12 14 16



DRAWING TITLE
SURFACE TREATMENT PLAN

Issue	Date	Description	DRN	CHK
3	05.05.23	MINOR CHANGE APPLICATION	JLS	MG
2	01.03.23	FOR CONSTRUCTION	JLS	MG
1.1	28.02.23	FOR INFORMATION	JLS	MG
1	25.01.23	FOR CONSTRUCTION	JLS	MG

Scale at A1: 1:200

Designed: JLS

Drafted: JLS

Approved: MG


RPEQ: 16939

Signed: 

Date: 05.05.23

Drawing No: 5941-L-OW-2-PUB-STP08 Rev. No: 3

REFER TO PAGE 09

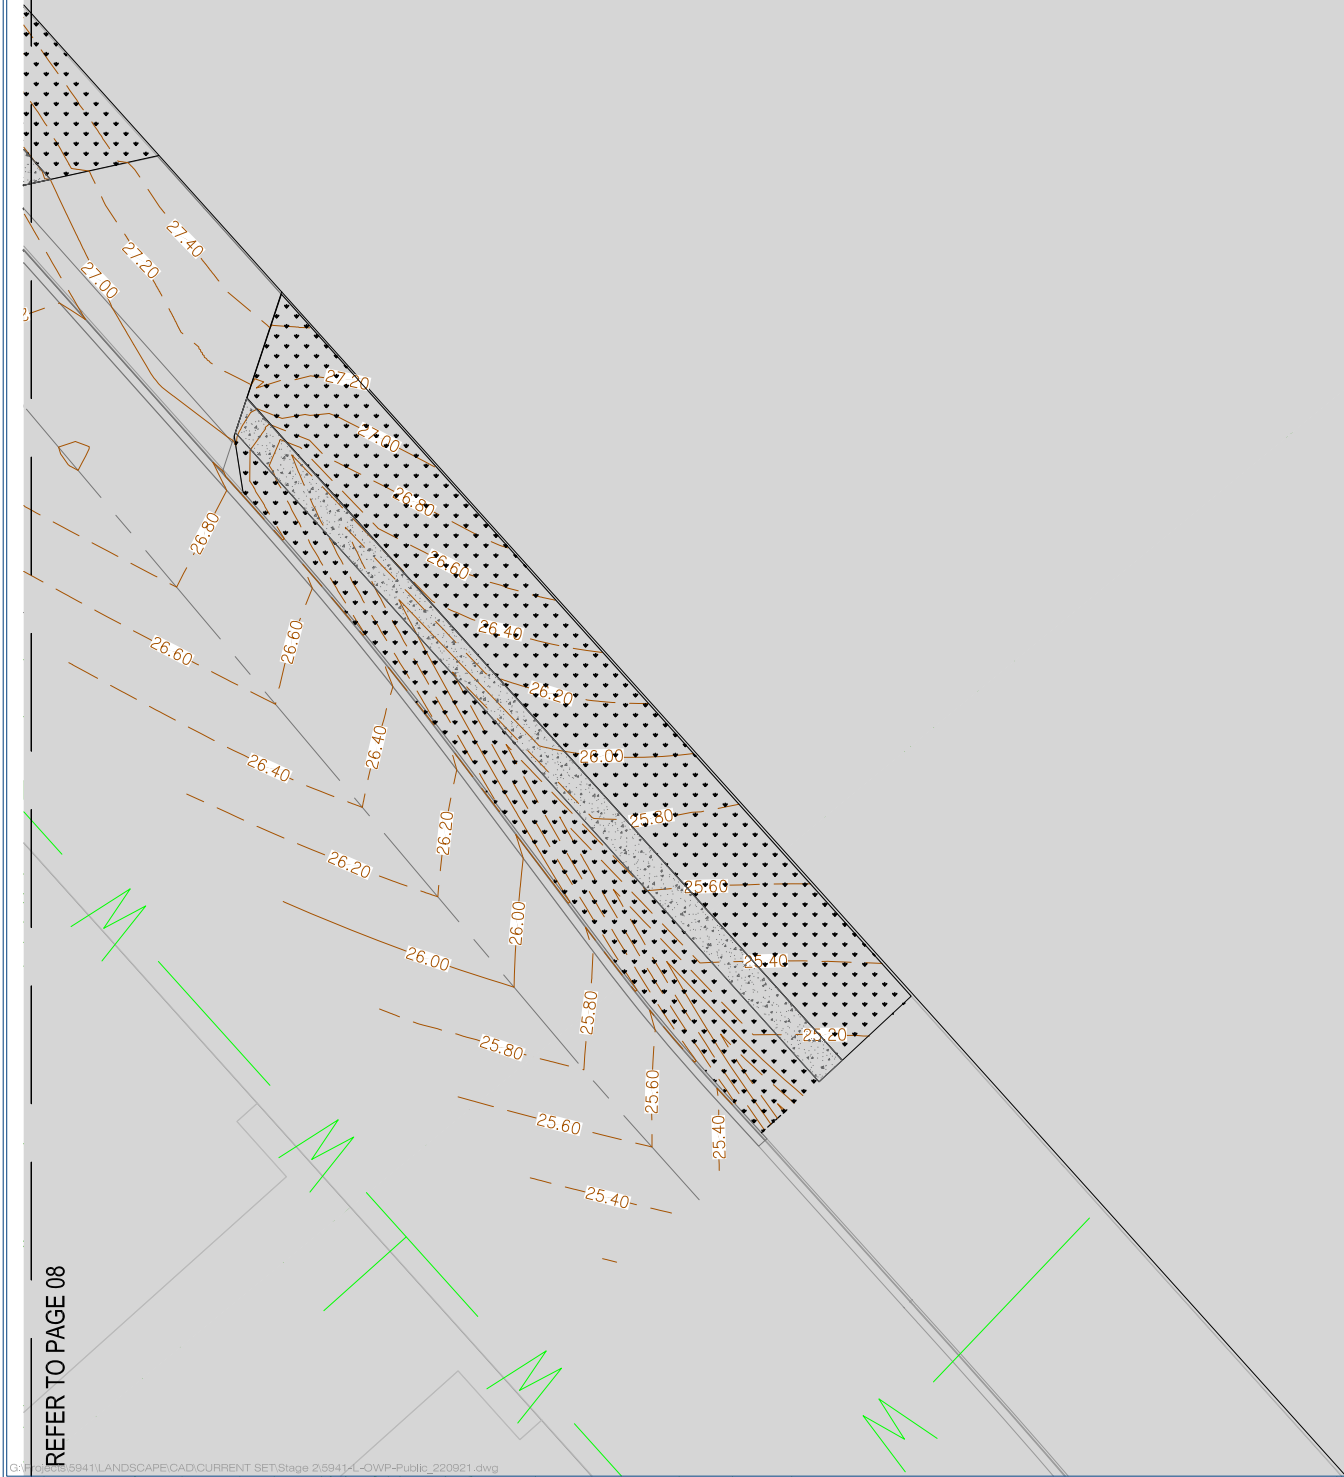

REFER TO PAGE 08



planning | environment | landscape | engineering | survey
T: 3807 3333 | F: 3287 5461 | www.gassman.com.au
Gold Coast & Logan | 76 Business Street, Yatala QLD | PO Box 352, Beerdegah 4207

Client:



FRASERS PROPERTY
(AUSTRALIA) PTY. LTD.

Project:

VANTAGE YATALA
STAGE 2A

Site Address:

60 STAPYLTON JACOBS WELL
ROAD, STAPYLTON QLD 4207

*THIS DRAWING IS INTENDED TO
BE PRINTED IN COLOUR*

RPD:

Lot: 501
Plan: SP295994
Local Authority: CITY OF GOLD COAST
COUNCIL
Level Datum: AHD

ISSUED FOR APPROVAL

©2012 Gassman Development Perspectives
All rights reserved. No part of this document may be reproduced or transmitted in any form or by any means, electronic, mechanical, photocopying, recording, or otherwise, without the written permission of Gassman Development Perspectives.

ALL DRAWINGS ARE TO BE READ IN CONJUNCTION WITH GENERAL NOTES

LEGEND

T1 - Turf	G1 - Garden Beds	Trees	P1 - Concrete Path /Pad
B1 - Bio Basin	B2 - Bio Basin Floor	F1 - Fencing	SE - Spade Edge
G1 - Double Gate	Stage Boundary	Park Gate with Lock Box	Bollards

Scale 1:200 - Lengths are in Metres.



DRAWING TITLE
SURFACE TREATMENT PLAN

3	05.05.23	MINOR CHANGE APPLICATION	JLS MG
2	01.03.23	FOR CONSTRUCTION	JLS MG
1.1	28.02.23	FOR INFORMATION	JLS MG
1	25.01.23	FOR CONSTRUCTION	JLS MG
Issue	Date	Description	DRN CHK

Scale at A1: 1:200

Designed: JLS

Drafted: JLS


Approved: MG

RPEQ: 16939

Signed:

Date: 05.05.23

Drawing No: 5941-L-OW-2-PUB-STP09 Rev. No: 3

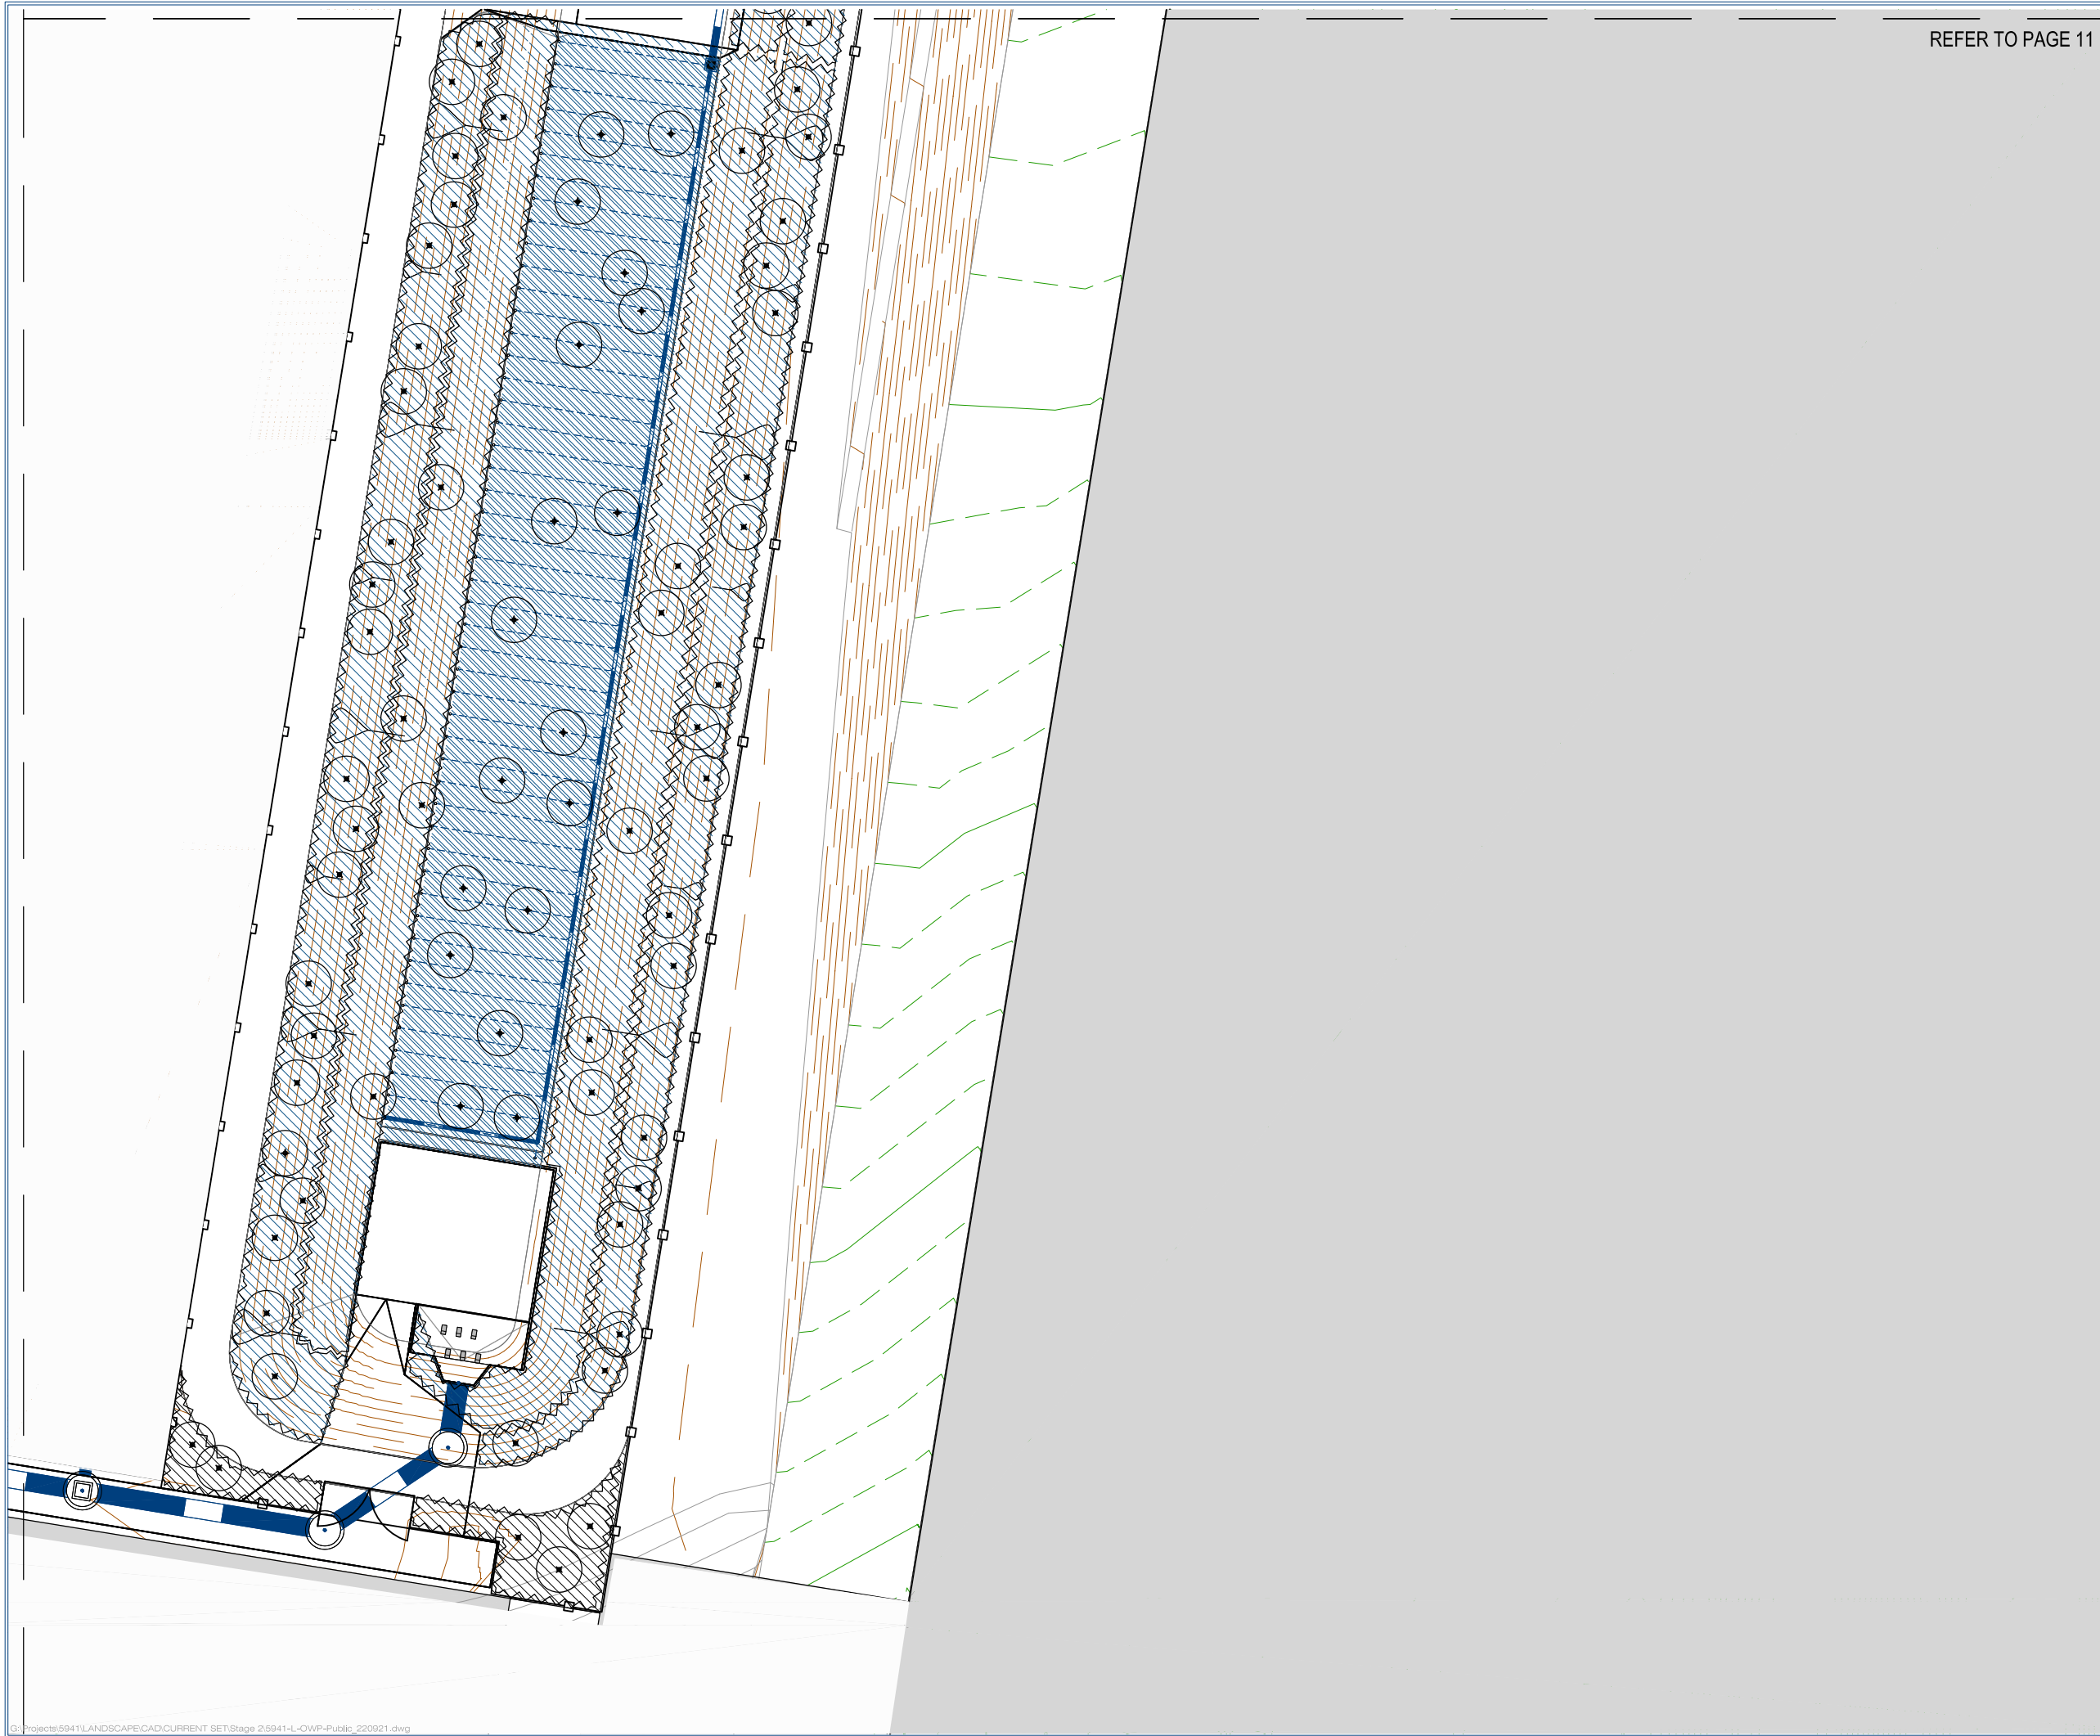

REFER TO PAGE 11

Client:



Project:

VANTAGE YATALA
STAGE 2A

Site Address:

60 STAPYLTON JACOBS WELL
ROAD, STAPYLTON QLD 4207

THIS DRAWING IS INTENDED TO
BE PRINTED IN COLOUR

RPD:


Lot: 501
Plan: SP295994
Local Authority: CITY OF GOLD COAST
COUNCIL
Level Datum: AHD

ISSUED FOR APPROVAL

©2012 Gassman Development Perspectives
All rights reserved. No part of this document may be reproduced or transmitted in any form or by any means, electronic, mechanical, photocopying, recording, or otherwise, without the written permission of Gassman Development Perspectives.

ALL DRAWINGS ARE TO BE READ IN CONJUNCTION WITH GENERAL NOTES

LEGEND

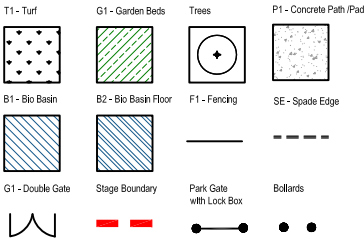

Scale 1:200 - Lengths are in Metres.



DRAWING TITLE
SURFACE TREATMENT PLAN

Issue	Date	Description	DRN	CHK
3	05.05.23	MINOR CHANGE APPLICATION	JLS	MG
2	01.03.23	FOR CONSTRUCTION	JLS	MG
1.1	28.02.23	FOR INFORMATION	JLS	MG
1	25.01.23	FOR CONSTRUCTION	JLS	MG

Scale at A1: 1:200

Designed: JLS

Drafted: JLS


Approved: MG

RPEQ: 16939

Signed:

Date: 05.05.23

Drawing No: 5941-L-OW-2-PUB-STP10 Rev. No: 3

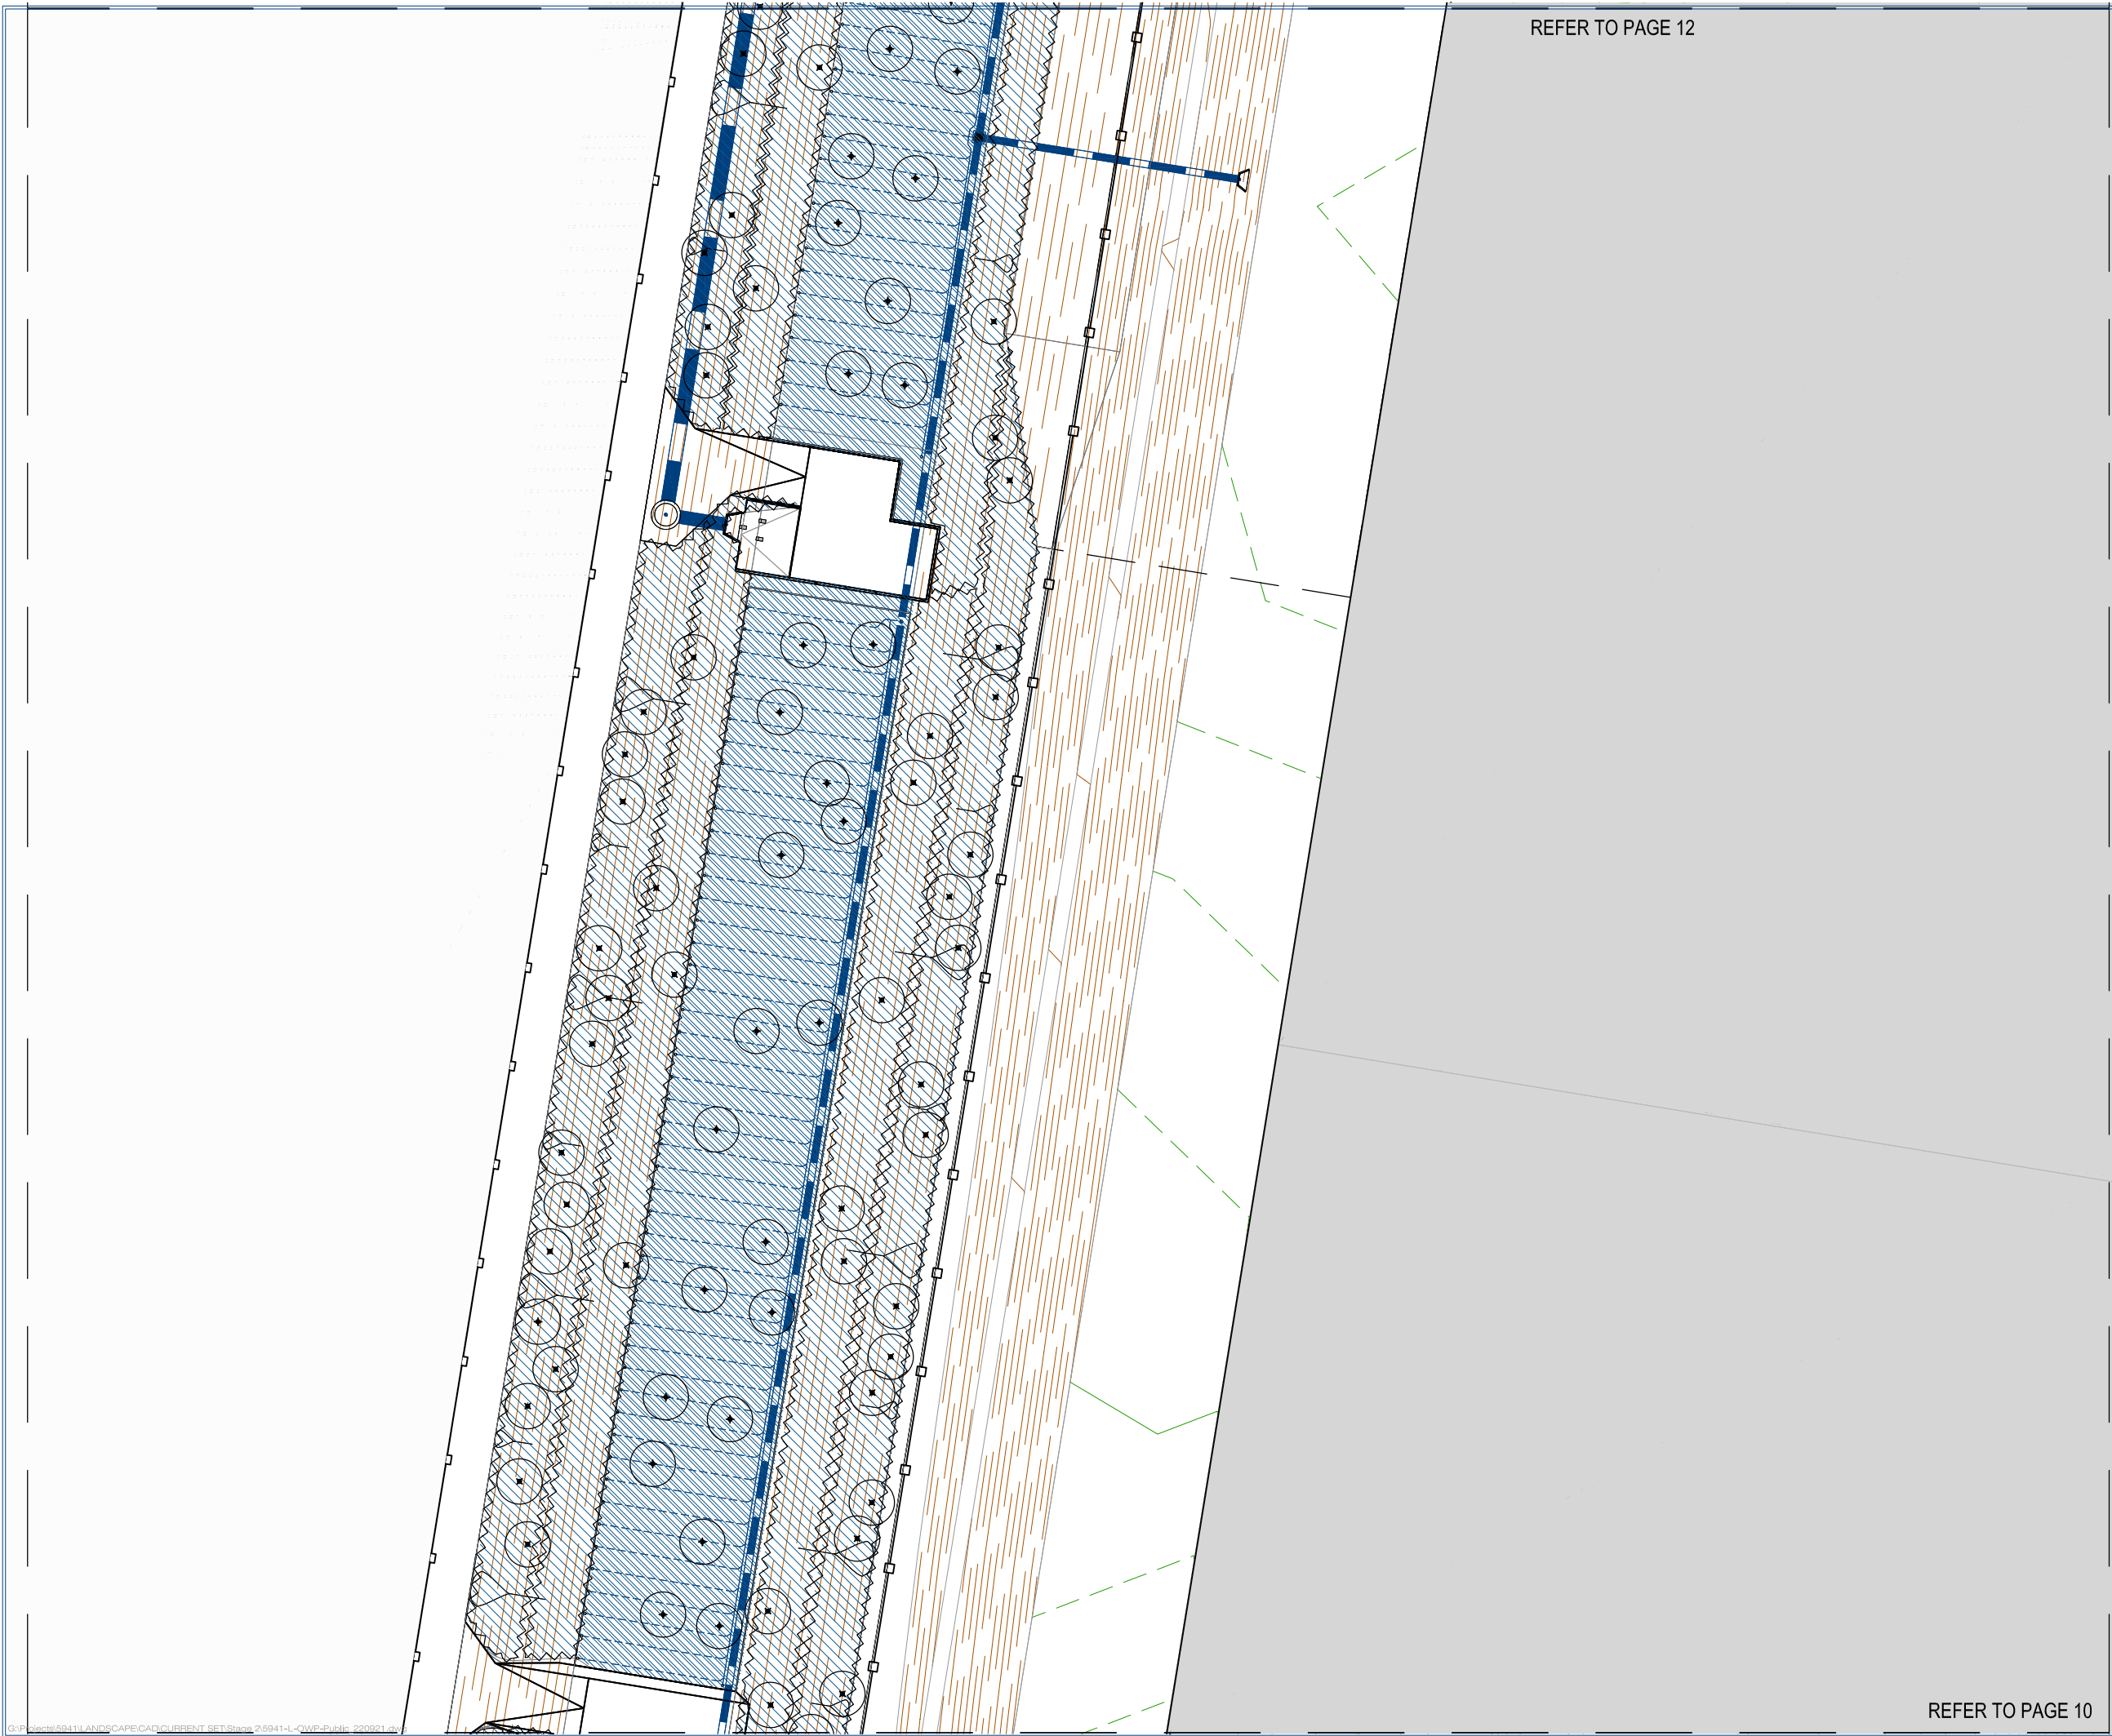

REFER TO PAGE 12

REFER TO PAGE 10



planning | environment | landscape | engineering | survey
T: 3807 3333 | F: 3287 5461 | www.gassman.com.au
Gold Coast & Logan | 78 Business Street, Yatala QLD | PO Box 352, Beerleigh 4207

Client:



FRASERS PROPERTY
(AUSTRALIA) PTY. LTD.

Project:

VANTAGE YATALA
STAGE 2A

Site Address:

60 STAPYLTON JACOBS WELL
ROAD, STAPYLTON QLD 4207

THIS DRAWING IS INTENDED TO
BE PRINTED IN COLOUR

RPD:

Lot: 501
Plan: SP295994
Local Authority: CITY OF GOLD COAST
COUNCIL
Level Datum: AHD

ISSUED FOR APPROVAL

©2012 Gassman Development Perspectives
All rights reserved. No part of this document may be reproduced or transmitted in any form or by any means, electronic, mechanical, photocopying, recording, or otherwise, without the written permission of Gassman Development Perspectives.

ALL DRAWINGS ARE TO BE READ IN CONJUNCTION WITH GENERAL NOTES

LEGEND

T1 - Turf	G1 - Garden Beds	Trees	P1 - Concrete Path / Pad
B1 - Bio Basin	B2 - Bio Basin Floor	F1 - Fencing	SE - Spade Edge
G1 - Double Gate	Stage Boundary	Park Gate with Lock Box	Bollards

Scale 1:200 - Lengths are in Metres.

DRAWING TITLE SURFACE TREATMENT PLAN

Issue	Date	Description	JLS	MG	CHK
3	05.05.23	MINOR CHANGE APPLICATION	JLS	MG	
2	01.03.23	FOR CONSTRUCTION	JLS	MG	
1.1	28.02.23	FOR INFORMATION	JLS	MG	
1	25.01.23	FOR CONSTRUCTION	JLS	MG	

Scale at A1: 1:200

Designed: JLS

Drafted: JLS


Approved: MG

RPEQ: 16939

Signed:

Date: 05.05.23

Drawing No: 5941-L-OW-2-PUB-STP11 Rev. No: 3

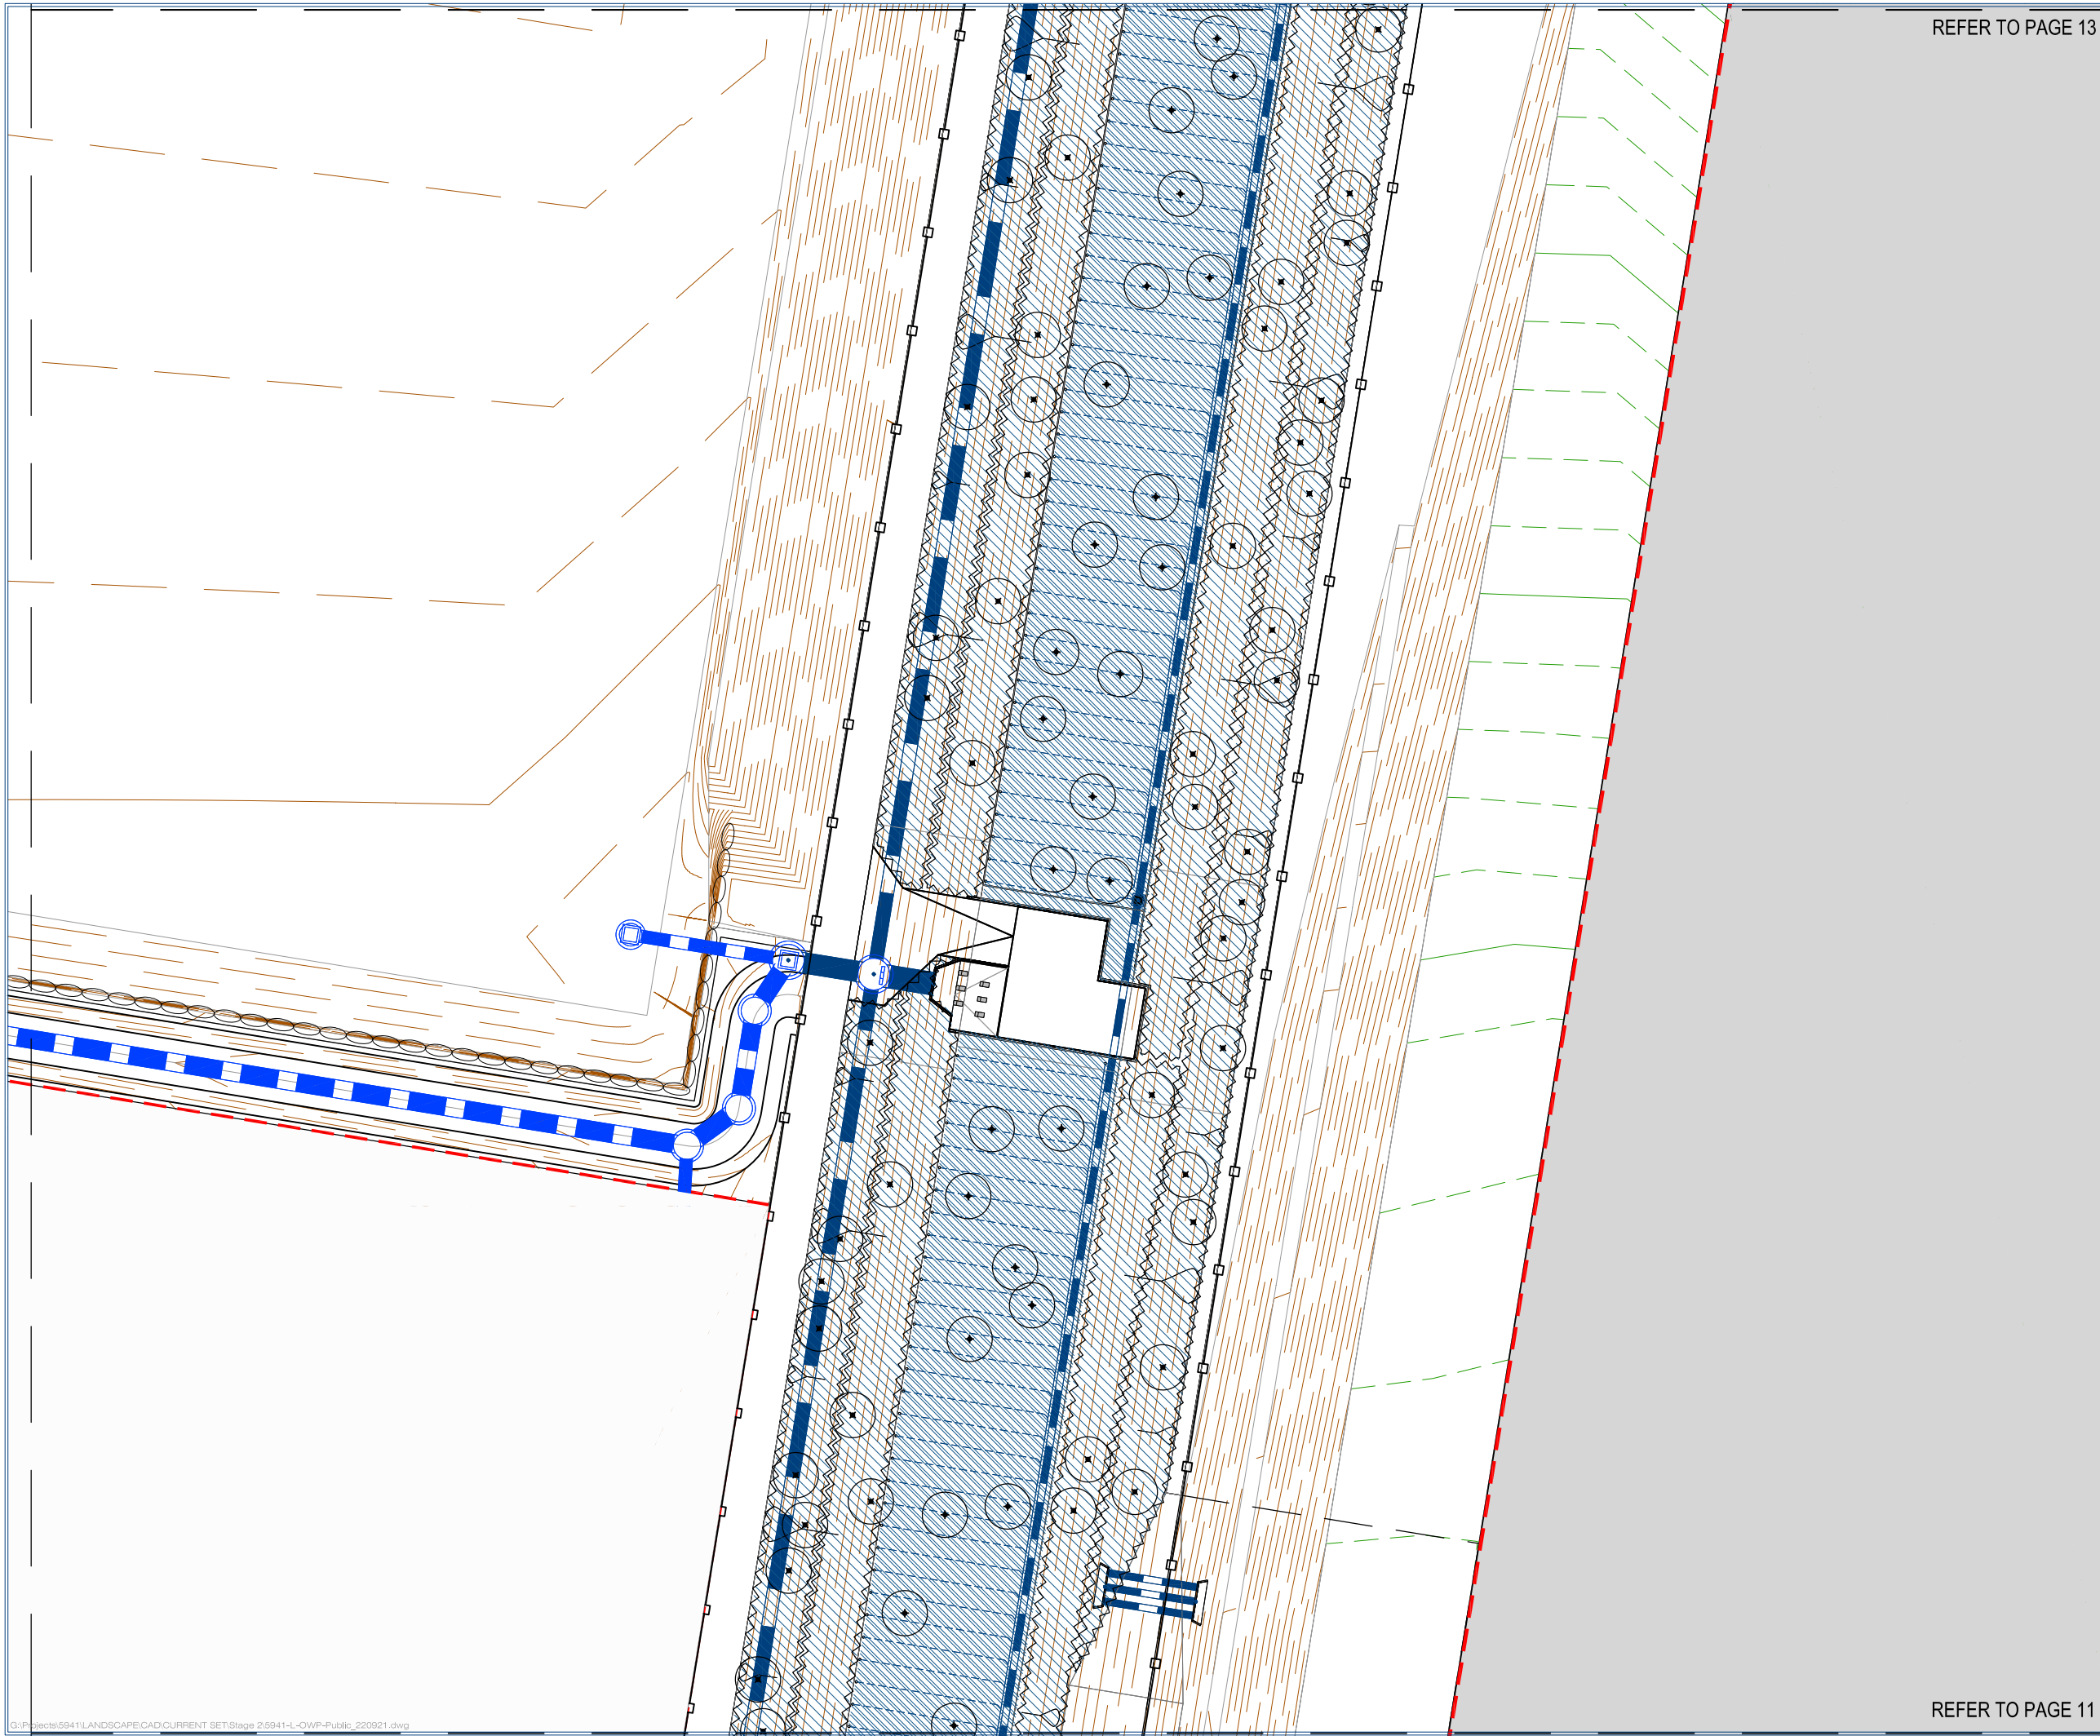

REFER TO PAGE 13

REFER TO PAGE 11



planning | environment | landscape | engineering | survey
T: 3807 3333 | F: 3287 5461 | www.gassman.com.au
Gold Coast & Logan | 76 Business Street, Yatala QLD | PO Box 352, Beenleigh 4207

Client:



FRASERS PROPERTY
(AUSTRALIA) PTY. LTD.

Project:

VANTAGE YATALA
STAGE 2A

Site Address:

60 STAPYLTON JACOBS WELL
ROAD, STAPYLTON QLD 4207

THIS DRAWING IS INTENDED TO
BE PRINTED IN COLOUR

RPD:

Lot: 501
Plan: SP295994
Local Authority: CITY OF GOLD COAST
COUNCIL
Level Datum: AHD

ISSUED FOR APPROVAL

©2012 Gassman Development Perspectives
All rights reserved. No part of this document may be reproduced or transmitted in any form or by any means, electronic, mechanical, photocopying, recording, or otherwise, without the written permission of Gassman Development Perspectives.

ALL DRAWINGS ARE TO BE READ IN CONJUNCTION WITH GENERAL NOTES

LEGEND

T1 - Turf	G1 - Garden Beds	Trees	P1 - Concrete Path / Pad
B1 - Bio Basin	B2 - Bio Basin Floor	F1 - Fencing	SE - Spade Edge
G1 - Double Gate	Stage Boundary	Park Gate with Lock Box	Bollards

Scale 1:200 - Lengths are in Metres.



DRAWING TITLE SURFACE TREATMENT PLAN

Issue	Date	Description	DRN	CHK
3	05.05.23	MINOR CHANGE APPLICATION	JLS	MG
2	01.03.23	FOR CONSTRUCTION	JLS	MG
1.1	28.02.23	FOR INFORMATION	JLS	MG
1	25.01.23	FOR CONSTRUCTION	JLS	MG

Scale at A1: 1:200

Designed: JLS

Drafted: JLS

Approved: MG

RPEQ: 16939

Signed:

Date: 05.05.23

Drawing No: 5941-L-OW-2-PUB-STP12 Rev. No: 3

LOT 202

Client:



FRASERS

PROPERTY

FRASERS PROPERTY
(AUSTRALIA) PTY. LTD.

Project:

VANTAGE YATALA
STAGE 2A

Site Address:

60 STAPYLTON JACOBS WELL
ROAD, STAPYLTON QLD 4207

THIS DRAWING IS INTENDED TO
BE PRINTED IN COLOUR

RPD:

Lot: 501

Plan: SP295994

Local Authority: CITY OF GOLD COAST
COUNCIL

Level Datum: AHD

ISSUED FOR APPROVAL

©2012 Gassman Development Perspectives
All rights reserved. No part of this document may be reproduced or transmitted in any form or by any means, electronic, mechanical, photocopying, recording, or otherwise, without the written permission of Gassman Development Perspectives.

ALL DRAWINGS ARE TO BE READ IN CONJUNCTION WITH GENERAL NOTES

LEGEND

T1 - Turf

G1 - Garden Beds

Trees

P1 - Concrete Path / Pad

B1 - Bio Basin

B2 - Bio Basin Floor

F1 - Fencing

SE - Spade Edge

G1 - Double Gate

Stage Boundary

Park Gate with Lock Box

Bollards




DRAWING TITLE
SURFACE TREATMENT PLAN

Issue	Date	Description	JLS	MG	CHK
3	05.05.23	MINOR CHANGE APPLICATION	JLS	MG	
2	01.03.23	FOR CONSTRUCTION	JLS	MG	
1.1	28.02.23	FOR INFORMATION	JLS	MG	
1	25.01.23	FOR CONSTRUCTION	JLS	MG	

Scale at A1:	1:200
Designed:	JLS
Drafted:	JLS
Approved:	MG
RPEQ:	16939
Signed:	
Date:	05.05.23

Drawing No: 5941-L-OW-2-PUB-STP13

Rev. No: 3

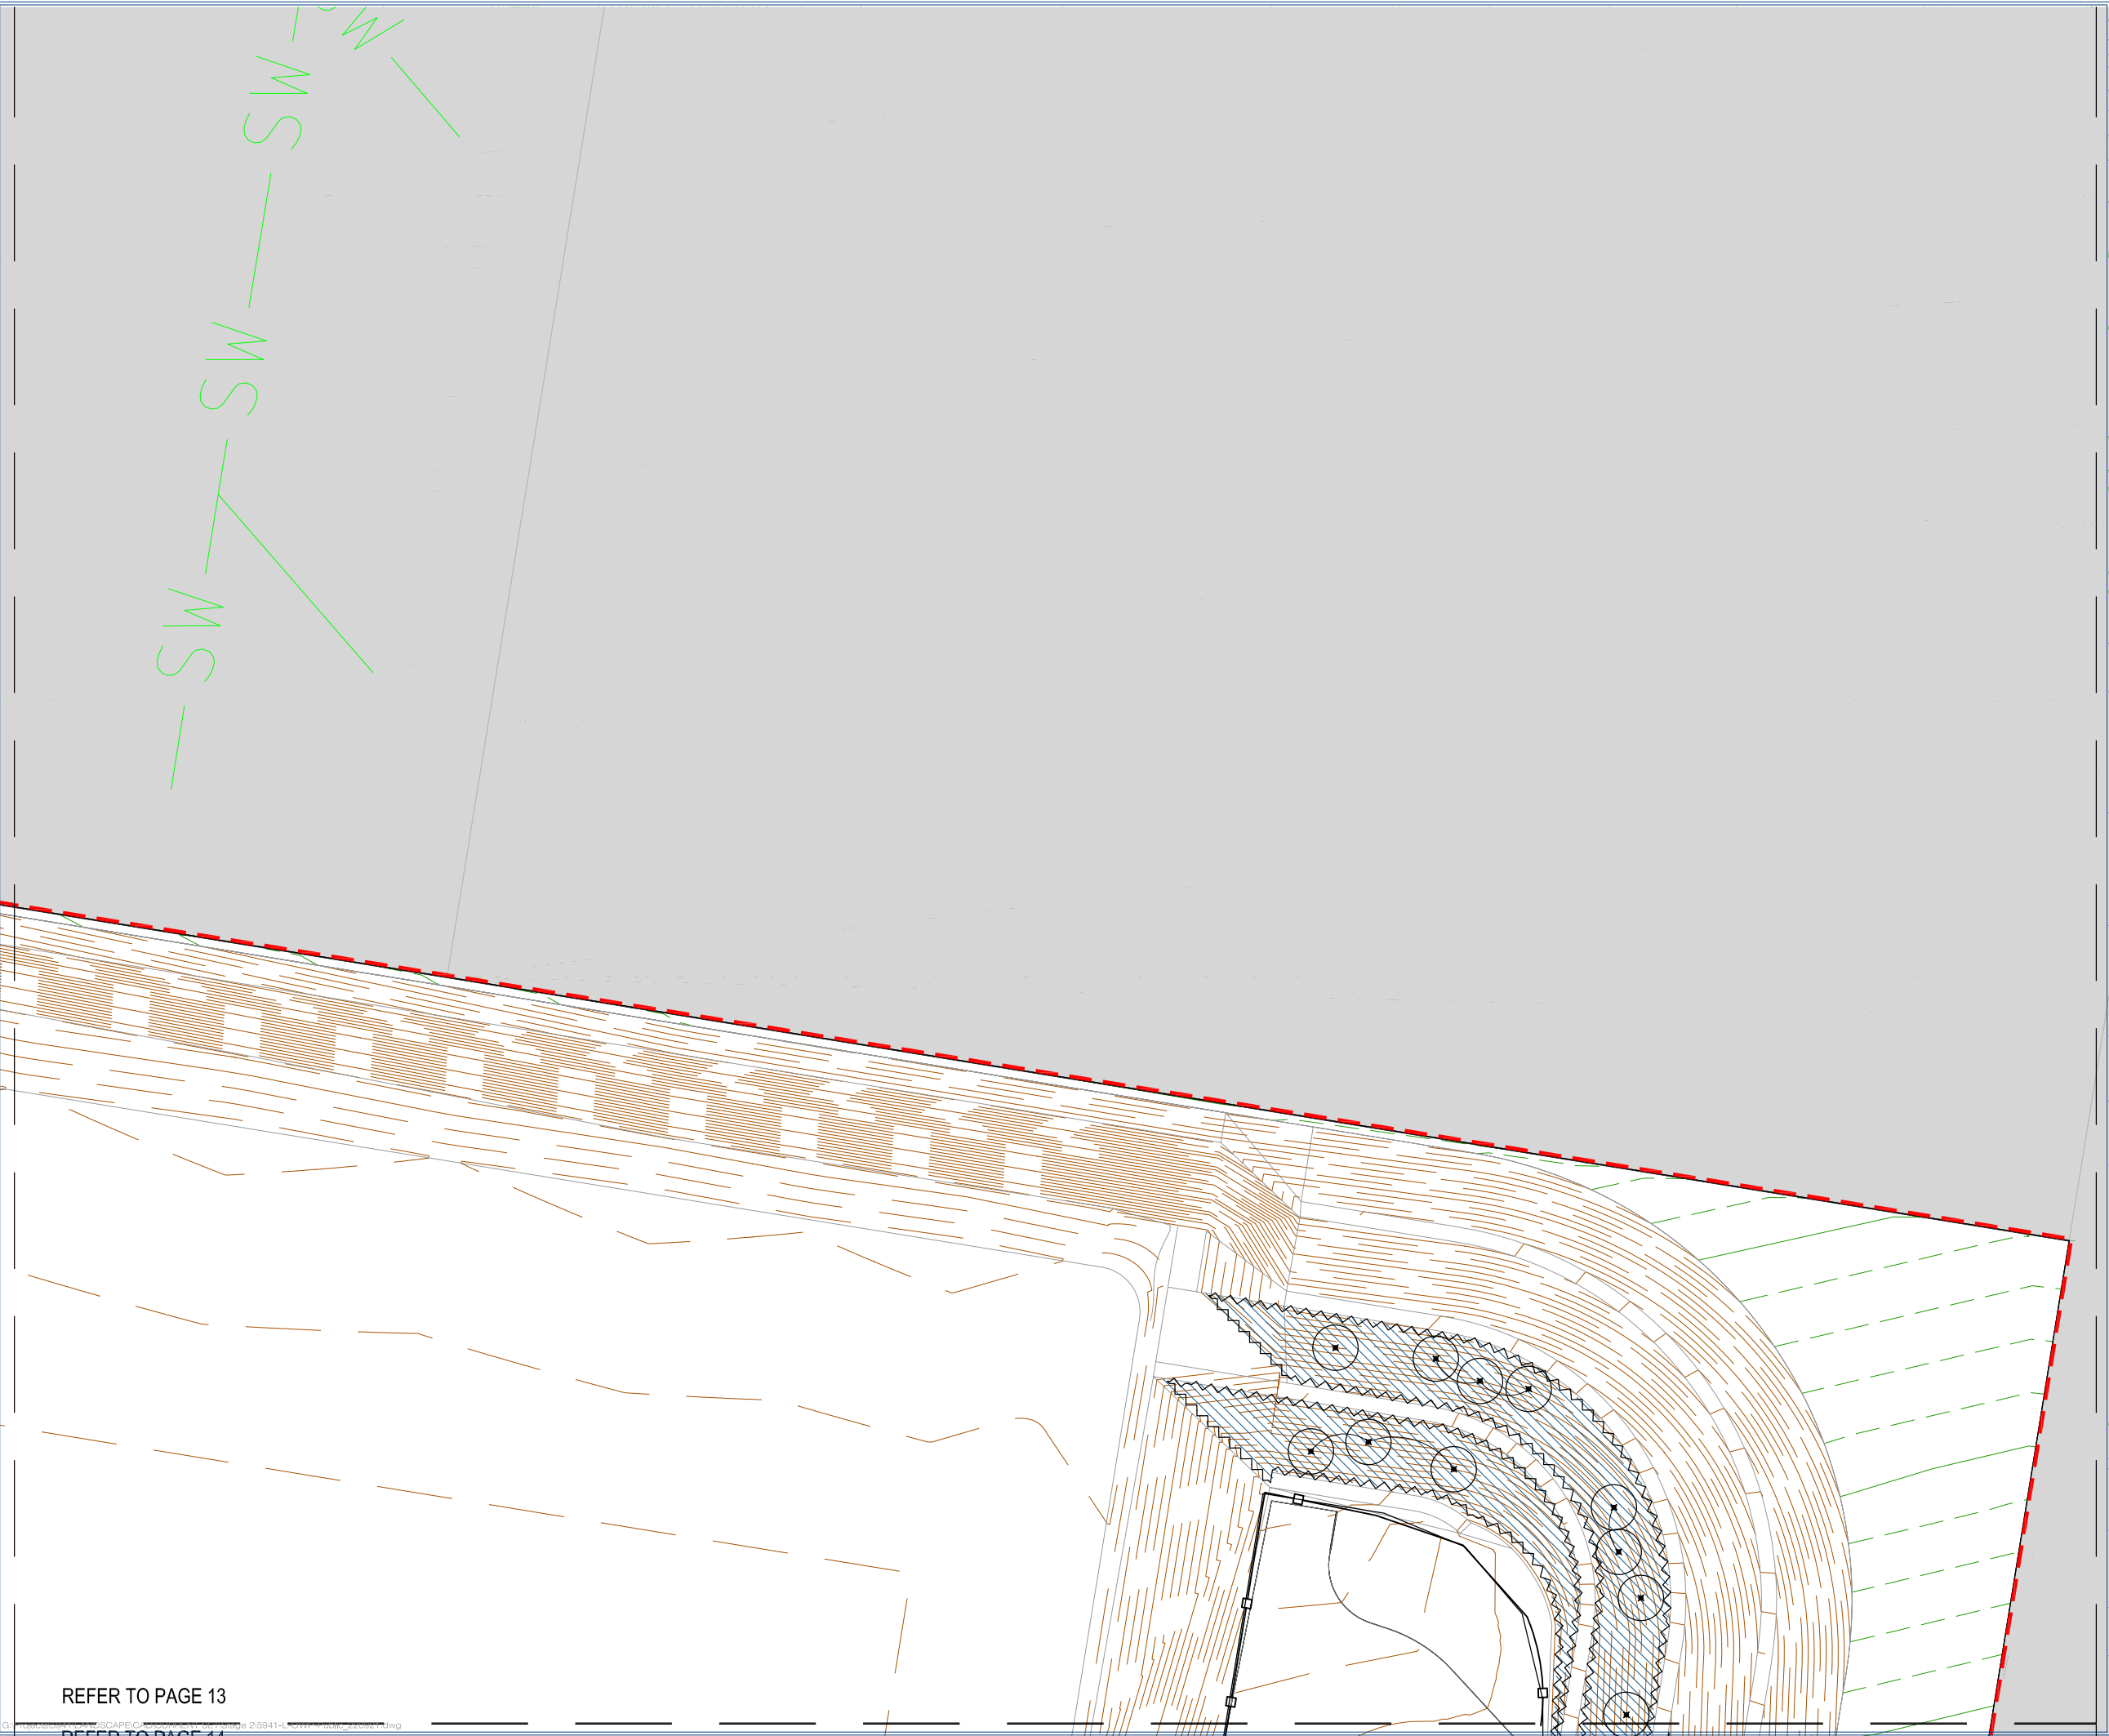

REFER TO PAGE 13



planning | environment | landscape | engineering | survey
T: 3807 3333 | F: 3287 5461 | www.gassman.com.au
Gold Coast & Logan | 76 Business Street, Yatala QLD | PO Box 352, Beerleigh 4207

Client:



FRASERS PROPERTY
(AUSTRALIA) PTY. LTD.

Project:

VANTAGE YATALA
STAGE 2A

Site Address:

60 STAPYLTON JACOBS WELL
ROAD, STAPYLTON QLD 4207

THIS DRAWING IS INTENDED TO
BE PRINTED IN COLOUR

RPD:

Lot: 501
Plan: SP295994
Local Authority: CITY OF GOLD COAST
COUNCIL
Level Datum: AHD

ISSUED FOR APPROVAL

©2012 Gassman Development Perspectives
All rights reserved. No part of this document may be reproduced or transmitted in any form or by any means, electronic, mechanical, photocopying, recording, or otherwise, without the written permission of Gassman Development Perspectives.

ALL DRAWINGS ARE TO BE READ IN CONJUNCTION WITH GENERAL NOTES

LEGEND

T1 - Turf	G1 - Garden Beds	Trees	P1 - Concrete Path / Pad
B1 - Bio Basin	B2 - Bio Basin Floor	F1 - Fencing	SE - Spade Edge
G1 - Double Gate	Stage Boundary	Park Gate with Lock Box	Bollards

Scale 1:200 - Lengths are in Metres.



DRAWING TITLE
SURFACE TREATMENT PLAN

Issue	Date	Description	DRN	CHK
3	05.05.23	MINOR CHANGE APPLICATION	JLS	MG
2	01.03.23	FOR CONSTRUCTION	JLS	MG
1.1	28.02.23	FOR INFORMATION	JLS	MG
1	25.01.23	FOR CONSTRUCTION	JLS	MG

Scale at A1: 1:200

Designed: JLS

Drafted: JLS


Approved: MG

RPEQ: 16939

Signed:

Date: 05.05.23

Drawing No: 5941-L-OW-2-PUB-STP14 Rev. No: 3

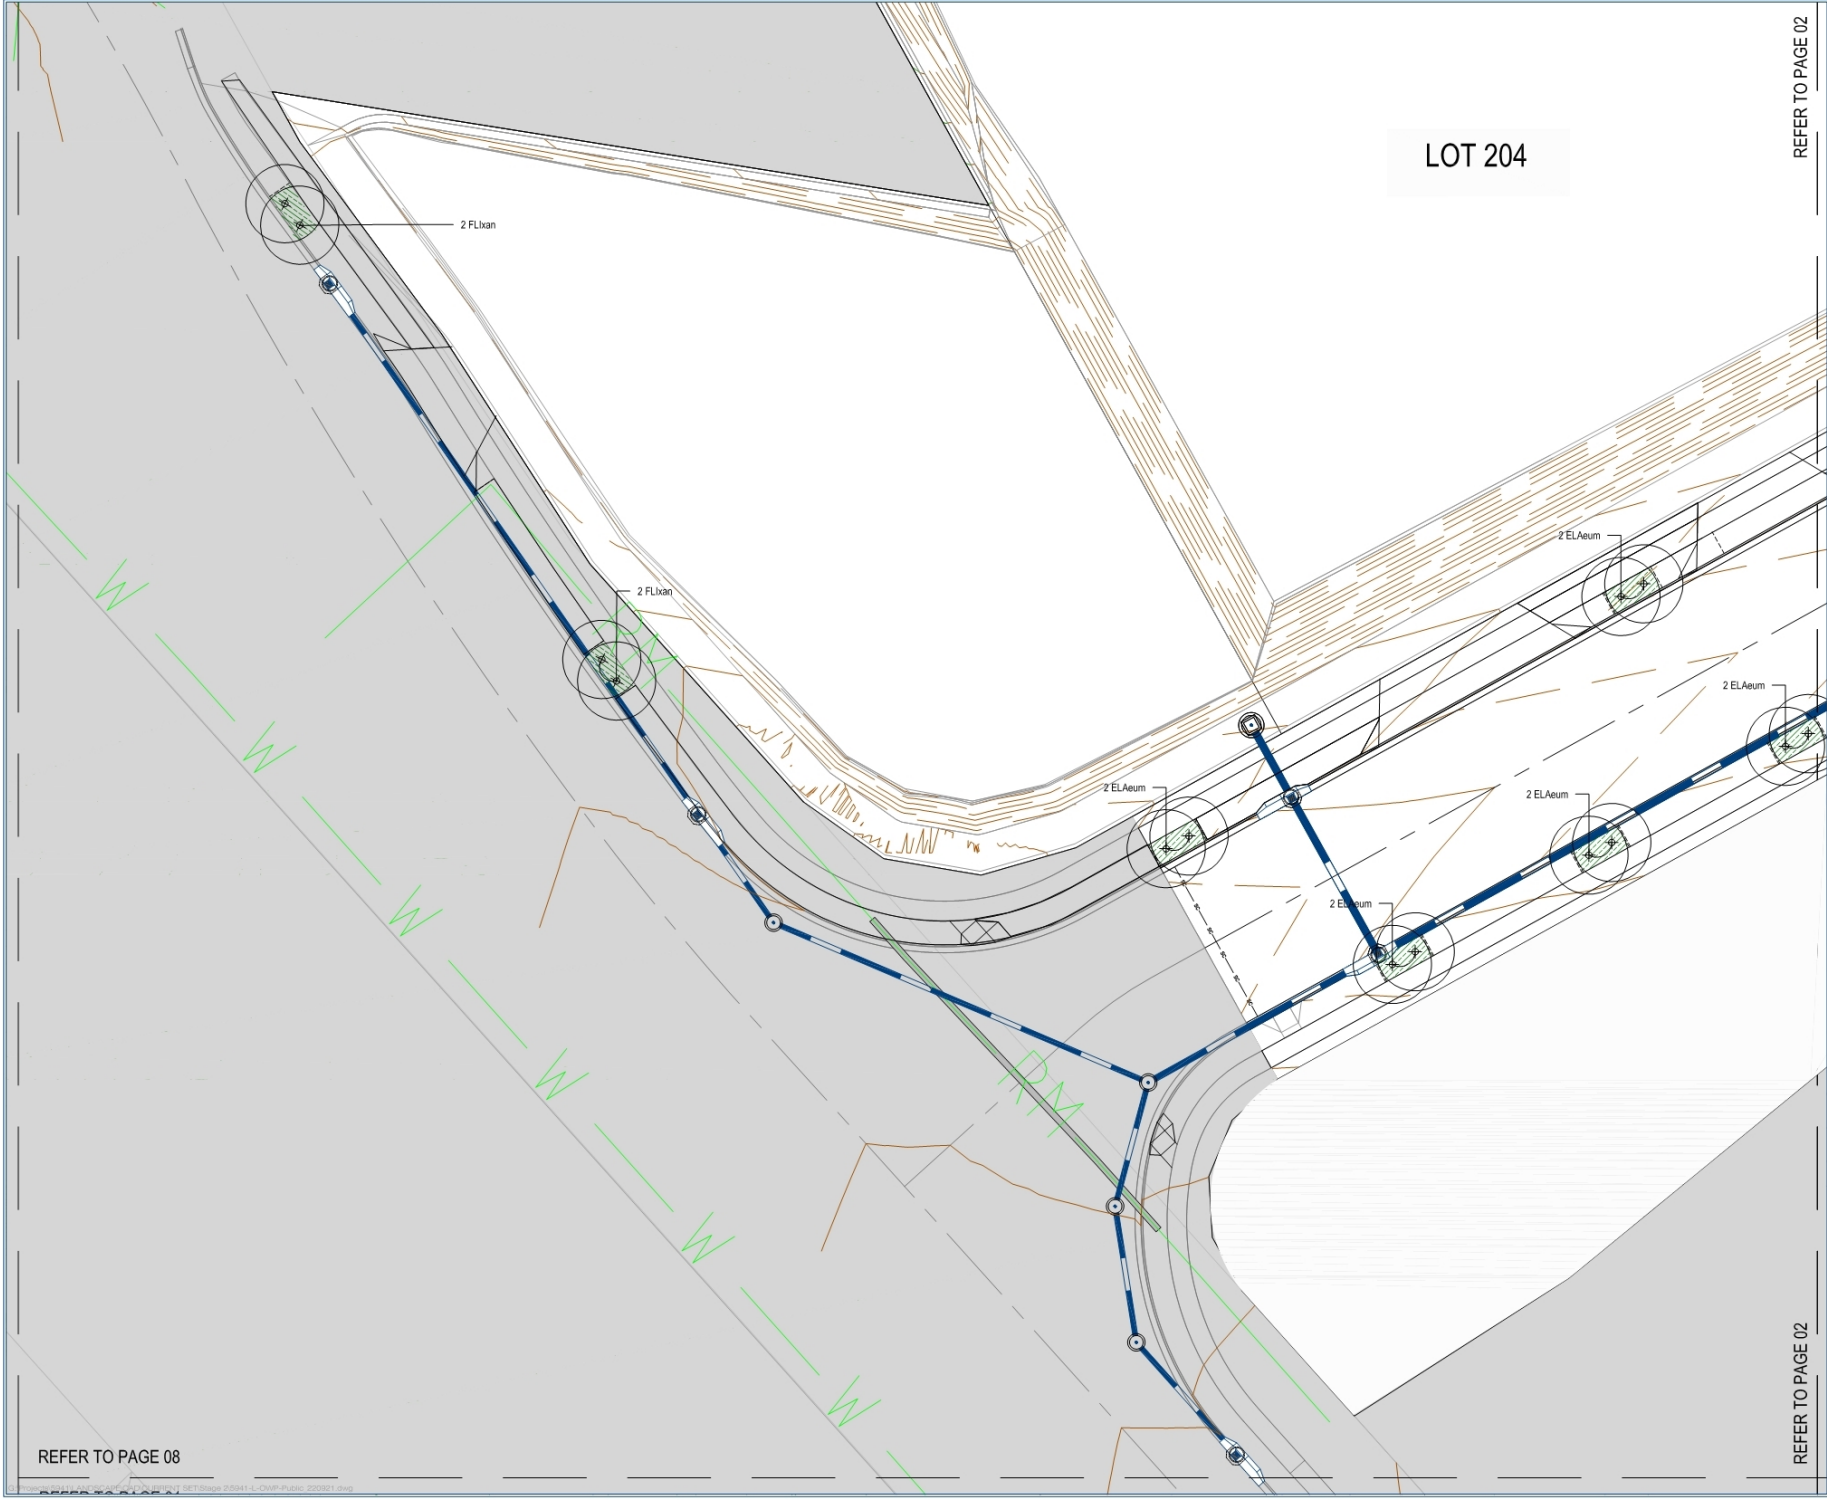

LOT 204

REFER TO PAGE 02

REFER TO PAGE 02



gassman
development
perspectives

planning | environment | landscape | engineering | survey

T: 3807 3333 | F: 3287 5481 | www.gassman.com.au

Gull Creek & Logan | 16 Business Street, Yatala QLD (PO Box 380, Beerwah 4207)

Client:



**FRASERS
PROPERTY**

FRASERS PROPERTY
(AUSTRALIA) PTY. LTD.

Project:

VANTAGE YATALA
STAGE 2A

Site Address:

60 STAPYLTON JACOBS WELL
ROAD, STAPYLTON QLD 4207

THIS DRAWING IS INTENDED TO
BE PRINTED IN COLOUR

RPD:

Lot: 501
Plan: SP295994
Local Authority: CITY OF GOLD COAST
COUNCIL
Level Datum: AHD

ISSUED FOR APPROVAL

©2012 Gassman Development Perspectives
All rights reserved. No part of this document may be
reproduced or transmitted in any form or by any means,
electronic, mechanical, photocopying, recording, or
otherwise, without the written permission of Gassman
Development Perspectives.

ALL DRAWINGS ARE TO BE READ IN CONJUNCTION WITH GENERAL NOTES

LEGEND

G1 - Garden Beds	Trees	Shrubs & Groundcovers
		

Scale 1:200 - Lengths are in Metres.

0 2 4 6 8 10 12 14 16



DRAWING TITLE
PLANTING PLAN

Rev.	Date	Description	By	App'd
0	28.05.23	MINOR CHANGES APPLICATION	JLS	JLS
01	01.05.23	FOR INFORMATION	JLS	JLS
02	28.05.23	FOR INFORMATION	JLS	JLS
03	28.05.23	FOR INFORMATION	JLS	JLS
Scale at A1: 1:200

Designed: JLS

Drafted: JLS

Approved: MG

RPEQ: 16939


Signed: 

Date: 05.05.23

Drawing No: 5941-L-OW-2-PUB-PP01

Rev. No: 3

REFER TO PAGE 08

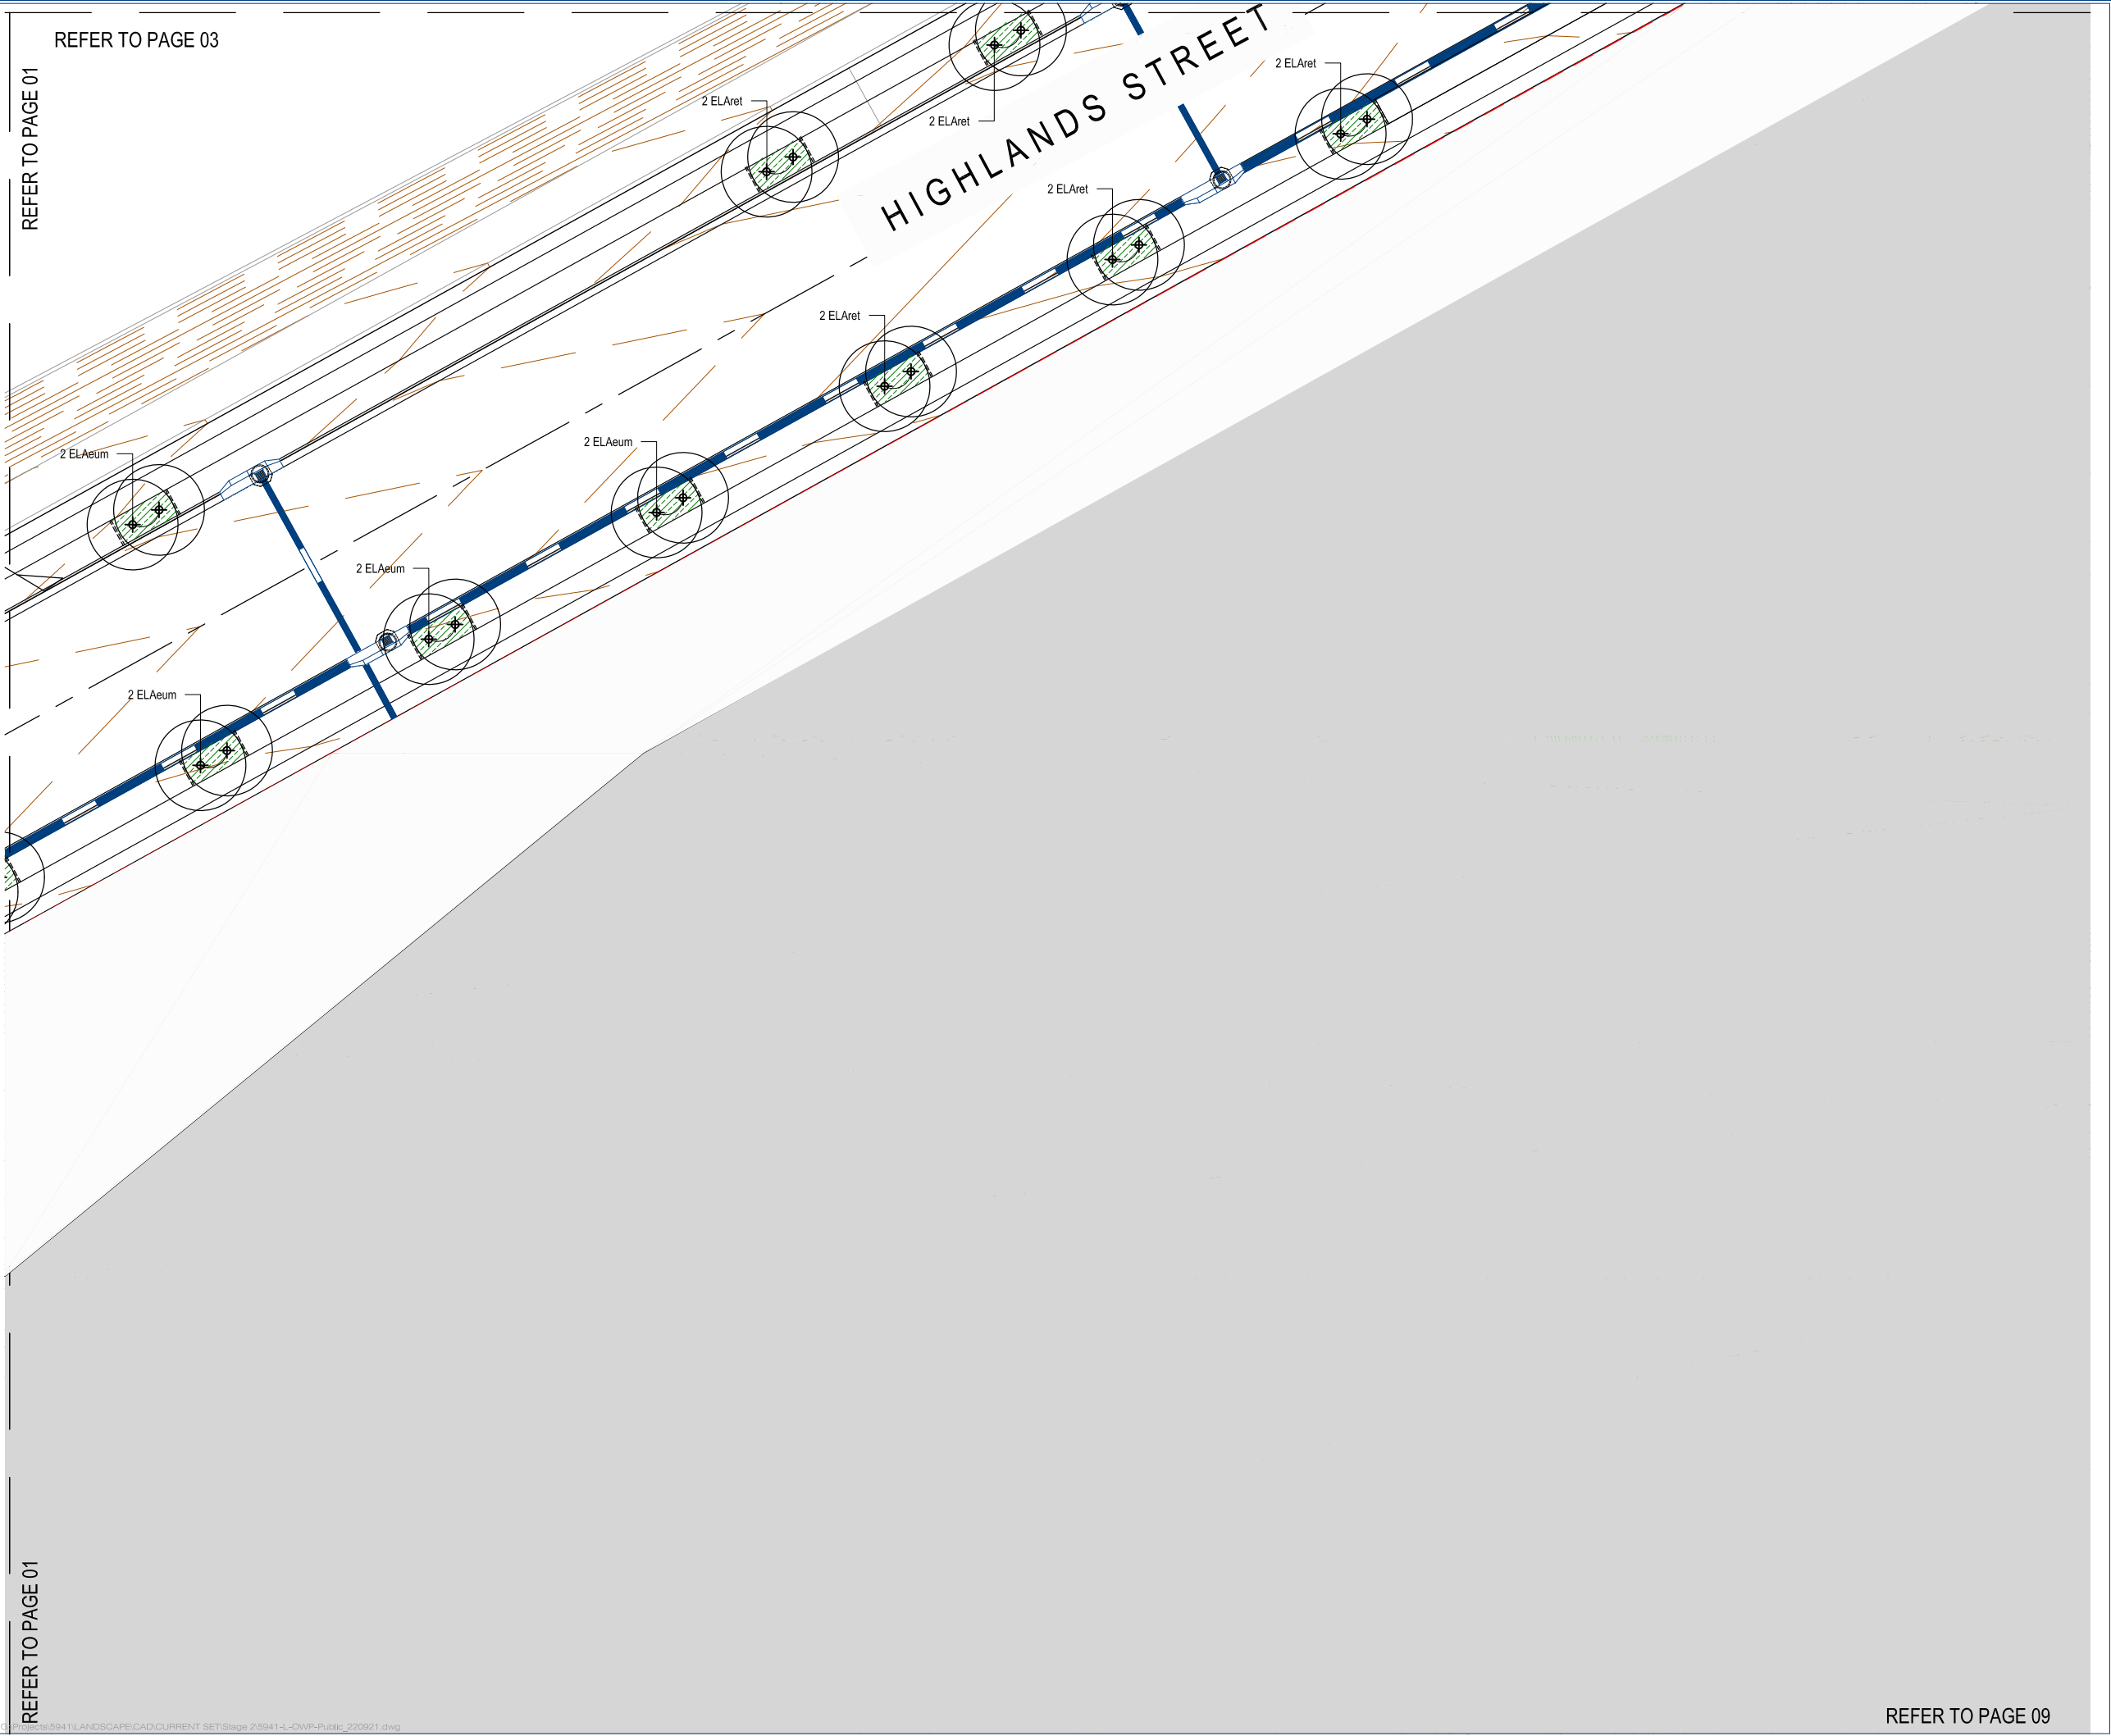

REFER TO PAGE 03

REFER TO PAGE 01

REFER TO PAGE 01

REFER TO PAGE 09



planning | environment | landscape | engineering | survey
T: 3807 3333 | F: 3287 5461 | www.gassman.com.au
Gold Coast & Logan | 76 Business Street, Yatala QLD | PO Box 392, Beenleigh 4207

Client:



FRASERS PROPERTY
(AUSTRALIA) PTY. LTD.

Project:

VANTAGE YATALA
STAGE 2A

Site Address:

60 STAPYLTON JACOBS WELL
ROAD, STAPYLTON QLD 4207

THIS DRAWING IS INTENDED TO
BE PRINTED IN COLOUR

RPD:


Lot: 501
Plan: SP295994
Local Authority: CITY OF GOLD COAST
COUNCIL
Level Datum: AHD

ISSUED FOR APPROVAL

©2012 Gassman Development Perspectives
All rights reserved. No part of this document may be reproduced or transmitted in any form or by any means, electronic, mechanical, photocopying, recording, or otherwise, without the written permission of Gassman Development Perspectives.

ALL DRAWINGS ARE TO BE READ IN CONJUNCTION WITH GENERAL NOTES

LEGEND

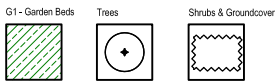

Scale 1:200 - Lengths are in Metres.




DRAWING TITLE PLANTING PLAN

Issue	Date	Description	DRN	CHK
3	05.05.23	MINOR CHANGE APPLICATION	JLS	MG
2	01.03.23	FOR CONSTRUCTION	JLS	MG
1.1	28.02.23	FOR INFORMATION	JLS	MG
1	25.01.23	FOR CONSTRUCTION	JLS	MG

Scale at A1:	1:200
Designed:	JLS
Drafted:	JLS
Approved:	MG
RPEQ:	16939
Signed:	
Date:	05.05.23

Drawing No: 5941-L-OW-2-PUB-PP02 Rev. No: 3

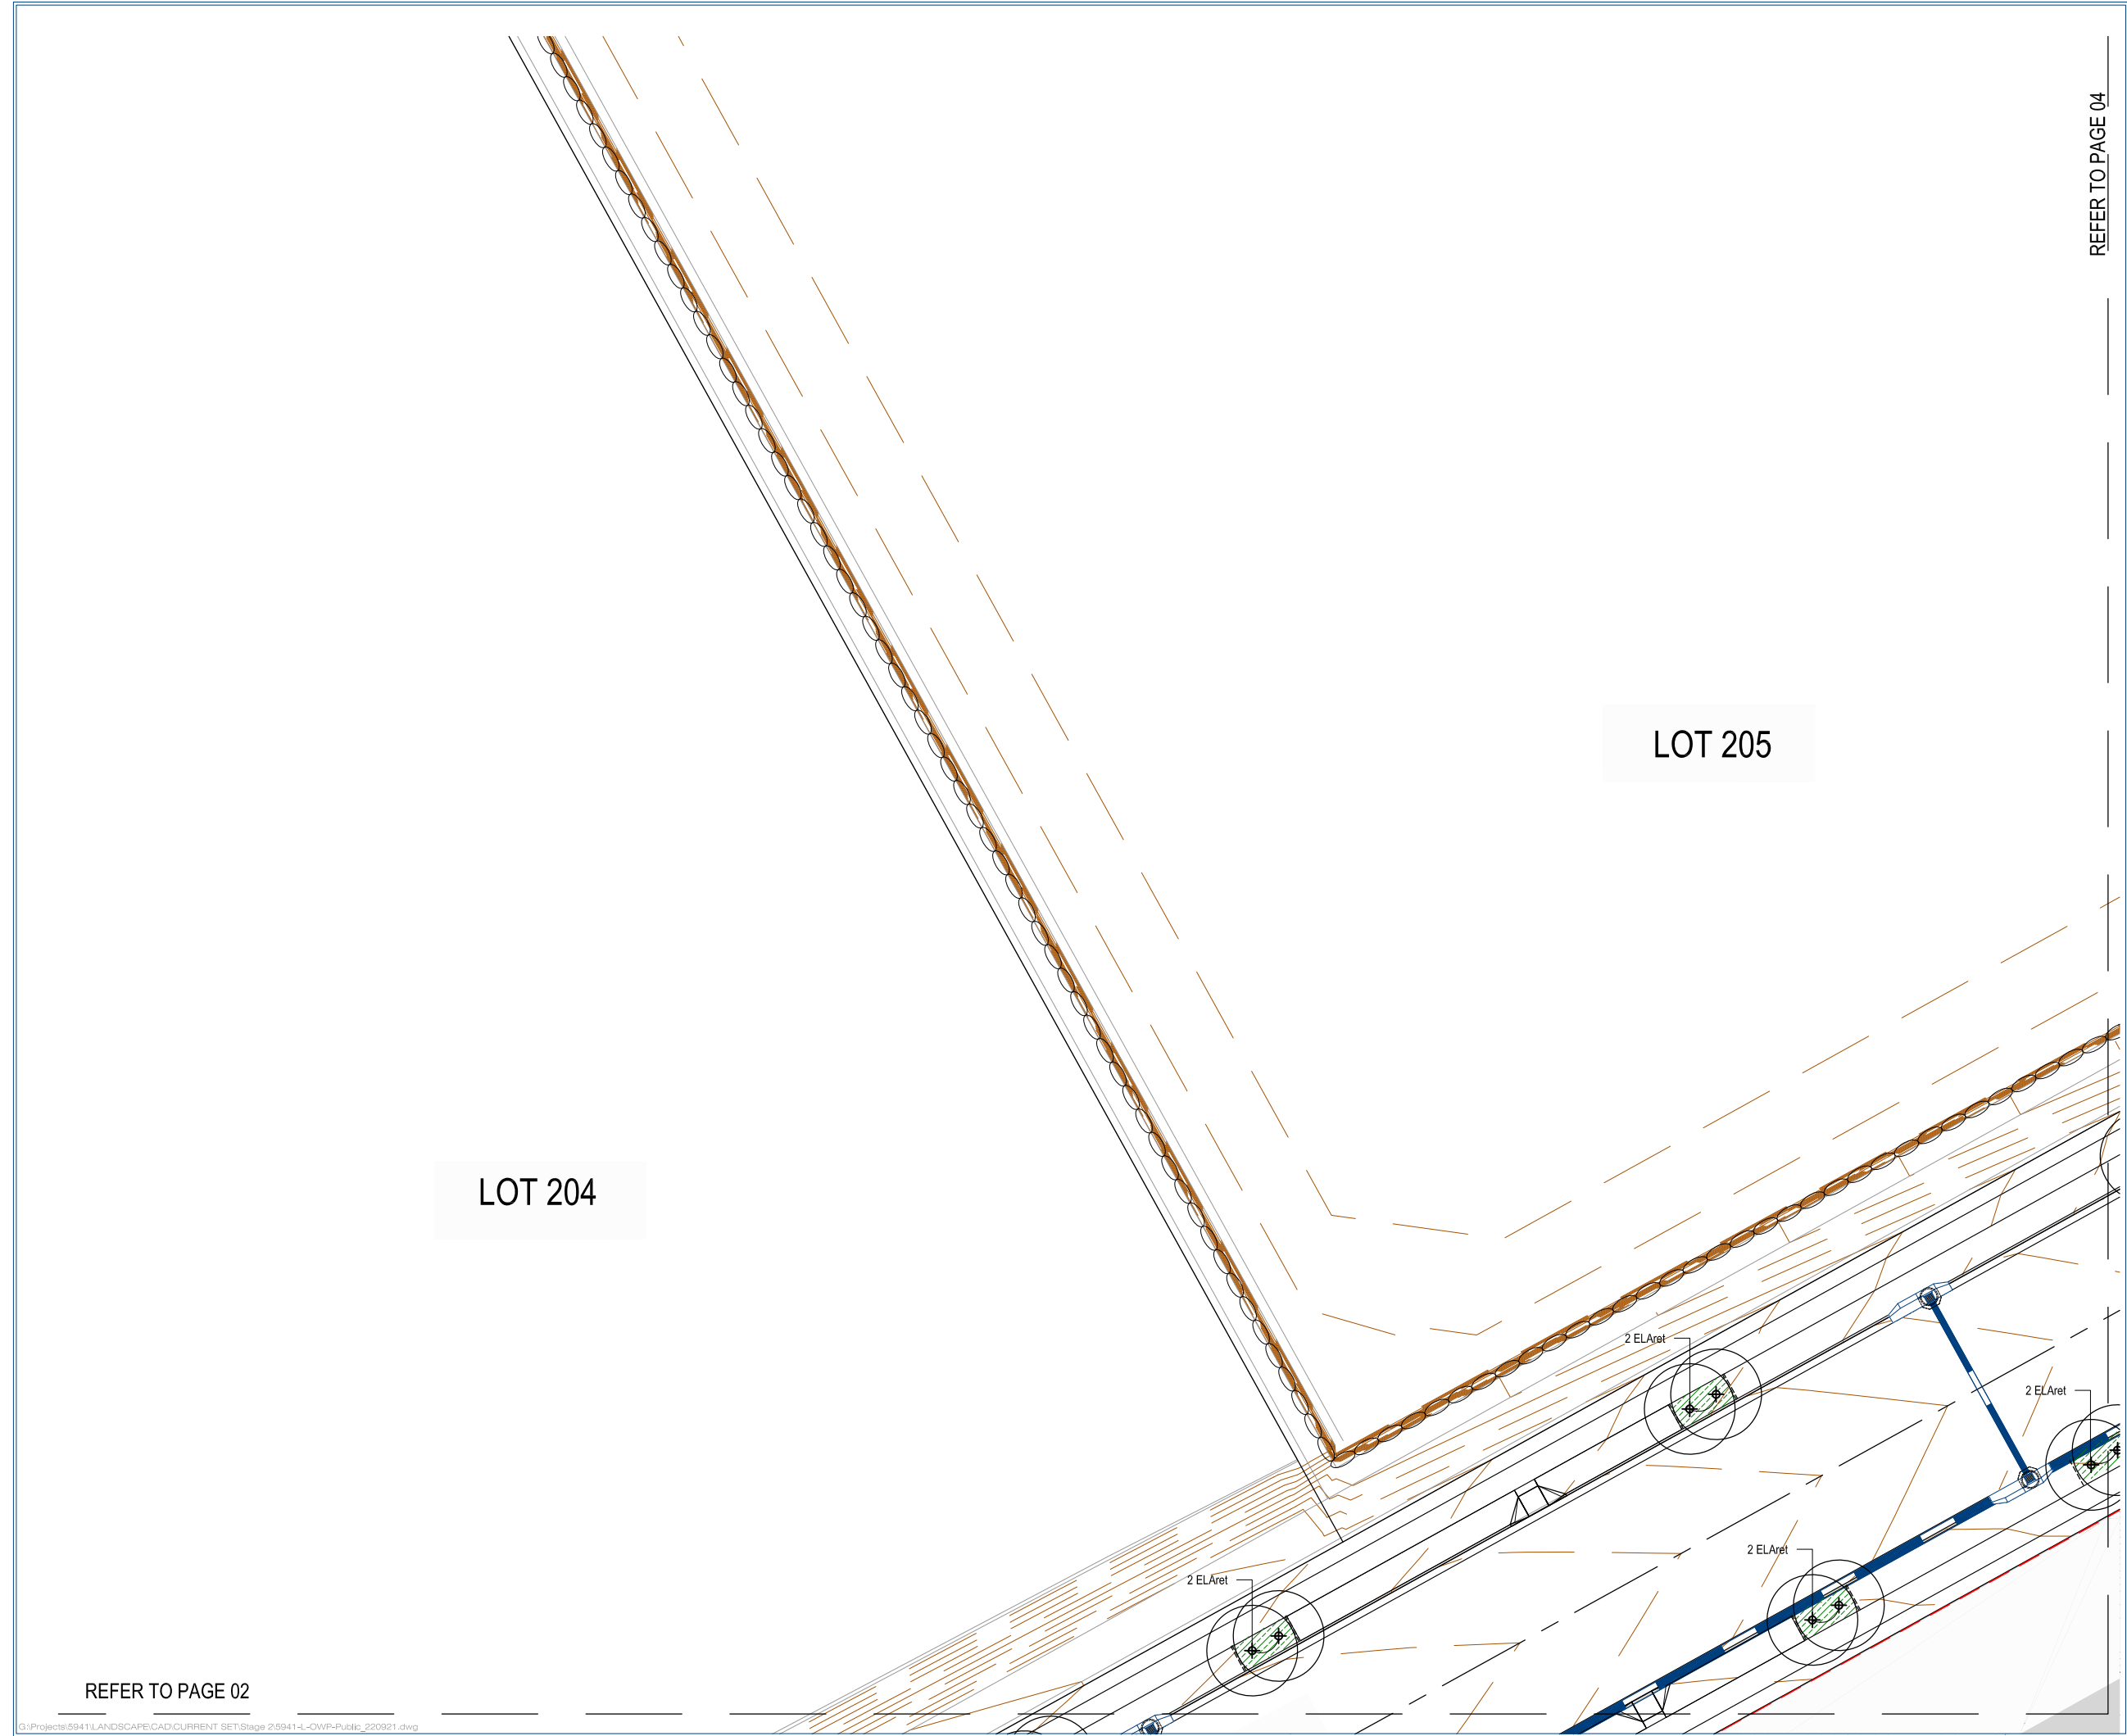

REFER TO PAGE 04

REFER TO PAGE 02

G:\Projects\5941\LANDSCAPE\CAD\CURRENT SETS\Stage 2\5941-L-OWP-Public_220921.dwg



planning | environment | landscape | engineering | survey
T: 3807 3333 | F: 3287 5461 | www.gassman.com.au
Gold Coast & Logan | 76 Business Street, Yatala QLD | PO Box 392, Beenleigh 4207

Client:



FRASERS PROPERTY
(AUSTRALIA) PTY. LTD.

Project:

VANTAGE YATALA
STAGE 2A

Site Address:

60 STAPYLTON JACOBS WELL
ROAD, STAPYLTON QLD 4207

THIS DRAWING IS INTENDED TO
BE PRINTED IN COLOUR

RPD:


Lot: 501
Plan: SP295994
Local Authority: CITY OF GOLD COAST
COUNCIL
Level Datum: AHD

ISSUED FOR APPROVAL

©2012 Gassman Development Perspectives
All rights reserved. No part of this document may be reproduced or transmitted in any form or by any means, electronic, mechanical, photocopying, recording, or otherwise, without the written permission of Gassman Development Perspectives.

ALL DRAWINGS ARE TO BE READ IN CONJUNCTION WITH GENERAL NOTES

LEGEND

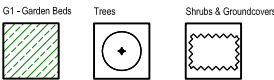

Scale 1:200 - Lengths are in Metres.
0 2 4 6 8 10 12 14 16



DRAWING TITLE PLANTING PLAN

Issue	Date	Description	DRN	CHK
3	05.05.23	MINOR CHANGE APPLICATION	JLS	MG
2	01.03.23	FOR CONSTRUCTION	JLS	MG
1.1	28.02.23	FOR INFORMATION	JLS	MG
1	25.01.23	FOR CONSTRUCTION	JLS	MG

Scale at A1: 1:200

Designed: JLS

Drafted: JLS

Approved: MG

RPEQ: 16939

Signed:


Date: 05.05.23

Drawing No: 5941-L-OW-2-PUB-PP03 Rev. No: 3

REFER TO PAGE 06

REFER TO PAGE 03

LOT 205

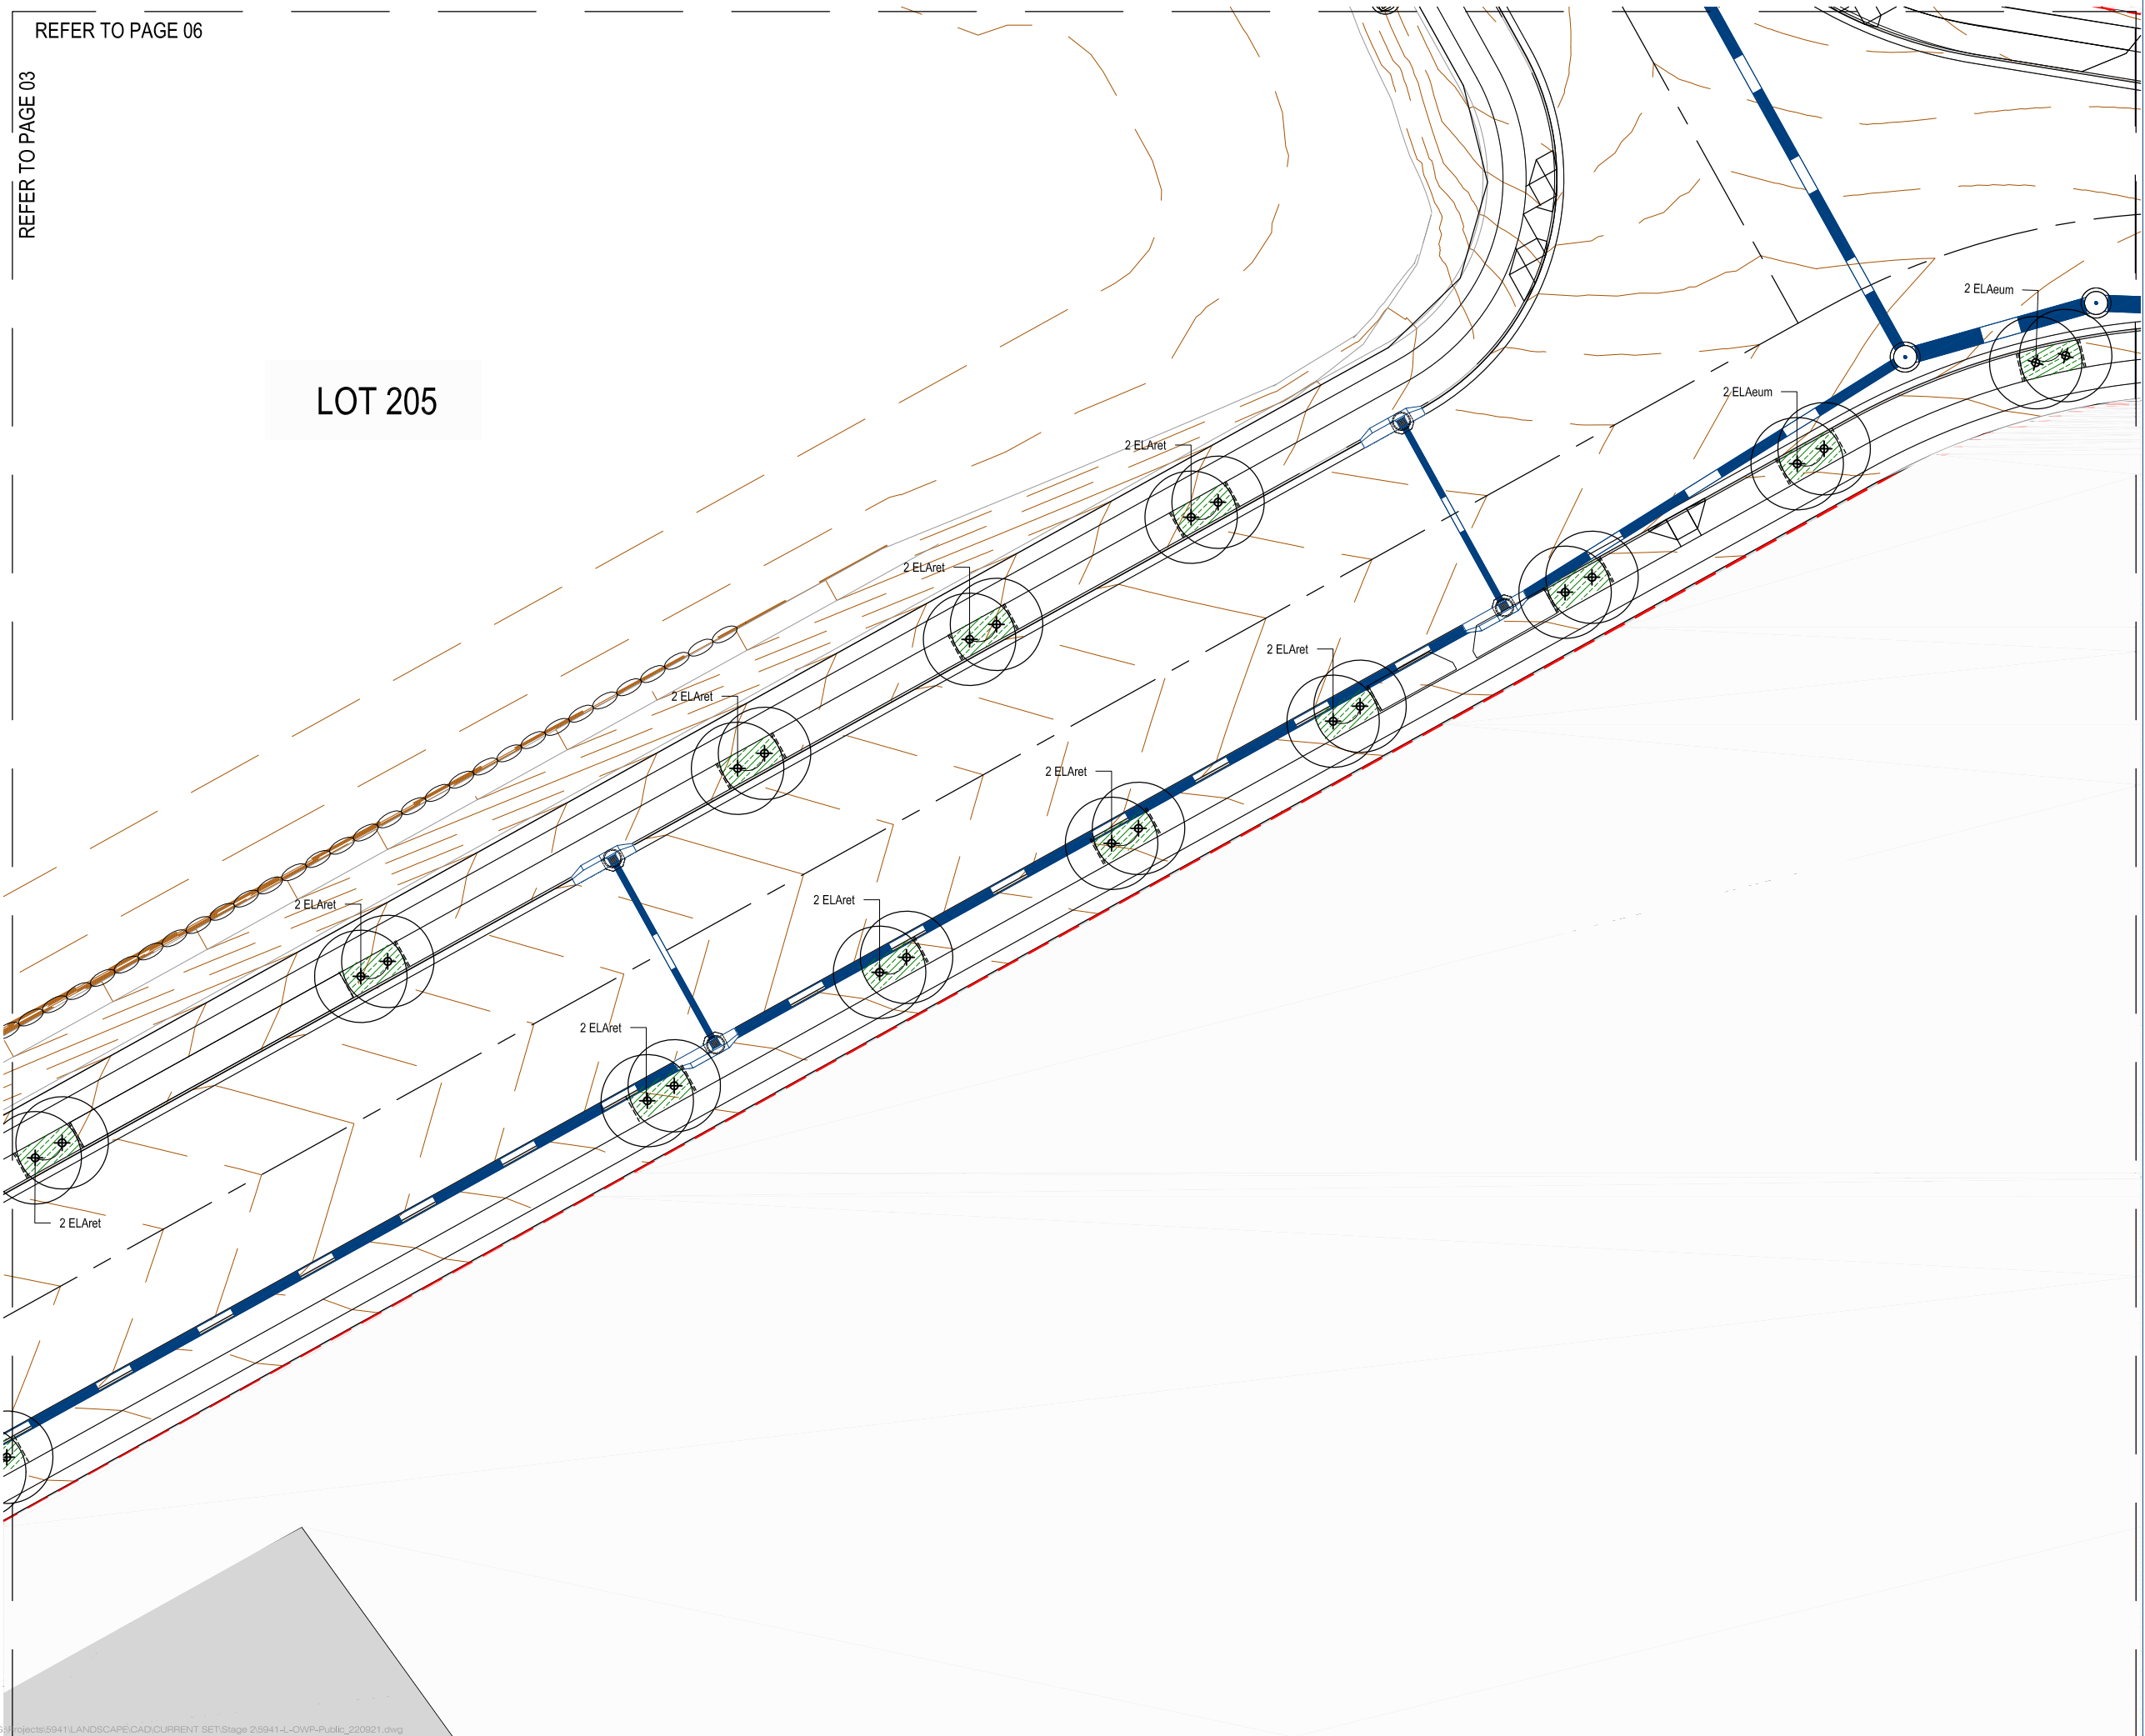

planning | environment | landscape | engineering | survey
T: 3807 3333 | F: 3287 5461 | www.gassman.com.au
Gold Coast & Logan | 78 Business Street, Yatala QLD | PO Box 352, Beenleigh 4207

Client:



FRASERS PROPERTY
(AUSTRALIA) PTY. LTD.

Project:

VANTAGE YATALA
STAGE 2A

Site Address:

60 STAPYLTON JACOBS WELL
ROAD, STAPYLTON QLD 4207

THIS DRAWING IS INTENDED TO
BE PRINTED IN COLOUR

RPD:

Lot: 501
Plan: SP295994
Local Authority: CITY OF GOLD COAST
COUNCIL
Level Datum: AHD

ISSUED FOR APPROVAL

©2012 Gassman Development Perspectives
All rights reserved. No part of this document may be reproduced or transmitted in any form or by any means, electronic, mechanical, photocopying, recording, or otherwise, without the written permission of Gassman Development Perspectives.

ALL DRAWINGS ARE TO BE READ IN CONJUNCTION WITH GENERAL NOTES

LEGEND



Scale 1:200 - Lengths are in Metres.



DRAWING TITLE PLANTING PLAN

Issue	Date	Description	DRN	CHK
3	05.05.23	MINOR CHANGE APPLICATION	JLS	MG
2	01.03.23	FOR CONSTRUCTION	JLS	MG
1.1	28.02.23	FOR INFORMATION	JLS	MG
1	25.01.23	FOR CONSTRUCTION	JLS	MG

Scale at A1: 1:200

Designed: JLS

Drafted: JLS

Approved: MG


RPEQ: 16939

Signed:

Date: 05.05.23

Drawing No: 5941-L-OW-2-PUB-PP04 Rev. No: 3

REFER TO PAGE 07

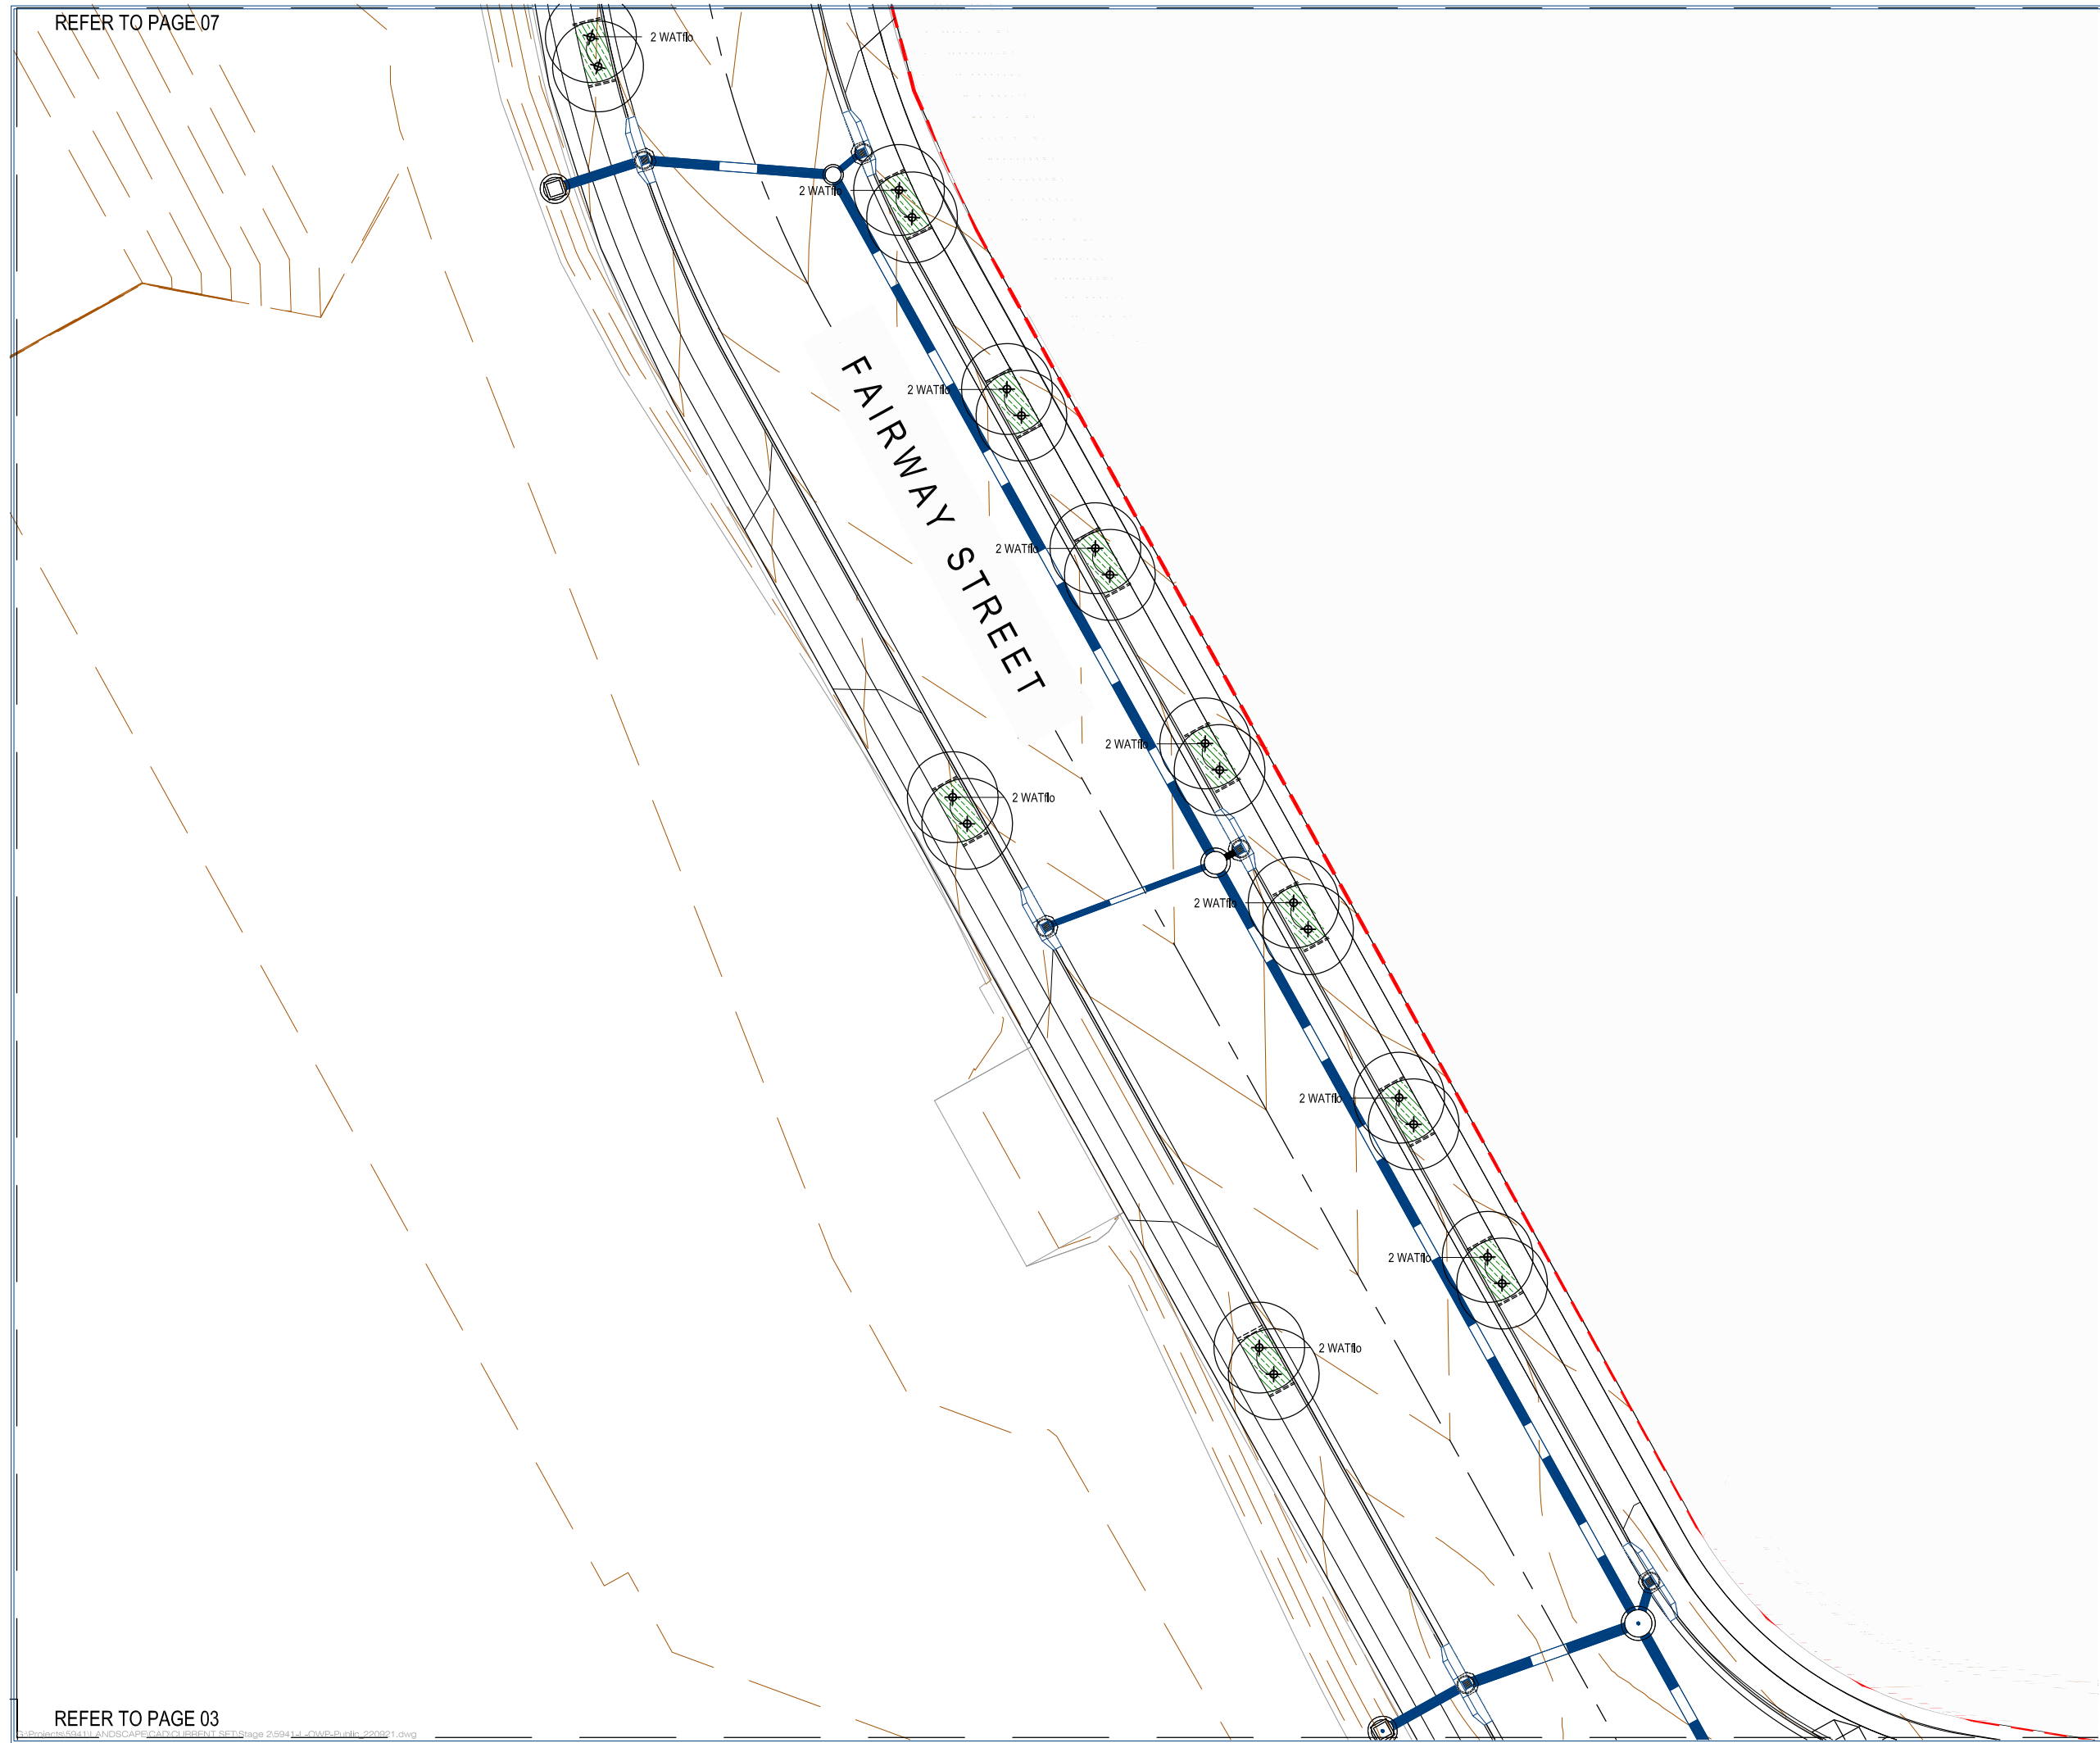

REFER TO PAGE 03

\\projects\59411\LANDSCAPE\CAD\SUBSET_STAGE2\59411-L-OW2-PUB-PP06.dwg



planning | environment | landscape | engineering | survey
T: 3807 3333 | F: 3287 5461 | www.gassman.com.au
Gold Coast & Logan | 78 Business Street, Yatala QLD | PO Box 352, Beenleigh 4207

Client:



FRASERS PROPERTY
(AUSTRALIA) PTY. LTD.

Project:

VANTAGE YATALA
STAGE 2A

Site Address:

60 STAPYLTON JACOBS WELL
ROAD, STAPYLTON QLD 4207

THIS DRAWING IS INTENDED TO
BE PRINTED IN COLOUR

RPD:

Lot: 501
Plan: SP295994
Local Authority: CITY OF GOLD COAST
COUNCIL
Level Datum: AHD


ISSUED FOR APPROVAL

©2012 Gassman Development Perspectives

All rights reserved. No part of this document may be reproduced or transmitted in any form or by any means, electronic, mechanical, photocopying, recording, or otherwise, without the written permission of Gassman Development Perspectives.

ALL DRAWINGS ARE TO BE READ IN CONJUNCTION WITH GENERAL NOTES

LEGEND

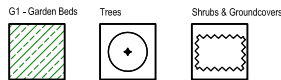

Scale 1:200 - Lengths are in Metres.




DRAWING TITLE PLANTING PLAN

Issue	Date	Description	DRN	CHK
3	05.05.23	MINOR CHANGE APPLICATION	JLS	MG
2	01.03.23	FOR CONSTRUCTION	JLS	MG
1.1	28.02.23	FOR INFORMATION	JLS	MG
1	25.01.23	FOR CONSTRUCTION	JLS	MG

Scale at A1:	1:200
Designed:	JLS
Drafted:	JLS
Approved:	MG
RPEQ:	16939
Signed:	
Date:	05.05.23

Drawing No: 5941-L-OW-2-PUB-PP06 Rev. No: 3

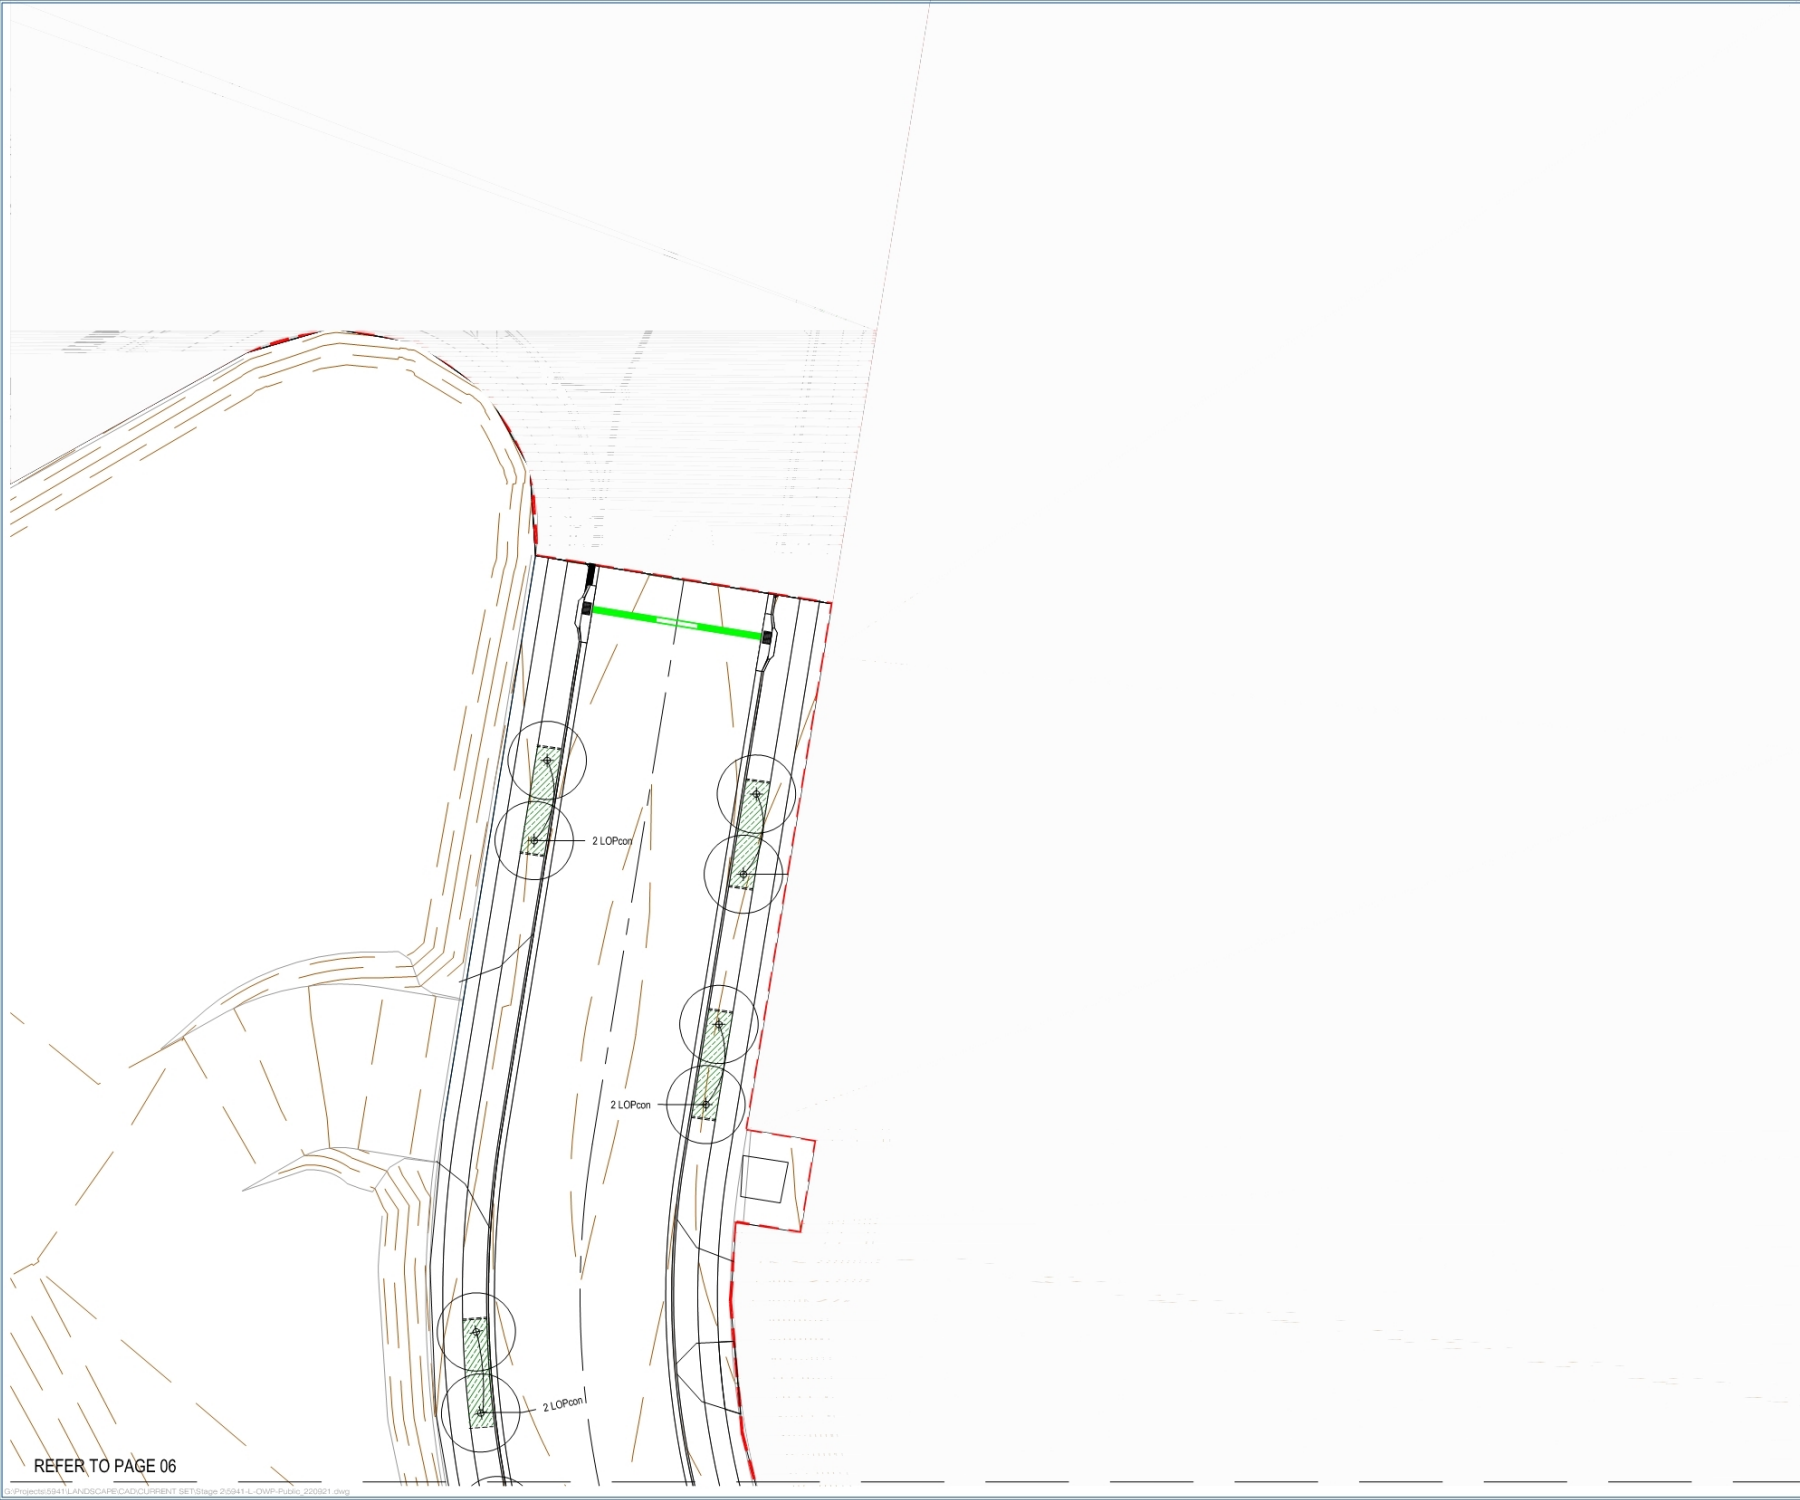



gasman
development
perspectives

planning | environment | landscape | engineering | survey

T: 3807 3333 | F: 3807 5451 | www.gasman.com.au
800 Coast & Logan | 79 Buena Vista Street, Yatala QLD | PO Box 952, Stanleigh 4207

Client:



FRASERS
PROPERTY

FRASERS PROPERTY
(AUSTRALIA) PTY. LTD.

Project:

VANTAGE YATALA
STAGE 2A

Site Address:

60 STAPYLTON JACOBS WELL
ROAD, STAPYLTON QLD 4207

*THIS DRAWING IS INTENDED TO
BE PRINTED IN COLOUR*

RPD:

Lot: 501
Plan: SP295994
Local Authority: CITY OF GOLD COAST
COUNCIL
Level Datum: AHD

ISSUED FOR APPROVAL

©2012 Gasman Development Perspectives
All rights reserved. No part of this document may be reproduced or transmitted in any form or by any means, electronic, mechanical, photocopying, recording, or otherwise, without the written permission of Gasman Development Perspectives.

ALL DRAWINGS ARE TO BE READ IN CONJUNCTION WITH GENERAL NOTES

LEGEND

G1 - Garden Beds

Tree

Shade & Groundcover



Scale 1:200 - Lengths are in Metres.



DRAWING TITLE
PLANTING PLAN

Rev	Date	Description	By	CHK
0	05.05.23	MINOR CORRECTION APPLICATION	JLS	JLS
1	07.05.23	FOR INFORMATION	JLS	JLS
1.1	08.05.23	FOR INFORMATION	JLS	JLS
1	08.05.23	FOR INFORMATION	JLS	JLS
1	08.05.23	FOR INFORMATION	JLS	JLS


Scale at A1: 1:200

Designed: JLS

Drafted: JLS

Approved: MG

RPEQ: 16939

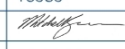Signed: 

Date: 05.05.23

Drawing No: 5941-L-OW-2-PUB-PP07

Rev. No: 3

REFER TO PAGE 01



REFER TO PAGE 09



planning | environment | landscape | engineering | survey
T: 3807 3333 | F: 3287 5461 | www.gassman.com.au
Gold Coast & Logan | 78 Business Street, Yatala QLD | PO Box 352, Beenleigh 4207

Client:



FRASERS PROPERTY
(AUSTRALIA) PTY. LTD.

Project:

VANTAGE YATALA
STAGE 2A

Site Address:

60 STAPYLTON JACOBS WELL
ROAD, STAPYLTON QLD 4207

*THIS DRAWING IS INTENDED TO
BE PRINTED IN COLOUR*

RPD:


Lot: 501
Plan: SP295994
Local Authority: CITY OF GOLD COAST
COUNCIL
Level Datum: AHD

ISSUED FOR APPROVAL

©2012 Gassman Development Perspectives
All rights reserved. No part of this document may be reproduced or transmitted in any form or by any means, electronic, mechanical, photocopying, recording, or otherwise, without the written permission of Gassman Development Perspectives.

ALL DRAWINGS ARE TO BE READ IN CONJUNCTION WITH GENERAL NOTES

LEGEND

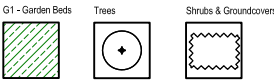

Scale 1:200 - Lengths are in Metres.




DRAWING TITLE PLANTING PLAN

Issue	Date	Description	DRN	CHK
3	05.05.23	MINOR CHANGE APPLICATION	JLS	MG
2	01.03.23	FOR CONSTRUCTION	JLS	MG
1.1	28.02.23	FOR INFORMATION	JLS	MG
1	25.01.23	FOR CONSTRUCTION	JLS	MG

Scale at A1:	1:200
Designed:	JLS
Drafted:	JLS
Approved:	MG
RPEQ:	16939
Signed:	
Date:	05.05.23

Drawing No: 5941-L-OW-2-PUB-PP08 Rev. No: 3

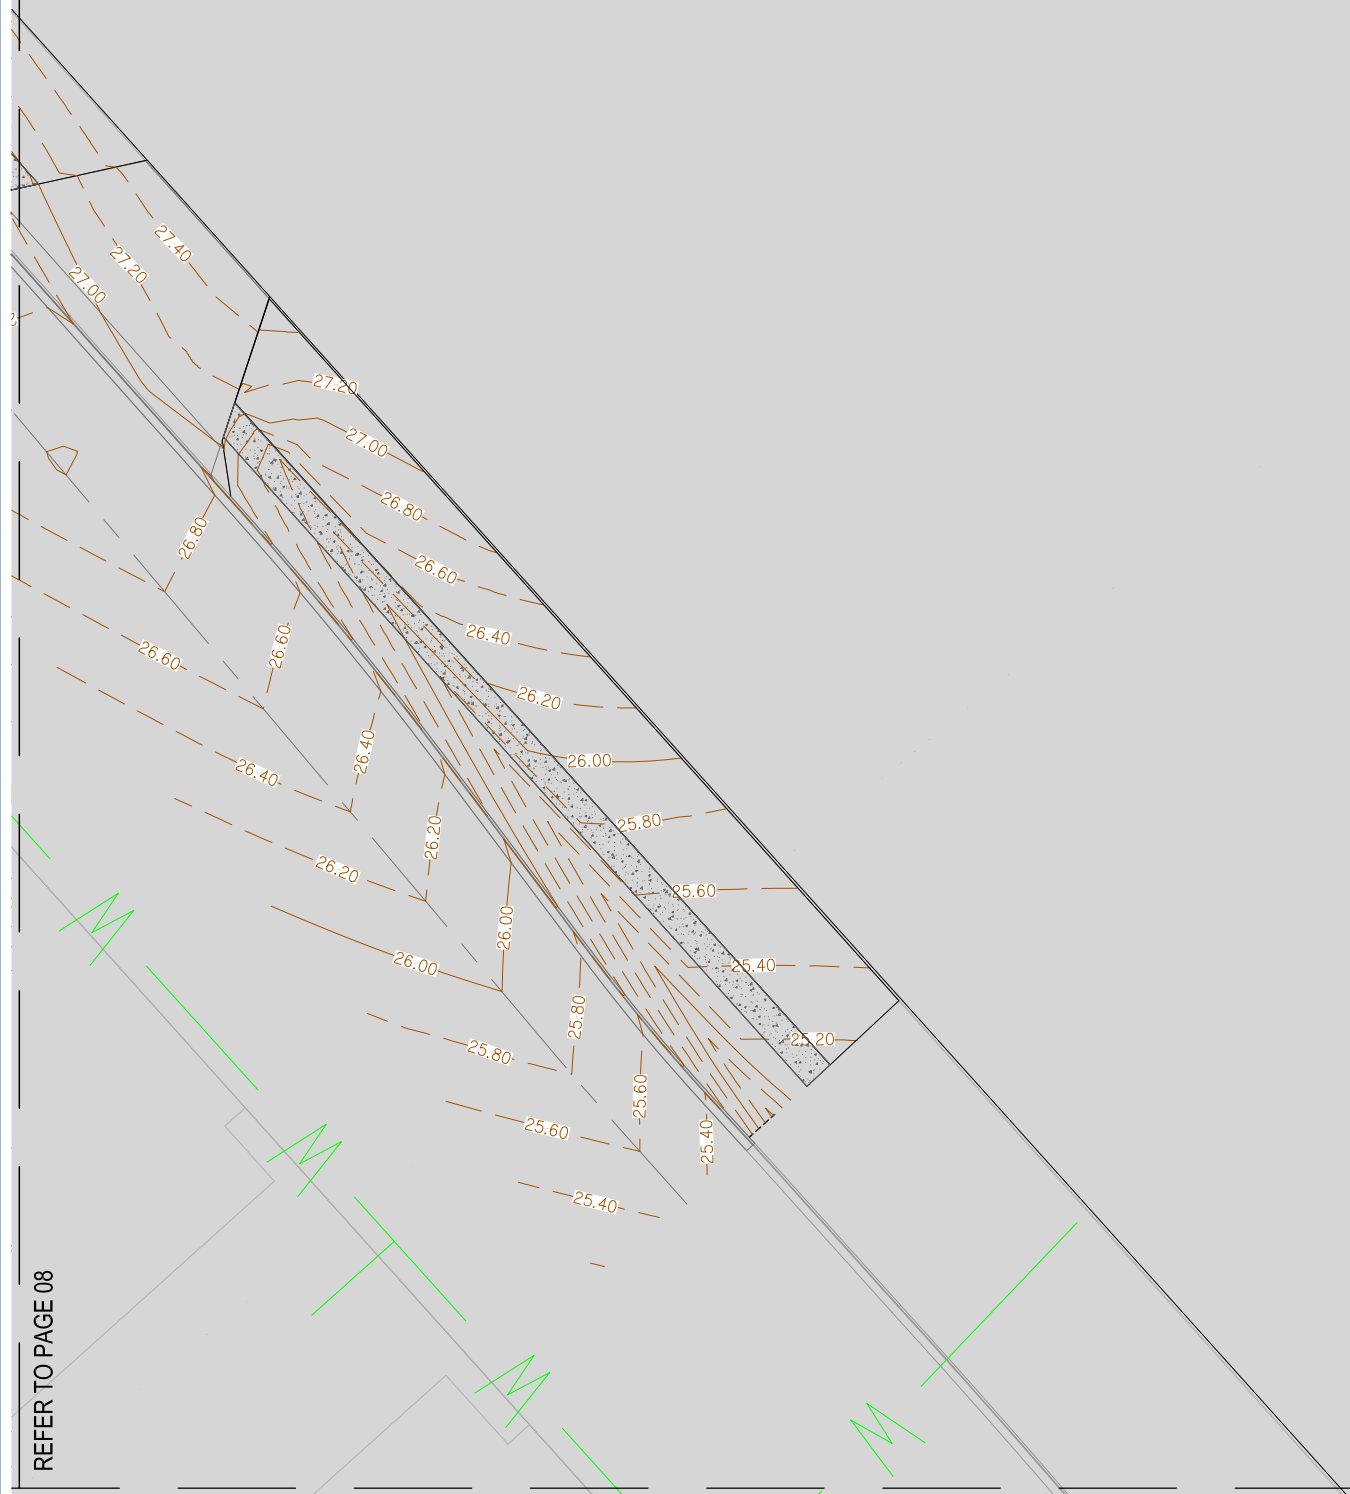

REFER TO PAGE 08



planning | environment | landscape | engineering | survey
T: 3807 3333 | F: 3287 5461 | www.gassman.com.au
Gold Coast & Logan | 78 Business Street, Yatala QLD | PO Box 392, Beenleigh 4207

Client:



FRASERS PROPERTY
(AUSTRALIA) PTY. LTD.

Project:

VANTAGE YATALA
STAGE 2A

Site Address:

60 STAPYLTON JACOBS WELL
ROAD, STAPYLTON QLD 4207

*THIS DRAWING IS INTENDED TO
BE PRINTED IN COLOUR*

RPD:


Lot: 501
Plan: SP295994
Local Authority: CITY OF GOLD COAST
COUNCIL
Level Datum: AHD

ISSUED FOR APPROVAL

©2012 Gassman Development Perspectives
All rights reserved. No part of this document may be reproduced or transmitted in any form or by any means, electronic, mechanical, photocopying, recording, or otherwise, without the written permission of Gassman Development Perspectives.

ALL DRAWINGS ARE TO BE READ IN CONJUNCTION WITH GENERAL NOTES

LEGEND

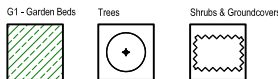

Scale 1:200 - Lengths are in Metres.




DRAWING TITLE PLANTING PLAN

Issue	Date	Description	DRN	CHK
3	05.05.23	MINOR CHANGE APPLICATION	JLS	MG
2	01.03.23	FOR CONSTRUCTION	JLS	MG
1.1	28.02.23	FOR INFORMATION	JLS	MG
1	25.01.23	FOR CONSTRUCTION	JLS	MG

Scale at A1:	1:200
Designed:	JLS
Drafted:	JLS
Approved:	MG
RPEQ:	16939
Signed:	
Date:	05.05.23

Drawing No: 5941-L-OW-2-PUB-PP09 Rev. No: 3

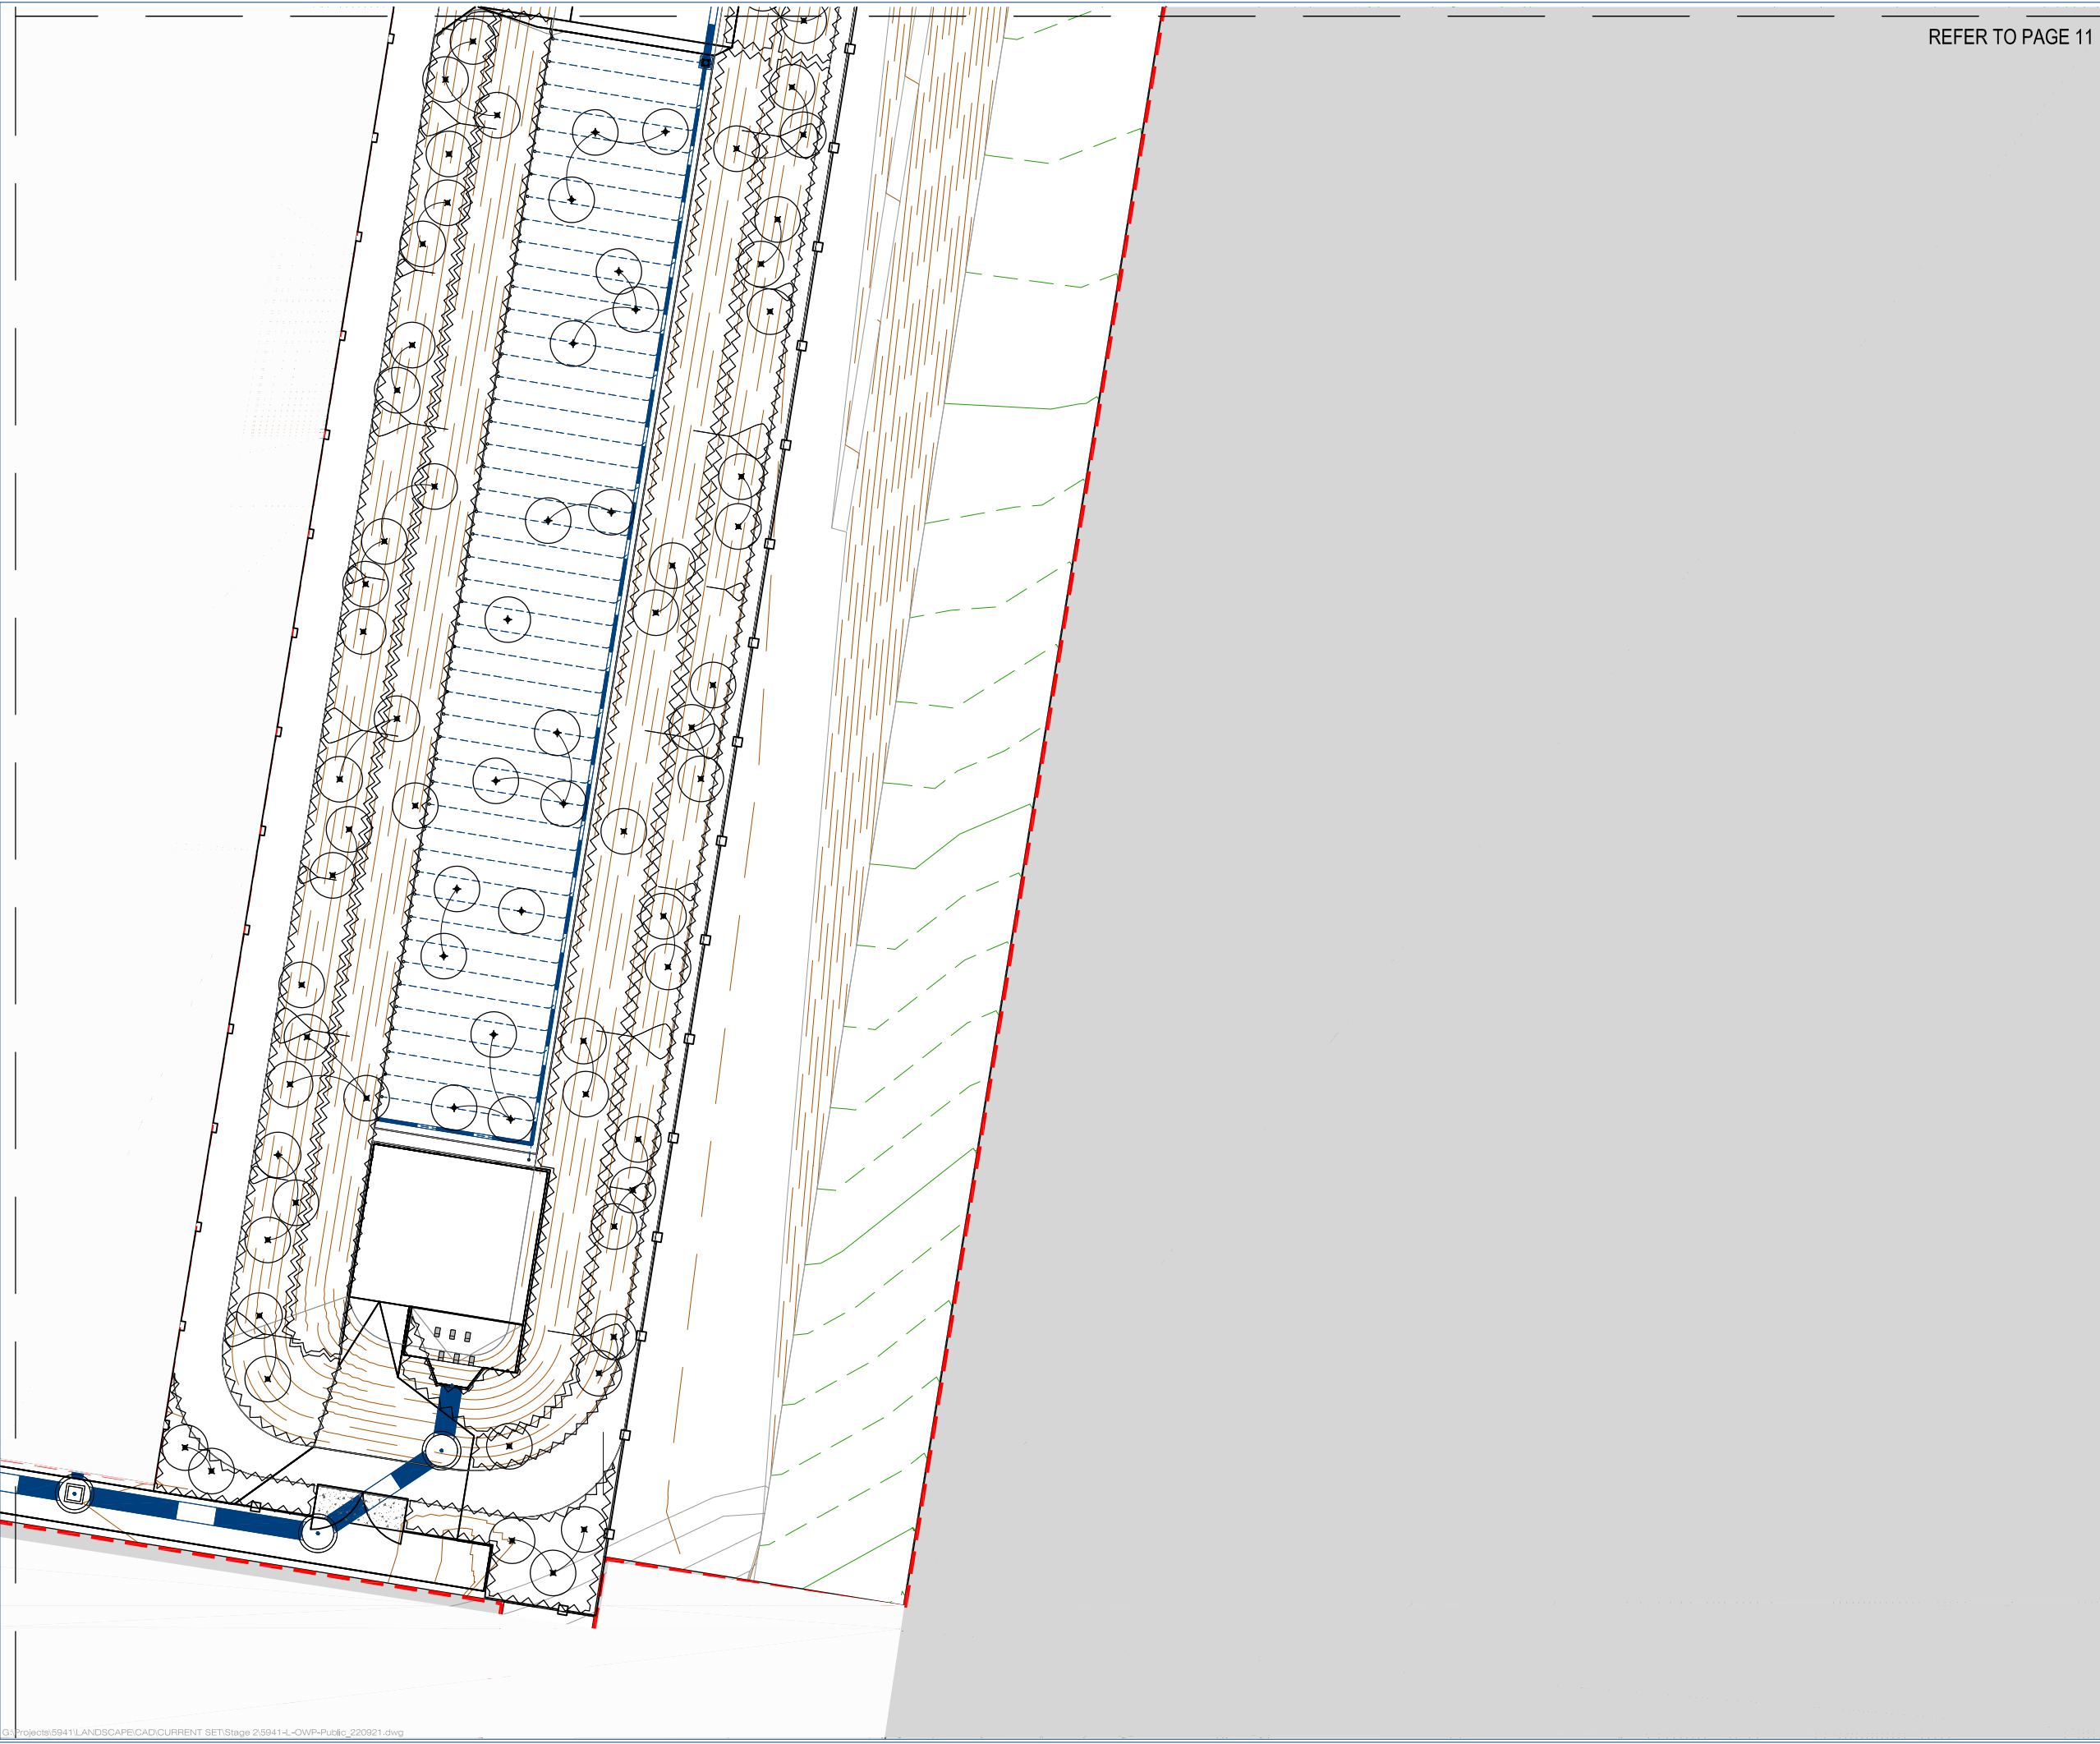

REFER TO PAGE 11



planning | environment | landscape | engineering | survey
T: 3807 3333 | F: 3287 5461 | www.gassman.com.au
Gold Coast & Logan | 78 Business Street, Yatala QLD | PO Box 352, Beenleigh 4207

Client:



FRASERS PROPERTY
(AUSTRALIA) PTY. LTD.

Project:

VANTAGE YATALA
STAGE 2A

Site Address:

60 STAPYLTON JACOBS WELL
ROAD, STAPYLTON QLD 4207

*THIS DRAWING IS INTENDED TO
BE PRINTED IN COLOUR*

RPD:


Lot: 501
Plan: SP295994
Local Authority: CITY OF GOLD COAST
COUNCIL
Level Datum: AHD

ISSUED FOR APPROVAL

©2012 Gassman Development Perspectives
All rights reserved. No part of this document may be reproduced or transmitted in any form or by any means, electronic, mechanical, photocopying, recording, or otherwise, without the written permission of Gassman Development Perspectives.

ALL DRAWINGS ARE TO BE READ IN CONJUNCTION WITH GENERAL NOTES

LEGEND

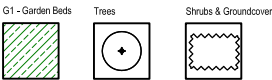

Scale 1:200 - Lengths are in Metres.
0 2 4 6 8 10 12 14 16



DRAWING TITLE PLANTING PLAN

Issue	Date	Description	DRN	CHK
3	05.05.23	MINOR CHANGE APPLICATION	JLS	MG
2	01.03.23	FOR CONSTRUCTION	JLS	MG
1.1	28.02.23	FOR INFORMATION	JLS	MG
1	25.01.23	FOR CONSTRUCTION	JLS	MG

Scale at A1: 1:200

Designed: JLS

Drafted: JLS


Approved: MG

RPEQ: 16939

Signed:

Date: 05.05.23

Drawing No: 5941-L-OW-2-PUB-PP10 Rev. No: 3

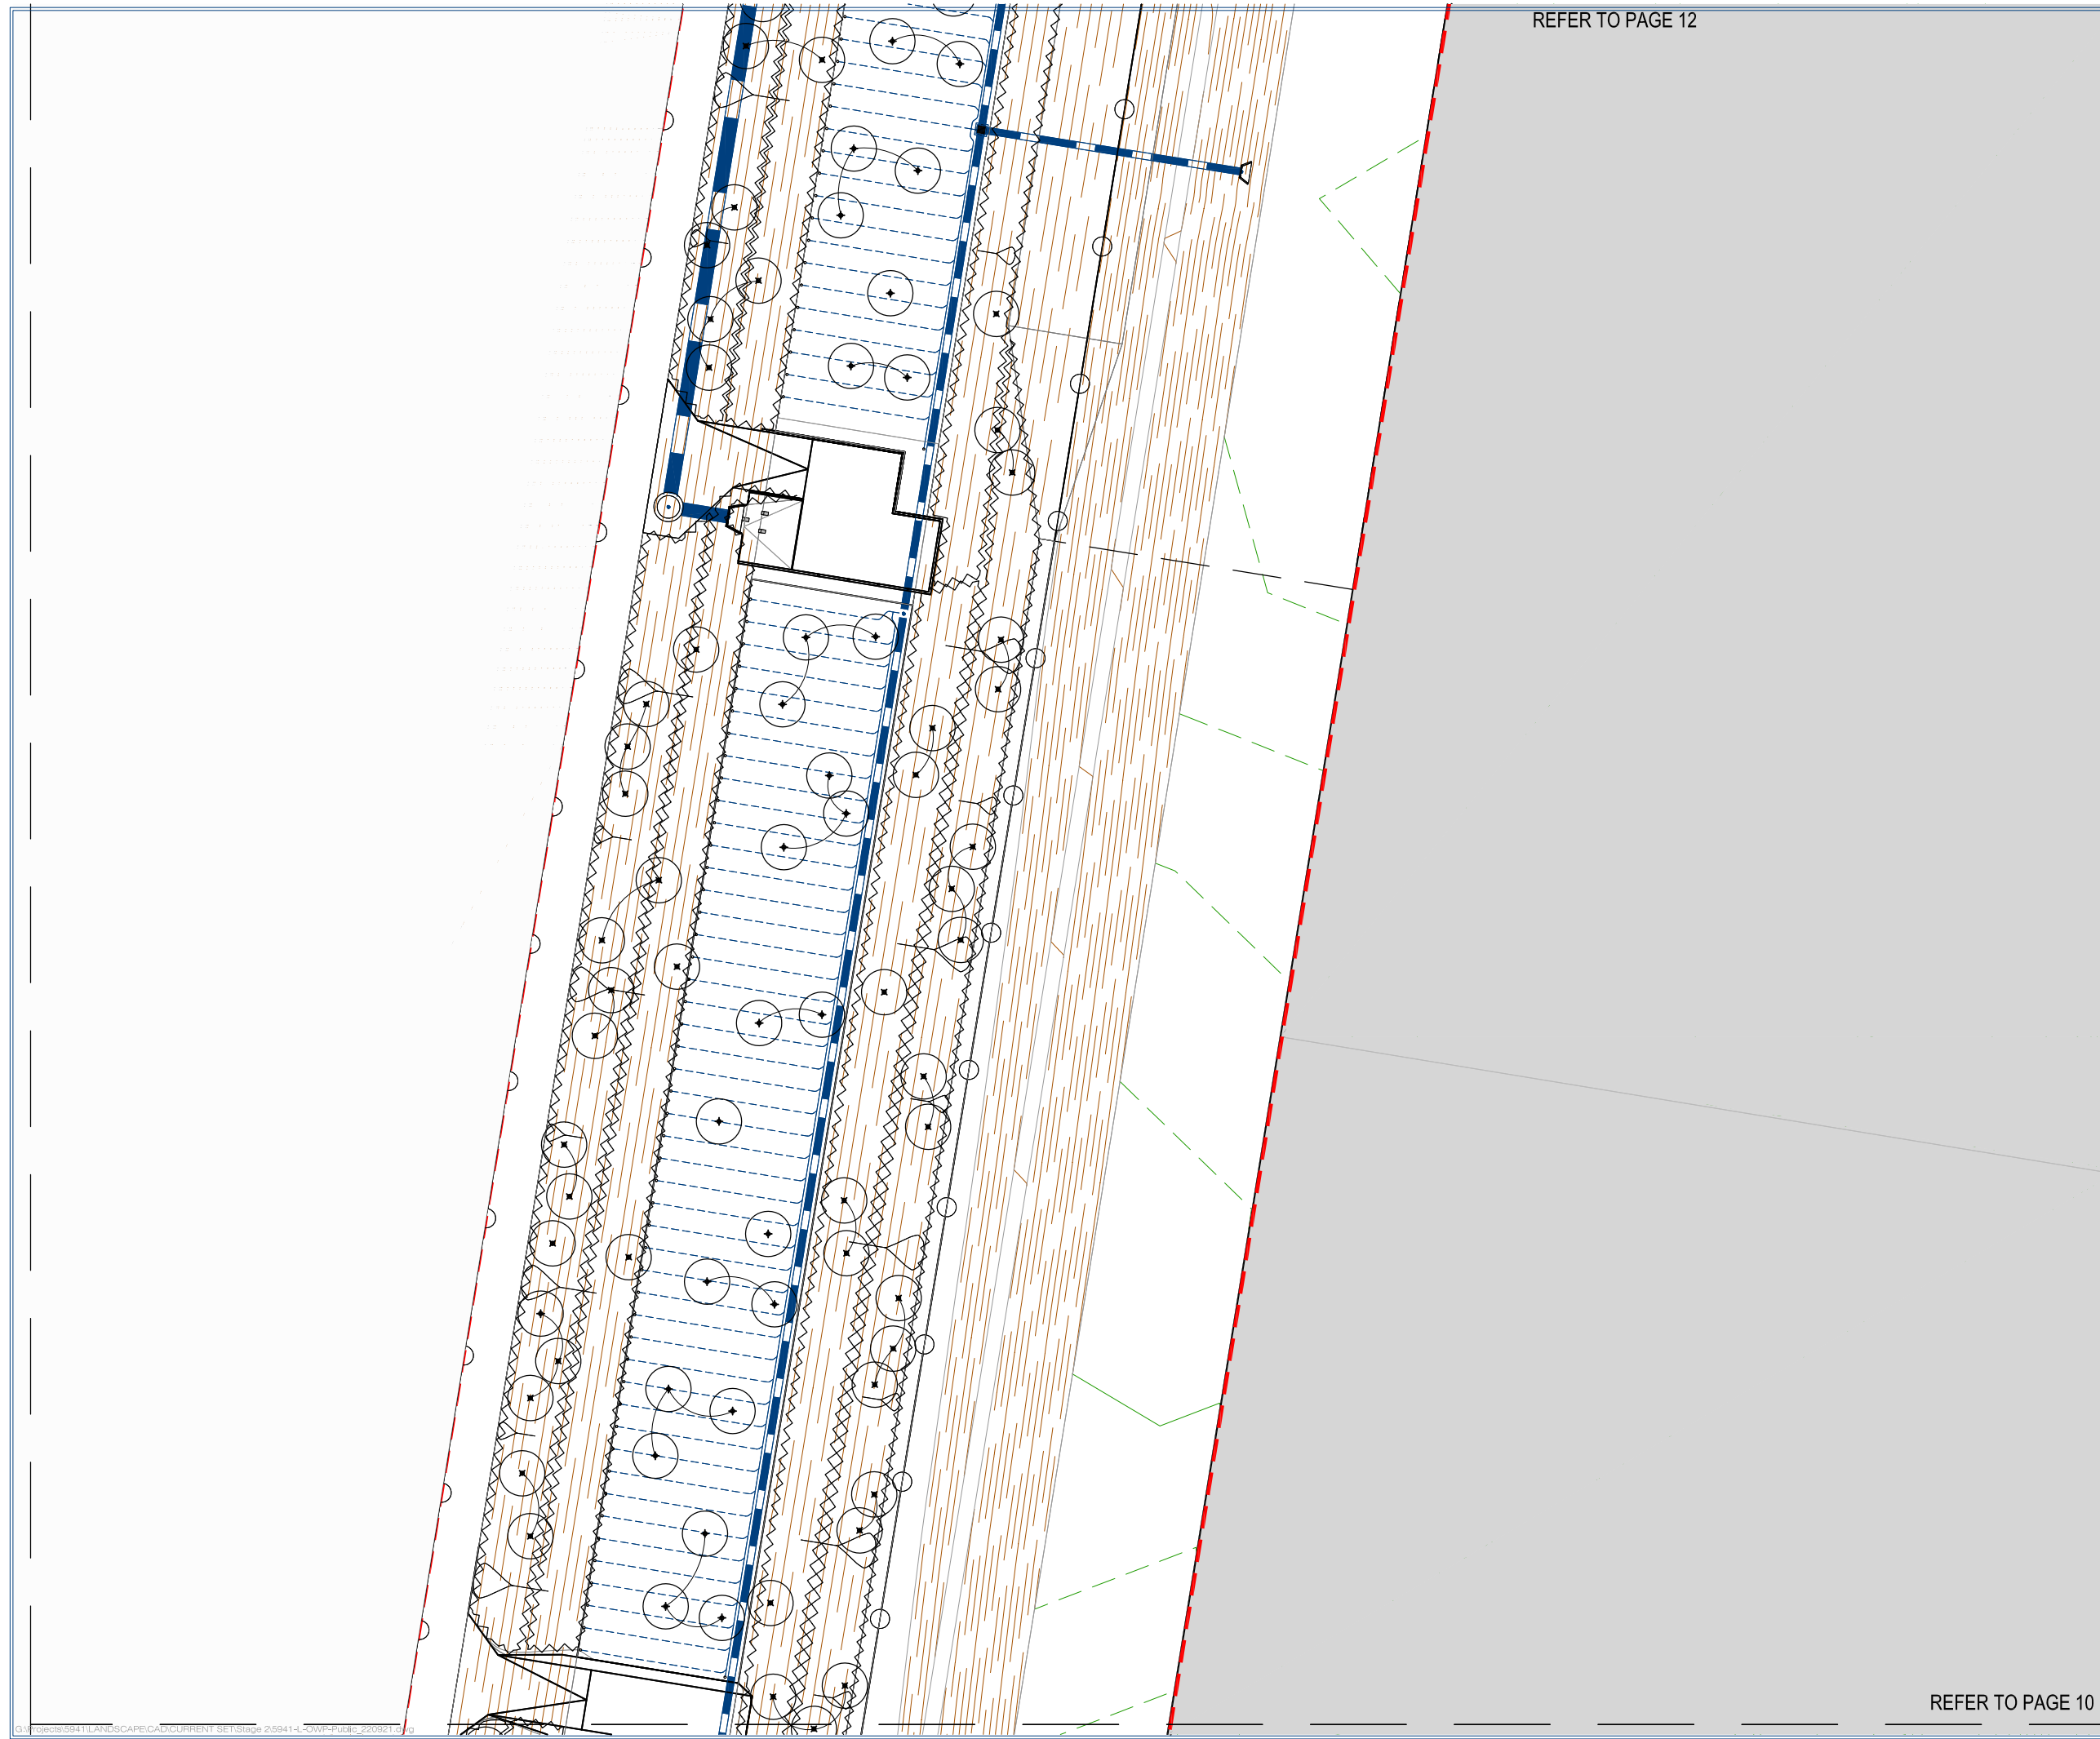

REFER TO PAGE 12



planning | environment | landscape | engineering | survey
T: 3807 3333 | F: 3287 5461 | www.gassman.com.au
Gold Coast & Logan | 78 Business Street, Yatala QLD | PO Box 352, Beenleigh 4207

Client:



FRASERS PROPERTY
(AUSTRALIA) PTY. LTD.

Project:

VANTAGE YATALA
STAGE 2A

Site Address:

60 STAPYLTON JACOBS WELL
ROAD, STAPYLTON QLD 4207

*THIS DRAWING IS INTENDED TO
BE PRINTED IN COLOUR*

RPD:

Lot: 501
Plan: SP295994
Local Authority: CITY OF GOLD COAST
COUNCIL
Level Datum: AHD

ISSUED FOR APPROVAL

©2012 Gassman Development Perspectives
All rights reserved. No part of this document may be reproduced or transmitted in any form or by any means, electronic, mechanical, photocopying, recording, or otherwise, without the written permission of Gassman Development Perspectives.

ALL DRAWINGS ARE TO BE READ IN CONJUNCTION WITH GENERAL NOTES

LEGEND

T1 - Turf	G1 - Garden Beds	Trees	P1 - Concrete Path / Pad
B1 - Blo Bash	B2 - Blo Bash Floor	F1 - Fencing	SE - Spade Edge
G1 - Double Gate	Stage Boundary	Park Gate with Lock Box	Bollards

Scale 1:200 - Lengths are in Metres.

DRAWING TITLE

PLANTING PLAN

Issue	Date	Description	JLS	MG	DRN	CHK
3	05.05.23	MINOR CHANGE APPLICATION	JLS	MG		
2	01.03.23	FOR CONSTRUCTION	JLS	MG		
1.1	28.02.23	FOR INFORMATION	JLS	MG		
1	25.01.23	FOR CONSTRUCTION	JLS	MG		

Scale at A1: 1:200

Designed: JLS

Drafted: JLS

Approved: MG


RPEQ: 16939

Signed:

Date: 05.05.23

Drawing No: 5941-L-OW-2-PUB-PP11 Rev. No: 3

REFER TO PAGE 10

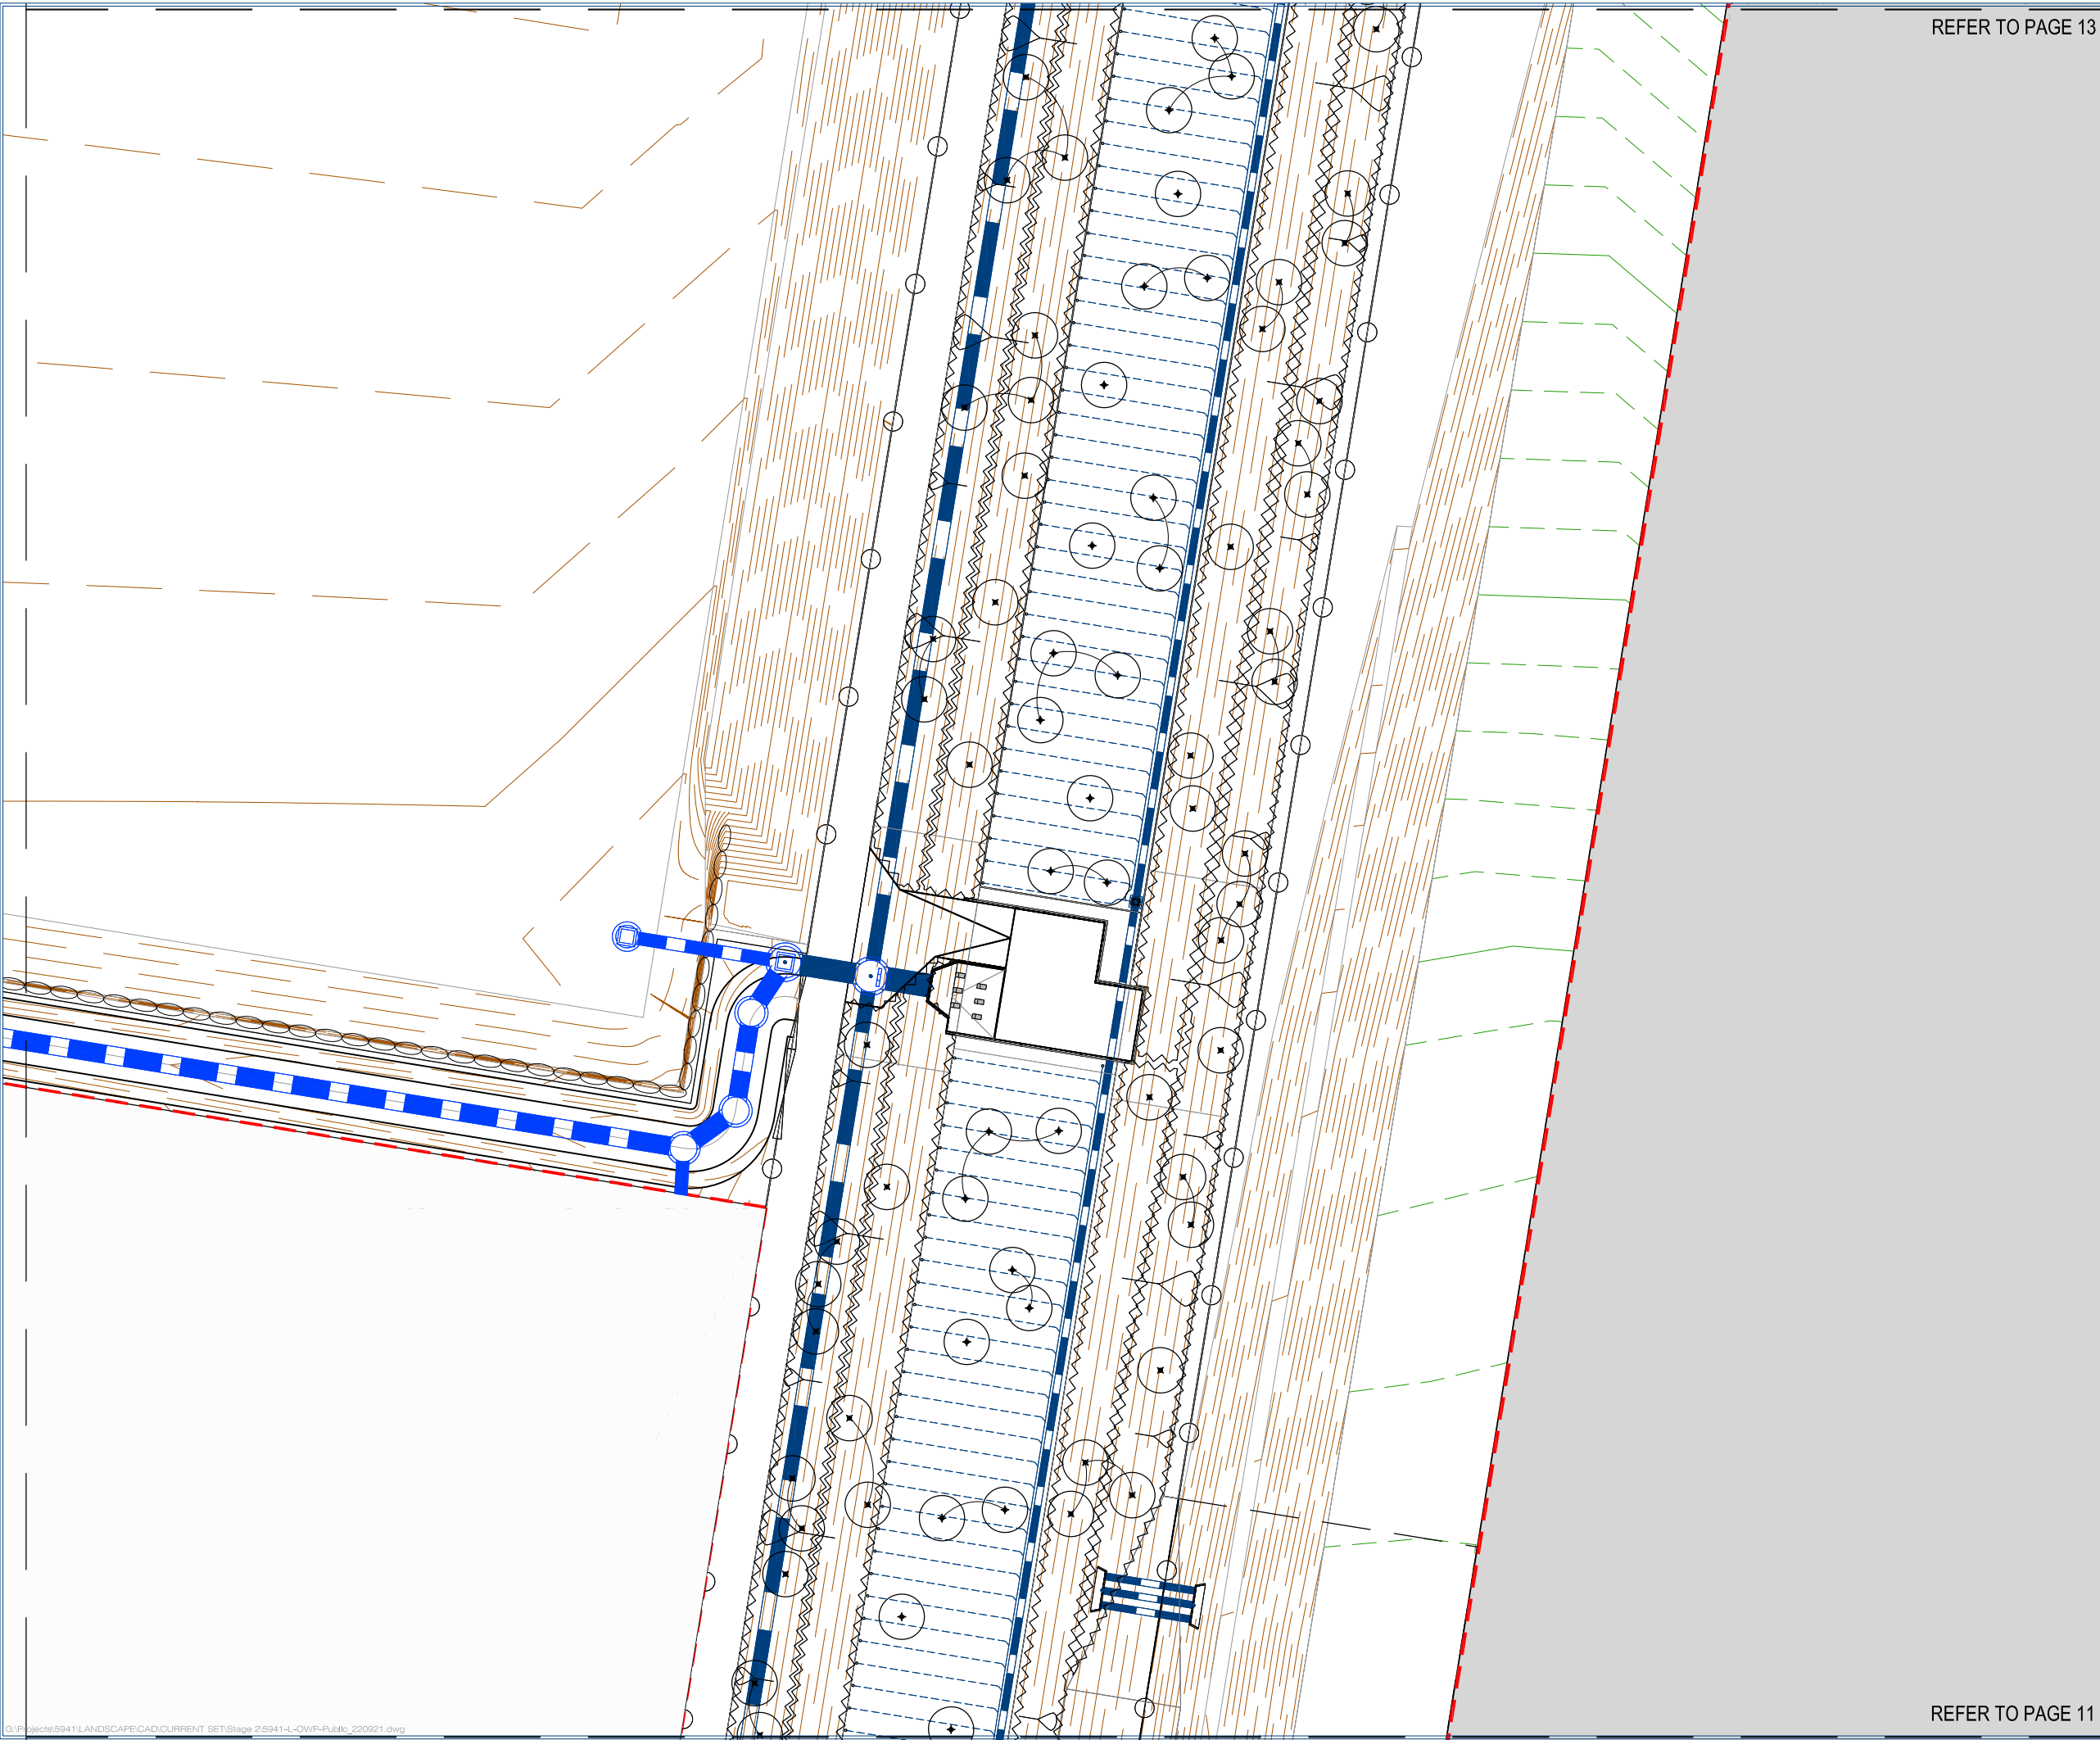

REFER TO PAGE 13



planning | environment | landscape | engineering | survey
T: 3807 3333 | F: 3287 5461 | www.gassman.com.au
Gold Coast & Logan | 78 Business Street, Yatala QLD | PO Box 352, Beerleigh 4207

Client:



FRASERS PROPERTY
(AUSTRALIA) PTY. LTD.

Project:

VANTAGE YATALA
STAGE 2A

Site Address:

60 STAPYLTON JACOBS WELL
ROAD, STAPYLTON QLD 4207

*THIS DRAWING IS INTENDED TO
BE PRINTED IN COLOUR*

RPD:


Lot: 501
Plan: SP295994
Local Authority: CITY OF GOLD COAST
COUNCIL
Level Datum: AHD

ISSUED FOR APPROVAL

©2012 Gassman Development Perspectives
All rights reserved. No part of this document may be reproduced or transmitted in any form or by any means, electronic, mechanical, photocopying, recording, or otherwise, without the written permission of Gassman Development Perspectives.

ALL DRAWINGS ARE TO BE READ IN CONJUNCTION WITH GENERAL NOTES

LEGEND

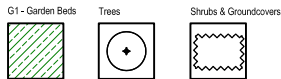

Scale 1:200 - Lengths are in Metres.

DRAWING TITLE PLANTING PLAN

Issue	Date	Description	DRN	CHK
3	05.05.23	MINOR CHANGE APPLICATION	JLS	MG
2	01.03.23	FOR CONSTRUCTION	JLS	MG
1.1	28.02.23	FOR INFORMATION	JLS	MG
1	25.01.23	FOR CONSTRUCTION	JLS	MG

Scale at A1: 1:200

Designed: JLS

Drafted: JLS

Approved: MG

RPEQ: 16939

Signed:

Date: 05.05.23

Drawing No: 5941-L-OW-2-PUB-PP12 Rev. No: 3

REFER TO PAGE 11

LOT 202



planning | environment | landscape | engineering | survey
T: 3807 3333 | F: 3287 5461 | www.gassman.com.au
Gold Coast & Logan | 76 Business Street, Yatala QLD | PO Box 392, Beenleigh 4207

Client:



FRASERS PROPERTY
(AUSTRALIA) PTY. LTD.

Project:

VANTAGE YATALA
STAGE 2A

Site Address:

60 STAPYLTON JACOBS WELL
ROAD, STAPYLTON QLD 4207

THIS DRAWING IS INTENDED TO
BE PRINTED IN COLOUR

RPD:


Lot: 501
Plan: SP295994
Local Authority: CITY OF GOLD COAST
COUNCIL
Level Datum: AHD

ISSUED FOR APPROVAL

©2012 Gassman Development Perspectives
All rights reserved. No part of this document may be reproduced or transmitted in any form or by any means, electronic, mechanical, photocopying, recording, or otherwise, without the written permission of Gassman Development Perspectives.

ALL DRAWINGS ARE TO BE READ IN CONJUNCTION WITH GENERAL NOTES

LEGEND

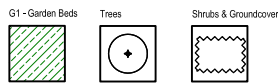

Scale 1:200 - Lengths are in Metres.



DRAWING TITLE
PLANTING PLAN

Issue	Date	Description	DRN	CHK
3	05.05.23	MINOR CHANGE APPLICATION	JLS	MG
2	01.03.23	FOR CONSTRUCTION	JLS	MG
1.1	28.02.23	FOR INFORMATION	JLS	MG
1	25.01.23	FOR CONSTRUCTION	JLS	MG

Scale at A1: 1:200

Designed: JLS

Drafted: JLS


Approved: MG

RPEQ: 16939

Signed:

Date: 05.05.23

Drawing No: 5941-L-OW-2-PUB-PP13 Rev. No: 3

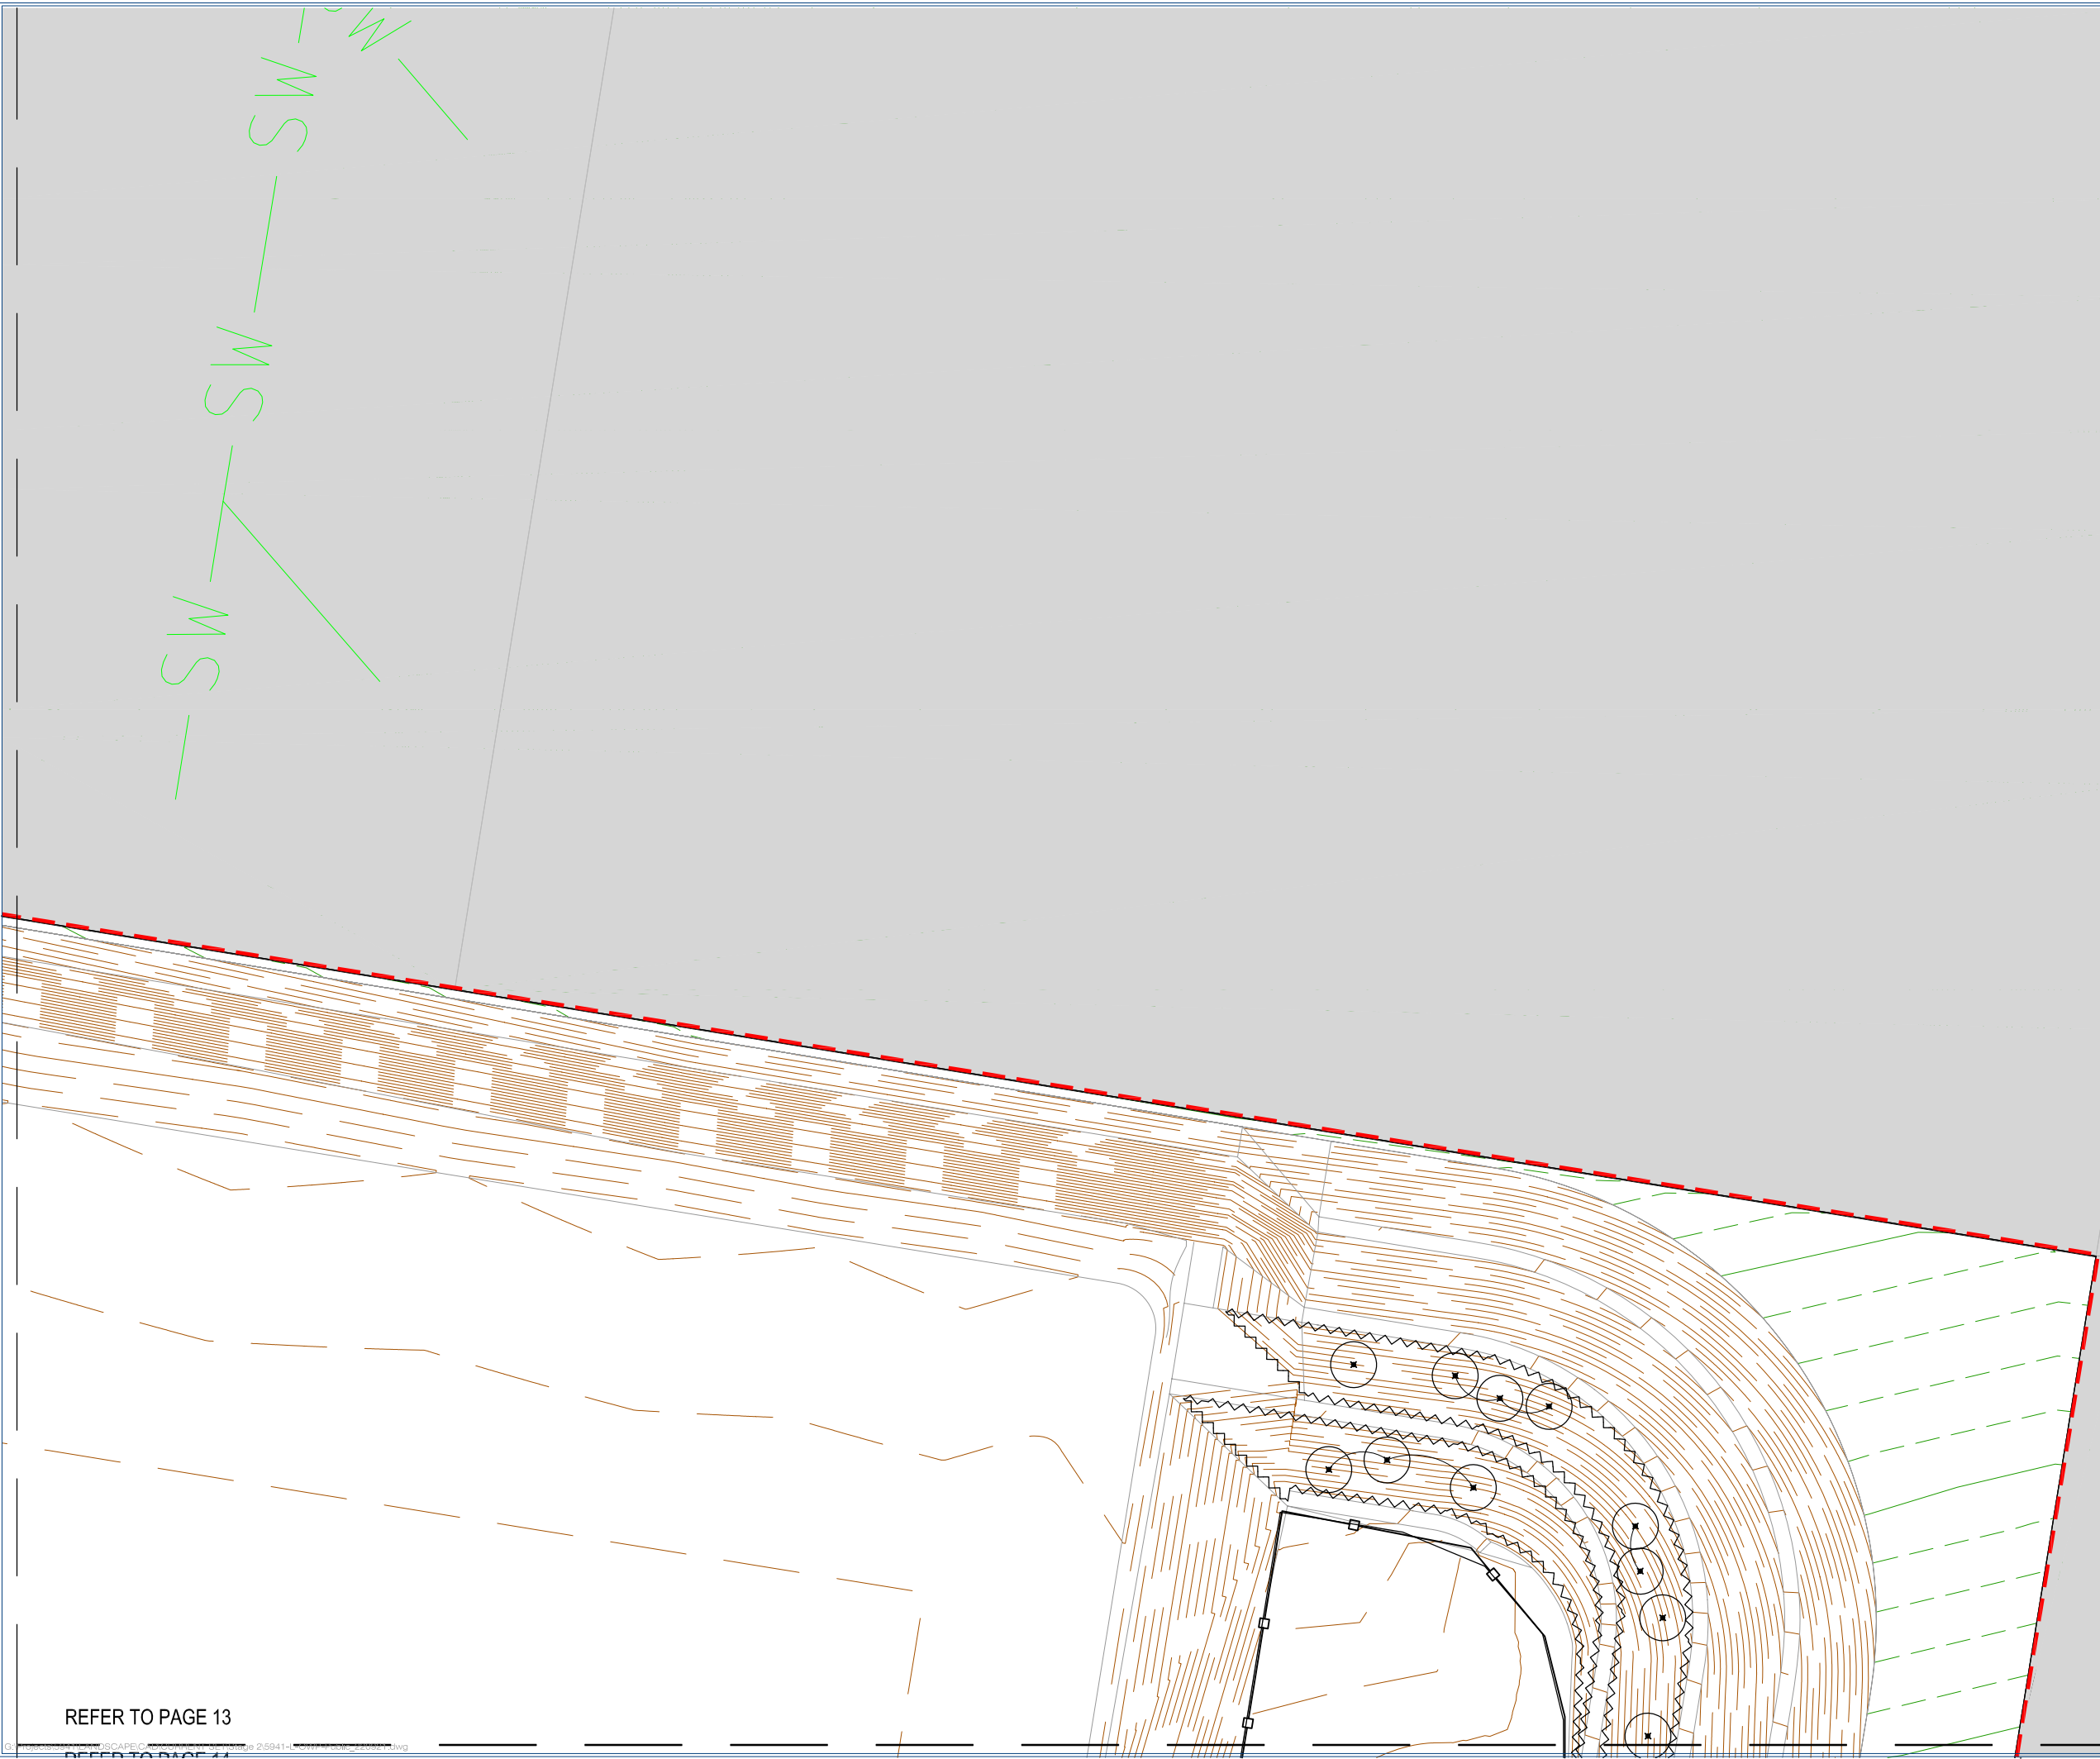

Client:



FRASERS PROPERTY
(AUSTRALIA) PTY. LTD.

Project:

VANTAGE YATALA
STAGE 2A

Site Address:

60 STAPYLTON JACOBS WELL
ROAD, STAPYLTON QLD 4207

*THIS DRAWING IS INTENDED TO
BE PRINTED IN COLOUR*

RPD:


Lot: 501
Plan: SP295994
Local Authority: CITY OF GOLD COAST
COUNCIL
Level Datum: AHD

ISSUED FOR APPROVAL

©2012 Gassman Development Perspectives
All rights reserved. No part of this document may be reproduced or transmitted in any form or by any means, electronic, mechanical, photocopying, recording, or otherwise, without the written permission of Gassman Development Perspectives.

ALL DRAWINGS ARE TO BE READ IN CONJUNCTION WITH GENERAL NOTES

LEGEND

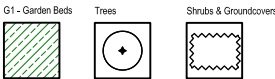

Scale 1:200 - Lengths are in Metres.
0 2 4 6 8 10 12 14 16



DRAWING TITLE
PLANTING PLAN

Issue	Date	Description	DRN	CHK
3	05.05.23	MINOR CHANGE APPLICATION	JLS	MG
2	01.03.23	FOR CONSTRUCTION	JLS	MG
1.1	28.02.23	FOR INFORMATION	JLS	MG
1	25.01.23	FOR CONSTRUCTION	JLS	MG

Scale at A1: 1:200

Designed: JLS

Drafted: JLS

Approved: MG

RPEQ: 16939

Signed: 

Date: 05.05.23

Drawing No: 5941-L-OW-2-PUB-PP14
Rev. No: 3

REFER TO PAGE 13