
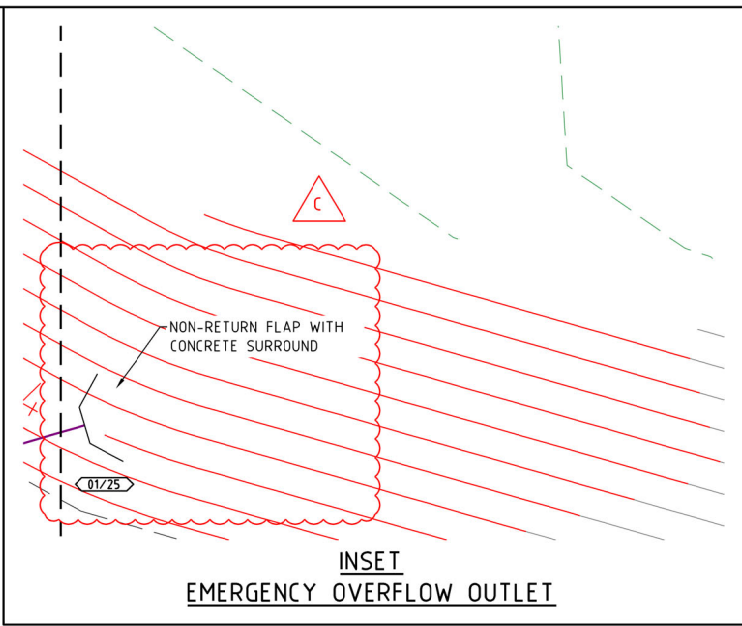


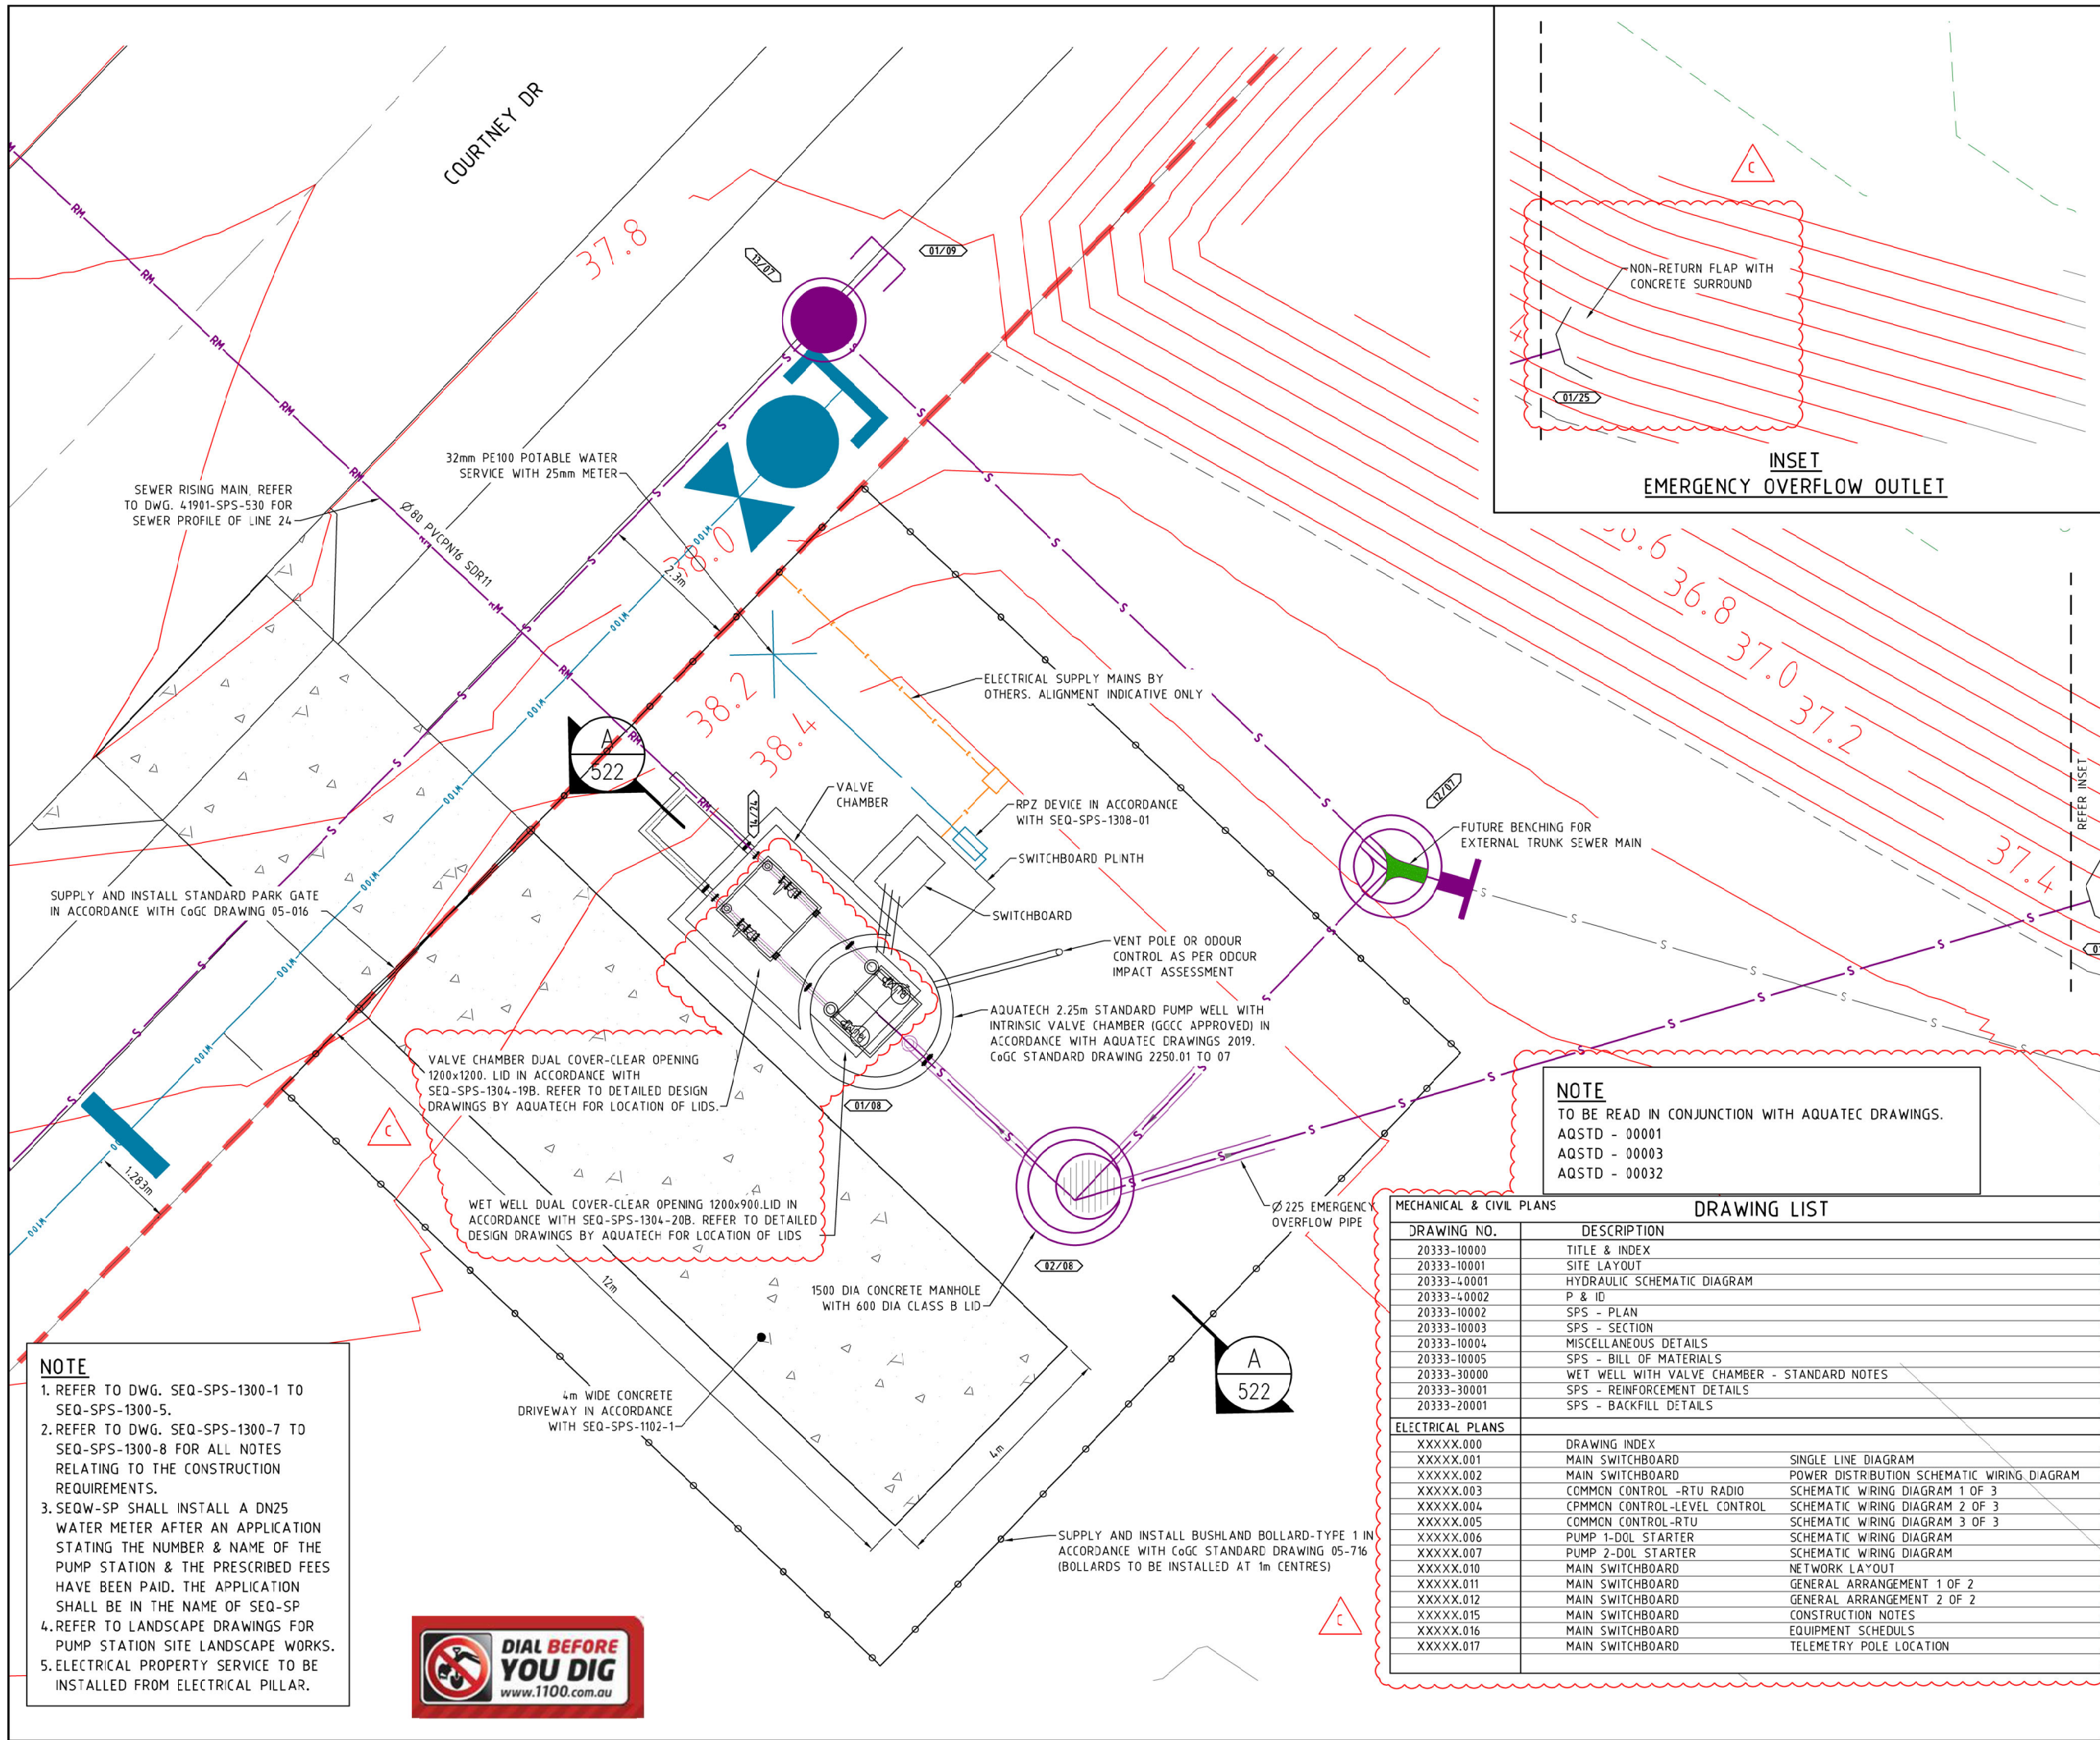

PROJECT NAME

COURTNEY DR
UPPER COOMERA

SEWER PUMP STATION

RP DESCRIPTION

LOT 188, 189, 190, 191 & 192 ON RP173728
COURTNEY DRIVE
LOCALITY OF UPPER COOMERA
LOCAL AUTHORITY - GOLD COAST CITY COUNCIL

CLIENT

Scale 1:50 - A1 (1:100 - A3)

C	17-04-24	NOTES AMENDED AND ADDED	BL
B	22-03-24	GATE, BOLLARDS, GRATES & NOTES ADDED	BL
A	18-12-23	COUNCIL ISSUE	BL
REV	DATE	DESCRIPTION	INT

COPYRIGHT IS VESTED IN MORTONS-URBAN SOLUTIONS AND WRITTEN CONSENT IS REQUIRED PRIOR TO REPRODUCTION. DO NOT SCALE FROM THIS DRAWING.

ASSOCIATED CONSULTANTS

DRAWING TITLE

SEWER PUMP
STATION
LAYOUT

Urban & Regional Planning
Civil Engineering
Project Coordination

MUS Pty Ltd T/As:
Mortons-Urban Solutions
ABN: 39 116 375 065
mortons@urbansolutions.net.au
www.urbansolutions.net.au
Tel: 07 5571 1099

Postal Address
PO Box 2484
Southport QLD 4215

Gold Coast Office
Suite 9, 19 Short St
Southport QLD 4215

DESIGNED RB	DRAWN EP
APPROVED	RECHECKED
DRAWING NUMBER	REV
41901-SPS-521	C