


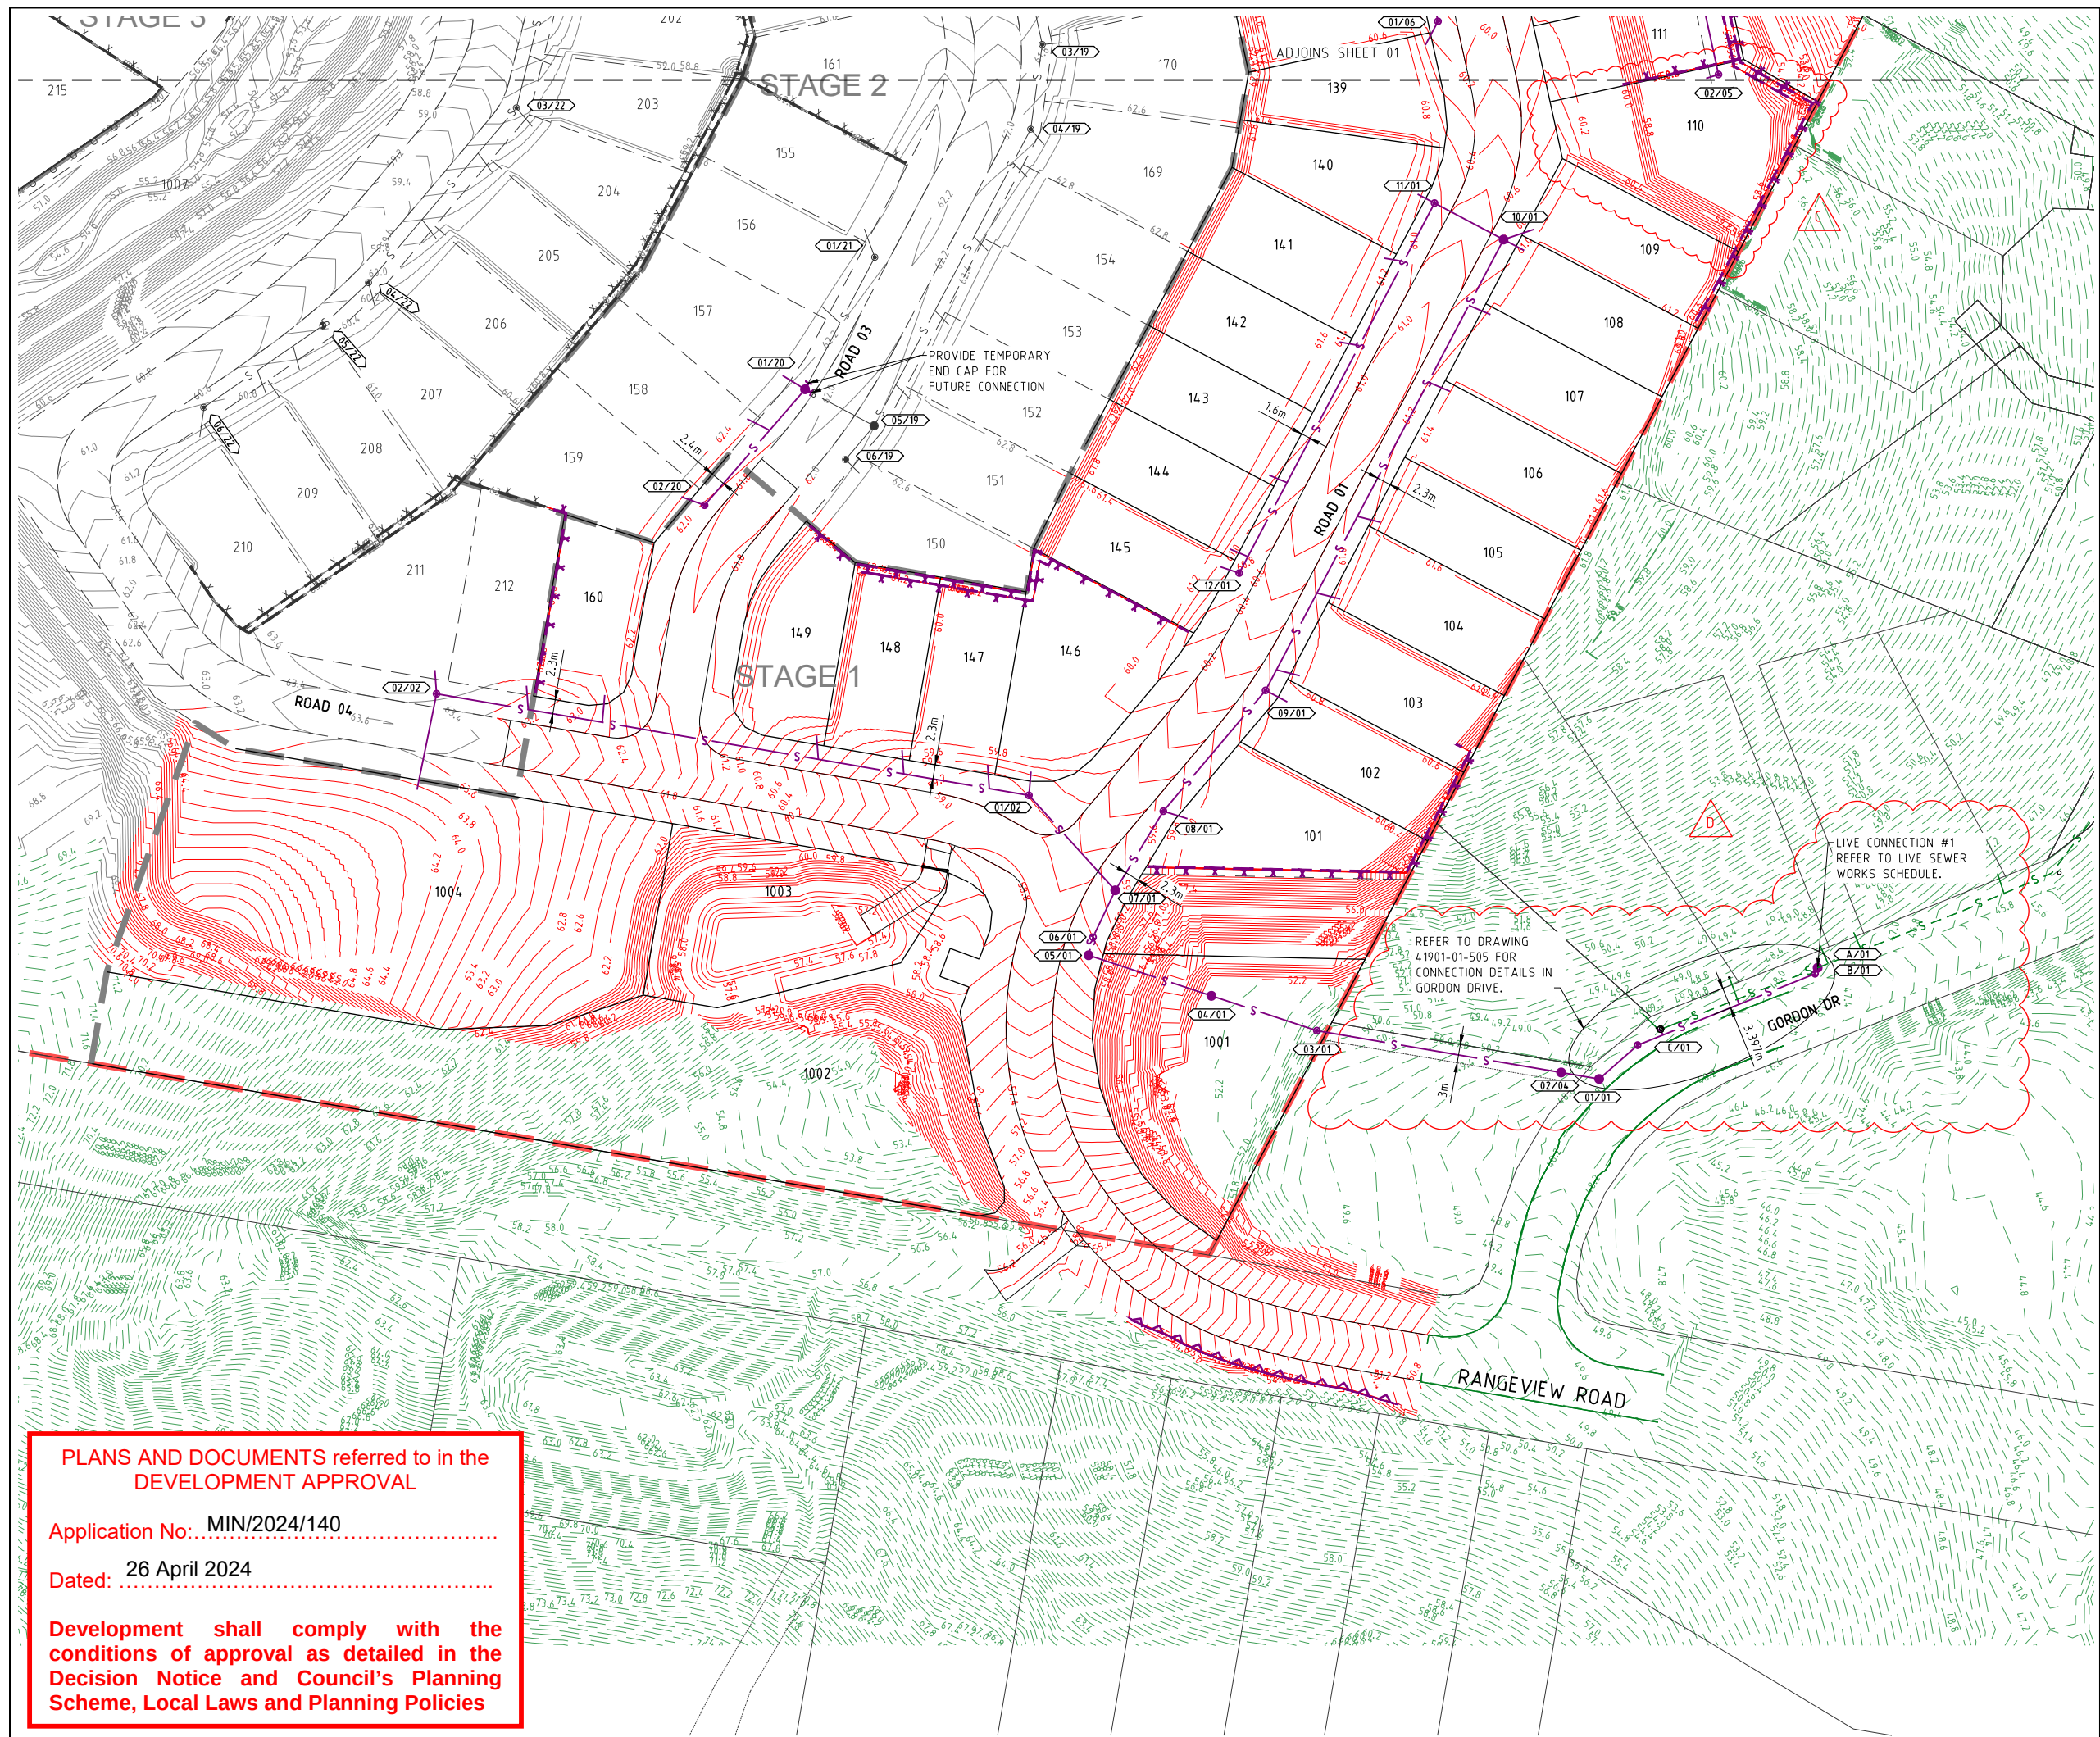

PLANS AND DOCUMENTS referred to in the
DEVELOPMENT APPROVAL

Application No: MIN/2024/140

Dated: 26 April 2024

Development shall comply with the
conditions of approval as detailed in the
Decision Notice and Council's Planning
Scheme, Local Laws and Planning Policies

PROJECT NAME

COURTNEY DR
UPPER COOMERA

STAGE 01

RP DESCRIPTION

LOT 188, 189, 190, 191 & 192 ON RP173728
COURTNEY DRIVE
LOCALITY OF UPPER COOMERA
LOCAL AUTHORITY - GOLD COAST CITY COUNCIL

CLIENT



0 5 10 15 20 25m
Scale 1:500 - A1 (1:1000 - A3)

REV	DATE	DESCRIPTION	INT
D	06-03-24	SEWER AMENDED	MLJ
C	23-02-24	CONTOURS & RETAINING WALLS LOT 110 AMENDED	BL
B	14-07-23	RFI AMENDMENTS	EP
A	03-03-23	COUNCIL ISSUE	JB

COPYRIGHT IS VESTED IN MORTONS-URBAN SOLUTIONS AND
WRITTEN CONSENT IS REQUIRED PRIOR TO REPRODUCTION.
DO NOT SCALE FROM THIS DRAWING.

ASSOCIATED CONSULTANTS



DRAWING TITLE

SEWER RETICULATION
PLAN
SHEET 02




MUS Pty Ltd T/As:
Mortons-Urban Solutions
ABN: 39 116 375 065
mortons@urbansolutions.net.au
www.urbansolutions.net.au
Tel: 07 5571 1099

Postal Address:
PO Box 2484
Southport QLD 4215

Gold Coast Office:
Suite 9, 19 Short St
Southport QLD 4215

DESIGNED RB	DRAWN EMH
APPROVED	PREPARED DATE 03-03-23
DRAWING NUMBER 41901-01-501	REV D

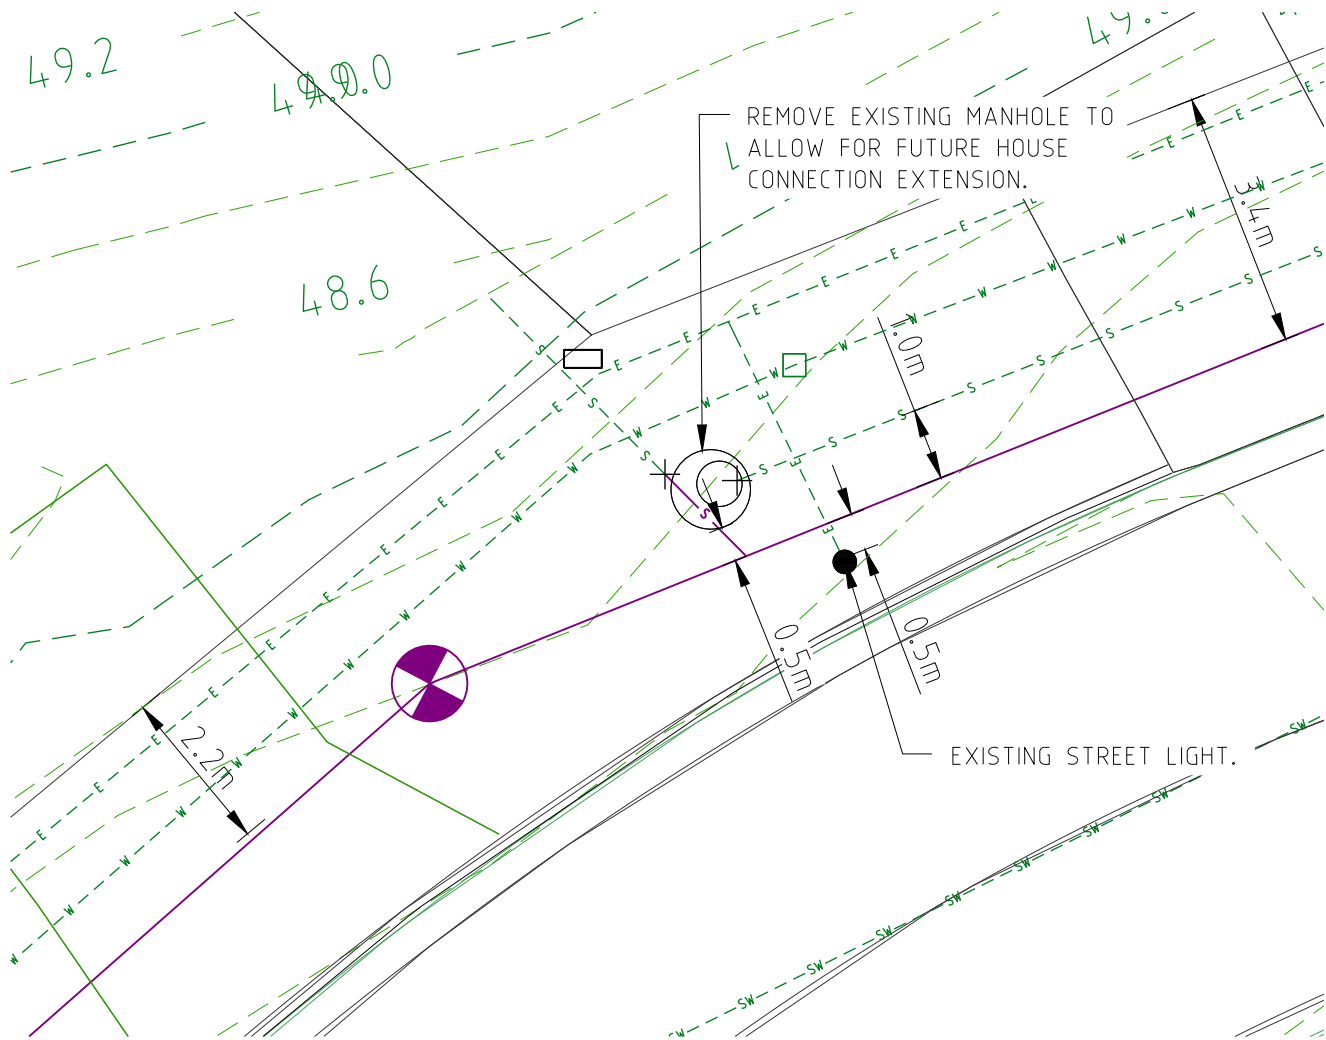

PLANS AND DOCUMENTS referred to in the DEVELOPMENT APPROVAL

Application No: MIN/2024/140

Dated: 26 April 2024

Development shall comply with the conditions of approval as detailed in the Decision Notice and Council's Planning Scheme, Local Laws and Planning Policies

PROJECT NAME

COURTNEY DR
UPPER COOMERA

STAGE 01

RP DESCRIPTION

LOT 188, 189, 190, 191 & 192 ON RP173728
COURTNEY DRIVE
LOCALITY OF UPPER COOMERA
LOCAL AUTHORITY - GOLD COAST CITY COUNCIL

CLIENT

0 1 2 3 4 5m
Scale 1:100 - A1 (1:200 - A3)

ISSUES	DATE	
TENDER	...	
COUNCIL	...	
CONSTRUCTION	..	

B	06-03-24	ISSUE FOR CONSTRUCTION
A	15-02-24	ISSUE FOR INFORMATION
PRE	DATE	AMENDMENT

COPYRIGHT IS VESTED IN MORTONS URBAN SOLUTIONS AND WRITTEN CONSENT IS REQUIRED PRIOR TO REPRODUCTION. COPYRIGHT MORTONS URBAN SOLUTIONS 2000 . DO NOT SCALE FROM THIS DRAWING.

ASSOCIATED CONSULTANTS

WATER AND ENVIRONMENTAL CONSULTING

Planning Group

DRAWING TITLE

GORDON DRIVE
SEWER RETICULATION
CONNECTION DETAILS

Urban & Regional Planning
Civil Engineering
Project Coordination

MUS Pty Ltd T/As:
Mortons-Urban Solutions
ABN: 39 116 375 065
mortons@urbansolutions.net.au
www.urbansolutions.net.au
Tel 07 5571 1099
Fax 07 5571 1088


Postal Address
PO Box 2484
Southport QLD 4215

Gold Coast Office
Suite 9, 19 Short St
Southport QLD 4215

DESIGNED RB	DRAWN RB
APPROVED	REQ 4706 DATE 06-03-24
DRAWING NUMBER	AMEND.
41901-01-505	B

COURTNEY DR
UPPER COOMERA

LOT 188, 189, 190, 191 & 192 ON RP173728
COURTNEY DRIVE
LOCALITY OF UPPER COOMERA
LOCAL AUTHORITY - GOLD COAST CITY COUNCIL

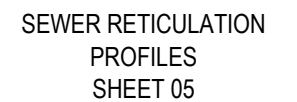

DRAWING NUMBER	REV
41901-01-534	A

Development shall comply with the conditions of approval as detailed in the Decision Notice and Council's Planning Scheme, Local Laws and Planning Policies